

PLAN SHOWING THE REVISED & ADDITIONAL CONSTRUCTION FOR THE SCHOOL BUILDING

AT R.S.NO: 192/2A,193/2B,193/3A,193/4B,193/5B,193/6A & 193/6B , THUVARANKURUCHI VILLAGE & PANCHAYAT ,
PATTUKOTTAI TALUK, THANJAVUR DISTRICT.

SCHEDULE OF JOINERY:

dd	cw	flush door (double)	1.37 x 2.44
SD	cw	Swing Door	0.91 x 2.44
d	cw	flush door	1.07 x 2.44
d3	cw	flush door	0.76 x 2.44
w2'	upvc	glazed window	1.37 x 1.53
w4	upvc	glazed window	2.44 x 1.53
sw3	tw	glazed window	1.83 x 0.91
v1	tw	glazed ventilator	0.68 x 0.91
v1'	tw	glazed ventilator	0.68 x 0.61
v2	tw	glazed ventilator	1.37 x 0.46
v3	tw	glazed ventilator	0.91 x 0.61
v4	tw	glazed ventilator	1.14 x 0.61
v5	tw	glazed ventilator	1.22 x 0.61
v6	tw	glazed ventilator	3.05 x 0.61

APPLICANT:

[Signature]

ARCHITECT:

[Signature]

R. HARIHARAN D. Arch. B.Tech. B.Sol(D). M.Tech(Struc.),
MBA, C.Vasthu., PGDQSV, D.C. Tech. AMIE, C.Engn., MISE.,
C. Struct. Engg. MISSE, AIA Struc. ACCE, A.I.D.,
REGISTERED STRUCTURAL ENGINEER Reg. No. T.J.R.RSE-II/2019/073
CHARTERED STRUCTURAL ENGINEER - Reg. No. CE/ISE/IM/305
ISSE Reg. No. M-1582 - IAStructE Reg. No. AM-227
CHARTERED CIVIL ENGINEER - Reg. No. AM-1715142
M/S. HARI DESIGNS
No-1, J.P. Koil West Street, Kumbakonam - 612 001
Cell. + 91 97919 11093, + 91 95432 11001


STRUCTURAL ENGINEER:

[Signature]

R. HARIHARAN D. Arch. B.Tech. B.Sol(D). M.Tech(Struc.),
MBA, C.Vasthu., PGDQSV, D.C. Tech. AMIE, C.Engn., MISE.,
C. Struct. Engg. MISSE, AIA Struc. ACCE, A.I.D.,
REGISTERED STRUCTURAL ENGINEER Reg. No. T.J.R.RSE-II/2019/073
CHARTERED STRUCTURAL ENGINEER - Reg. No. CE/ISE/IM/305
ISSE Reg. No. M-1582 - IAStructE Reg. No. AM-227
CHARTERED CIVIL ENGINEER - Reg. No. AM-1715142
M/S. HARI DESIGNS
No-1, J.P. Koil West Street, Kumbakonam - 612 001
Cell. + 91 97919 11093, + 91 95432 11001



FOR OFFICE USE :

B.P./DTCP No.289/2023

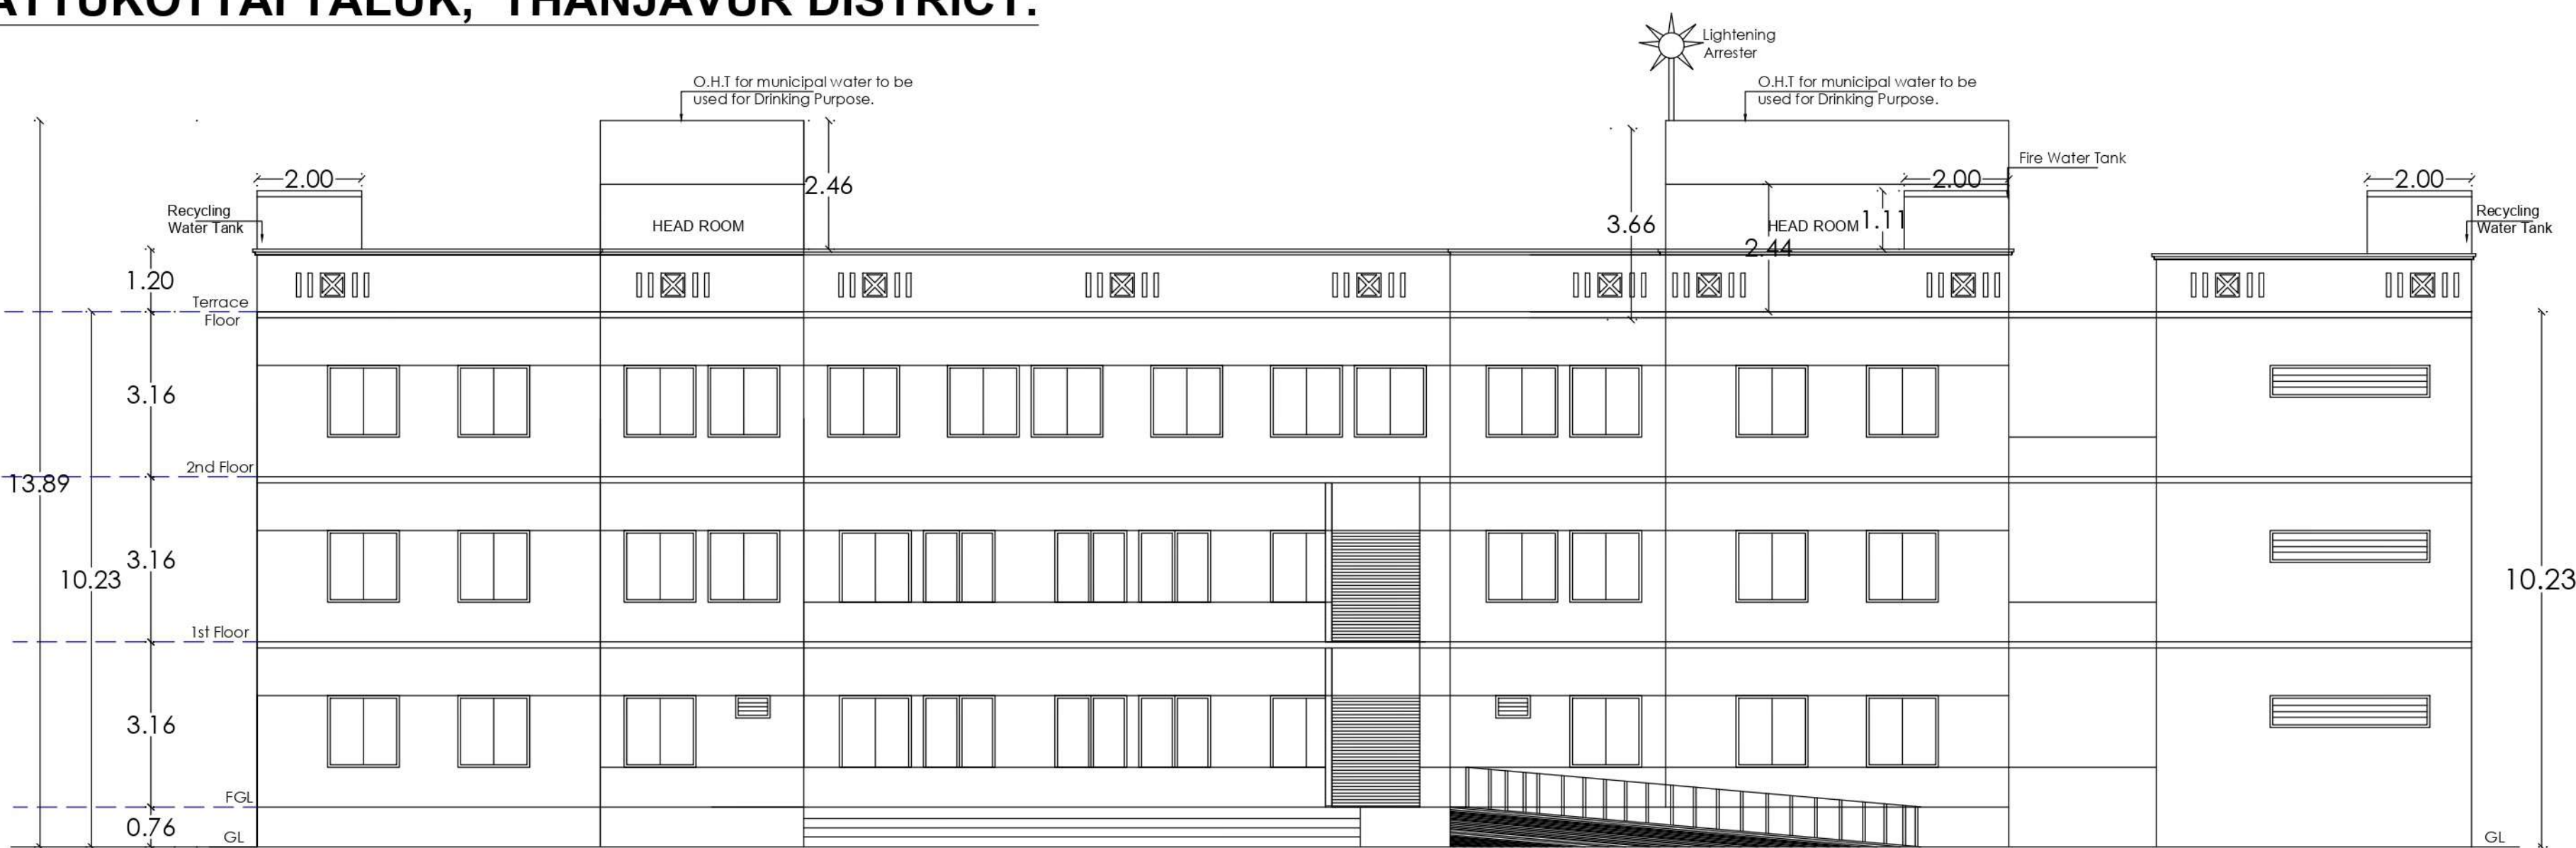


BLOCK B - FRONT ELEVATION
Scale - 1:100



Hand Rise - 1.20
Width - 1.80
Length - 8.70

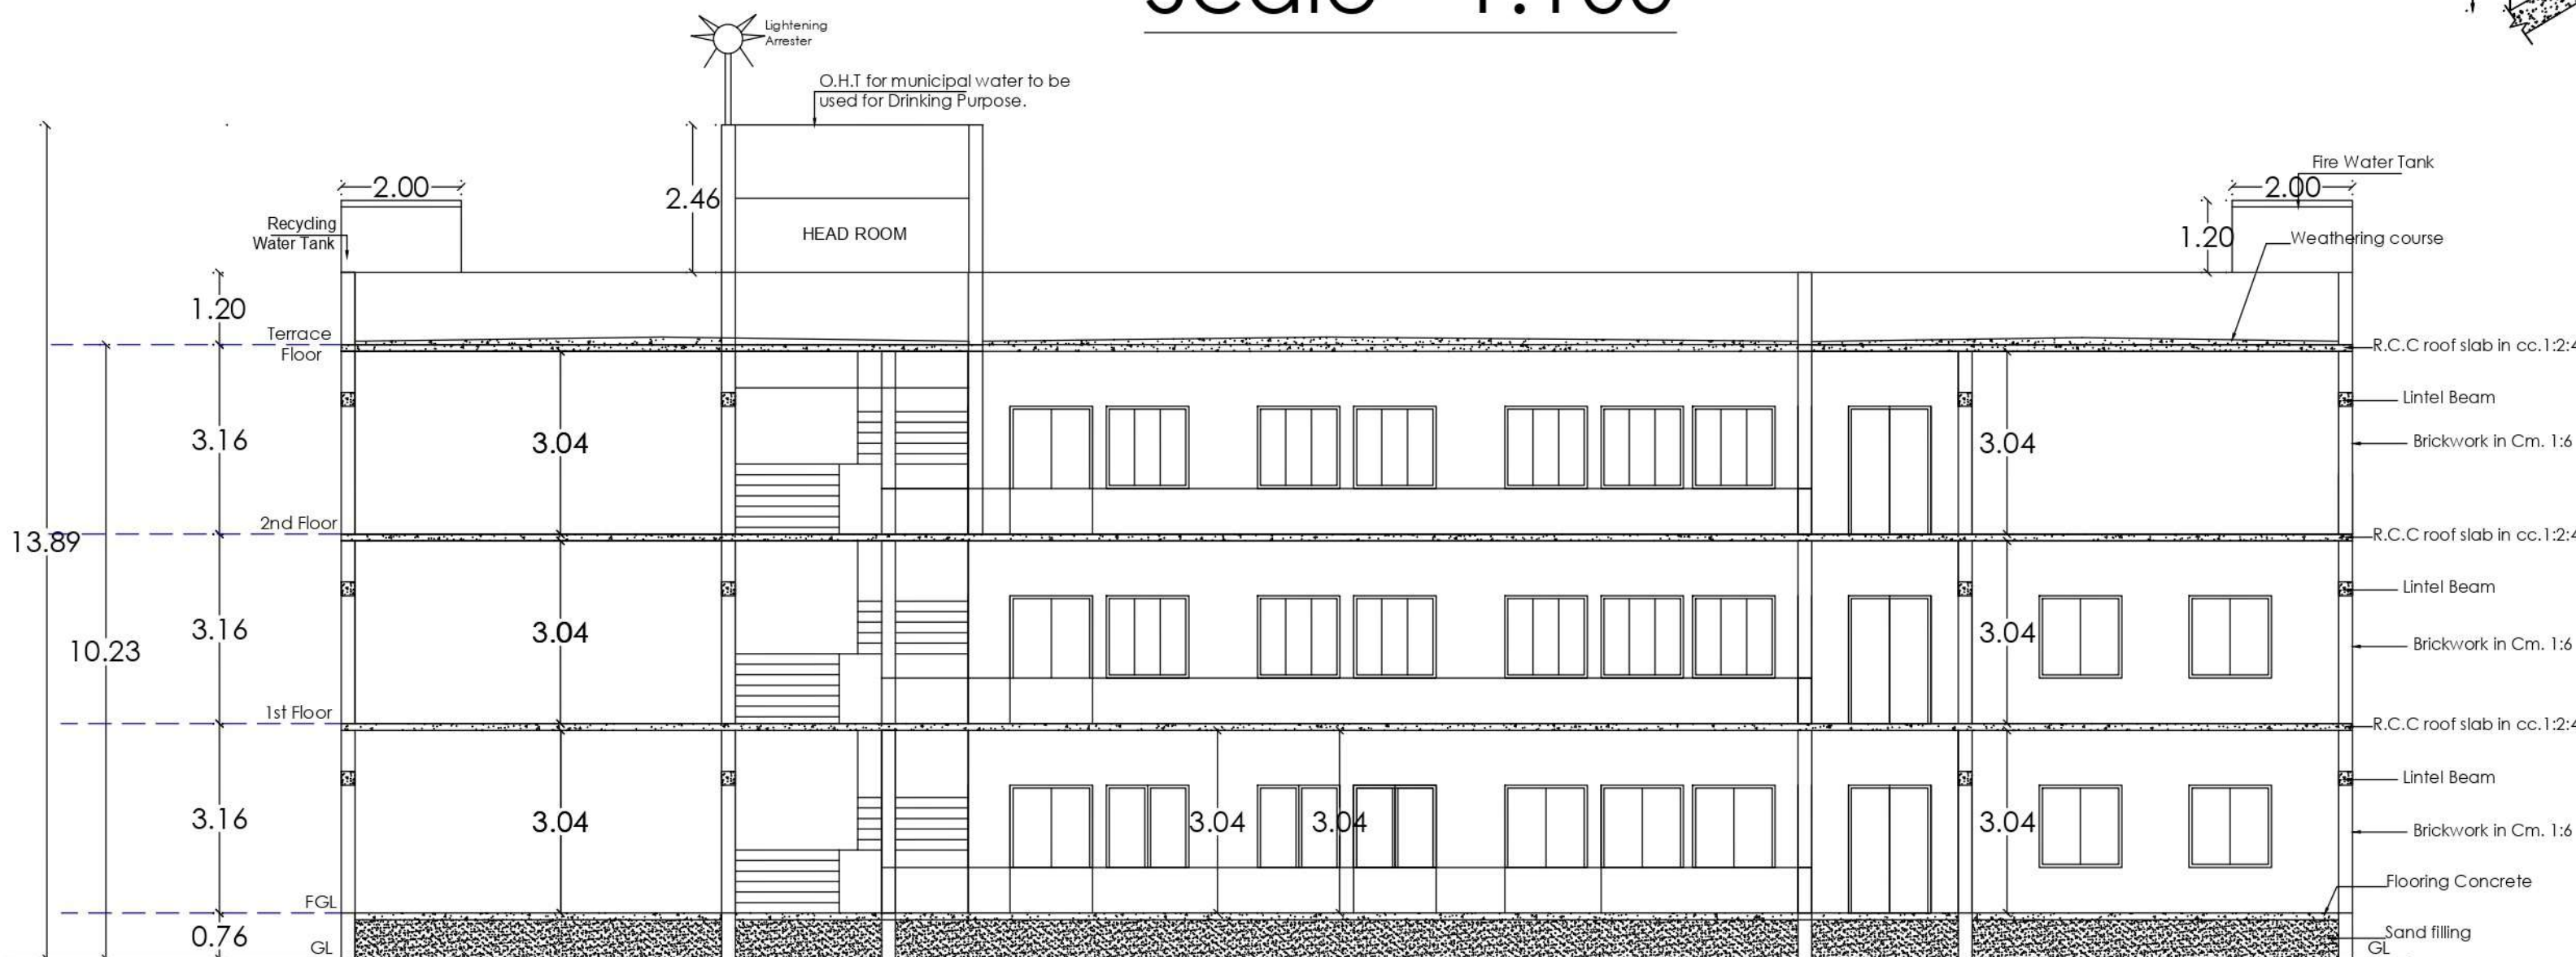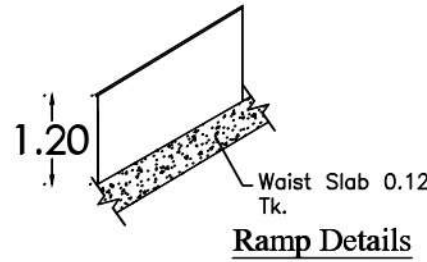

BLOCK B -SECTION "AB"
Scale - 1:100

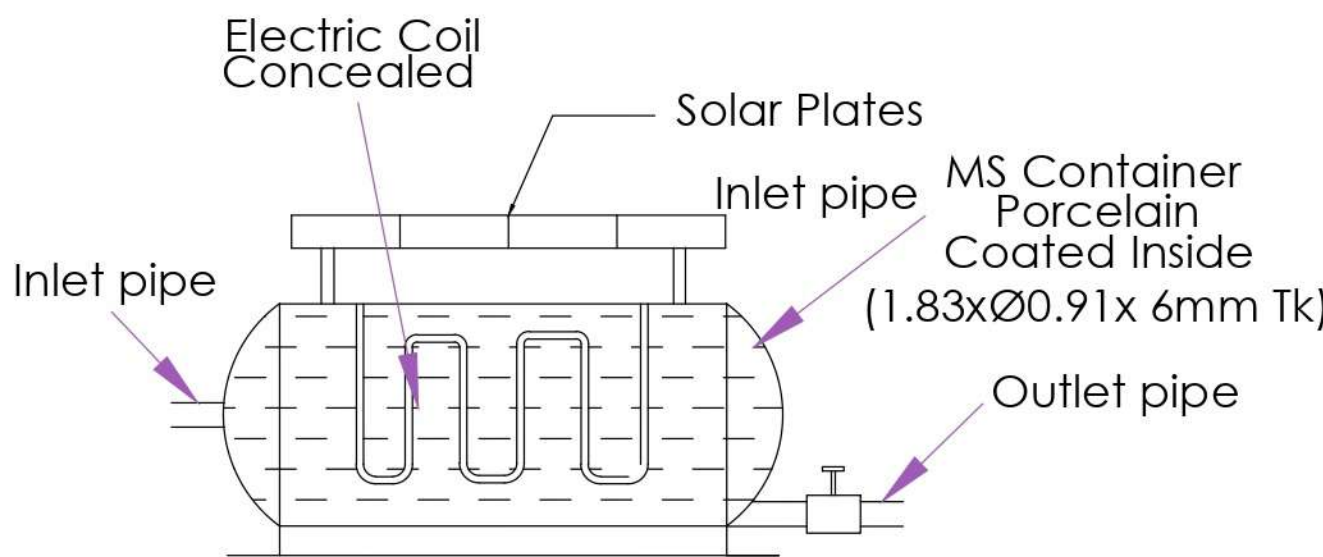


Solar water heater

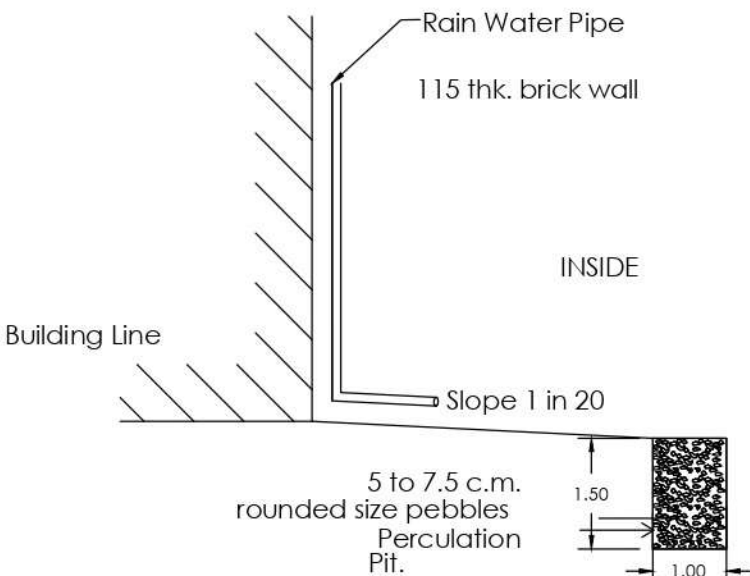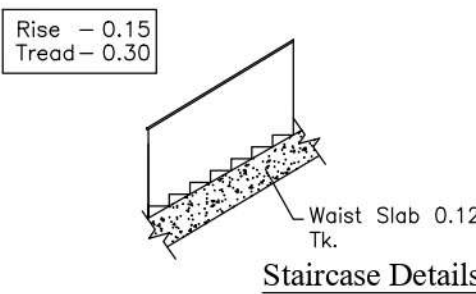


Note: All Dimensions are in Metres

PLAN SHOWING THE REVISED & ADDITIONAL CONSTRUCTION FOR THE SCHOOL BUILDING

AT R.S.NO: 192/2A,193/2B,193/3A,193/4B,193/5B,193/6A & 193/6B , THUVARANKURUCHI VILLAGE & PANCHAYAT ,
PATTUKOTTAI TALUK, THANJAVUR DISTRICT.

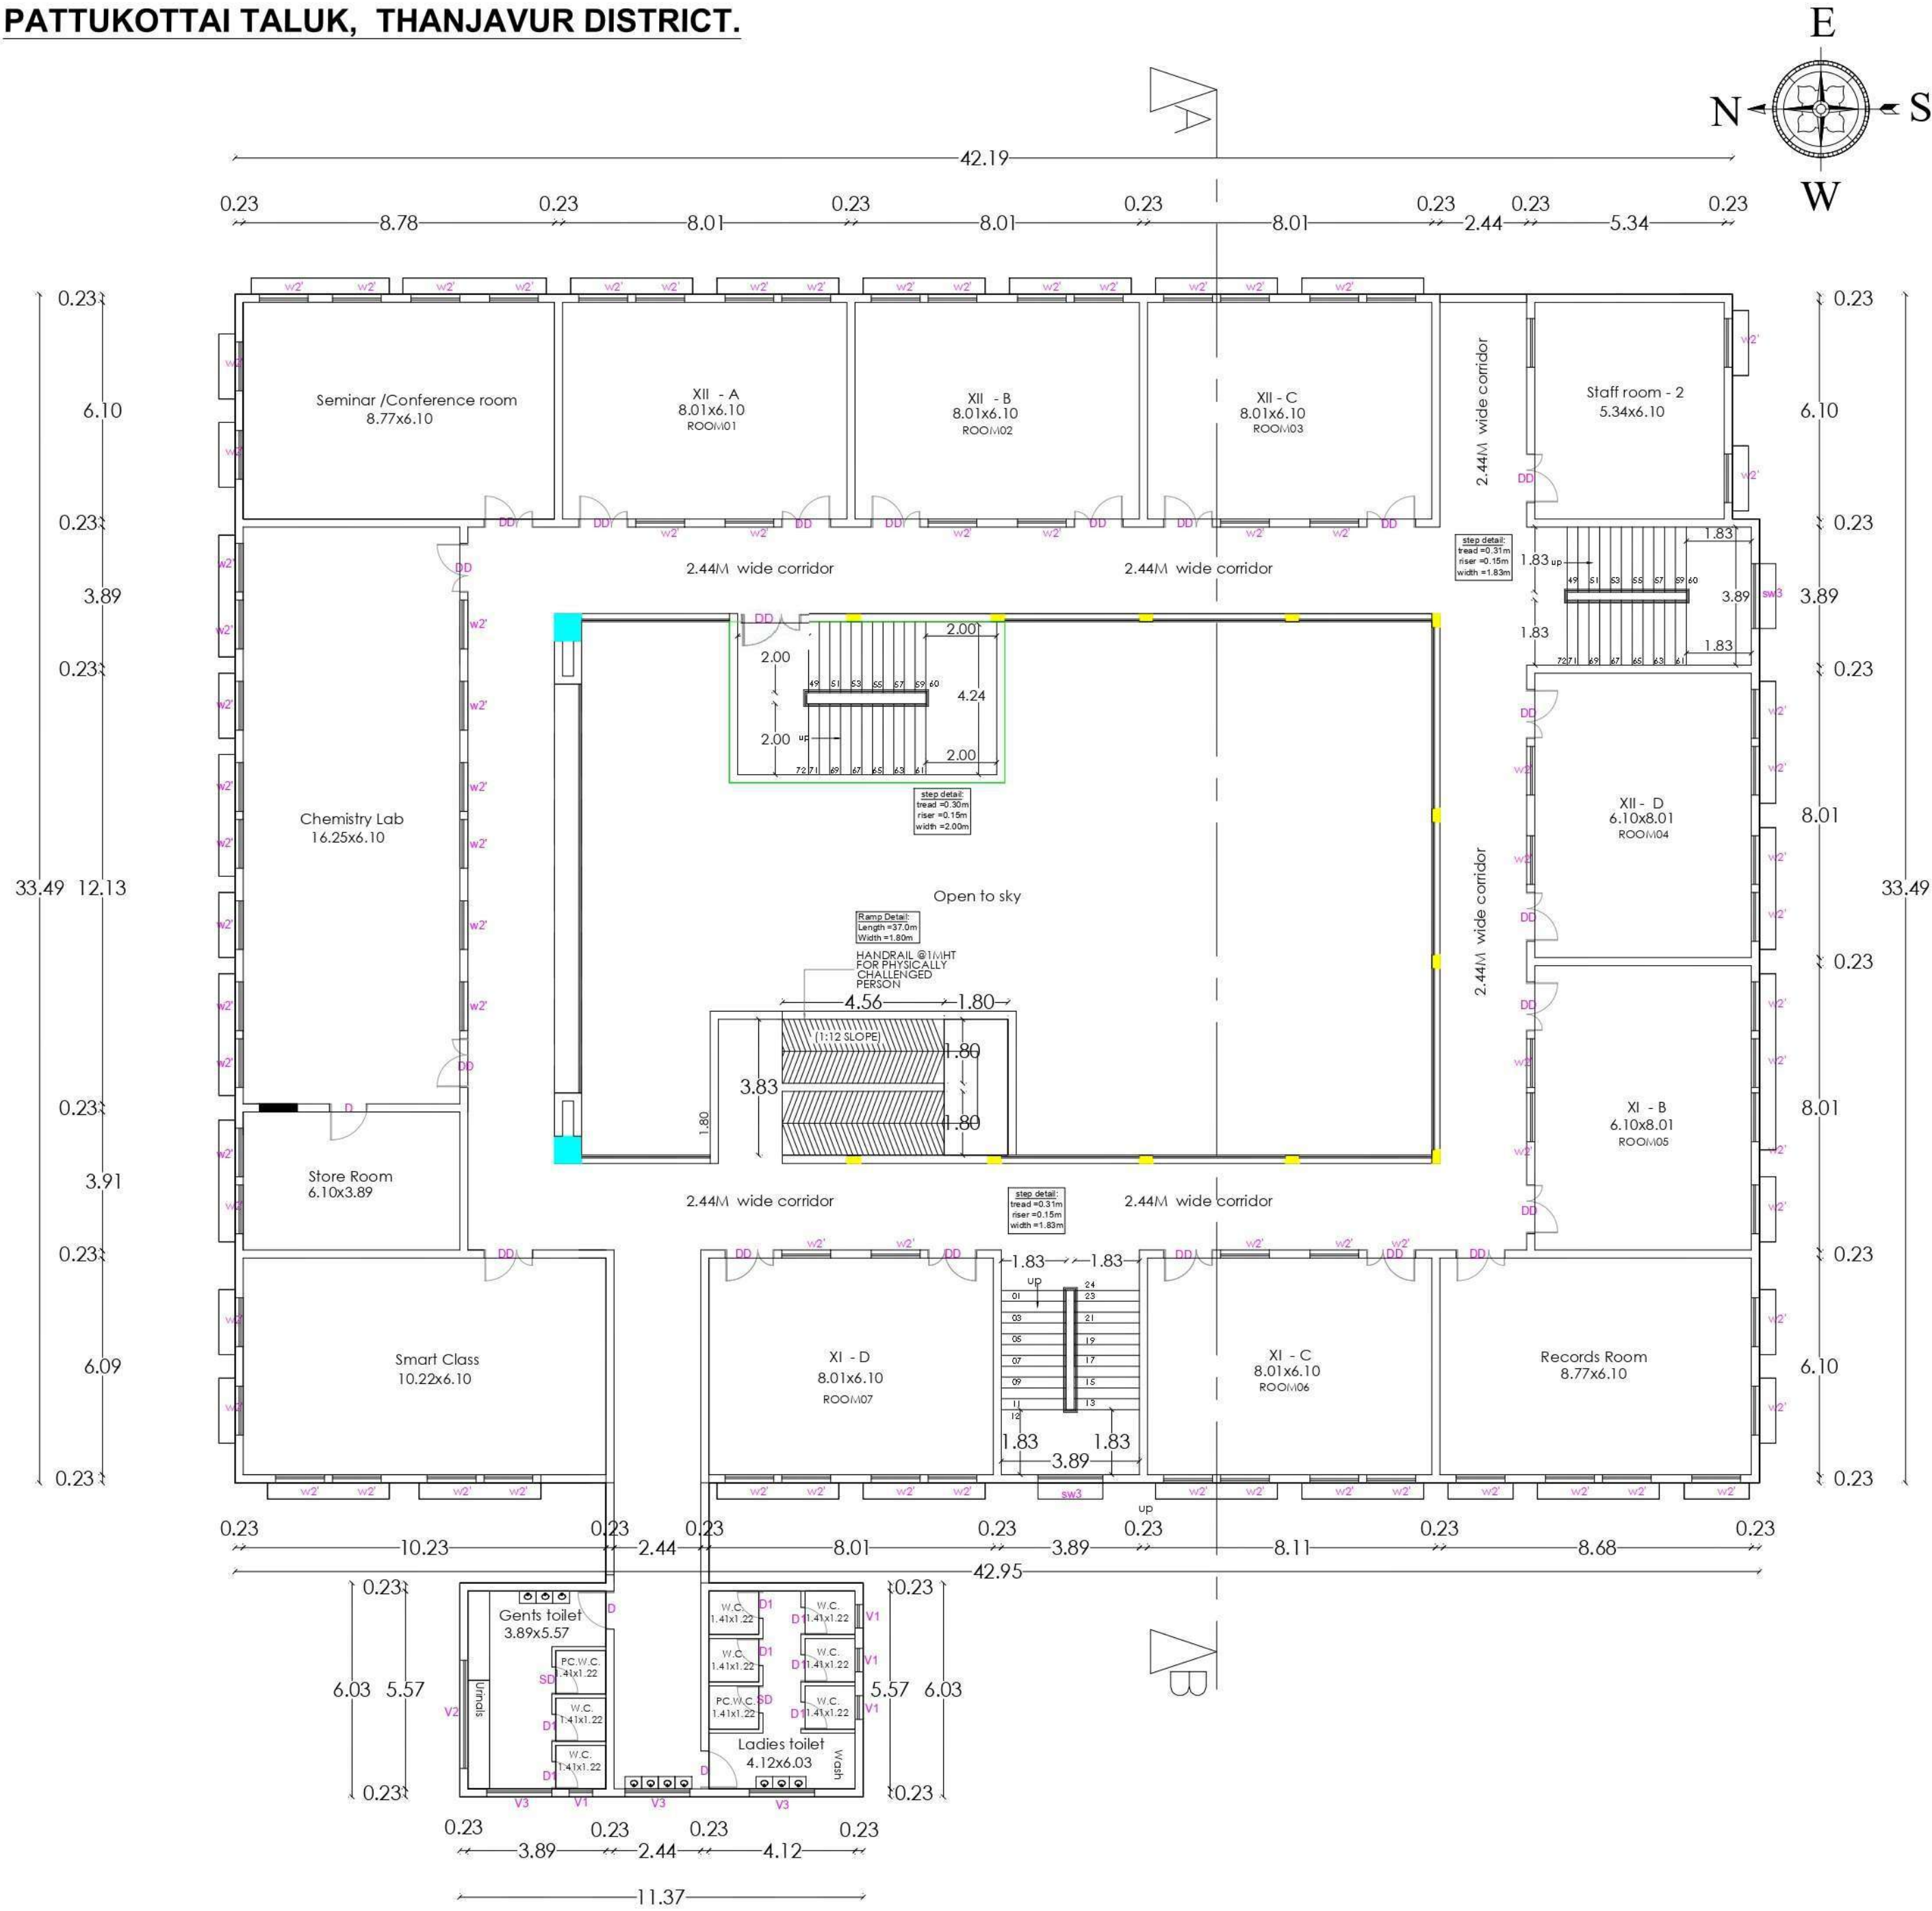

BLOCK B - PROPOSED SECOND FLOOR PLAN
Scale - 1:100

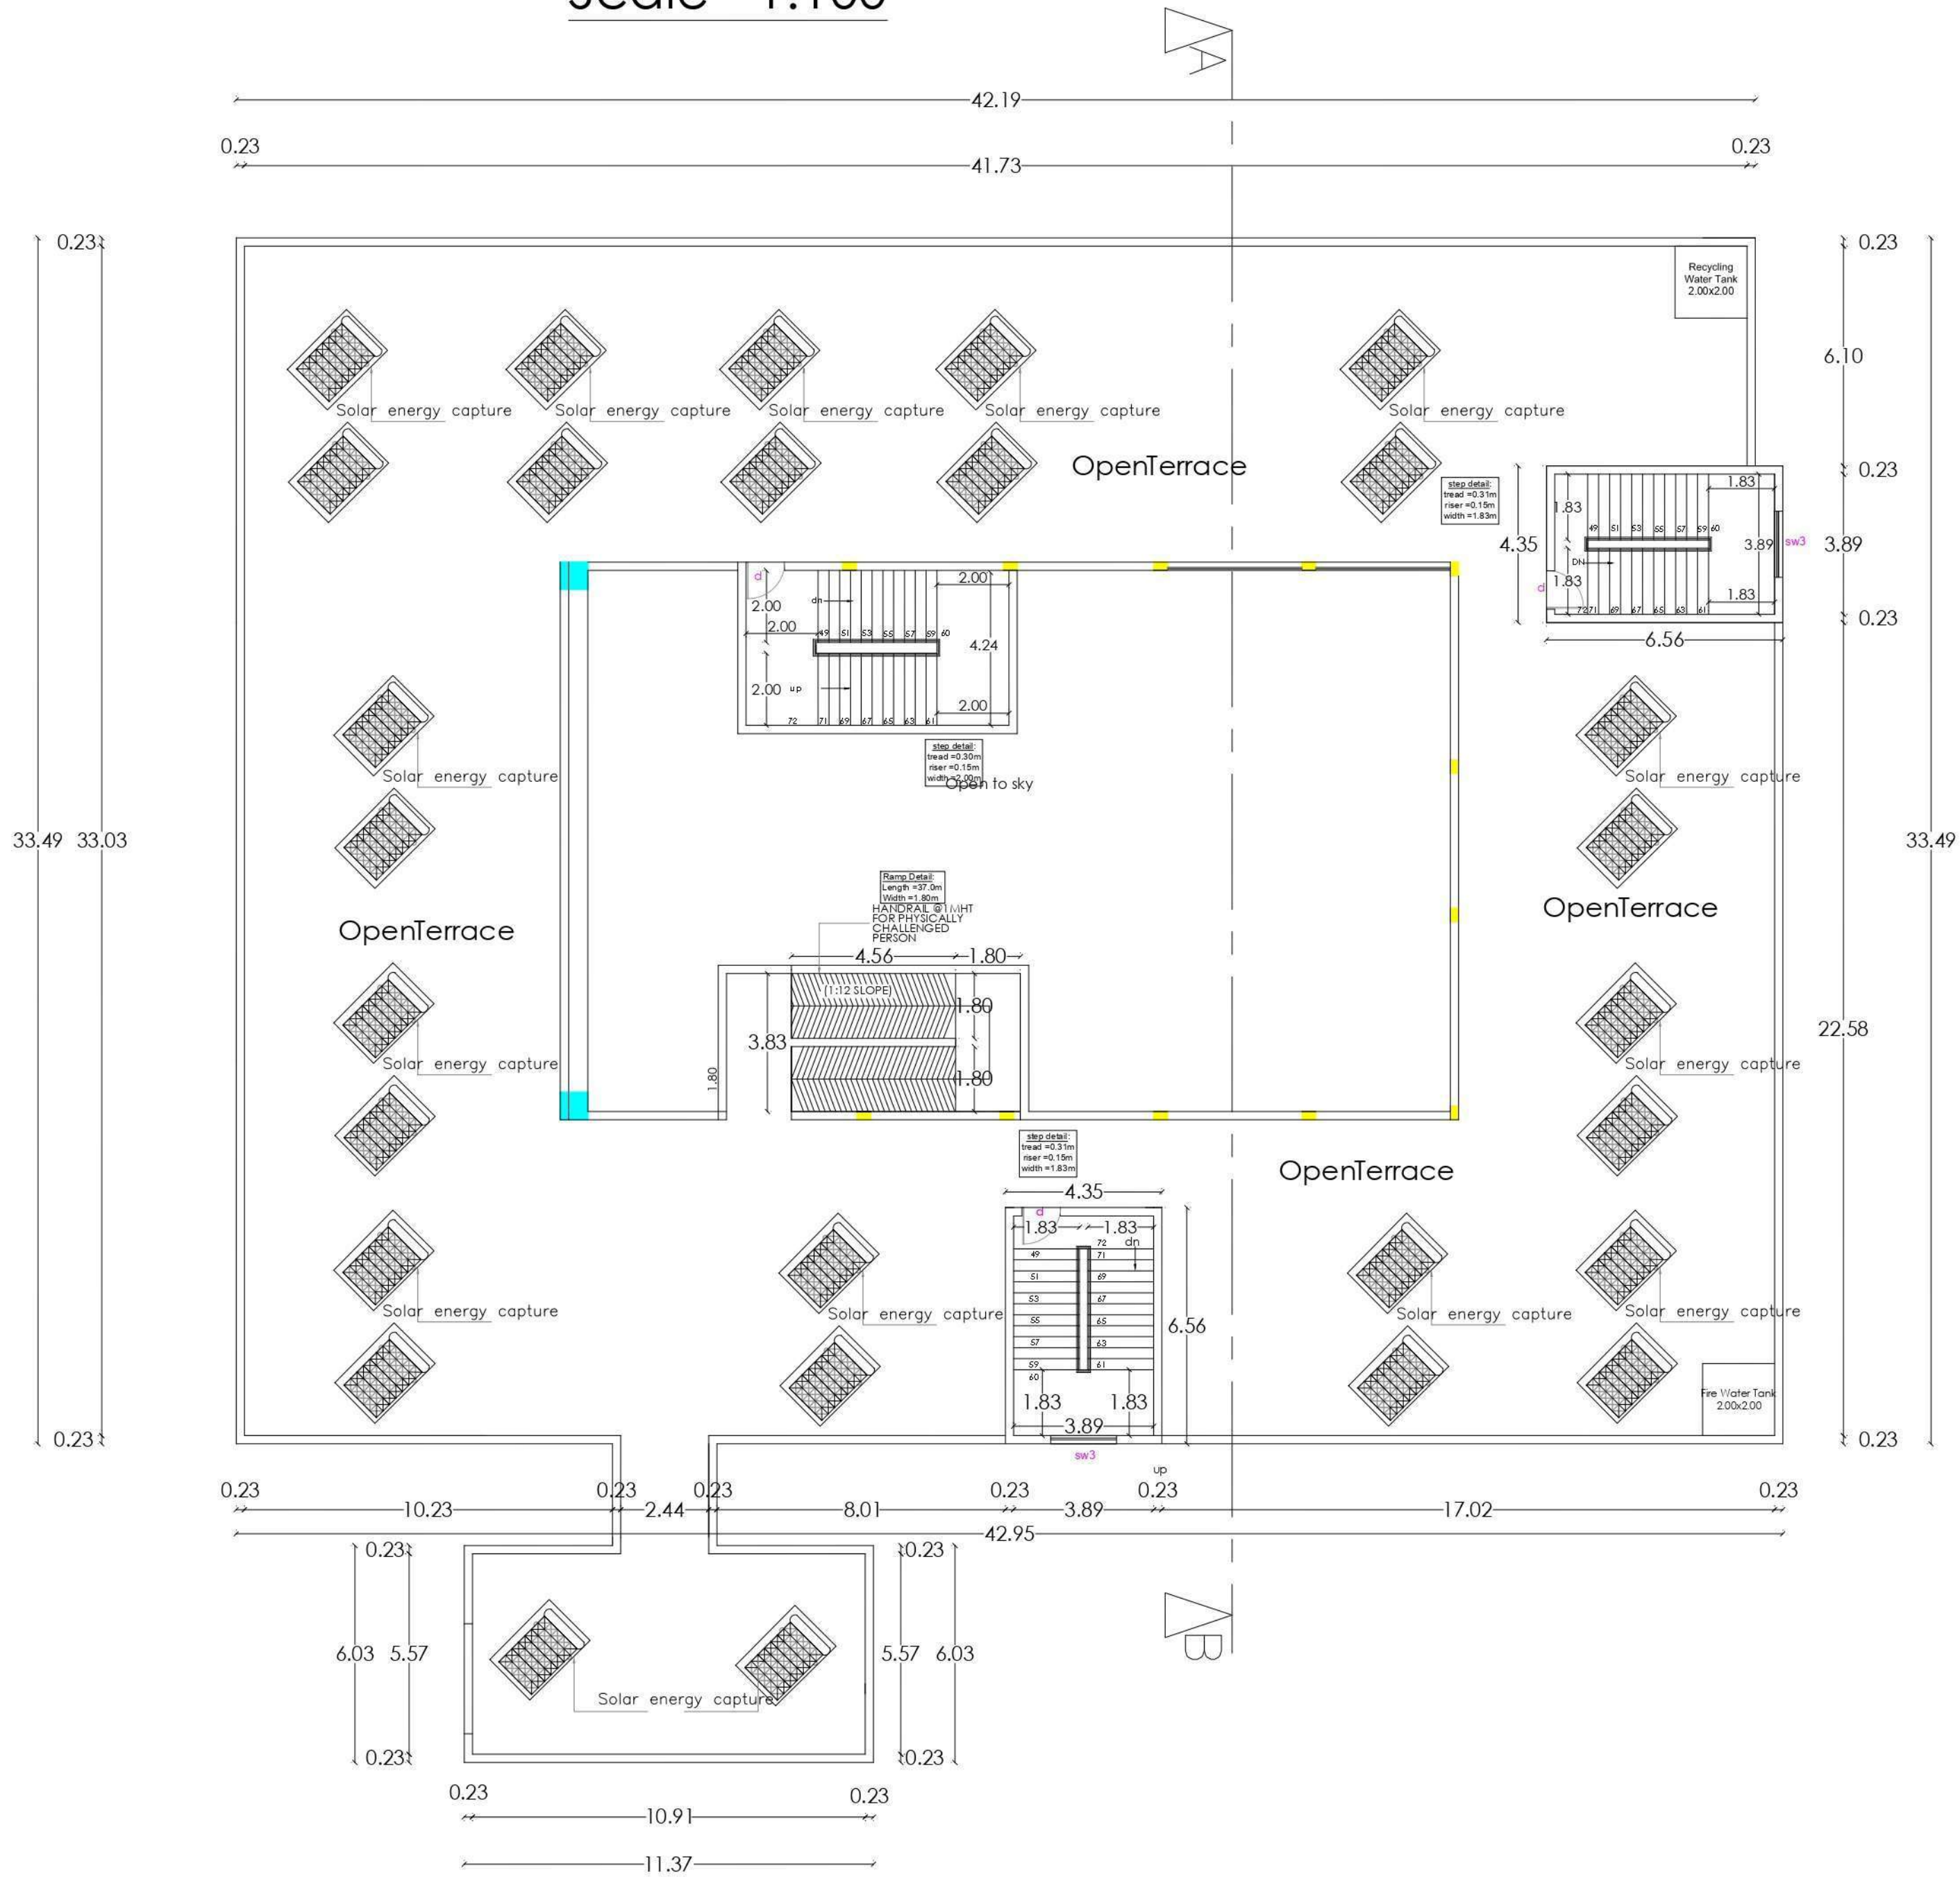

BLOCK B - TERRACE FLOOR PLAN
Scale - 1:100

SCHEDULE OF JOINERY:

dd	cw	flush door (double)	1.37 x 2.44
SD	cw	Swing Door	0.91 x 2.44
d	cw	flush door	1.07 x 2.44
d3	cw	flush door	0.76 x 2.44
w2'	upvc	glazed window	1.37 x 1.53
w4	upvc	glazed window	2.44 x 1.53
sw3	tw	glazed window	1.83 x 0.91
v1	tw	glazed ventilator	0.68 x 0.91
v1'	tw	glazed ventilator	0.68 x 0.61
v2	tw	glazed ventilator	1.37 x 0.46
v3	tw	glazed ventilator	0.91 x 0.61
v4	tw	glazed ventilator	1.14 x 0.61
v5	tw	glazed ventilator	1.22 x 0.61
v6	tw	glazed ventilator	3.05 x 0.61

AREA STATEMENT

PROPOSED BLOCK - B

S.No.	Description	FSI Area (sq.m.)	Non FSI Area (sq.m.)	Total Builtup Area (sq.m.)
1.	Ground Floor	1123.93	35.19	1159.12
2.	First Floor	1047.12	35.19	1082.31
3.	Second Floor	1123.93	35.19	1159.12
4.	Headroom	-	92.25	92.25
TOTAL		3294.98	197.82	3492.80

APPLICANT:

[Signature]

ARCHITECT:

[Signature]

R. HARIHARAN D. Arch. B.Tech. B.Sol(D). M.Tech(Struc.),
MBA, C.Vasthu., PGDQSV, D.C. Tech. AMIE, C.Engg., MISE.,
C.Struct.Engg. MISSE, AIAStruct. ACCE, AIO.,
REGISTERED STRUCTURAL ENGINEER Reg. No. T.J.R.RSE-11/2019/073
CHARTERED STRUCTURAL ENGINEER - Reg. No. CE/ISLM/305
ISSE Reg. No. M-1582 - IAStructE Reg. No. AM - 227
CHARTERED CIVIL ENGINEER - Reg. No. AM-1715142
M/S. HARI DESIGNS
No.1, J.P. Kall West Street, Kumbakonam - 612 001
Cell. + 91 97919 11093, + 91 95432 11001

STRUCTURAL ENGINEER:

[Signature]



R. HARIHARAN D. Arch. B.Tech. B.Sol(D). M.Tech(Struc.),
MBA, C.Vasthu., PGDQSV, D.C. Tech. AMIE, C.Engg., MISE.,
C.Struct.Engg. MISSE, AIAStruct. ACCE, AIO.,
REGISTERED STRUCTURAL ENGINEER Reg. No. T.J.R.RSE-11/2019/073
CHARTERED STRUCTURAL ENGINEER - Reg. No. CE/ISLM/305
ISSE Reg. No. M-1582 - IAStructE Reg. No. AM - 227
CHARTERED CIVIL ENGINEER - Reg. No. AM-1715142
M/S. HARI DESIGNS
No.1, J.P. Kall West Street, Kumbakonam - 612 001
Cell. + 91 97919 11093, + 91 95432 11001

FOR OFFICE USE :


B.P./DTCP No.289/2023

PLAN SHOWING THE REVISED & ADDITIONAL CONSTRUCTION FOR THE SCHOOL BUILDING

AT R.S.NO: 192/2A,193/2B,193/3A,193/4B,193/5B,193/6A & 193/6B , THUVARANKURUCHI VILLAGE & PANCHAYAT ,
PATTUKOTTAI TALUK, THANJAVUR DISTRICT.

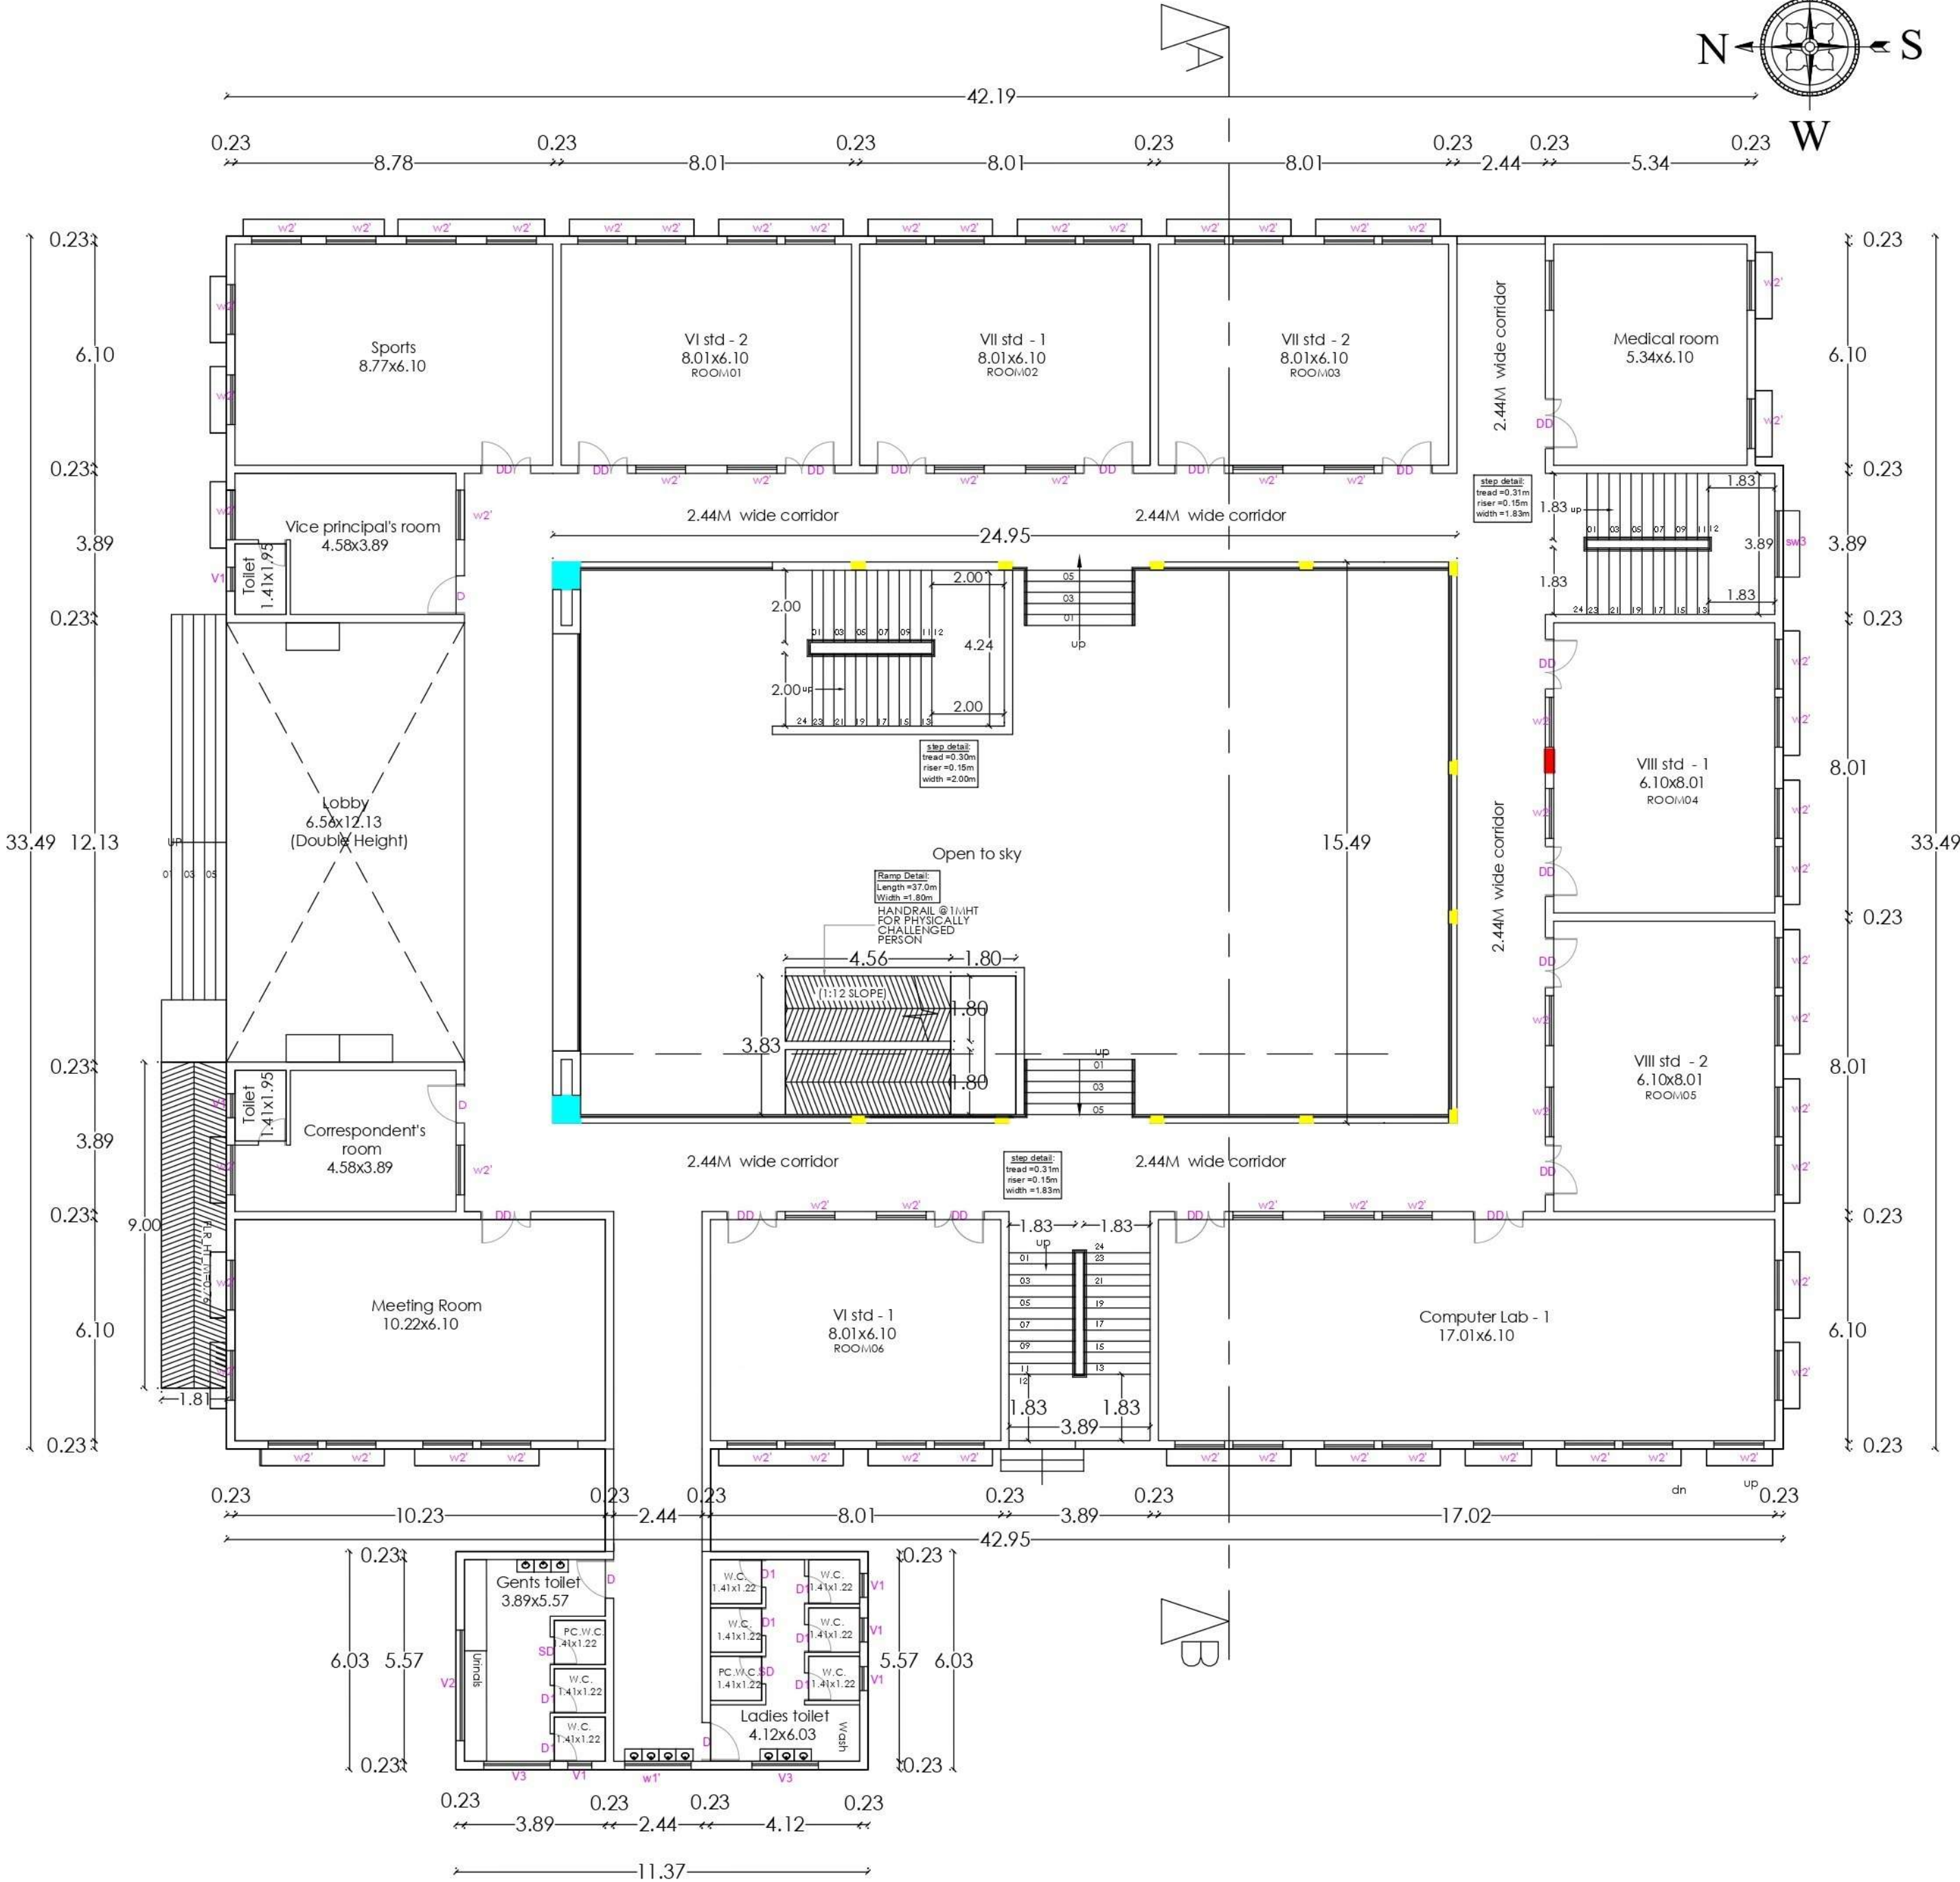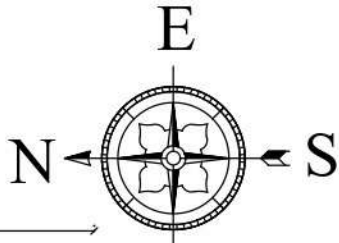

BLOCK B - PROPOSED GROUND FLOOR PLAN
Scale - 1:100

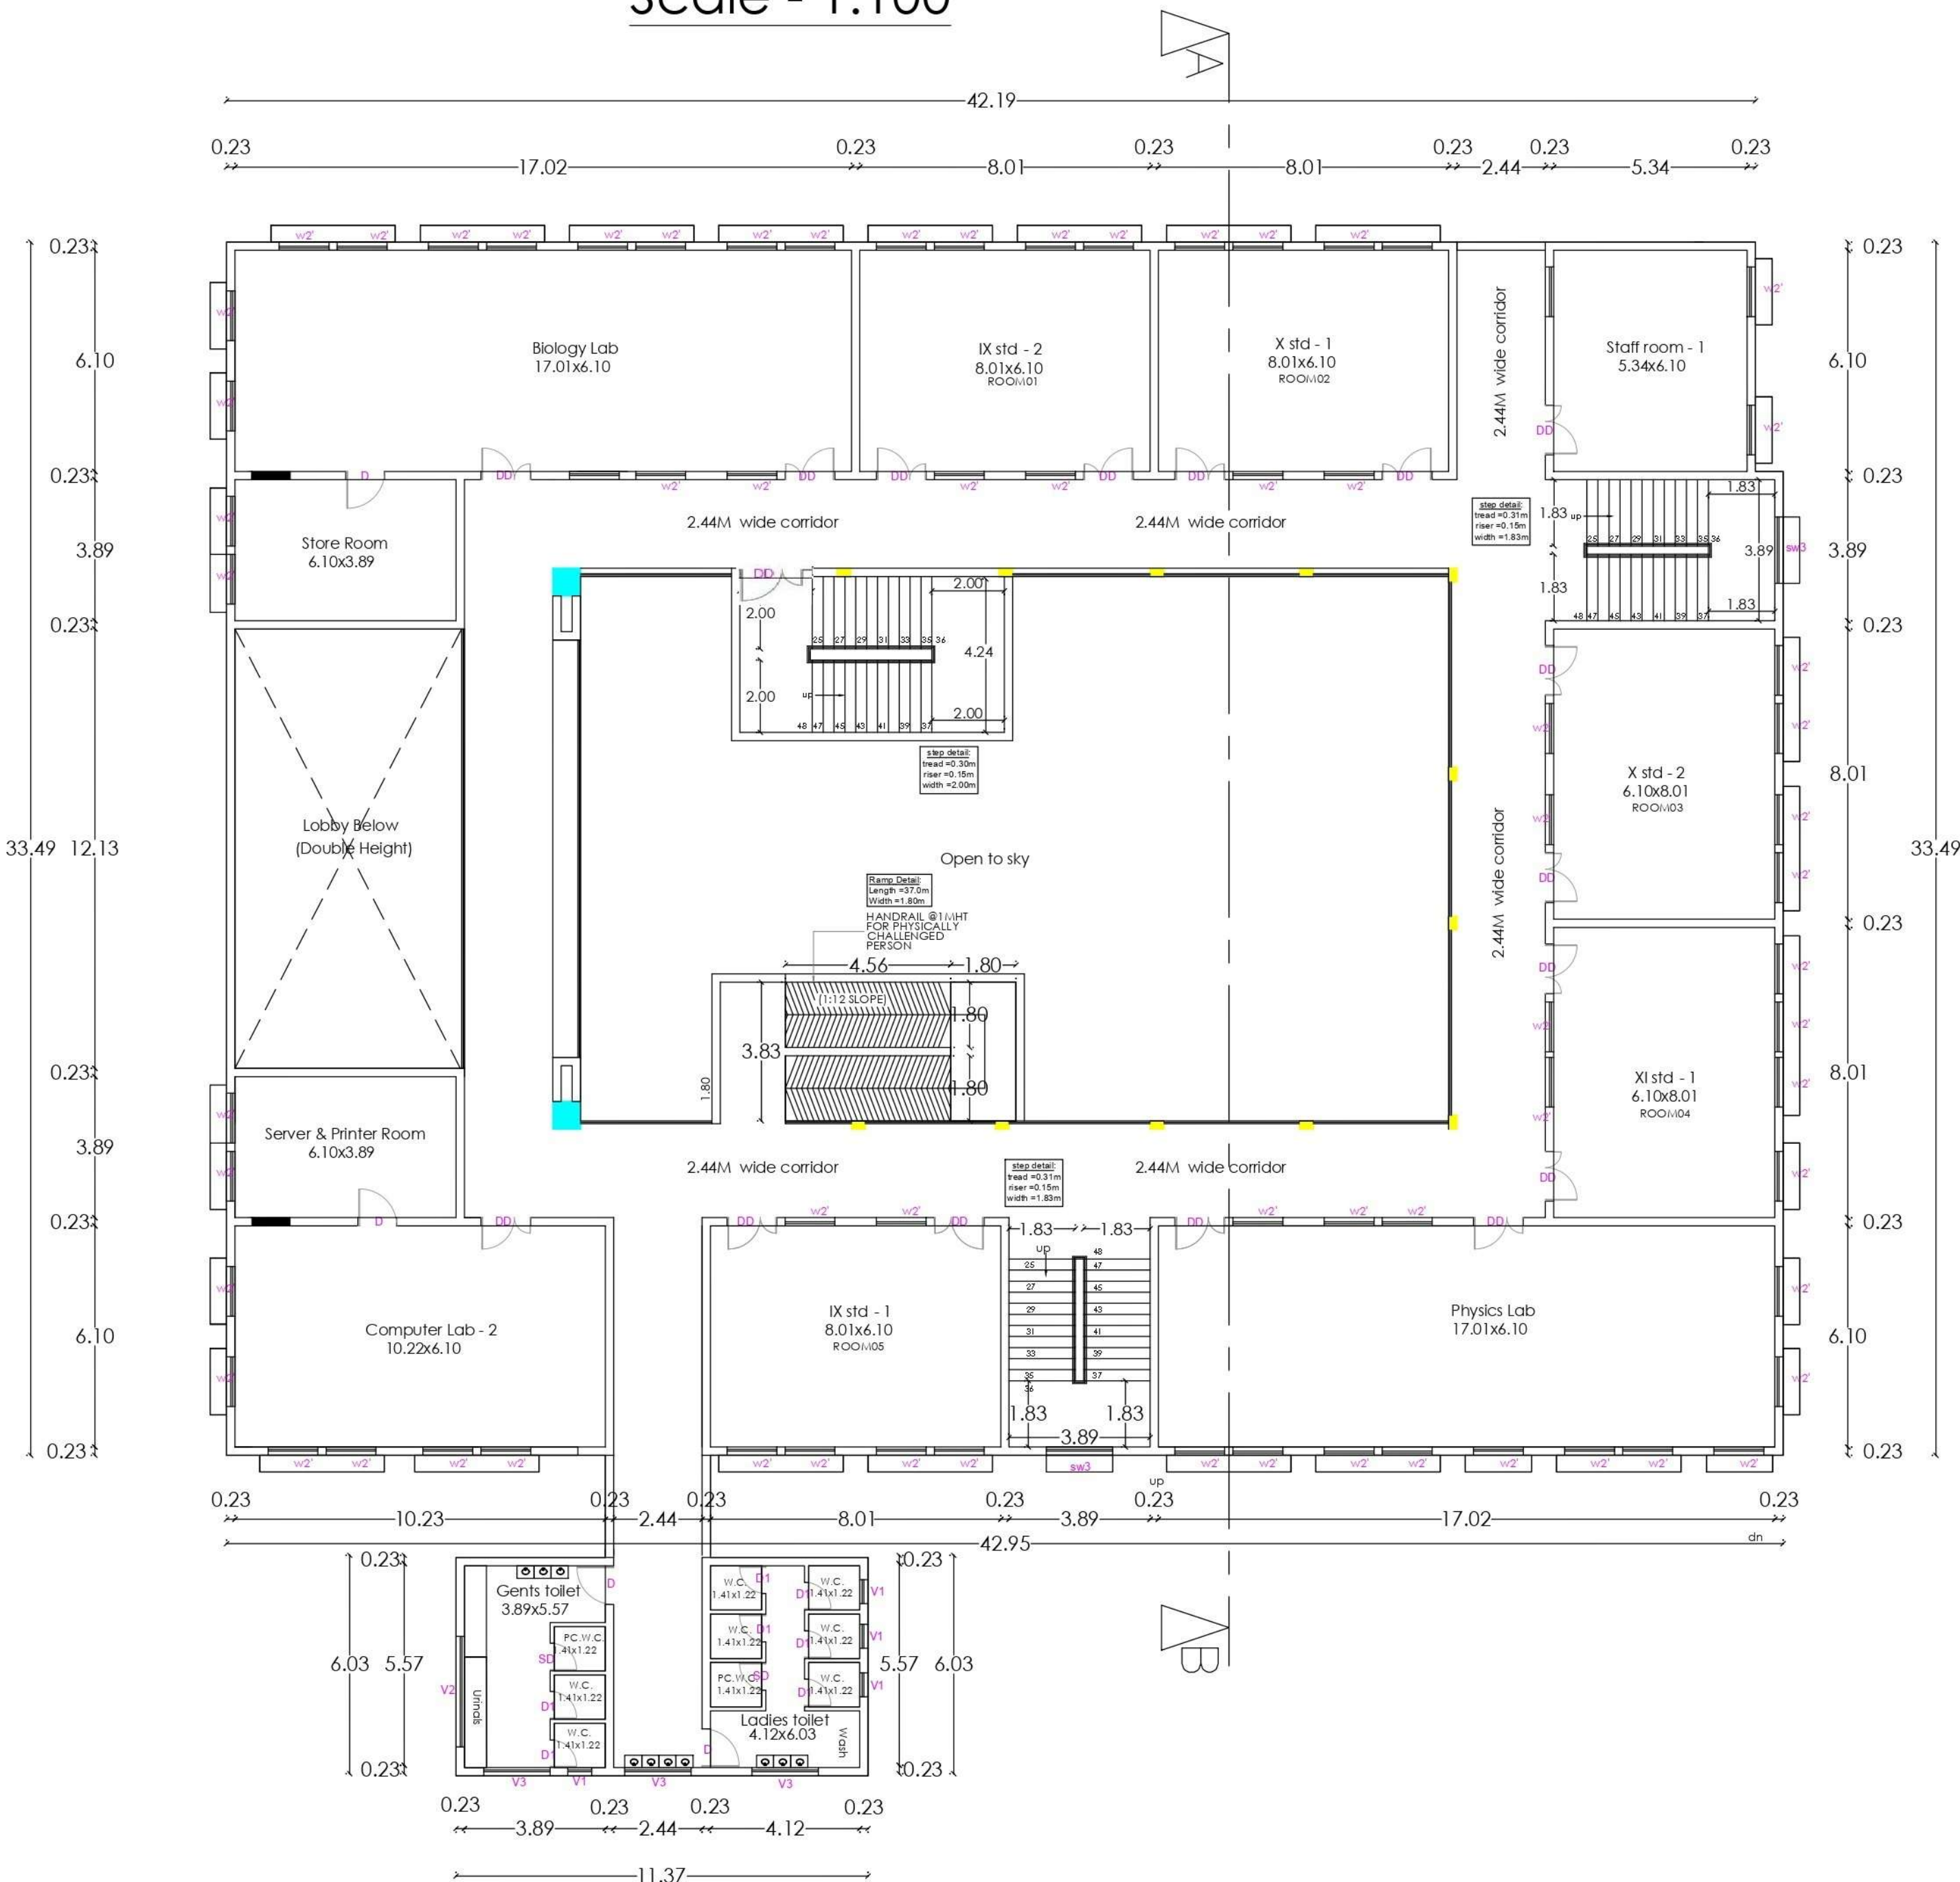

BLOCK B - PROPOSED FIRST FLOOR PLAN
Scale - 1:100

Note: All Dimensions are in Metres

SCHEDULE OF JOINERY:

dd	cw	flush door (double)	1.37 x 2.44
SD	cw	Swing Door	0.91 x 2.44
d	cw	flush door	1.07 x 2.44
d3	cw	flush door	0.76 x 2.44
w2'	upvc	glazed window	1.37 x 1.53
w4	upvc	glazed window	2.44 x 1.53
sw3	tw	glazed window	1.83 x 0.91
v1	tw	glazed ventilator	0.68 x 0.91
v1'	tw	glazed ventilator	0.68 x 0.61
v2	tw	glazed ventilator	1.37 x 0.46
v3	tw	glazed ventilator	0.91 x 0.61
v4	tw	glazed ventilator	1.14 x 0.61
v5	tw	glazed ventilator	1.22 x 0.61
v6	tw	glazed ventilator	3.05 x 0.61

AREA STATEMENT

PROPOSED BLOCK - B

S.No.	Description	FSI Area (sq.m.)	Non FSI Area (sq.m.)	Total Builtup Area (sq.m.)
1.	Ground Floor	1123.93	35.19	1159.12
2.	First Floor	1047.12	35.19	1082.31
3.	Second Floor	1123.93	35.19	1159.12
4.	Headroom	-	92.25	92.25
TOTAL		3294.98	197.82	3492.80

APPLICANT:

[Signature]

ARCHITECT:

[Signature]

R. HARIHARAN, D. Arch. B.Tech. B.Sol(D), M.Tech(Struc.),
MBA, C. Vasthu, PGDQSV, D.C. Tech. AMIE, C. Engg., MISE.,
C Struct Engg. MISSE, AIA Struc. ACCE, AID.,
REGISTERED STRUCTURAL ENGINEER Reg. No: TJR RSE-II/2019/073
CHARTERED STRUCTURAL ENGINEER - Reg No: CE/ISE/LM/305
ISSE Reg No: M-1582 - IAStructE Reg No: AM - 227
CHARTERED CIVIL ENGINEER - Reg No: AM-1715142
M/S. HARI DESIGNS
No.1, J.P. Kail West Street, Kumbakonam - 612 001
Cell. + 91 97919 11093, + 91 95432 11001

STRUCTURAL ENGINEER:

[Signature]


R. HARIHARAN, D. Arch. B.Tech. B.Sol(D), M.Tech(Struc.),
MBA, C. Vasthu, PGDQSV, D.C. Tech. AMIE, C. Engg., MISE.,
C Struct Engg. MISSE, AIA Struc. ACCE, AID.,
REGISTERED STRUCTURAL ENGINEER Reg. No: TJR RSE-II/2019/073
CHARTERED STRUCTURAL ENGINEER - Reg No: CE/ISE/LM/305
ISSE Reg No: M-1582 - IAStructE Reg No: AM - 227
CHARTERED CIVIL ENGINEER - Reg No: AM-1715142
M/S. HARI DESIGNS
No.1, J.P. Kail West Street, Kumbakonam - 612 001
Cell. + 91 97919 11093, + 91 95432 11001

FOR OFFICE USE :


B.P./DTCP No.289/2023

PLAN SHOWING THE REVISED & ADDITIONAL CONSTRUCTION FOR THE SCHOOL BUILDING


AT R.S.NO: 192/2A,193/2B,193/3A,193/4B,193/5B,193/6A & 193/6B , THUVARANKURUCHI VILLAGE & PANCHAYAT ,
PATTUKOTTAI TALUK, THANJAVUR DISTRICT.

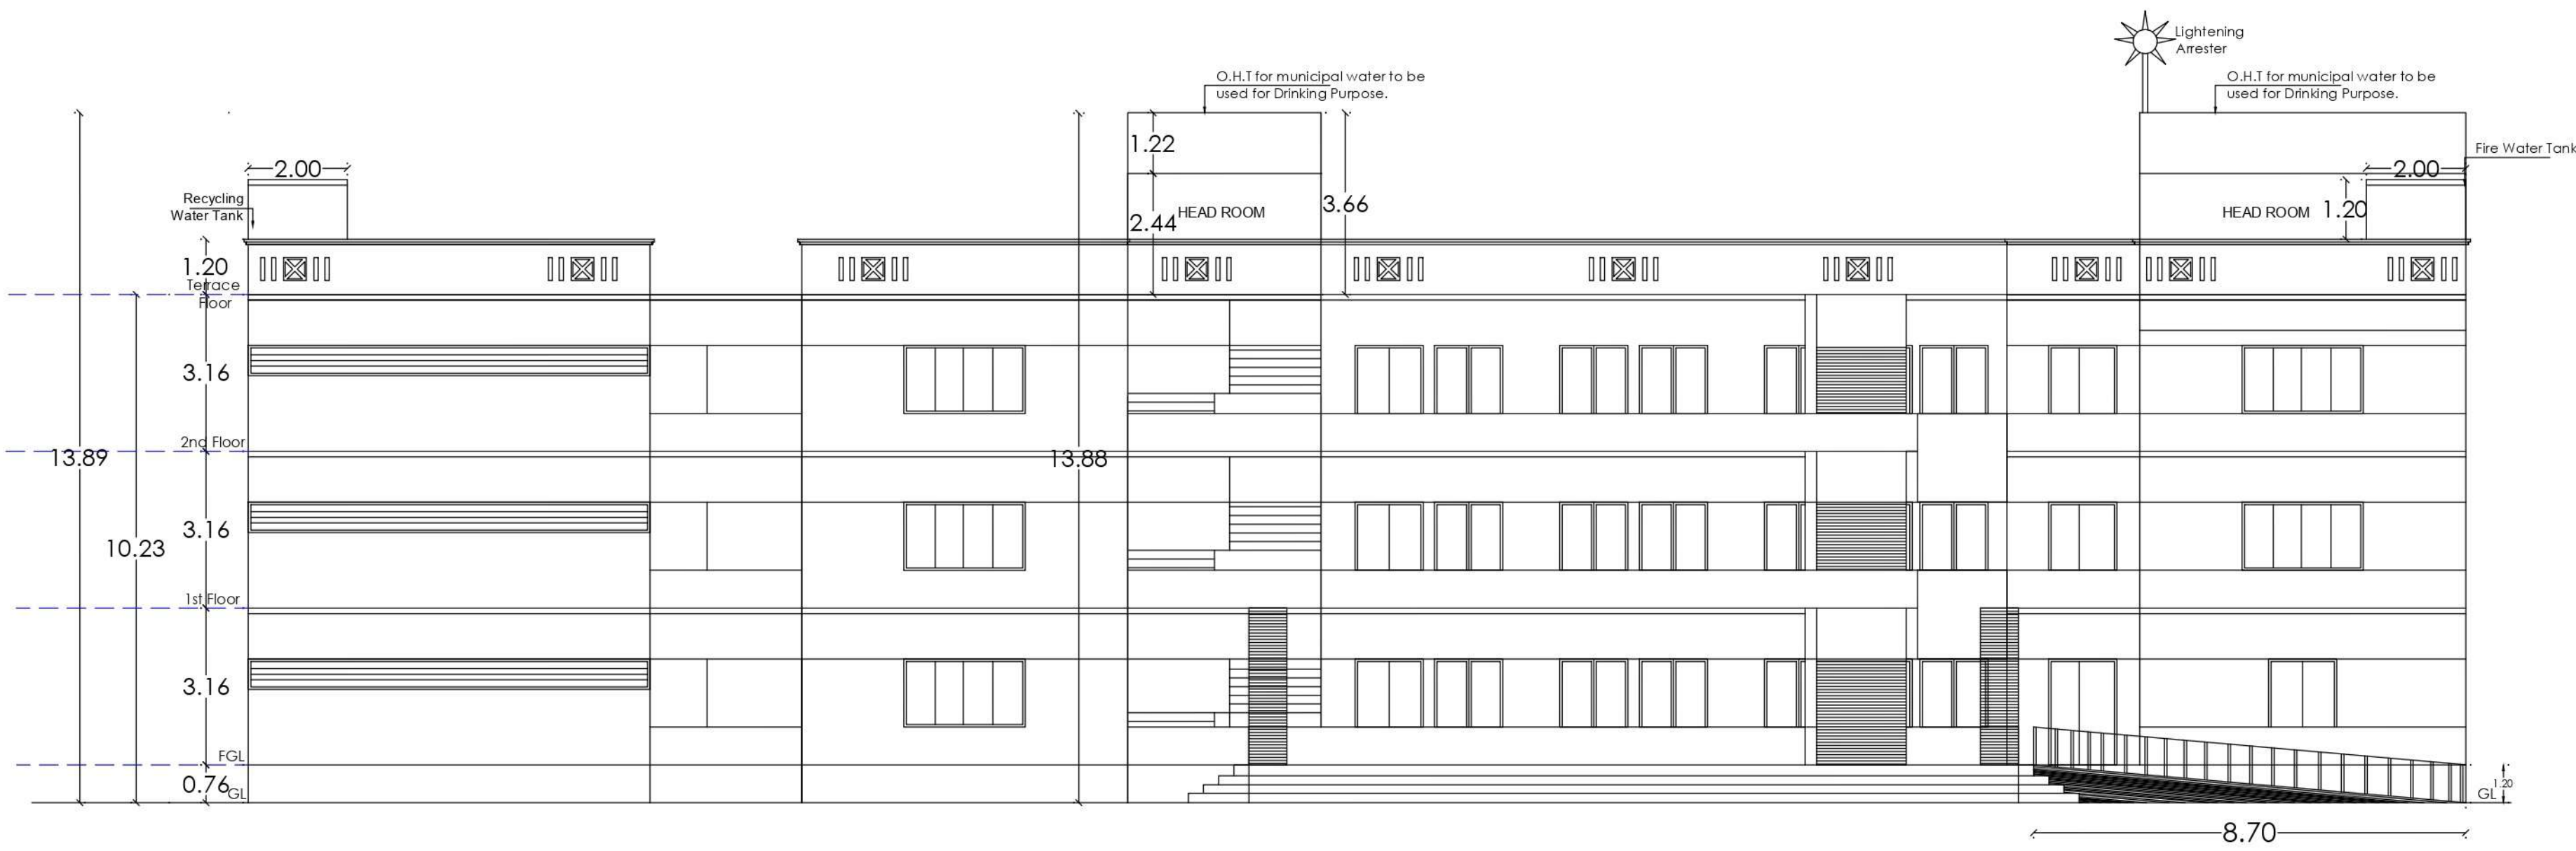



BLOCK A - FRONT ELEVATION
Scale - 1:100

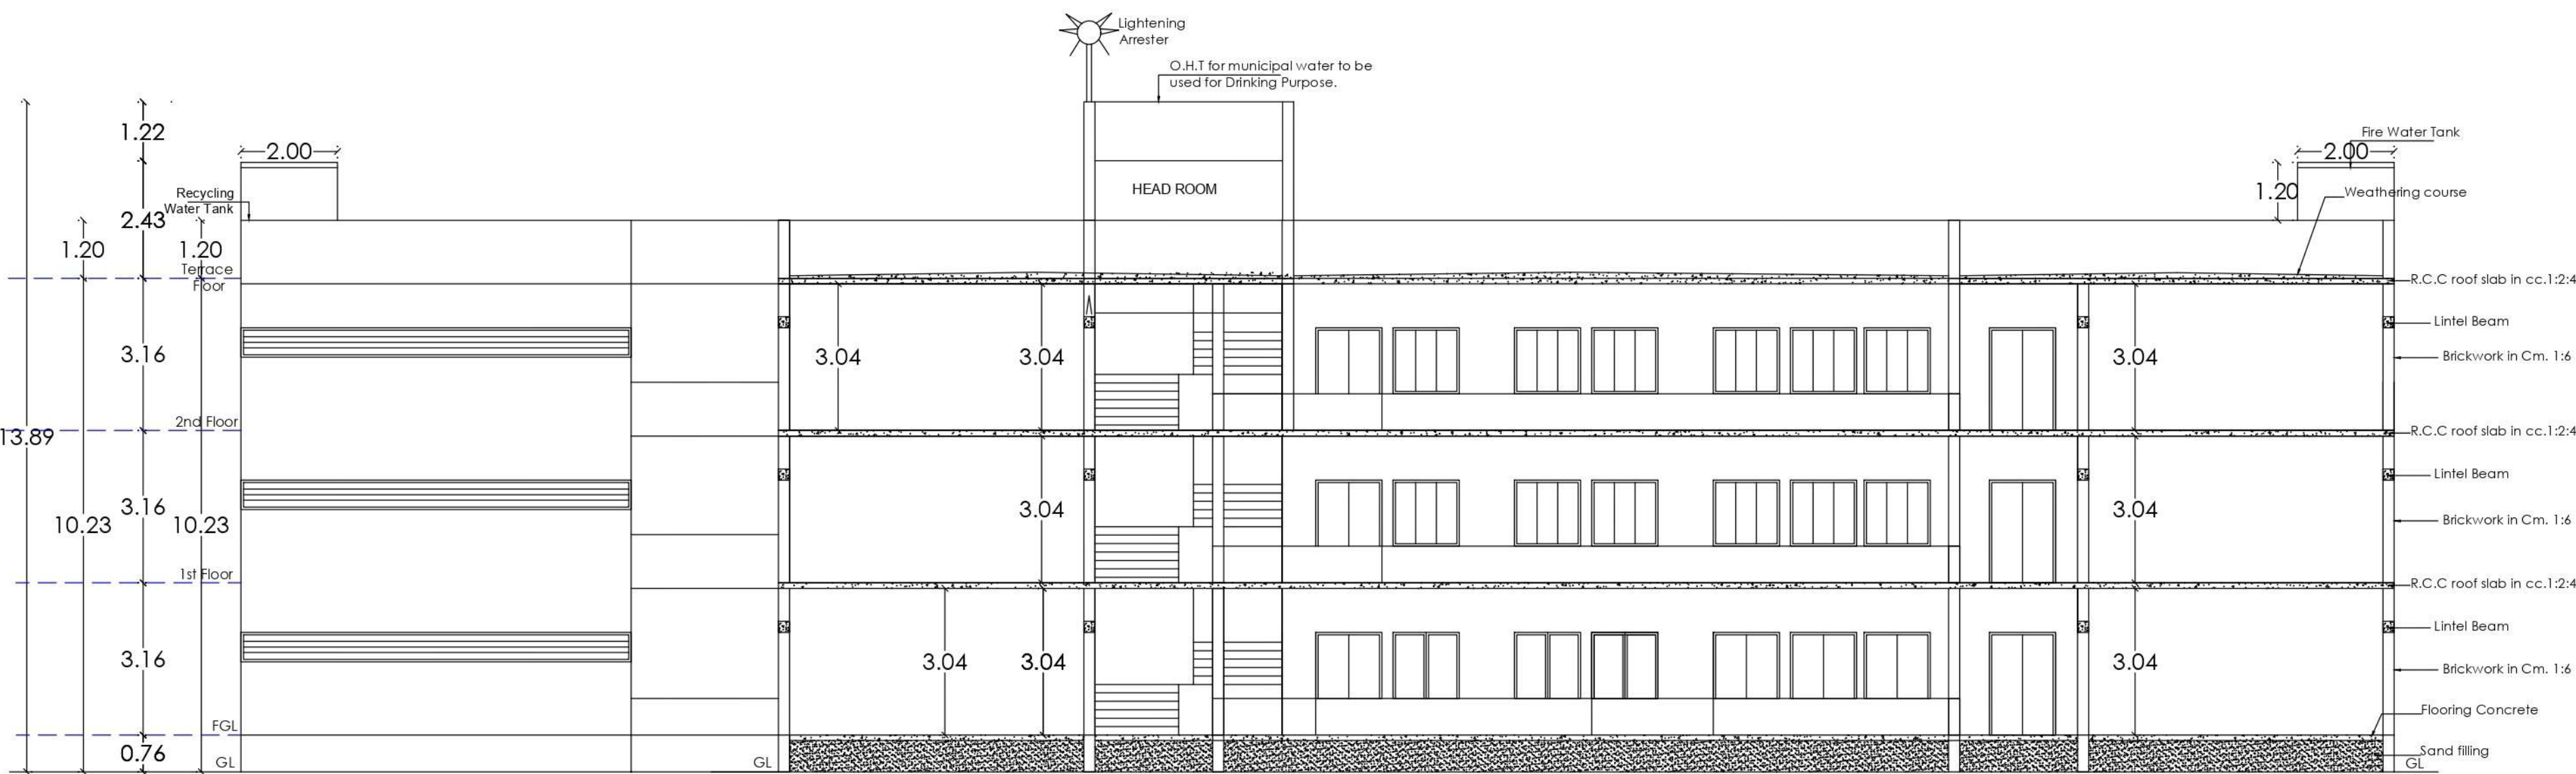

BLOCK A - SECTION "AB"
Scale - 1:100

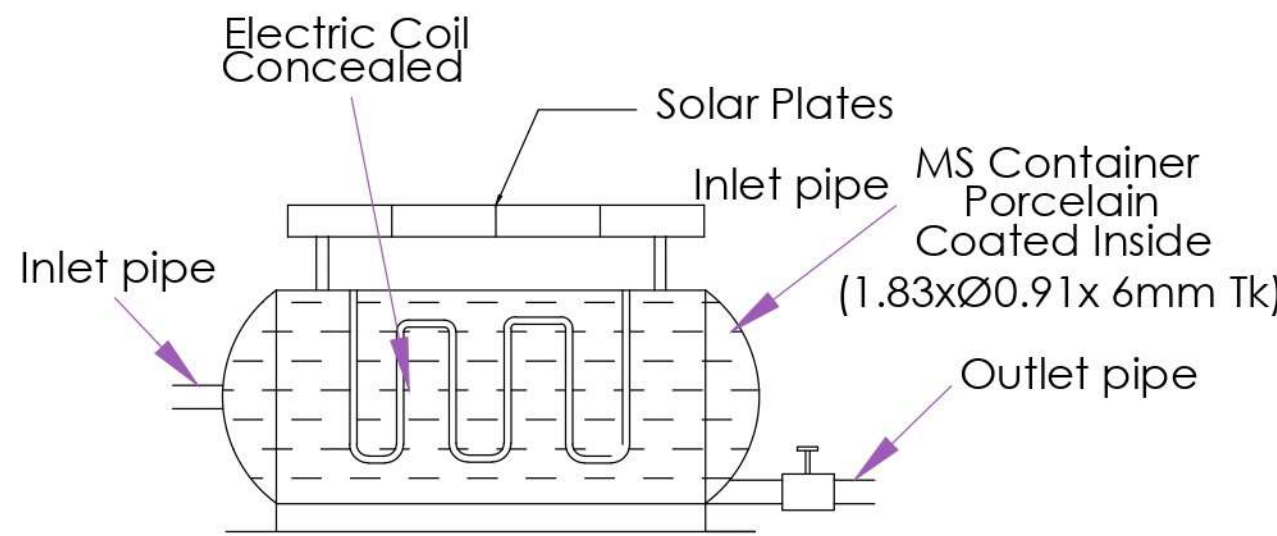

Solar water heater

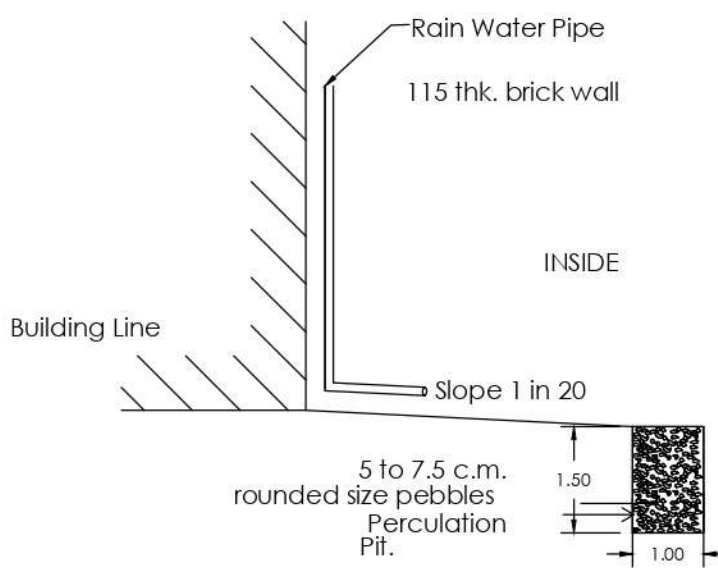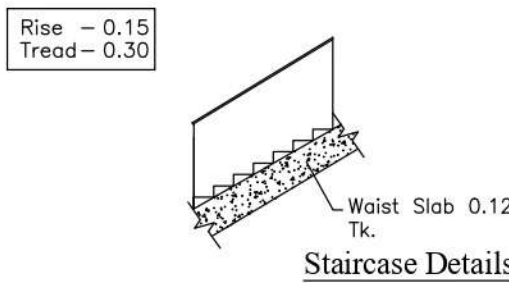

SCHEDULE OF JOINERY:

dd	cw	flush door (double)	1.37 x 2.44
SD	cw	Swing Door	0.91 x 2.44
d	cw	flush door	1.07 x 2.44
d3	cw	flush door	0.76 x 2.44
w2'	upvc	glazed window	1.37 x 1.53
w4	upvc	glazed window	2.44 x 1.53
sw3	tw	glazed window	1.83 x 0.91
v1	tw	glazed ventilator	0.68 x 0.91
v1'	tw	glazed ventilator	0.68 x 0.61
v2	tw	glazed ventilator	1.37 x 0.46
v3	tw	glazed ventilator	0.91 x 0.61
v4	tw	glazed ventilator	1.14 x 0.61
v5	tw	glazed ventilator	1.22 x 0.61
v6	tw	glazed ventilator	3.05 x 0.61

APPLICANT:

[Signature]

ARCHITECT:

[Signature]
R. HATHARAN, D. Arch. B.Tech. B.Sc.(D). M.Tech(Struc.),
MBA, C. Vasthu, PGDQSV, D.C. Tech. AMIE, C. Engin., MISE.,
C. Struct. Engg. MISSE, AIA Struc. ACCE, AID.,
REGISTERED STRUCTURAL ENGINEER Reg. No. TJR/SE-II/2019/073
CHARTERED STRUCTURAL ENGINEER - Reg. No. CE/ISEILM/305
ISSE Reg. No. M-1582 - IAStructE Reg. No. AM - 227
CHARTERED CIVIL ENGINEER - Reg. No. AM-1716142
M/S. HARI DESIGNS
No.1, J.P. Kail West Street, Kumbakonam - 612 001
Cell: + 91 97919 11093, + 91 95432 11001

STRUCTURAL ENGINEER:

[Signature]
R. HATHARAN, D. Arch. B.Tech. B.Sc.(D). M.Tech(Struc.),
MBA, C. Vasthu, PGDQSV, D.C. Tech. AMIE, C. Engin., MISE.,
C. Struct. Engg. MISSE, AIA Struc. ACCE, AID.,
REGISTERED STRUCTURAL ENGINEER Reg. No. TJR/SE-II/2019/073
CHARTERED STRUCTURAL ENGINEER - Reg. No. CE/ISEILM/305
ISSE Reg. No. M-1582 - IAStructE Reg. No. AM - 227
CHARTERED CIVIL ENGINEER - Reg. No. AM-1716142
M/S. HARI DESIGNS
No.1, J.P. Kail West Street, Kumbakonam - 612 001
Cell: + 91 97919 11093, + 91 95432 11001

FOR OFFICE USE :

B.P./DTCP No.289/2023


**AT R.S.NO: 192/2A,193/2B,193/3A,193/4B,193/5B,193/6A & 193/6B , THUVARANKURUCHI VILLAGE & PANCHAYAT ,
PATTUKOTTAI TALUK, THANJAVUR DISTRICT.**



B.P./DTCP No.289/2023


PLAN SHOWING THE REVISED & ADDITIONAL CONSTRUCTION FOR THE SCHOOL BUILDING

AT R.S.NO: 192/2A,193/2B,193/3A,193/4B,193/5B,193/6A & 193/6B , THUVARANKURUCHI VILLAGE & PANCHAYAT ,
PATTUKOTTAI TALUK, THANJAVUR DISTRICT.

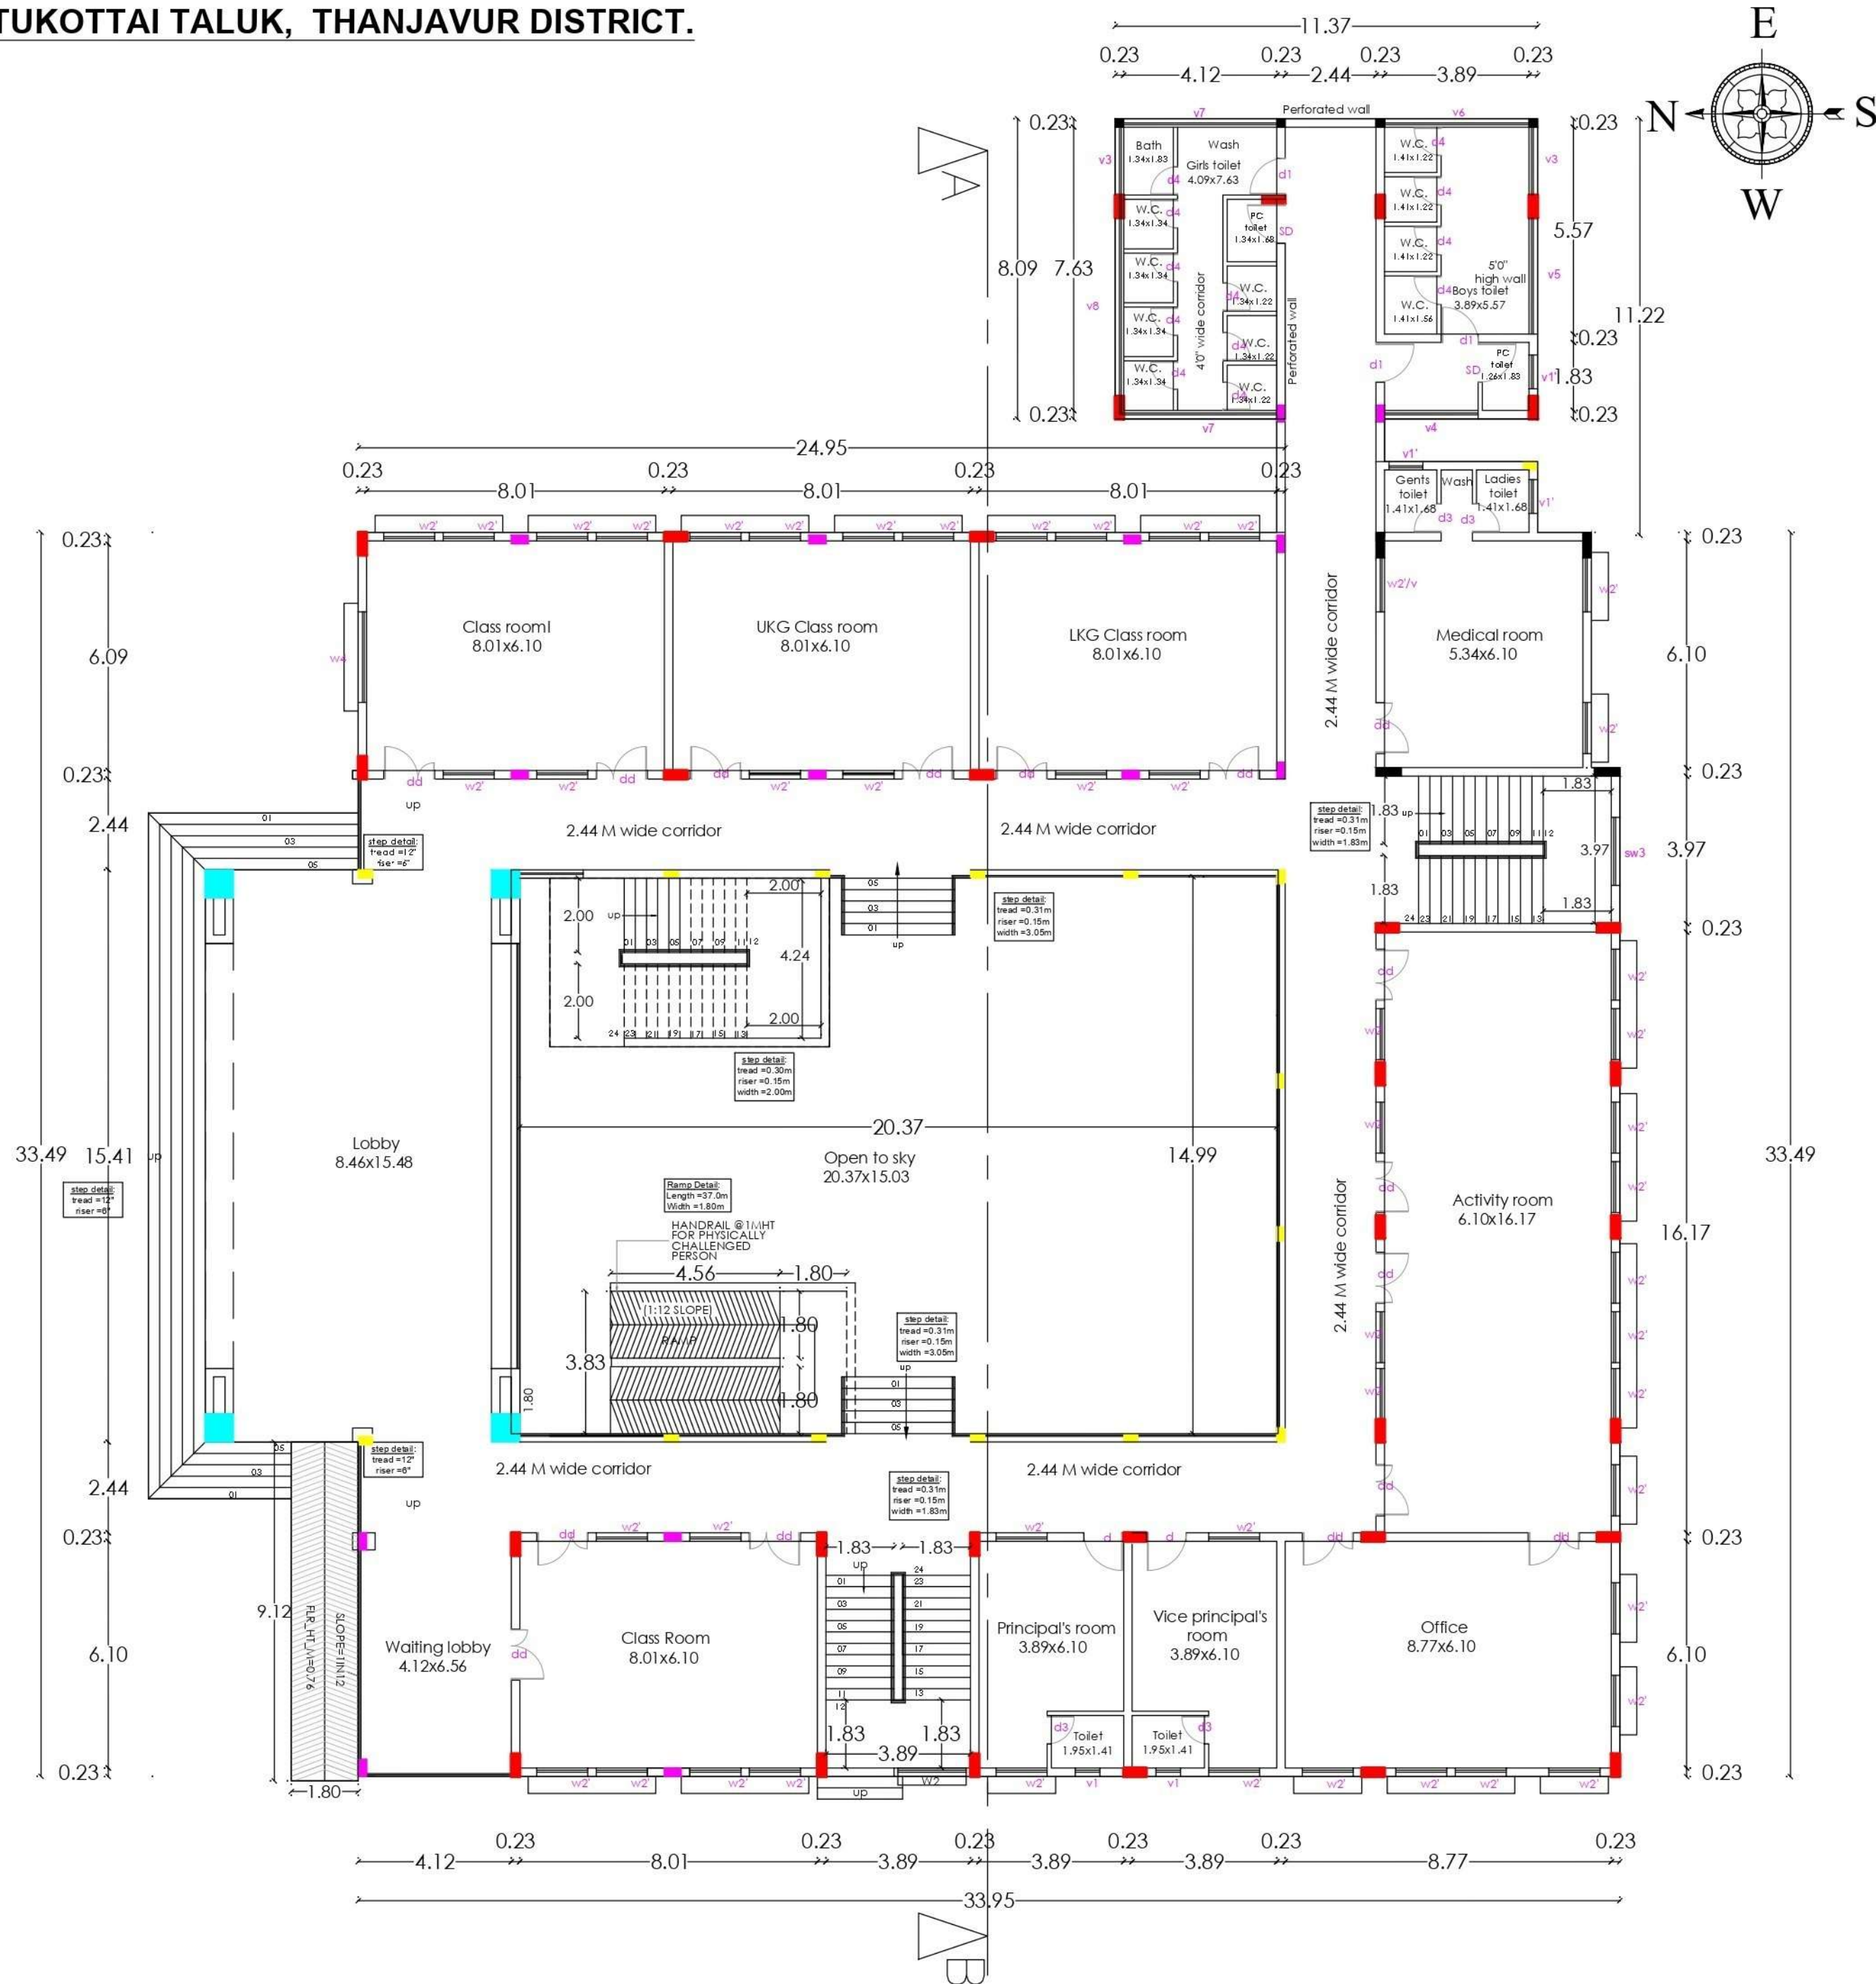

BLOCK A - REVISED GROUND FLOOR PLAN

Scale - 1:100

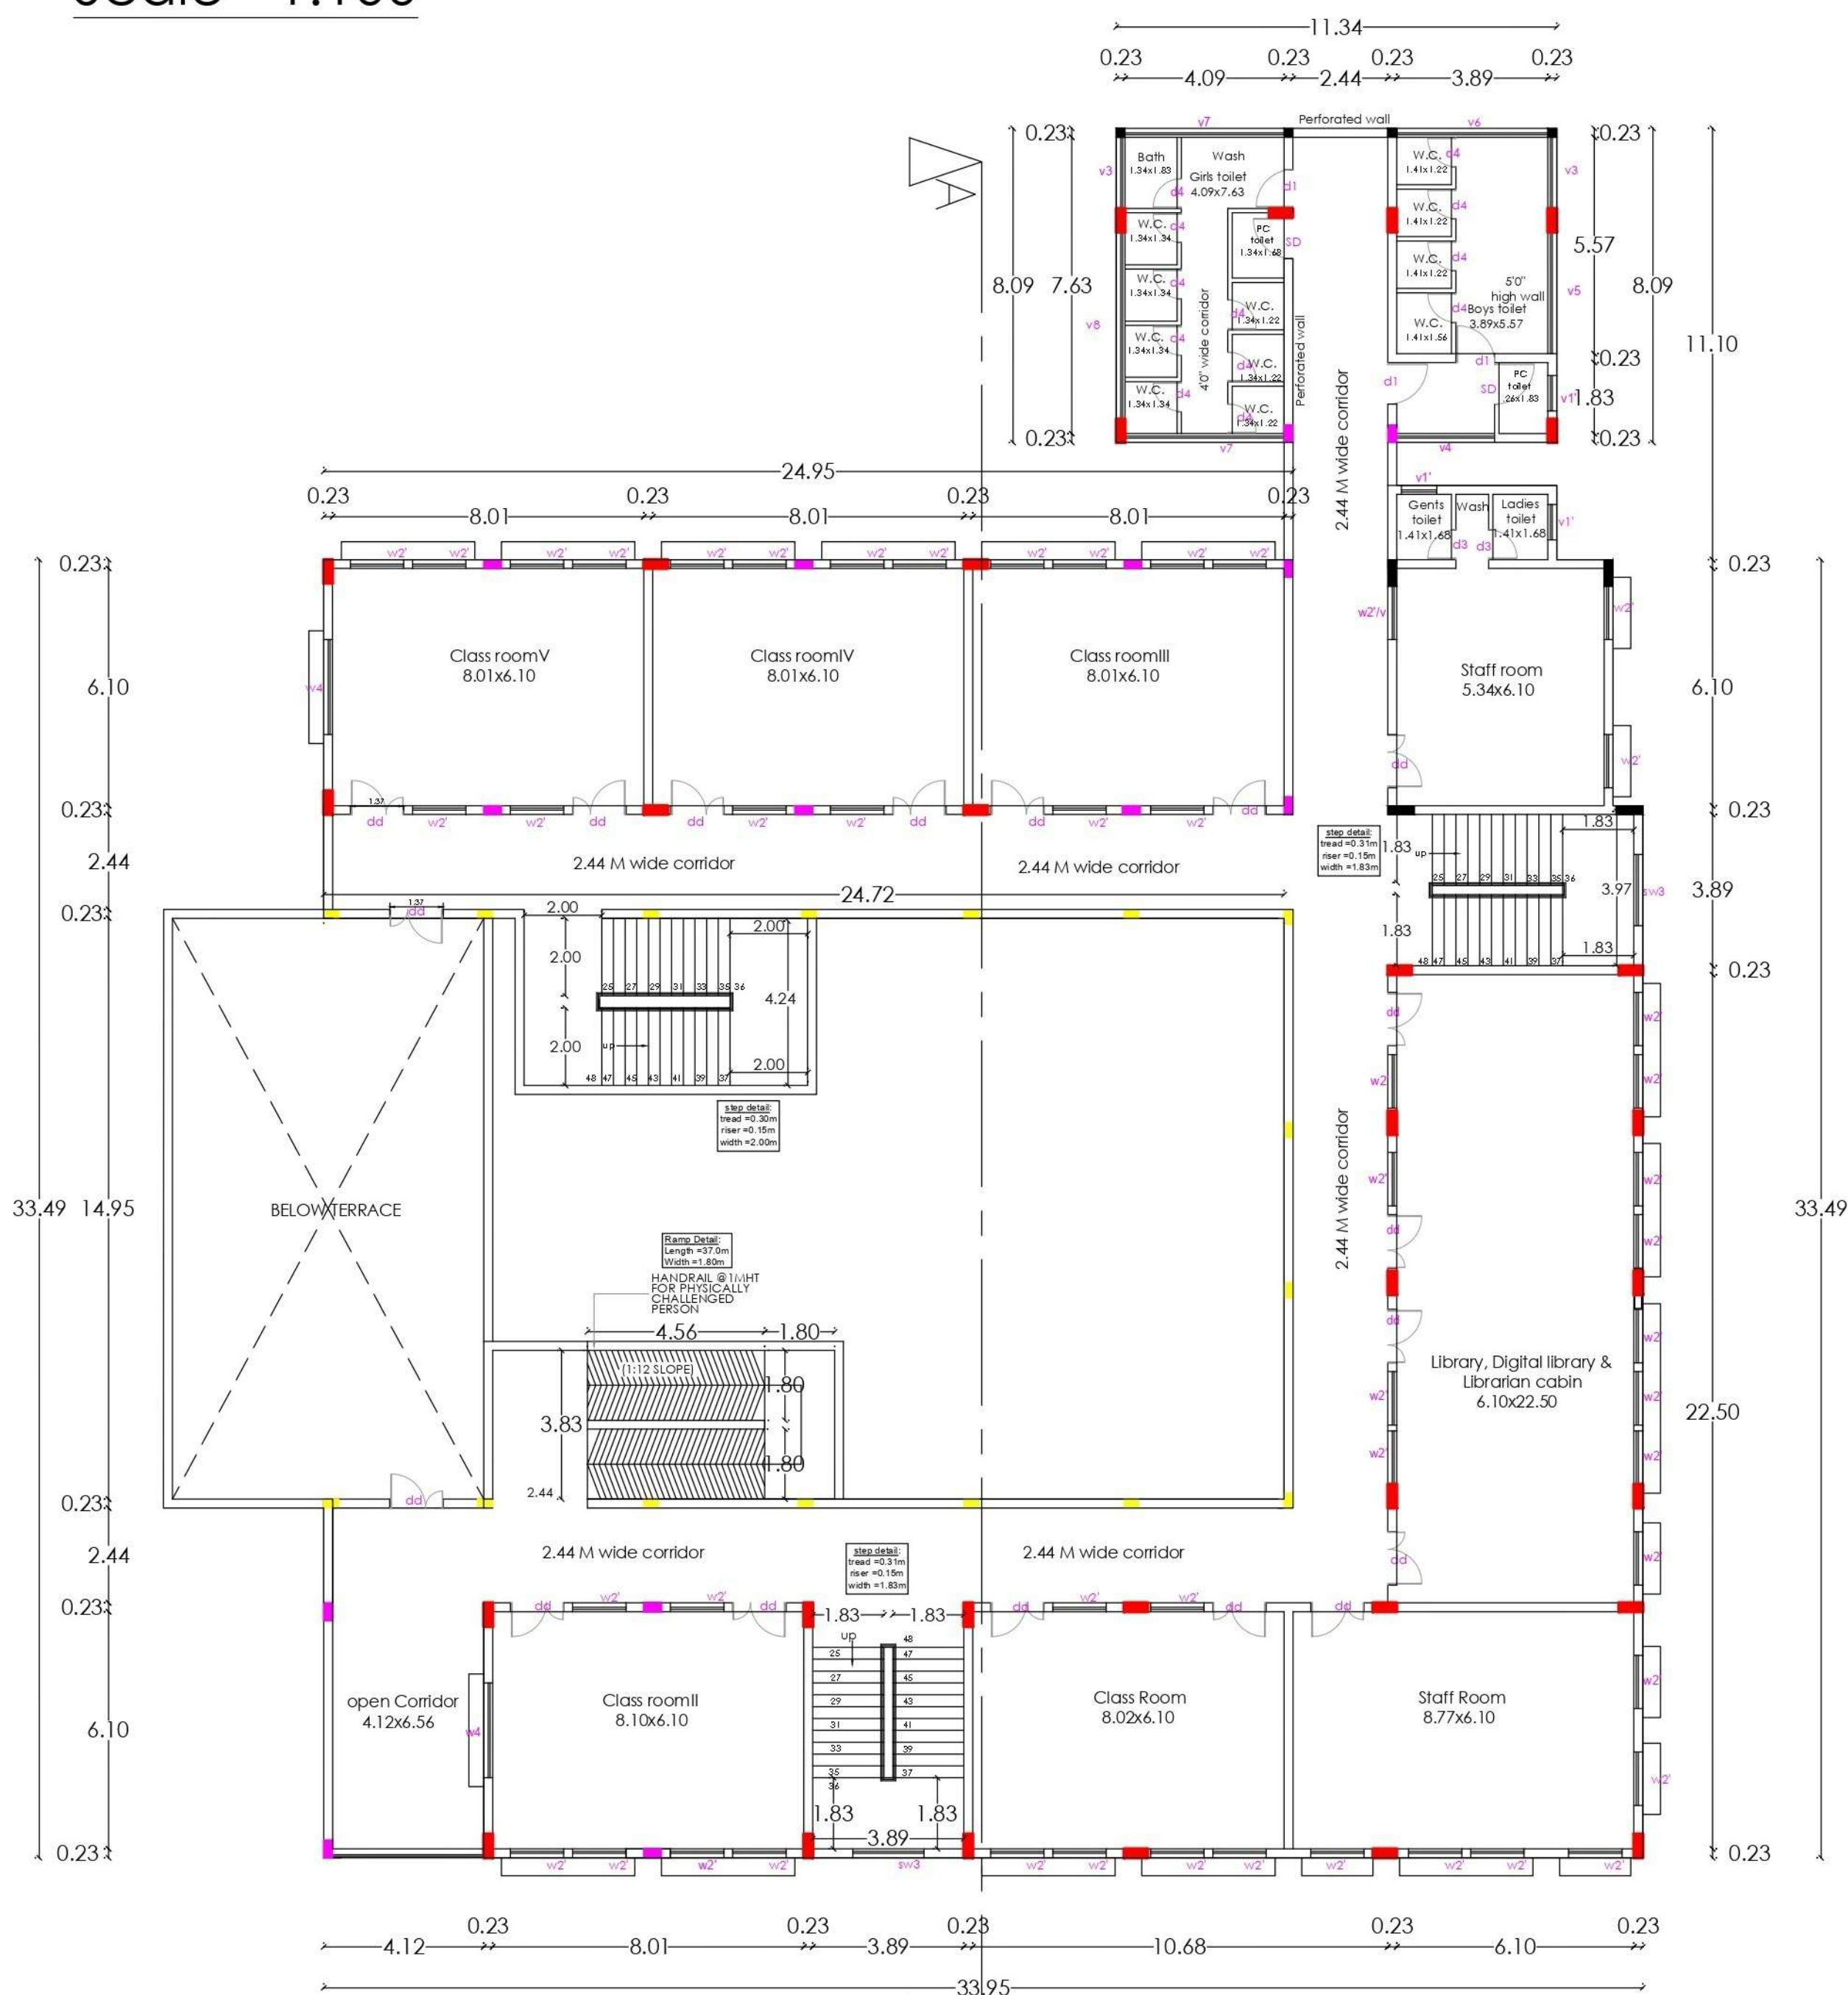

BLOCK A - REVISED FIRST FLOOR PLAN

Scale - 1:100

SCHEDULE OF JOINERY:

dd	flush door (double)	1.37 x 2.44
SD	Swing Door	0.91 x 2.44
d	flush door	1.07 x 2.44
d3	flush door	0.76 x 2.44
w2'	upvc glazed window	1.37 x 1.53
w4	upvc glazed window	2.44 x 1.53
sw3	glazed window	1.83 x 0.91
v1	glazed ventilator	0.68 x 0.91
v1'	glazed ventilator	0.68 x 0.61
v2	glazed ventilator	1.37 x 0.46
v3	glazed ventilator	0.91 x 0.61
v4	glazed ventilator	1.14 x 0.61
v5	glazed ventilator	1.22 x 0.61
v6	glazed ventilator	3.05 x 0.61

AREA STATEMENT

REVISED & PROPOSED BLOCK -A

S.No.	Description	FSI Area (sq.m.)		Non FSI Area (sq.m.)	Total Builtup Area (sq.m.)
		Existing	Additional		
1.	Ground Floor	635.70	357.07	35.19	1027.96
2.	First Floor	635.70	194.51	35.19	865.40
3.	Second Floor	-	830.21	35.19	865.40
4.	Headroom	-	-	92.25	92.25
TOTAL		1271.40	1381.79	197.82	2851.01

APPLICANT:

ARCHITECT:

R. HATHARAN, D. Arch. B.Tech. B.Sc.(D), M.Tech(Struc.),
MBA, C.Vasthu., PGDQSV, D.C. Tech. AMIE, C.Engg., MISE.,
C.Struc.Engg., MISSE, AIA StrucE., ACCE, AIO.,
REGISTERED STRUCTURAL ENGINEER Reg. No. TJRSE/12/2019/073
CHARTERED STRUCTURAL ENGINEER - Reg. No. CE/ISE/LM/305
ISSE Reg. No. M-1582 - IA StrucE Reg. No. AM - 227
CHARTERED CIVIL ENGINEER - Reg. No. AM-1715142
M/S. HARI DESIGNS
No.1 J.P. Kall West Street, Kumbakonam - 612 001
Cell. + 91 97919 11093, + 91 95432 11001

STRUCTURAL ENGINEER:

R. HATHARAN, D. Arch. B.Tech. B.Sc.(D), M.Tech(Struc.),
MBA, C.Vasthu., PGDQSV, D.C. Tech. AMIE, C.Engg., MISE.,
C.Struc.Engg., MISSE, AIA StrucE., ACCE, AIO.,
REGISTERED STRUCTURAL ENGINEER Reg. No. TJRSE/12/2019/073
CHARTERED STRUCTURAL ENGINEER - Reg. No. CE/ISE/LM/305
ISSE Reg. No. M-1582 - IA StrucE Reg. No. AM - 227
CHARTERED CIVIL ENGINEER - Reg. No. AM-1715142
M/S. HARI DESIGNS
No.1 J.P. Kall West Street, Kumbakonam - 612 001
Cell. + 91 97919 11093, + 91 95432 11001

FOR OFFICE USE :

B.P./DTCP No.289/2023

PLAN SHOWING THE REVISED & ADDITIONAL CONSTRUCTION FOR THE SCHOOL BUILDING

AT R.S.NO: 192/2A,193/2B,193/3A,193/4B,193/5B,193/6A & 193/6B , THUVARANKURUCHI VILLAGE & PANCHAYAT ,
PATTUKOTTAI TALUK, THANJAVUR DISTRICT.

SHEET-01/07

Note: All Dimensions are in Metres

SCHEDULE OF JOINERY:

dd	cw	flush door (double)	1.37 x 2.44
SD	cw	Swing Door	0.91 x 2.44
d	cw	flush door	1.07 x 2.44
d3	cw	flush door	0.76 x 2.44
w2'	upvc	glazed window	1.37 x 1.53
w4	upvc	glazed window	2.44 x 1.53
sw3	tw	glazed window	1.83 x 0.91
v1	tw	glazed ventilator	0.68 x 0.91
v1'	tw	glazed ventilator	0.68 x 0.61
v2	tw	glazed ventilator	1.37 x 0.46
v3	tw	glazed ventilator	0.91 x 0.61
v4	tw	glazed ventilator	1.14 x 0.61
v5	tw	glazed ventilator	1.22 x 0.61
v6	tw	glazed ventilator	3.05 x 0.61

AREA STATEMENT AS/APPROVED:

EXG DTCP APPROVED NA.KA.NO: 58/2021 DATE:12.02.2021
DTCP APPROVED NO: 03/2021

Total Site Area : 18981.63 Sqm - 204242.00 Sqft

AREA STATEMENT

REVISED & PROPOSED BLOCK -A

S.No.	Description	FSI Area (sq.m.)		Non FSI Area (sq.m.)	Total Builtup Area (sq.m.)
		Existing	Additional		
1.	Ground Floor	635.70	357.07	35.19	1027.96
2.	First Floor	635.70	194.51	35.19	865.40
3.	Second Floor	-	830.21	35.19	865.40
4.	Headroom	-	-	92.25	92.25
TOTAL		1271.40	1381.79	197.82	2851.01

PROPOSED BLOCK -B

S.No.	Description	FSI Area (sq.m.)		Non FSI Area (sq.m.)	Total Builtup Area (sq.m.)
		Existing	Additional		
1.	Ground Floor	1123.93	35.19	35.19	1159.12
2.	First Floor	1047.12	35.19	35.19	1082.31
3.	Second Floor	1123.93	35.19	35.19	1159.12
4.	Headroom	-	92.25	92.25	92.25
TOTAL		3294.98	197.82	3492.80	

TOTAL BUILTUP AREA - BLOCK A + B = 6343.81SQ.M
TOTAL FSI AREA - BLOCK A + B = 5948.17 SQ.M

FSI ACHIEVED = $\frac{5948.17}{18981.63} = 0.313$

PARKING DETAILS

S.No.	Description	Required	Provided
1.	Car Parking	08	11
2.	Two Wheeler Parking	48	48
3.	Cycle Parking	474	520
4.	Bus Parking	-	04
5.	Physically challenged Parking	-	04

OSR DETAILS = 1898.85 SQ.M - 20432.00 SQ.FT. (10.004%)

LEGEND:

SITE BOUNDARY	
EXISTING ROAD	
EXISTING BUILDING	
PROPOSED BUILDING	

APPLICANT:

[Signature]

ARCHITECT:

[Signature]

R. HARTHARAN D. Arch.B.Tech.B.Sol(D).M.Tech(Struc.),
MBA.C.Vasthu.PGDQSV. D.C. Tech. AMIE.C.Engg.H.MISE.,
C.Struct.Engg. MISSE. AIAStructe. ACCE. AID.
REGISTERED STRUCTURAL ENGINEER Reg. No.TJRSE-II/2019/073
CHARTERED STRUCTURAL ENGINEER - Reg.No/CE/IS/LM/305
ISSE Reg.No: M-1582 -IAStructE Reg.No: AM - 227
CHARTERED CIVIL ENGINEER - Reg.No/AM-1716142
M/S. HARI DESIGNS
No:1, J.P. Kall West Street, Kumbakonam - 612 001
Cell. + 91 97919 11093, + 91 95432 11001

STRUCTURAL ENGINEER:

[Signature]



R. HARTHARAN D. Arch.B.Tech.B.Sol(D).M.Tech(Struc.),
MBA.C.Vasthu.PGDQSV. D.C. Tech. AMIE.C.Engg.H.MISE.,
C.Struct.Engg. MISSE. AIAStructe. ACCE. AID.
REGISTERED STRUCTURAL ENGINEER Reg. No.TJRSE-II/2019/073
CHARTERED STRUCTURAL ENGINEER - Reg.No/CE/IS/LM/305
ISSE Reg.No: M-1582 -IAStructE Reg.No: AM - 227
CHARTERED CIVIL ENGINEER - Reg.No/AM-1716142
M/S. HARI DESIGNS
No:1, J.P. Kall West Street, Kumbakonam - 612 001
Cell. + 91 97919 11093, + 91 95432 11001

FOR OFFICE USE :

B.P./DTCP No.289/2023

WASTE WATER RECYCLING SYSTEM:

- 1.Waste Water Collected from bath rooms and washbasin.
- 2.Settling Tank.
- 3.Settling Tank.
- 4.Straw bed 0.45m.
- 5.Charcoal bed 0.61m.
- 6.Coarse Sand 0.45m.
- 7.Pebble Sand 0.61m.
- 8.Collection Tank Water to be Chlorinated.
- 9.Water to be Pumped to seprate O.H.T for flushing out of w.c.

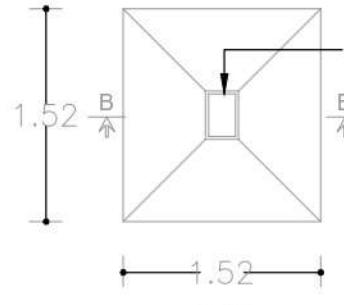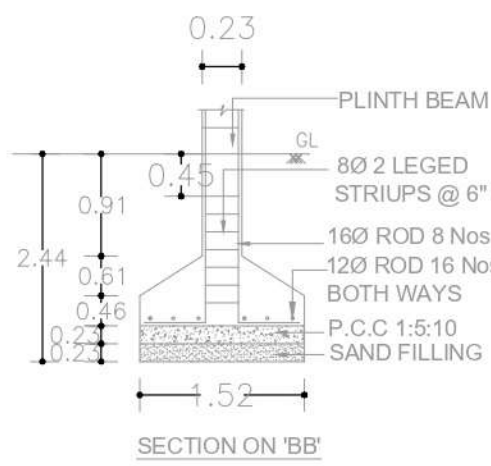


FOUNDATION DETAILS

(A)

NOTE: WINDU / AUTOMATIC FIRE ALARM SYSTEM, FIRE PROTECTING AND EXISTINGKUSHING SYSTEM ARE PROVIDED. CONFORM TO THE STANDARDS & RECOMMENDATIONS AND TO THE SATISFACTION OF THE DIRECTORATE OF FIRE SERVICE. RAIN WATER HARVESTING SYSTEMS ARE PROVIDED AS PER THE STANDARD SPECIFICATIONS IN G.O.MS NO 138, MA & WS DT 11.10.2002.

SEWAGE TREATMENT PLANT DETAILS

As Per G.O. 138, dated 16.10.2002

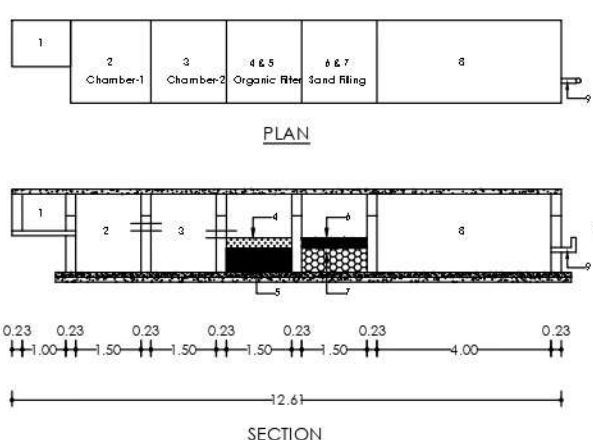

SECTION OF RAIN WATER PERCUSSION BED

(4)

SECTION OF PERFORATED SLAB

(3)

Signature Not Verified

Signed by: Assistant Director

Location: Pattukottai

Date: 2023.10.04

Signature Not Verified

Signed by: Director

Location: Pattukottai

Date: 2023.10.04

