
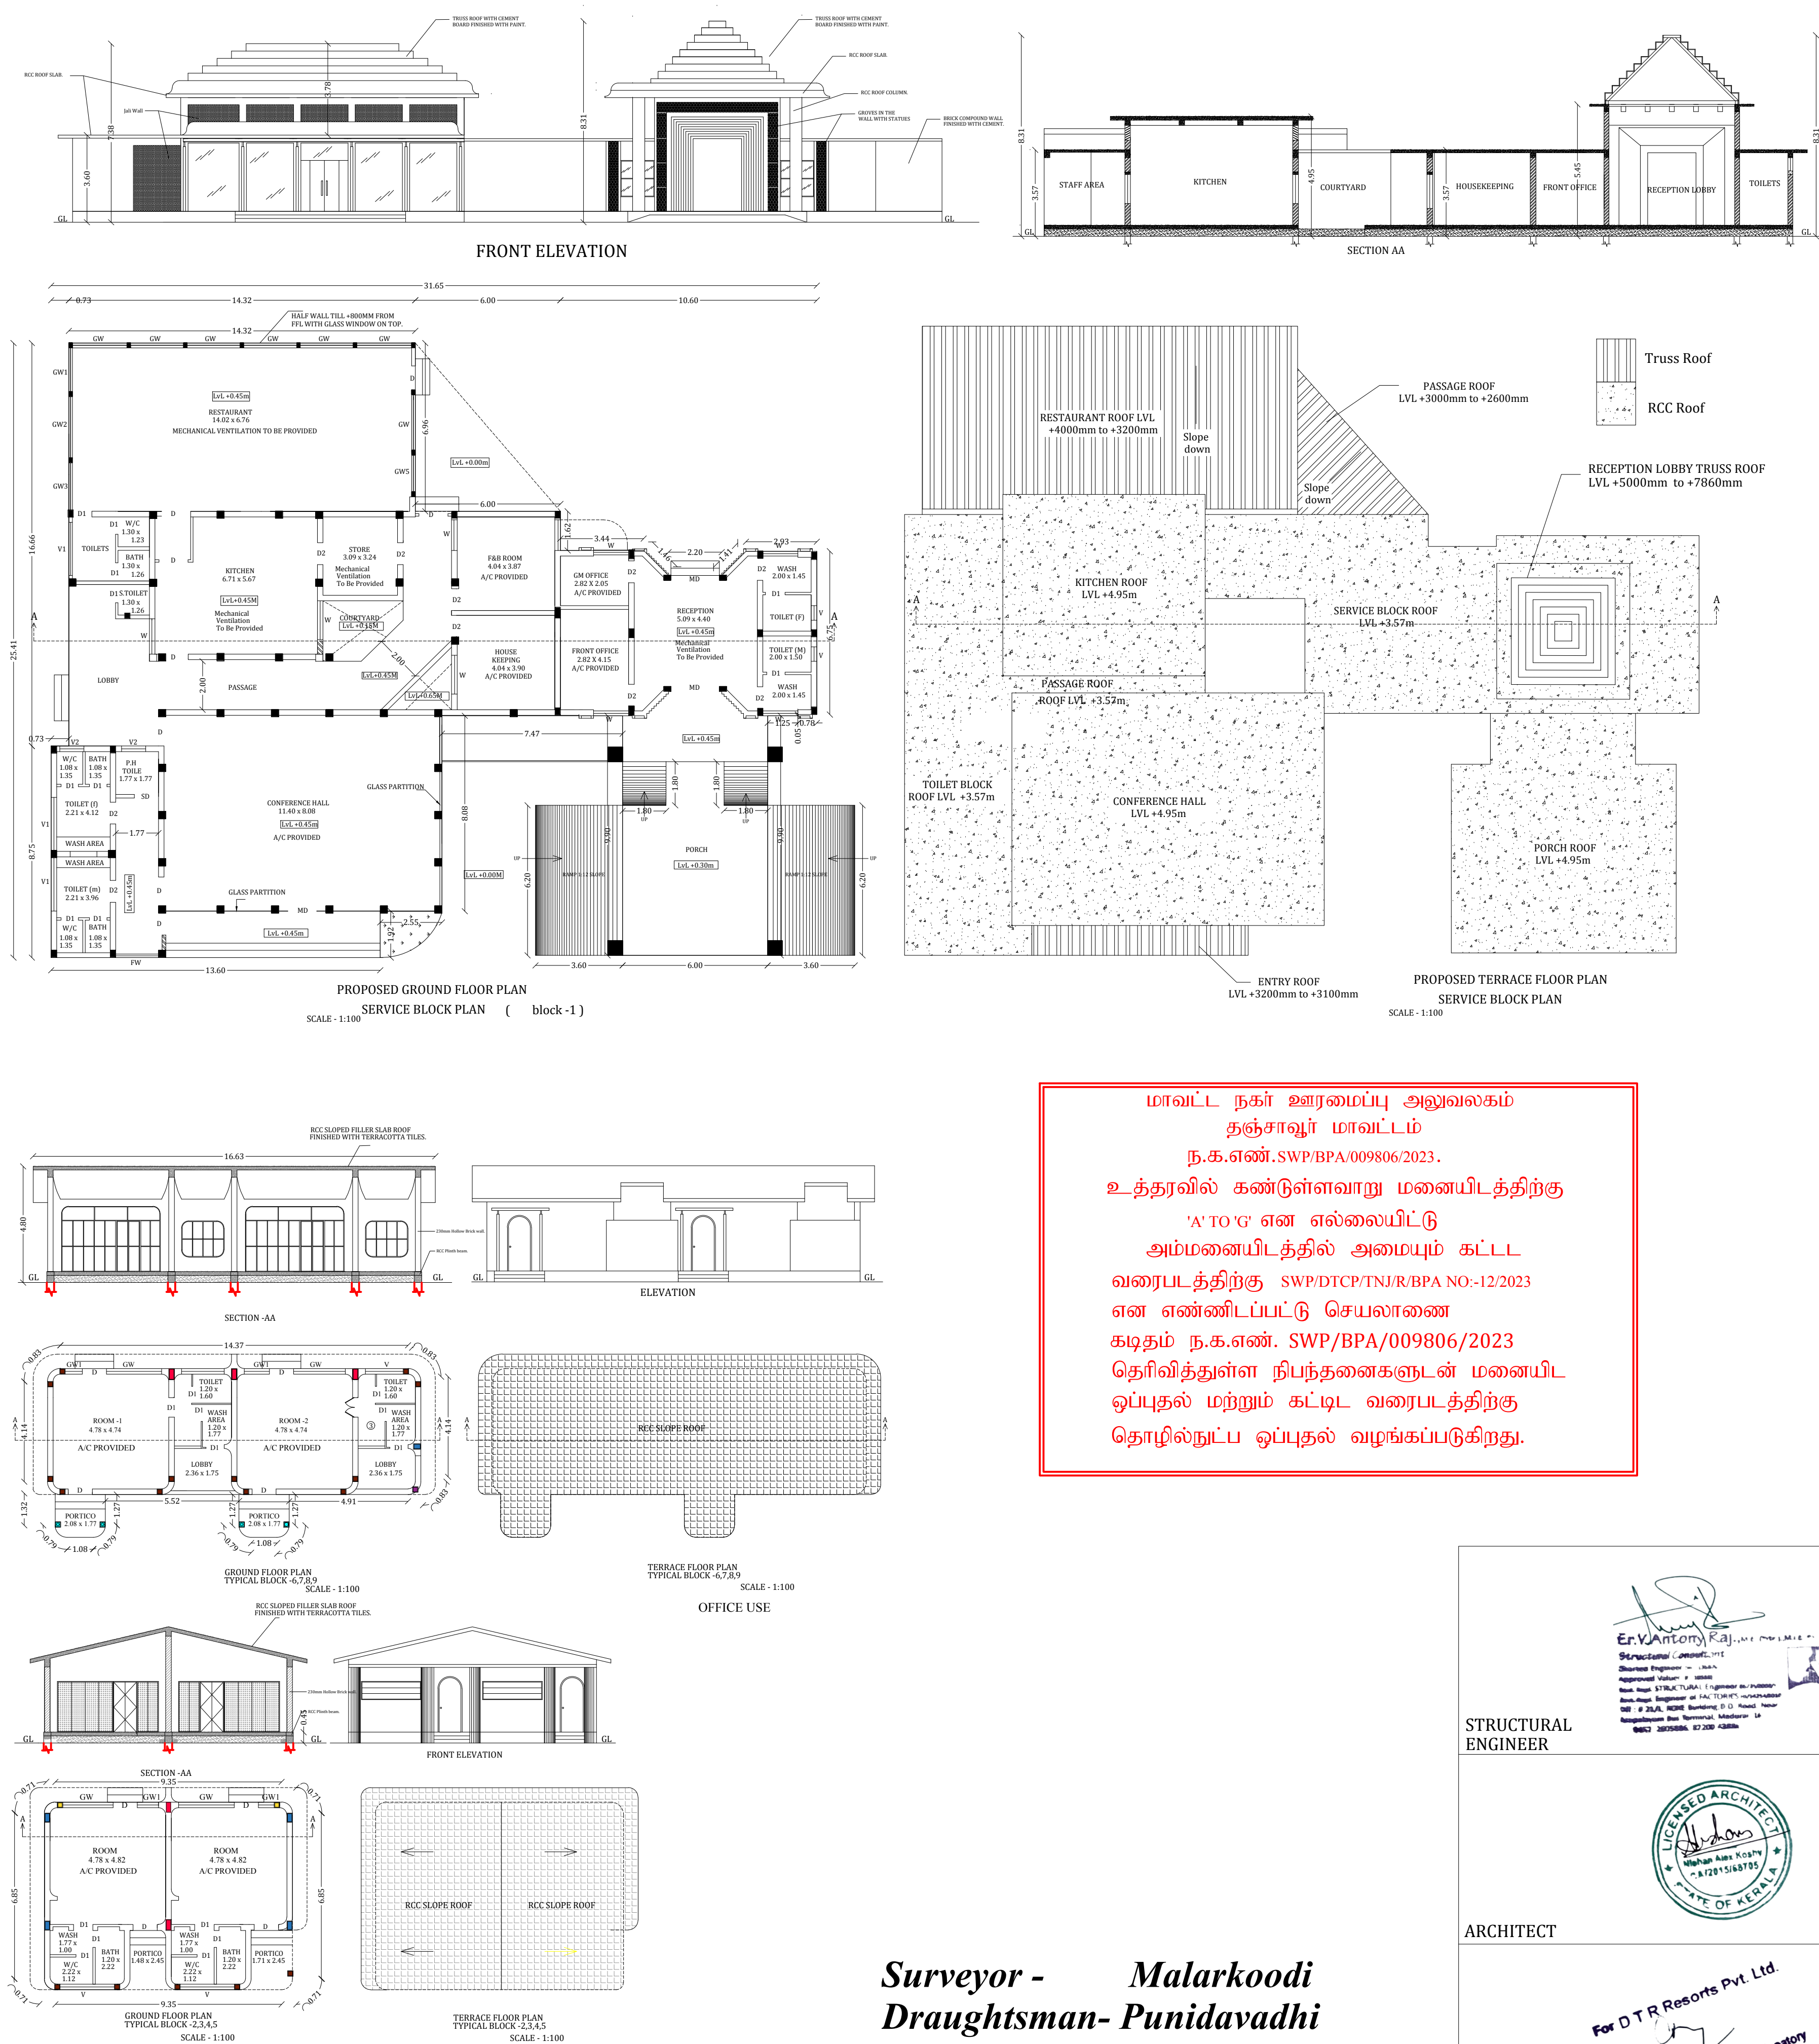


SITE PLAN SHOWING THE PROPOSED CONSTRUCTION OF RESORT BUILDING IN S NO : 265/1,2A1,2A2,2B,3, 274/3B, AT, NARASIKANAYAKAPURAM VILLAGE / PANCHAYAT, THANJAVUR TALUK, THANJAVUR DISTRICT.

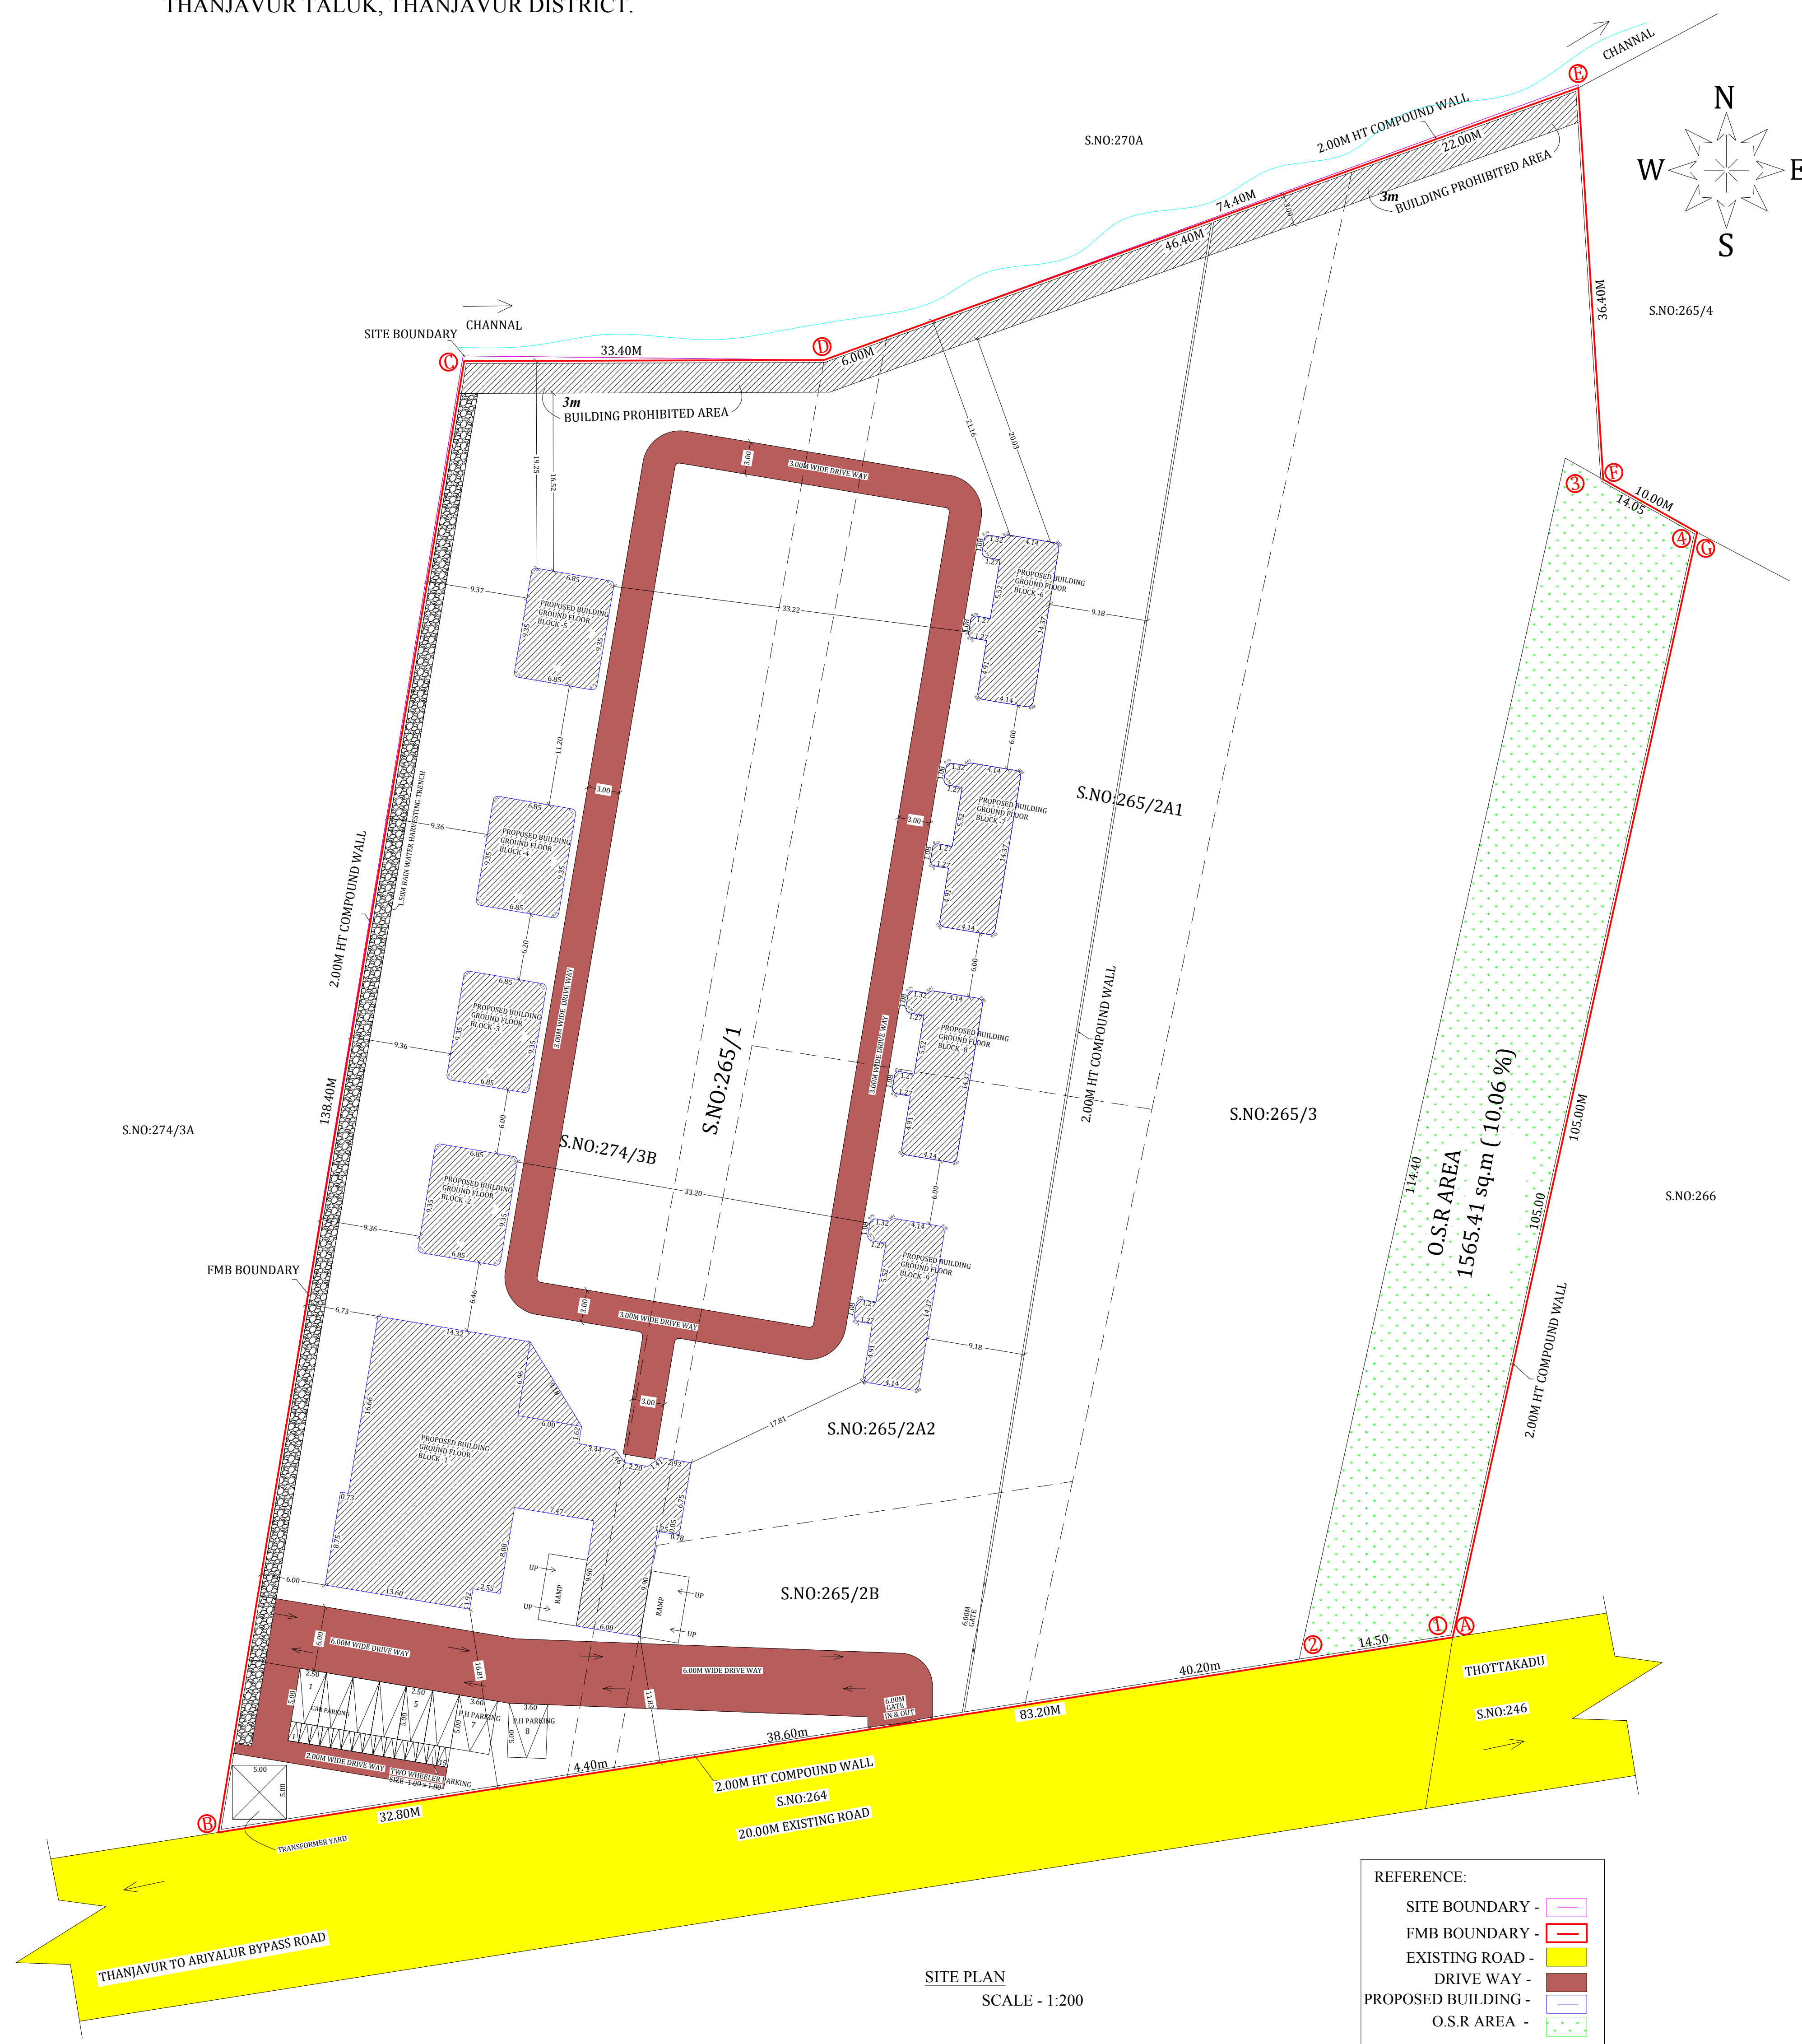

Surveyor - Malarkoodi
Draughtsman- Punidavadhi
Supervisor - Sadapackiam

STRUCTURAL

ARCHITECT

APPLICANT

SITE AREA DETAILS:
As Per Patta Area - 15550.00 SQ.M
As Per Document Area - 15591.00 SQ.M
As Per Site Area - 15392.65 SQ.M
As Per Fmb Area - 15360.43 SQ.M
As Per Superimposed Area - 15360.43 SQ.M

S.NO	Survey No	Document No	Document Area (sq.m)	Patta No	Patta Area (sq.m)
1	265/1	2513/2011	570.00	675	550.00
2	265/2A1	2513/2011	2834.00	675	2850.00
3	265/2A2	2513/2011	1620.00	675	1600.00
4	265/2B	2513/2011	810.00	675	800.00
5	265/3	2513/2011	5385.00	675	5400.00
6	274/3B	2513/2011	4372.00	696	4350.00
TOTAL AREA			15591.00		15550.00

JOINERY DETAILS (Block -1)

M.D	MAIN DOOR	1.20 x 2.10
D	DOOR	1.20 x 2.10
D1	DOOR	0.76 x 2.10
D2	DOOR	0.90 x 2.10
SD	SLIDING DOOR	1.00 x 2.10
W	SLIDING DOOR	1.45 x 1.35
GW	GLASS WINDOW	2.25 x 2.10
GW1	GLASS WINDOW	1.82 x 2.10
GW2	GLASS WINDOW	2.54 x 2.10
GW3	GLASS WINDOW	2.00 x 2.10
FW	FRENCH WINDOW	2.00 x 2.10
V	VENTILATOR	0.76 x 0.76
V1	VENTILATOR	2.20 x 0.76
V2	VENTILATOR	1.00 x 0.76

JOINERY DETAILS TYPICAL BLOCK -2,3,4,5

M.D	MAIN DOOR	1.20 x 2.10
D	DOOR	1.20 x 2.10
D1	DOOR	0.76 x 2.10
D2	DOOR	0.90 x 2.10
W	WINDOW	1.37 x 1.35
GW	GLASS WINDOW	2.30 x 2.10
GW1	GLASS WINDOW	0.88 x 2.10
GW2	GLASS WINDOW	0.65 x 2.10
V	VENTILATOR	0.76 x 0.76

PROPOSED BUILDING AREA DETAILS

DESCRIPTION	NON FSI	FSI sq.m	TOTAL AREA
Area of the Ground Floor (Block - 1)		576.22	576.22
Area of the Ground Floor (Block - 2)		79.03	79.03
Area of the Ground Floor (Block - 3)		79.03	79.03
Area of the Ground Floor (Block - 4)		79.03	79.03
Area of the Ground Floor (Block - 5)		79.03	79.03
Area of the Ground Floor (Block - 6)		86.59	86.59
Area of the Ground Floor (Block - 7)		86.59	86.59
Area of the Ground Floor (Block - 8)		86.59	86.59
Area of the Ground Floor (Block - 9)		86.59	86.59
Total Area	1238.70		1238.70

$$\text{FLOOR SPACE INDEX} = \frac{1238.70}{15360.43} = 0.081$$

NO OF CAR PARKING REQUIRED - 6
NO OF CAR PARKING PROVIDED - 8
(P.H PARKING 2 NOS INCLUDING)
NO OF TWO WHEELER PARKING REQUIRED - 11
NO OF TWO WHEELER PARKING PROVIDED - 15

O.S.R AREA REQUIRED - 1555.00 SQ.M (10.00 %)
O.S.R AREA PROVIDED - 1565.41 SQ.M (10.06 %)

Er. T. BABU, B.E.,
PLAN CENTER
Registration No: RE 016/2019 (Grade.I)
No.25, South Street, Near Amma Mess
Tallakulam, Madurai - 2.
Ph- 8220044943. 9786948414

ENGINEER