
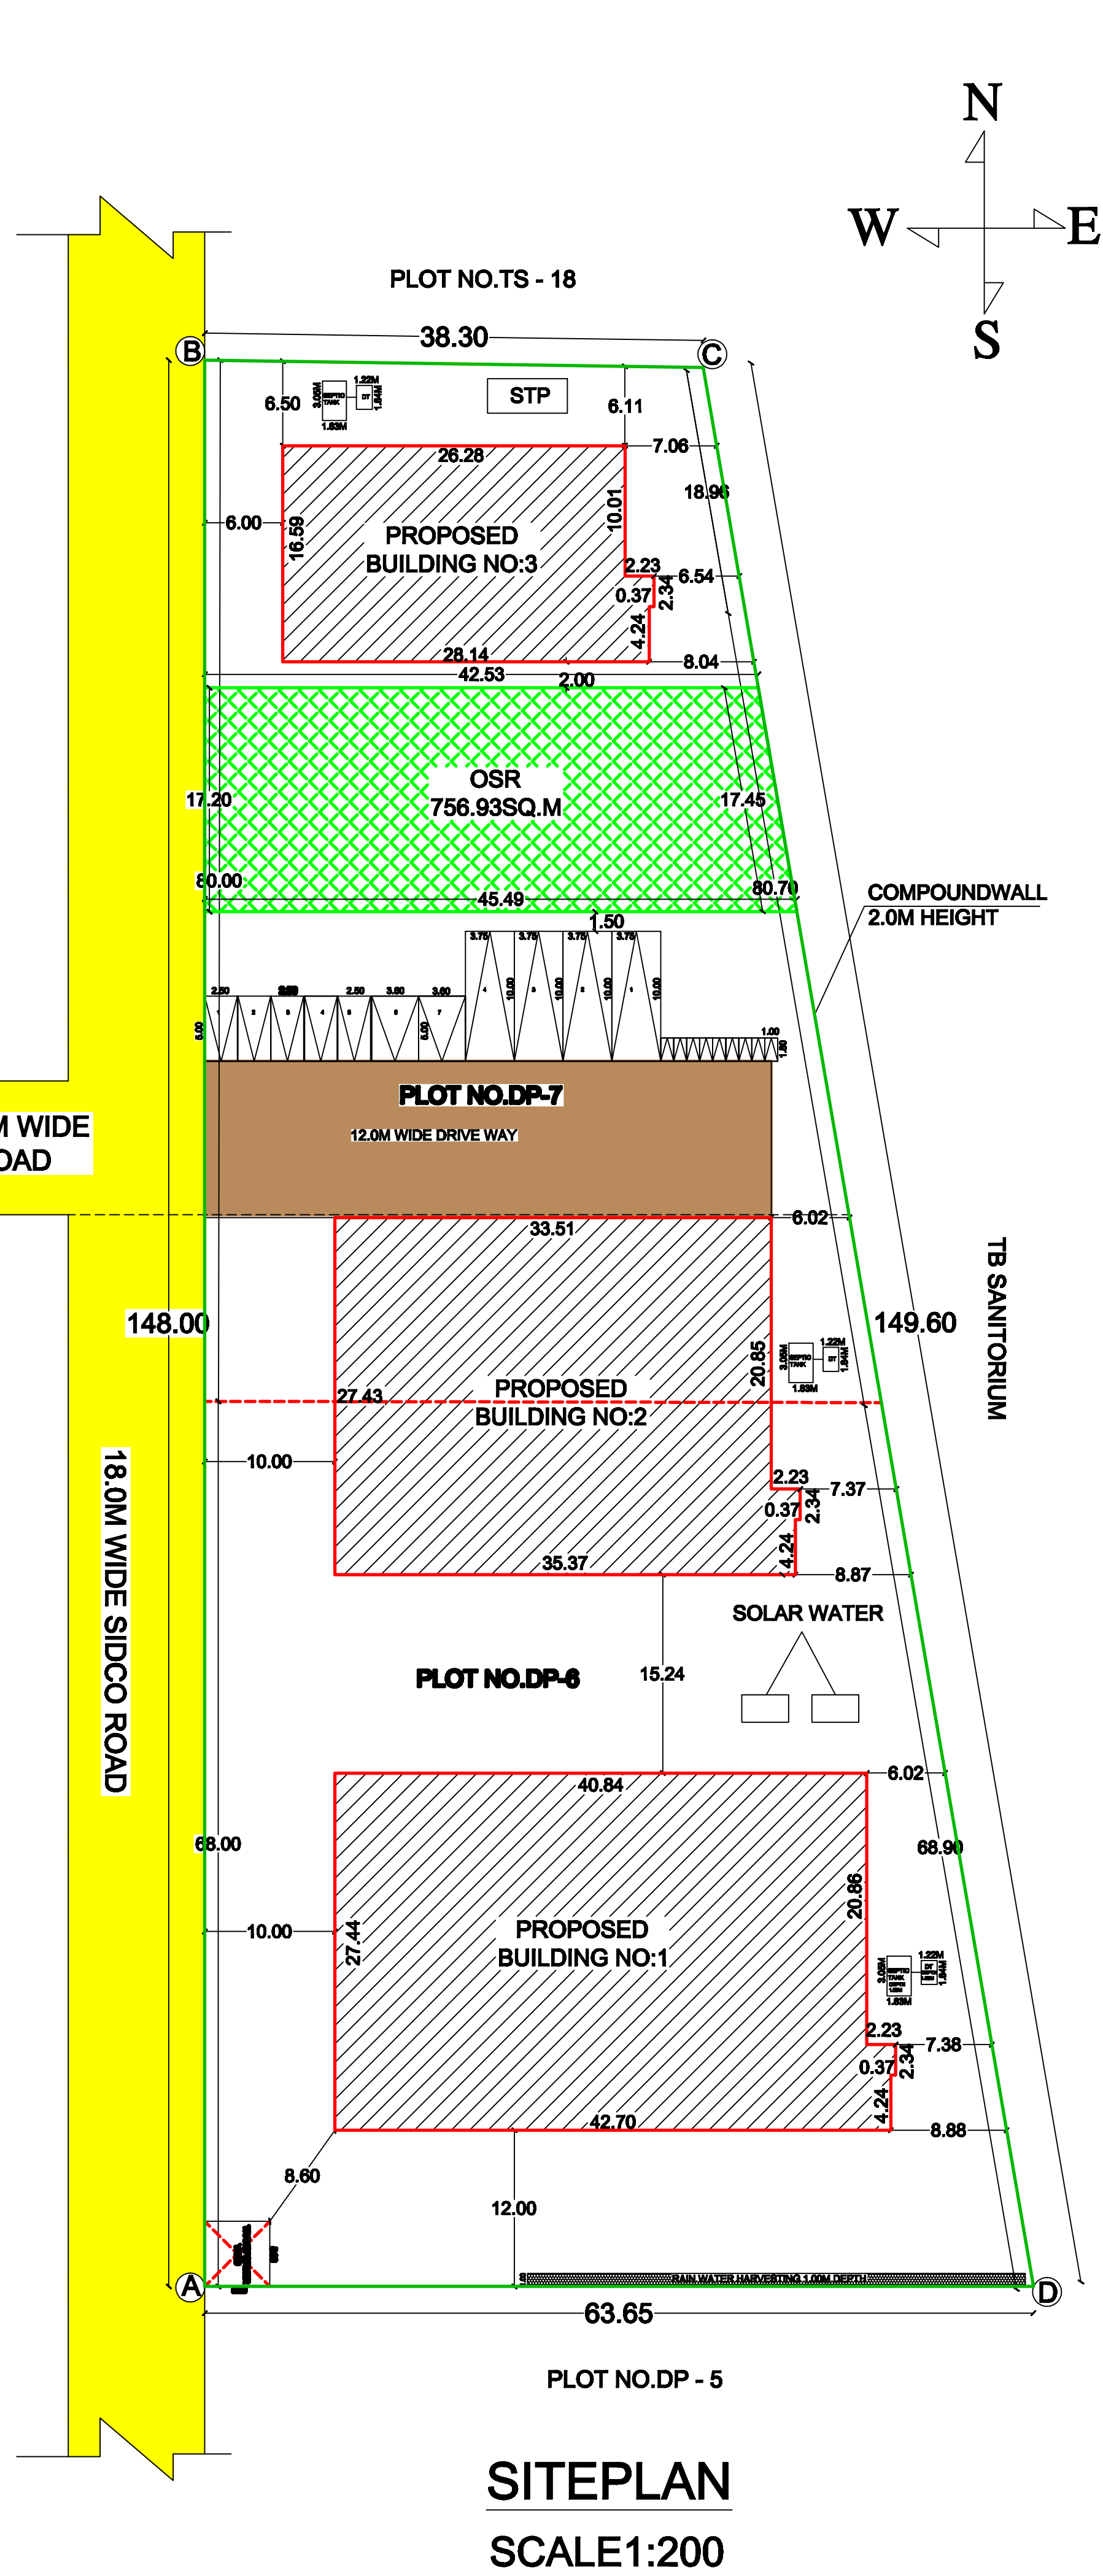
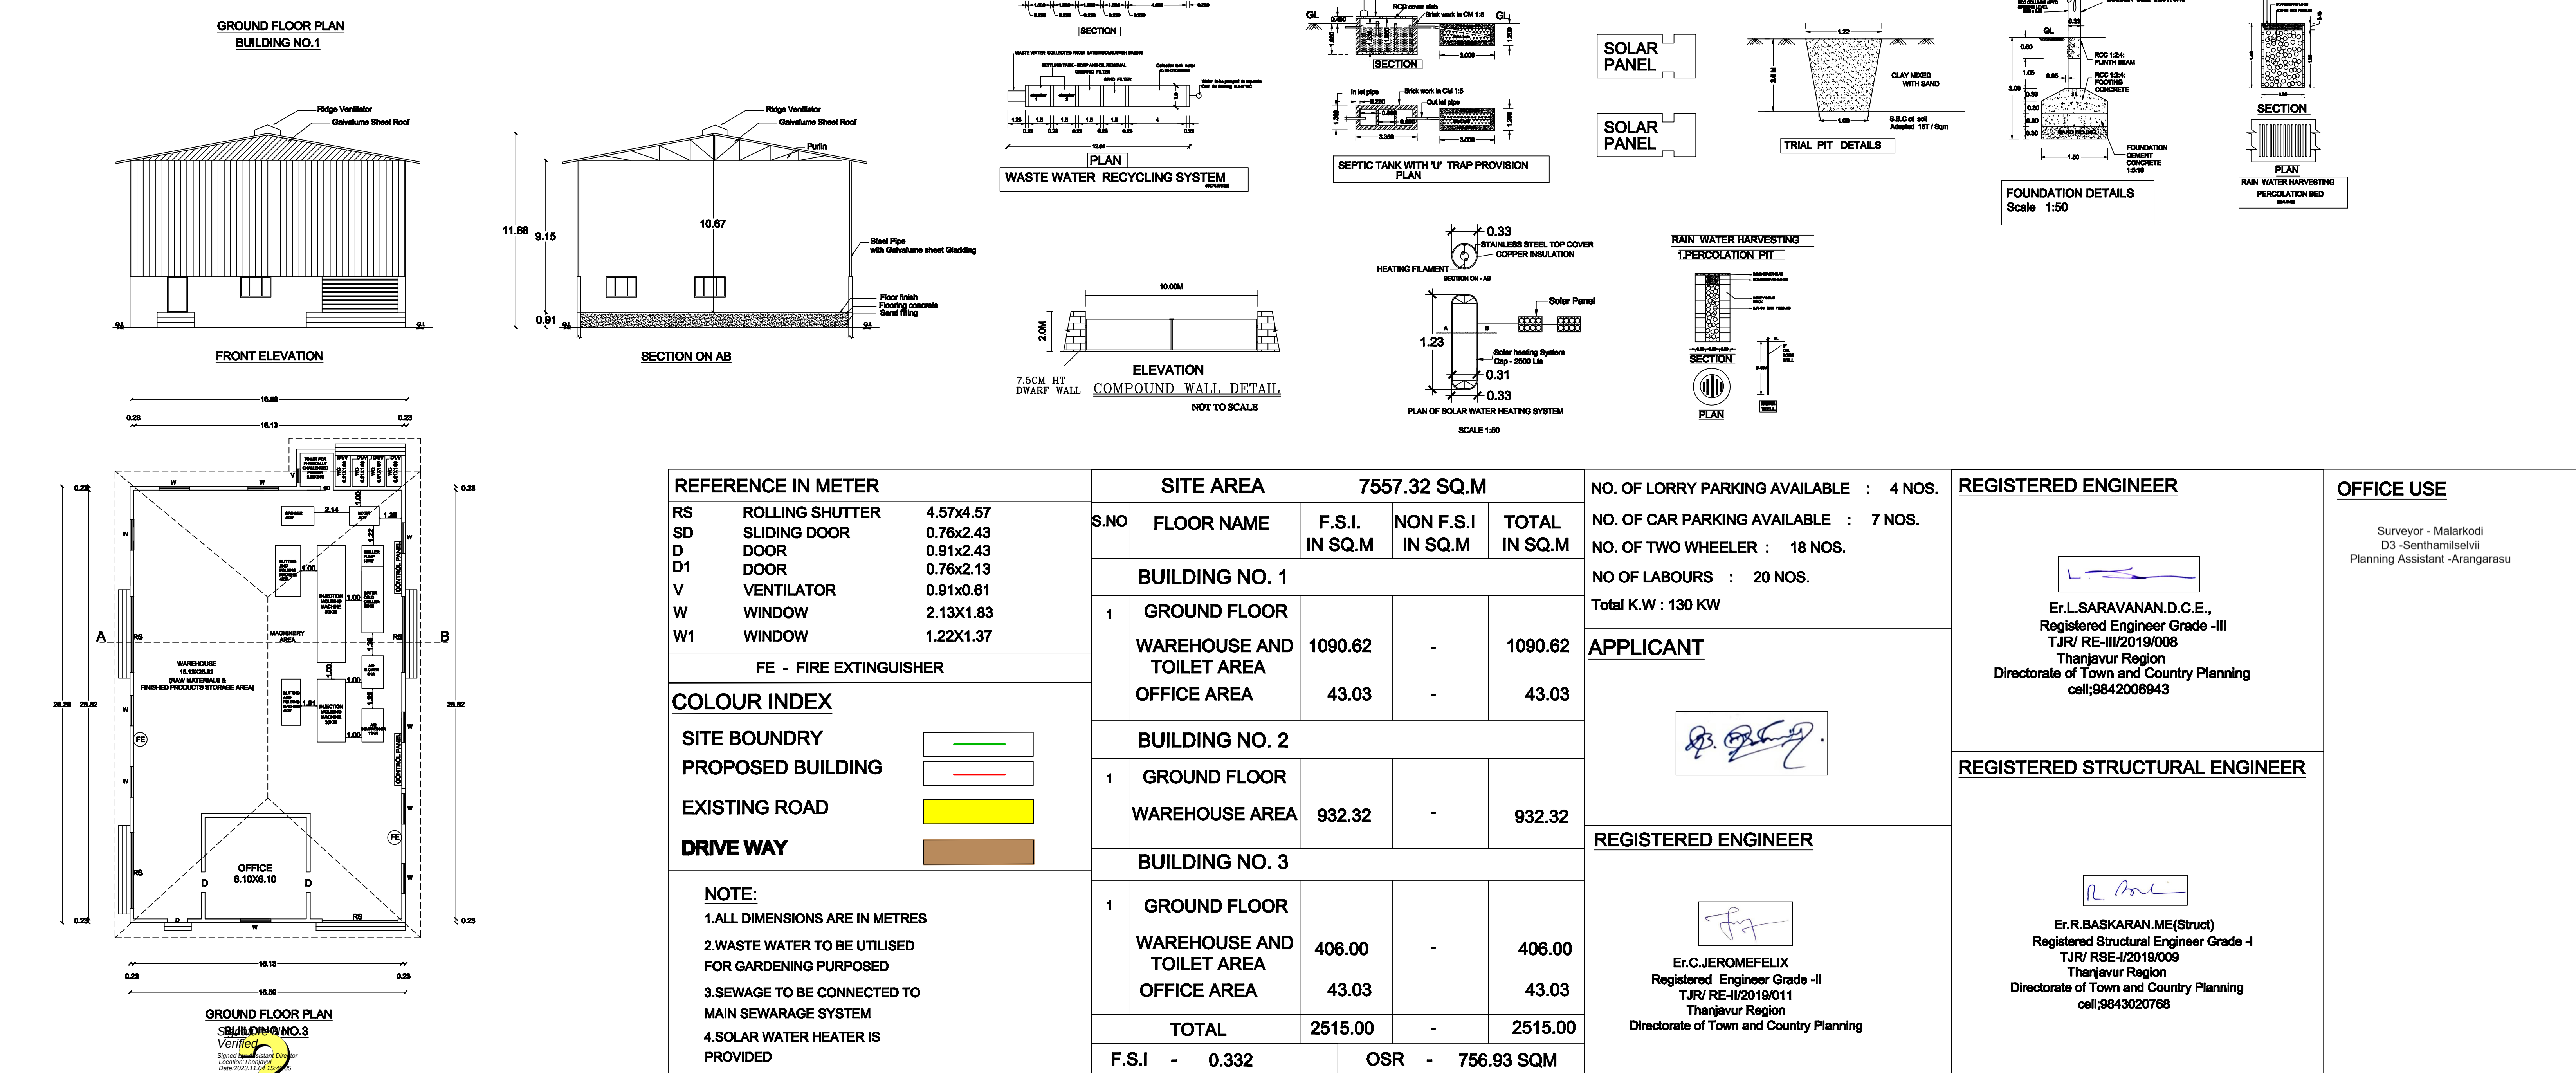


PLAN SHOWING THE PROPOSED CONSTRUCTION OF GALVALUME SHEET ROOF INDUSTRIAL BUILDING, 22209 - MANUFACTURE OF OTHER PLASTIC PRODUCTS N.E.C FOR M/S .SREE LAKSHMI POLYMERS, IN SURVEY NO:244 PART,PLOT NOS:DP-6 & DP-7 AT SIDCO INDUSTRIAL ESTATE, [L.P.D.T.C.P.(T.R) 21/2013] PALAYAPATTI SOUTH VILLAGE & PANCHAYAT,BUDALUR TALUK, THANJAVUR DISTRICT.

NAME OF THE OWNER : Mr.SATHISH BASKARAN

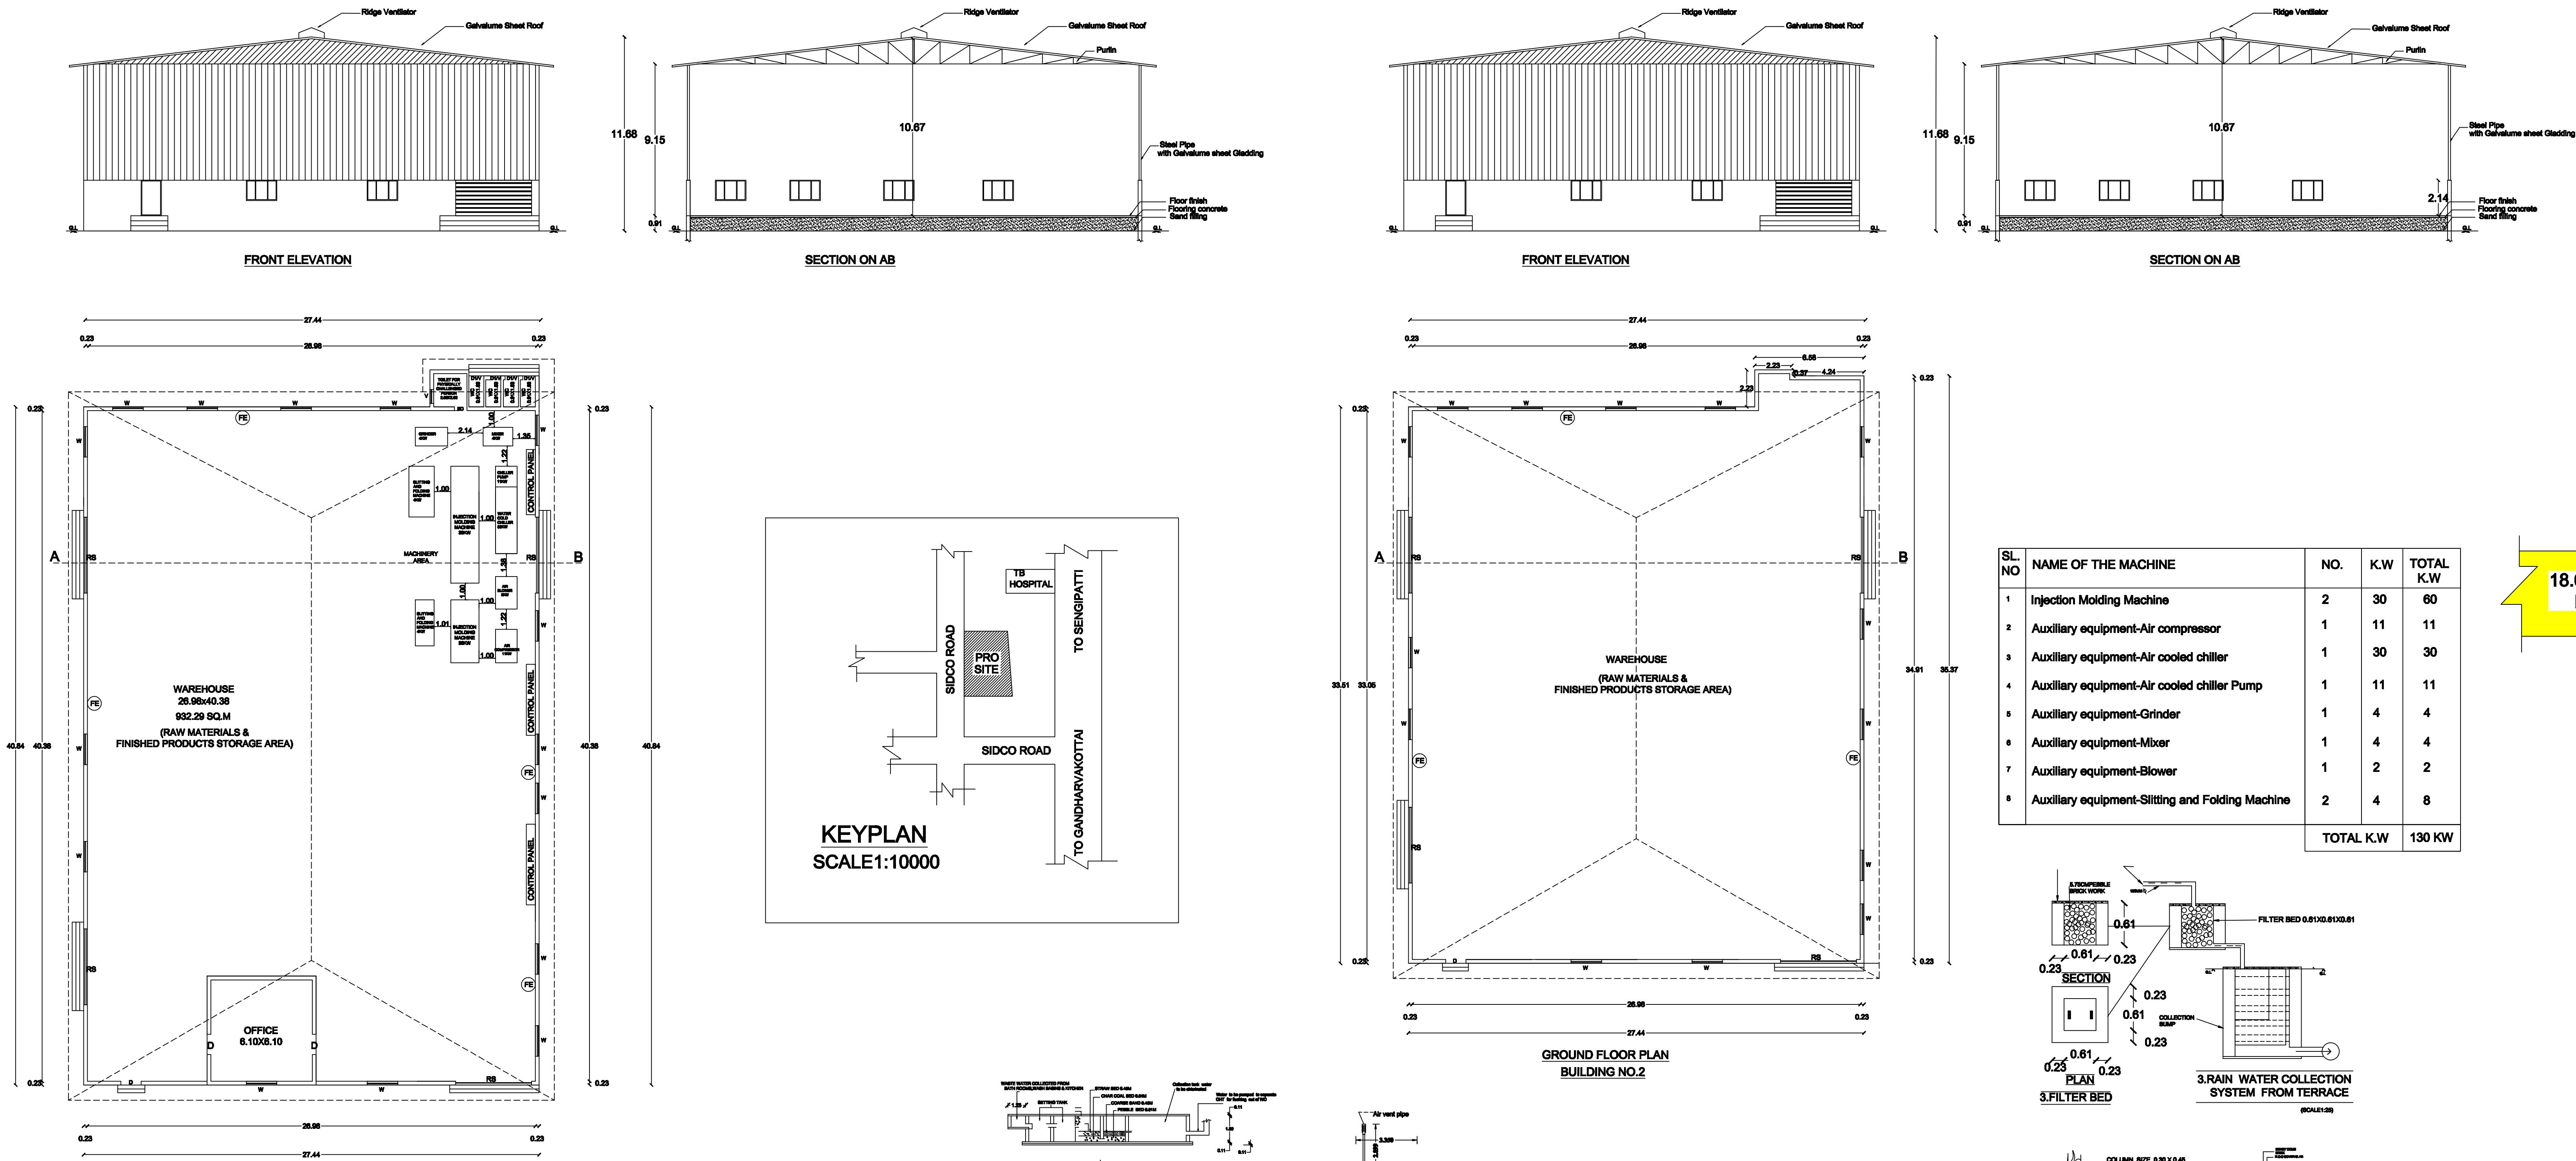

REFERENCE IN METER		SITE AREA 7557.32 SQ.M		
RS	ROLLING SHUTTER	4.57x4.57	F.S.I	NON F.S.I
SD	SLIDING DOOR	0.76x2.43	IN SQ.M	IN SQ.M
D	DOOR	0.91x2.43		
D1	DOOR	0.76x2.13		
V	VENTILATOR	0.91x0.61		
W	WINDOW	2.13x1.83		
W1	WINDOW	1.22x1.37		
FE - FIRE EXTINGUISHER				
COLOUR INDEX				
SITE BOUNDRY				
PROPOSED BUILDING				
EXISTING ROAD				
DRIVE WAY				
NOTE:				
1.ALL DIMENSIONS ARE IN METRES				
2.WASTE WATER TO BE UTILISED FOR GARDENING PURPOSED				
3.SEWAGE TO BE CONNECTED TO MAIN SEWAGE SYSTEM				
4.SOLAR WATER HEATER IS PROVIDED				

NO. OF LORRY PARKING AVAILABLE : 4 NOS.	
NO. OF CAR PARKING AVAILABLE : 7 NOS.	
NO. OF TWO WHEELER : 18 NOS.	
NO OF LABOURS : 20 NOS.	
Total K.W : 130 KW	
APPLICANT	
REGISTERED ENGINEER	
REGISTERED ENGINEER	

REGISTERED ENGINEER	
Er.L.SARAVANAN.D.C.E., Registered Engineer Grade -III TJR/ RE-II/2019/008 Thanjavur Region Directorate of Town and Country Planning cell:9842006943	
REGISTERED STRUCTURAL ENGINEER	
Er.R.BASKARAN.ME(Struct) Registered Structural Engineer Grade -I TJR/ RSE-I/2019/009 Thanjavur Region Directorate of Town and Country Planning cell:9843020768	

OFFICE USE	
Surveyor - Malarkodi D3 -Senthiliselvi Planning Assistant -Arangarasu	
SWP/D.T.C.P/TNJ/R/B.P.NO. 30/2023	