



PLAN SHOWING THE PROPOSED CONSTRUCTION OF PV GIRLS HOSTEL BUILDING [BLOCK - 33] FOR "SASTRA DEEMED TO BE UNIVERSITY" IN S.F. NO: 142/1B, 3B, 4, 5, 6A2, 6B2, 143/1B, 2A,2B, 3A2, 3B2, 3C, 3D2, 3E2, 3F2, 4A, 4B, 4C, 5, 6B, 7B, 8, 9, 10,144/1A2, 1B, 1C2, 1D2, 1F, 1E2, 1G2, 2, 3, 4A, 4B, 5, 6A, 6B, 7, 8,9A, 145/1, 2, 3, 4, 5, 6, 7, 8, 9,10, 11, 12, 146, 148/2, 4A, 4B1, 4B2, 4B3, 4B4, 4B5, 4B6, 4B7, 4B8, 4B9, 4B10, 4B11, 4B12, 149 AND 140/1B, 2, 5, 6, 7B, 8, 141/1B, 2A2, 2B2, 3A, 3B AND 136/4, 5, 6A, 6B, 137/1A1, 3, 4, 7, 8A, 9A, 13 OF TIRUMALAISAMUDRAM VILLAGE AND PANCHAYAT UNION, THANJAVUR TALUK & DISTRICT.

SCALE: 1:100

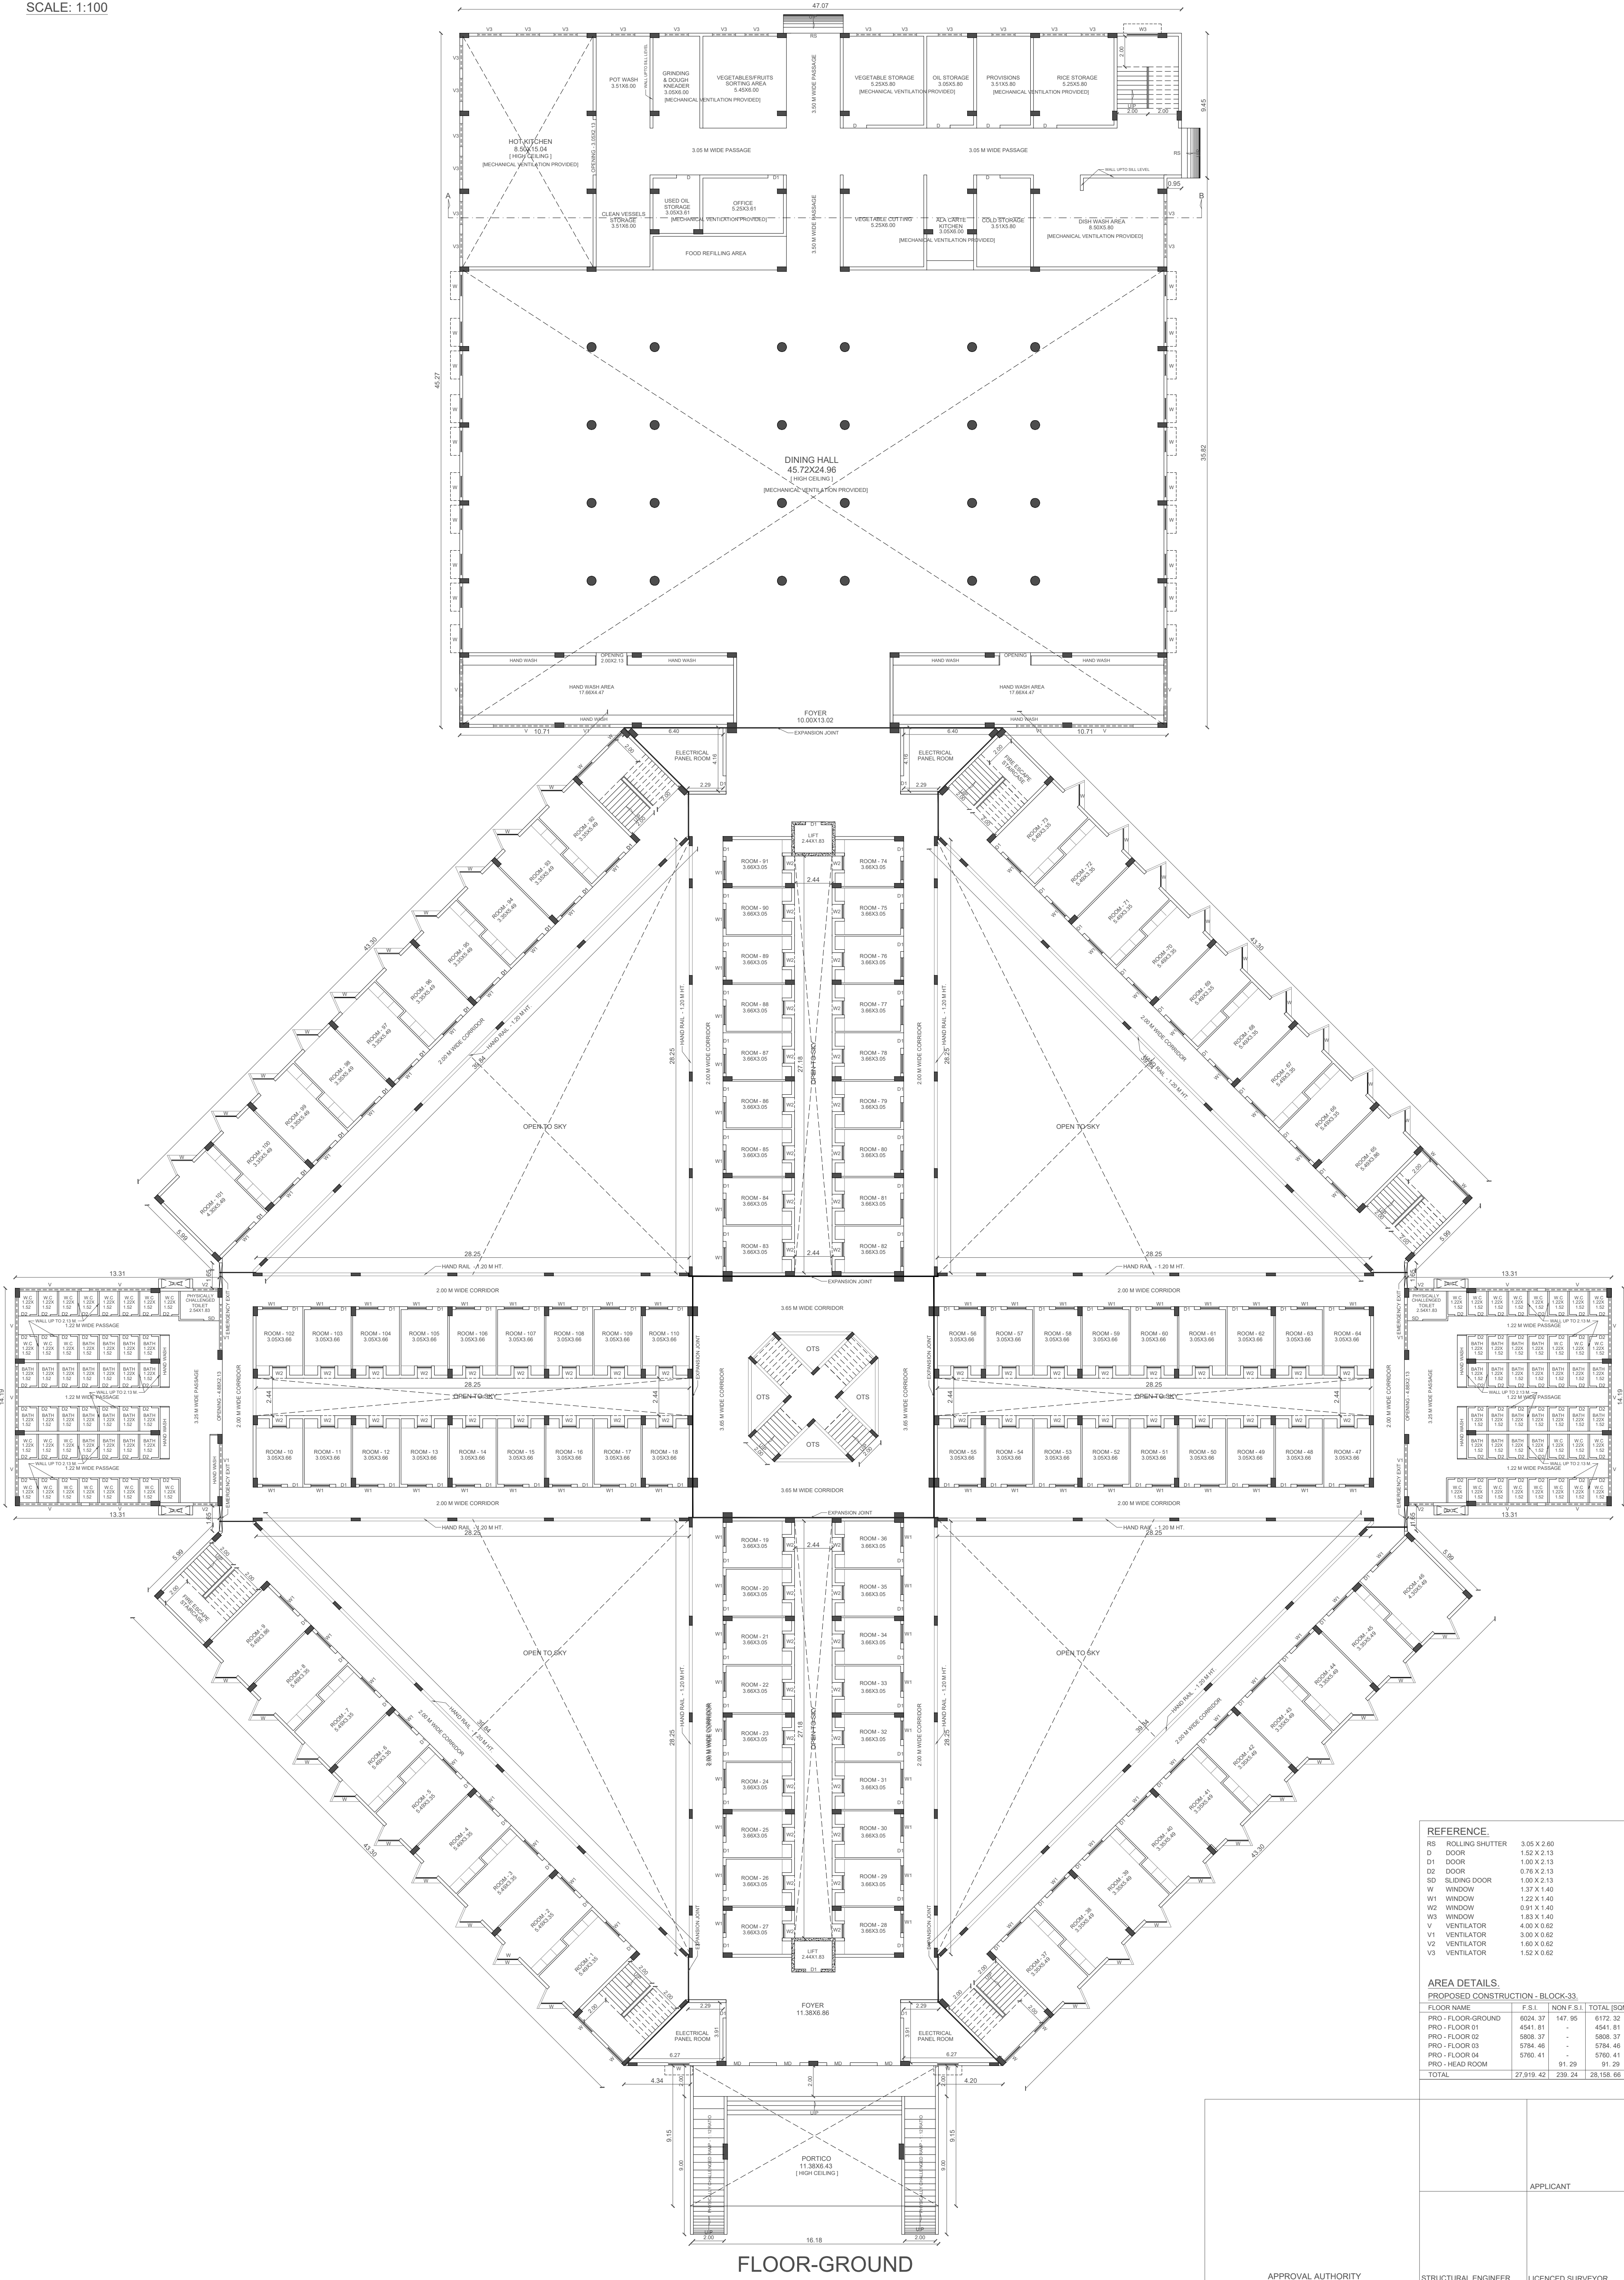


PLAN SHOWING THE PROPOSED CONSTRUCTION OF PV GIRLS HOSTEL BUILDING [BLOCK - 33] FOR "SASTRA DEEMED TO BE UNIVERSITY" IN S.F. NO: 142/1B, 3B, 4, 5, 6A2, 6B2, 143/1B, 2A,2B, 3A2, 3B2, 3C, 3D2, 3E2, 3F2, 4A, 4B, 4C, 5, 6B, 7B, 8, 9, 10,144/1A2, 1B, 1C2, 1D2, 1F, 1E2, 1G2, 2, 3, 4A, 4B, 5, 6A, 6B, 7, 8,9A, 145/1, 2, 3, 4, 5, 6, 7, 8, 9,10, 11, 12, 146, 148/2, 4A, 4B1, 4B2, 4B3, 4B4, 4B5, 4B6, 4B7, 4B8, 4B9, 4B10, 4B11, 4B12, 149 AND 140/1B, 2, 5, 6, 7B, 8, 141/1B, 2A2, 2B2, 3A, 3B AND 136/4, 5, 6A, 6B, 137/1A1, 3, 4, 7, 8A, 9A, 13 OF TIRUMALAISAMUDRAM VILLAGE AND PANCHAYAT UNION, THANJAVUR TALUK & DISTRICT.

SCALE: 1:100

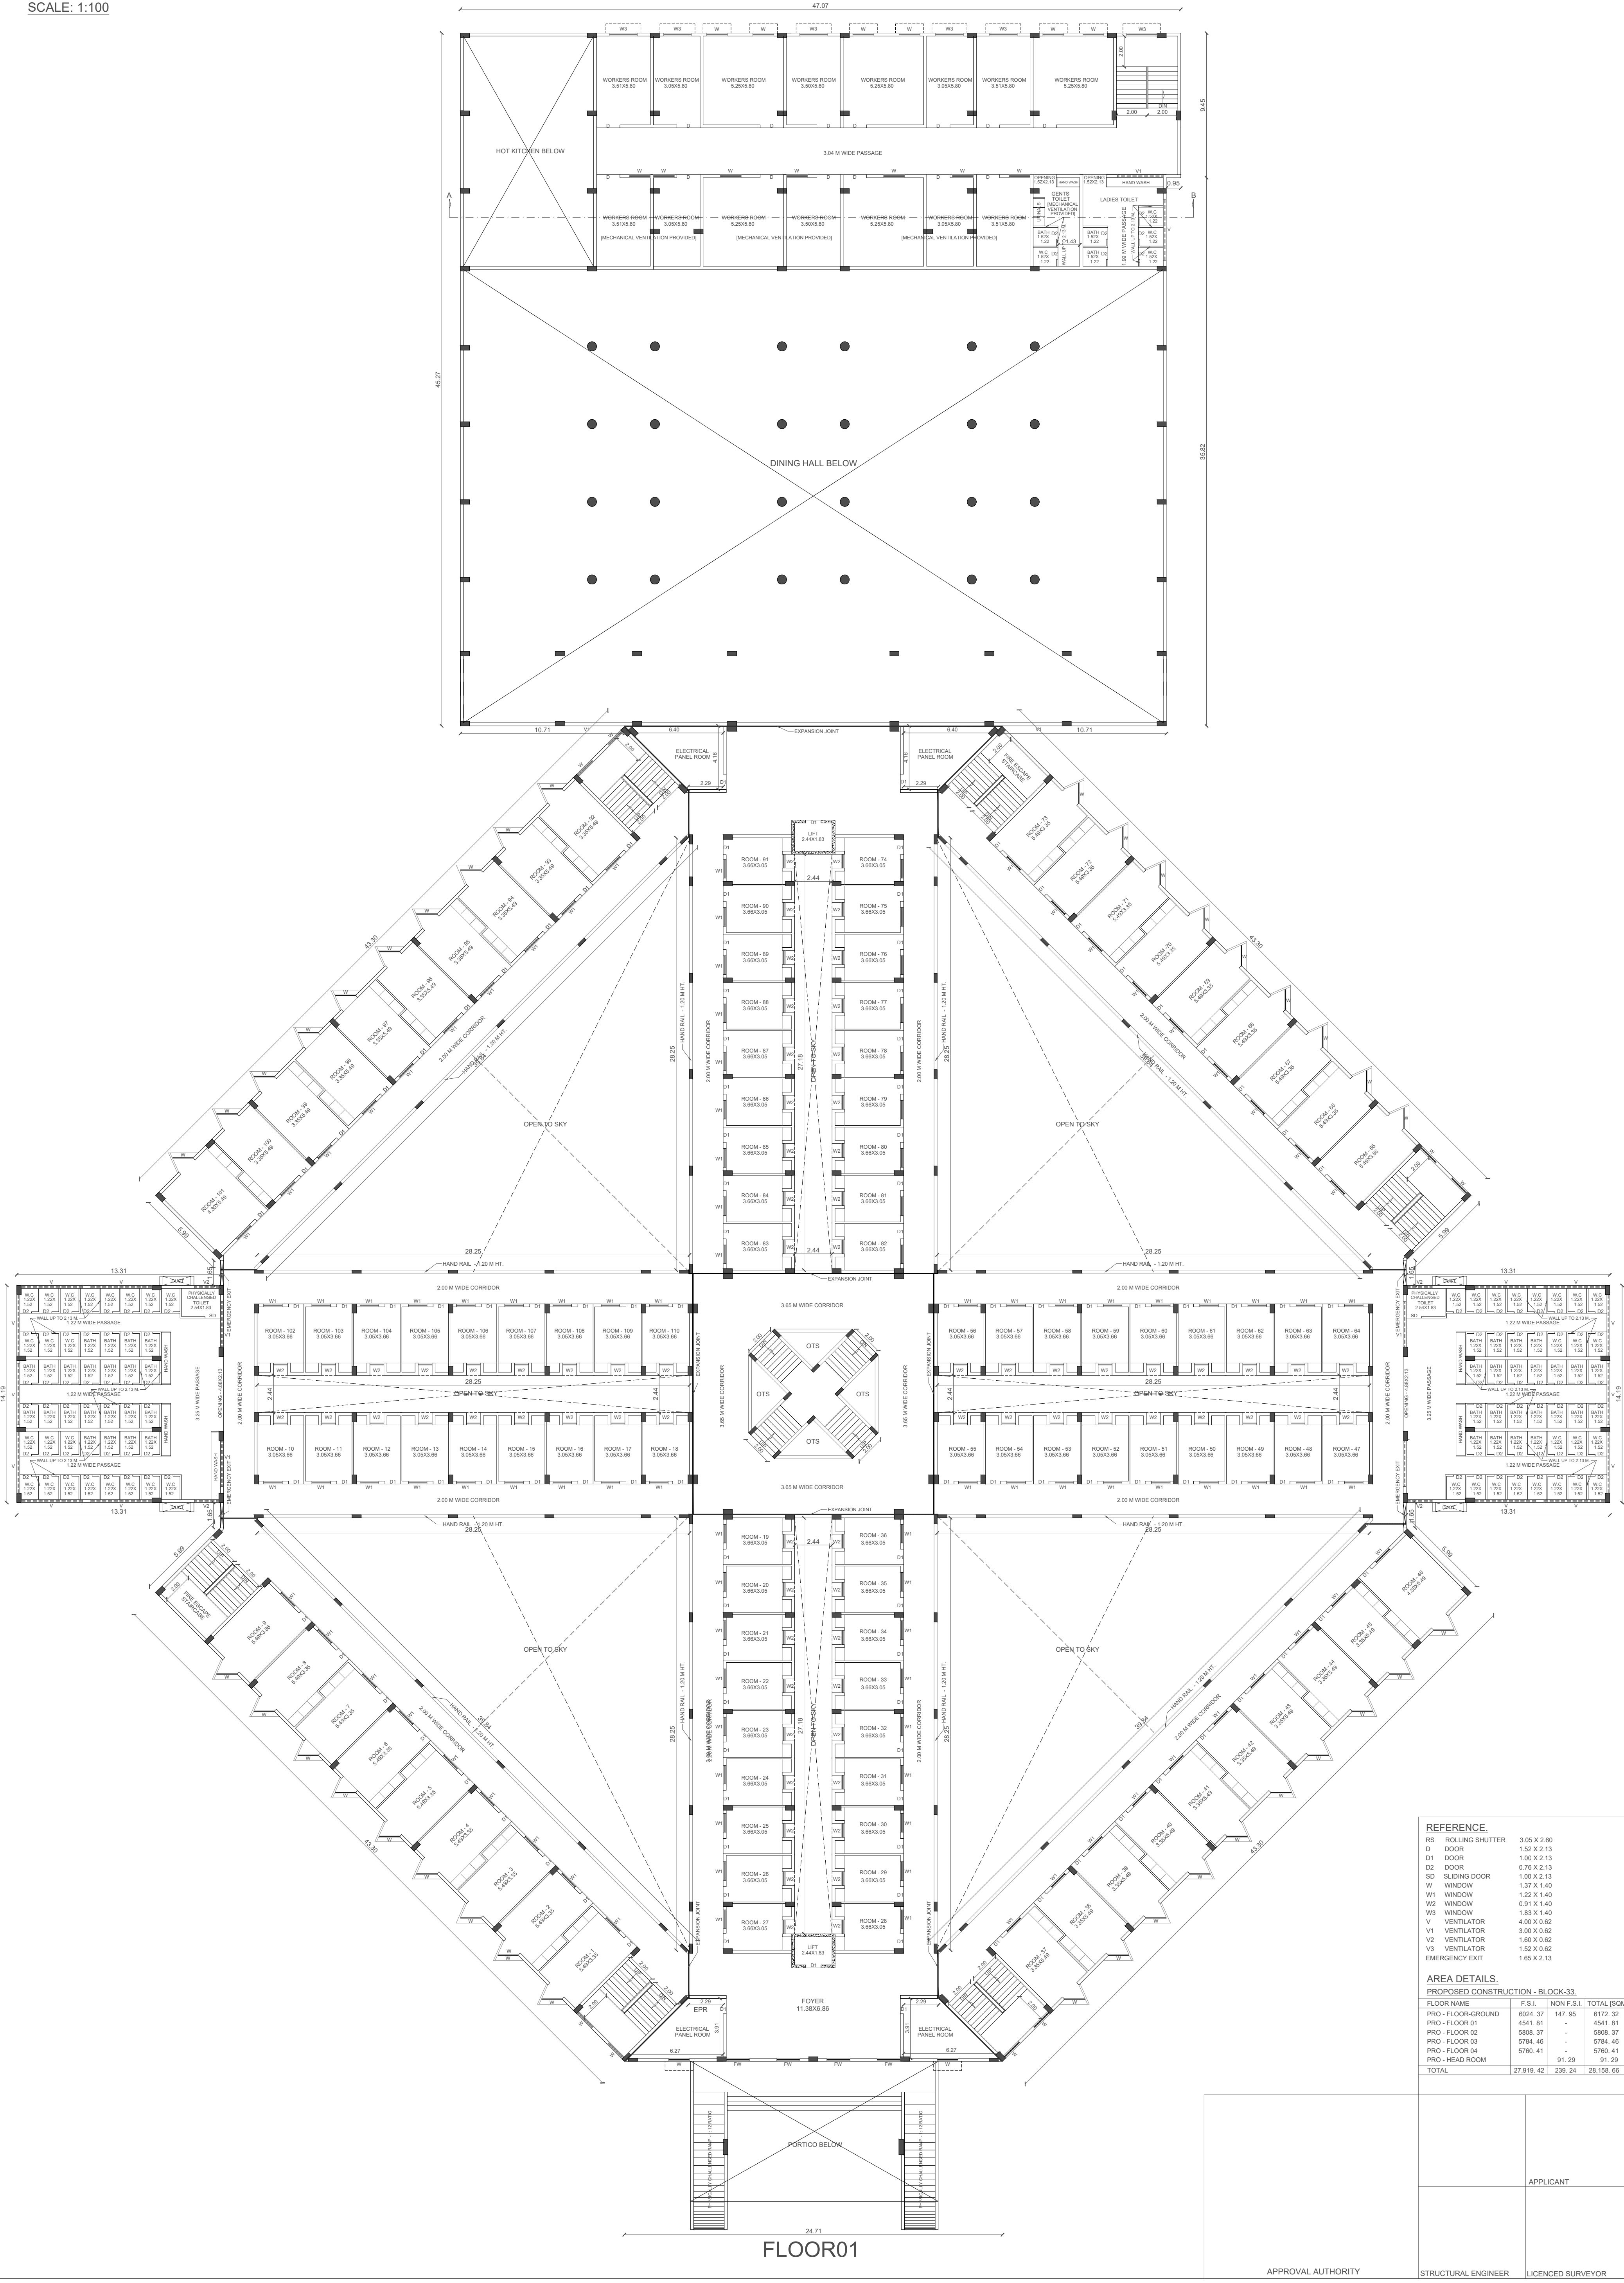

SCALE: 1:100

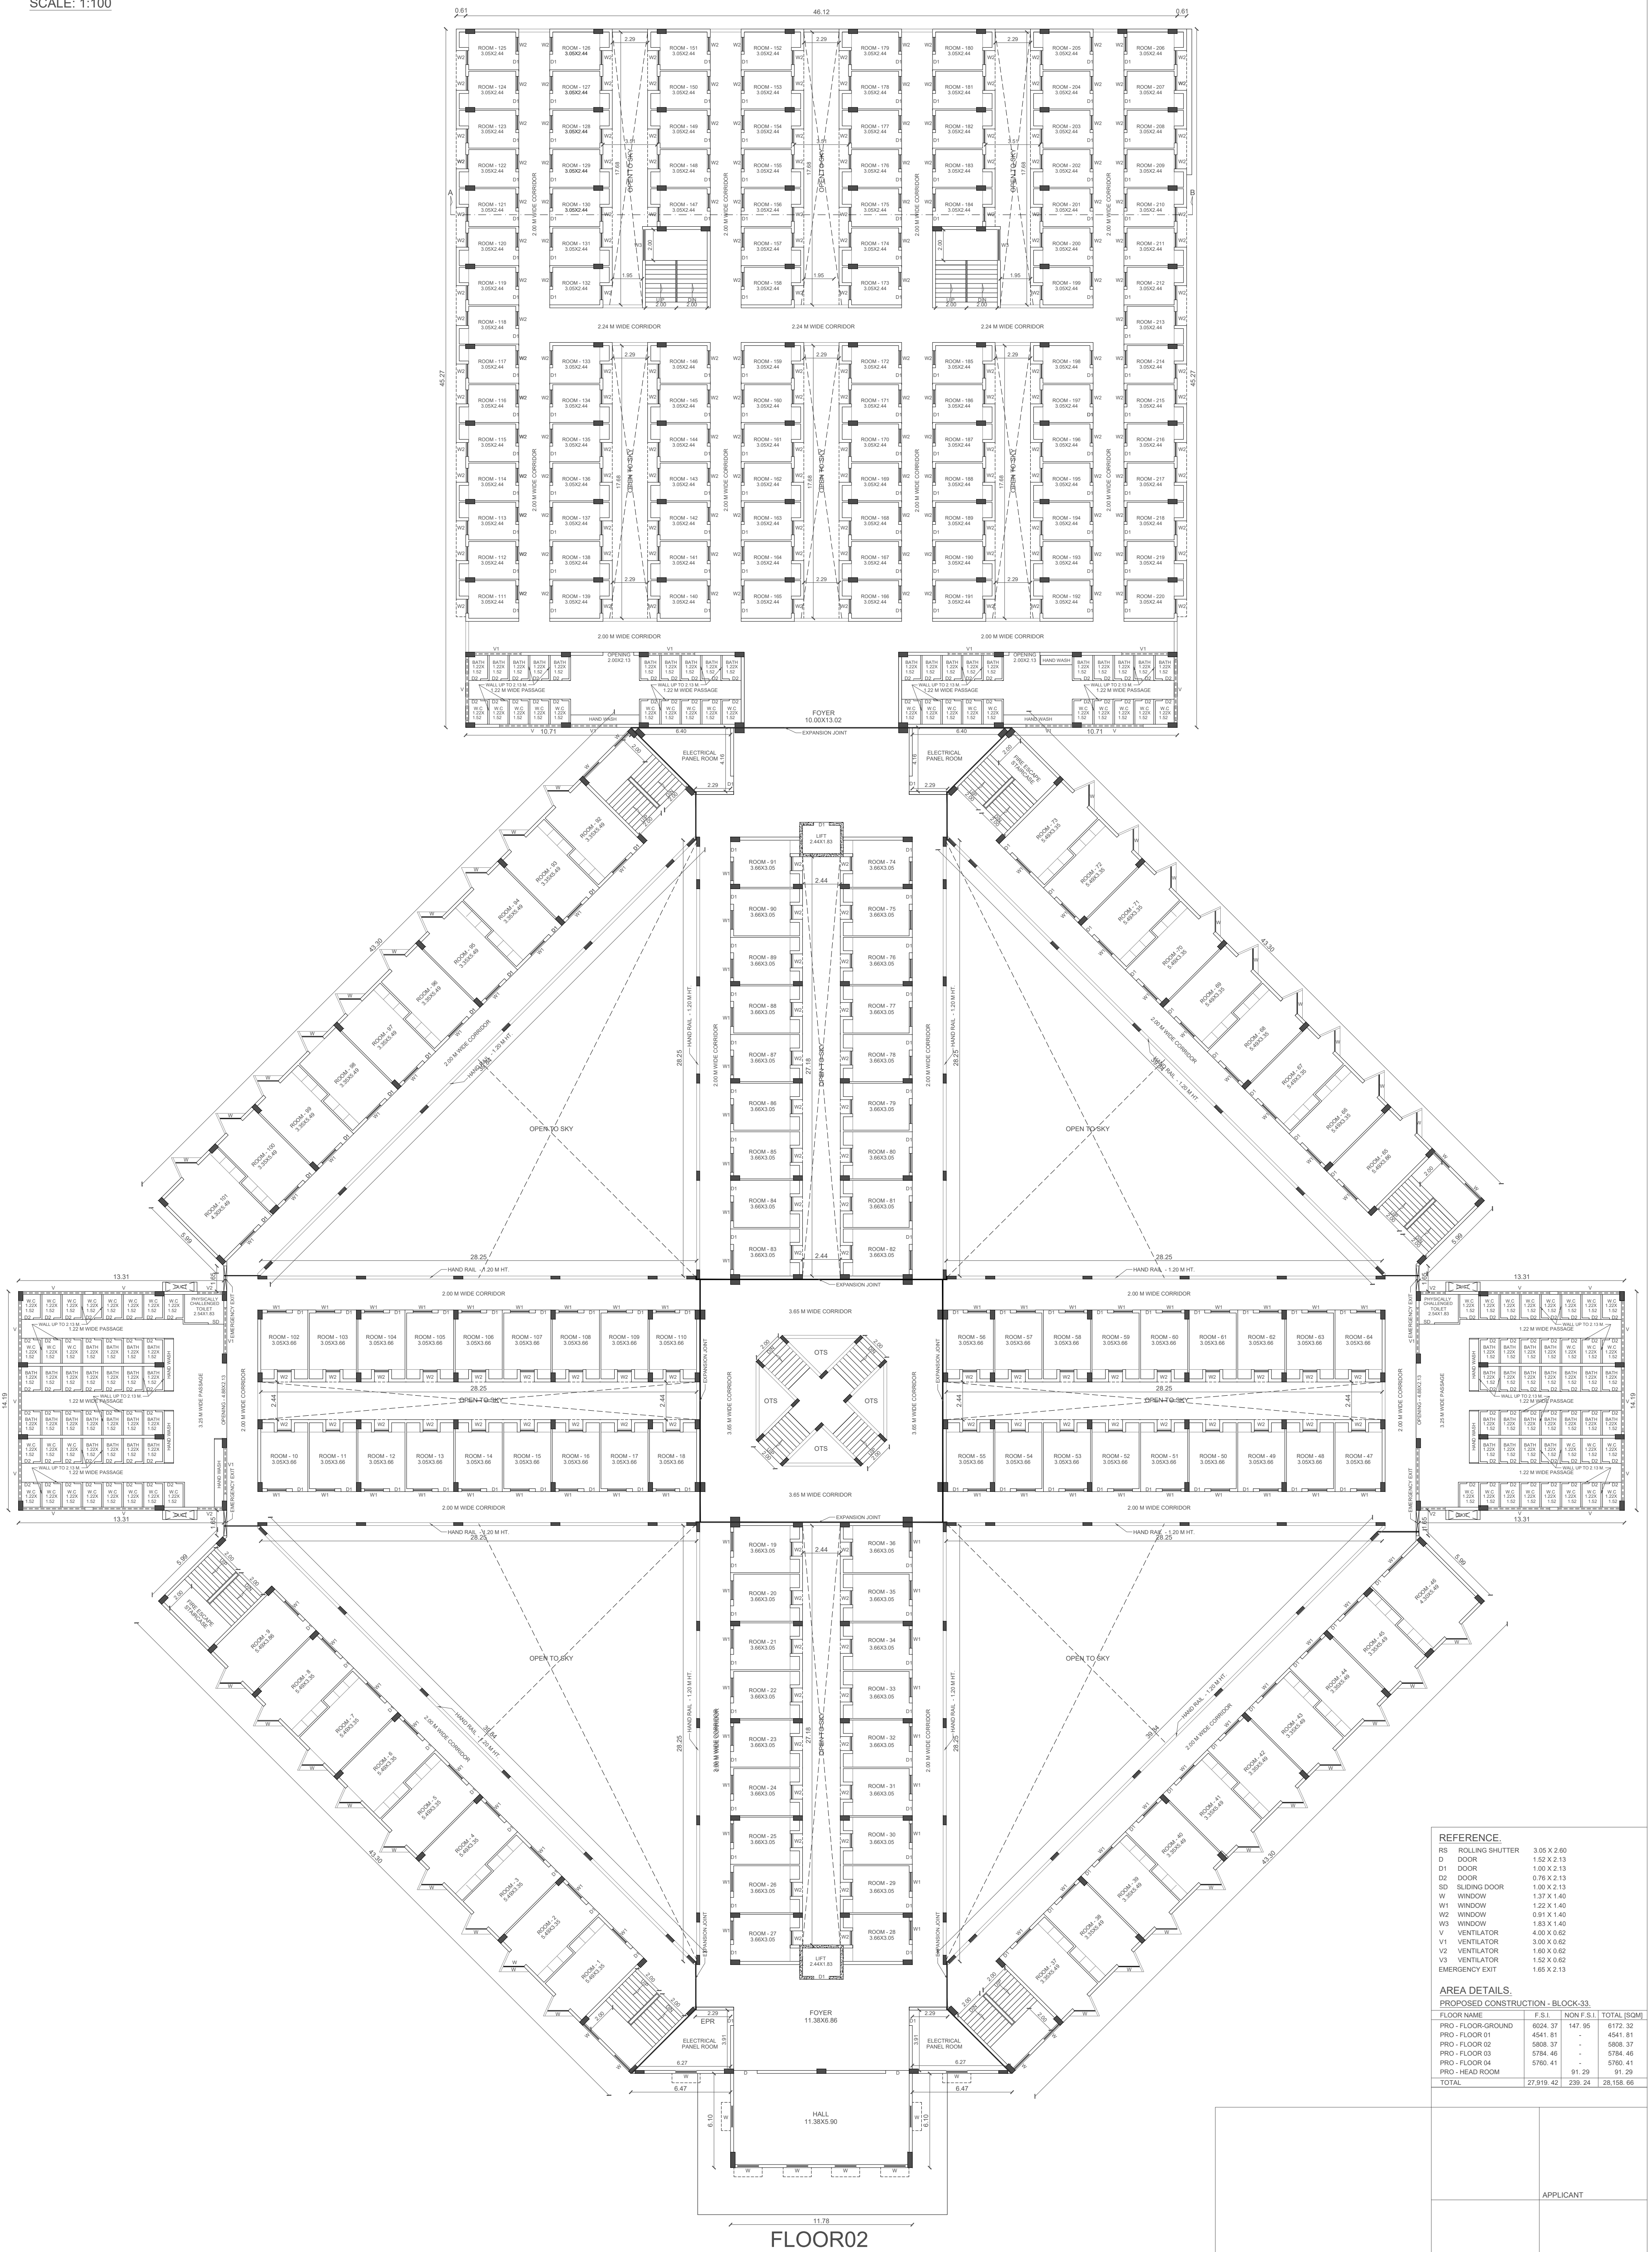

REFERENCE		
RS	ROLLING SHUTTER	3.05 X 2.60
D	DOOR	1.52 X 2.13
D1	DOOR	1.00 X 2.13
D2	DOOR	0.76 X 2.13
SD	SLIDING DOOR	1.00 X 2.13
W	WINDOW	1.37 X 1.40
W1	WINDOW	1.22 X 1.40
W2	WINDOW	0.91 X 1.40
W3	WINDOW	1.83 X 1.40
V	VENTILATOR	4.00 X 0.62
V1	VENTILATOR	3.00 X 0.62
V2	VENTILATOR	1.60 X 0.62
V3	VENTILATOR	1.52 X 0.62
EMERGENCY EXIT		1.65 X 2.13

AREA DETAILS.			
PROPOSED CONSTRUCTION - BLOCK-33.			
FLOOR NAME	F.S.I.	NON F.S.I.	TOTAL SQM.
PRO - FLOOR-GROUND	6024. 37	147. 95	6172. 32
PRO - FLOOR 01	4541. 81	-	4541. 81
PRO - FLOOR 02	5808. 37	-	5808. 37
PRO - FLOOR 03	5784. 46	-	5784. 46
PRO - FLOOR 04	5760. 41	-	5760. 41
PRO - HEAD ROOM	-	91. 29	91. 29
TOTAL	27.919. 42	239. 24	28.158. 66


APPLICANT


APPROVAL AUTHORITY

STRUCTURAL ENGINEER | LICENCED SURVEYOR

PLAN SHOWING THE PROPOSED CONSTRUCTION OF PV GIRLS HOSTEL BUILDING [BLOCK - 33] FOR "SASTRA DEEMED TO BE UNIVERSITY" IN S.F. NO: 142/1B, 3B, 4, 5, 6A2, 6B2, 143/1B, 2A,2B, 3A2, 3B2, 3C, 3D2, 3E2, 3F2, 4A, 4B, 4C, 5, 6B, 7B, 8, 9, 10,144/1A2, 1B, 1C2, 1D2, 1F, 1E2, 1G2, 2, 3, 4A, 4B, 5, 6A, 6B, 7, 8,9A, 145/1, 2, 3, 4, 5, 6, 7, 8, 9,10, 11, 12, 146, 148/2, 4A, 4B1, 4B2, 4B3, 4B4, 4B5, 4B6, 4B7, 4B8, 4B9, 4B10, 4B11, 4B12, 149 AND 140/1B, 2, 5, 6, 7B, 8, 141/1B, 2A2, 2B2, 3A, 3B AND 136/4, 5, 6A, 6B, 137/1A1, 3, 4, 7, 8A, 9A,13 OF TIRUMALAISAMUDRAM VILLAGE AND PANCHAYAT UNION, THANJAVUR TALUK & DISTRICT.

SCALE: 1:100

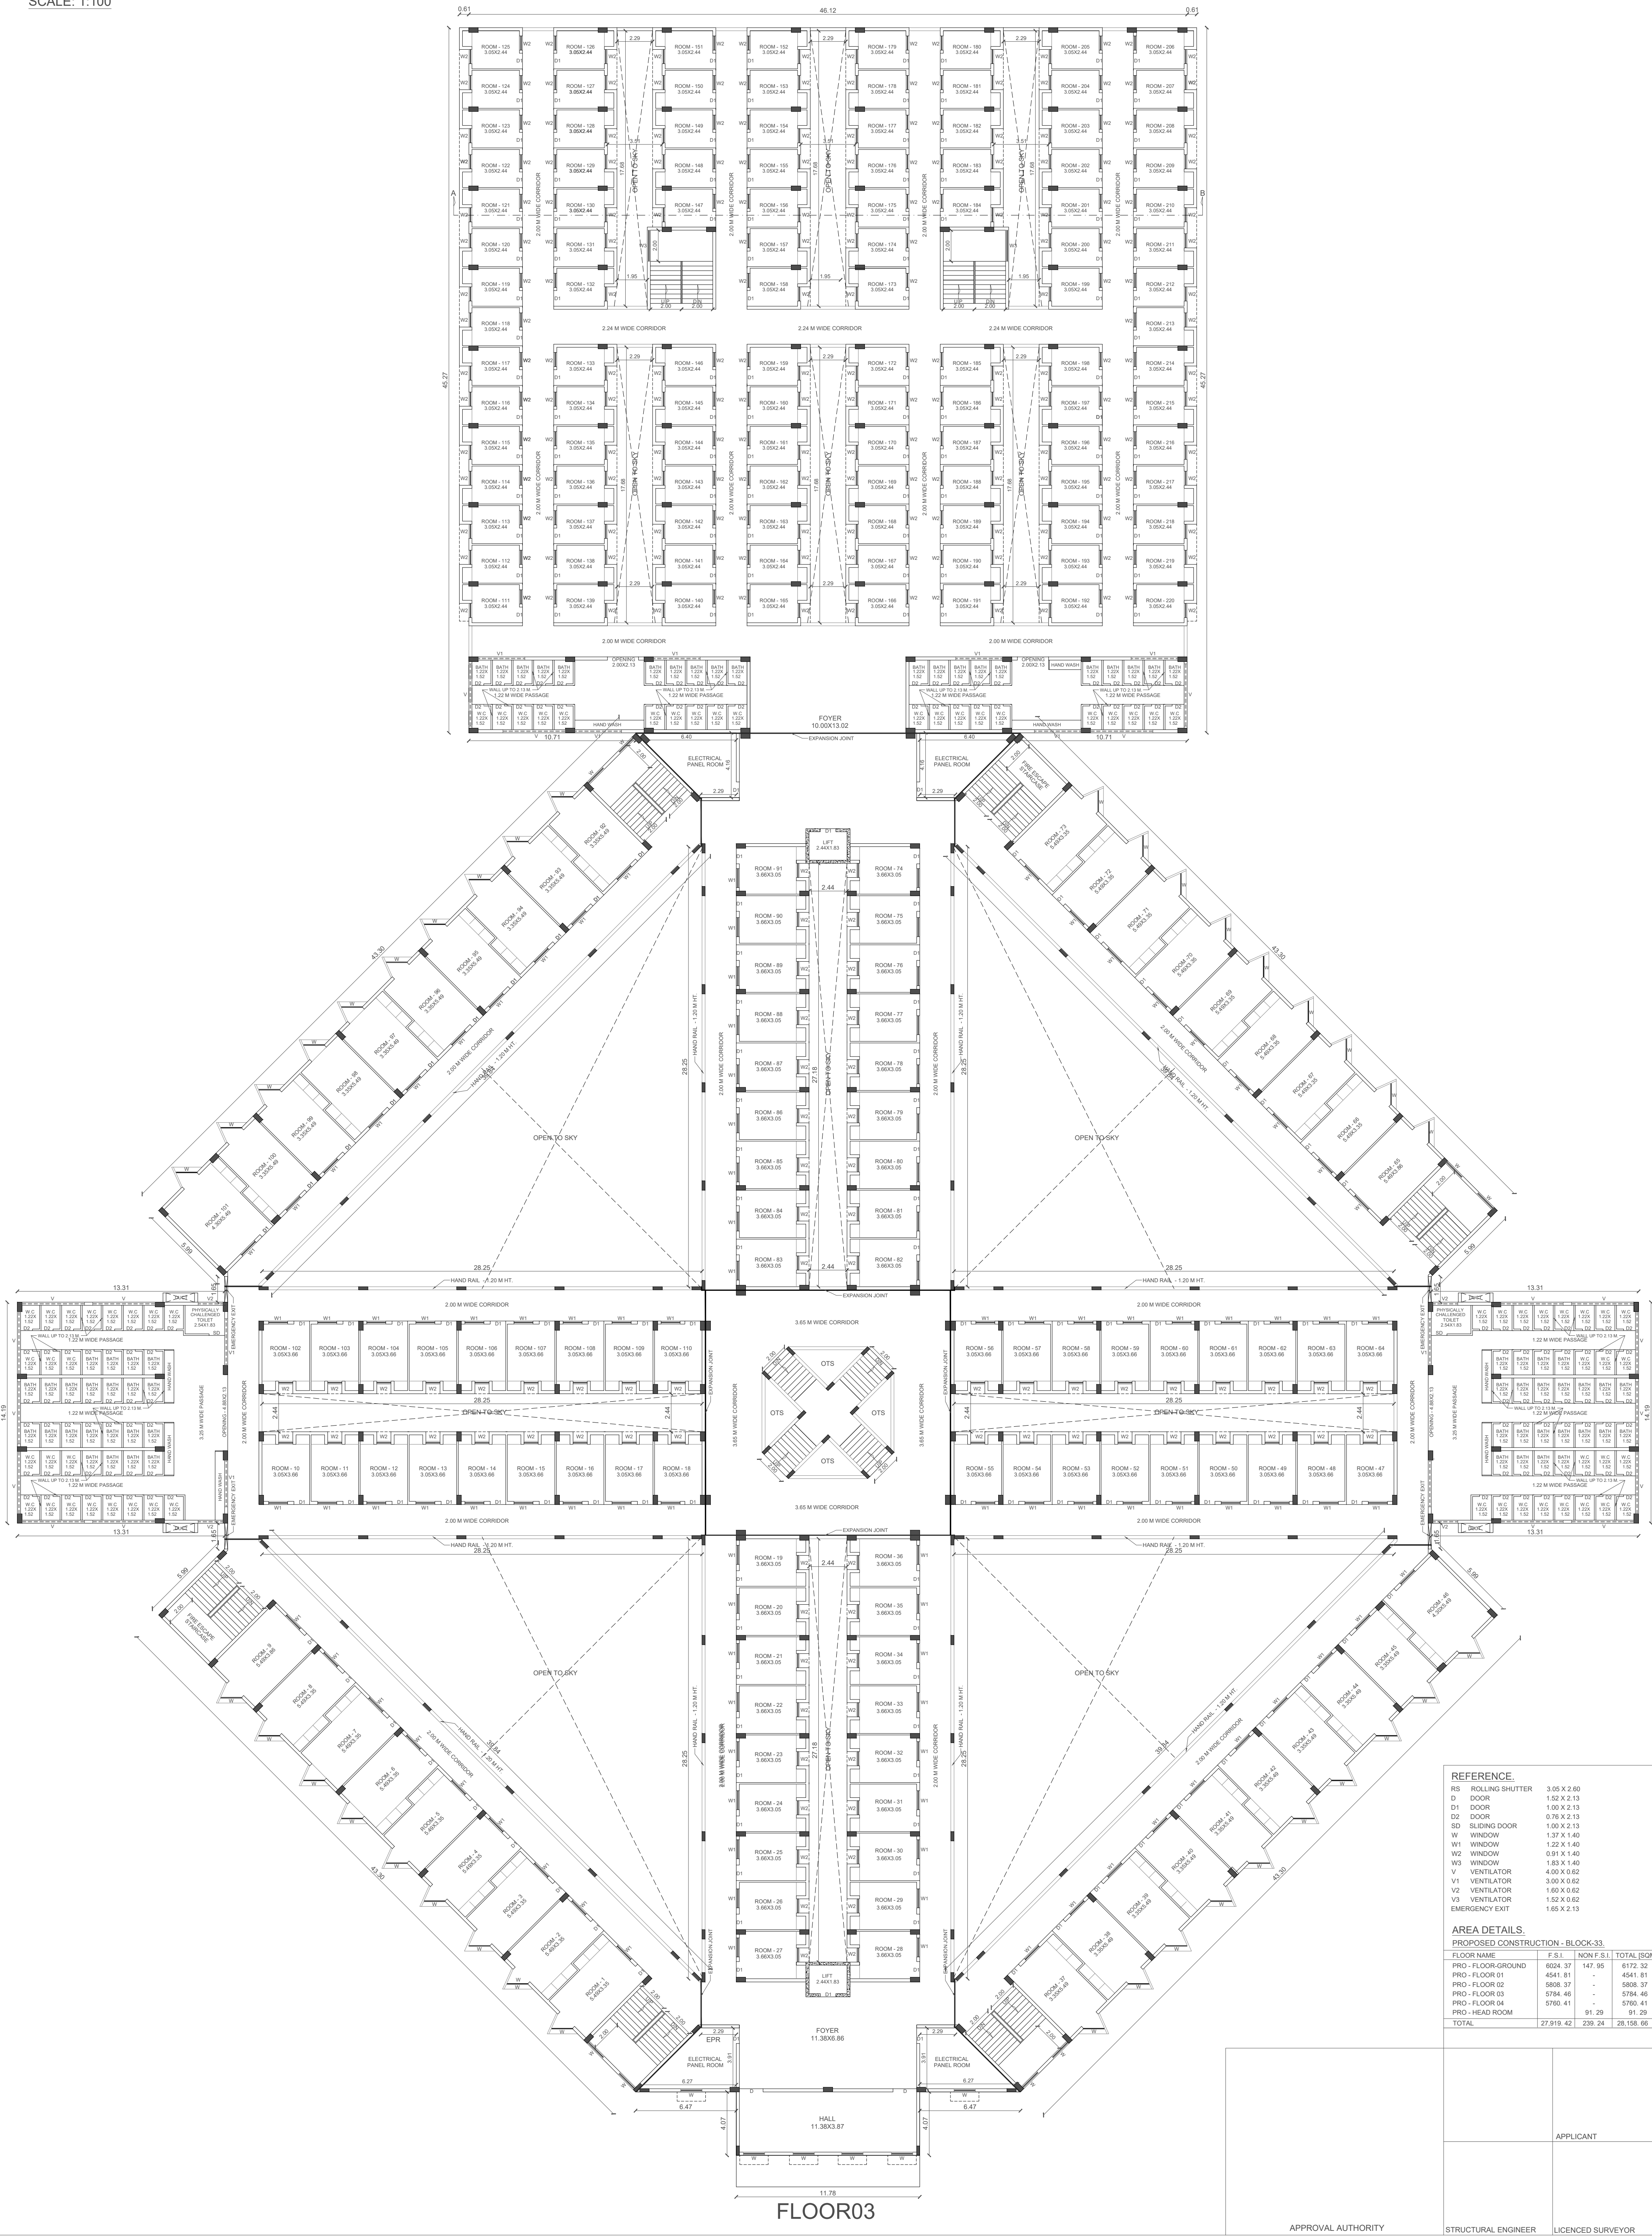

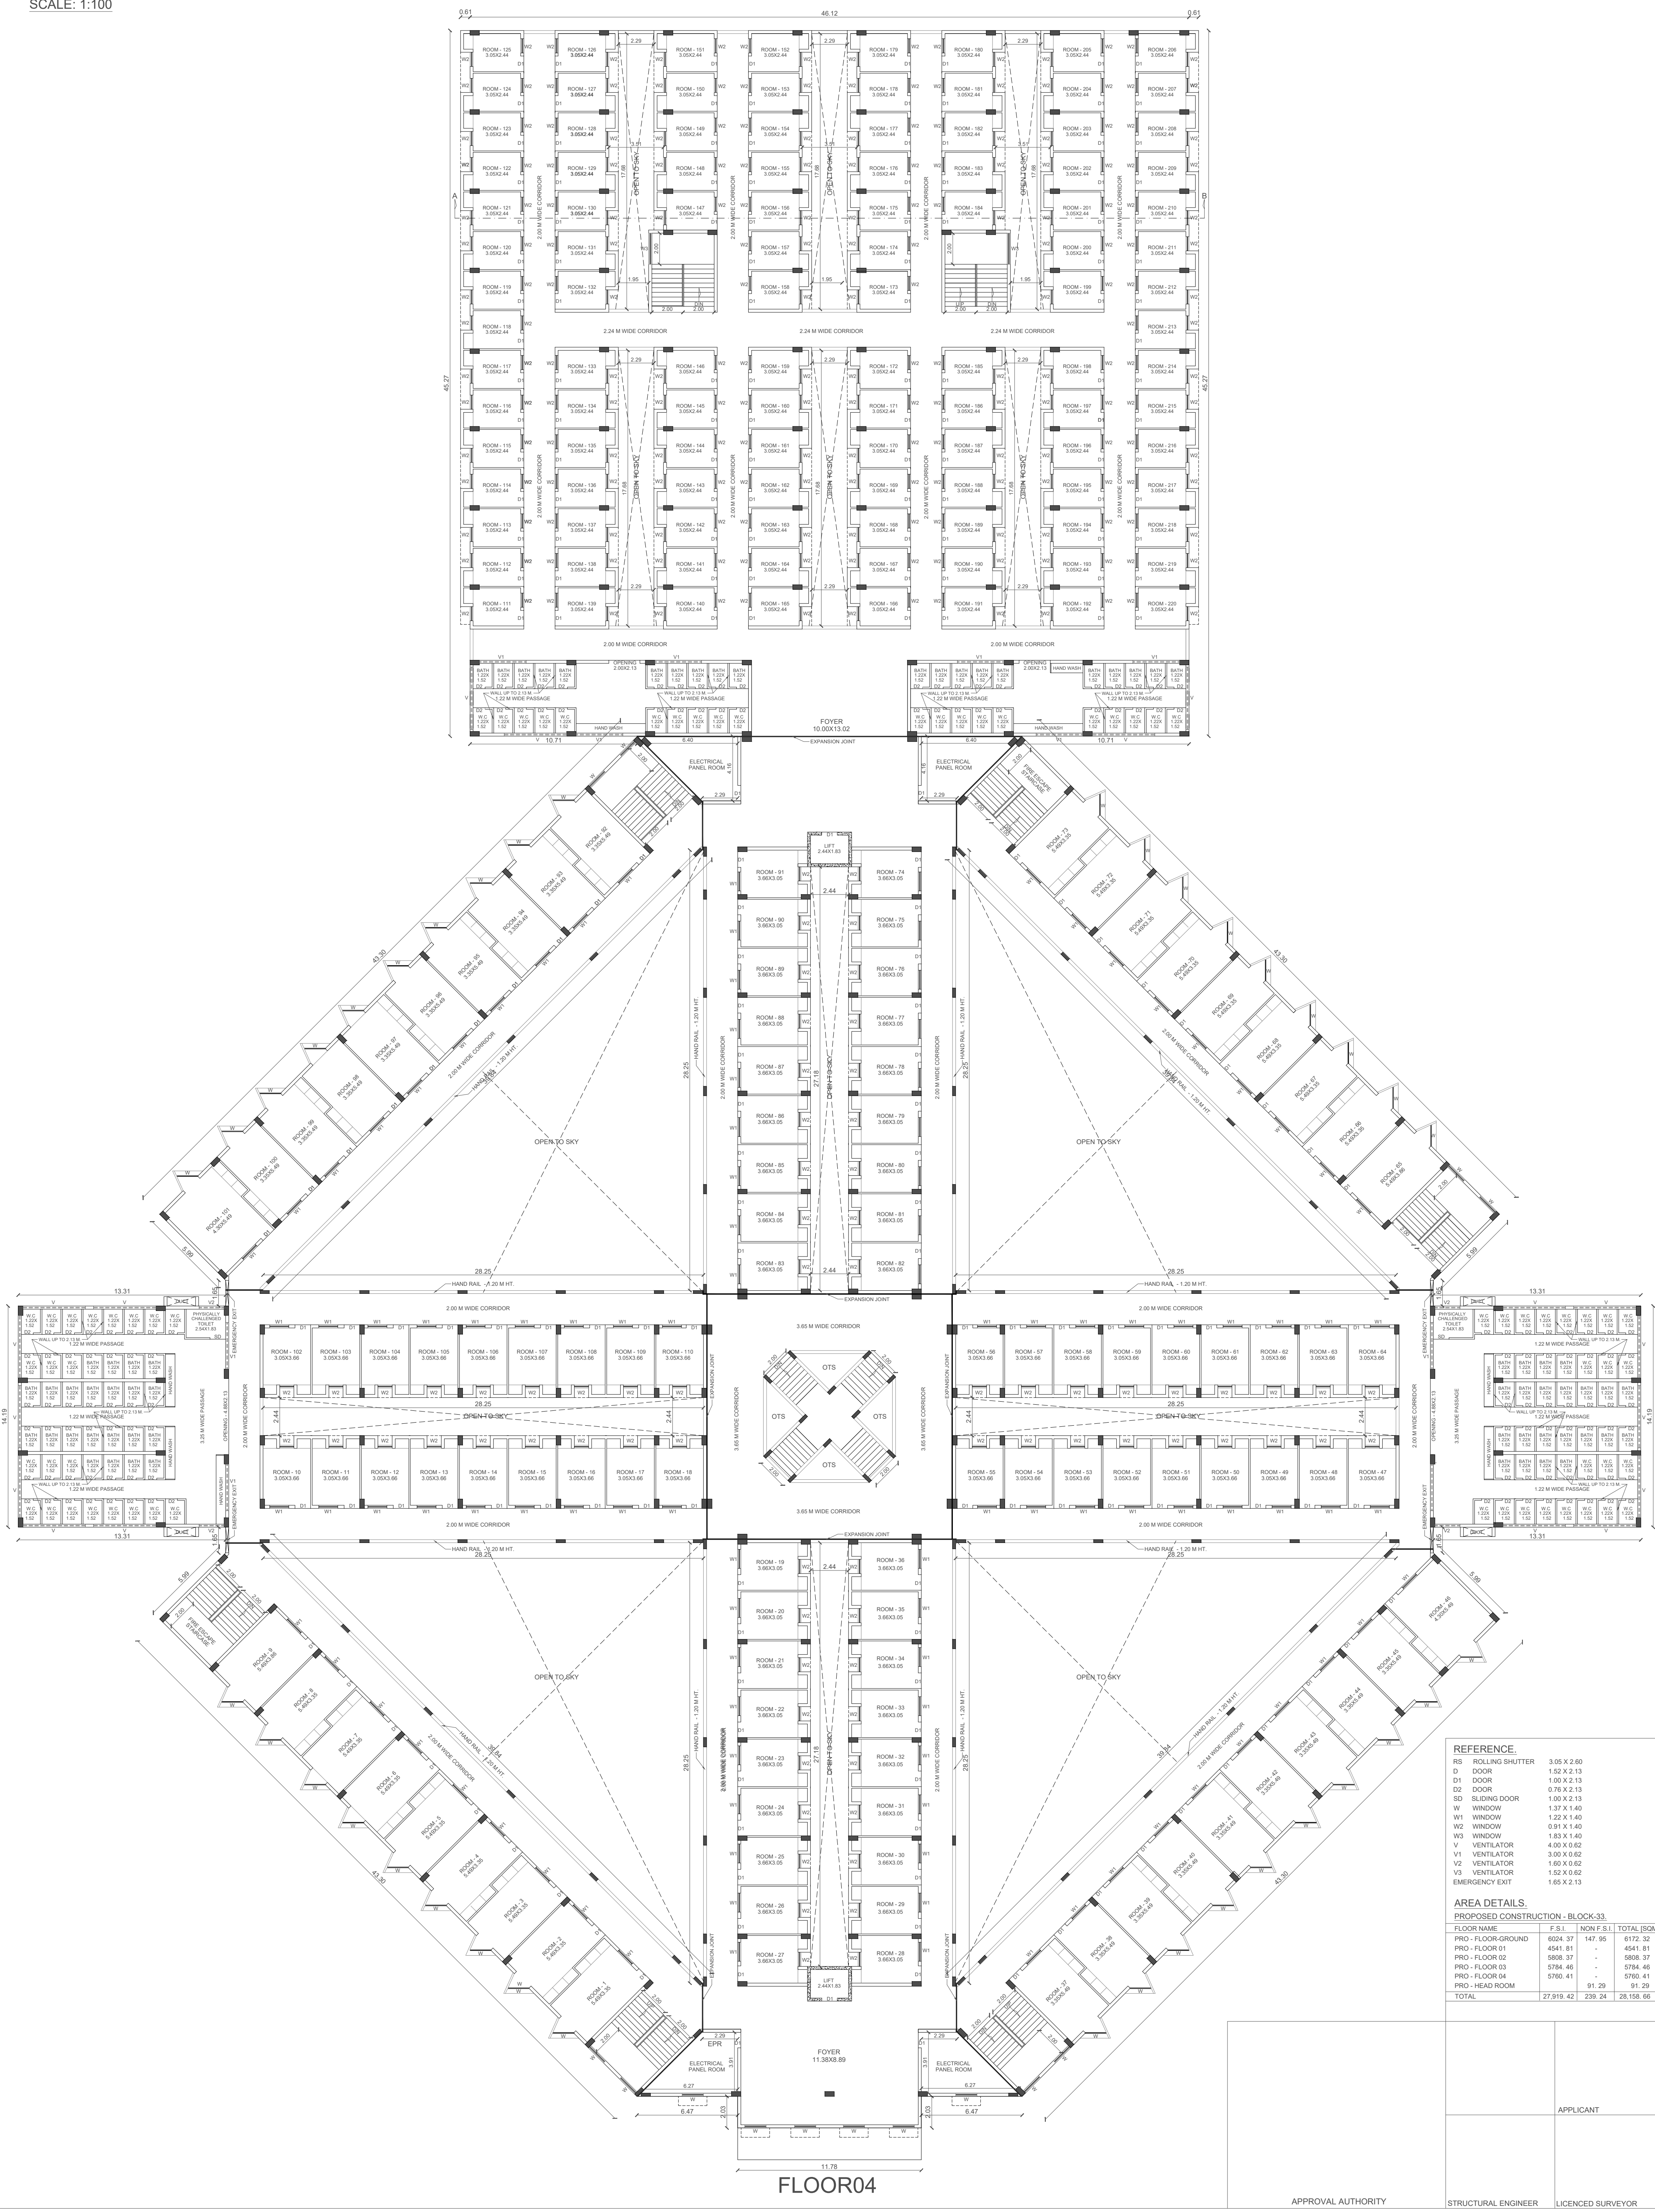

[illegible]

APPROVAL AUTHORITY

RS	ROLLING SHUTTER	3.05 X 2.80
D	DOOR	1.52 X 2.13
D1	DOOR	1.00 X 2.13
D2	DOOR	0.76 X 2.13
SD	SLIDING DOOR	1.00 X 2.13
W	WINDOW	1.37 X 1.40
W1	WINDOW	1.22 X 1.40
W2	WINDOW	0.91 X 1.40
W3	WINDOW	1.83 X 1.40
V	VENTILATOR	4.00 X 0.62
V1	VENTILATOR	3.00 X 0.62
V2	VENTILATOR	1.60 X 0.62
V3	VENTILATOR	1.52 X 0.62
EMERGENCY EXIT		1.65 X 2.13

PROPOSED CONSTRUCTION - BLOCK-33.			
FLOOR NAME	F.S.I.	NON F.S.I.	TOTAL [SQM]
PRO - FLOOR-GROUND	6024.37	147.95	6172.32
PRO - FLOOR 01	4541.81	-	4541.81
PRO - FLOOR 02	5808.37	-	5808.37
PRO - FLOOR 03	5784.46	-	5784.46
PRO - FLOOR 04	5760.41	-	5760.41
PRO - HEAD ROOM		91.29	91.29
TOTAL	27,919.42	239.24	28,158.66


STRUCTURAL ENGINEER	LICENCED SURVEYOR
---------------------	-------------------

PLAN SHOWING THE PROPOSED CONSTRUCTION OF PV GIRLS HOSTEL BUILDING [BLOCK - 33] FOR "SASTRA DEEMED TO BE UNIVERSITY" IN S.F. NO: 142/1B, 3B, 4, 5, 6A2, 6B2, 143/1B, 2A,2B, 3A2, 3B2, 3C, 3D2, 3E2, 3F2, 4A, 4B, 4C, 5, 6B, 7B, 8, 9, 10,144/1A2, 1B, 1C2, 1D2, 1F, 1E2, 1G2, 2, 3, 4A, 4B, 5, 6A, 6B, 7, 8,9A, 145/1, 2, 3, 4, 5, 6, 7, 8, 9,10, 11, 12, 146, 148/2, 4A, 4B1, 4B2, 4B3, 4B4, 4B5, 4B6, 4B7, 4B8, 4B9, 4B10, 4B11, 4B12, 149 AND 140/1B, 2, 5, 6, 7B, 8, 141/1B, 2A2, 2B2, 3A, 3B AND 136/4, 5, 6A, 6B, 137/1A1, 3, 4, 7, 8A, 9A,13 OF TIRUMALAISAMUDRAM VILLAGE AND PANCHAYAT UNION, THANJAVUR TALUK & DISTRICT.

SCALE: 1:100



ELEVATION

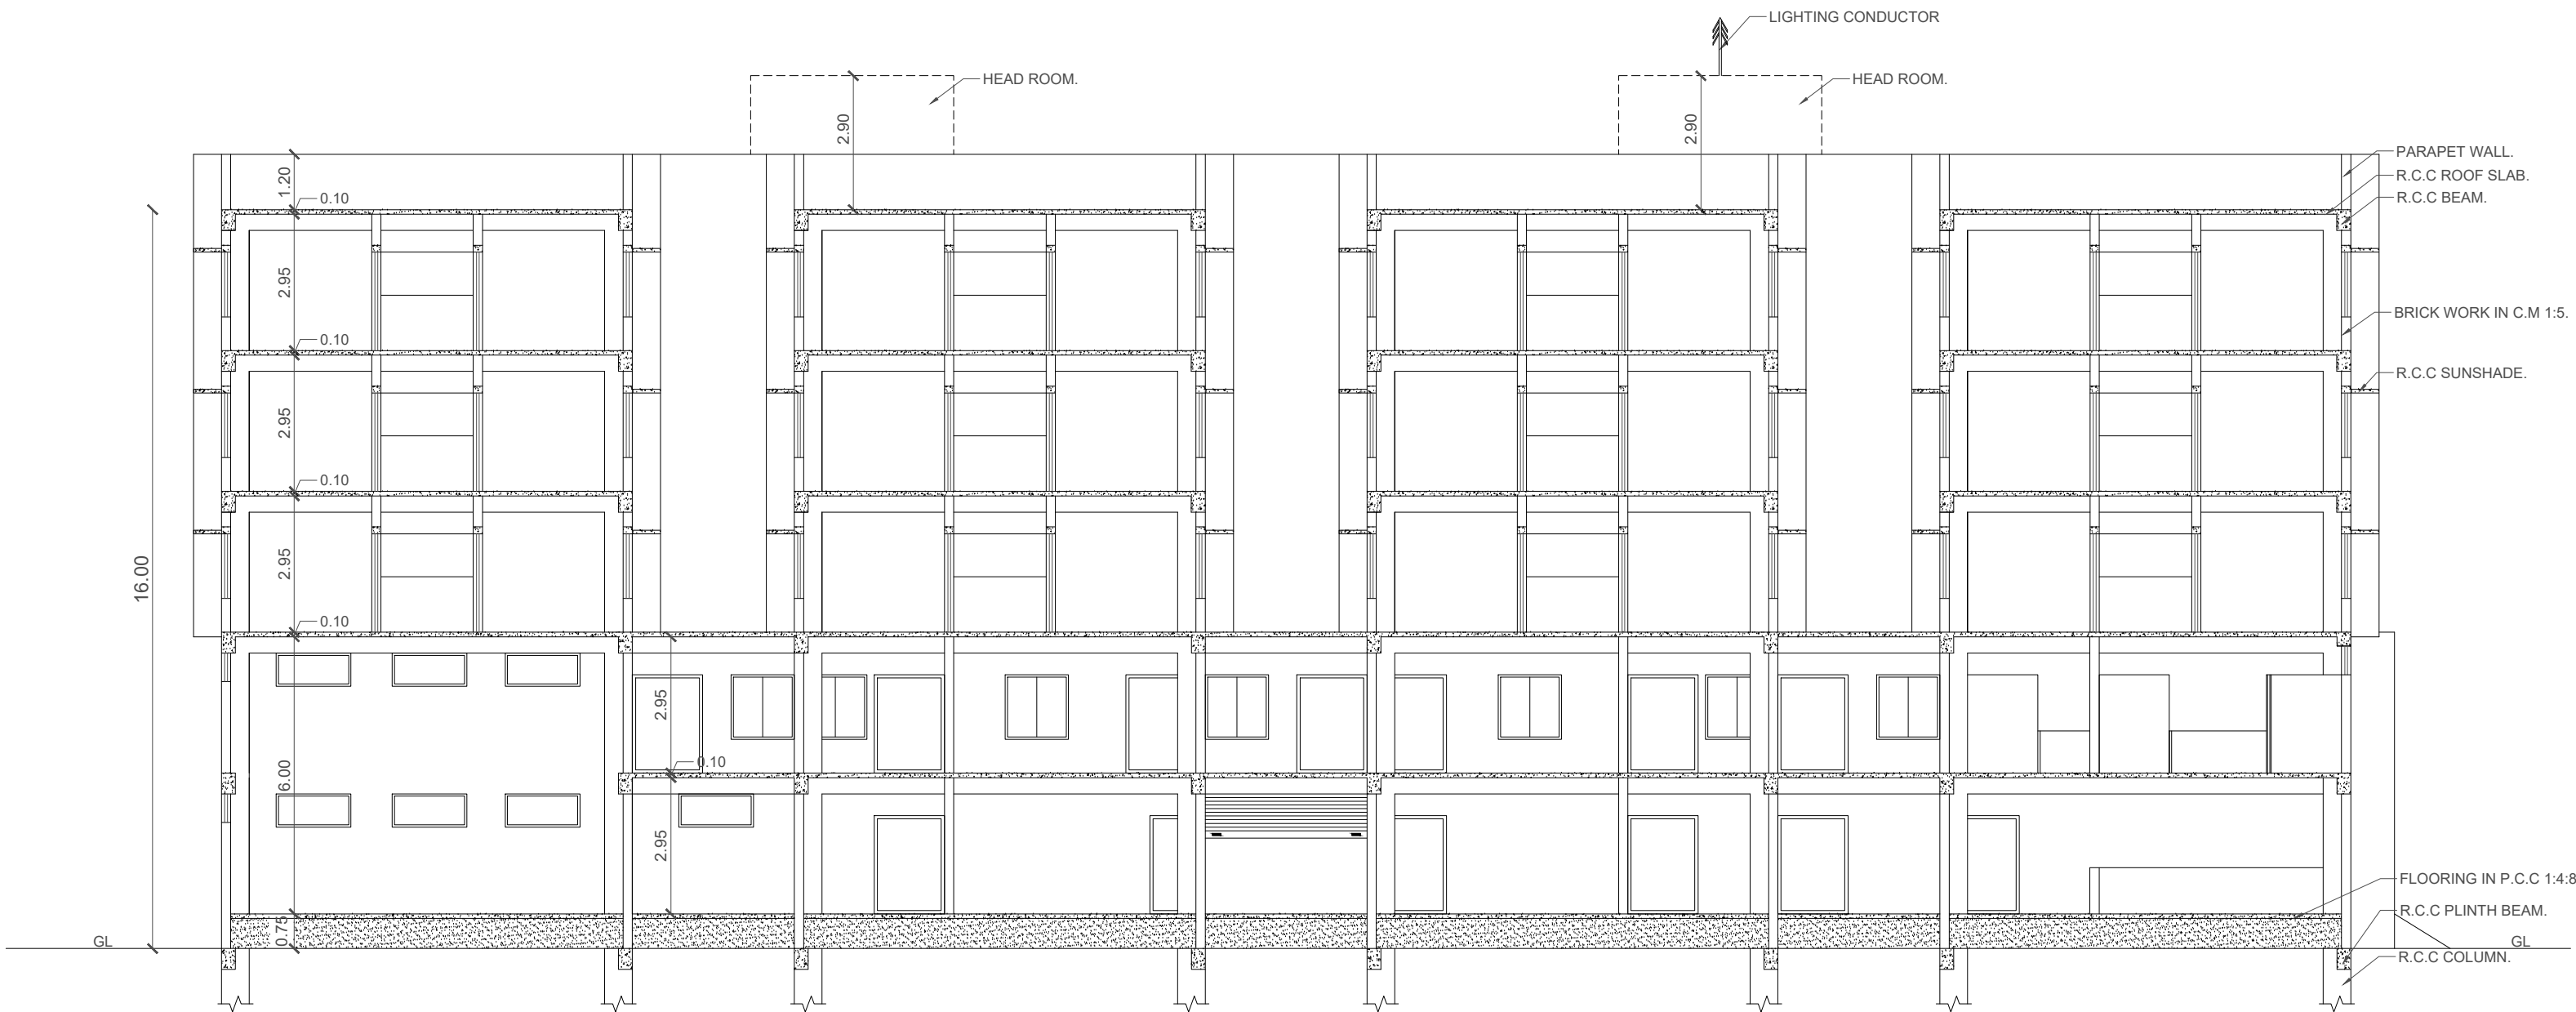

SECTION ON AB.

REFERENCE.			
RS	ROLLING SHUTTER	3.05 X 2.60	
D	DOOR	1.52 X 2.13	
D1	DOOR	1.00 X 2.13	
D2	DOOR	0.76 X 2.13	
SD	SLIDING DOOR	1.00 X 2.13	
W	WINDOW	1.37 X 1.40	
W1	WINDOW	1.22 X 1.40	
W2	WINDOW	0.91 X 1.40	
W3	WINDOW	1.83 X 1.40	
V	VENTILATOR	4.00 X 0.62	
V1	VENTILATOR	3.00 X 0.62	
V2	VENTILATOR	1.60 X 0.62	
V3	VENTILATOR	1.52 X 0.62	
	EMERGENCY EXIT	1.65 X 2.13	

AREA DETAILS.			
PROPOSED CONSTRUCTION - BLOCK-33.			
FLOOR NAME	F.S.I.	NON F.S.I.	TOTAL [SQM]
PRO - FLOOR-GROUND	6024. 37	147. 95	6172. 32
PRO - FLOOR 01	4541. 61	-	4541. 61
PRO - FLOOR 02	5808. 37	-	5808. 37
PRO - FLOOR 03	5784. 46	-	5784. 46
PRO - FLOOR 04	5760. 41	-	5760. 41
PRO - HEAD ROOM		91. 29	91. 29
TOTAL	27,919. 42	239. 24	28,158. 66

APPROVAL AUTHORITY

STRUCTURAL ENGINEER

LICENCED SURVEYOR