

PP

APPROVAL RECORD

Planning Permission

Thanjavur district, Tamil Nadu

APPROVAL TYPE

Building Plan

ISSUING AUTHORITY

Town Panchayat

The approval as the planning authority issued it, reproduced in full behind this page.


An approval speaks to what was sanctioned, not to what was built. Completion is a separate record.



THE PLAN SHOWING THE PROPOSED CONSTRUCTION OF R.C.C ROOF GROUND FLOOR RESIDENTIAL BUILDING IN OLD R.S.NO : 54/3A2A1, NEW R.S.NO : 54 / 62, PLOT NO.6, PATTa NO:5498,AT MAHATMA GANDHI NAGAR EXTENSION III, THIRUKANURPATTI,VALLAM TOWN PANCHAYAT , THANJAVUR TALUK & DISTRICT.

NAME OF THE OWNER :Ms .S.SRIDEVI D/O Mr.SUBRAMANIYAN

SCALE 1:100

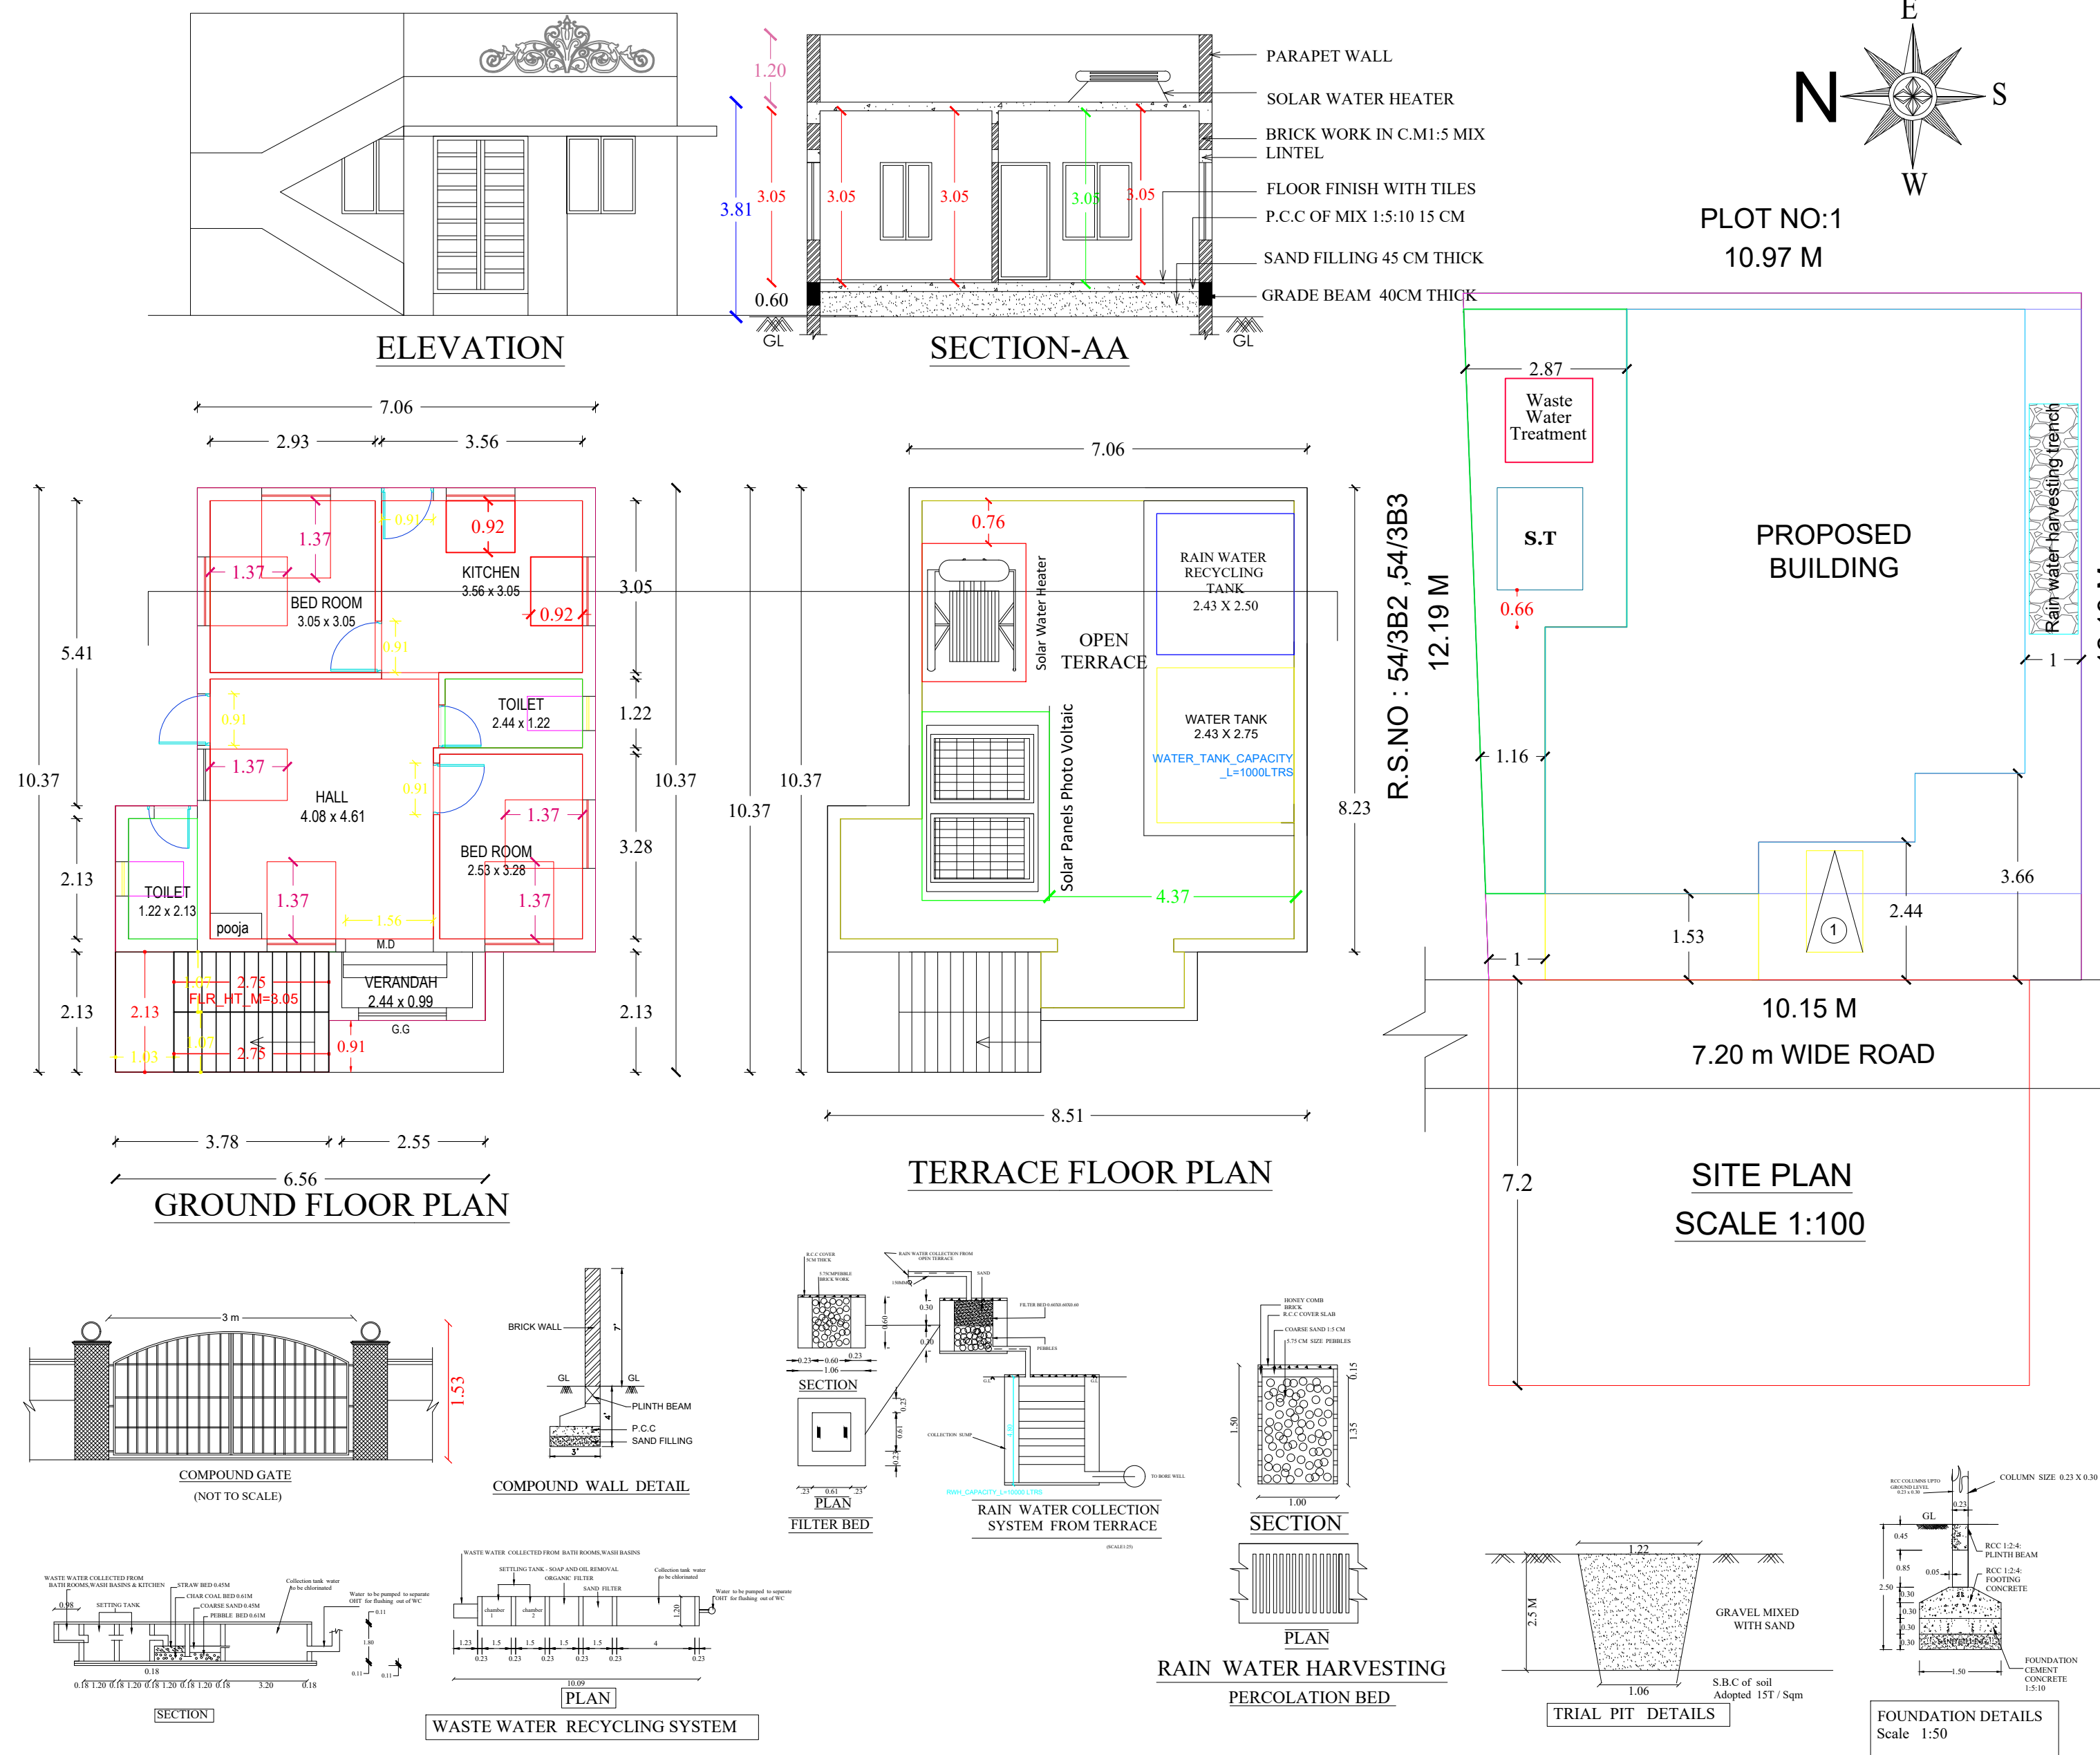

PLOT NO.5

JOINERY DETAILS			PLAN INFO	
M.D	MAIN DOOR	1.68 X 2.13	PLOT AREA M2=131.46	
D	DOOR	0.91 X 2.13	AS PER DOCUMENT=131.46	
D1	DOOR	0.76 X 2.13	AS AT SITE=130.92	
W	WINDOW	1.22 X 1.37	FMB OR PLR=131.46	
V	VENTILATOR	0.61 X 0.92	SINGLE FAMILY_BLDG=YES	
			CRZ=NO	
			SECURITY_ZONE=NO	
			ACCESS_WIDTH M=10.15 m	
			WHETHER GOVT_OR_AIDED_SCHOOL=NO	
			ROAD_LENGTH=7.20m	
			ROAD_LENGTH=550m	
			AVG_PLOT_DEPTH=12.19m	
			AVG_PLOT_WIDTH=10.97 m	
			LAND_USE_ZONE = RESIDENTIAL	
AREA STATEMENT			PLOT_No= 6	
DESCRIPTION	AREA IN Sq.mt	AREA IN Sq.ft	TALUK = THANJAVUR	
			PATTA_NO= 5498	
			SURVEY_NO= 54/ 62	
			DISTRICT=THANJAVUR	
			JURISDICTION TYPE=TOWN PANCHAYAT	
			RWH DECLARED=YES	
			BUILDING_NEAR_TO_RIVER=NO	
			AREA_TYPE=OTHERS	
			BUILDING_NEAR_MONUMENT=NO	
			BUILDING_NEAR_GOVT_BLDG=NO	
			PROVISION FOR GREEN BUILDINGS_	
			AND SUSTAINABILITY=YES	
			FIRE PROTECTION_AND_FIRE_SAFETY	
			REQUIREMENTS=YES	
			IF HERITAGE TOWN LESS THAN 1KM RADIUS=NO	
			NOC FOR CONSTRUCTION_NEAR_MONUMENT=NO	
			NOC FIRE DEPT=YES	
			OSR APPLICABLE=NO	
			PREMIUM_FSI_REQUIRED=NO	
			IS_APPROVED_LAYOUT=YES	
			IS_SWIMMING_POOL_EXISTS=NO	
FLOOR SPACE INDEX (FSI) = $\frac{73.40}{131.46}$ = 0.55			COLOUR INDEX	
PLOT COVERAGE (PC) = 55.83 %			BOUNDARY  PROPOSED 	
			ROAD 	
OWNER			NOTE	
			1. Certified That Rain Water Harvesting And Waste Water Recycling Systems Shall Be Provided As per Building Rule no: 17A	
			2. Solar water Heater System provided at the Topmost Level of the building	
			3. Map Is Oriented To Magnetic North	
			4. All Dimensions Are In Metre	
			5.Sewage line should be connected in the exi.ugds	

Er. P. R. PRAKASH, B.E.,
Grade-II Engineer, Register No. 107/LS/2020/00017
Agaram Construction & Plotters
Vairam Nagar, Pudukkottai Road,
Opp. Mary Brown, Thanjavur - 613 005.
Mobile: 99948 45728

ENGINEER

Eight ways to know a piece of land before you pay for it.

This report covers one part of the picture. These cover the rest, drawn from the same government records, for any property in Tamil Nadu.

LandLens One

Ask anything about a property and get an answer grounded in live government records, with the sources shown.

[/landlens/one](#)



Verify My Land

Every record check run on one property and returned as a single report.

[/landlens/verify-my-land](#)



Legal Opinion

An advocate's written opinion on the title, built on the records we pull for it.

[/landlens](#)



One Map

Every layer on one map: the parcel, its boundary, zoning, water bodies and what sits around it.

[/landlens/one/map](#)



PriceMap

What land actually changed hands for around this plot, taken from the registered deeds.

[/landlens/pricemap](#)



Build Scope

What you are allowed to build here: floor space, height, coverage and setbacks.

[/landlens/build-scope](#)



Property Tracker

Watch a property and hear about it when something new is registered against it.

[/landlens/property-tracker](#)



Deal Room

Run the transaction in one place: documents, stamping, signatures and the parties.

[/landlens/deal-room](#)



Twenty-four checks you can run yourself, at no cost.

Records and verification

The registers themselves, read for you.

Encumbrance Certificate

Patta and Chitta

Field Measurement Sketch

EC Analyzer

Bank charge check

Court case search

Seller background check

Approval check by survey

Value and duty

What it is worth and what it costs to register.

Guideline value by street

Guideline value by survey

Stamp duty and registration fees

Capital gains

Floor space index

Area unit converter

Zoning and land use

What the plan says can happen on this land.

Land use zone finder

CMDA land use check

Coastal regulation zone

Master plan check

Water bodies finder

Airport height clearance

Registers and directories

Who holds it, and which office keeps the record.

Find your registering office

Temple property check

Waqf property check

RERA register



Every free tool
/tools



Services we run
for you
/services



The LandLens
suite
/landlens/one



Every claim in this document traces back to a government record.

Legal opinions, due diligence and title verification

Building plan, layout and sub-division approvals

Completion and occupancy certificates, regularisation

Escrow, negotiation and NRI property management

Land survey, soil testing, architecture and construction

Verified RealEstate
3/350/2 Mettukuppam,
OMR Thoraipakkam,
Chennai 600 097, India
hello@verified.realestate
+91 9996 12 9996

Prepared from the registers named on the page each finding sits on. Where a register could not be read, this document says so in its place rather than leaving the gap to be read as a clean result.

