
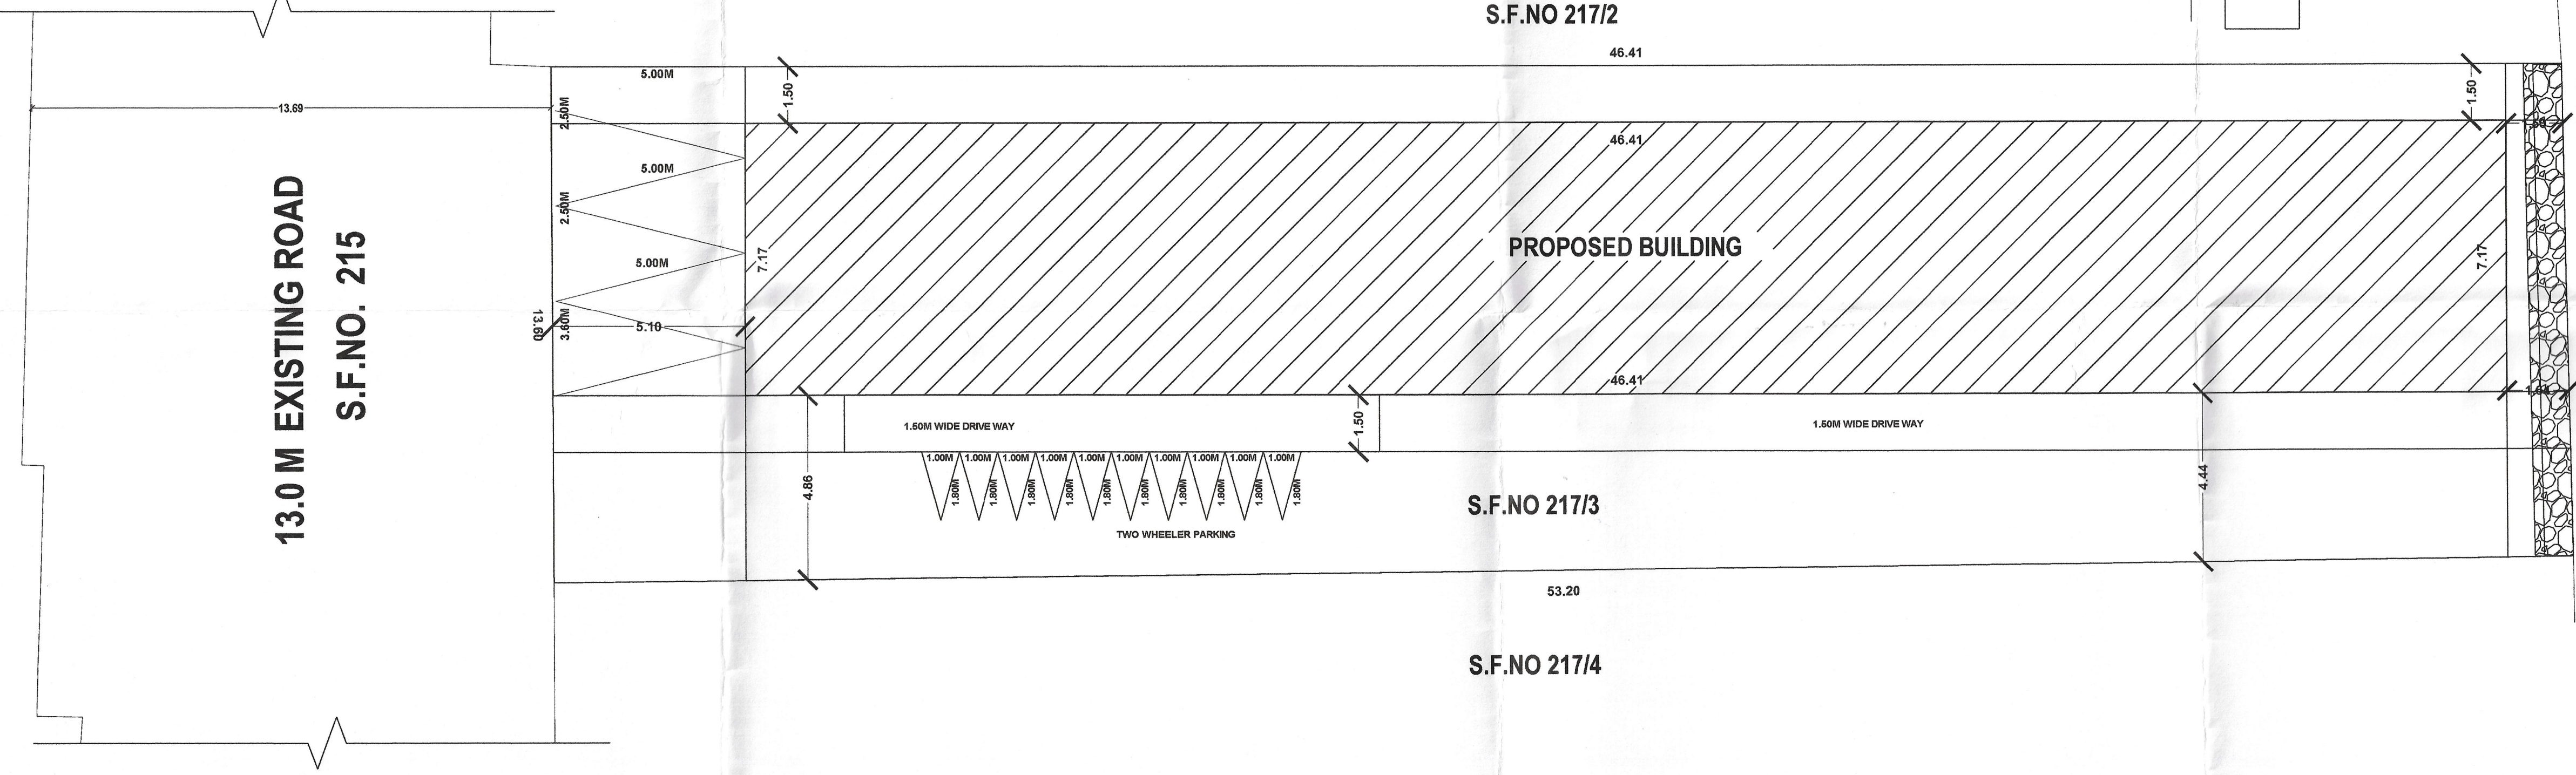
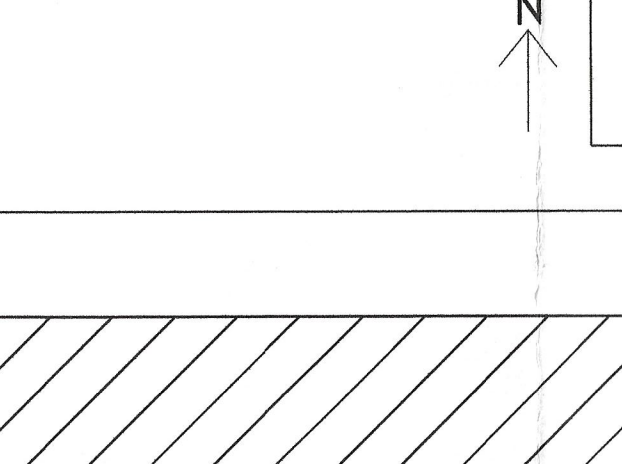
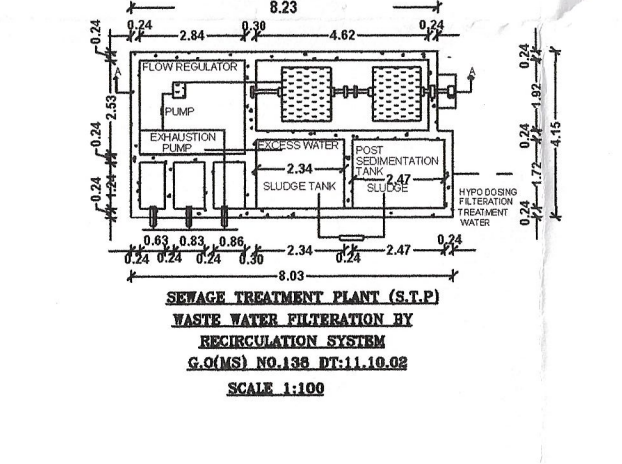
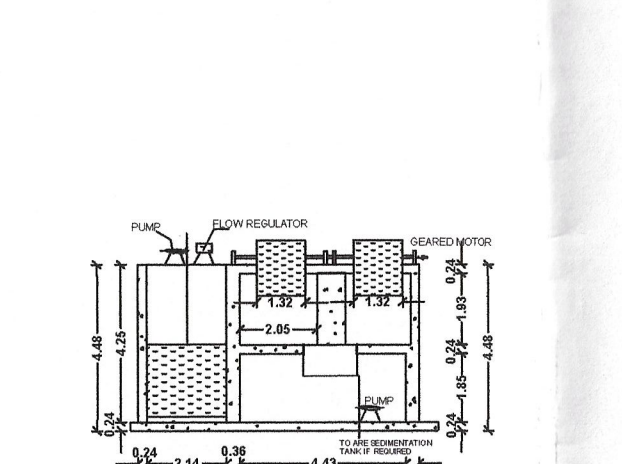
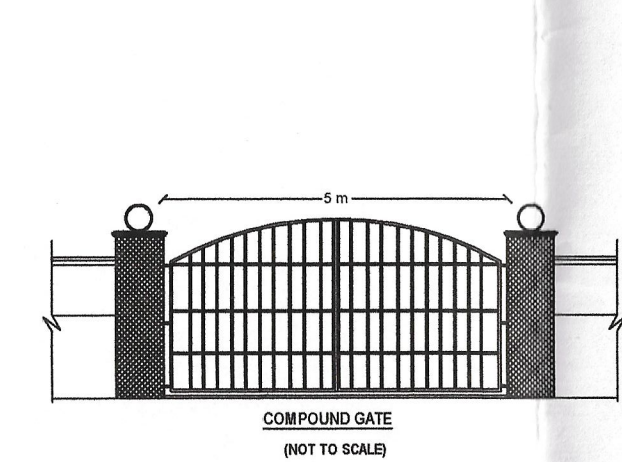
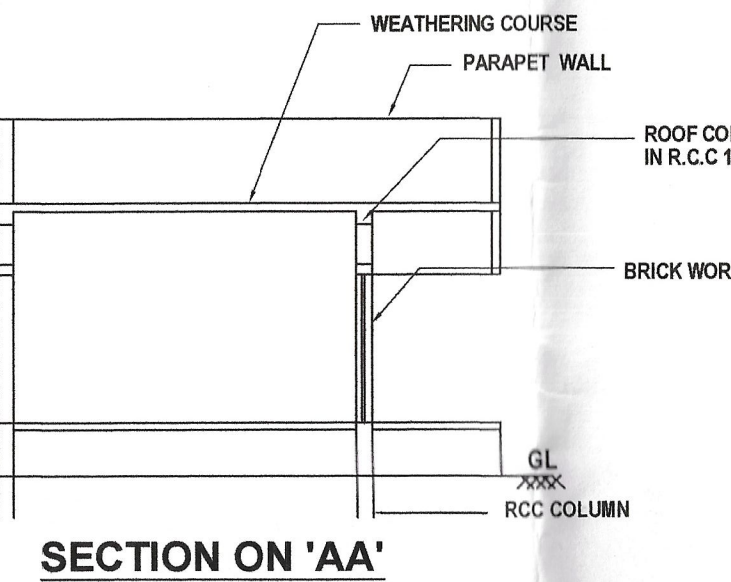


PLAN SHOWING THE PROPOSED CONSTRUCTION OF GROUND FLOOR COMMERCIAL BUILDING IN S.F.No: 217/3 IN SWAMIMALAI TOWN PANCHAYAT, KUMBAKONAM TALUK THANJAVUR DISTRICT.

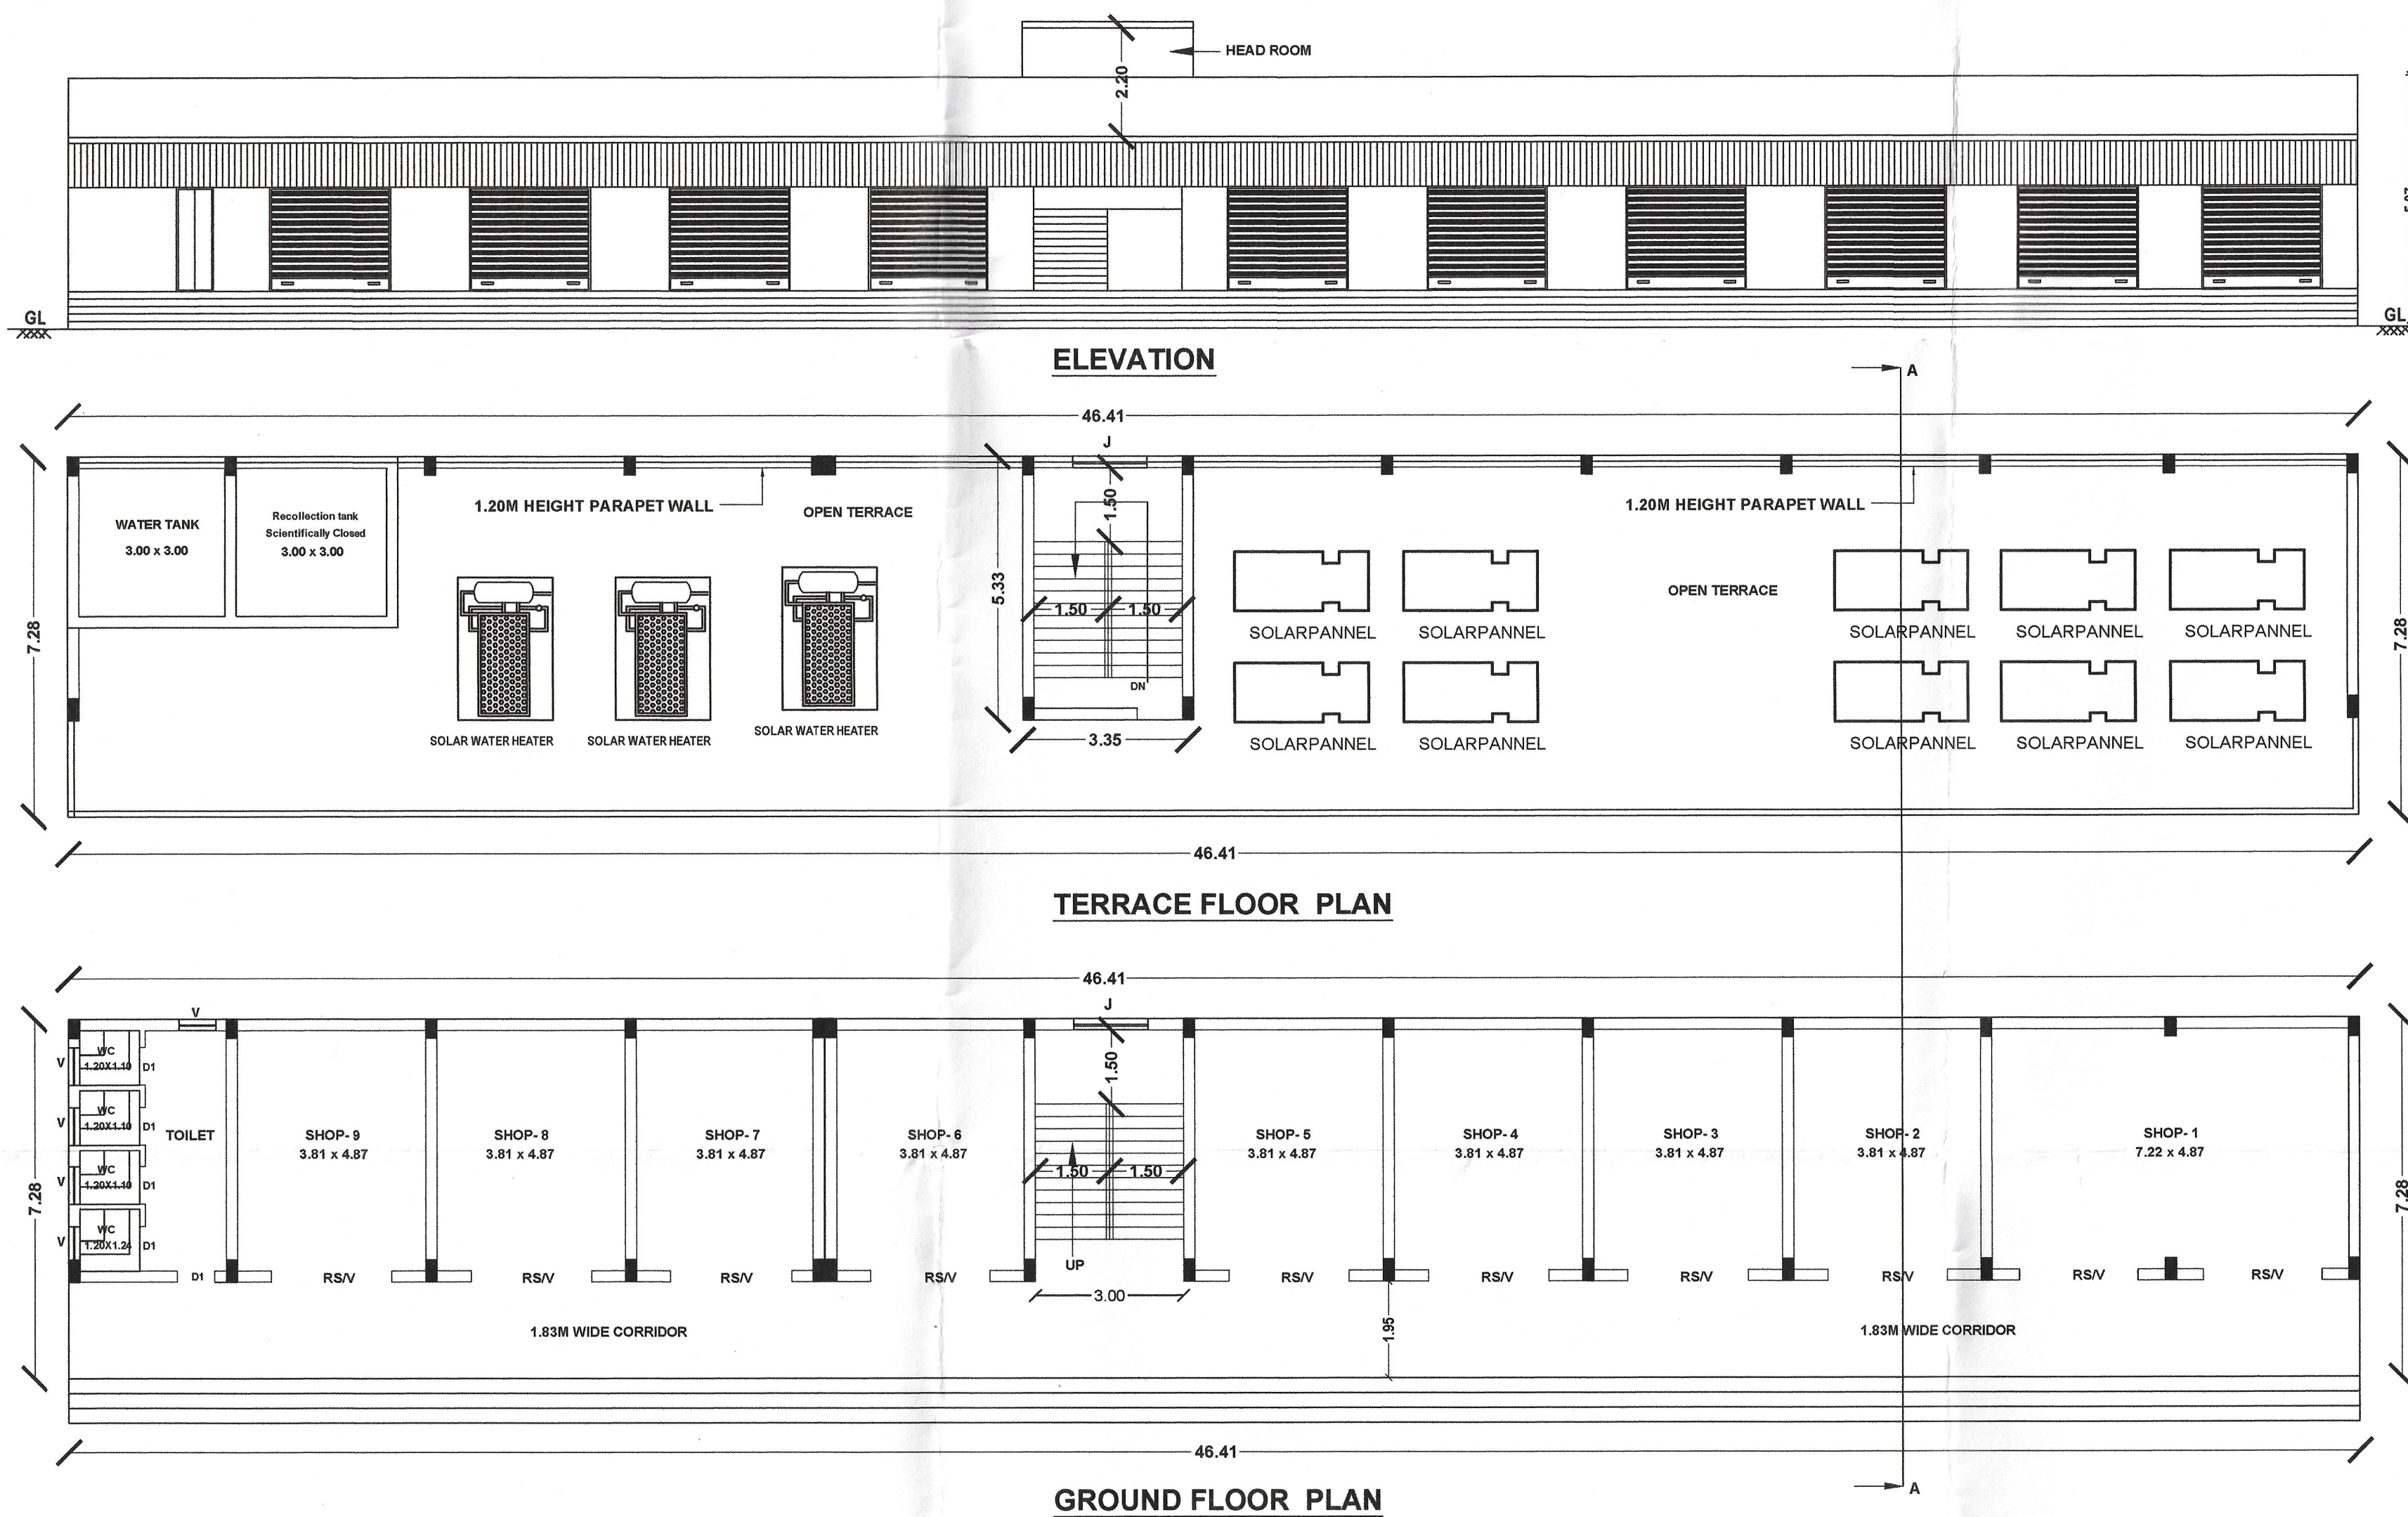

SCHEDULE OF JOINERIES		
RS	ROLLING SHUTTER	- 2.40 X 2.10M
D1	DOOR	- 0.76 X 2.10M
J	WINDOW	- 1.50 X 1.20M
V	VENTILATOR	- 0.76 X 1.00M

AREA DETAILS		SQ.MT.
AREA OF SITE		689.00
AREA OF GROUND FLOOR		337.86
AREA OF HEAD ROOM		18.44

FLOOR SPACE INDEX (FSI) = 337.86 / 689.00 - 0.49 %
NUMBER OF TWO WHEELR PARKING (1.00 X 1.80) = 10 NOS.
NUMBER OF CAR PARKING (2.50 X 5.00) = 2 NOS.
PHYSICALLY HANDICAPED PARKING (3.60 X 5.00) = 1 NOS.

COLOUR INDEX	
SITE BOUNDARY	
EXISTING ROAD	
PROPOSED BUILDING	
PROPOSED DRIVE WAY	
RAIN WATER PERCOLATION BED	

- NOTES:-
1. ALL DIMENSIONS ARE IN METRE
 2. RAINWATER COLLECTION WELLS WILL BE PROVIDED
 3. FIRE FIGHTING ARRANGEMENTS WILL BE PROVIDED
 4. EMERGENCY ALARMS WILL BE PROVIDED
 5. DRINKING WATER WILL BE PROVIDED
 6. GROUND WATER SUMPS WILL BE PROVIDED
 7. FILTERED RAIN WATER SUMPS WILL BE PROVIDED
 8. EXHAUST FAN PROVISION IS MADE AT TOILET & WASH
 9. SOLAR WATER HEATING SYSTEM PROVIDED.
 10. RAINWATER HARVESTING FACILITIES PROVIDED.
 11. WASTE WATER RECYCLING TRENCH AND TANK PROVIDED.
 12. SEWAGE TREATMENT PLANT PROVIDED.
 13. SEPTIC TANK PROVIDED.
 14. WATER FACILITIES PROVIDED.
 15. TRANSFORMER YARD PROVIDED.
 16. FA - FIRE ALARM PROVIDED
 17. F E - FIRE SAFETY MEASURES PROVIDED.
 18. SB - SAND BUCKET PROVIDED

APPLICANT
Deputy Commissioner/Executive Officer
Arulmigu Swaminathaswami Temple
SWAMIMALAI

ARCHITECT Er. D. MUTHUKUMAR, DCE, Registered Engineer Grade-III, Reg. No: 008/RCE-III/2021, No. 11, Solva Colony, (E.L. Palayam), DARASURAM-612 702, KUMBAKONAM, Cell: 72001 17003.	CONSTRUCTION ENGINEER Er. D. MUTHUKUMAR, DCE, Registered Construction Engineer, Reg. No: 008-RCE/2021, No. 11, Solva Colony, (E.L. Palayam), DARASURAM-612 702, KUMBAKONAM, Cell: 72001 17003.
GEOTECH ENGINEER	STRUCTURAL ENGINEER Er. R. MUTHUKUMAR, M.E., Registered Structural Engineer Grade-II Reg No MYD/RSE-II/2023/012 DTCP MAYILADUTHURAI DISTRICT No 10 Punuheetwarar East Street Mayiladuthurai 609 001 Cell 9994245276

Signature Not
Verified
SIGNED: [Signature]
Location: Thanjavur
Date: 2024-09-26 11:22