

PP

APPROVAL RECORD

Planning Permission

Thanjavur district, Tamil Nadu

APPROVAL TYPE


Building Plan

ISSUING AUTHORITY


DTCP

The approval as the planning authority issued it, reproduced in full behind this page.

An approval speaks to what was sanctioned, not to what was built. Completion is a separate record.

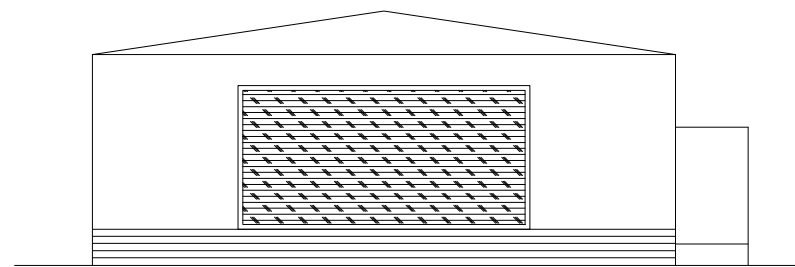


ELEVATION

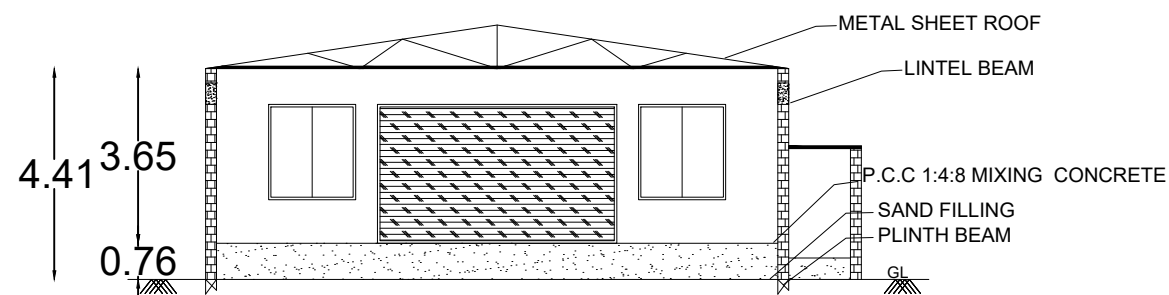


SECTION ON "A" "A"

1. THE NOC FOR CONSTRUCTION OF PROPOSED BRIDGE IS OBTAINED FROM THE EXECUTIVE ENGINEER KALLANAI CANAL DIVISION THANJAVUR DISTRICT VIDE ROC NO:185 M KO.08(NOC) / 2026/VAPI/VA2,DATED- 14.03.2026
2. THE CERTIFICATE FOR THE EXISTING ROAD OF 10.00M WIDTH IS OBTAINED FROM THE BLOCK DEVELOPEMENT OFFICER PERAVURANI VIDE ROC NO:493/2026/AA3,DATED- 18.03.2026

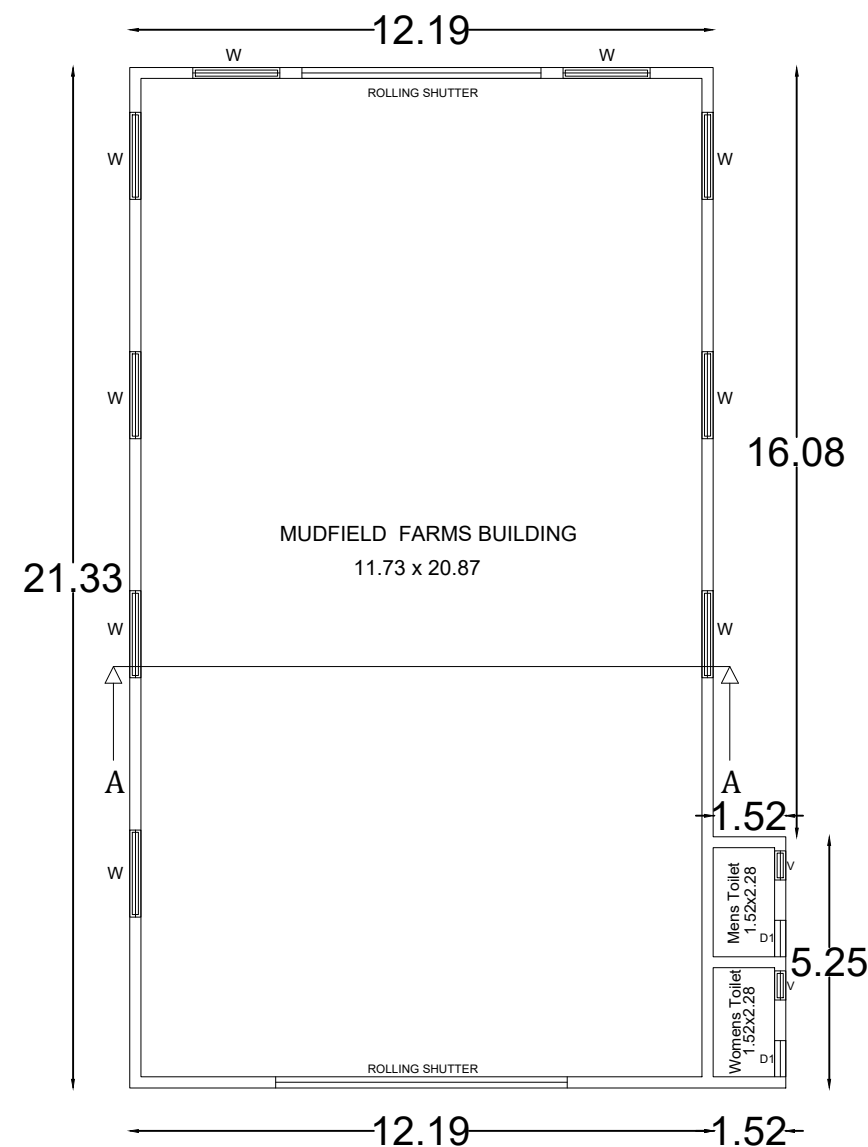


GROUND FLOOR PLAN

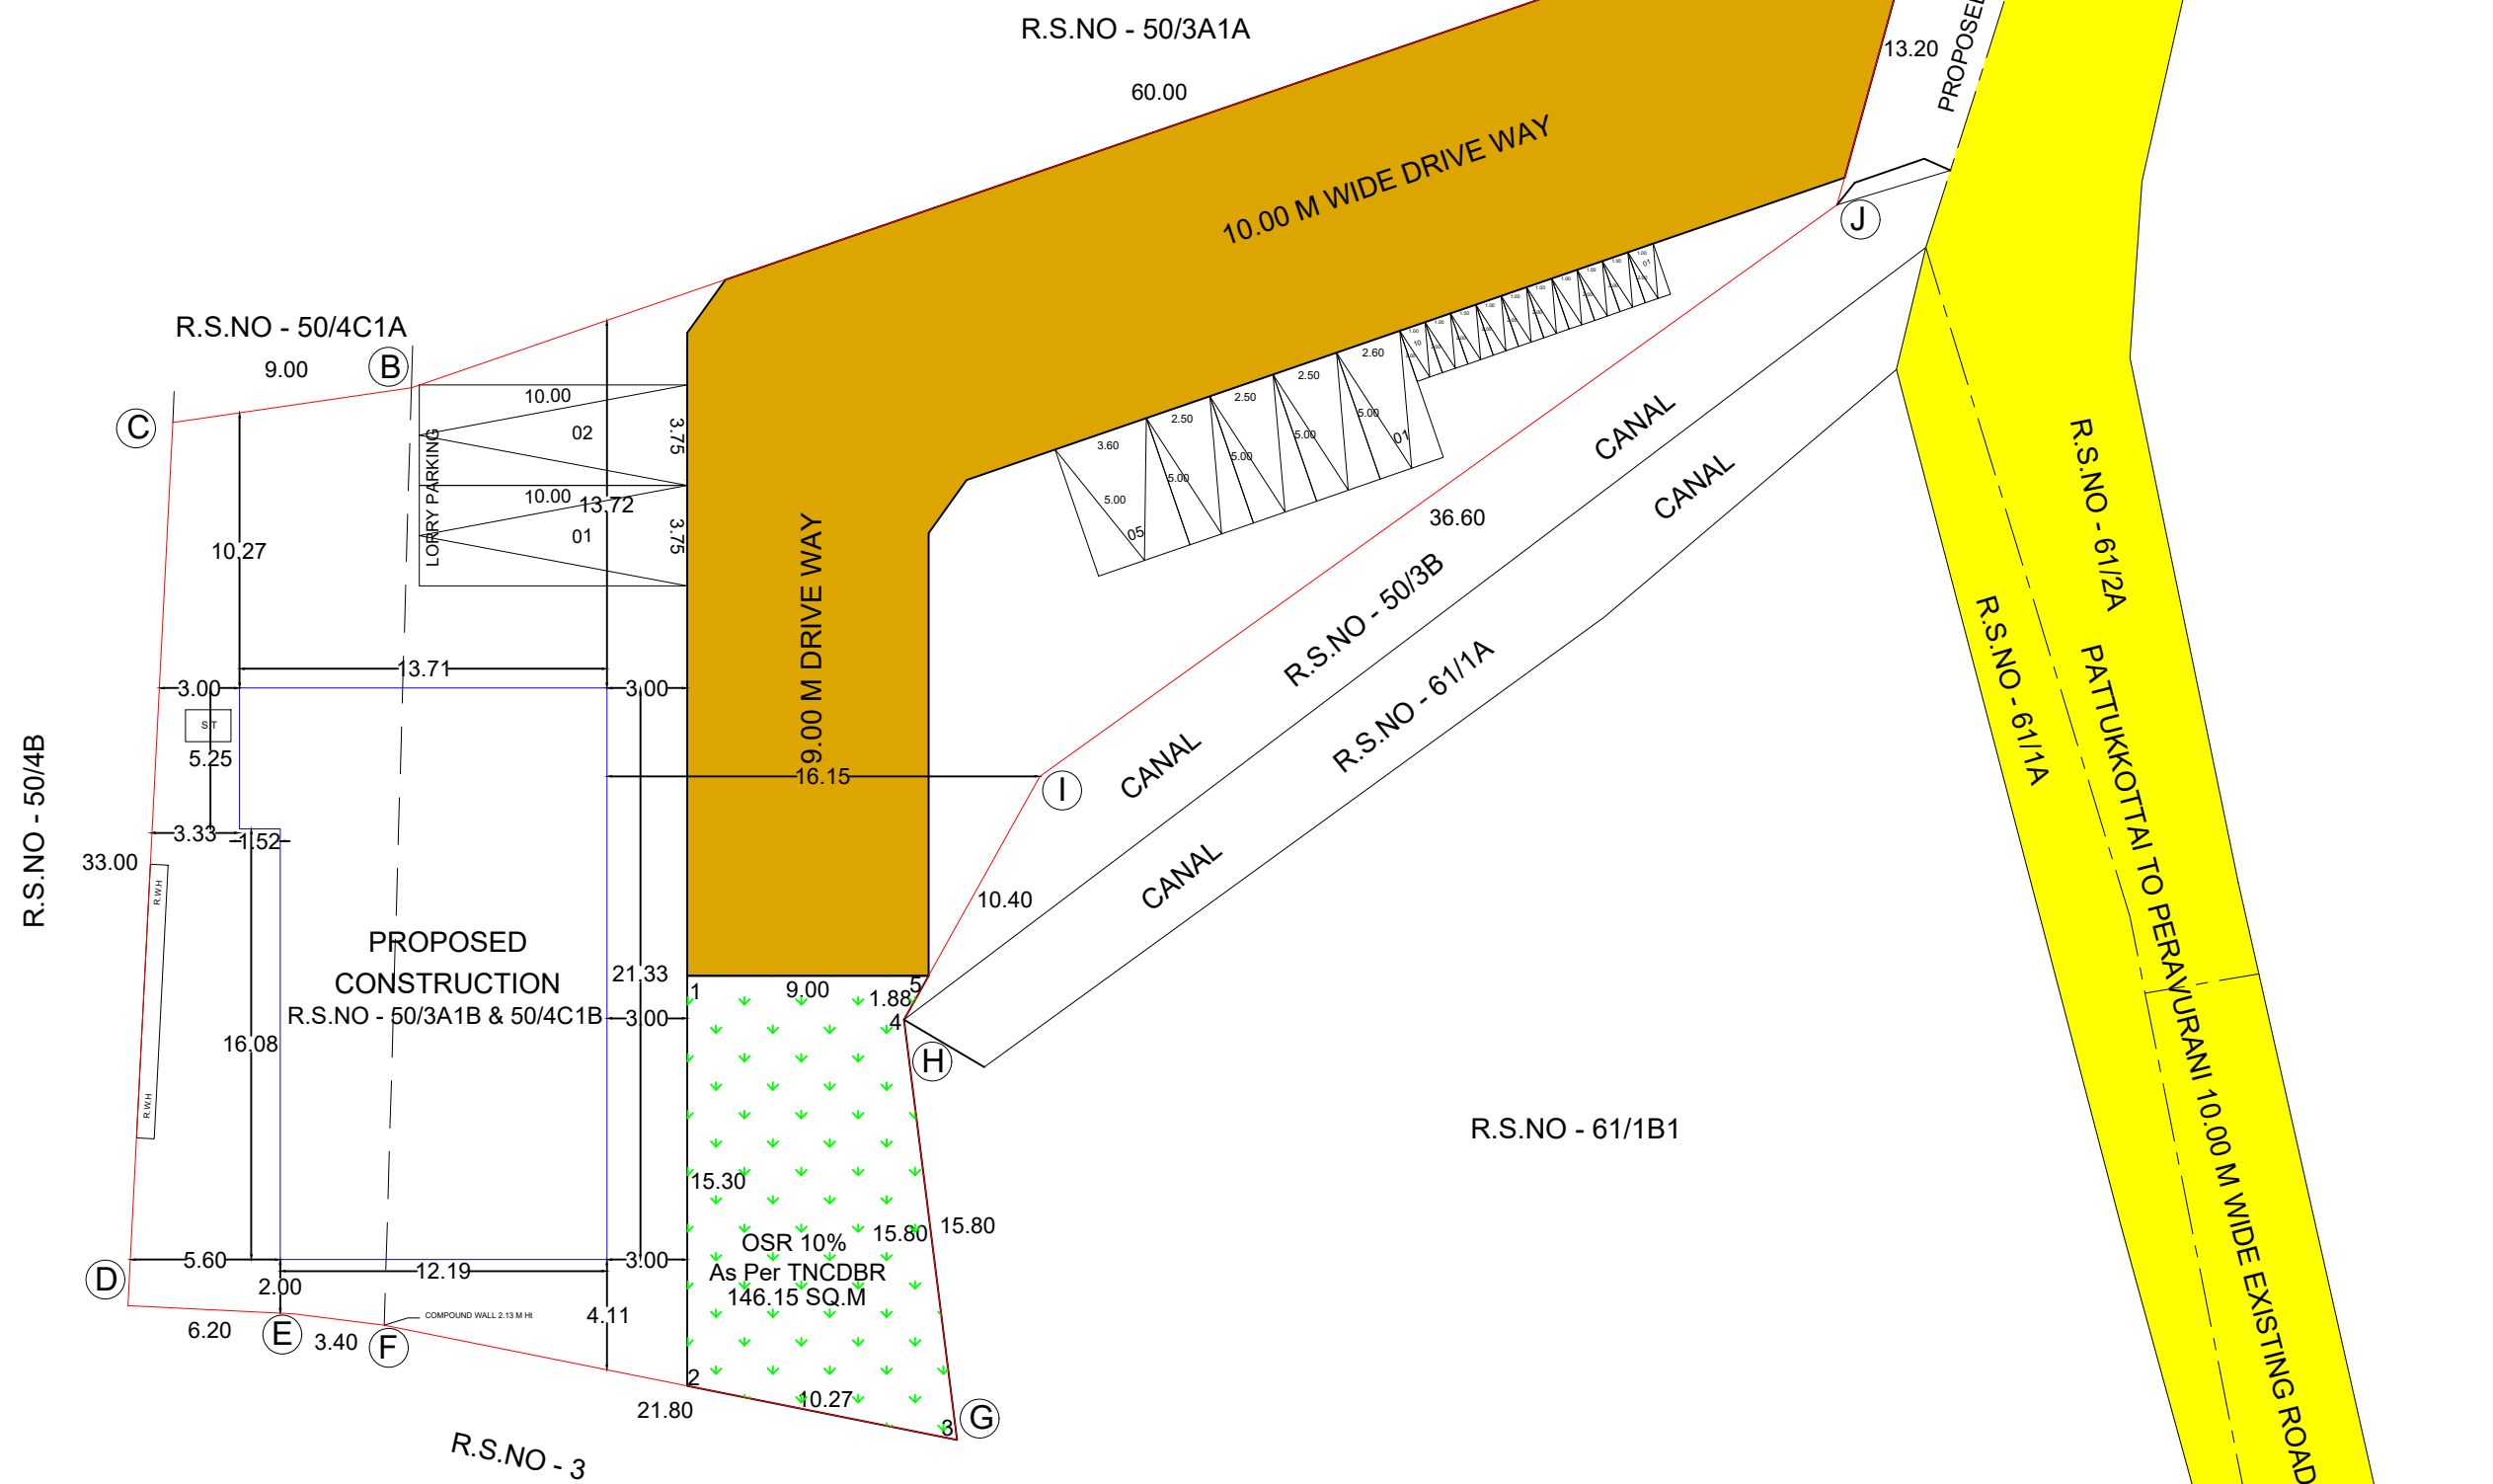


SITE PLAN


SCALE - 1: 200

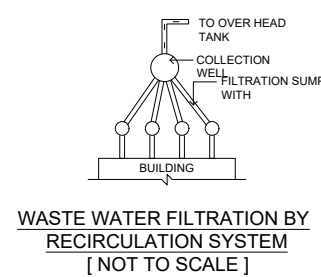


WASTE WATER FILTRATION BY RECIRCULATION SYSTEM [NOT TO SCALE]

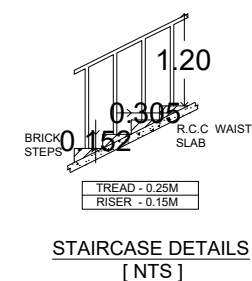


STAIRCASE DETAILS [NTS]

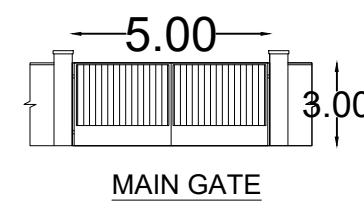


MAIN GATE

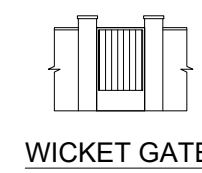


WICKET GATE

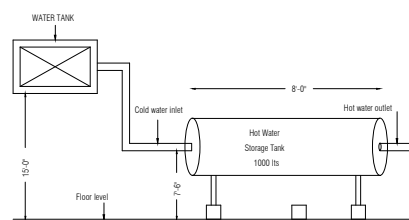


SOLAR WATER HEATER DETAILS (NOT TO SCALE)

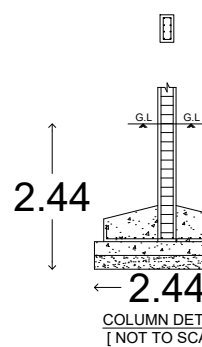


COLUMN DETAILS [NOT TO SCALE]

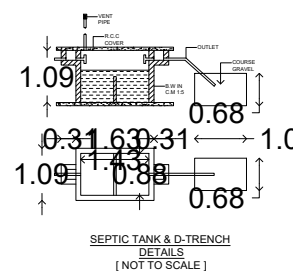


SEPTIC TANK & D-TRENCH DETAILS [NOT TO SCALE]

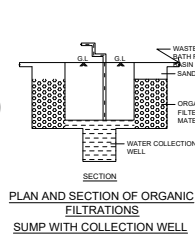

PLAN AND SECTION OF ORGANIC FILTRATIONS

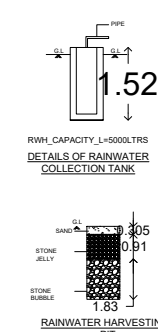

RAINWATER HARVESTING [NTS]

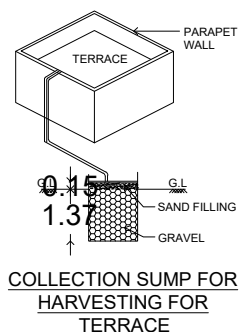

COLLECTION SUMP FOR HARVESTING FOR TERRACE

DISTRICT TOWN AND COUNTRY PLANNING OFFICE
THANJAVUR DISTRICT

PLAN SHOWING THE PROPOSED CONSTRUCTION OF GROUND FLOOR METAL SHEET ROOF OF "MUDFIELD FARMS" (GREEN INDUSTRIES) IN R.S.NO - 50/3A1B,50/4C1B, PAALATHALI VILLAGE & PANCHAYAT, PERAVURANI PANCHAYAT UNION, PATTUKKOTTAI TALUK, THANJAVUR DISTRICT .

ALL DIMENSIONS ARE IN METER
SCALE - 1:100
ONLINE APPLICATION NO : SWP/BPA/795409/2026

REFERENCE:		
SITE BOUNDARY		
EXISTING ROAD		
DRIVE WAY		
PROPOSED BUILDING		

AREA DETAILS

TOTAL SITE AREA - 1390.00 SQ.M

PROPOSED BUILTUP AREA

SL NO.	DESCRIPTION	F.S.I AREA (SQM)	NON F.S.I AREA (SQM)	TOTAL AREA (SQM)
1)	BLOCK-1			
	GROUND FLOOR	267.99	-	267.99

OSR AREA 10% As per TNCDBR = 146.15 Sq.m

F.S.I AREA = 267.99 / 1390 = 0.192

PARKING DETAILS

SL.NO	DISCRPTION	PROVIDED
1	CAR PARKING	5 NOS
2	TWO WHEELER PARKING	10 NOS
2	LORRY WHEELER PARKING	2 NOS

PROFESSIONAL DETAILS BASED ON FORM-C

E. SABARINIVAS
"MUDFIELD FARMS PRIVATE LIMITED"

APPLICANT

REGISTERED ENGINEER

STRUCTURAL ENGINEER CONSTRUCTION ENGINEER

JOINERIES DETAILS

SCHEDULE OF JOINERIES	METER
1.ROLLING SHUTTER - RS	6.10 x 2.13
3.DOOR - D	0.91 x 2.13
4.DOOR - D1	0.76 x 2.13
5.WINDOW - W	1.82 x 2.13
6.VENTILATOR - V	0.91 x 0.91

Special Condition:
The building must be use for same purpose for which the approval obtained.If used other than the approved use, the planning permission deemed to be canceled, action will be initiate under 56 and 57 of Town and Country Planning Act-1971 without prior notice, considered as unauthorized construction.

SITE BOUNDARY SHOWN AS : A TO J

BUILDING PERMISSION NO :-
SWP/DTCP/TNJ/AD/R/BP.NO:17/2026

Eight ways to know a piece of land before you pay for it.

This report covers one part of the picture. These cover the rest, drawn from the same government records, for any property in Tamil Nadu.

LandLens One

Ask anything about a property and get an answer grounded in live government records, with the sources shown.

[/landlens/one](#)



Verify My Land

Every record check run on one property and returned as a single report.

[/landlens/verify-my-land](#)



Legal Opinion

An advocate's written opinion on the title, built on the records we pull for it.

[/landlens](#)



One Map

Every layer on one map: the parcel, its boundary, zoning, water bodies and what sits around it.

[/landlens/one/map](#)



PriceMap

What land actually changed hands for around this plot, taken from the registered deeds.

[/landlens/pricemap](#)



Build Scope

What you are allowed to build here: floor space, height, coverage and setbacks.

[/landlens/build-scope](#)



Property Tracker

Watch a property and hear about it when something new is registered against it.

[/landlens/property-tracker](#)



Deal Room

Run the transaction in one place: documents, stamping, signatures and the parties.

[/landlens/deal-room](#)



Twenty-four checks you can run yourself, at no cost.

Records and verification

The registers themselves, read for you.

Encumbrance Certificate

Patta and Chitta

Field Measurement Sketch

EC Analyzer

Bank charge check

Court case search

Seller background check

Approval check by survey

Zoning and land use

What the plan says can happen on this land.

Land use zone finder

CMDA land use check

Coastal regulation zone

Master plan check

Water bodies finder

Airport height clearance

Value and duty

What it is worth and what it costs to register.

Guideline value by street

Guideline value by survey

Stamp duty and registration fees

Capital gains

Floor space index

Area unit converter

Registers and directories

Who holds it, and which office keeps the record.

Find your registering office

Temple property check

Waqf property check

RERA register



Every free tool
/tools



Services we run
for you
/services



The LandLens
suite
/landlens/one



Every claim in this document traces back to a government record.

Legal opinions, due diligence and title verification

Building plan, layout and sub-division approvals

Completion and occupancy certificates, regularisation

Escrow, negotiation and NRI property management

Land survey, soil testing, architecture and construction

Verified RealEstate
3/350/2 Mettukuppam,
OMR Thoraipakkam,
Chennai 600 097, India
hello@verified.realestate
+91 9996 12 9996

Prepared from the registers named on the page each finding sits on. Where a register could not be read, this document says so in its place rather than leaving the gap to be read as a clean result.

