

PP

APPROVAL RECORD

Planning Permission

Thanjavur district, Tamil Nadu

APPROVAL TYPE

Building Plan

ISSUING AUTHORITY


Rural Panchayat

The approval as the planning authority issued it, reproduced in full behind this page.


An approval speaks to what was sanctioned, not to what was built. Completion is a separate record.

PLAN SHOWING THE PROPOSED CONSTRUCTION OF RCC ROOFED GROUND FLOOR AND PARTLY FRIST FLOOR RESIDENTIAL BUILDING IN SF.NO:65/12 , PATTA NO:1419,PLOT NO:16,17 PALLIYAKRAKARAM VILLAGE ,MANAKARAMBHA1 PANCHAYAT, THANJAVUR TALUK, THANJAVUR DISTRICT.


MR.SARAVANAN S/O GOVINDARAJ

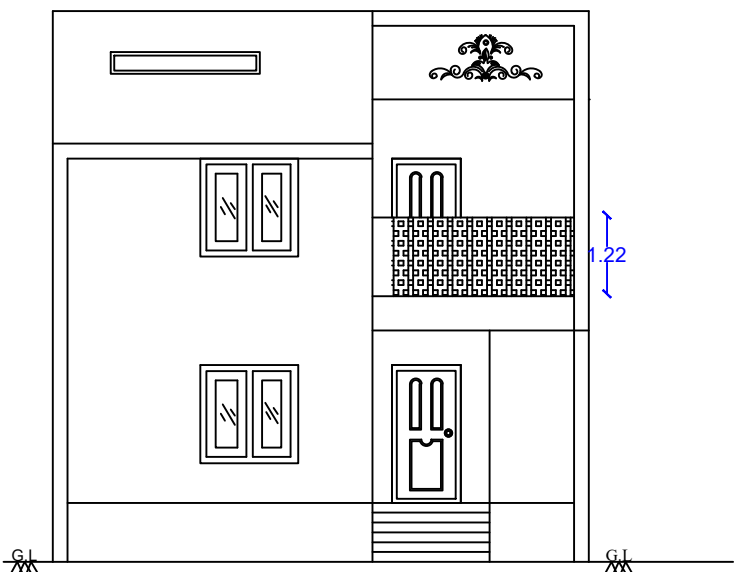


ELEVATION

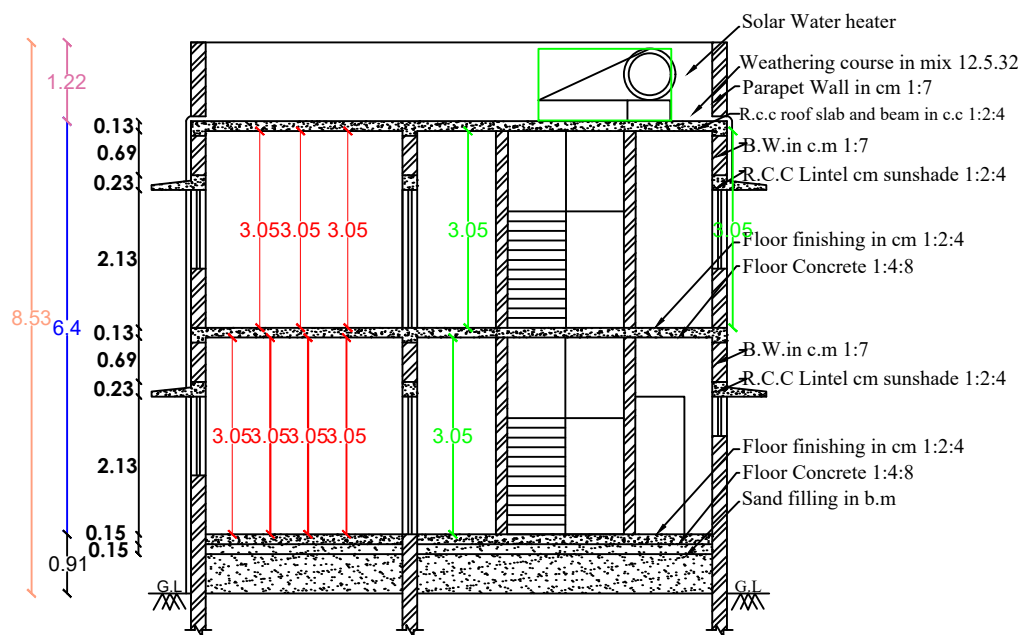

SECTION - "AB,AB"

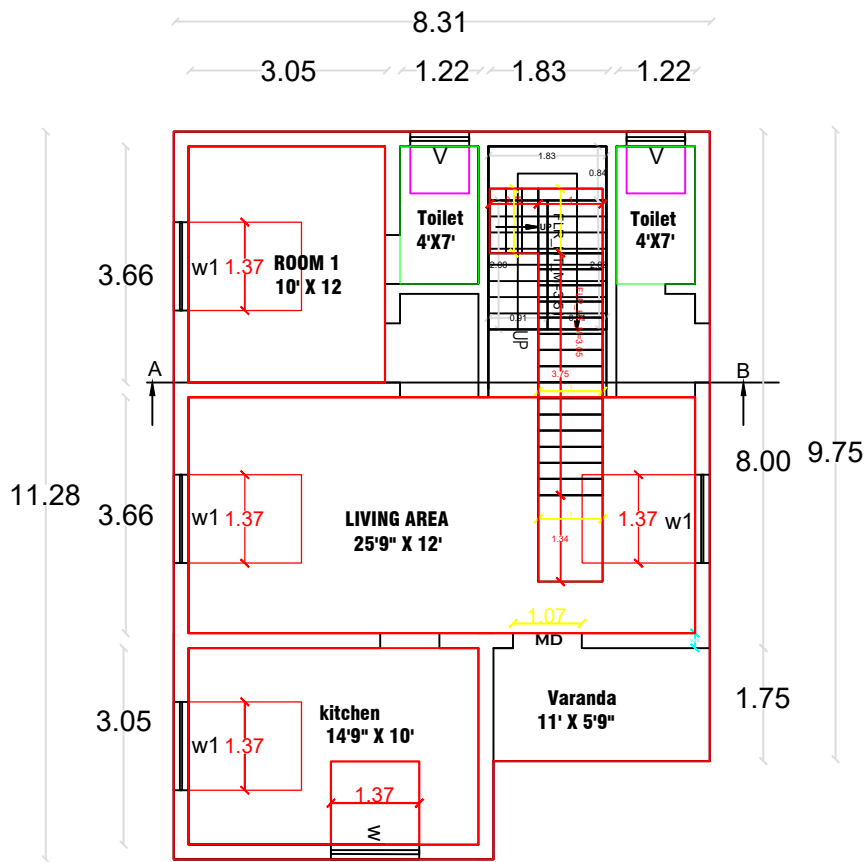


GROUND FLOOR PLAN


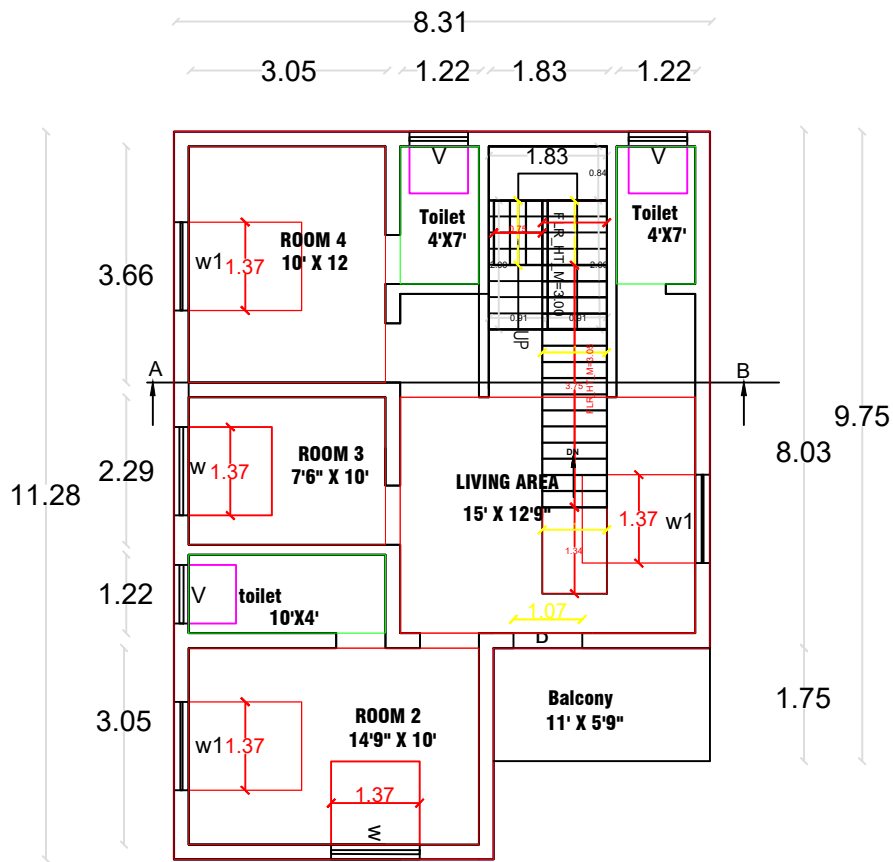


FIRST FLOOR PLAN


TOPO PLAN

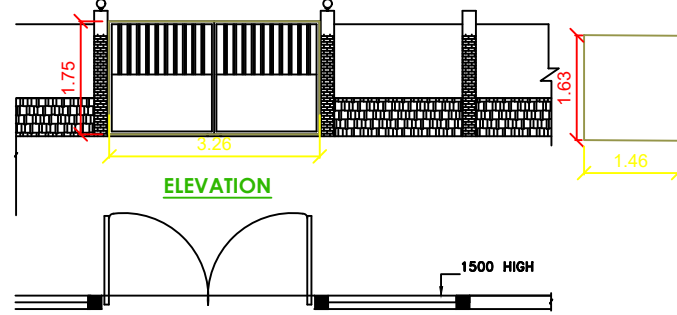


COMPOUND WALL DETAILS

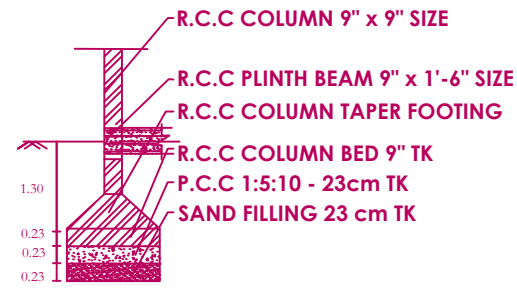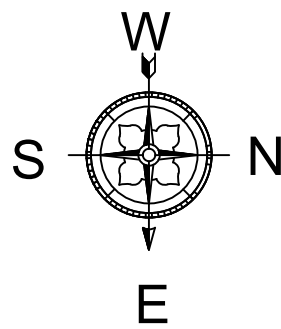


SECTION

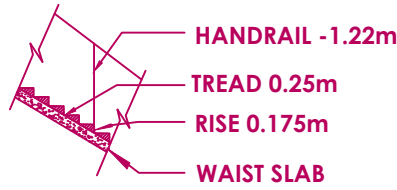


STAIRCASE DETAILS

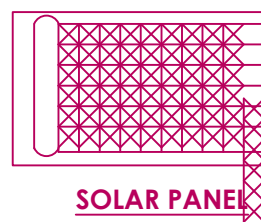


SOLAR PANEL

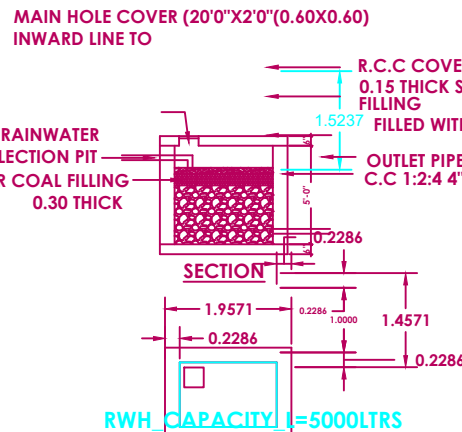

DETAILS OF COLLECTION SUMP FOR RAIN WATER HARVESTING OF ROOF TOP RAIN WATER

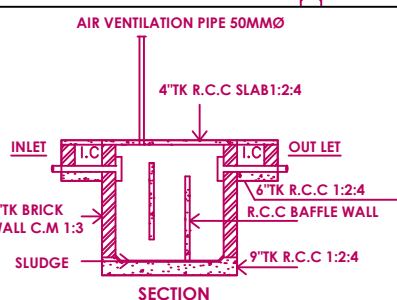

SEPTIC TANK DETAILS

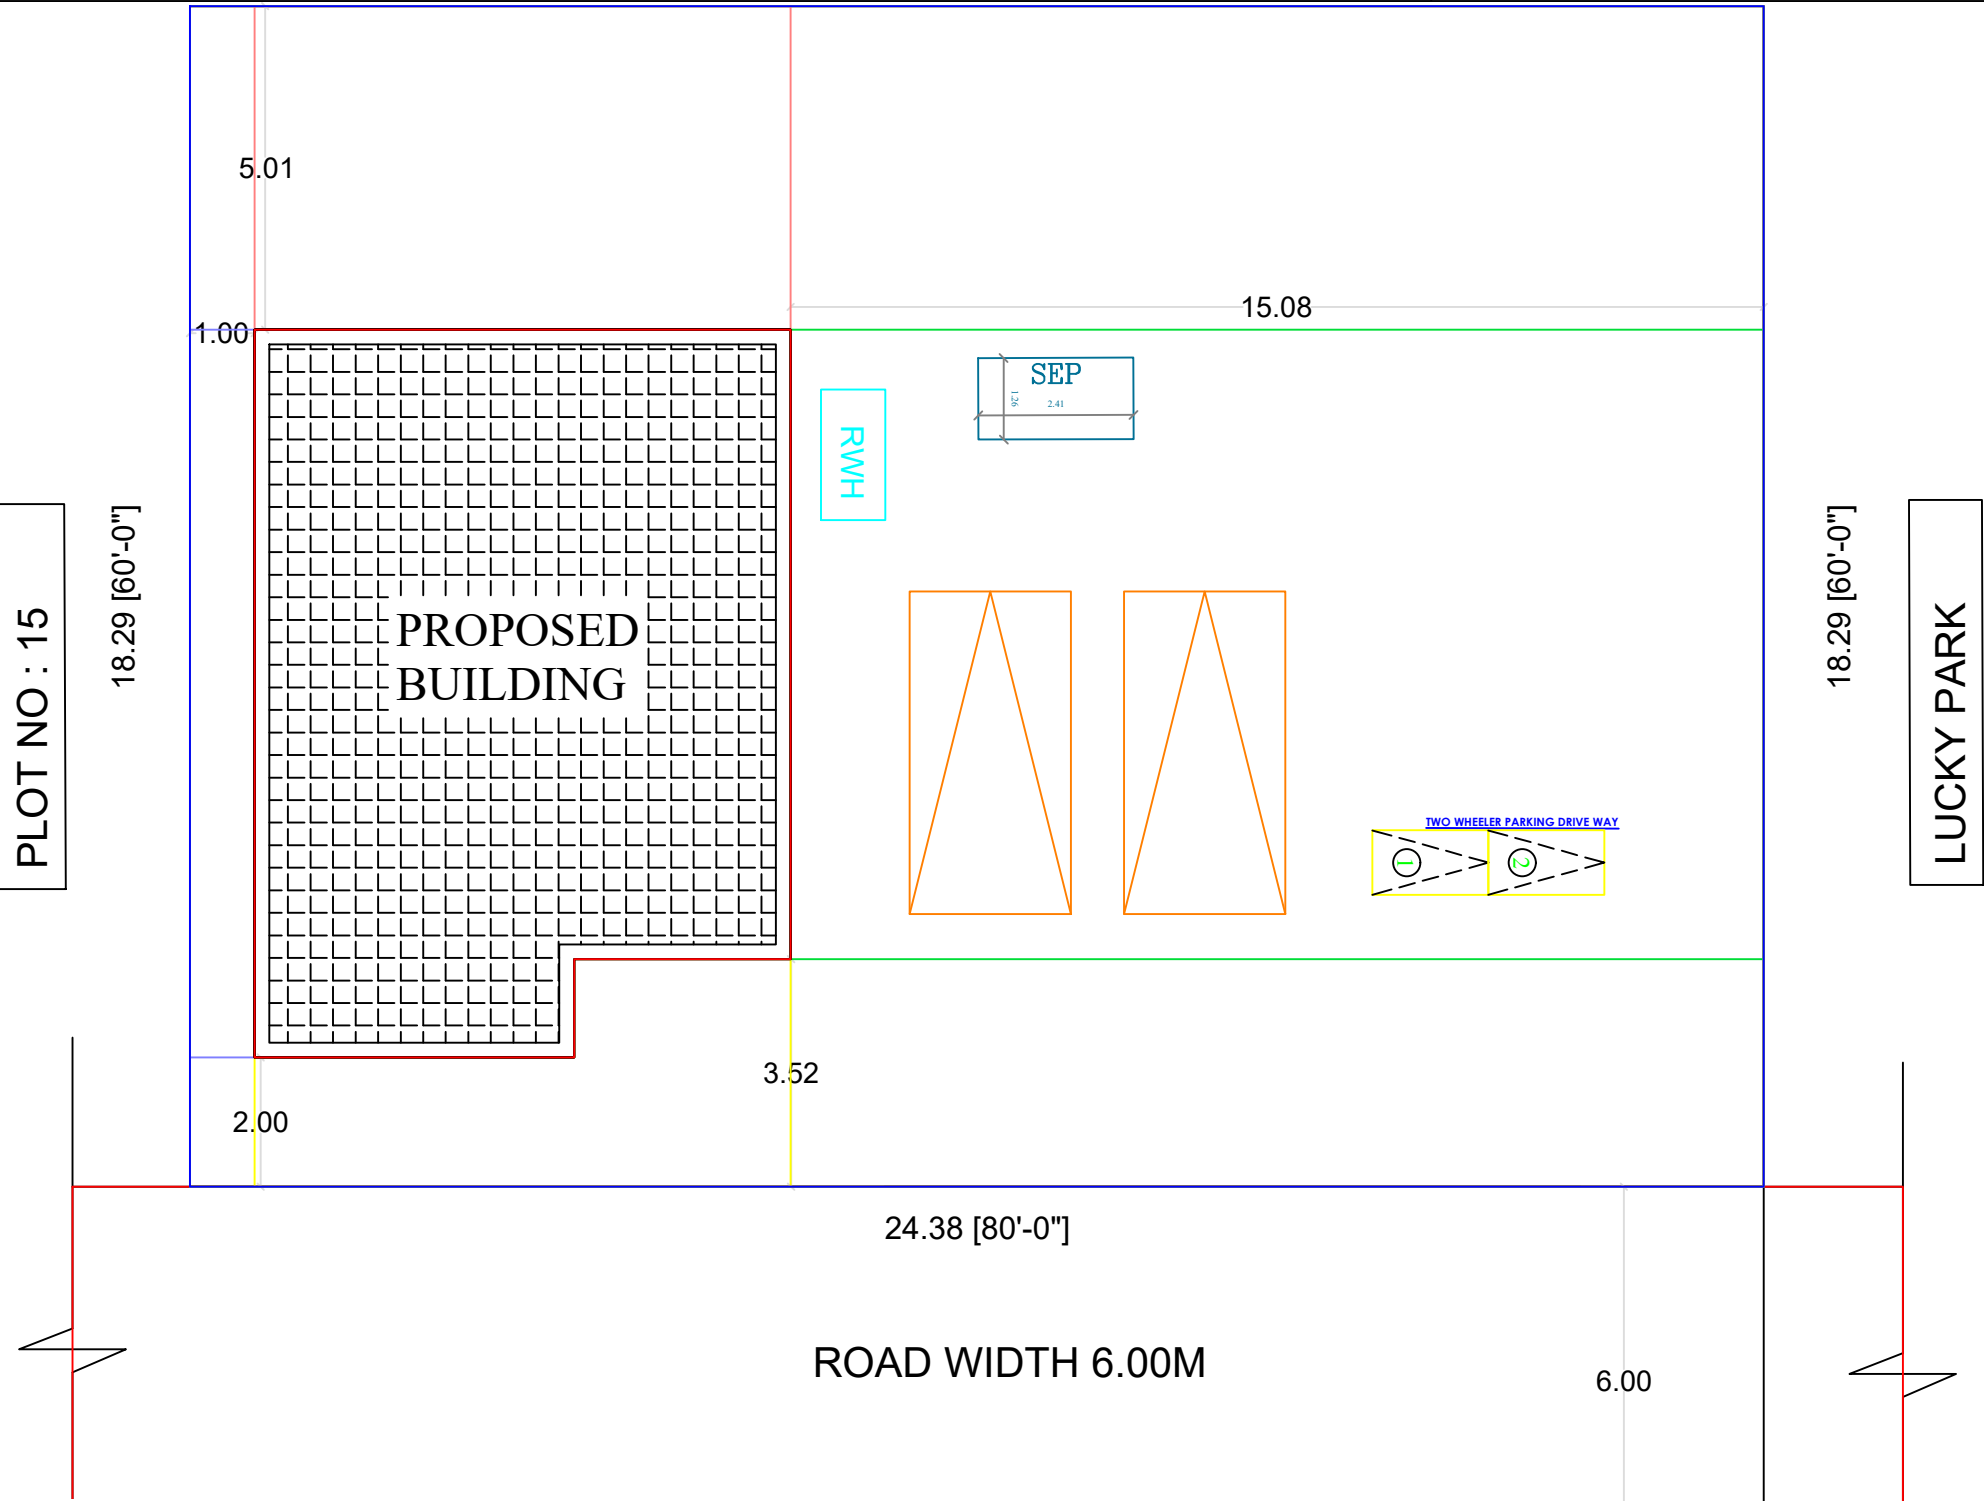

SITE PLAN-SCALE1:100

SCALE1:10



AREA CAL		
1.AREA OF SITE		
2.PROPOSED R.C.C		
GF PLINTH		
FF PLINTH		
TOTAL BUILD AREA	1843.21	171.24
VACANT AREA	2956.73	274.69
3.TOILET	4 NOS	
4.BOREWELL	1 NOS	

SCHEDUL OF JOINERIES			LEGEND				CERTIFICATE	OWNER SIGNATURE :
SYMBOL	DESCRIPTION	IN METER	SL.NO	DESCRIPTION	REQUIRED	PROVIDED		
MD	MAIN DOOR	1.06X2.13	01	CAR PARKING	NILL	2NOS	01.RAIN WATER WILL BE COLLECTED THROUGH PITS. 02.U-TRAP WILL BE PROVIDED IN SEPTIC TANK. 03.WASTE WATER WILL BE UTILISED BY GARDENING. 04.EXHAUST FAN WILL BE PROVIDE IN KITCHEN ROOM. 05.SOLAR WASTE WATER USED IN KITCHEN.	 E.K.SARAVANARAJA B.Tech (Civil) Registered Engineer - Grade II (RE) DTCP Reg. No.102-RE-CB-II Thanjavur City Municipal Corporation Reg No : 10715/2025/000023 SDR CONSTRUCTION 704, Main Road, Annamangal, Vediyasuram Post, Thanjavur Taluk, Thanjavur - 613 203 Mob : 63743 57044, 99974 01943
GD	GRILL DOOR	1.06X2.13	02	TWO WHEELER	2NOS	2NOS		
D	DOOR	0.91X2.13	03	FRONT SETBACK	1.50m	2.00m		
D1	DOOR	0.75X2.13	04	REAR SETBACK	NIL	5.01m		
W	WINDOW	1.52X1.22	05	SIDE-1 SETBACK	1.00m	1.00m		
KW	KITCHEN WINDOW	1.22X1.22	06	SIDE-2 SETBACK	1.00m	15.08m	NOTE : THE NUMBER OF CAR/TWO WHEELER PARKING SPACE REQUIRED SHALL BE CALCULATED FOR 75% OF THE TOTAL BLINTH AREA INTHE BUILDING.	REGISTERED ENGINEER
V	VENTILATOR	0.1.52X0.61						

Eight ways to know a piece of land before you pay for it.

This report covers one part of the picture. These cover the rest, drawn from the same government records, for any property in Tamil Nadu.

LandLens One

Ask anything about a property and get an answer grounded in live government records, with the sources shown.

[/landlens/one](#)



Verify My Land

Every record check run on one property and returned as a single report.

[/landlens/verify-my-land](#)



Legal Opinion

An advocate's written opinion on the title, built on the records we pull for it.

[/landlens](#)



One Map

Every layer on one map: the parcel, its boundary, zoning, water bodies and what sits around it.

[/landlens/one/map](#)



PriceMap

What land actually changed hands for around this plot, taken from the registered deeds.

[/landlens/pricemap](#)



Build Scope

What you are allowed to build here: floor space, height, coverage and setbacks.

[/landlens/build-scope](#)



Property Tracker

Watch a property and hear about it when something new is registered against it.

[/landlens/property-tracker](#)



Deal Room

Run the transaction in one place: documents, stamping, signatures and the parties.

[/landlens/deal-room](#)



Twenty-four checks you can run yourself, at no cost.

Records and verification

The registers themselves, read for you.

Encumbrance Certificate

Patta and Chitta

Field Measurement Sketch

EC Analyzer

Bank charge check

Court case search

Seller background check

Approval check by survey

Zoning and land use

What the plan says can happen on this land.

Land use zone finder

CMDA land use check

Coastal regulation zone

Master plan check

Water bodies finder

Airport height clearance

Value and duty

What it is worth and what it costs to register.

Guideline value by street

Guideline value by survey

Stamp duty and registration fees

Capital gains

Floor space index

Area unit converter

Registers and directories

Who holds it, and which office keeps the record.

Find your registering office

Temple property check

Waqf property check

RERA register



Every free tool
/tools



Services we run
for you
/services



The LandLens
suite
/landlens/one



Every claim in this document traces back to a government record.

Legal opinions, due diligence and title verification

Building plan, layout and sub-division approvals

Completion and occupancy certificates, regularisation

Escrow, negotiation and NRI property management

Land survey, soil testing, architecture and construction

Verified RealEstate
3/350/2 Mettukuppam,
OMR Thoraipakkam,
Chennai 600 097, India
hello@verified.realestate
+91 9996 12 9996

Prepared from the registers named on the page each finding sits on. Where a register could not be read, this document says so in its place rather than leaving the gap to be read as a clean result.

