

PP

APPROVAL RECORD

Planning Permission

Theni district, Tamil Nadu

APPROVAL TYPE


Building Plan

ISSUING AUTHORITY

Town Panchayat

The approval as the planning authority issued it, reproduced in full behind this page.

An approval speaks to what was sanctioned, not to what was built. Completion is a separate record.

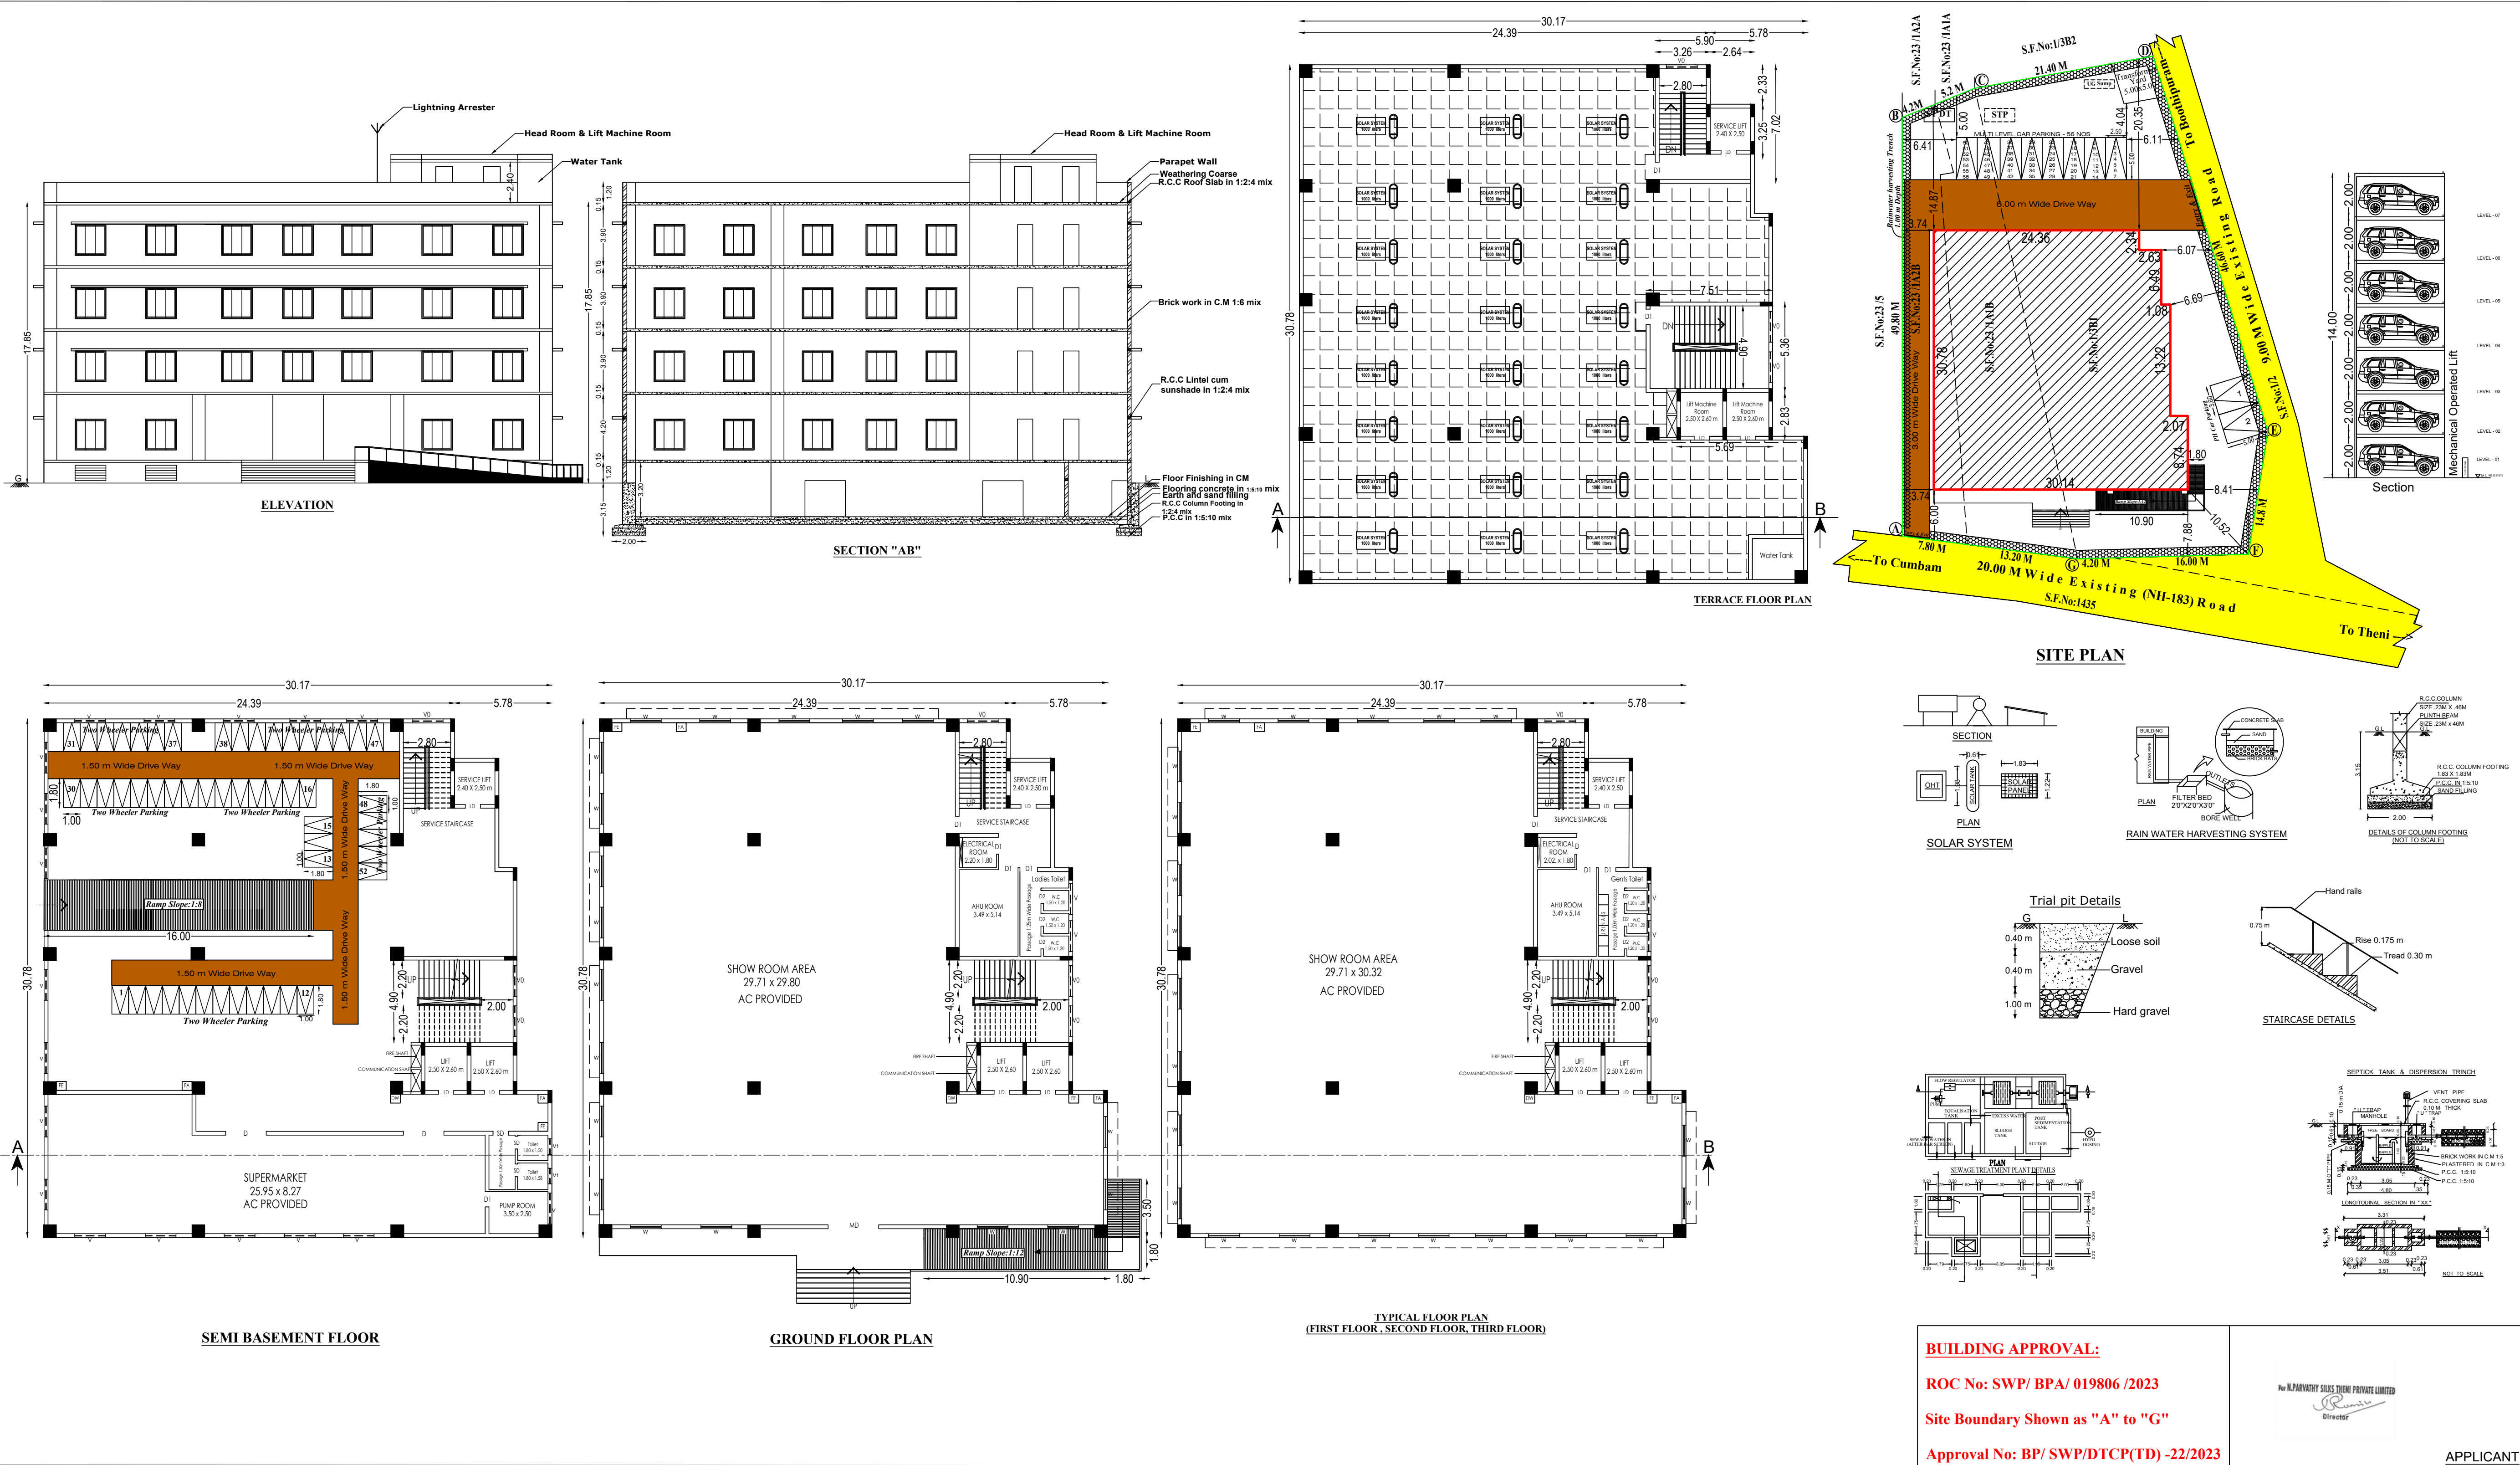

PLAN SHOWING THE PROPOSED CONSTRUCTION OF			
SEMI BASEMENT, GROUND FLOOR, FIRST FLOOR, SECOND FLOOR			
& THIRD FLOOR R.C.C ROOF COMMERCIAL BUILDING			
(RETAIL SHOP) IN S.F.No:13B1, 23/1A1B, 23/1A2B AT VEERAPANDI			
VILLAGE, PALANCHETTIPATTI TOWN PANCHAYAT,			
THENI TALUK, THENI DISTRICT.			
APPLICANT: M/S.N.PARVATHY SILKS THENI PRIVATE LIMITED,			
Mr. NSRINIVASAN (MANAGING DIRECTOR).			
PLR/ FMB AREA		-	2089.00 Sq.mt
AS PER DOCUMENT		-	2089.00 Sq.mt
SUPER IMPOSED AREA		-	2082.96 Sq.mt
Built up Area		Total Builtup Area (Sq. m)	Non FSI Area (Sq. m)
			FSI Area (Sq. m)
Semi Basement		867.30	678.94
Ground Floor		899.58	899.58
First Floor		867.30	867.30
Second Floor		867.30	867.30
Third Floor		867.30	867.30
Head Room		91.62	91.62
Total Area		4460.40	770.56
			3689.84
FSI = $\frac{3689.84}{2082.96} = 1.77 < 2$			
REFERENCE		METER	FEET
Main Door MD		3.05 x 2.44	3'6" x 7'0"
Door D		2.44 x 2.44	8'0" x 8'0"
Door D1		0.91 x 2.44	3'0" x 8'0"
Lift Door LD		0.91 x 2.44	3'0" x 8'0"
Door D2		0.76 x 2.13	2'6" x 7'0"
Sliding Door SD		0.91 x 2.13	3'0" x 7'0"
Window W		1.83 x 1.83	6'0" x 6'0"
Ventilator V0		1.83 x 1.22	6'0" x 4'0"
Ventilator V		1.83 x 0.61	6'0" x 2'0"
Ventilator V1		0.91 x 0.61	3'0" x 2'0"
NOTE:		SCALE:	
All dimensions are in meter		PLAN :1:100	
		SITE PLAN: 1: 200	
MAXIMUM HIGHT OF THE BUILDING :17.85 M			
MECHANICAL VENTILATION PROVIDED			
FA	Fire Alarm		
FE	Fire Extinguisher		
DW	Drinking Water		
PARKING DETAILS		REQUIRED	PROVIDED
CAR PARKING		50	56
PHYSICALLY CHALLENGED CAR PARKING		02	02
TWO WHEELER PARKING		52	52
COLOUR INDEX			
SITE BOUNDARY			
PROPOSED BUILDING			
DRIVEWAY			
EXISTING ROAD			
Mr. V. SOUNDARARAJAN M E (Regd.) (Ph.D) Registered Engineer Grade I (RE-Gr.I) Reg.No.04/2020/RE-Gr.I/EDTCP Greenstudy Construction, 1st Floor, Senthur Complex, Karurur, Gobbi.			
REGISTERED ENGINEER			

Eight ways to know a piece of land before you pay for it.

This report covers one part of the picture. These cover the rest, drawn from the same government records, for any property in Tamil Nadu.

LandLens One

Ask anything about a property and get an answer grounded in live government records, with the sources shown.

[/landlens/one](#)



Verify My Land

Every record check run on one property and returned as a single report.

[/landlens/verify-my-land](#)



Legal Opinion

An advocate's written opinion on the title, built on the records we pull for it.

[/landlens](#)



One Map

Every layer on one map: the parcel, its boundary, zoning, water bodies and what sits around it.

[/landlens/one/map](#)



PriceMap

What land actually changed hands for around this plot, taken from the registered deeds.

[/landlens/pricemap](#)



Build Scope

What you are allowed to build here: floor space, height, coverage and setbacks.

[/landlens/build-scope](#)



Property Tracker

Watch a property and hear about it when something new is registered against it.

[/landlens/property-tracker](#)



Deal Room

Run the transaction in one place: documents, stamping, signatures and the parties.

[/landlens/deal-room](#)



Twenty-four checks you can run yourself, at no cost.

Records and verification

The registers themselves, read for you.

Encumbrance Certificate

Patta and Chitta

Field Measurement Sketch

EC Analyzer

Bank charge check

Court case search

Seller background check

Approval check by survey

Value and duty

What it is worth and what it costs to register.

Guideline value by street

Guideline value by survey

Stamp duty and registration fees

Capital gains

Floor space index

Area unit converter

Zoning and land use

What the plan says can happen on this land.

Land use zone finder

CMDA land use check

Coastal regulation zone

Master plan check

Water bodies finder

Airport height clearance

Registers and directories

Who holds it, and which office keeps the record.

Find your registering office

Temple property check

Waqf property check

RERA register



Every free tool
/tools



Services we run
for you
/services



The LandLens
suite
/landlens/one



Every claim in this document traces back to a government record.

Legal opinions, due diligence and title verification

Building plan, layout and sub-division approvals

Completion and occupancy certificates, regularisation

Escrow, negotiation and NRI property management

Land survey, soil testing, architecture and construction

Verified RealEstate
3/350/2 Mettukuppam,
OMR Thoraipakkam,
Chennai 600 097, India
hello@verified.realestate
+91 9996 12 9996

Prepared from the registers named on the page each finding sits on. Where a register could not be read, this document says so in its place rather than leaving the gap to be read as a clean result.

