

PP

APPROVAL RECORD

Planning Permission

Theni

Theni district, Tamil Nadu

APPROVAL TYPE

Building Plan

ISSUING AUTHORITY

DTCP

The approval as the planning authority issued it, reproduced in full behind this page.

An approval speaks to what was sanctioned, not to what was built. Completion is a separate record.

N

FOUNDATION	:	COLUMN FOOTING
BRICK WORK	:	C.M 1:6 FOR SUPER STRUCTURE
PLASTERING	:	C.M 1:5 FOR WALLS & 1:3 FOR CELLING
CEMENT PAINT	:	2 COATS FOR WALLS & 1 EXTRA COAT FOR CEILING
R.C.C	:	1:2:4 FOR SLABS & LINTELS
WOOD WORK	:	ALL WOOD WORKS IN BEST QUALITY TIMBER

1. FIRE EXTINGUISHER WILL BE PROVIDED.	☒ FE
2. FIRE ALARM TO BE PROVIDED.	☐ FA
3. DRINKING WATER TO BE PROVIDED.	☐ DW
4. RAIN WATER HARVESTING SYSTEM WILL BE PROVIDED.	
5. SOLAR ENERGY SYSTEM TO BE PROVIDED.	
6. WASTE WATER RECYCLED & USED FOR GARDEN PURPOSE.	
7. STRUCTURE IS DESIGNED SAFELY FOR EARTH QUAKE RESISTANCE	

DESCRIPTION	FSI Sq.m	NON FSI Sq.m	Builtup Area Sq.m
Proposed Ground Floor	2270.12	-	2270.12
Proposed First Floor	1438.55	-	1438.55
Head Room	--	371.65	371.65
Total Area	3708.67	371.65	4080.32

	DISCRPTION	SIZE (M X M)		DISCRPTION	SIZE (M X M)
ME	MAIN ENTRANCE	10.00 X 3.35	W1	WINDOW	1.52 X 1.31
E	ENTRANCE	3.00 X 2.44	V1	VENTILATOR	2.00 X 0.67
D	DOOR	1.52 X 2.13	V1	VENTILATOR	2.00 X 0.75
D1	DOOR	1.22 X 2.13	V2	VENTILATOR	1.83 X 0.75
D2	DOOR	0.76 X 2.13	V3	VENTILATOR	1.22 X 0.75
LD	LIFT DOOR	0.76 X 2.13	V4	VENTILATOR	0.91 X 0.75
W	WINDOW	2.00 X 1.37			

For Life Educational Trust



Managing Trustee

M. Sri Pradeesh
Sri Pradeesh.M
Registered Architect
CA/2024/168773
Mobile No: 9847787740
Theni Best Cadd & Plotting
Periyakulam Road, Theni-625531


Er. N. NAGARATHINAM, M.E(Struct), MIE, CE,
Chartered Engineer & Structural Consultant
Registered Engineer Grade-I (122/LS/2019/00011)
DTCP Registered Structural Engineer Grade-I (SED08/2019)
56GD, Varatharajapuram, Cumbum - 625 516
Cell: 9994068898, 8095100234


Dr. R. RAVIBHARATH, B.E., CIVIL
 DTCP Registered Engineers Grade-II (Reg)
 Reg. No: RE:GR-11-2021/10/003
RP CONSTRUCTIONS
 # 465/6, Maruthi Complex,
 Convent School Opp. THENI-625 531.
 Cell: 80C6578242, 6380486488

REGISTERED ENGINEER

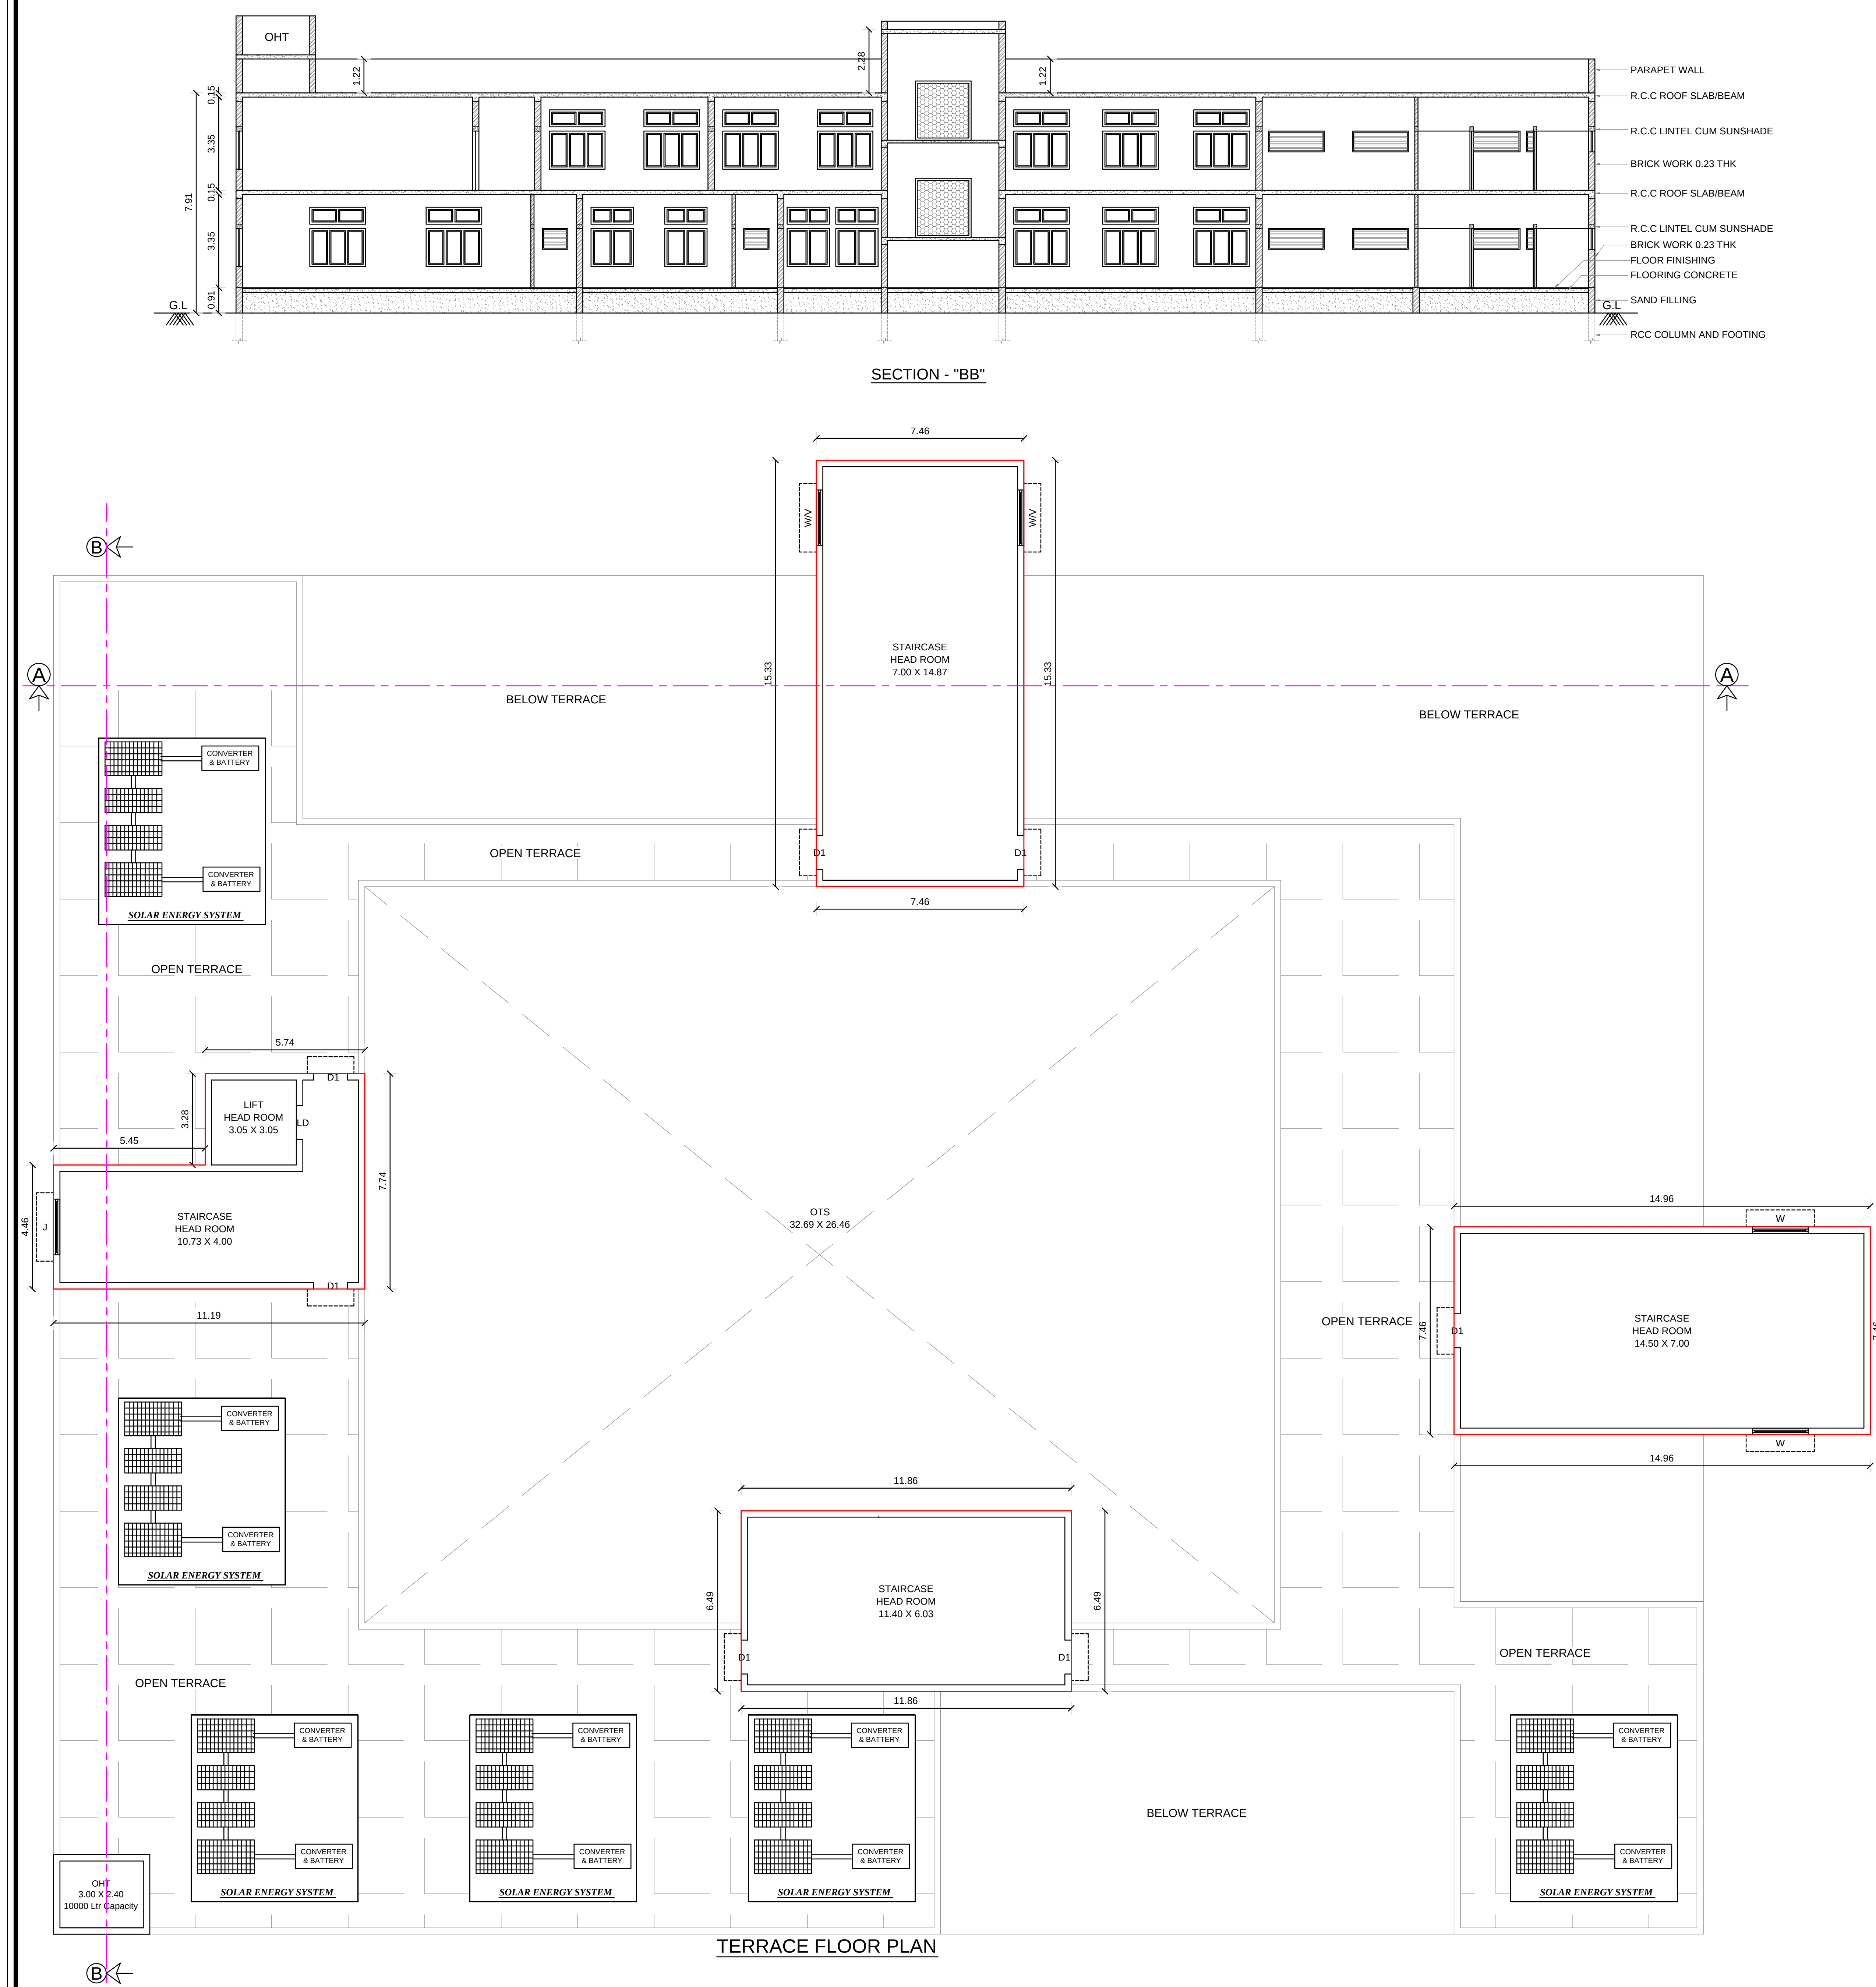

BUILDING PLAN SHOWING THE PROPOSED CONSTRUCTION OF SCHOOL BUILDING IN S.NO.1579 OF VADAVEERANAYAKKANPATTI VILLAGE, VADAPUTHUPATTI PANCHAYAT, PERIYAKULAM PANCHAYAT UNION / TALUK, THENI DISTRICT.

SCALE - 1:100
ALL DIMENSION AREA IN METER



SPECIFICATION:

FOUNDATION : COLUMN FOOTING
BRICK WORK : C.M 1:6 FOR SUPER STRUCTURE
PLASTERING : C.M 1:5 FOR WALLS & 1:3 FOR CEILING
CEMENT PAINT : 2 COATS FOR WALLS & 1 EXTRA COAT FOR CEILING
R.C.C. : 1:2:4 FOR SLABS & LINTELS
WOOD WORK : ALL WOOD WORKS IN BEST QUALITY TIMBER

NOTE

1. FIRE EXTINGUISHER WILL BE PROVIDED.
2. FIRE ALARM TO BE PROVIDED.
3. DRINKING WATER TO BE PROVIDED.
4. RAIN WATER HARVESTING SYSTEM WILL BE PROVIDED.
5. SOLAR ENERGY SYSTEM TO BE PROVIDED.
6. WASTE WATER RECYCLED & USED FOR GARDEN PURPOSE.
7. STRUCTURE IS DESIGNED SAFELY FOR EARTH QUAKE RESISTANCE

BUILDING AREA STATEMENT				
DESCRIPTION	FSI Sq.m	NON FSI Sq.m	Builtup Area Sq.m	
Proposed Ground Floor	2270.12	-	2270.12	
Proposed First Floor	1438.55	371.65	1438.55	
Head Room			371.65	
Total Area	3708.67	371.65	4080.32	

JOINERY DETAILS				
DISCRPTION	SIZE (M X M)	DISCRPTION	SIZE (M X M)	
ME MAIN ENTRANCE	10.00 X 3.35	W1 WINDOW	1.52 X 1.37	
E ENTRANCE	3.00 X 2.44	V VENTILATOR	2.00 X 0.61	
D DOOR	1.52 X 2.13	V1 VENTILATOR	2.00 X 0.75	
D1 DOOR	1.22 X 2.13	V2 VENTILATOR	1.83 X 0.75	
D2 DOOR	0.76 X 2.13	V3 VENTILATOR	1.22 X 0.75	
LD LIFT DOOR	0.76 X 2.13	V4 VENTILATOR	0.91 X 0.75	
W WINDOW	2.00 X 1.37			

HEIGHT OF THE BUILDING = 7.91M

For Life Educational Trust

Managing Trustee

APPLICANT

M. Pradeesh.M
Sri Pradeesh.M
Registered Architect
CA/2024/169773
Mobile No: 9847787740
Theni Best Cadd & Plotting
Periyakulam Road, Theni-625531





ARCHITECT


E. N. Nagarathinam
Er. N. NAGARATHINAM, M.E.(Struct), MIE., CE.,
Chartered Engineer & Structural Consultant
Registered Engineer Grade-I (122/LS/2019/00011)
DTCP Registered Structural Engineer Grade-I (SE5008/2019)
56/50, Varatharajapuram, Cumbalur - 625 516
Cell: 9994068898, 9095100234

STRUCTURAL ENGINEER

E. R. Ravibharath
Er. R. RAVIBHARATH, B.E., CIVIL
DTCP Registered Engineers Grade-II (Reg)
Reg. No: RE-GR-11-2021/10/003
RP CONSTRUCTIONS
#485/5, Maruthi Complex
Convent School Opp. THENI-625 531.
Cell: 8056578242, 6380486848


REGISTERED ENGINEER

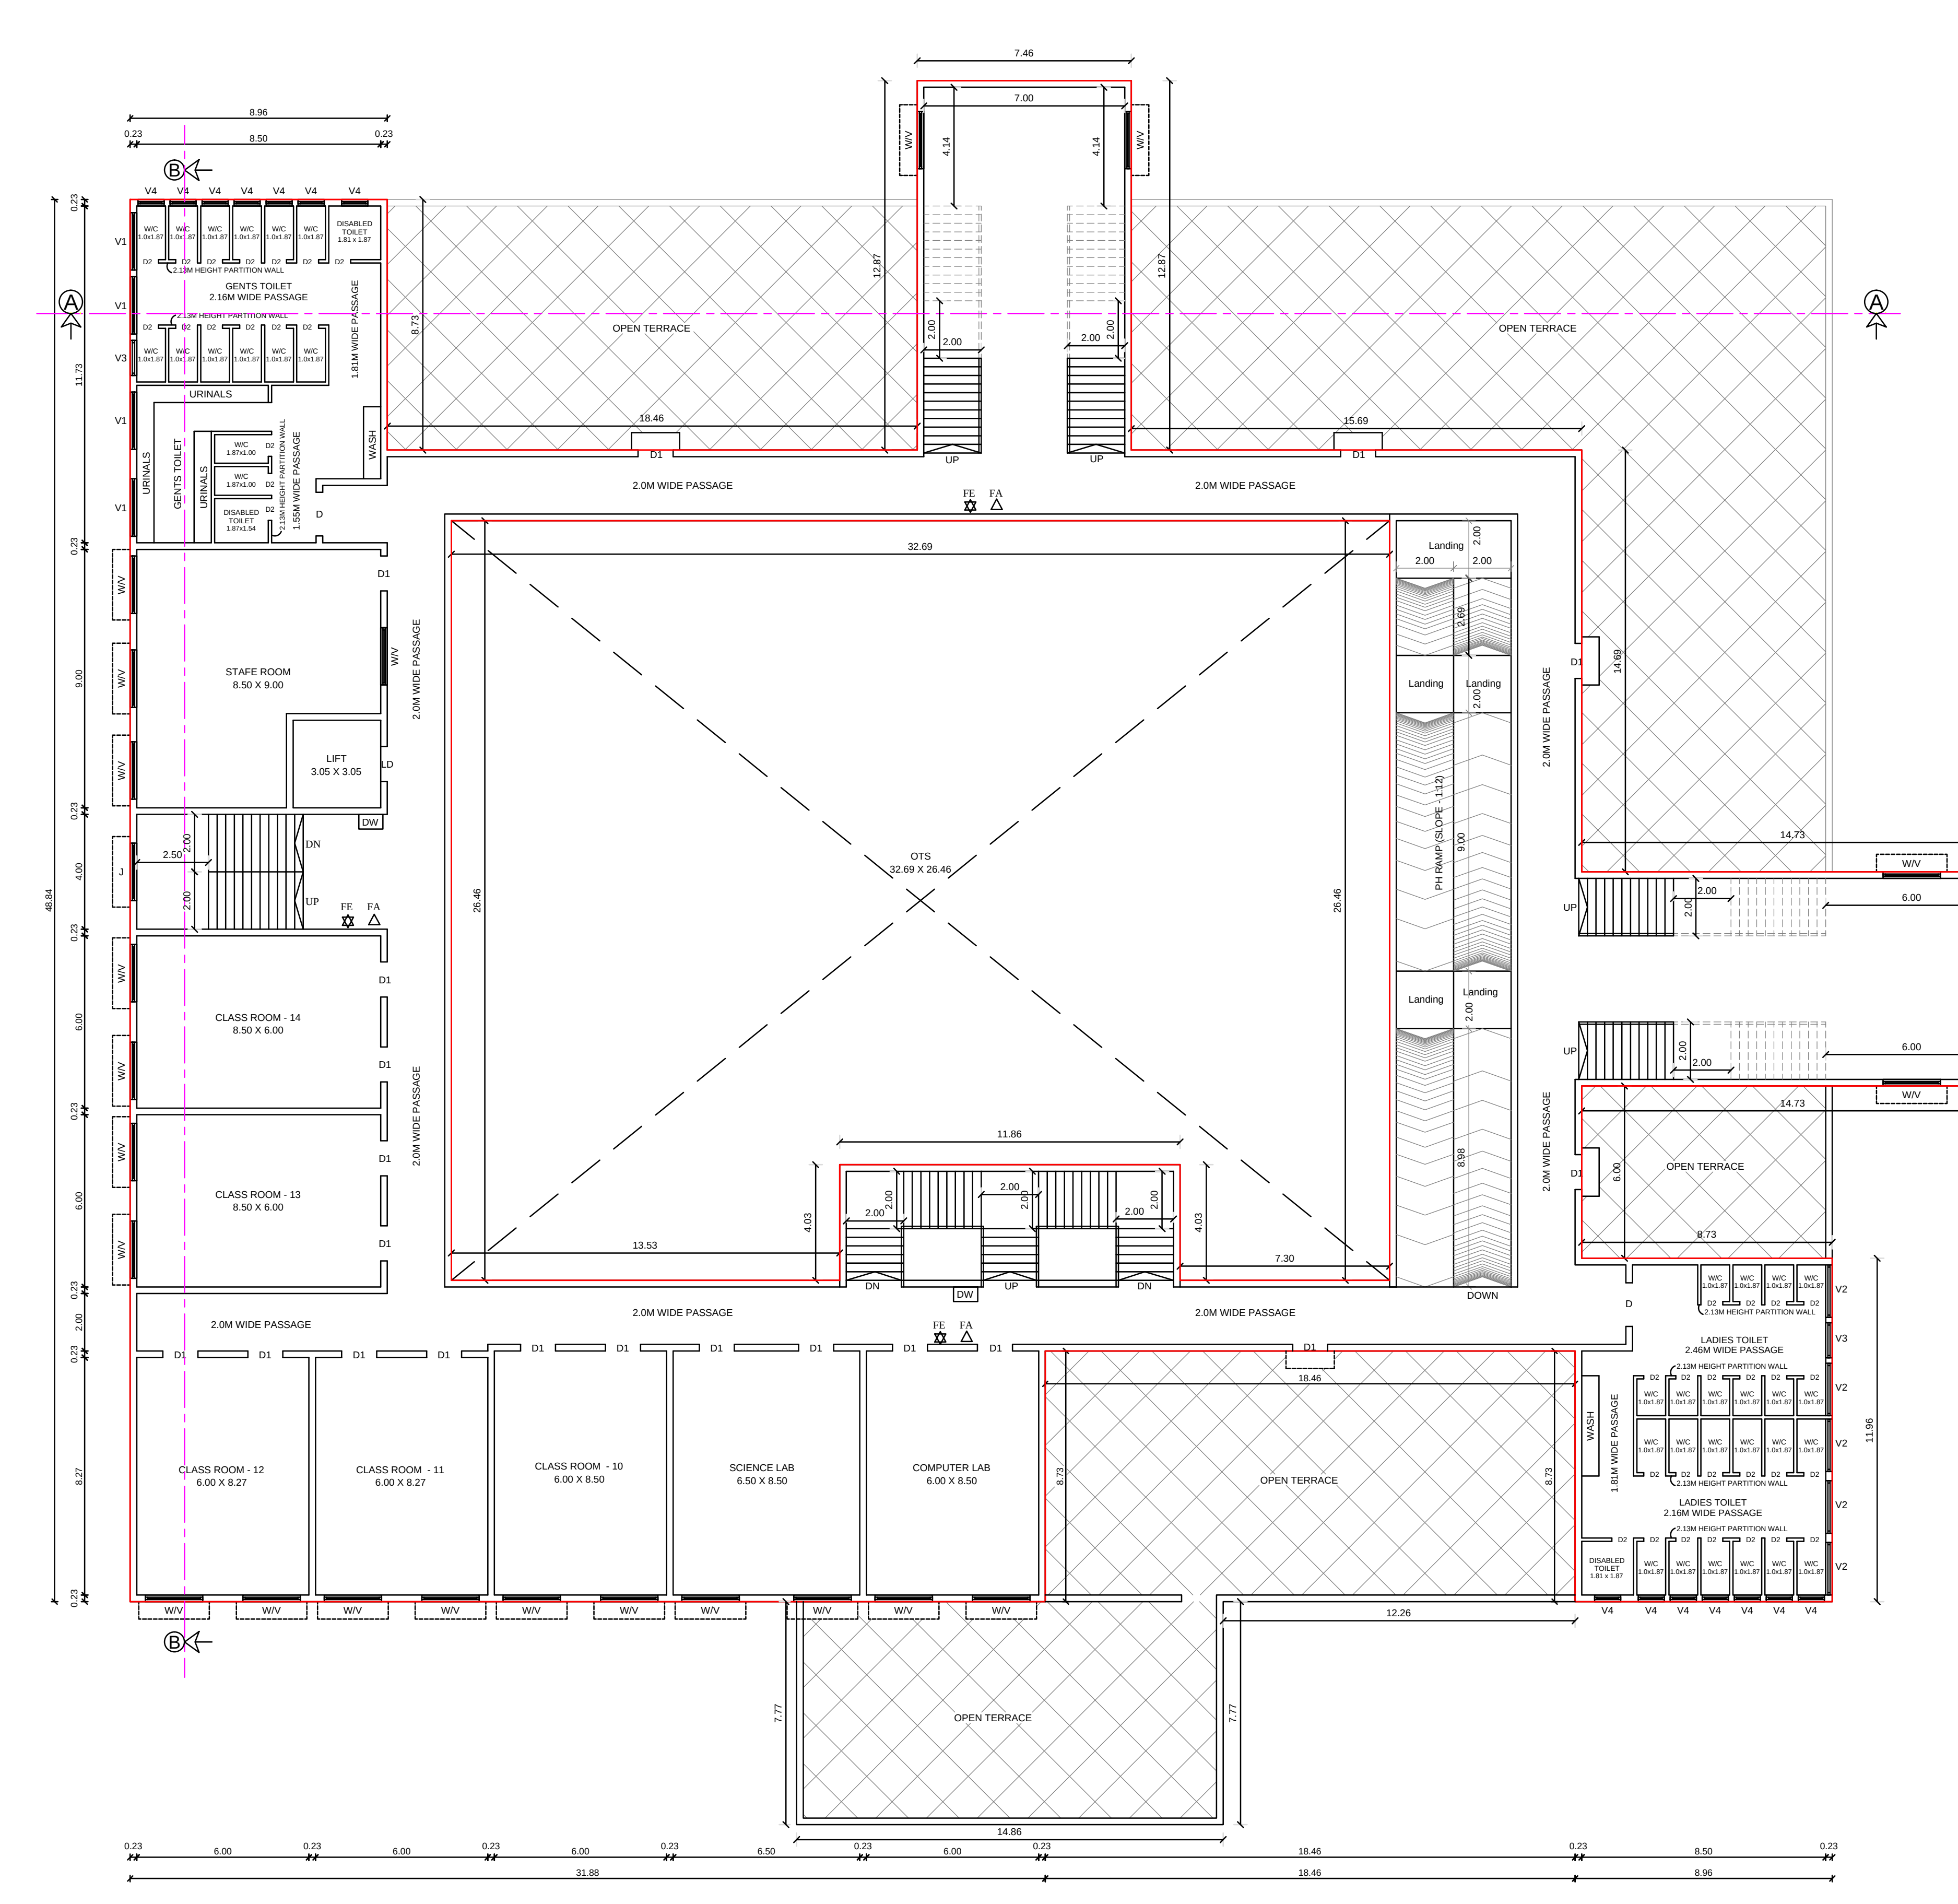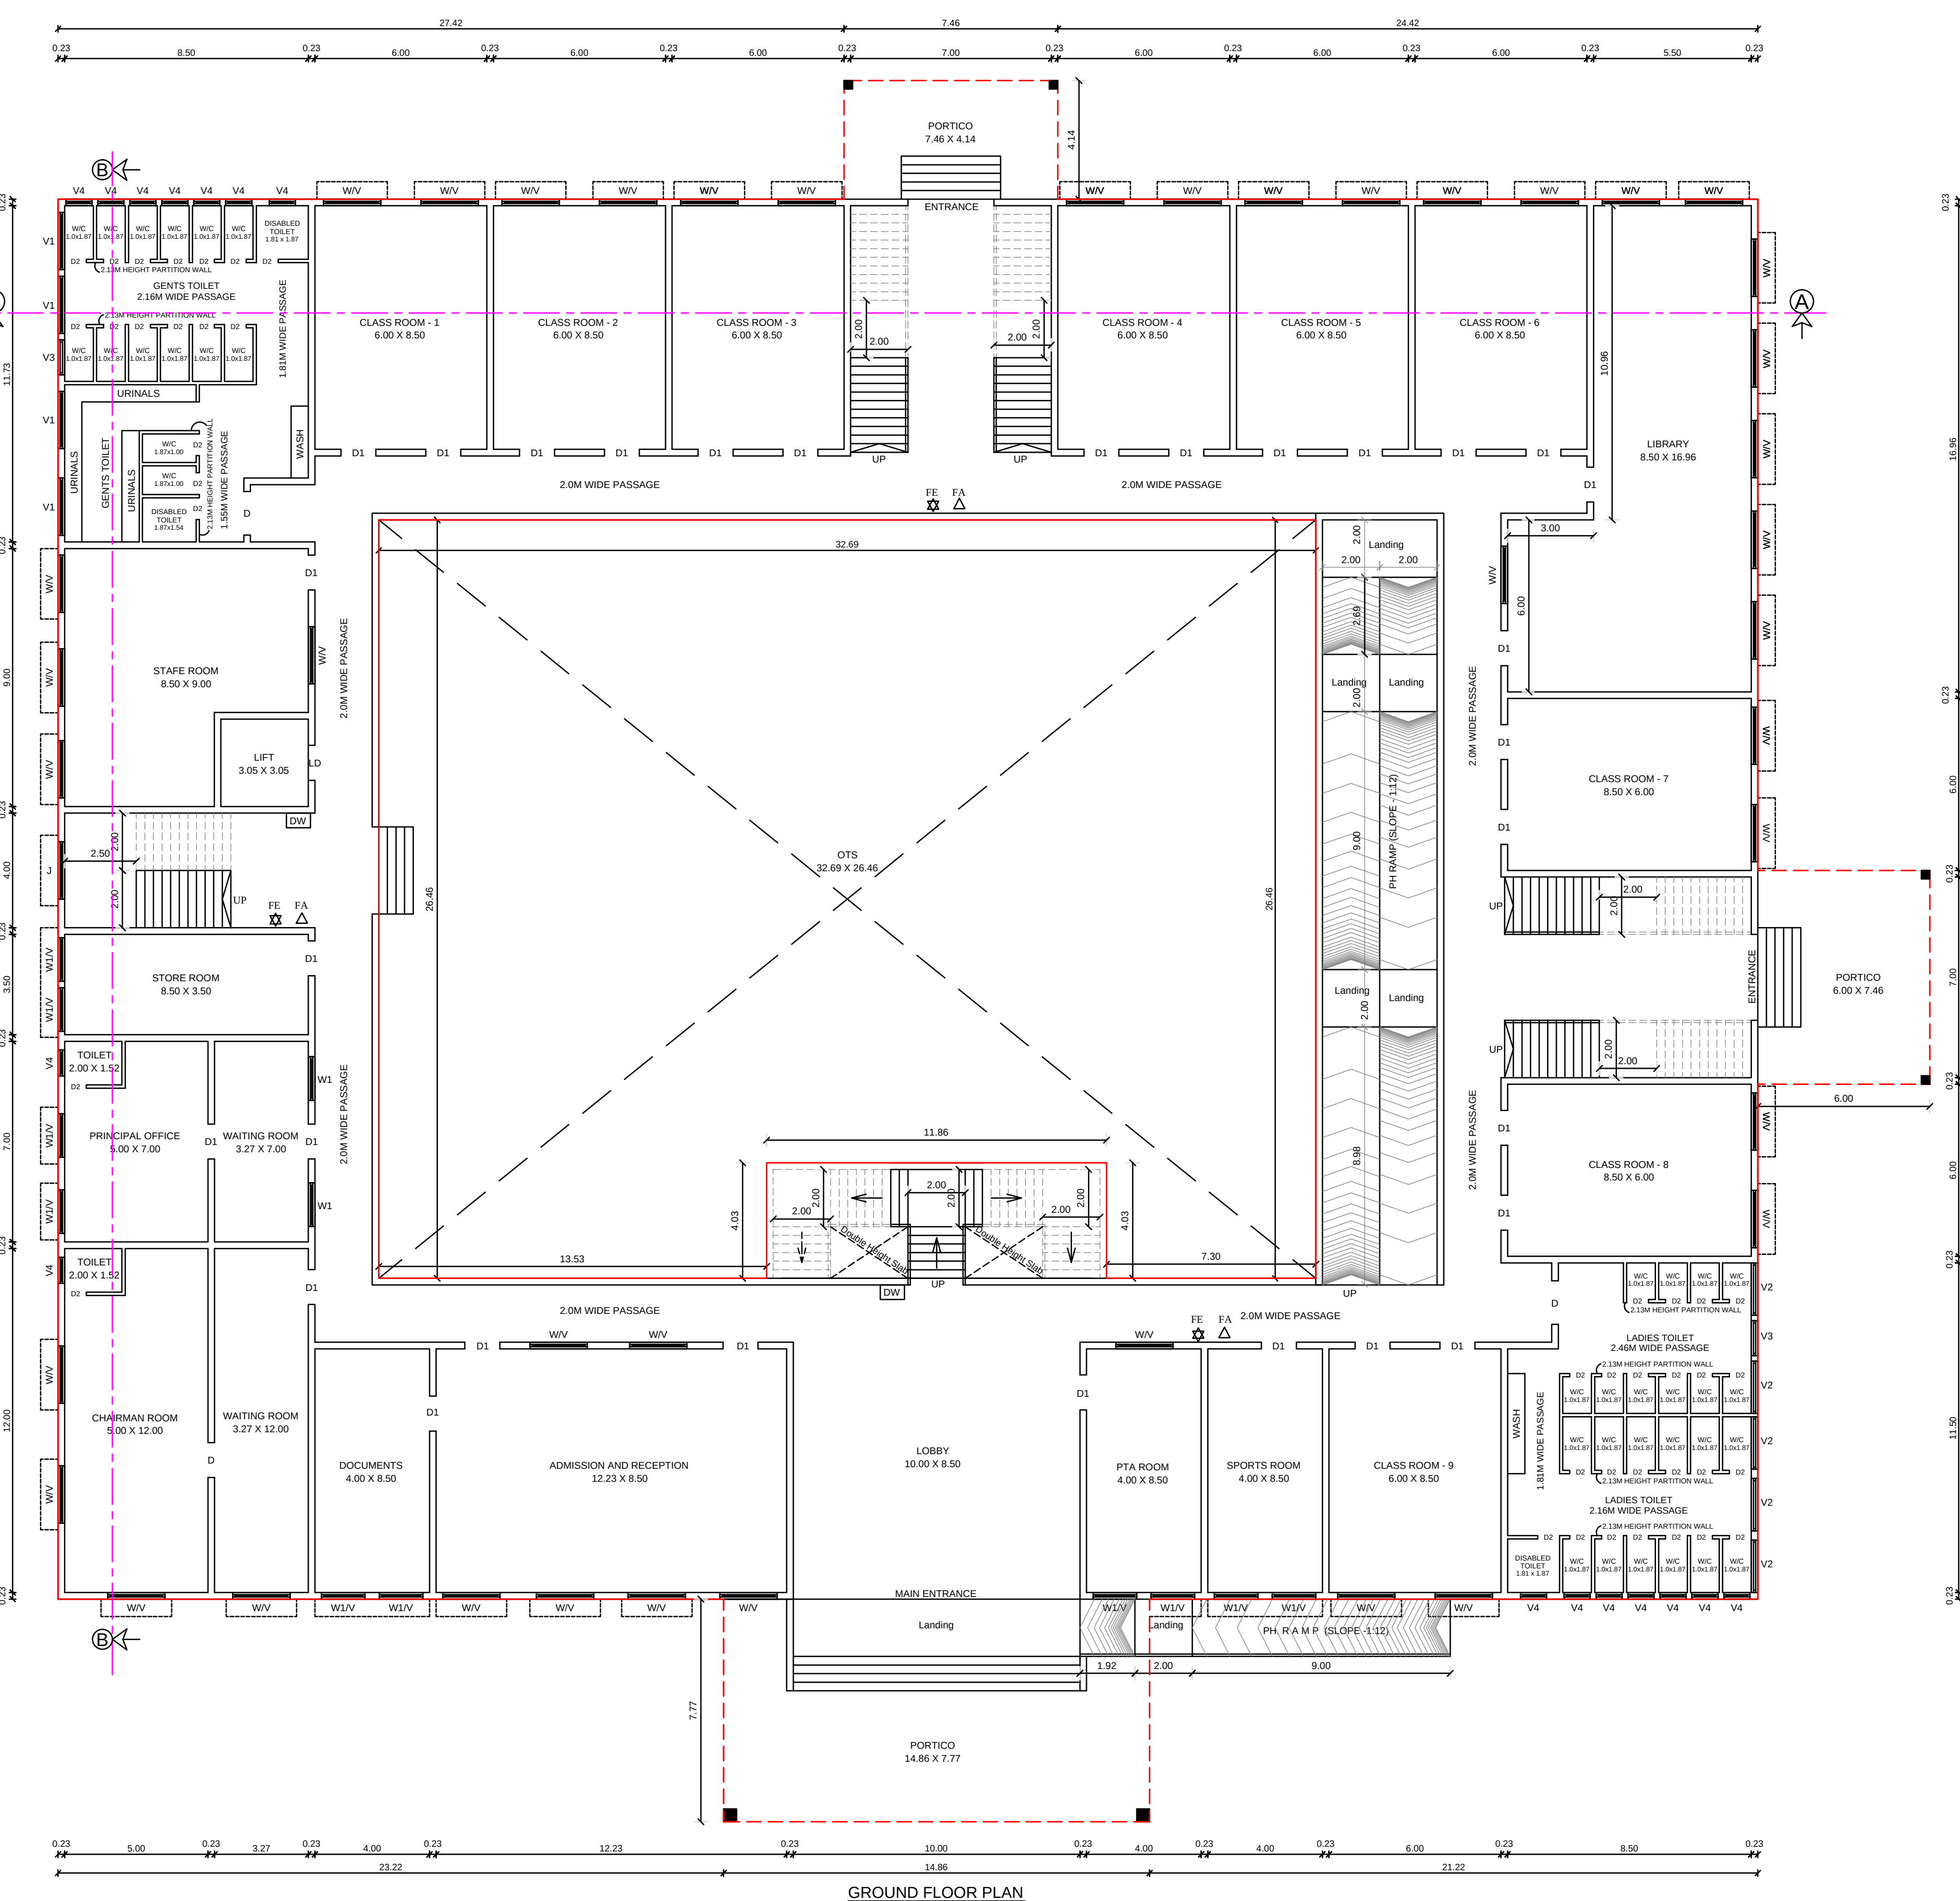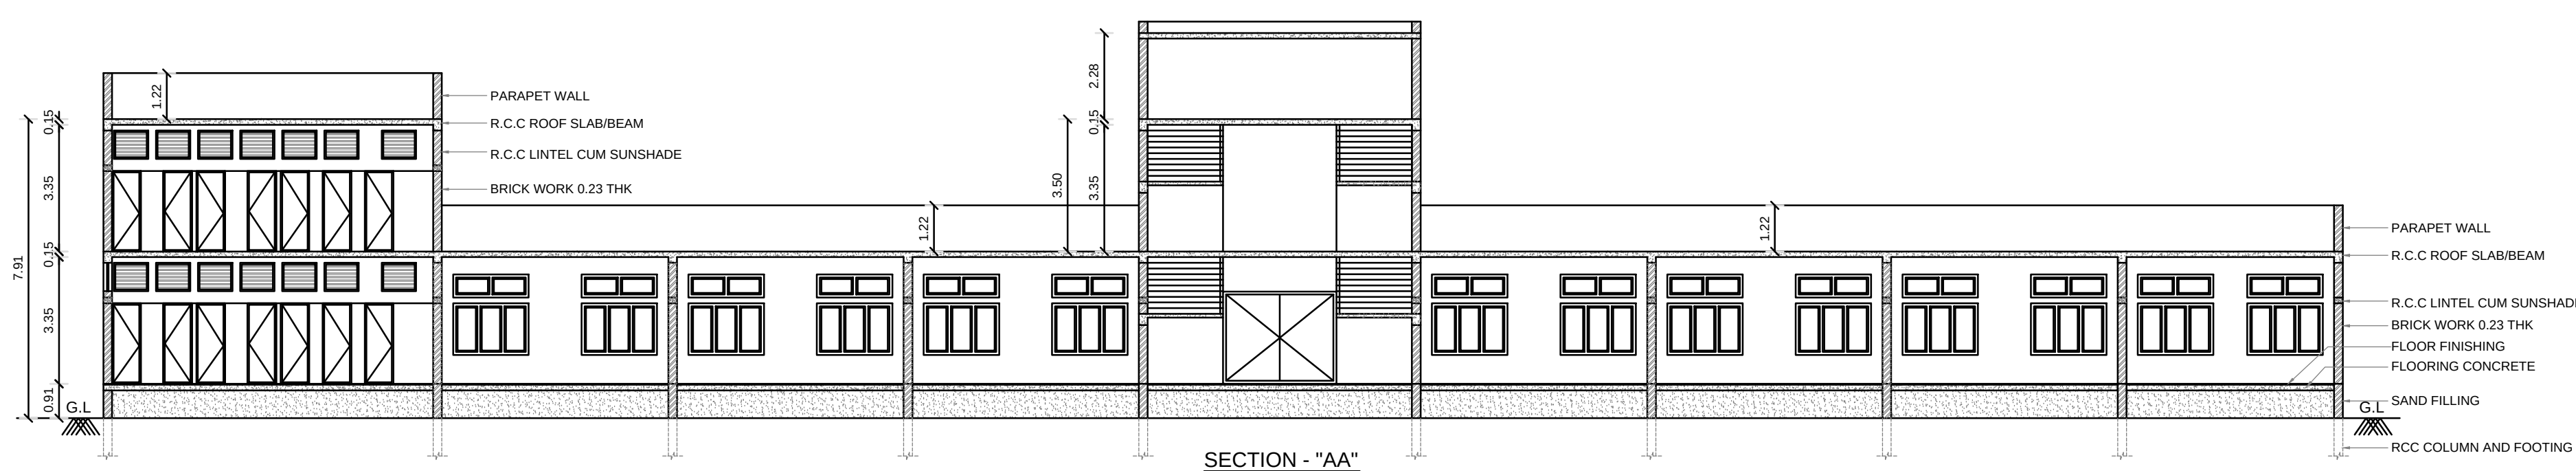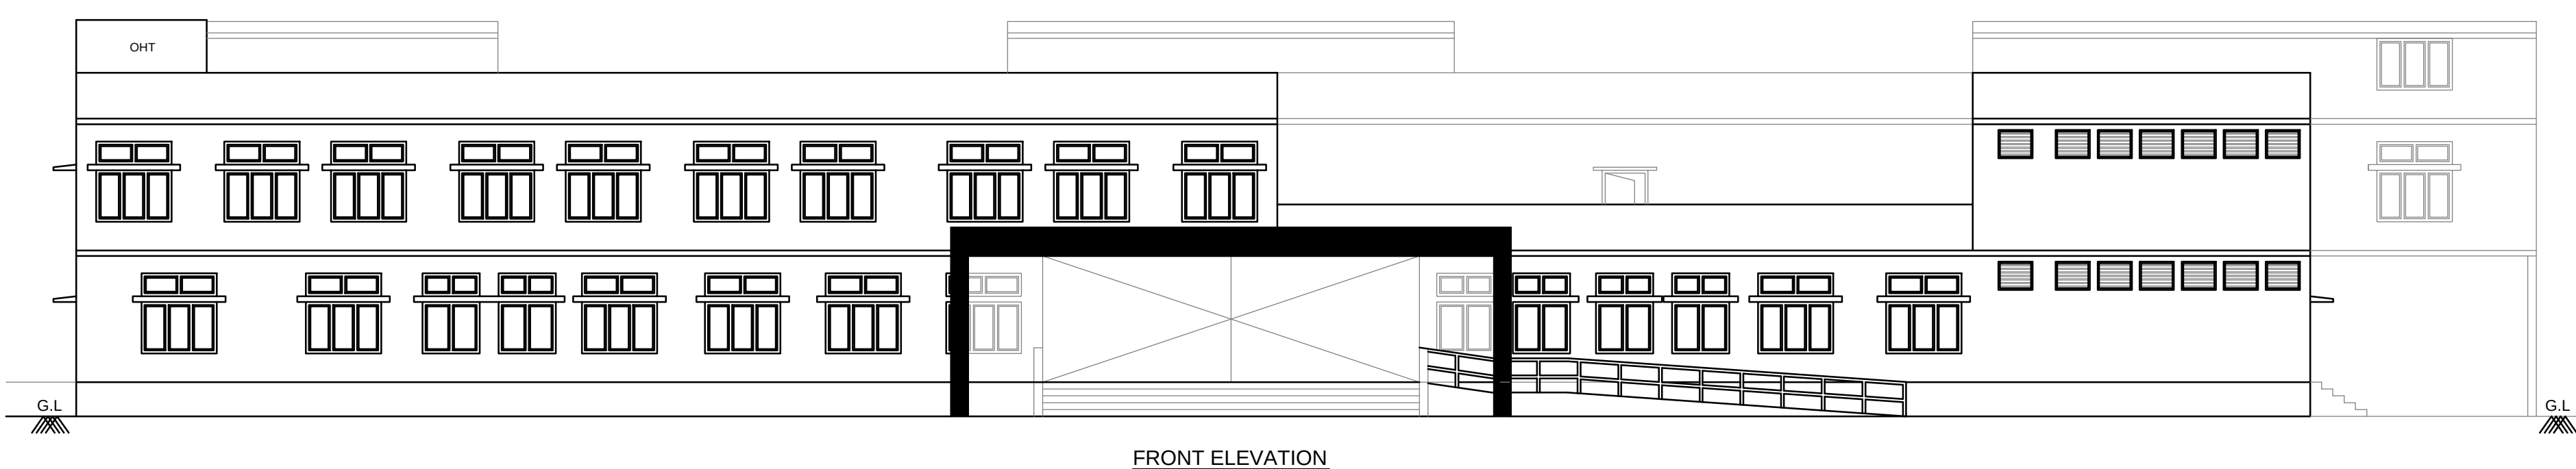

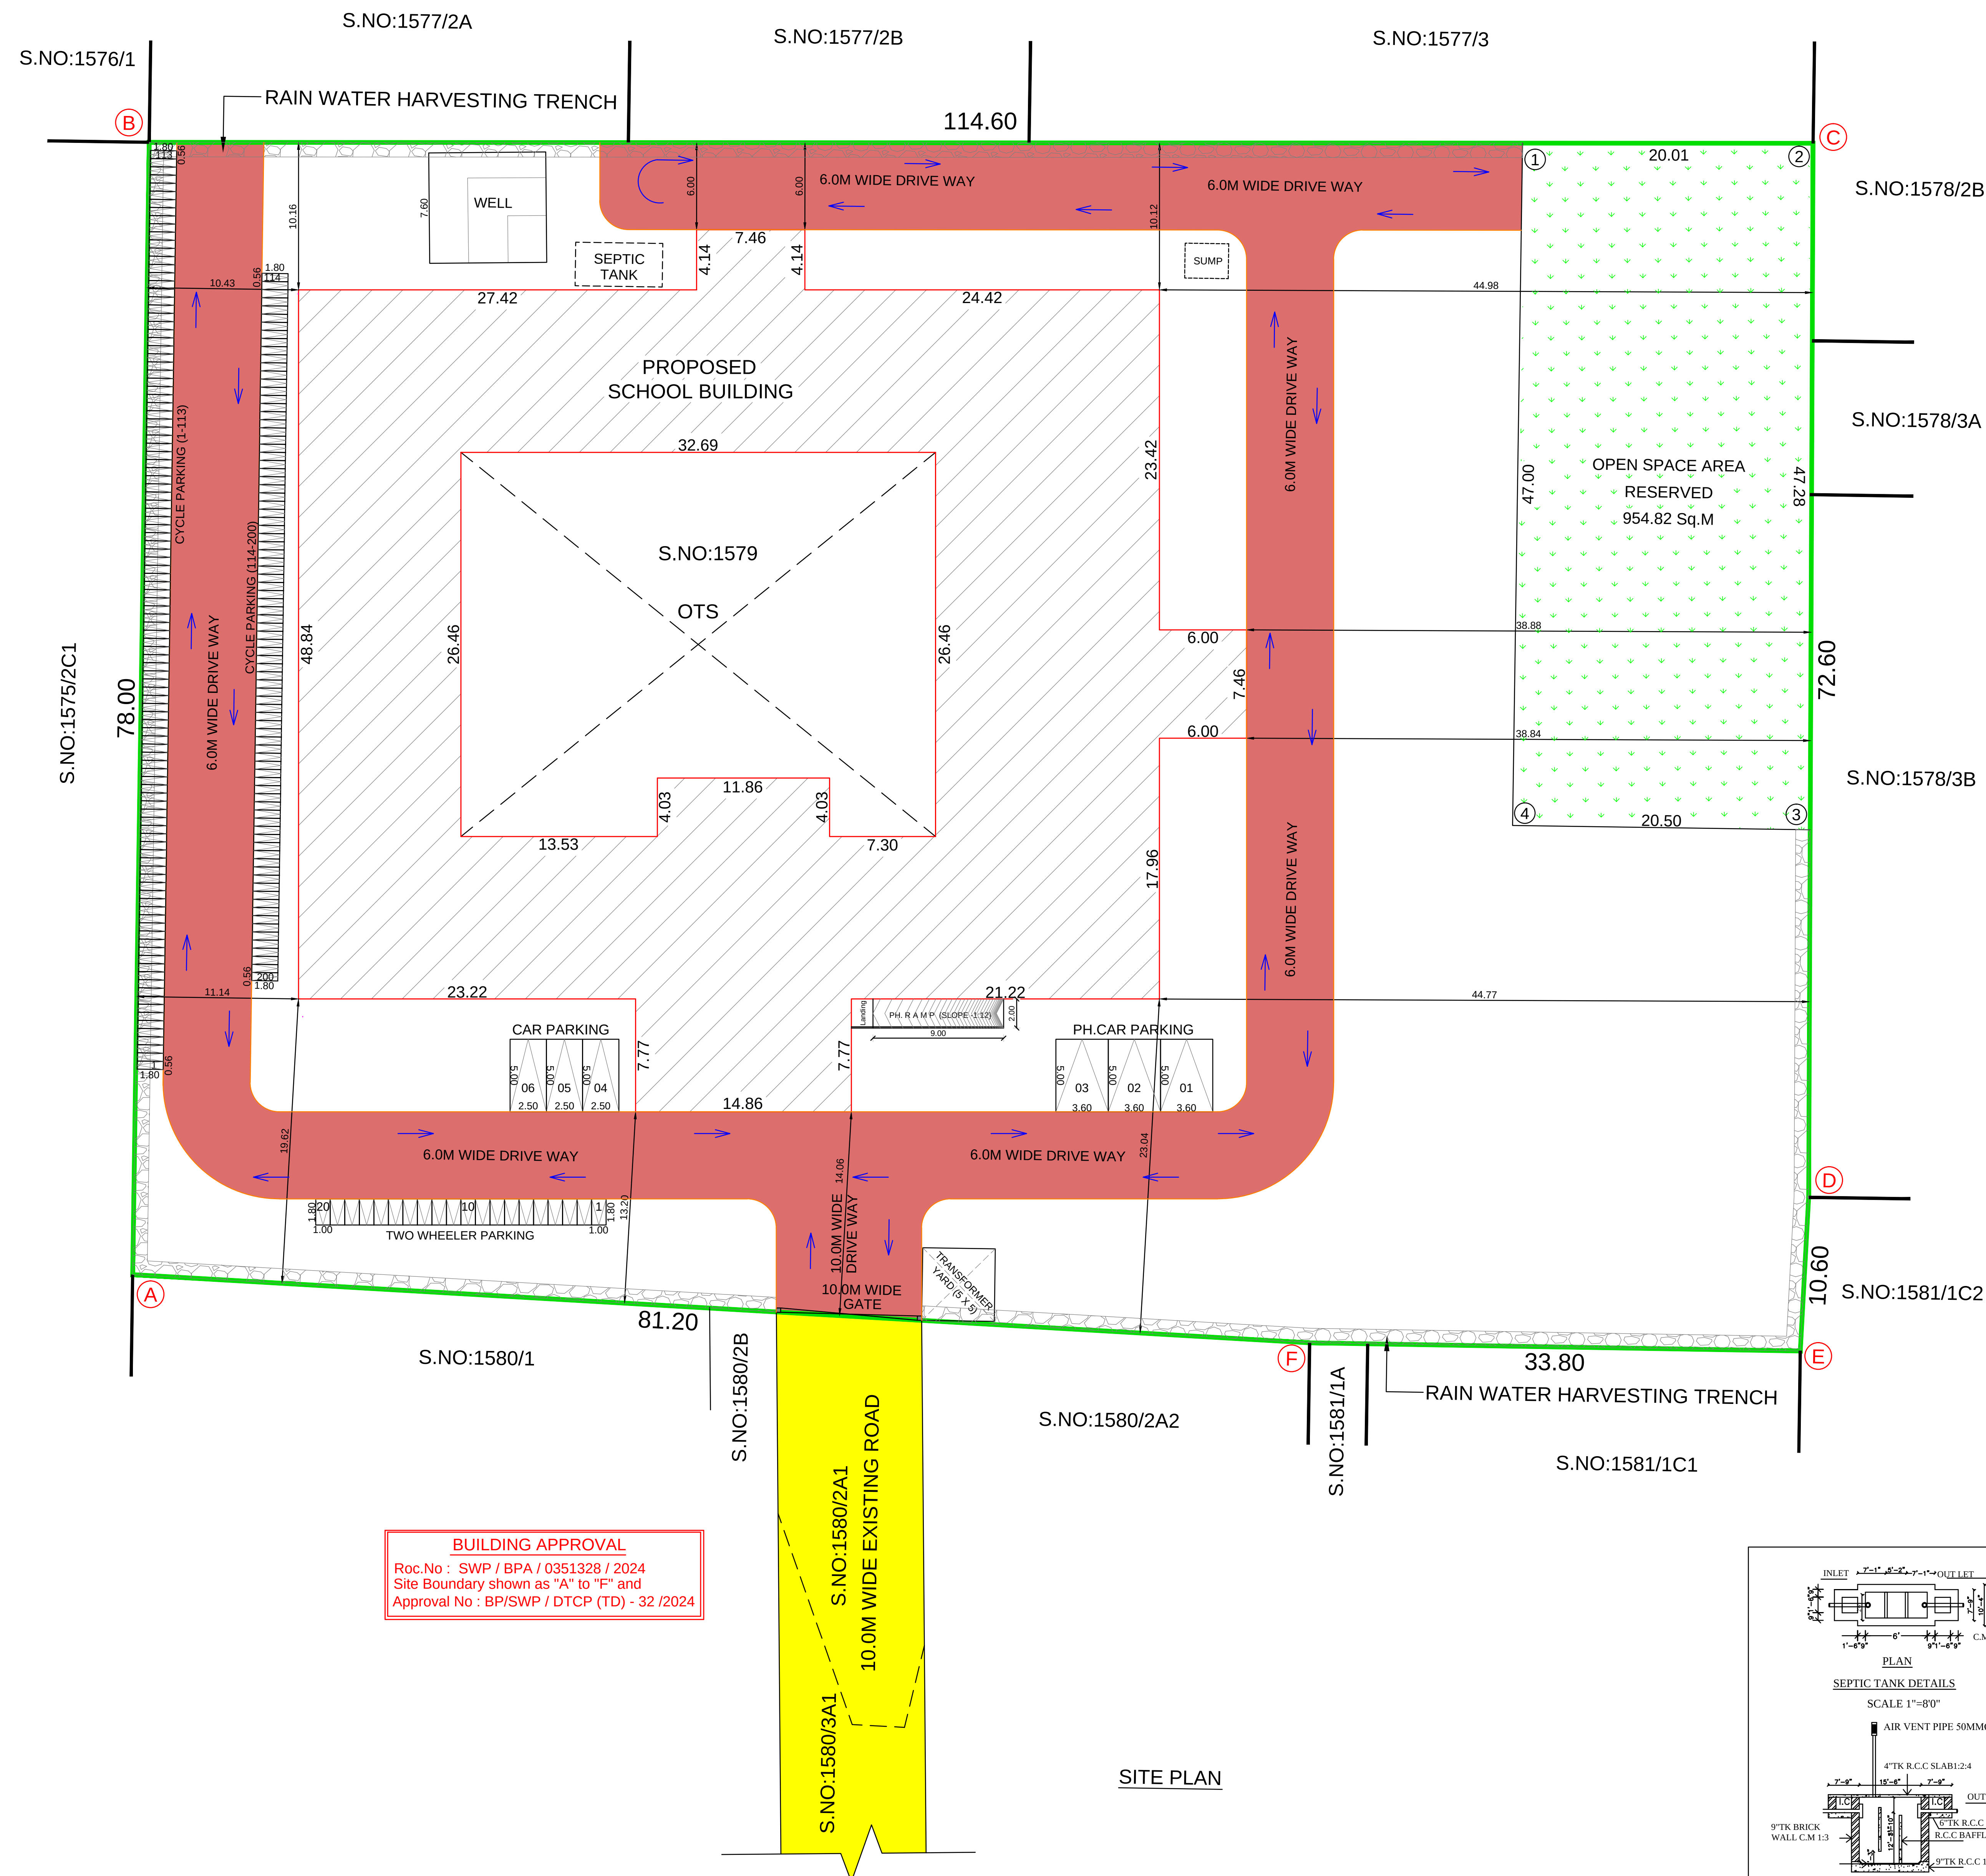

SITE PLAN SHOWING THE PROPOSED CONSTRUCTION OF SCHOOL BUILDING IN S.NO.1579 OF VADAVEERANAYAKKANPATTI VILLAGE, VADAPUTHUPATTI PANCHAYAT, PERIYAKULAM PANCHAYAT UNION / TALUK, THENI DISTRICT.

SCALE - 1:200
ALL DIMENSION AREA IN METER

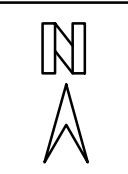

NOTE

1. FIRE EXTINGUISHER WILL BE PROVIDED. ☆ FE
2. FIRE ALARM TO BE PROVIDED. △ FA
3. DRINKING WATER TO BE PROVIDED. □ DW
4. RAIN WATER HARVESTING SYSTEM WILL BE PROVIDED.
5. SOLAR ENERGY SYSTEM TO BE PROVIDED.
6. WASTE WATER RECYCLED & USED FOR GARDEN PURPOSE.
7. STRUCTURE IS DESIGNED SAFELY FOR EARTH QUAKE RESISTANCE

SITE AREA DETAILS

AREA AS PER DOCUMENT - 9429.16 SQ.M
 AREA AS PER PATTA - 9450.00 SQ.M
 AREA AS SITE - 9324.13 SQ.M

BUILDING AREA STATEMENT

DESCRIPTION	FSI Sq.m	NON FSI Sq.m	Builtup Area Sq.m
Proposed Ground Floor	2270.12	-	2270.12
Proposed First Floor	1438.55	-	1438.55
Head Room	--	371.65	371.65
Total Area	3708.67	371.65	4080.32

$F.S.I = \frac{\text{TOTAL FSI AREA}}{\text{SITE AREA}} = \frac{3708.67}{9324.13} = 0.398 < 2.0$
OSR REQUIRED 10% = 945.00 Sq.M
OSR PROVIDED 10.24% = 954.82 Sq.M

CLASS ROOM DETAILS:-

CLASS ROOM AREA - 711.24 Sq.M | CLASS ROOM - 14 Nos

PARKING CALCULATION

S.NO	DESCRIPTION	REQUIRED	PROVIDED
1	CYCLE PARKING	154	200
2	TWO WHEELER PARKING	16	20
3	CAR PARKING Included Physically Challengers	03	3+3

HEIGHT OF THE BUILDING = 7.91M

LEGENDS :

Site Boundary
 Pro. Building
 OSR
 Driveway
 Exg. Road

For Life Educational Trust

APPLICANT

Sri Pradeesh.M
 Registered Architect
 CA/2024/168773
 Mobile No:9847787740
 Theni Best Cadd & Plotting
 Periyakulam Road, Theni-625531







ARCHITECH

Er. N. NAGARATHINAM, B.E.(Struct), MIE, CE,
 Chartered Engineer & Structural Consultant
 Registered Engineer Grade-I (122/LS/2019/00011)
 DTCP Registered Structural Engineer Grade-I (SE008/2019)
 56GD, Varatharajapuram, Cumbum - 625 516
 Cell: 9994068898, 9995100234

STRUCTURAL ENGINEER

Er. R. RAVIBHARATH, B.E., CIVIL
 DTCP Registered Engineers Grade-II (Reg)
 Reg. No: RLGR-11-2021/10/003
RP CONSTRUCTIONS
 #455/5, Maruthi Complex
 Convent School Opp. THENI-625 531.
 Cell: 8056578242, 6380436848

REGISTERED ENGINEER

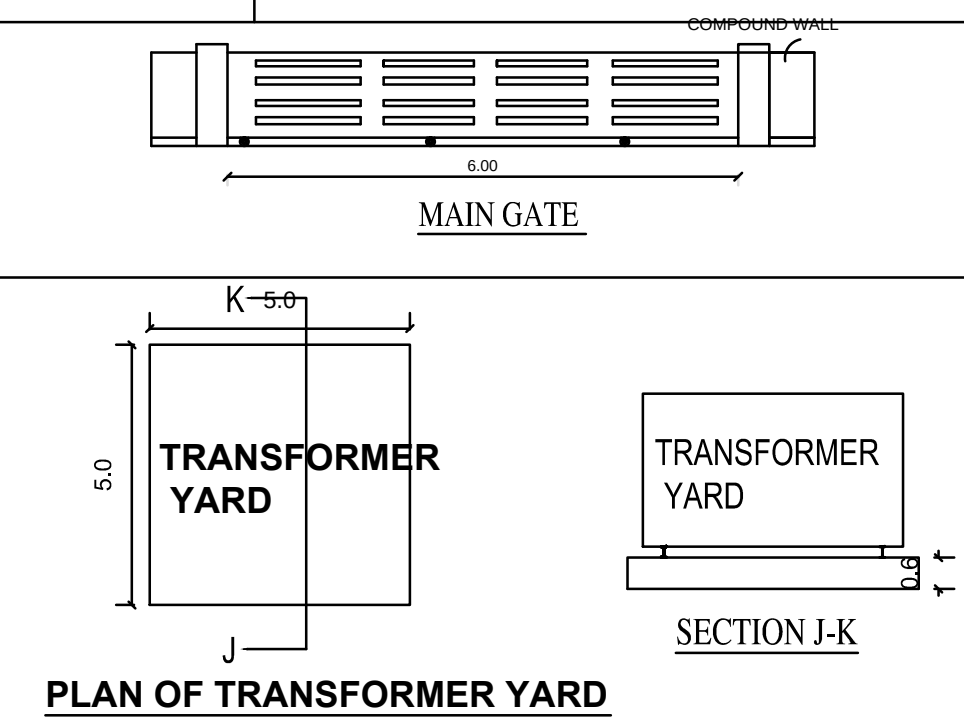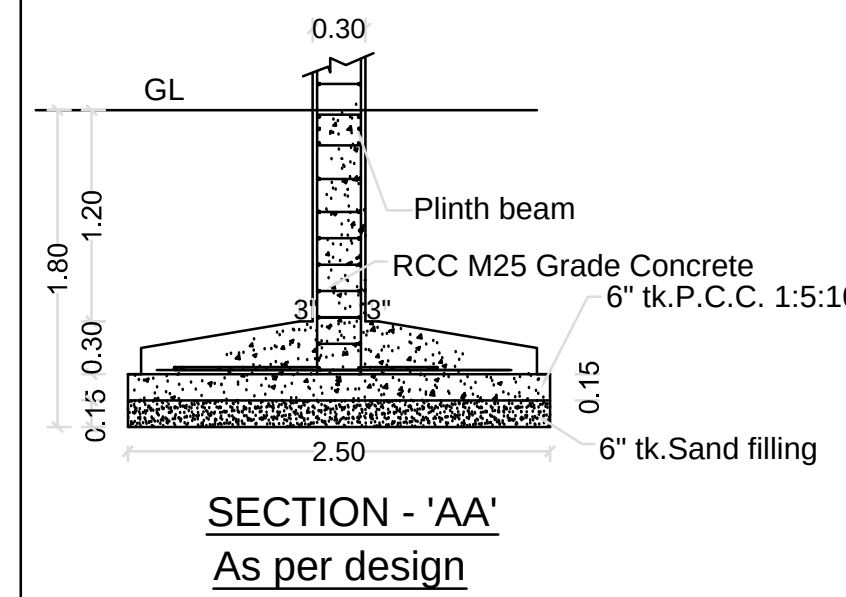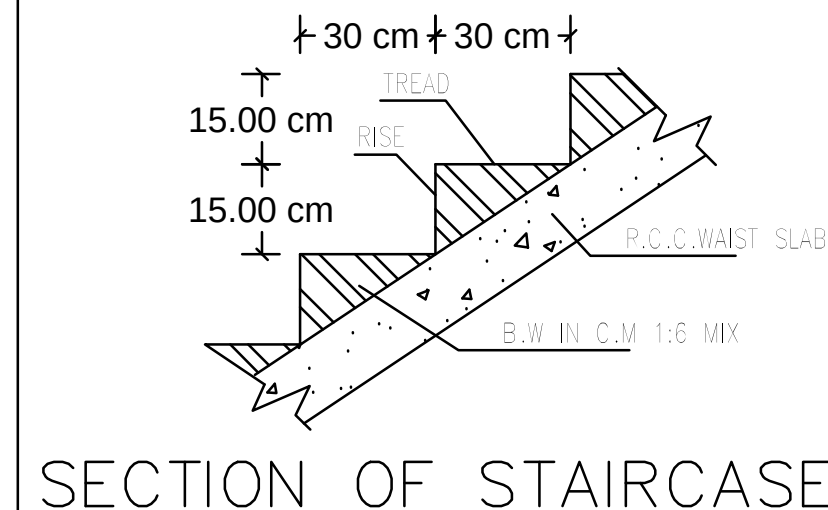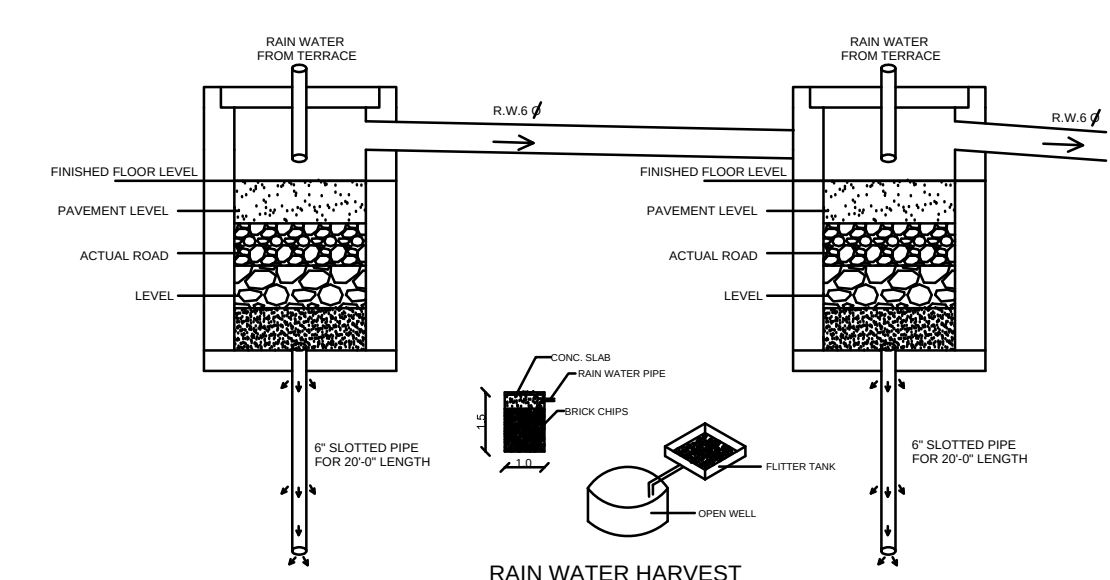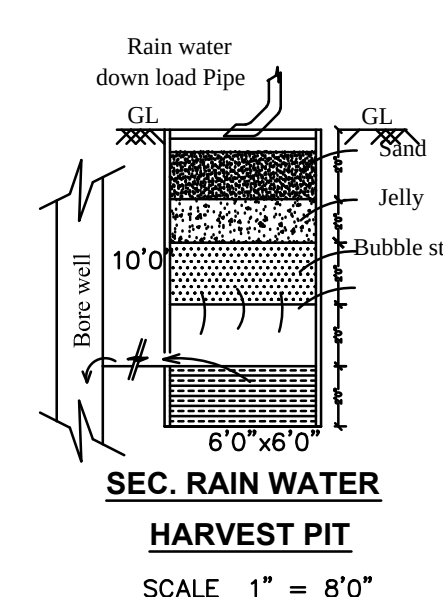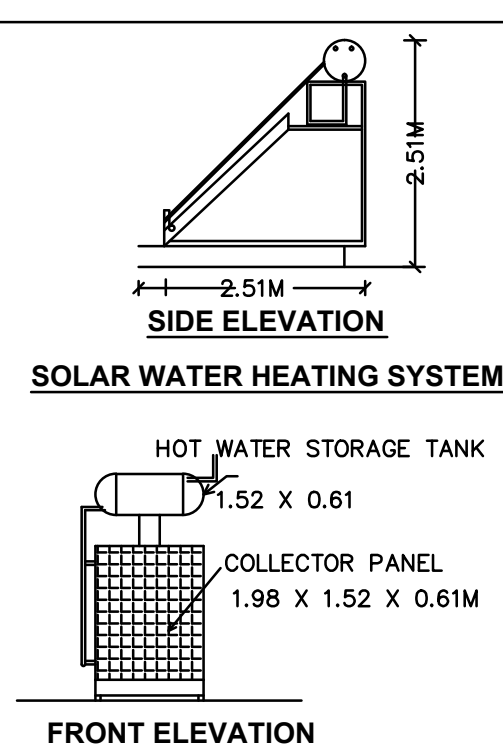

Eight ways to know a piece of land before you pay for it.

This report covers one part of the picture. These cover the rest, drawn from the same government records, for any property in Tamil Nadu.

LandLens One

Ask anything about a property and get an answer grounded in live government records, with the sources shown.

[/landlens/one](#)



Verify My Land

Every record check run on one property and returned as a single report.

[/landlens/verify-my-land](#)



Legal Opinion

An advocate's written opinion on the title, built on the records we pull for it.

[/landlens](#)



One Map

Every layer on one map: the parcel, its boundary, zoning, water bodies and what sits around it.

[/landlens/one/map](#)



PriceMap

What land actually changed hands for around this plot, taken from the registered deeds.

[/landlens/pricemap](#)



Build Scope

What you are allowed to build here: floor space, height, coverage and setbacks.

[/landlens/build-scope](#)



Property Tracker

Watch a property and hear about it when something new is registered against it.

[/landlens/property-tracker](#)



Deal Room

Run the transaction in one place: documents, stamping, signatures and the parties.

[/landlens/deal-room](#)



Twenty-four checks you can run yourself, at no cost.

Records and verification

The registers themselves, read for you.

Encumbrance Certificate

Patta and Chitta

Field Measurement Sketch

EC Analyzer

Bank charge check

Court case search

Seller background check

Approval check by survey

Zoning and land use

What the plan says can happen on this land.

Land use zone finder

CMDA land use check

Coastal regulation zone

Master plan check

Water bodies finder

Airport height clearance

Value and duty

What it is worth and what it costs to register.

Guideline value by street

Guideline value by survey

Stamp duty and registration fees

Capital gains

Floor space index

Area unit converter

Registers and directories

Who holds it, and which office keeps the record.

Find your registering office

Temple property check

Waqf property check

RERA register



Every free tool
/tools



Services we run
for you
/services



The LandLens
suite
/landlens/one



Every claim in this document traces back to a government record.

Legal opinions, due diligence and title verification

Building plan, layout and sub-division approvals

Completion and occupancy certificates, regularisation

Escrow, negotiation and NRI property management

Land survey, soil testing, architecture and construction

Verified RealEstate
3/350/2 Mettukuppam,
OMR Thoraipakkam,
Chennai 600 097, India
hello@verified.realestate
+91 9996 12 9996

Prepared from the registers named on the page each finding sits on. Where a register could not be read, this document says so in its place rather than leaving the gap to be read as a clean result.

