
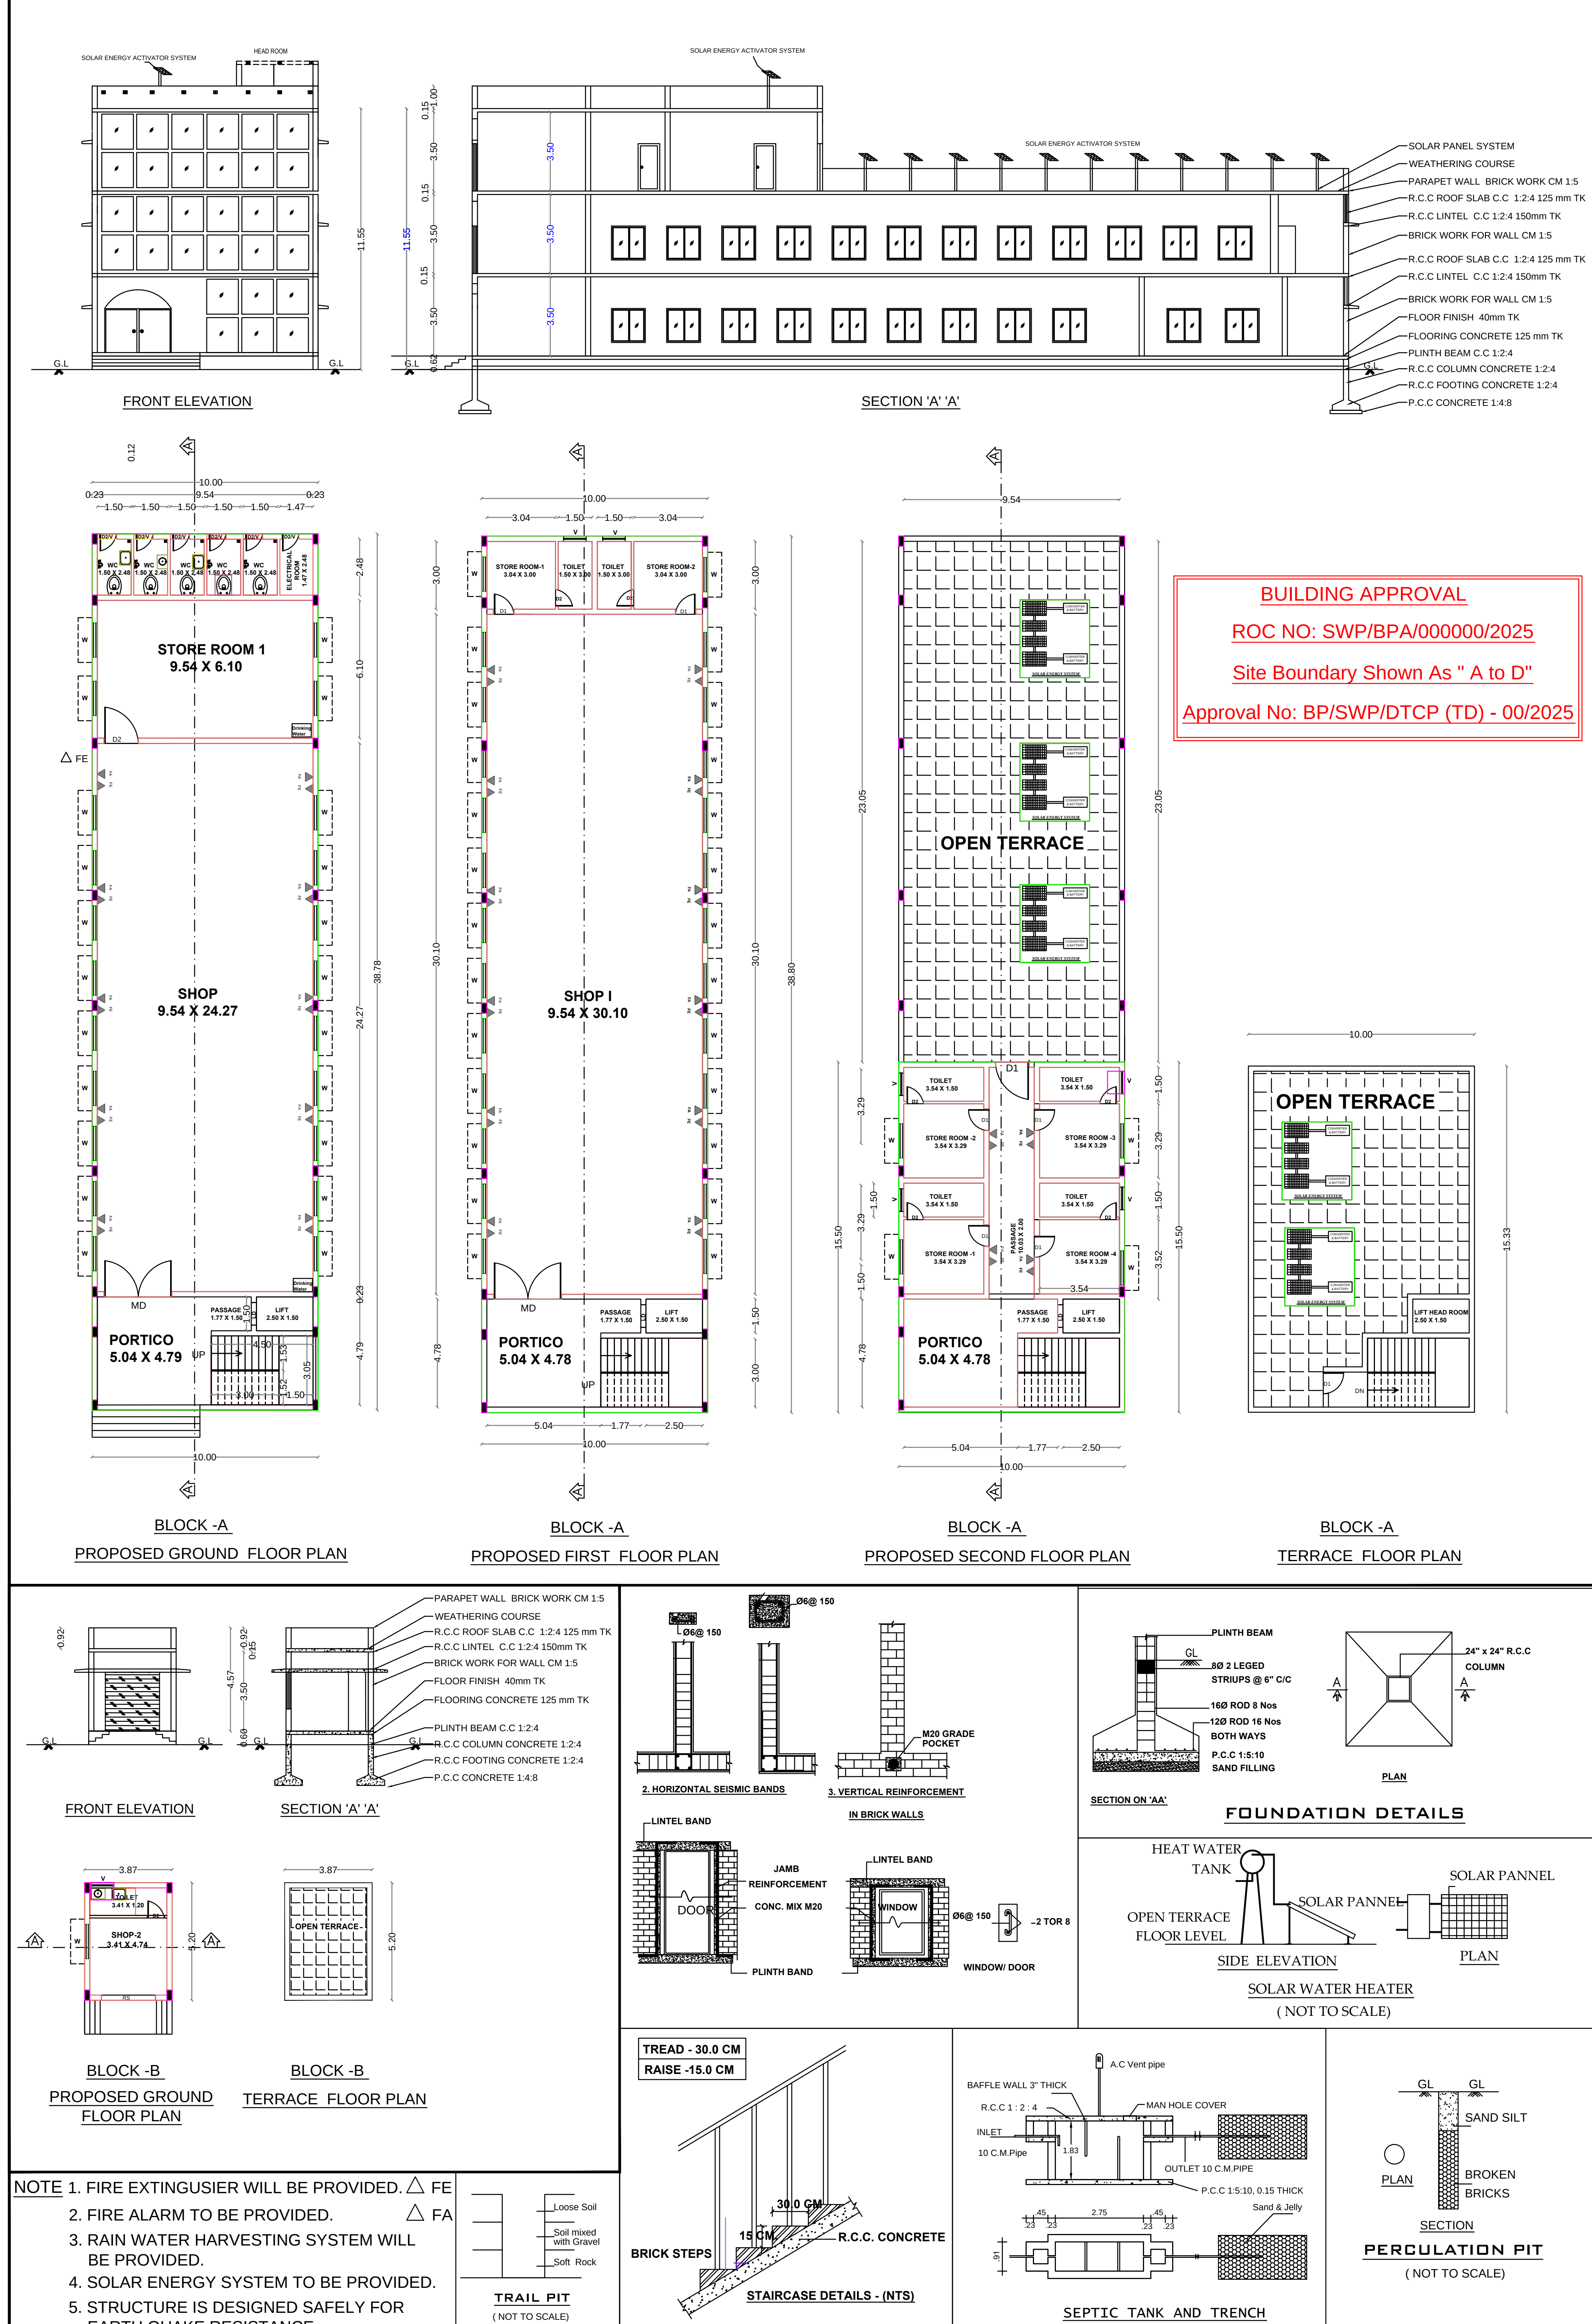


S.NO:1433/1C1A

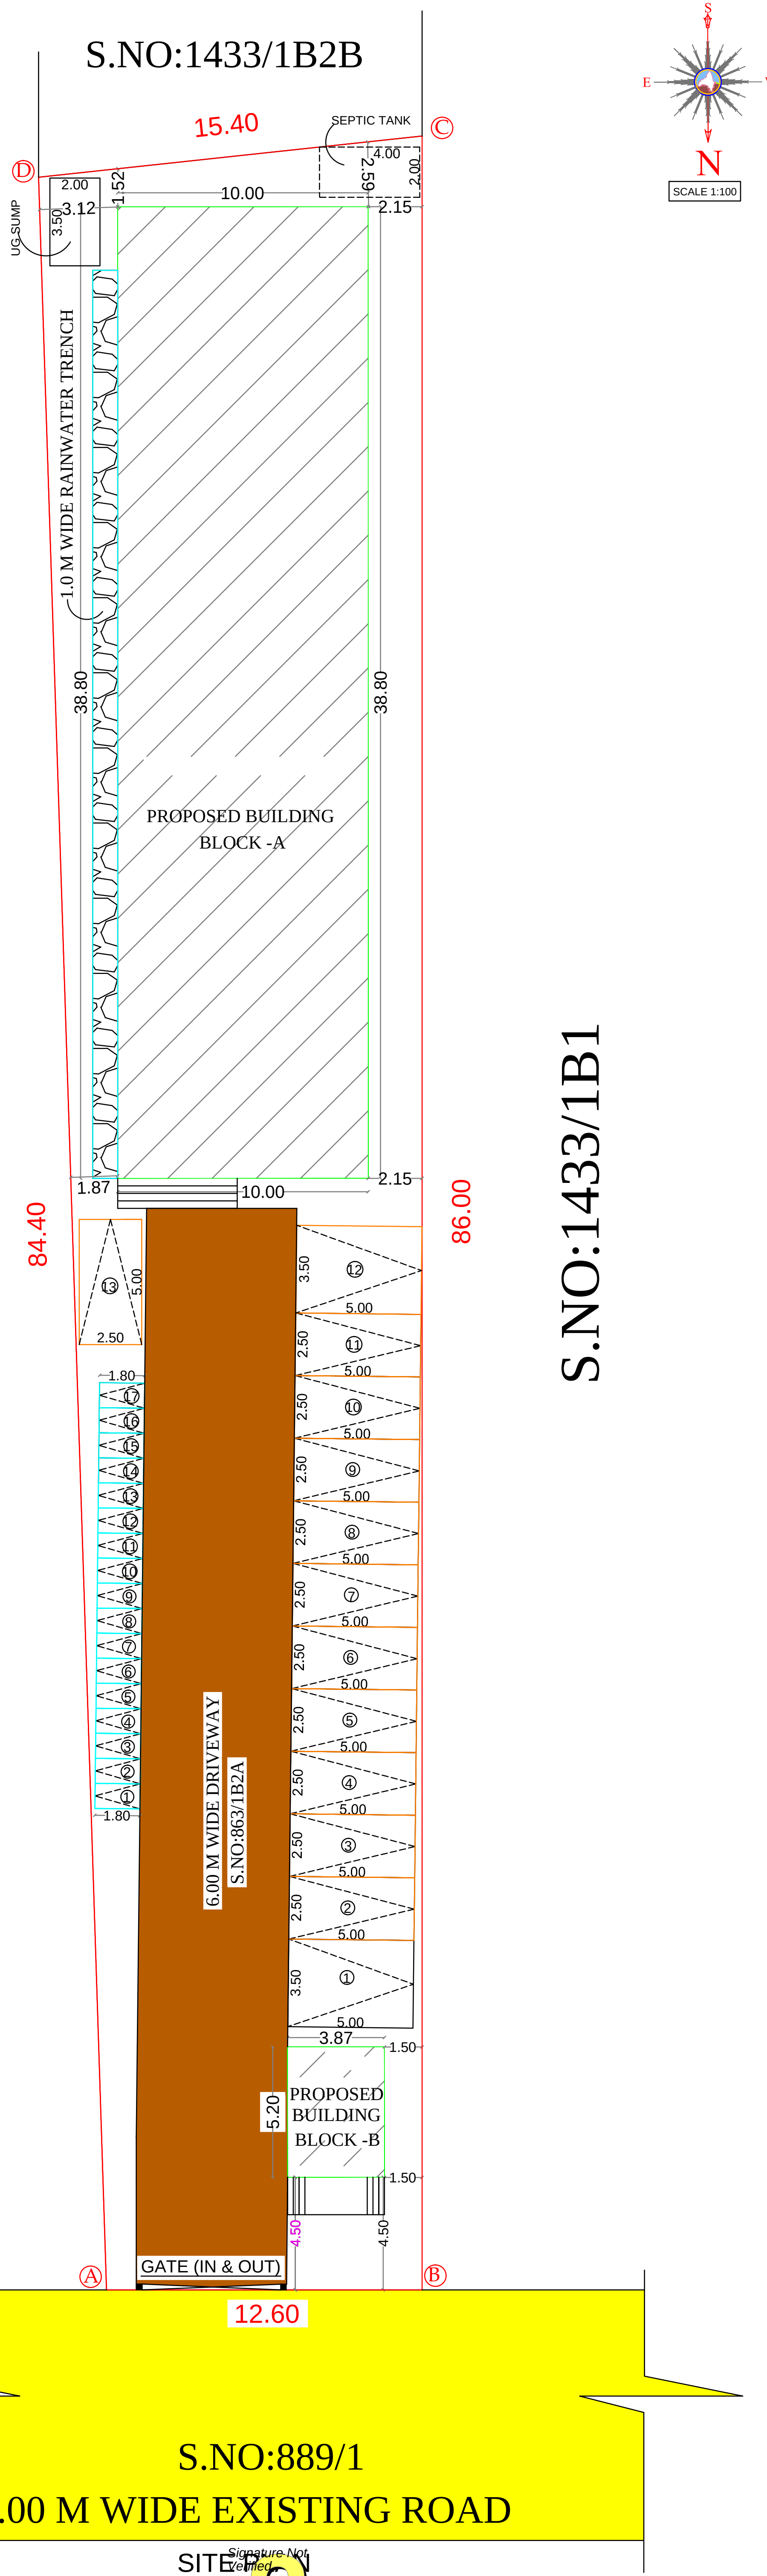

PLAN SHOWING THE PROPOSED CONSTRUCTION
OF COMMERCIAL BUILDING (SHOP) IN
S.NO:863/1B2A, VEERAPANDI TOWN PANCHAYAT,
VEERAPANDI VILLAGE, THENI TALUK,
THENI DISTRICT.

APPLICANT NAME : Mr.K.S.RAMKUMAR & K.S.GAJENDRAKUMAR.
ONLINE APPLICATION ON :

AREA DETAILS	
DESCRIPTION	AREA
PLOT AREA AS PER DOCUMENT	1227.00 Sq.Mt
PLOT AREA AS PER PATTA	1227.00 Sq.Mt
SUPER IMPOSED PLOT AREA	1189.86 Sq.Mt

PROPOSED BUILTUP AREA			
DESCRIPTION	FSI Sq.m	NON FSI Sq.m	TOTAL Sq.m
PROPOSED GROUND FLOOR-BLK-1	387.97	-	387.97
PROPOSED FIRST FLOOR-BLK-1	387.97	-	387.97
PROPOSED SECOND FLOOR-BLK-1	155.17	-	155.17
HEAD ROOM-BLK-1	-	17.73	17.73
PROPOSED GROUND FLOOR-BLK-2	20.13	-	20.13
TOTAL BUILT UP AREA	951.24	17.73	968.97

F.S.I = $\frac{\text{TOTAL FLOOR AREA}}{\text{SITE AREA}} = \frac{951.24}{1190.00} = 0.80 < 2.00$

PARKING DETAILS IN 100% OF FSI AREA (951.24 SQ.MT)
NUMBER OF CAR PARKING REQUIRED (INCLUDING PHYSICALLY CHALLENGERS PARKING) = 13 Nos
NUMBER OF CAR PARKING PROVIDED 11 + 02 = 13 Nos
(PHYSICALLY CHALLENGERS CAR PARKING - 2 Nos)

NUMBER OF TWO WHEELER PARKING REQUIRED (INCLUDING VISITORS PARKING) = 12 Nos
NUMBER OF TWO WHEELER PARKING PROVIDED 15 + 02 = 17 Nos

JOINERY DETAILS (in m)		
R.S	ROLLING SHUTTER	2.40 x 2.10
M.D	MAIN DOOR	2.64 x 2.10
L.D	LIFT DOOR	1.20 x 2.10
D1	DOOR	1.22 x 2.10
D2	DOOR	0.90 x 2.10
W	WINDOW	1.52 x 1.97
W	WINDOW	1.00 x 1.31
V	VENTILATOR	0.62 x 0.62

COLOUR INDEX			
Site Boundary		Existing Road	
Proposed Building		Drive Way	

ALL DIMENSIONS ARE IN METER

STRUCTURAL ENGINEER

REGISTERED ENGINEER

ARCHITECT

APPLICANT