

PP

APPROVAL RECORD

Planning Permission

Theni district, Tamil Nadu

APPROVAL TYPE


Building Plan

ISSUING AUTHORITY


Rural Panchayat

The approval as the planning authority issued it, reproduced in full behind this page.


An approval speaks to what was sanctioned, not to what was built. Completion is a separate record.

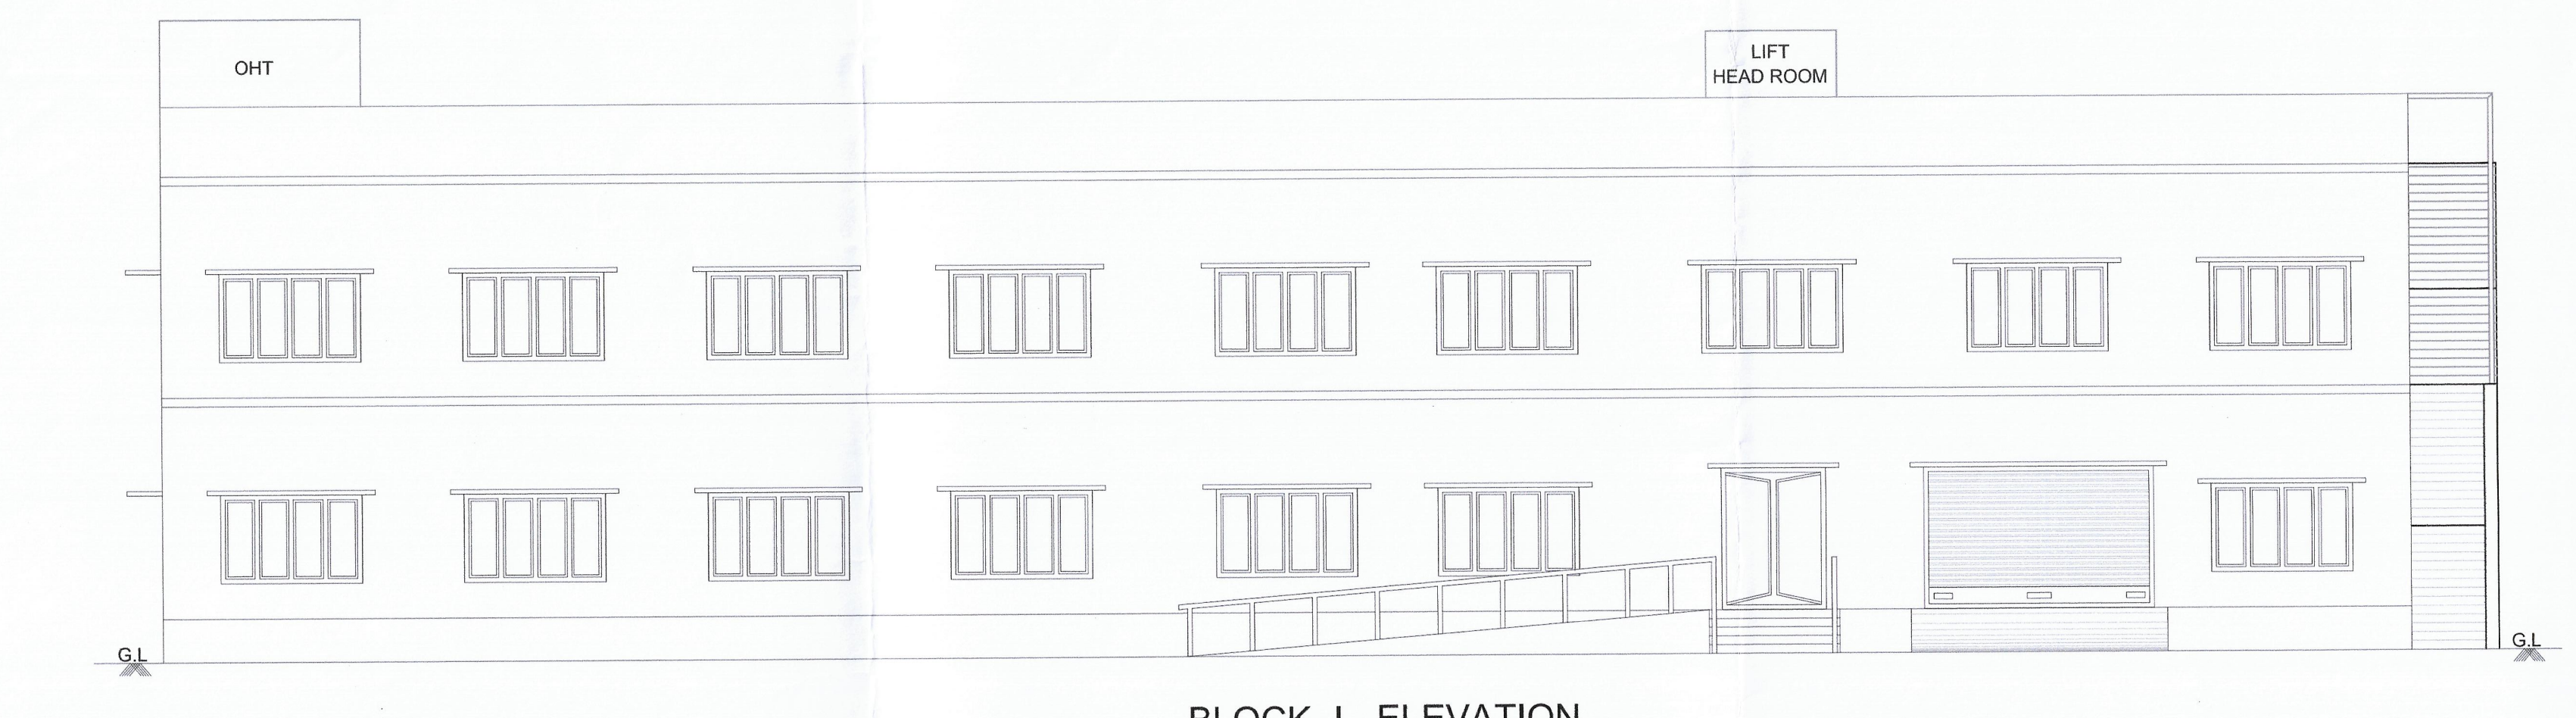


BLOCK-I ELEVATION

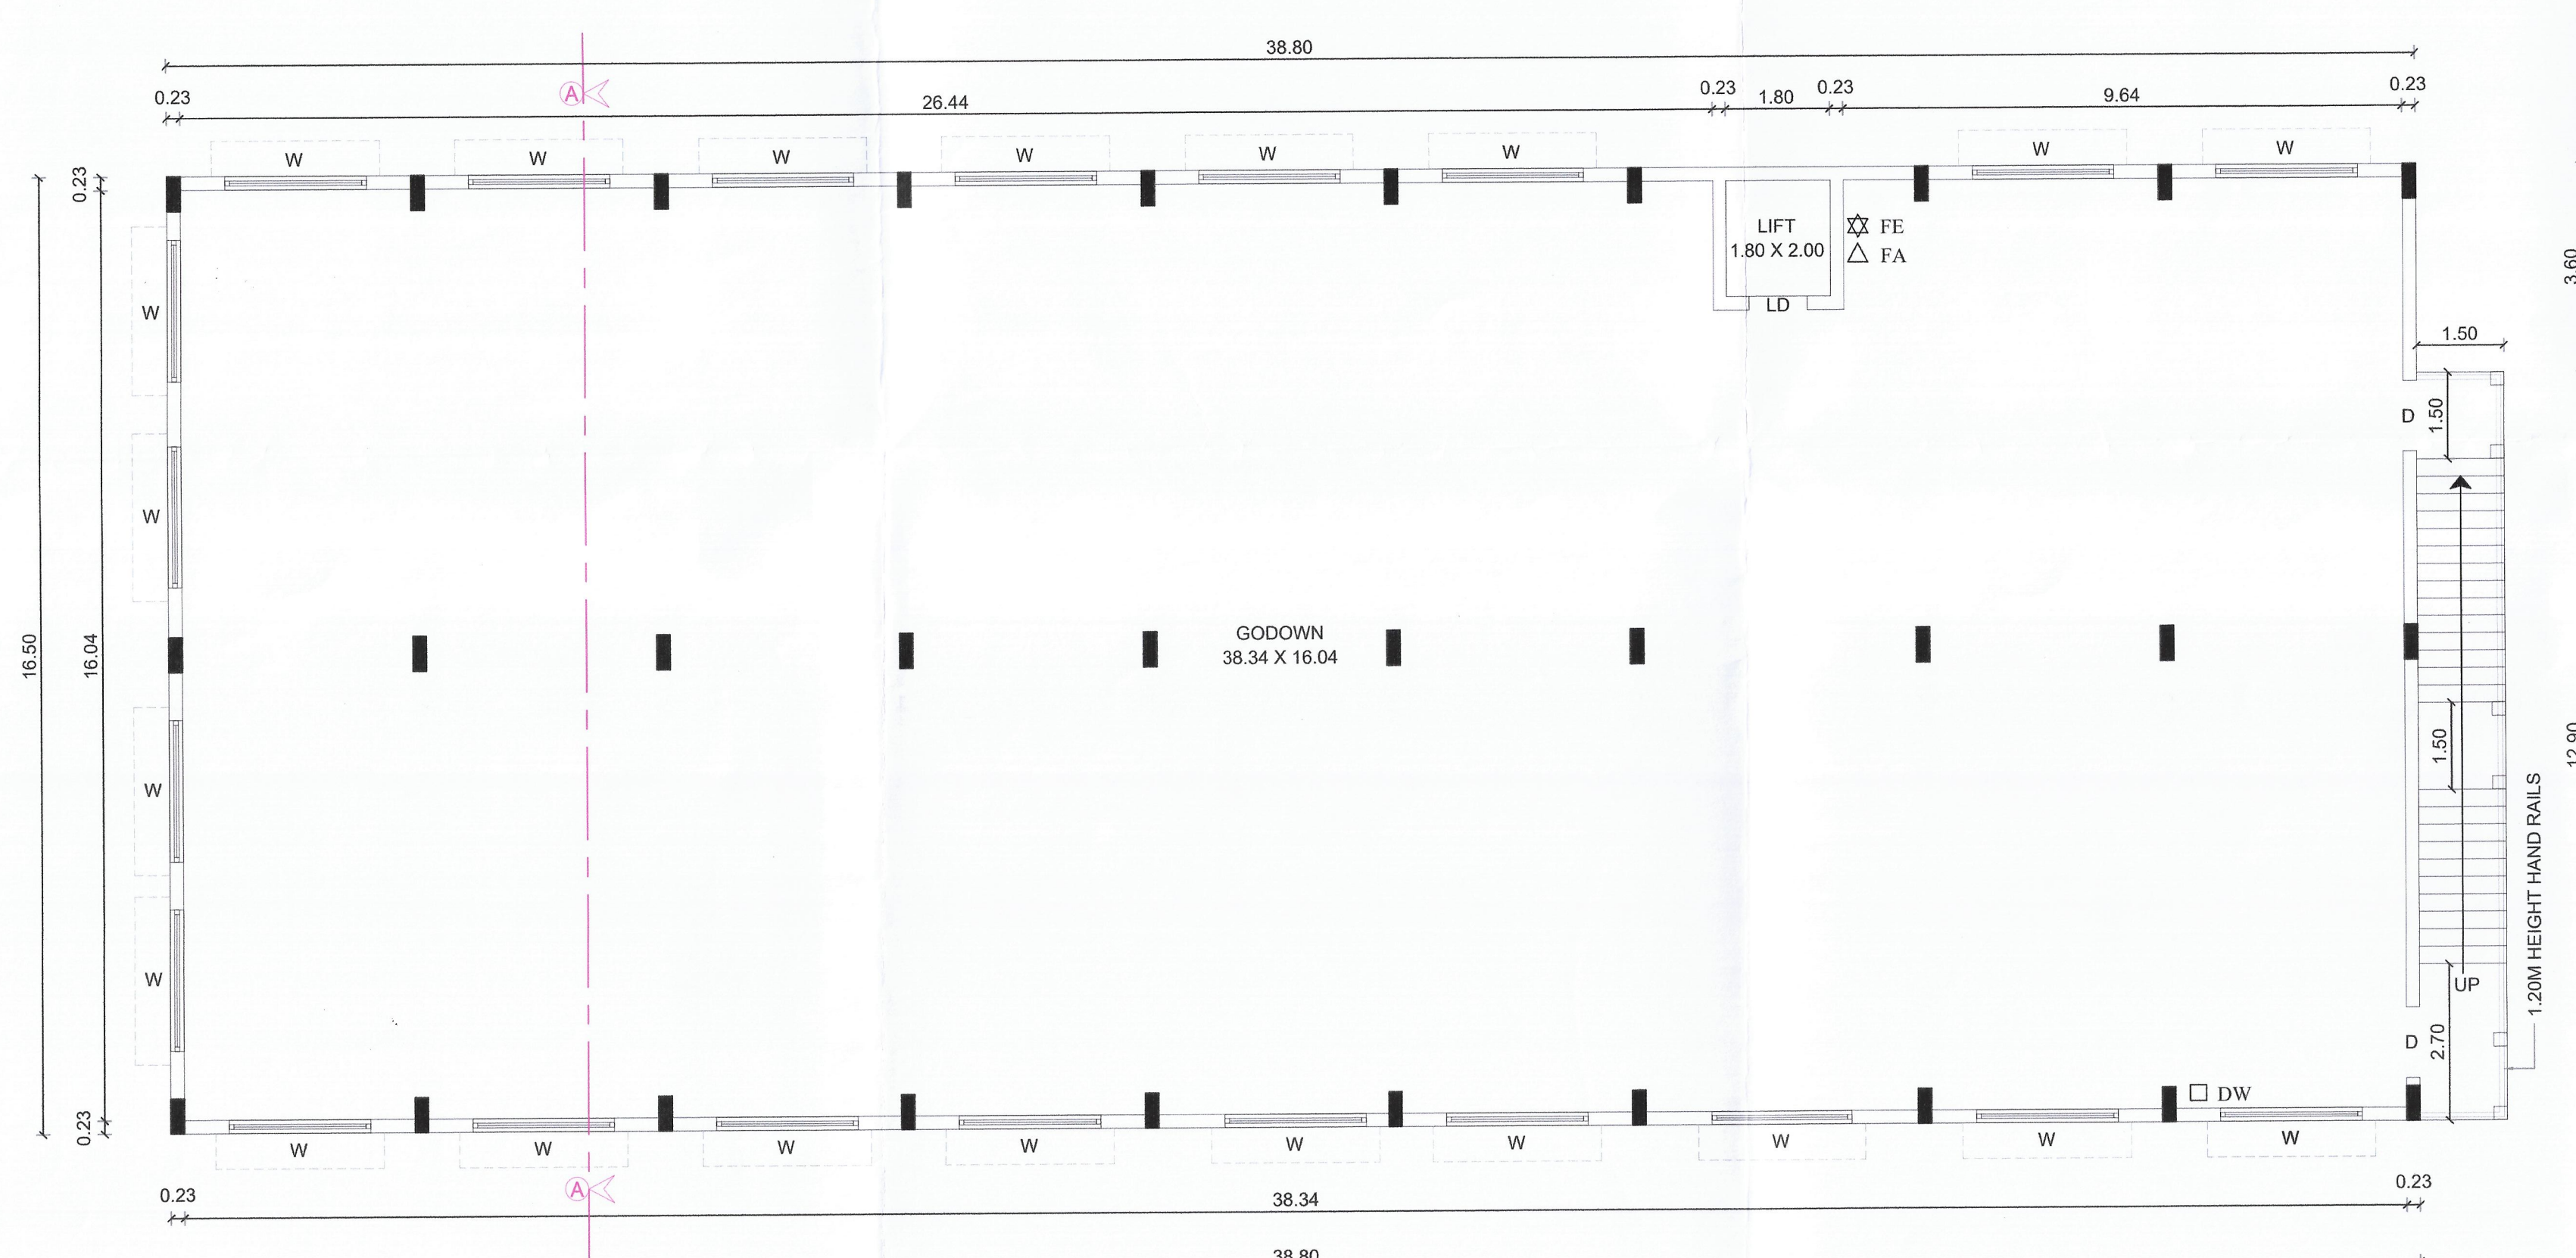


BLOCK-I FIRST FLOOR PLAN

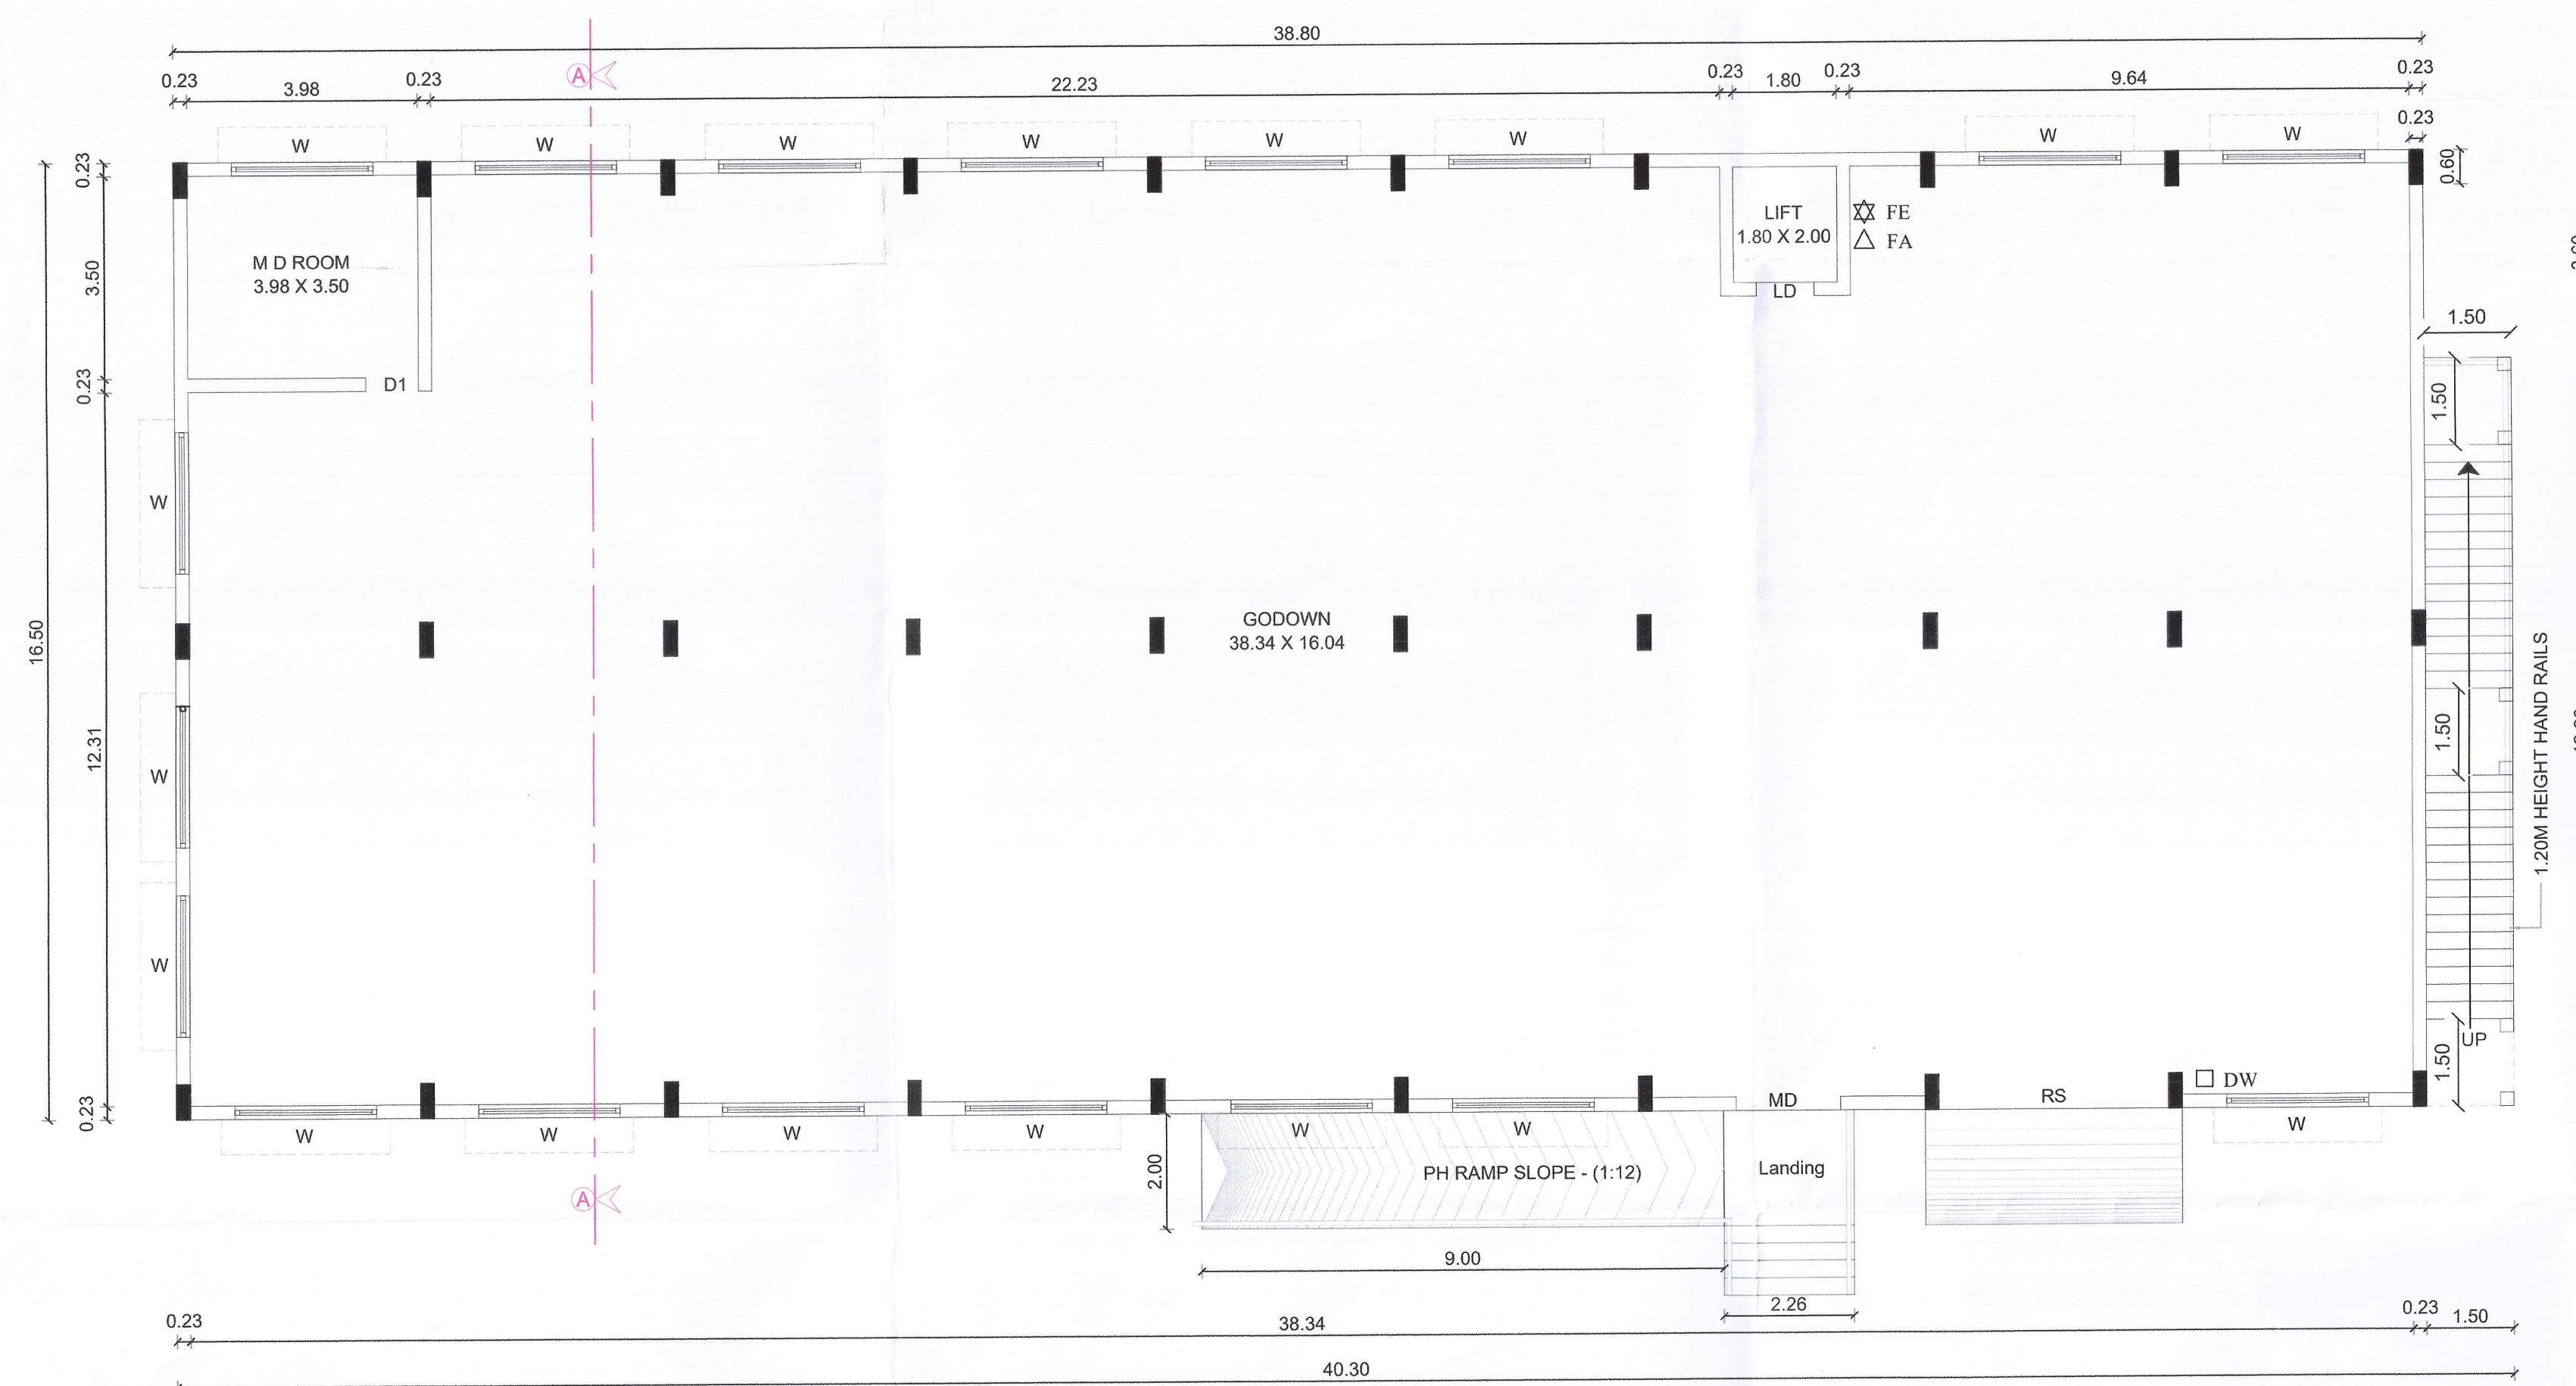

BLOCK-I GROUND FLOOR PLAN

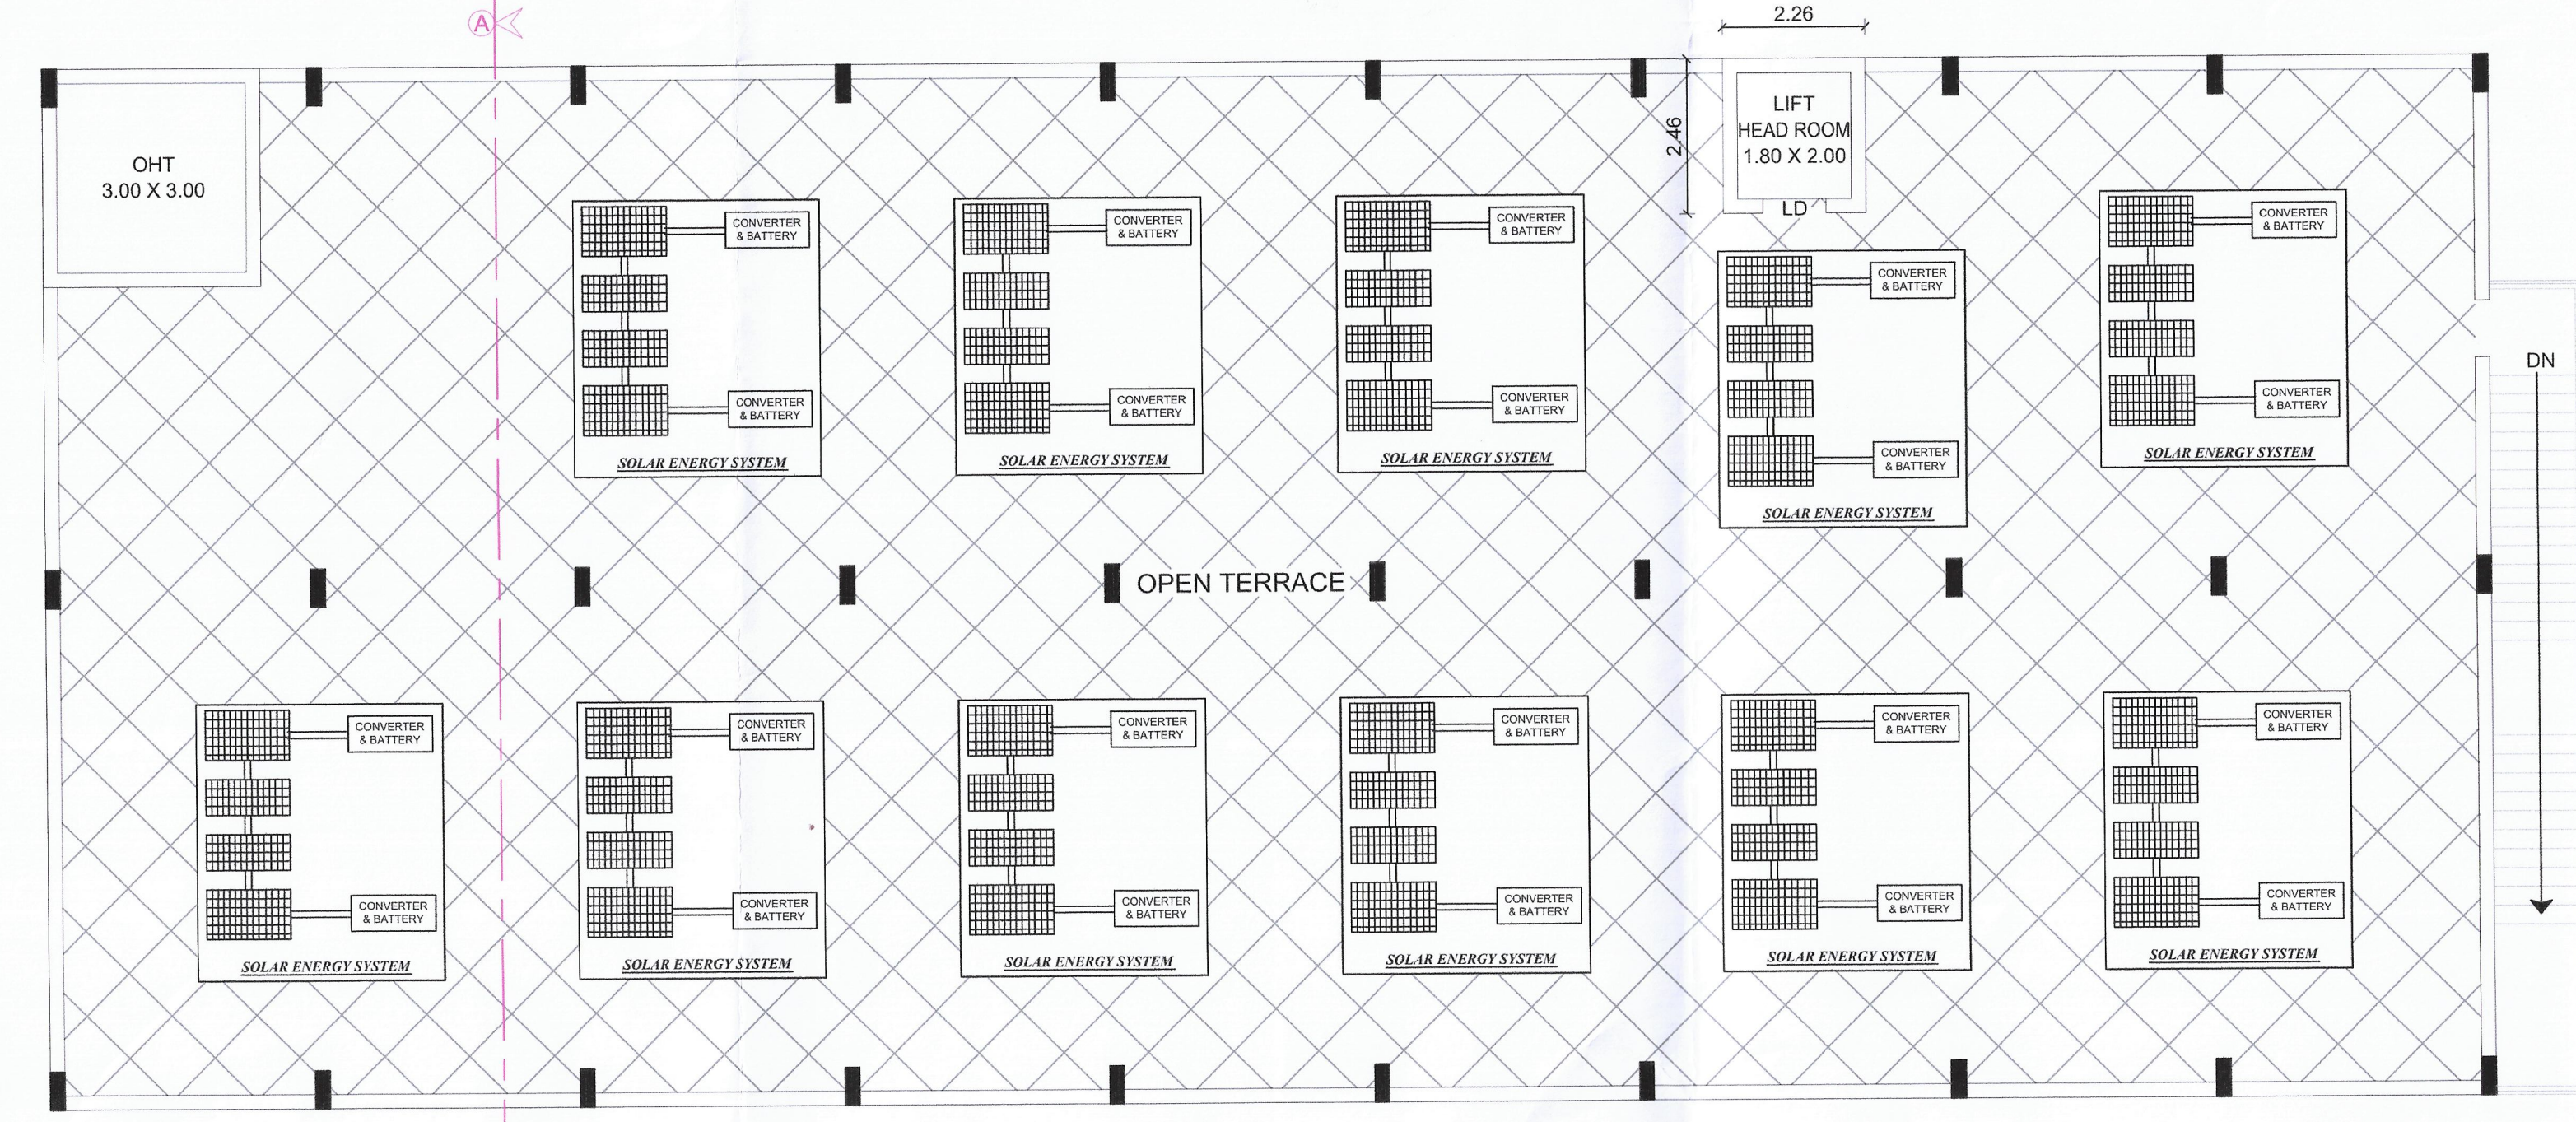


BLOCK-I TERRACE FLOOR PLAN

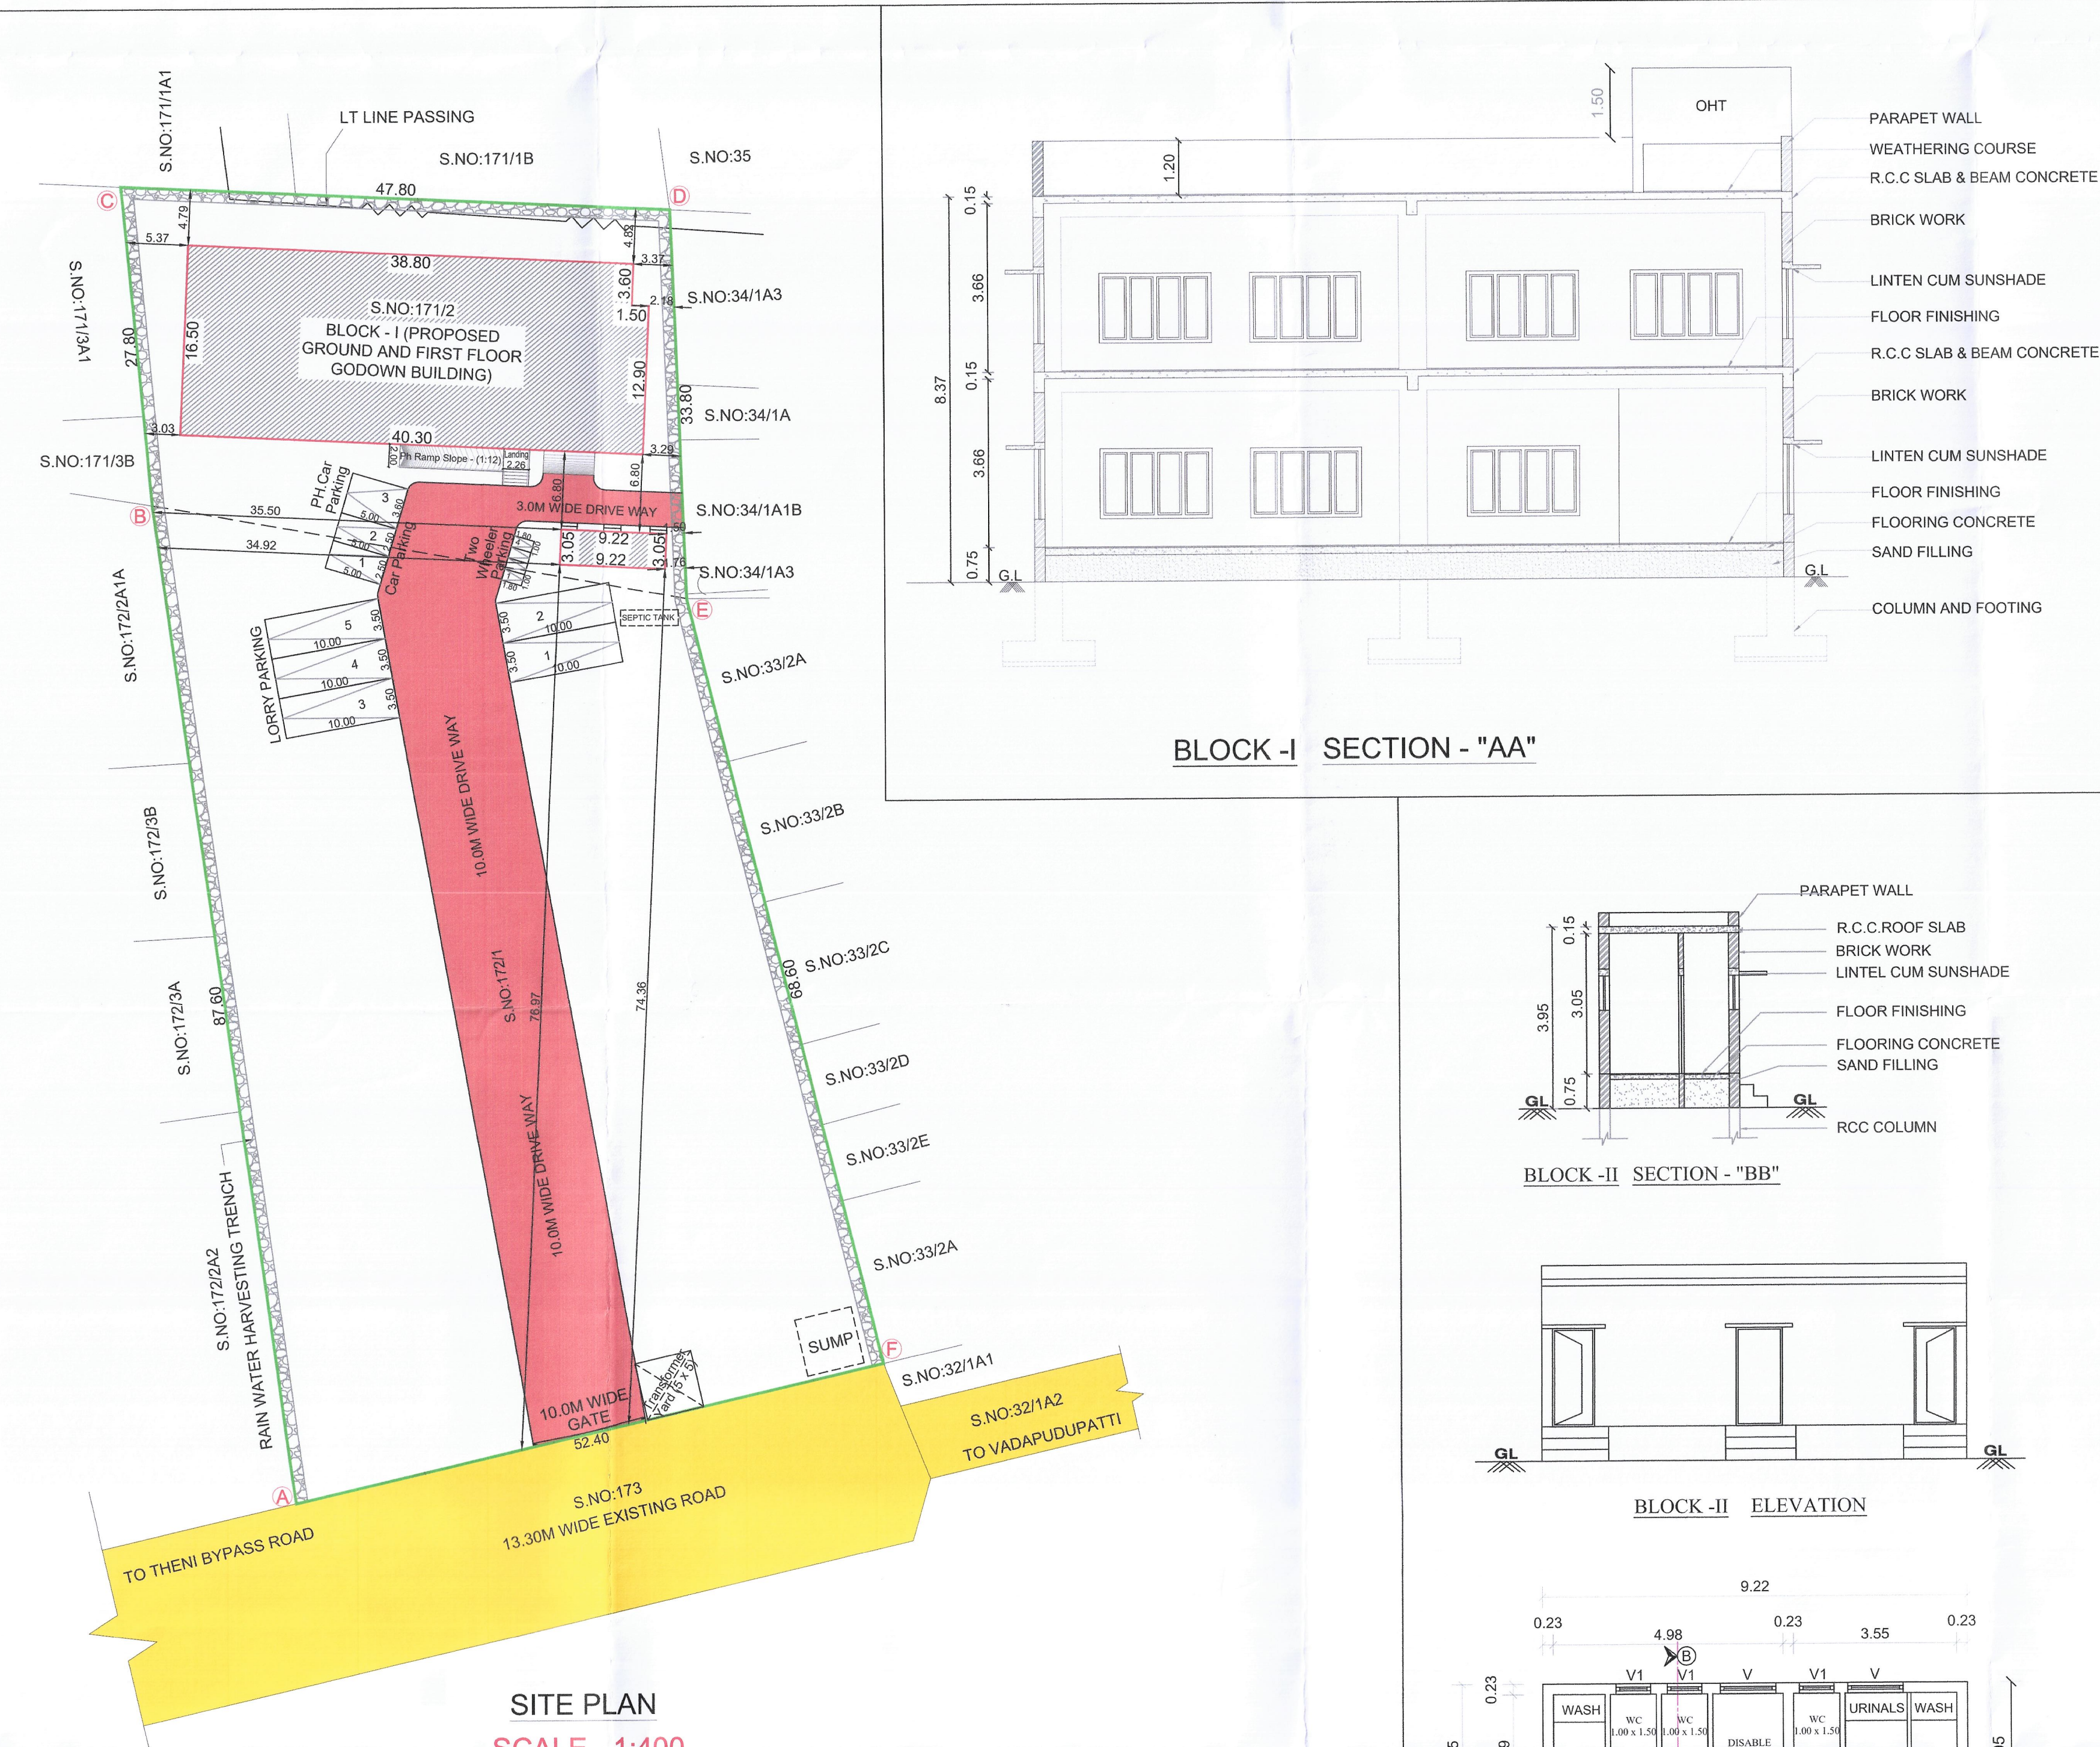


BLOCK-I SECTION - "AA"


SITE PLAN SCALE - 1:400

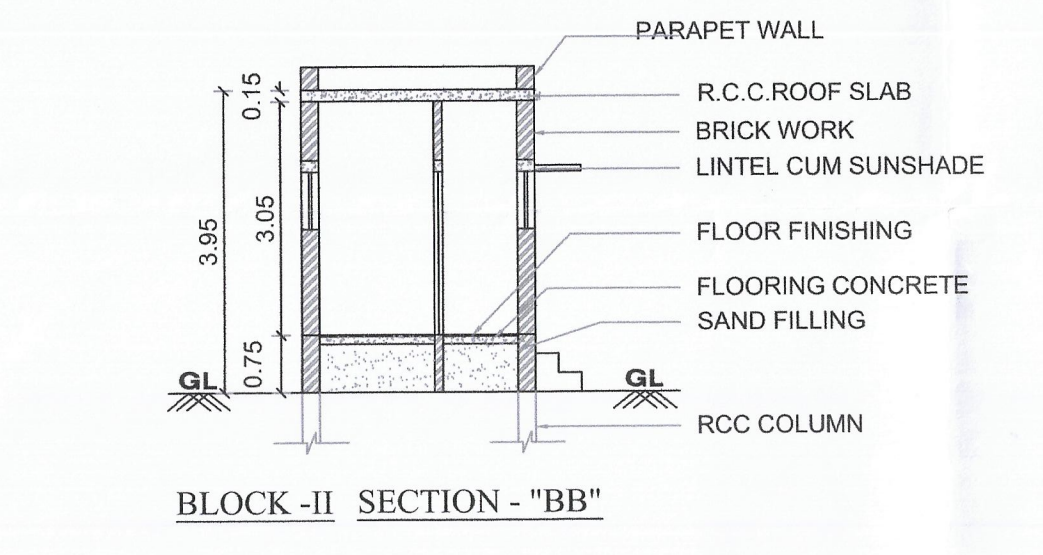

BLOCK-II SECTION - "BB"

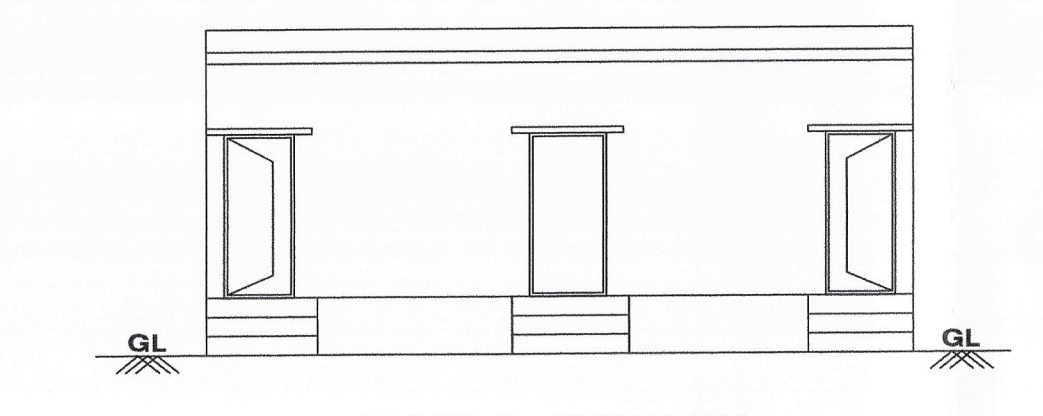


BLOCK-II ELEVATION

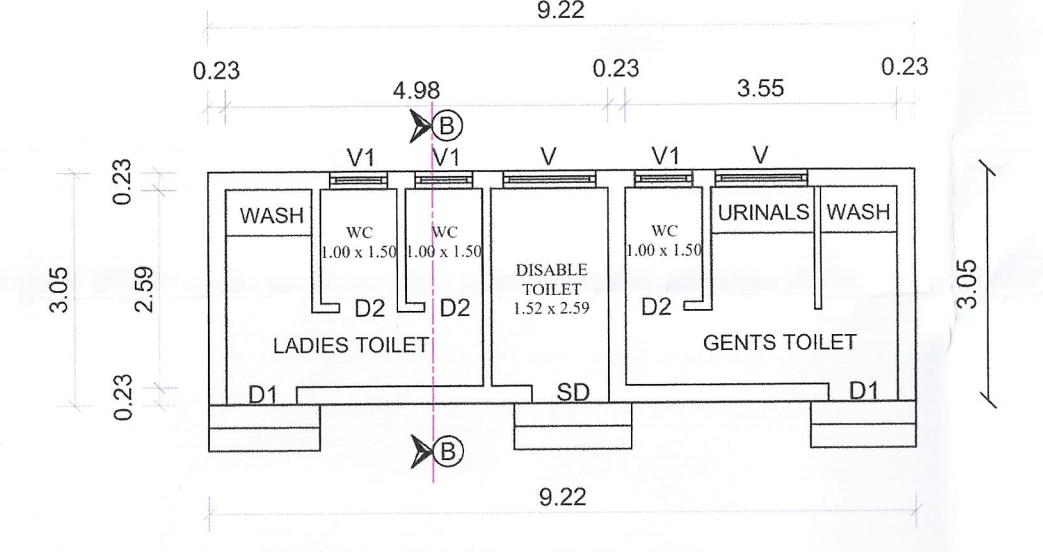

BLOCK-II GROUND FLOOR PLAN

REVISED PLAN SHOWING THE PROPOSED CONSTRUCTION OF COMMERCIAL (GODOWN) BUILDING IN S.NO:171/2 & 172/1 AT UNJAMPATTI VILLAGE / PANCHAYAT, THENI PANCHAYAT UNION / TALUK, THENI DISTRICT.

SCALE - 1:100
ALL DIMENSION AREA IN METER

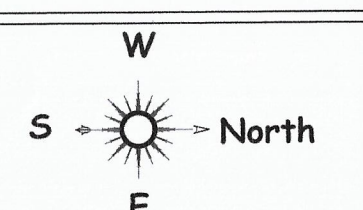

SPECIFICATION:
FOUNDATION : COLUMN FOOTING
BRICK WORK : C.M 1:6 FOR SUPER STRUCTURE
PLASTERING : C.M 1:5 FOR WALLS & 1:3 FOR CEILING
CEMENT PAINT : 2 COATS FOR WALLS & 1 EXTRA COAT FOR CEILING
R.C.C : 1:2:4 FOR SLABS & LINTELS
WOOD WORK : ALL WOOD WORKS IN BEST QUALITY TIMBER

NOTE
1. FIRE EXTINGUISHER WILL BE PROVIDED. FE
2. FIRE ALARM TO BE PROVIDED. FA
3. DRINKING WATER TO BE PROVIDED. DW
4. RAIN WATER HARVESTING SYSTEM WILL BE PROVIDED.
5. SOLAR ENERGY SYSTEM TO BE PROVIDED.
6. WASTE WATER RECYCLED & USED FOR GARDEN PURPOSE.
7. STRUCTURE IS DESIGNED SAFELY FOR EARTH QUAKE RESISTANCE.

EXISTING APPROVAL DETAILS
ONLINE Roc.No:SWP/BPA/0497310/2025
APPROVED No :BP/SWP / DTCP (TD) - 14/2025
DATED : 09.06.2025

SITE AREA DETAILS
SITE AREA (AS PER DOCUMENT) : 5100.00 Sq.M
SITE AREA (AS PER PATTA) : 5150.00 Sq.M

REVISED BUILDING AREA STATEMENT			
FLOOR NAME	F.S.I Sq.M	Non F.S.I Sq.M	Buildup Area Sq.M
BLOCK - I (Godown Building)			
PROPOSED GROUND FLOOR	659.55	-	659.55
PROPOSED FIRST FLOOR	659.55	-	659.55
PROPOSED HEAD ROOM	-	5.56	5.56
BLOCK - II (Toilet Block)			
PROPOSED GROUND FLOOR	28.11	-	28.11
TOTAL	1347.21	5.56	1352.77

FLOOR SPACE INDEX :-
FSI = $\frac{1347.21}{5100.00} = 0.264 < 2.00$

CAR PARKING CALCULATION			
S.NO	DESCRIPTION	PARKING CALCULATION	REQUIRED PROVIDED
1	Two Wheeler Parking	-	0 4
2	Car Parking Including Physically Challenged Car Parking	-	0 2+2
3	Lorry Parking	Godown area = $\frac{1319.10}{300}$	5 5

SCHEDULE OF JOINERY			
JOINERYS	SIZE (M x M)	JOINERYS	SIZE (M x M)
RS Rolling Shutter	3.97 x 2.44	SD SLIDING DOOR	1.00 x 2.13
MD MAIN DOOR	1.80 x 2.44	LD LIFT DOOR	1.00 x 2.13
D DOOR	1.22 x 2.13	W WINDOW	2.44 x 1.52
D1 DOOR	0.91 x 2.13	V VENTILATOR	1.22 x 0.75
D2 DOOR	0.76 x 2.13	V1 VENTILATOR	0.75 x 0.75

HEIGHT OF THE BUILDING = 8.37M

LEGENDS :
 SITE BOUNDARY
 DRIVE WAY
 PRO. BUILDING
 EXISTING ROAD








APPLICANT

Sri Pradeesh M
Registered Architect
CA/2024/169773
Mobile No:9047787740
Theni Best Cadd & Plotting
Periyakulam Road, Theni-625591

ARCHITECT

STRUCTURAL ENGINEER

REGISTER ENGINEER

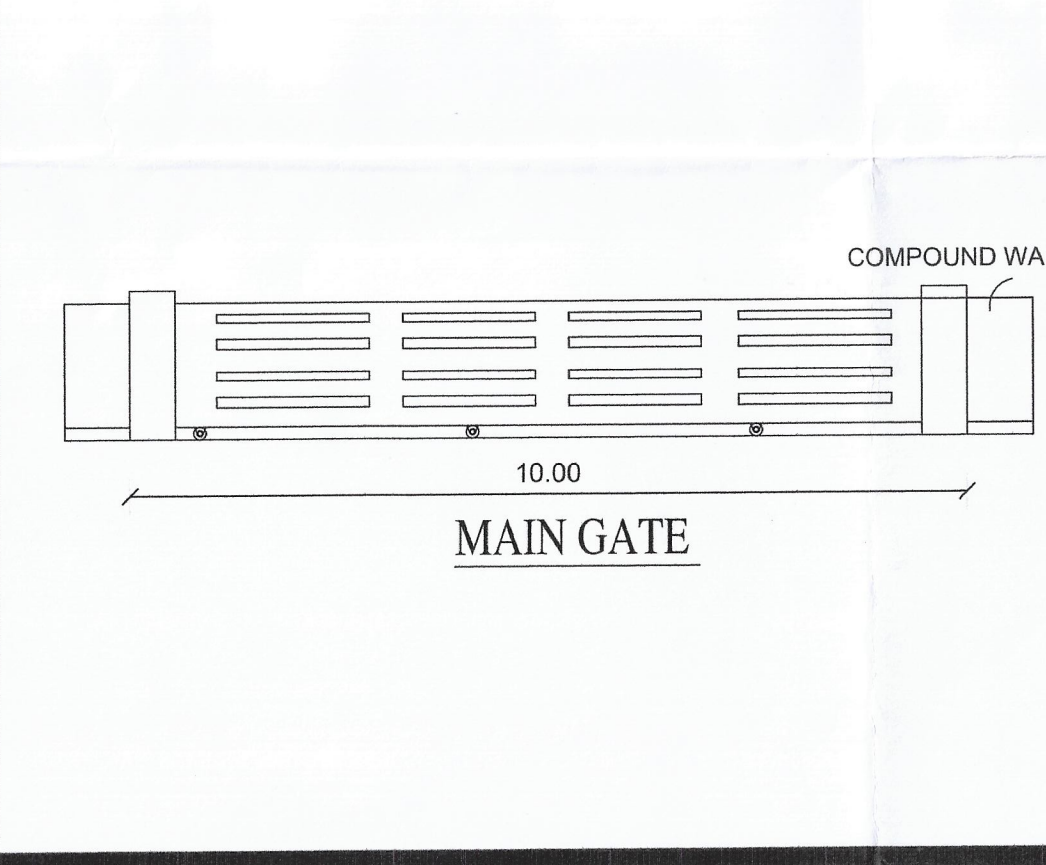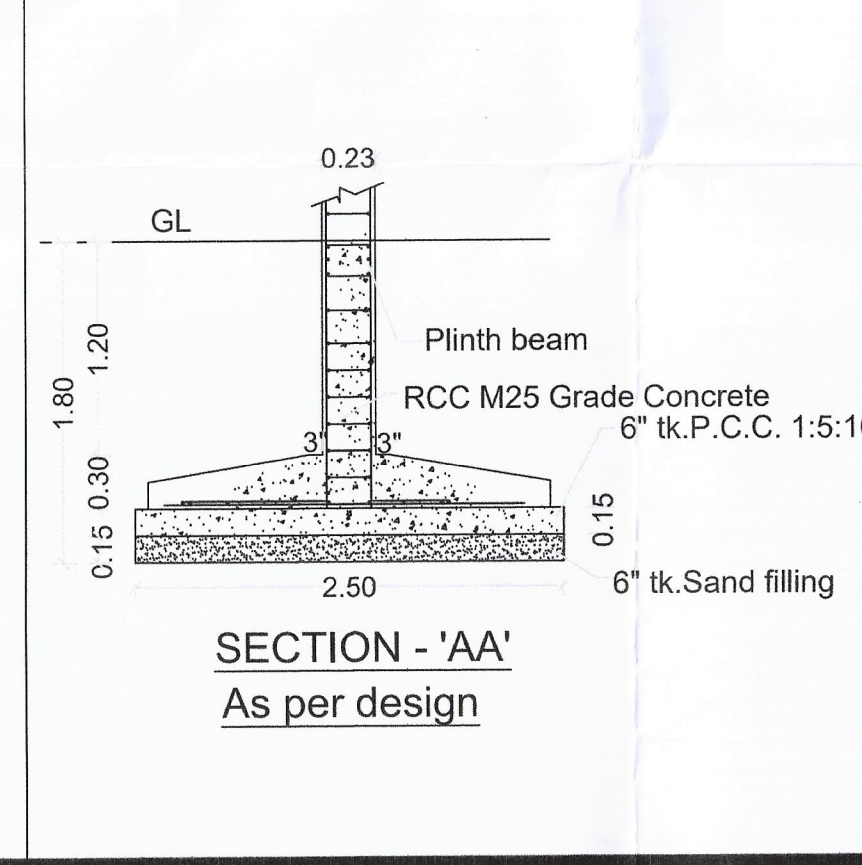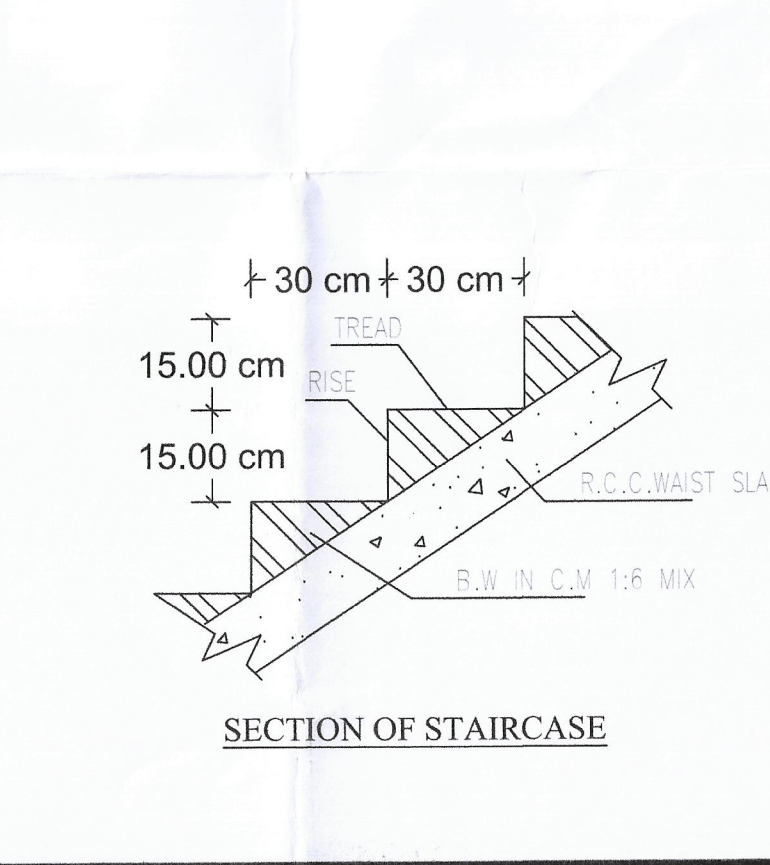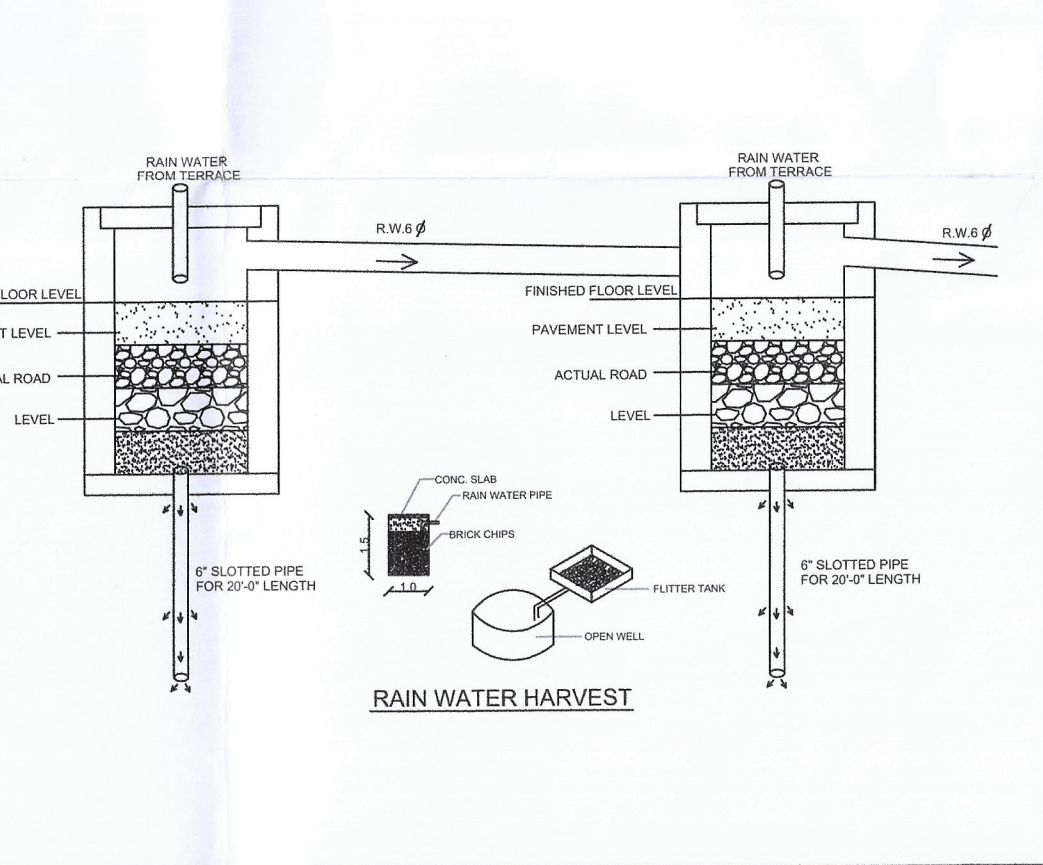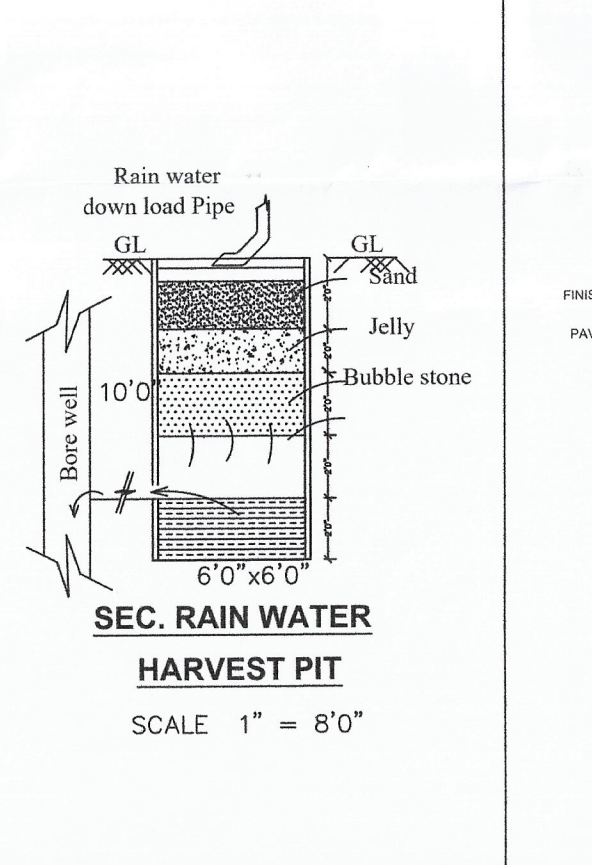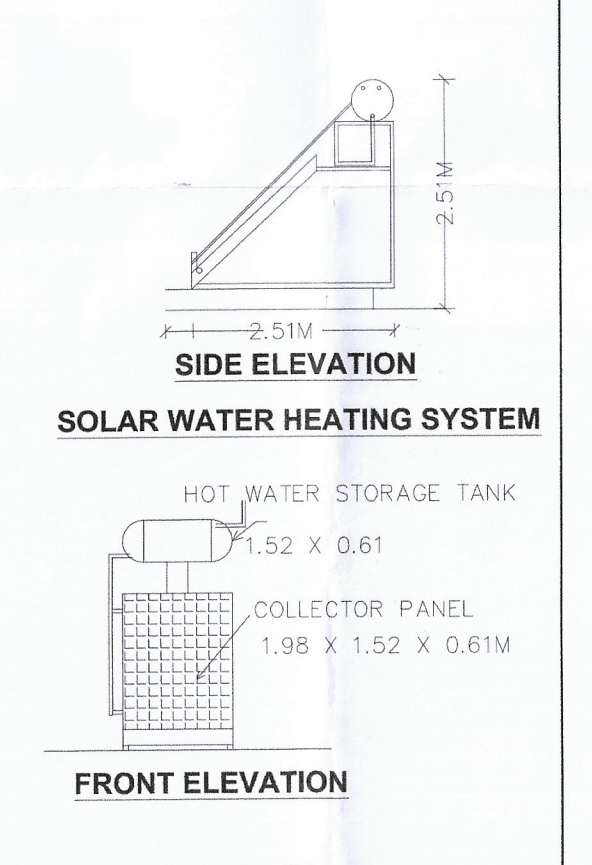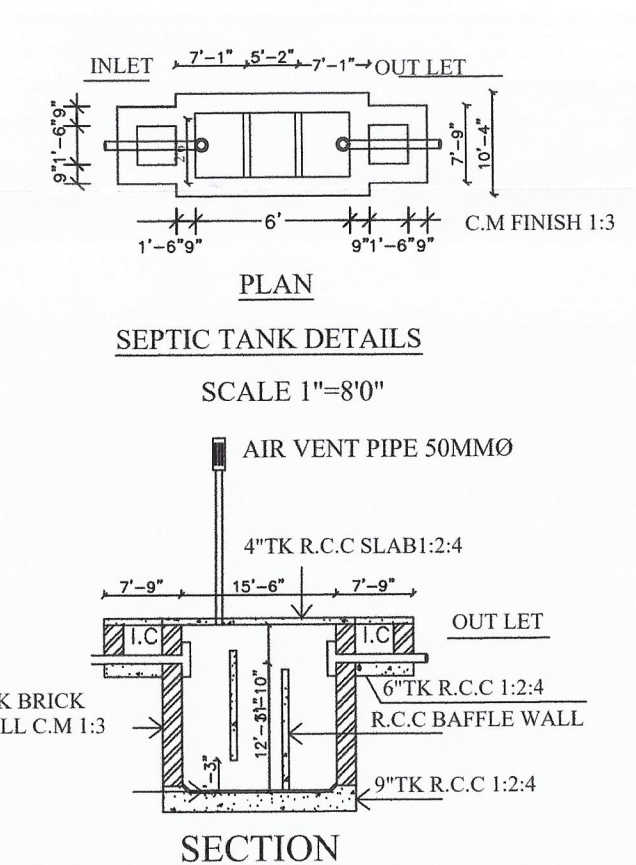

Eight ways to know a piece of land before you pay for it.

This report covers one part of the picture. These cover the rest, drawn from the same government records, for any property in Tamil Nadu.

LandLens One

Ask anything about a property and get an answer grounded in live government records, with the sources shown.

[/landlens/one](#)



Verify My Land

Every record check run on one property and returned as a single report.

[/landlens/verify-my-land](#)



Legal Opinion

An advocate's written opinion on the title, built on the records we pull for it.

[/landlens](#)



One Map

Every layer on one map: the parcel, its boundary, zoning, water bodies and what sits around it.

[/landlens/one/map](#)



PriceMap

What land actually changed hands for around this plot, taken from the registered deeds.

[/landlens/pricemap](#)



Build Scope

What you are allowed to build here: floor space, height, coverage and setbacks.

[/landlens/build-scope](#)



Property Tracker

Watch a property and hear about it when something new is registered against it.

[/landlens/property-tracker](#)



Deal Room

Run the transaction in one place: documents, stamping, signatures and the parties.

[/landlens/deal-room](#)



Twenty-four checks you can run yourself, at no cost.

Records and verification

The registers themselves, read for you.

Encumbrance Certificate

Patta and Chitta

Field Measurement Sketch

EC Analyzer

Bank charge check

Court case search

Seller background check

Approval check by survey

Zoning and land use

What the plan says can happen on this land.

Land use zone finder

CMDA land use check

Coastal regulation zone

Master plan check

Water bodies finder

Airport height clearance

Value and duty

What it is worth and what it costs to register.

Guideline value by street

Guideline value by survey

Stamp duty and registration fees

Capital gains

Floor space index

Area unit converter

Registers and directories

Who holds it, and which office keeps the record.

Find your registering office

Temple property check

Waqf property check

RERA register



Every free tool
/tools



Services we run
for you
/services



The LandLens
suite
/landlens/one



Every claim in this document traces back to a government record.

Legal opinions, due diligence and title verification

Building plan, layout and sub-division approvals

Completion and occupancy certificates, regularisation

Escrow, negotiation and NRI property management

Land survey, soil testing, architecture and construction

Verified RealEstate
3/350/2 Mettukuppam,
OMR Thoraipakkam,
Chennai 600 097, India
hello@verified.realestate
+91 9996 12 9996

Prepared from the registers named on the page each finding sits on. Where a register could not be read, this document says so in its place rather than leaving the gap to be read as a clean result.

