

PP

APPROVAL RECORD

Planning Permission


Theni district, Tamil Nadu

APPROVAL TYPE
Building Plan

ISSUING AUTHORITY
Rural Panchayat

The approval as the planning authority issued it, reproduced in full behind this page.

An approval speaks to what was sanctioned, not to what was built. Completion is a separate record.

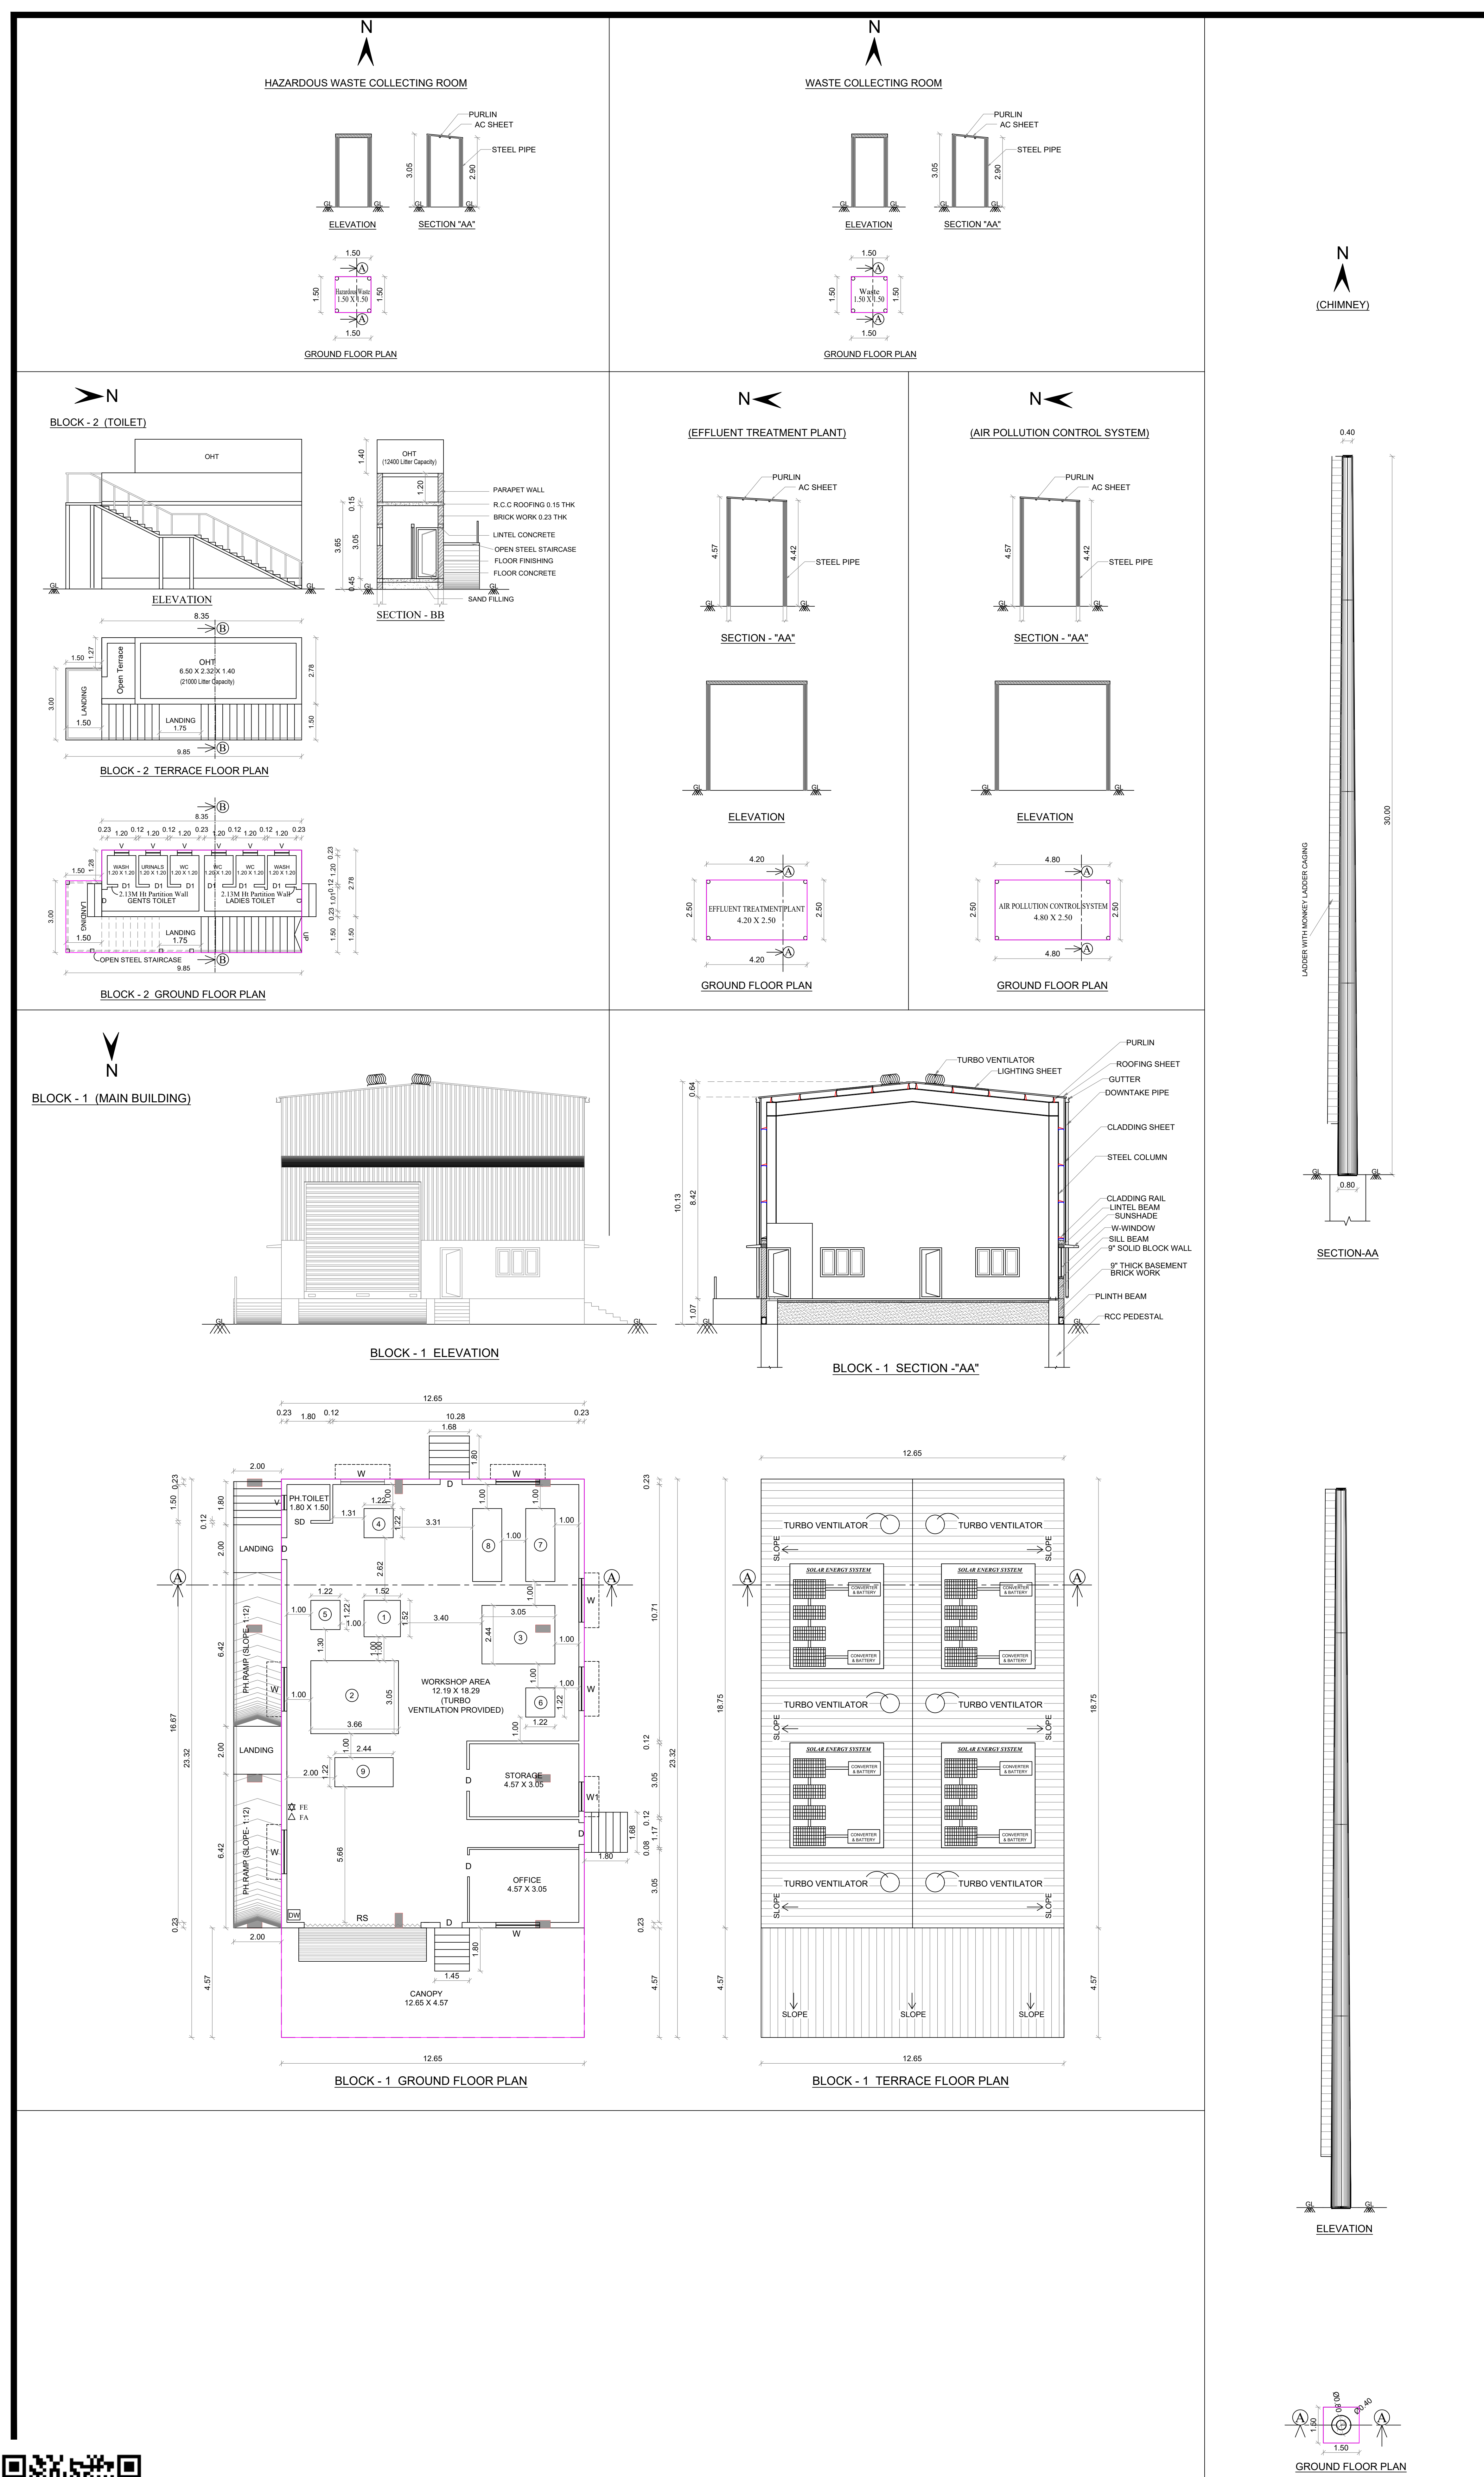

SHEET NO - 2/2				
PLAN SHOWING THE PROPOSED CONSTRUCTION OF INDUSTRIAL BUILDING (RED CATEGORY - LITHIUM CARBONATE AND COMPOSITE DEODORIZER POUCH) IN PLOT NO.31 IN APPROVED SIPCOT INDUSTRIAL PARK LAYOUT NO:L.P/ AD DTCP (TD) NO:78/2023 IN S.NO.4 pt AT POOMALA KUNDU VILLAGE, KATTUNAYAKANPATTI PANCHAYAT, THENI PANCHAYAT UNION / TALUK, THENI DISTRICT.				
SCALE - 1:100 ALL DIMENSION AREA IN METER	North W  E S			
Tamil Nadu Pollution Control Board Consent Order NO.2501267192826 - Dated:14/07/2025 Proceedings NO.F.1154TEN/RS/DEE/TNP/2025 - Dated:14/07/2025				
CATEGORY : RED INDUSTRIES MANUFACTURING DETAILS : LITHIUM CARBONATE AND COMPOSITE DEODORIZER POUCH				
SPECIFICATION: FOUNDATION : COLUMN FOOTING BRICK WORK : CM 1:6 FOR SUPER STRUCTURE PLASTERING : CM 1:5 FOR WALLS & 1:3 FOR CEILING CEMENT PAINT : 2 COATS FOR WALLS & 1 EXTRA COAT FOR CEILING R.C.C : 1:2:4 FOR SLABS & LINTELS WOOD WORK : ALL WOOD WORKS IN BEST QUALITY TIMBER				
NOTE 1. FIRE EXTINGUISHER WILL BE PROVIDED. ☒ FE 2. FIRE ALARM TO BE PROVIDED. △ FA 3. DRINKING WATER TO BE PROVIDED. □ DW 4. RAIN WATER HARVESTING SYSTEM WILL BE PROVIDED. 5. SOLAR ENERGY SYSTEM TO BE PROVIDED. 6. WASTE WATER RECYCLED & USED FOR GARDEN PURPOSE. 7. STRUCTURE IS DESIGNED SAFELY FOR EARTH QUAKE RESISTANCE				
BUILDING AREA STATEMENT				
SL.NO	DESCRIPTION	FSI Sq.M	Non FSI Sq.M	Builtup Area Sq.M
1	BLOCK - 1 (MAIN BUILDING) GROUND FLOOR	295.00	-	295.00
2	BLOCK - 2 (TOILET) GROUND FLOOR	40.24	-	40.24
3	EFFLUENT TREATMENT PLANT	10.50	-	10.50
4	AIR POLLUTION CONTROL SYSTEM	12.00	-	12.00
5	HAZARDOUS WASTE COLLECTING ROOM	2.25	-	2.25
6	WASTE COLLECTING ROOM	2.25	-	2.25
7	CHIMNEY	2.25	-	2.25
TOTAL		364.49	-	364.49
SCHEDULE OF JOINERY				
JOINERYS	SIZE (M x M)	JOINERYS	SIZE (M x M)	
RS ROLLING SHUTTER	4.88 x 4.88	W WINDOW	1.83 x 1.22	
D DOOR	0.91 x 2.13	W1 WINDOW	1.22 x 1.52	
D1 DOOR	0.76 x 2.13	V VENTILATOR	0.61 x 0.61	
SD SLIDING DOOR	1.00 x 2.13			
MACHINERIES NAME AND HP DETAILS				
SL.NO	MACHINERIES NAME	Nos	H.P	TOTAL H.P
1	HOT DRY AIR OVEN	1	2	2
2	ROTARY RETORT FURNACE	1	50	50
3	GLASS LINED REACTOR	1	5	5
4	BALL MILL	1	5	5
5	PSA GENERATOR	1	5	5
6	DM WATER PLANT	1	2	2
7	EVAPORATOR	1	5	5
8	FILTER	1	5	5
9	PACKAGING SETUP	1	1	1
TOTAL			80	80
NUMBER OF LABOURS - 20 Nos (MALE - 15 Nos, FEMALE - 5 Nos) TOTAL NUMBER OF HORSE POWER PROVIDED - 80 HP				
BUILDING APPROVAL Roc.No : SWP/BPA/0704764/2025 Approval No : BP/SWP / DTCP (TD) - 33/2025				
APPLICANT				
ARCHITECT				
STRUCTURAL ENGINEER				
REGISTER ENGINEER				



Eight ways to know a piece of land before you pay for it.

This report covers one part of the picture. These cover the rest, drawn from the same government records, for any property in Tamil Nadu.

LandLens One

Ask anything about a property and get an answer grounded in live government records, with the sources shown.

[/landlens/one](#)



Verify My Land

Every record check run on one property and returned as a single report.

[/landlens/verify-my-land](#)



Legal Opinion

An advocate's written opinion on the title, built on the records we pull for it.

[/landlens](#)



One Map

Every layer on one map: the parcel, its boundary, zoning, water bodies and what sits around it.

[/landlens/one/map](#)



PriceMap

What land actually changed hands for around this plot, taken from the registered deeds.

[/landlens/pricemap](#)



Build Scope

What you are allowed to build here: floor space, height, coverage and setbacks.

[/landlens/build-scope](#)



Property Tracker

Watch a property and hear about it when something new is registered against it.

[/landlens/property-tracker](#)



Deal Room

Run the transaction in one place: documents, stamping, signatures and the parties.

[/landlens/deal-room](#)



Twenty-four checks you can run yourself, at no cost.

Records and verification

The registers themselves, read for you.

Encumbrance Certificate

Patta and Chitta

Field Measurement Sketch

EC Analyzer

Bank charge check

Court case search

Seller background check

Approval check by survey

Value and duty

What it is worth and what it costs to register.

Guideline value by street

Guideline value by survey

Stamp duty and registration fees

Capital gains

Floor space index

Area unit converter

Zoning and land use

What the plan says can happen on this land.

Land use zone finder

CMDA land use check

Coastal regulation zone

Master plan check

Water bodies finder

Airport height clearance

Registers and directories

Who holds it, and which office keeps the record.

Find your registering office

Temple property check

Waqf property check

RERA register



Every free tool
/tools



Services we run
for you
/services



The LandLens
suite
/landlens/one



Every claim in this document traces back to a government record.

Legal opinions, due diligence and title verification

Building plan, layout and sub-division approvals

Completion and occupancy certificates, regularisation

Escrow, negotiation and NRI property management

Land survey, soil testing, architecture and construction

Verified RealEstate
3/350/2 Mettukuppam,
OMR Thoraipakkam,
Chennai 600 097, India
hello@verified.realestate
+91 9996 12 9996

Prepared from the registers named on the page each finding sits on. Where a register could not be read, this document says so in its place rather than leaving the gap to be read as a clean result.

