

PP

APPROVAL RECORD

Planning Permission

Theni district, Tamil Nadu

APPROVAL TYPE

Building Plan

ISSUING AUTHORITY


DTCP

The approval as the planning authority issued it, reproduced in full behind this page.

An approval speaks to what was sanctioned, not to what was built. Completion is a separate record.

PLAN SHOWING THE PROPOSED CONSTRUCTION OF COMMERCIAL (KALYANAMANDAPAM) BUILDING IN SURVEY NO: 1897/1B & 1897/1C4 AT DEVADANAPATTI VILLAGE, DEVADANAPATTI TOWN PANCHAYAT, PERIYAKULAM TALUK, THENI DISTRICT.

SCALE - 1:100
ALL DIMENSION AREA IN METER

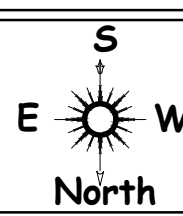

SPECIFICATION:

FOUNDATION : COLUMN FOOTING
BRICK WORK : C.M 1:6 FOR SUPER STRUCTURE
PLASTERING : C.M 1:5 FOR WALLS & 1:3 FOR CELLING
CEMENT PAINT : 2 COATS FOR WALLS & 1 EXTRA COAT FOR CEILING
R.C.C : 1:2:4 FOR SLABS & LINTELS
WOOD WORK : 1:2:4 FOR SLABS & LINTELS
ALL WOOD WORKS IN BEST QUALITY TIMBER

NOTE

1. FIRE EXTINGUISHER WILL BE PROVIDED.
2. FIRE ALARM TO BE PROVIDED.
3. DRINKING WATER TO BE PROVIDED.
4. RAIN WATER HARVESTING SYSTEM WILL BE PROVIDED.
5. SOLAR ENERGY SYSTEM TO BE PROVIDED.
6. WASTE WATER RECYCLED & USED FOR GARDEN PURPOSE.
7. STRUCTURE IS DESIGNED SAFELY FOR EARTHQUAKE RESISTANCE

BUILDING AREA STATEMENT





DESCRIPTION	F.S.I Area in Sq.M	Non F.S.I Area in Sq.M	Total Buiup Area in Sq.M
PROPOSED KALYANAMANDAPAM BUILDING			
GROUND FLOOR	1155.84	-	1155.84
FIRST FLOOR	951.55	-	951.55
MEZZANINE FLOOR	324.81	-	324.81
TERRACE FLOOR	-	22.94	22.94
GRAND TOTAL	2432.20	22.94	2455.14

SCHEDULE OF JOINERY

JOINERYS	SIZE (M x M)	JOINERYS	SIZE (M x M)
MD MAIN DOOR	3.05 x 2.44	SD SLIDING DOOR	0.91 x 2.13
D DOOR	3.05 x 2.44	LD LIFT DOOR	1.00 x 2.13
D1 DOOR	1.83 x 2.44	W WINDOW	2.44 x 1.52
D2 DOOR	1.52 x 2.44	W1 WINDOW	1.83 x 1.52
D3 DOOR	1.22 x 2.13	V VENTILATOR	1.83 x 0.75
D4 DOOR	0.91 x 2.13	V1 VENTILATOR	1.52 x 0.75
D5 DOOR	0.76 x 2.13	V2 VENTILATOR	0.91 x 0.61

BUILDING APPROVAL

Roc.No : SWP/BPA/0756594/2026
Site Boundary shown as "A" to "G" and
Approval No : BP/SWP / DTCP (TD) - 09/2026

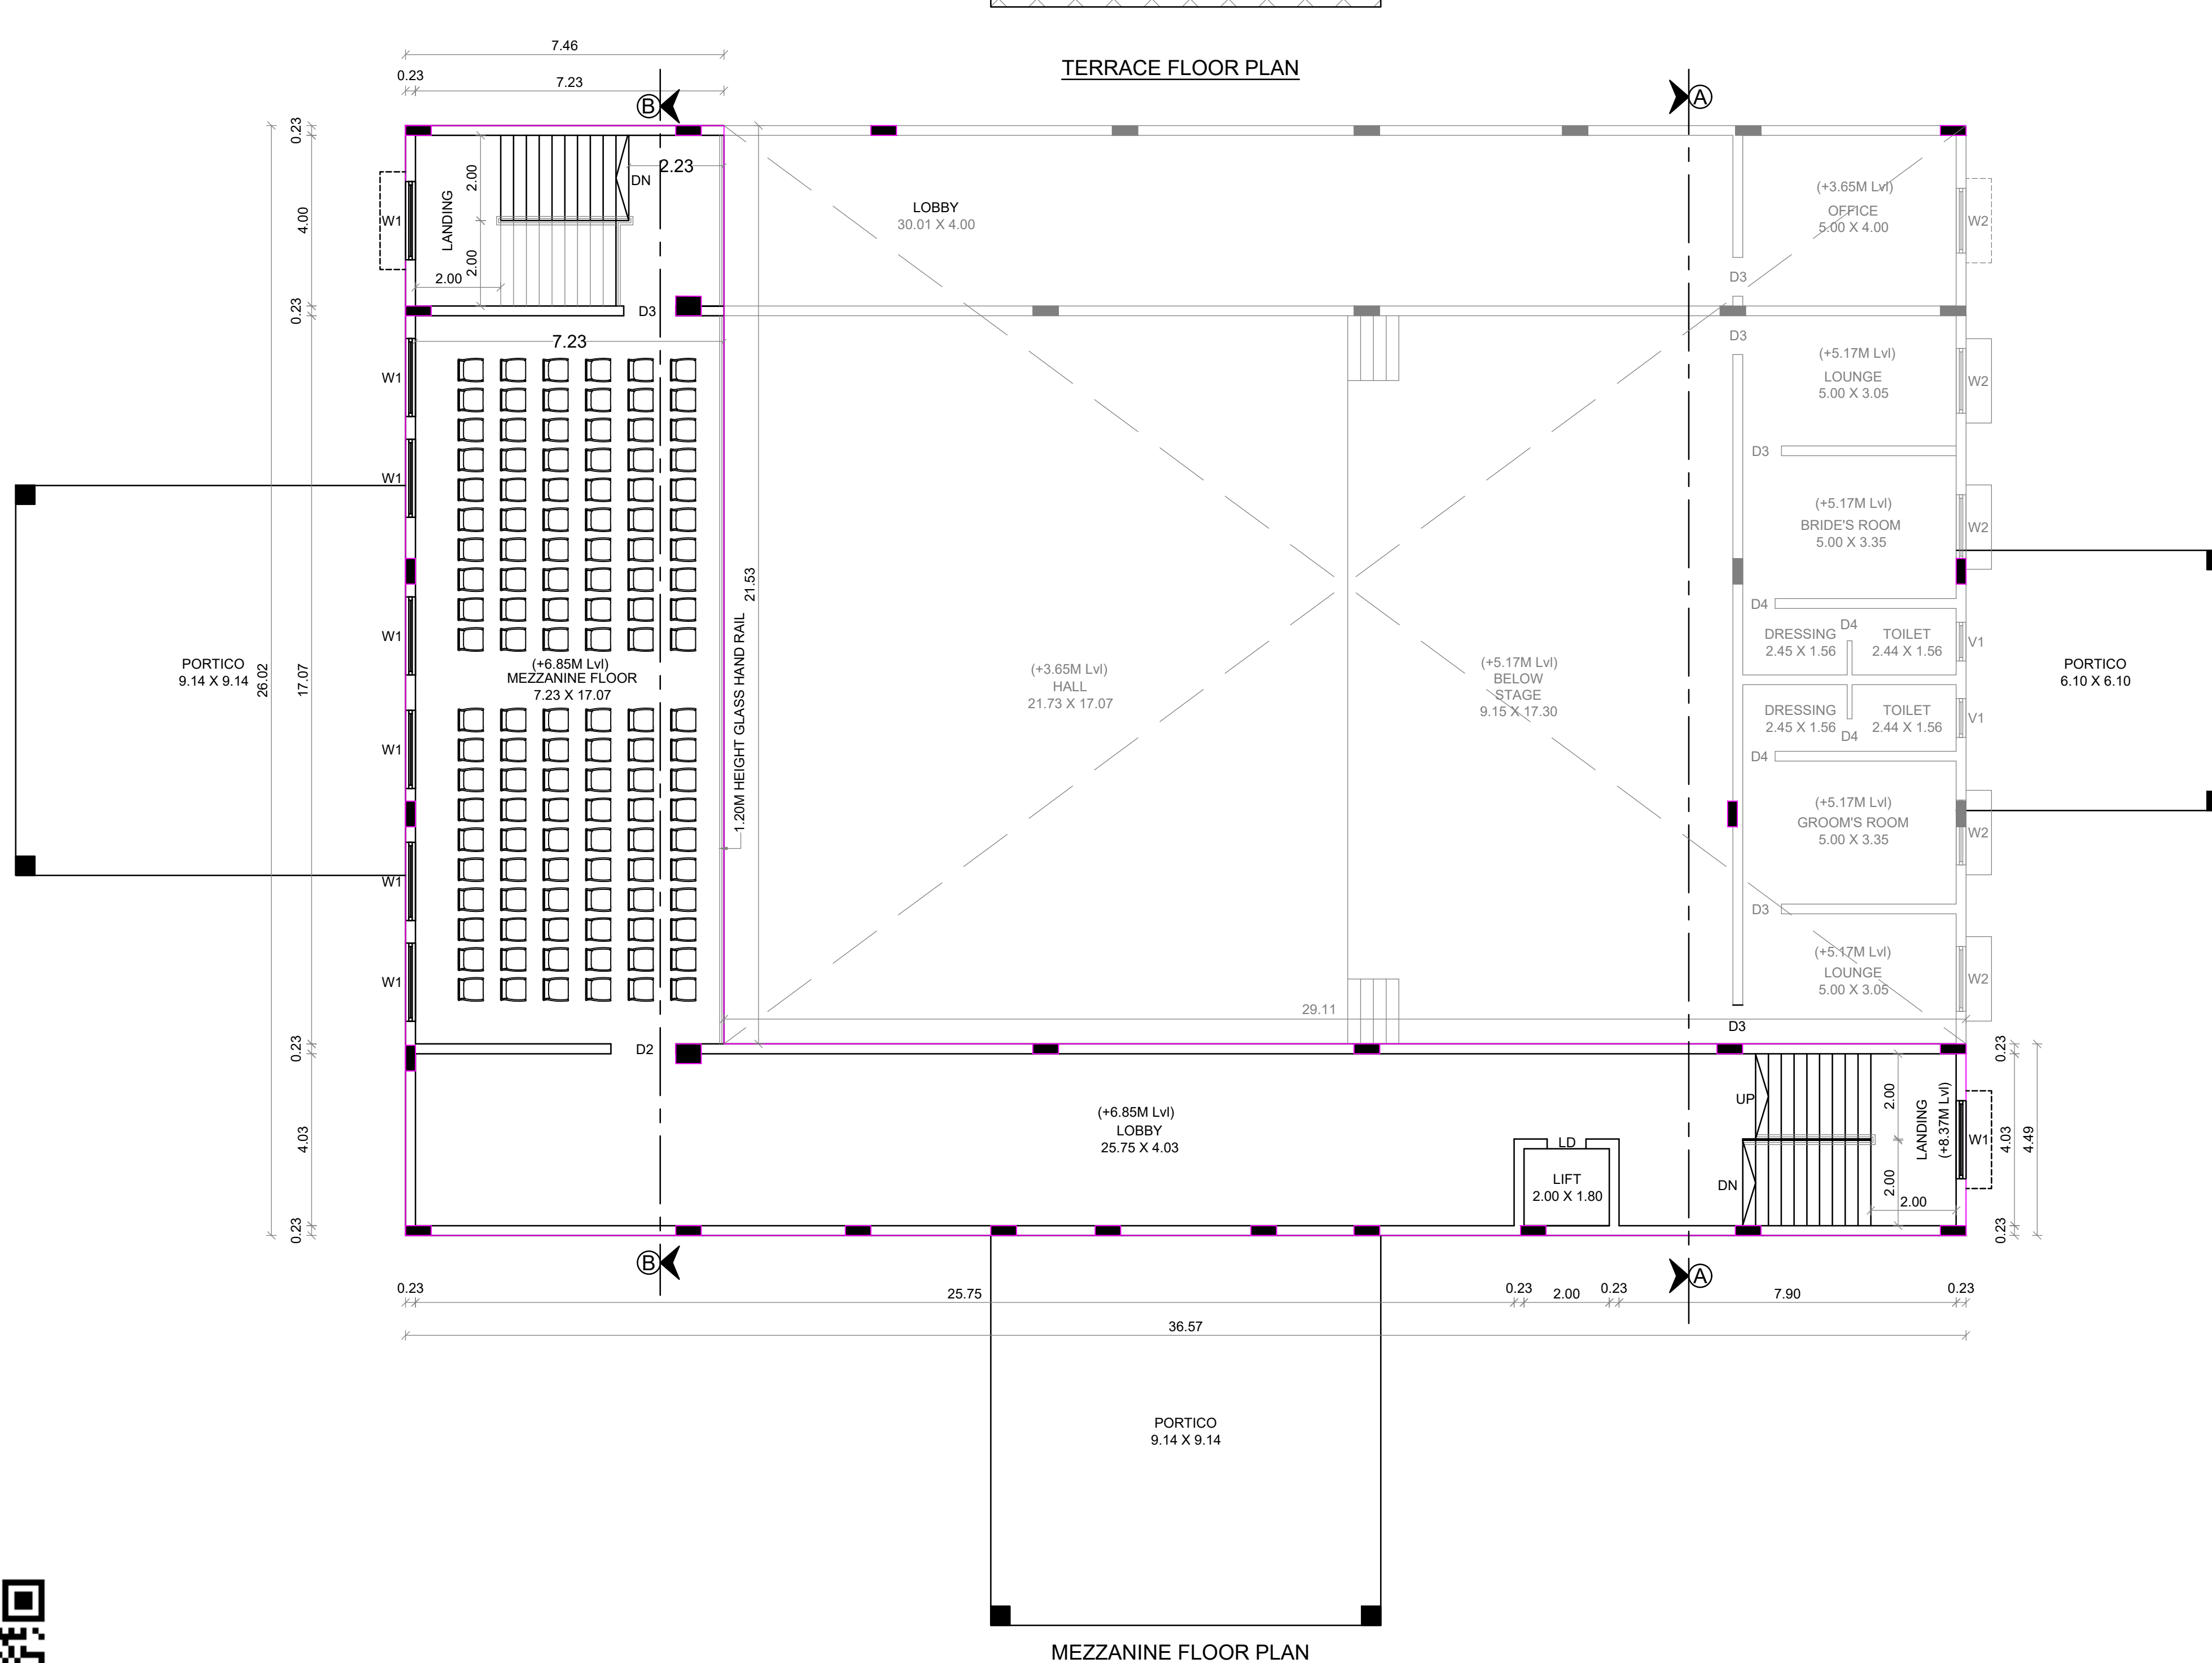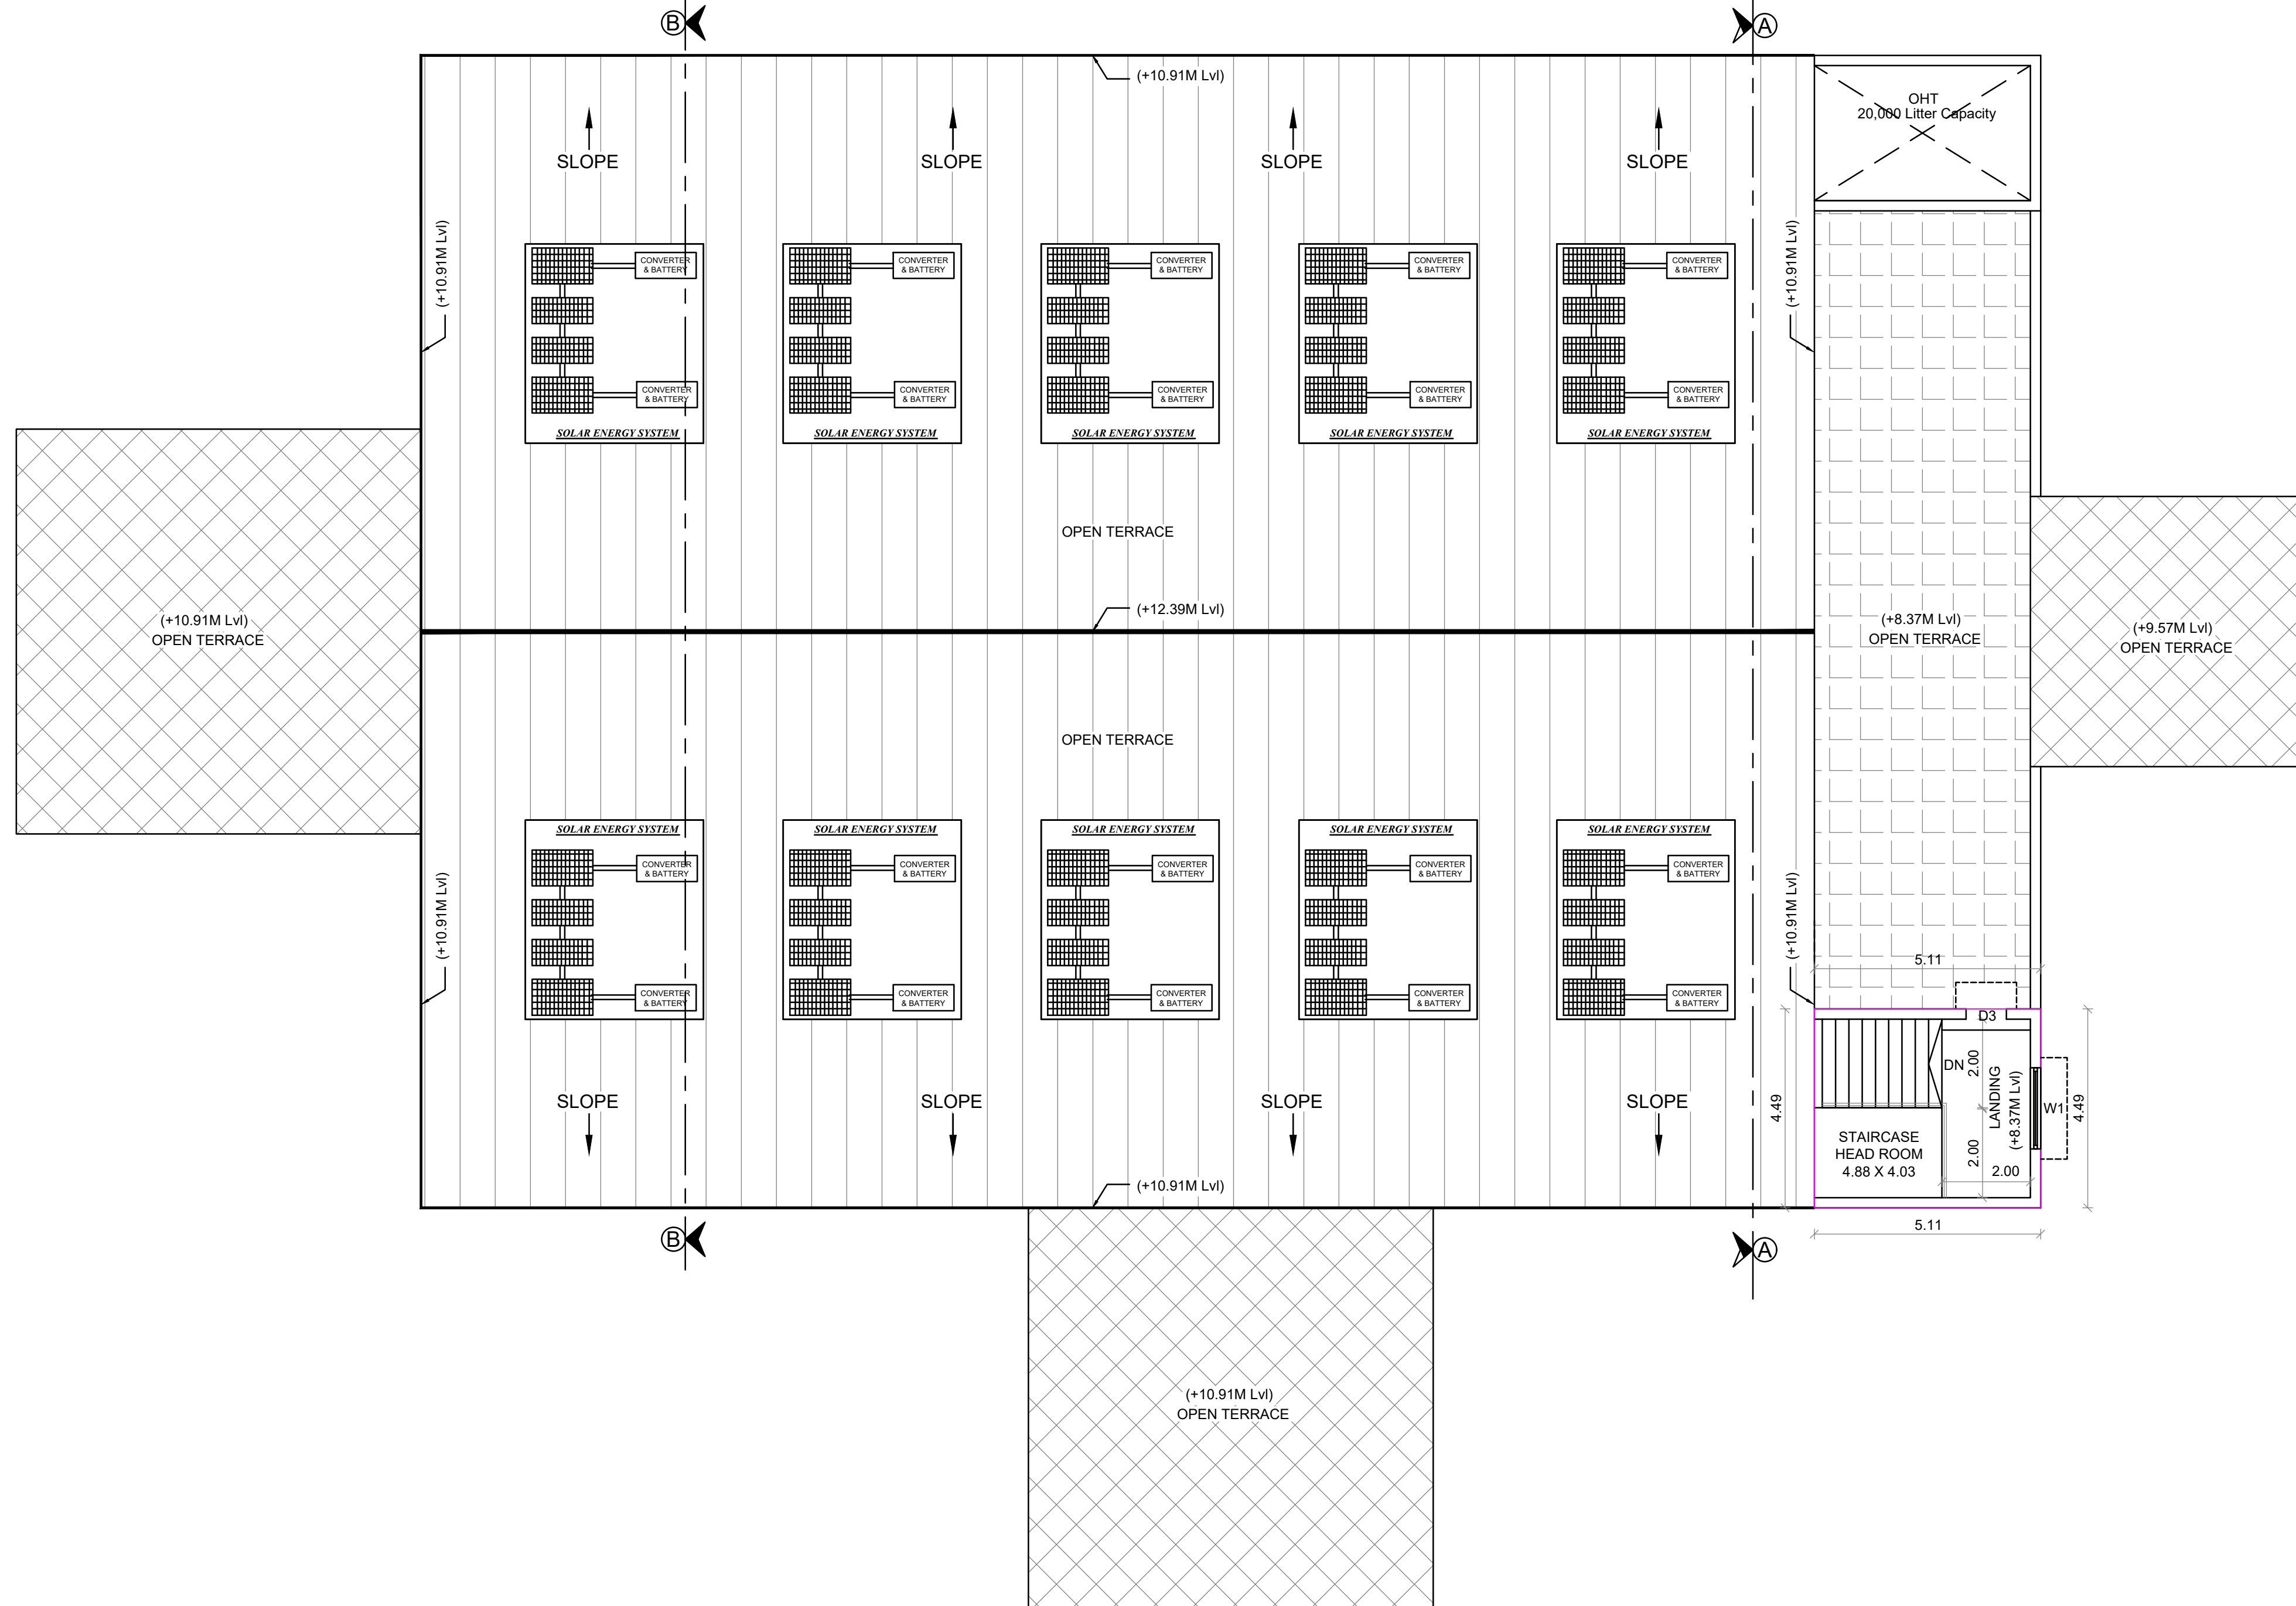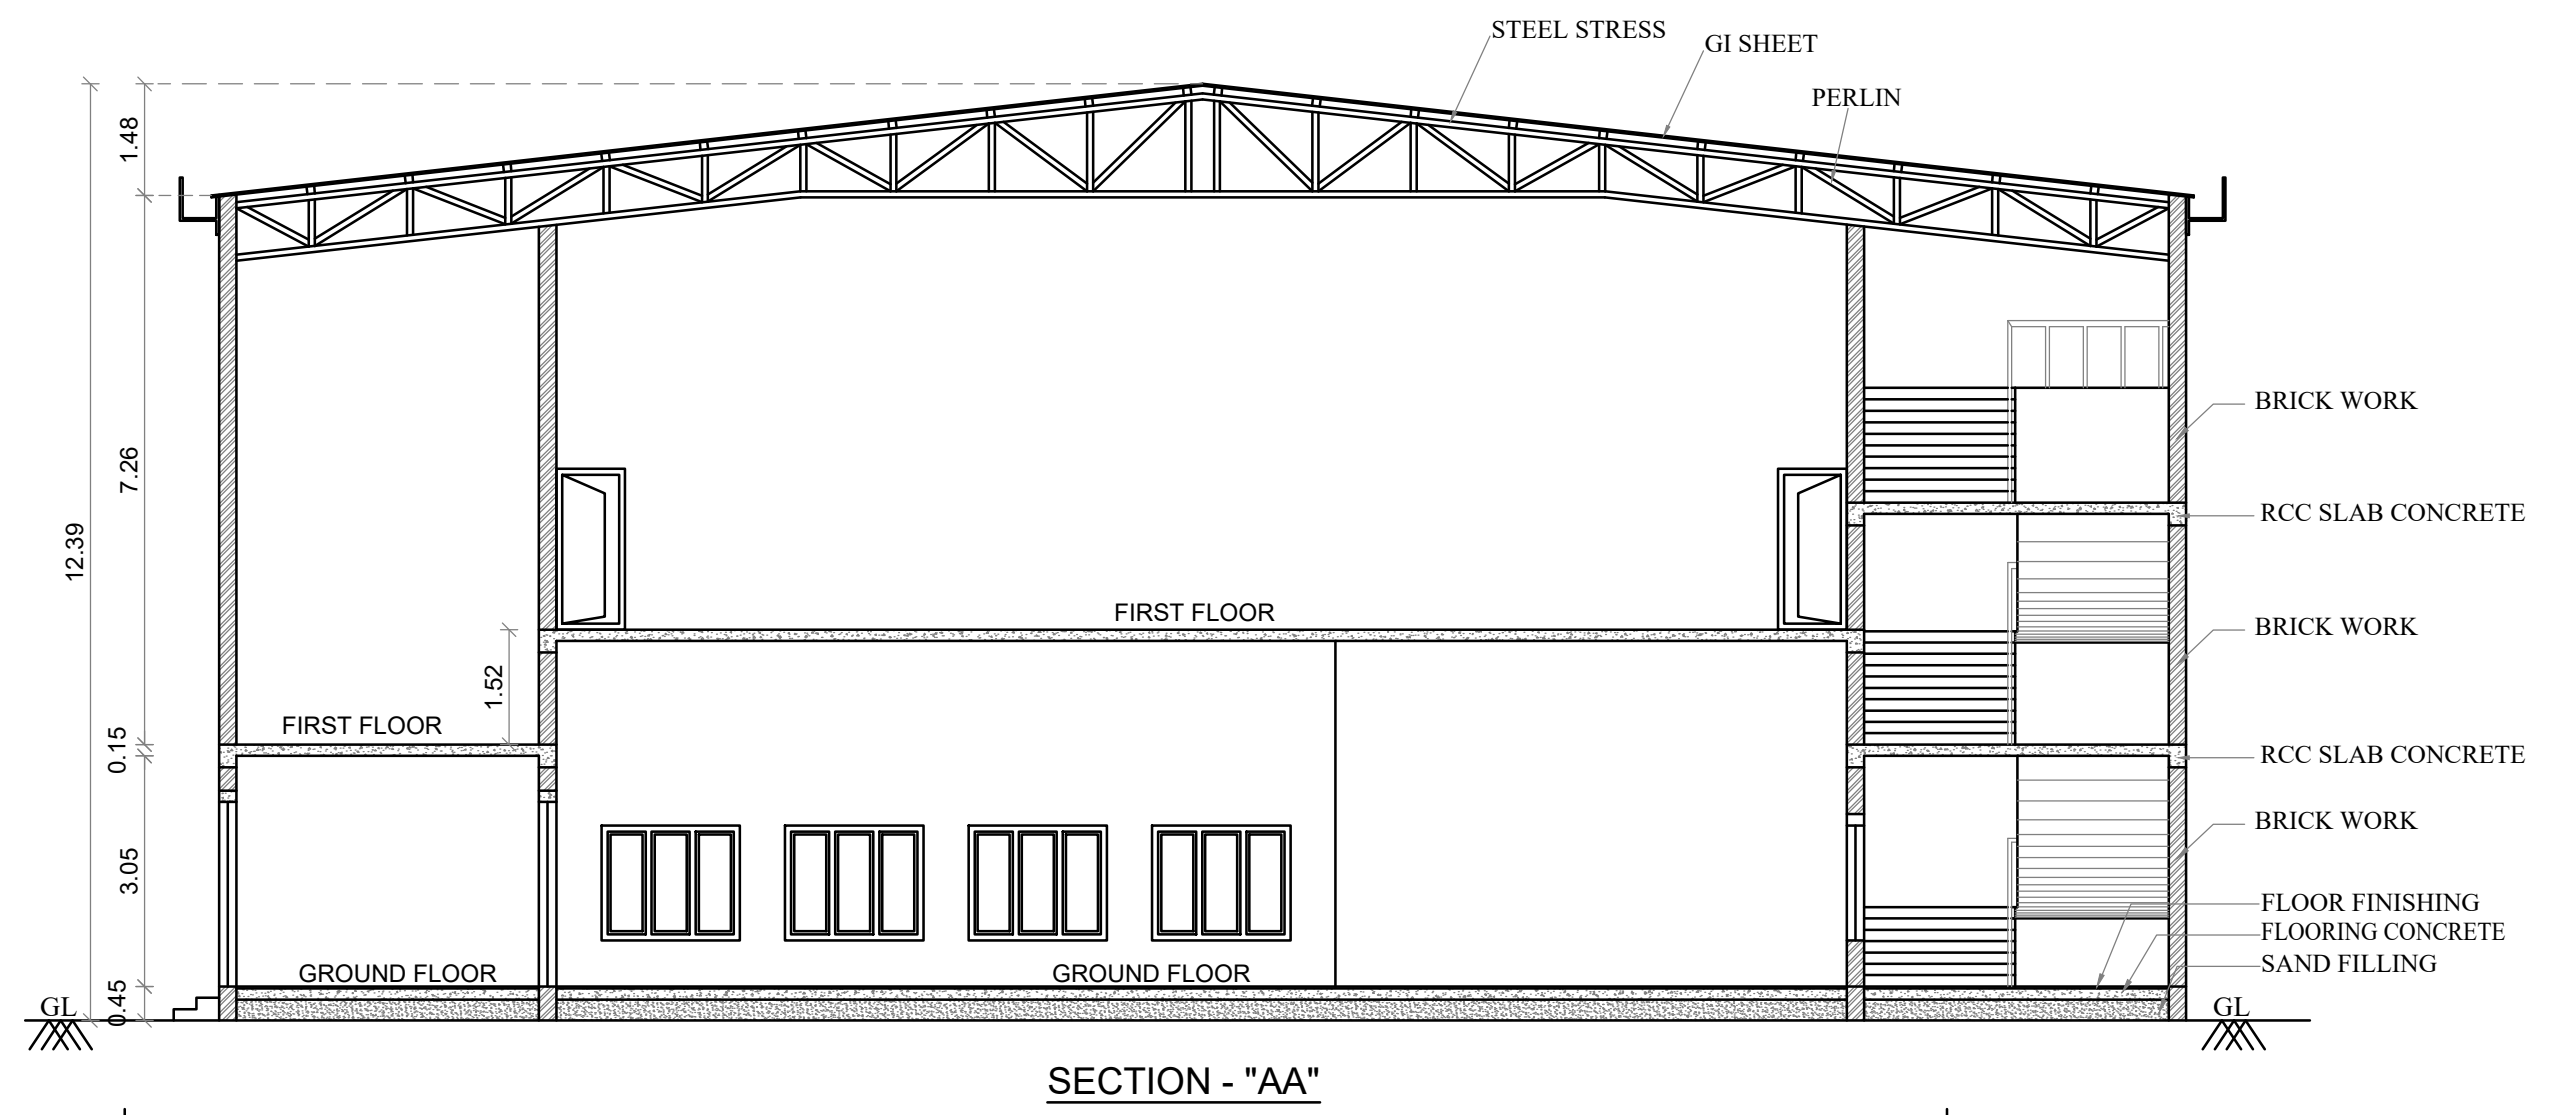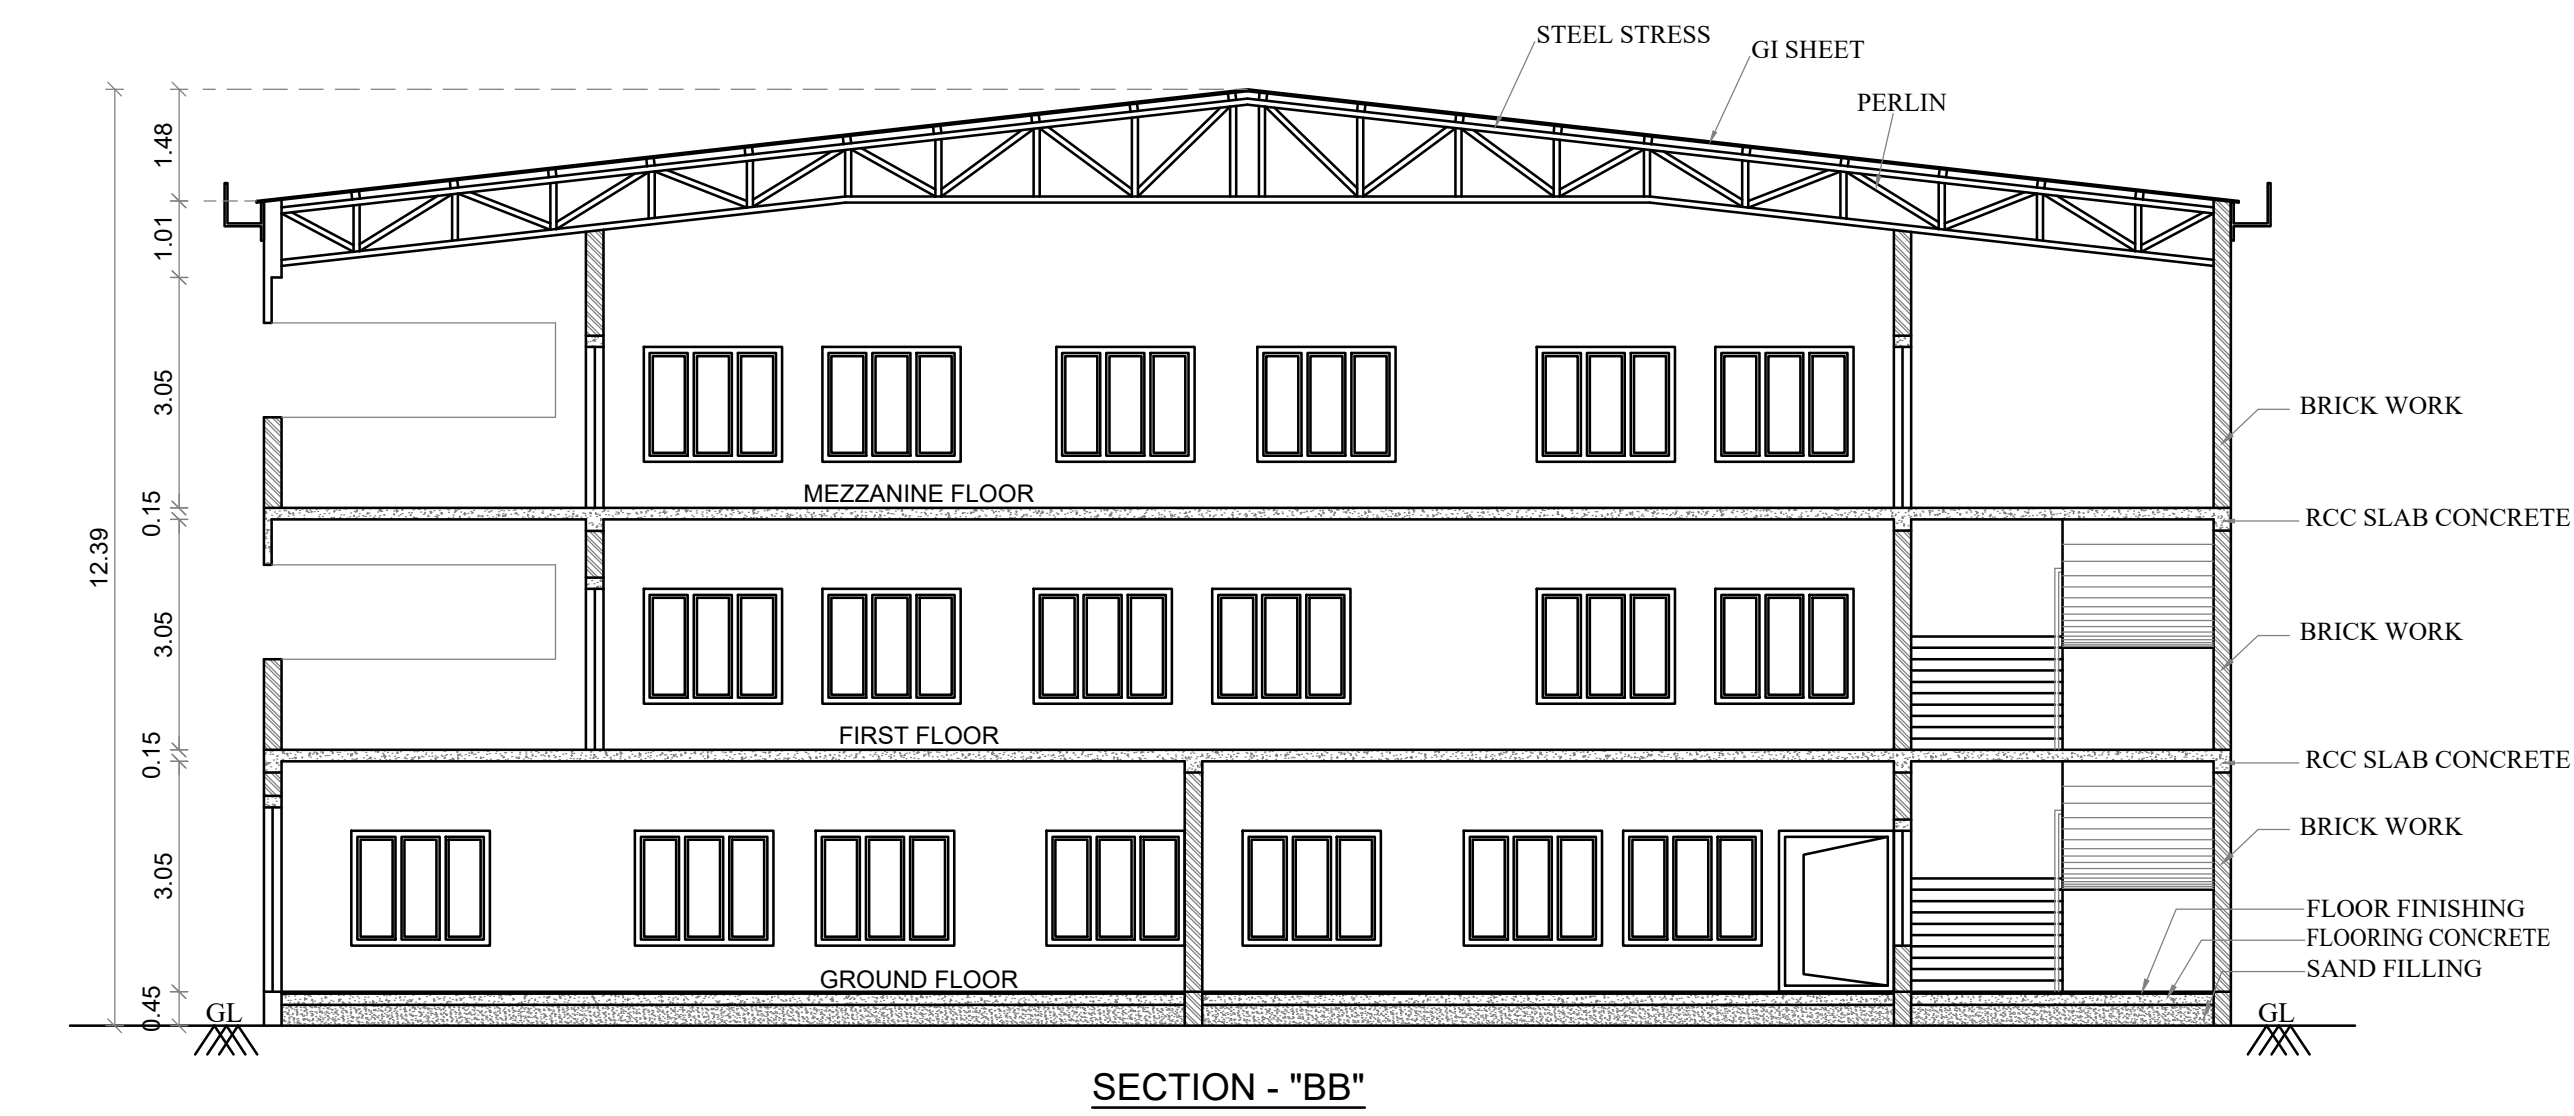

APPLICANT

M. Harsha Vardan
M. HARSHA VARDAN, B.Arch.,
Registered Architect,
Registered No: CA/2019/112928
41/21B-C2-C2, Scheme Road,
Near Theni Allinagar Municipal,
THENI - 625 531.
Mobile: 7373715658

ARCHITECT

E. N. Nagarathinam
E. N. NAGARATHINAM, B.E.,
Chartered Engineer & Structural Consultant,
Registered Engineer Grade-I (122/L5/2819/00011)
DTCP Registered Structural Engineer Grade-I (02209/2018)
9550, Varatharajapuram, Cumbum - 625 618
Cell: 9994068898, 8095100234

STRUCTURAL ENGINEER


R. Ravibharath
R. RAVIBHARATH, B.E., CIVIL
DTCP Registered Engineers Grade-II (Reg)
Reg. No: RE-GR-11-2021/10/003
RP CONSTRUCTIONS
#465/5, Maruthi Complex,
Convent School Opp. THENI-625 531.
Cell: 8056578242, 6380486848

REGISTER ENGINEER



PLAN SHOWING THE PROPOSED CONSTRUCTION OF
COMMERCIAL (KALYANAMANDAPAM) BUILDING IN SURVEY
NO: 1897/1B & 1897/1C4 AT DEVADANAPATTI VILLAGE,
DEVADANAPATTI TOWN PANCHAYAT,
PERIYAKULAM TALUK, THENI DISTRICT.

SCALE - 1:100
ALL DIMENSION AREA IN METER

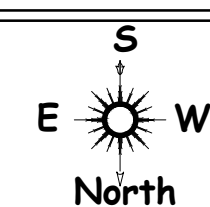

SPECIFICATION:

FOUNDATION : COLUMN FOOTING
BRICK WORK : C.M 1:6 FOR SUPER STRUCTURE
PLASTERING : C.M 1:5 FOR WALLS & 1:3 FOR CEILING
CEMENT PAINT : 2 COATS FOR WALLS & 1 EXTRA COAT
FOR CEILING
R.C.C : 1:2:4 FOR SLABS & LINTELS
WOOD WORK : ALL WOOD WORKS IN BEST QUALITY TIMBER

NOTE

1. FIRE EXTINGUISHER WILL BE PROVIDED.
2. FIRE ALARM TO BE PROVIDED.
3. DRINKING WATER TO BE PROVIDED.
4. RAIN WATER HARVESTING SYSTEM WILL BE PROVIDED.
5. SOLAR ENERGY SYSTEM TO BE PROVIDED.
6. WASTE WATER RECYCLED & USED FOR GARDEN PURPOSE.
7. STRUCTURE IS DESIGNED SAFELY FOR EARTH QUAKE RESISTANCE

☆ FE
△ FA
□ DW

BUILDING AREA STATEMENT

DESCRIPTION	F.S.I Area in Sq.M	Non F.S.I Area in Sq.M	Total Buitup Area in Sq.M
PROPOSED KALYANAMANDAPAM BUILDING			
GROUND FLOOR	1155.84	-	1155.84
FIRST FLOOR	951.55	-	951.55
MEZZANINE FLOOR	324.81	-	324.81
TERRACE FLOOR	-	22.94	22.94
GRAND TOTAL	2432.20	22.94	2455.14

SCHEDULE OF JOINERY

JOINERYS	SIZE (M x M)	JOINERYS	SIZE (M x M)
MD MAIN DOOR	3.05 x 2.44	SD SLIDING DOOR	0.91 x 2.13
D DOOR	3.05 x 2.44	LD LIFT DOOR	1.00 x 2.13
D1 DOOR	1.83 x 2.44	W WINDOW	2.44 x 1.52
D2 DOOR	1.52 x 2.44	W1 WINDOW	1.83 x 1.52
D3 DOOR	1.22 x 2.13	V VENTILATOR	1.83 x 0.75
D4 DOOR	0.91 x 2.13	V1 VENTILATOR	1.52 x 0.75
D5 DOOR	0.76 x 2.13	V2 VENTILATOR	0.91 x 0.61

BUILDING APPROVAL


Roc No : SWP/BPA/0756594/2026
Site Boundary shown as "A" to "G" and
Approval No : BP/SWP / DTCP (TD) - 09/2026

APPLICANT


ARCHITECT

STRUCTURAL ENGINEER

REGISTER ENGINEER

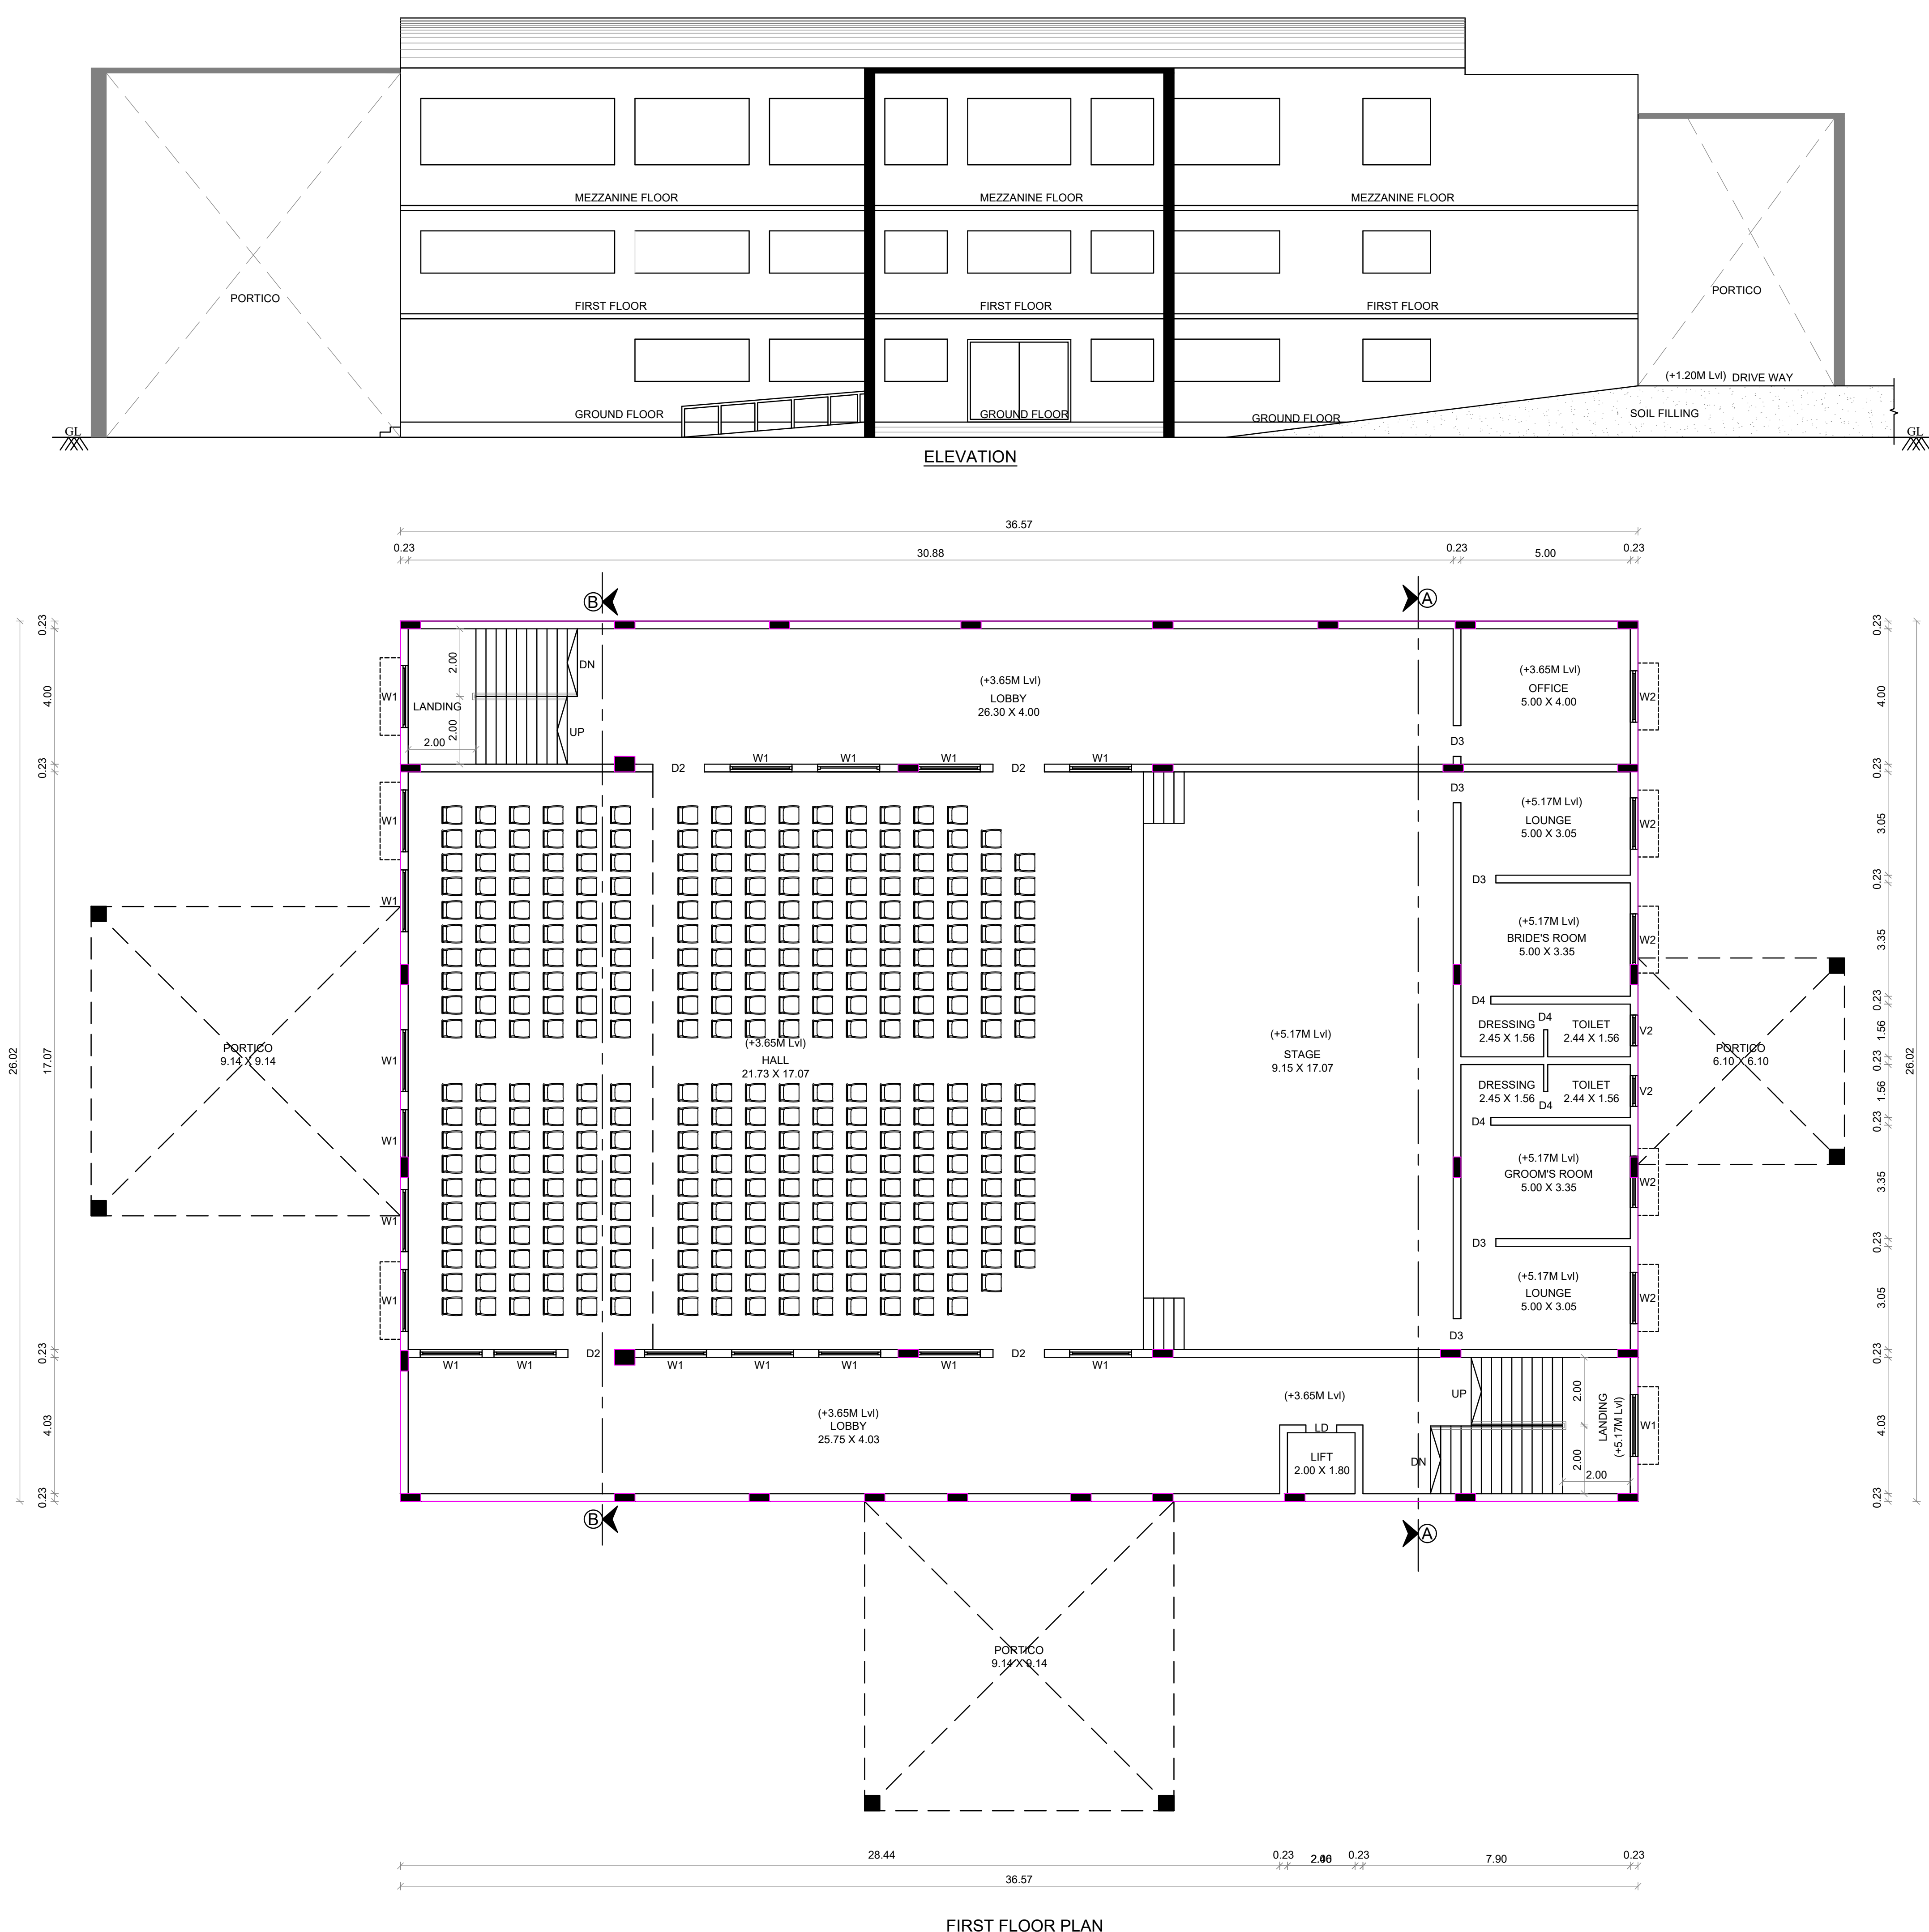


FIRST FLOOR PLAN

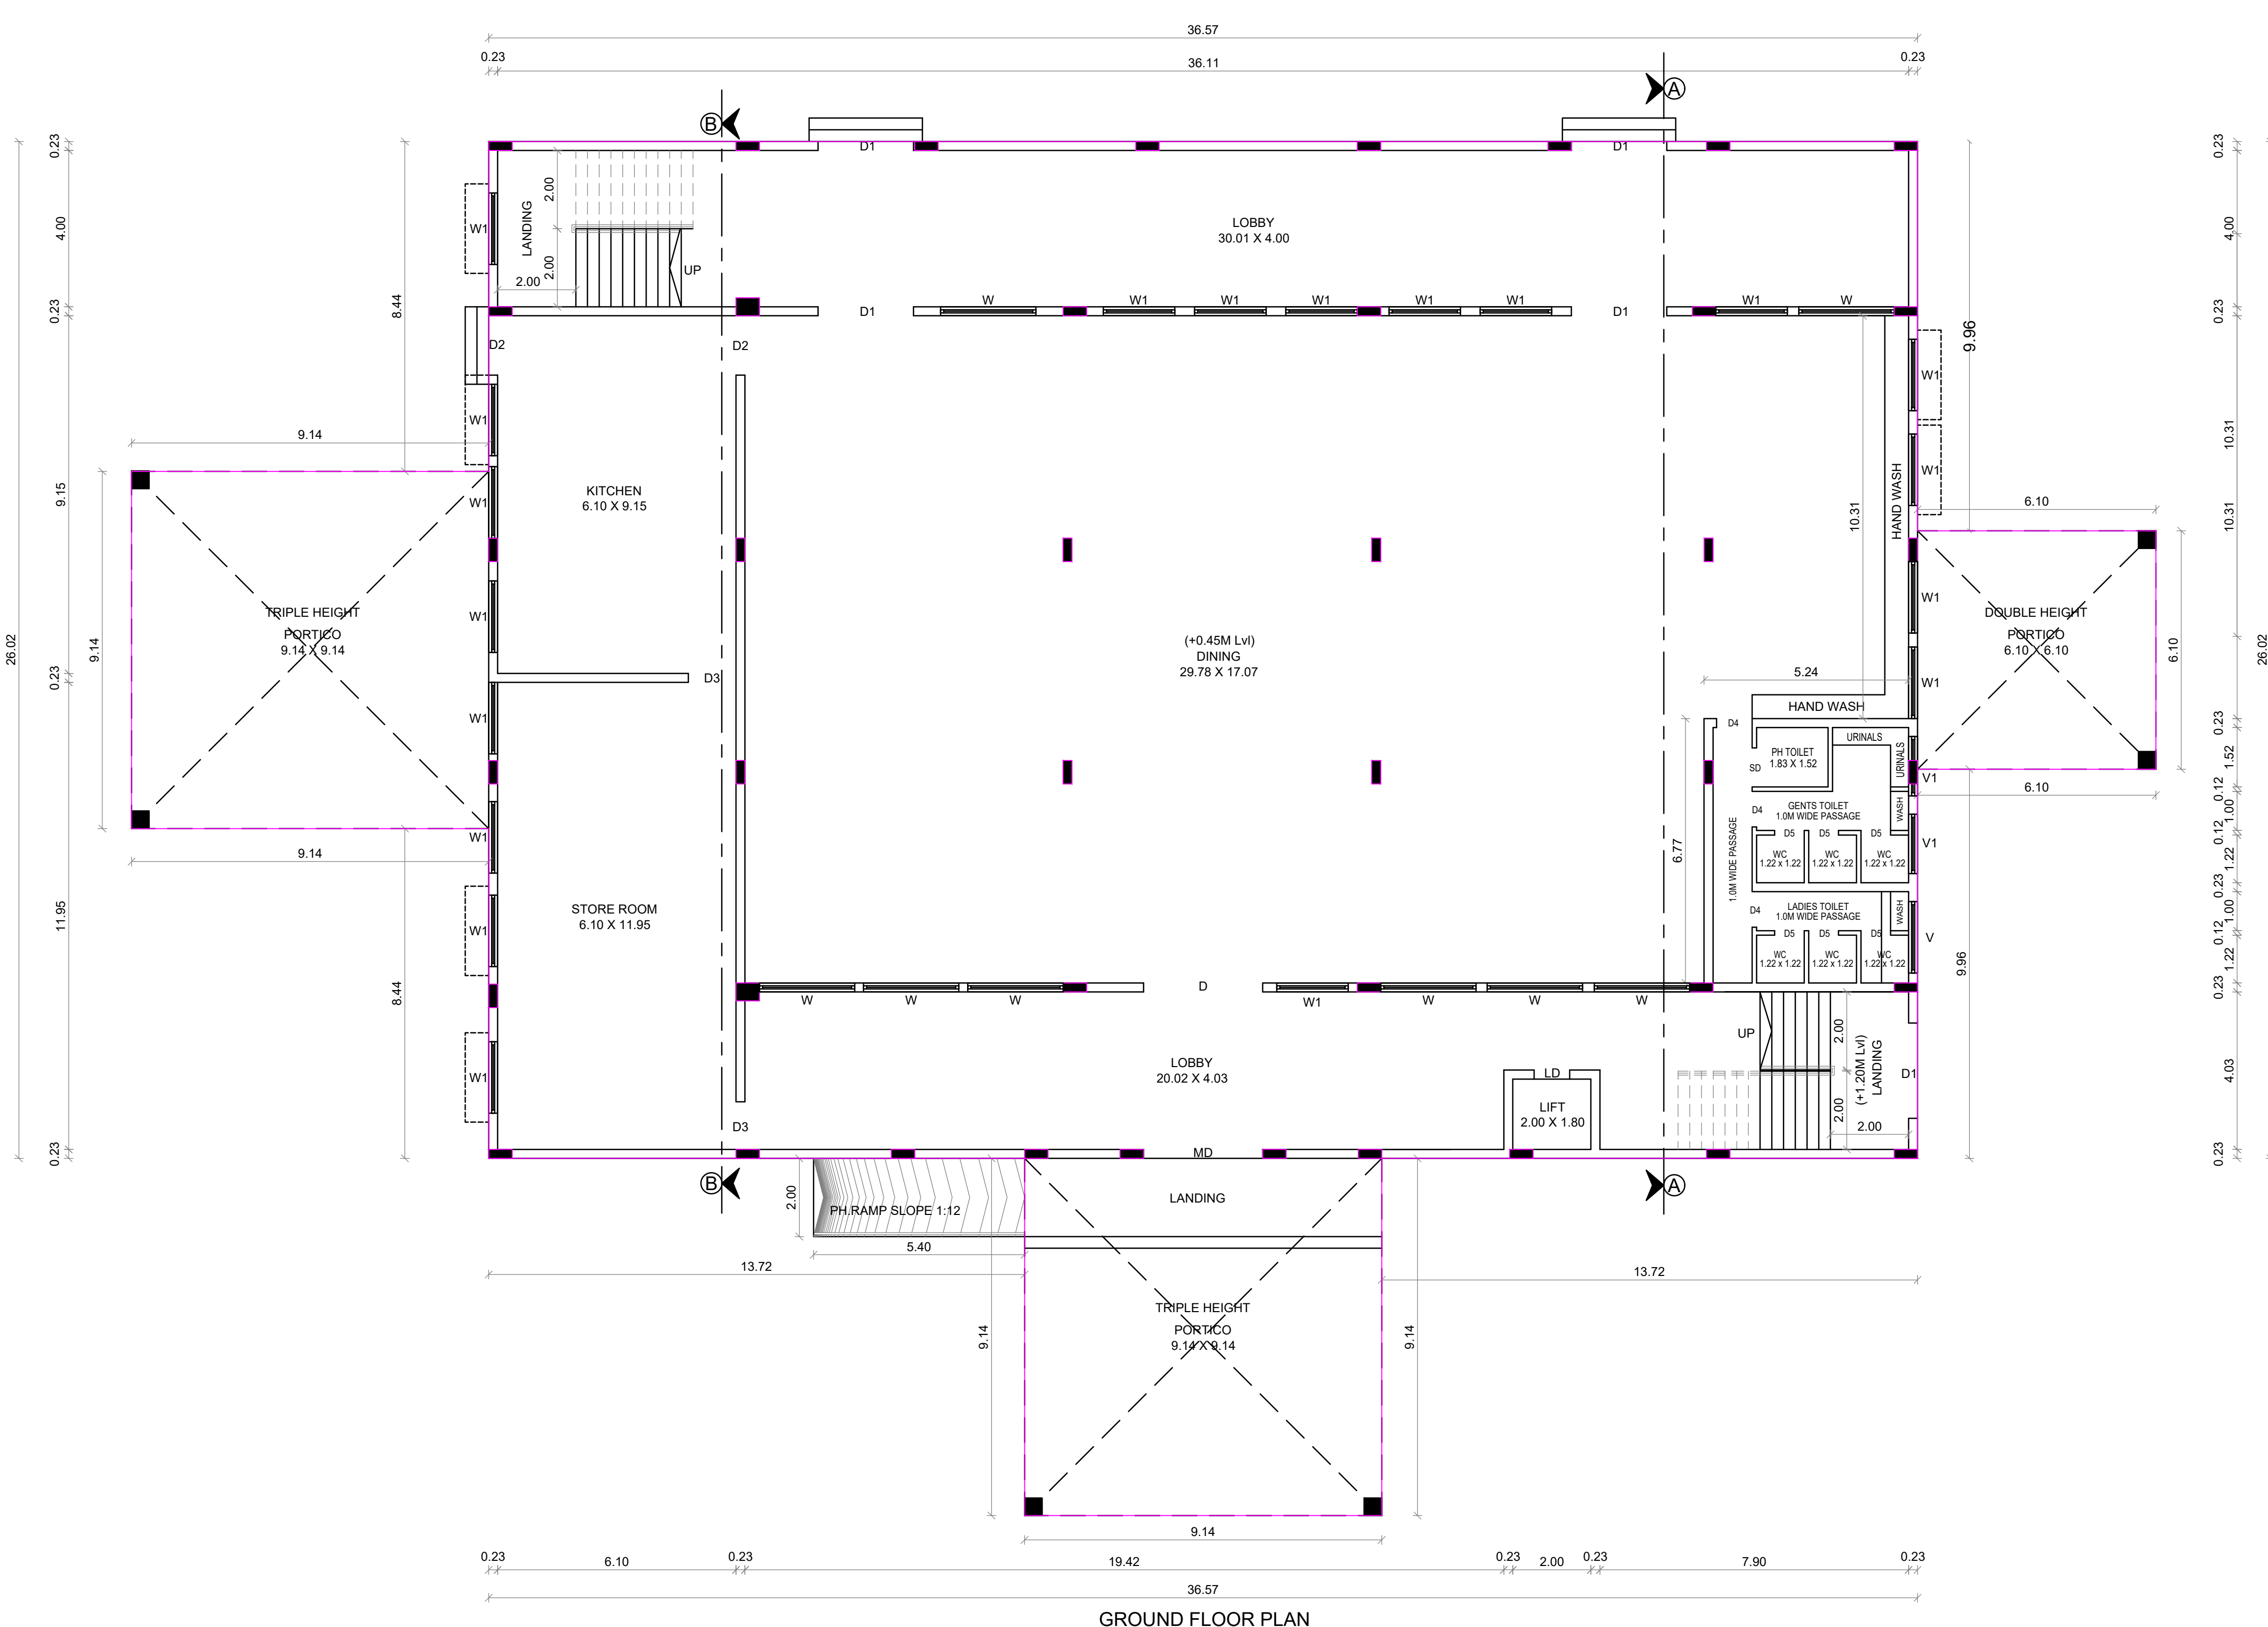








GROUND FLOOR PLAN

Er. N. MAGARATHINAM, B.E., CIVIL
Chartered Engineer & Structural Consultant
Registered Engineer Grade-I (122/L/2019/00001)
DTCP Registered Structural Engineer Grade-I (R/500/2019)
55/50, Varadharajapuram, Cumbum - 625 616
Cell: 9894958930, 9895100224

Er. R. RAVIBHARATH, B.E., CIVIL
DTCP Registered Engineers Grade-II (Reg)
Reg. No: RE-GR-11-2021/10/003
RP CONSTRUCTIONS
#465/5, Maruthi Complex
Convent School Opp. THENI-625 531.
Cell: 8056578242, 6380486848

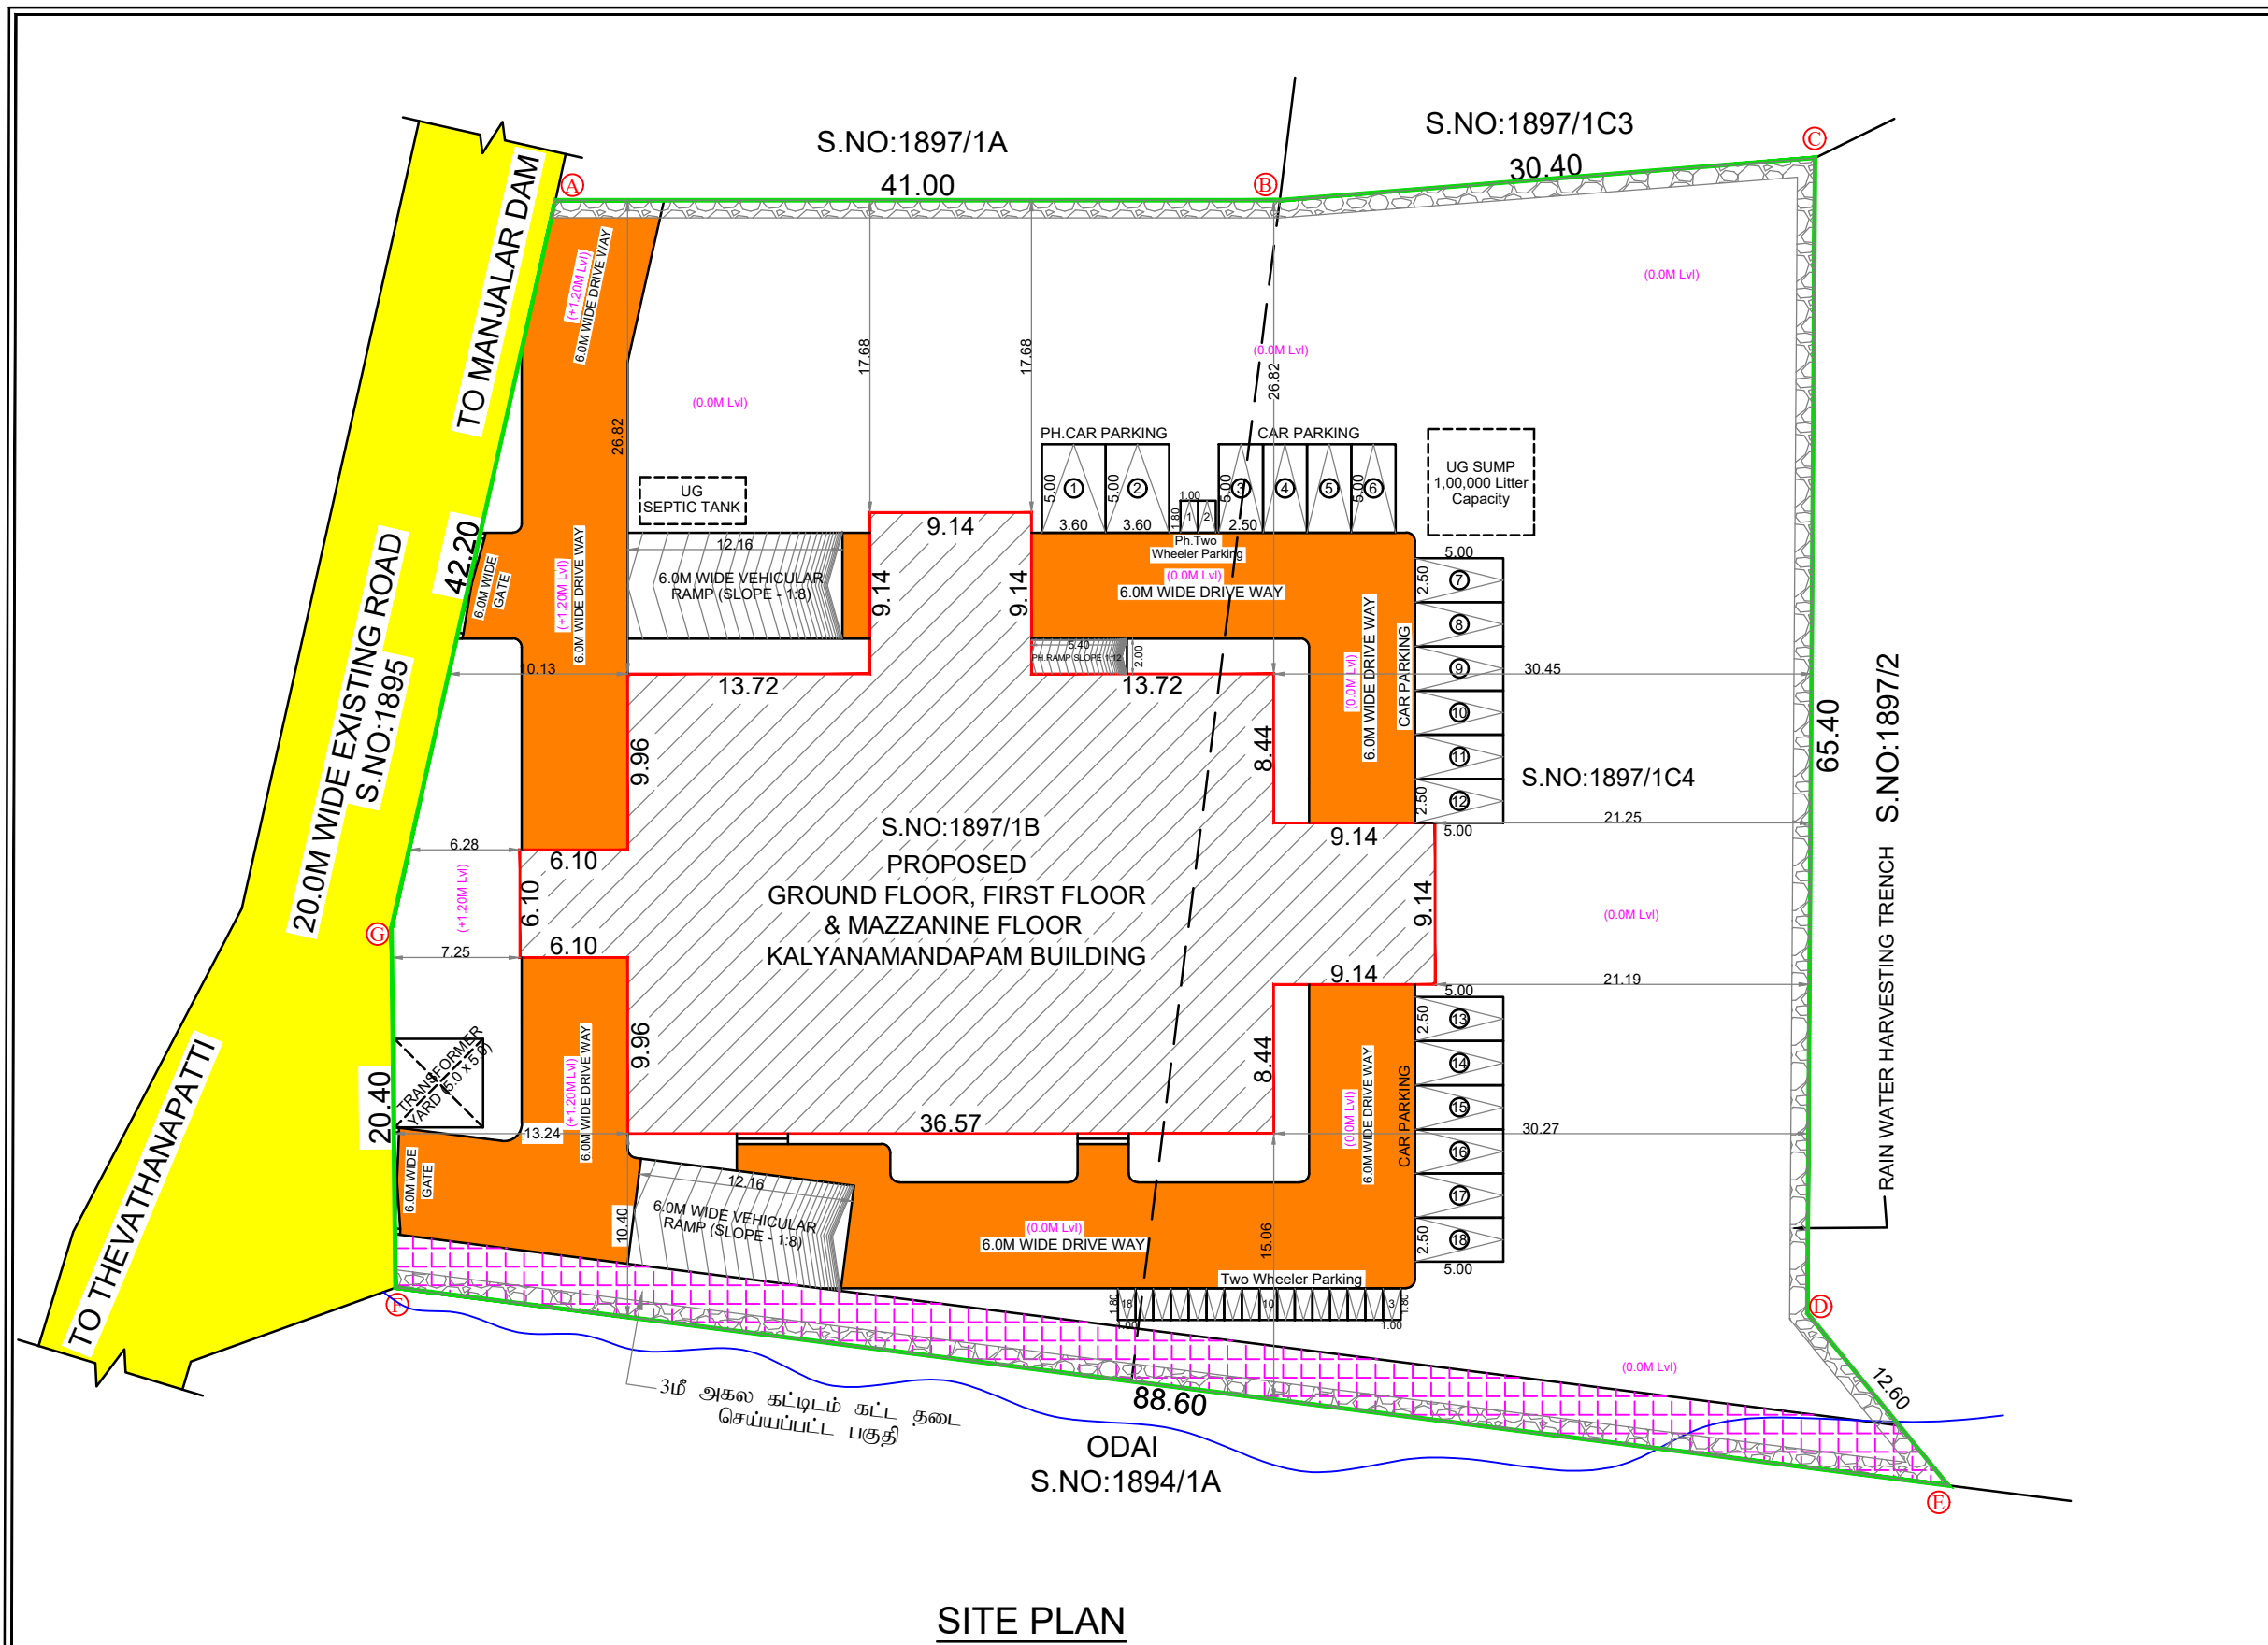

BUILDING APPROVAL
Roc.No : SWP/BPA/0756594/2026
Site Boundary shown as "A" to "G" and
Approval No : BP/SWP / DTCP (TD) - 09/2026

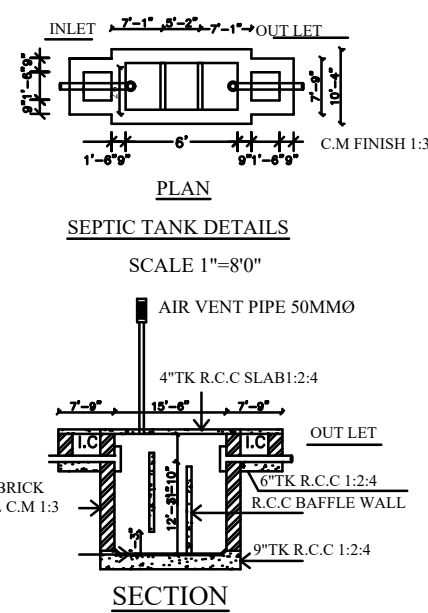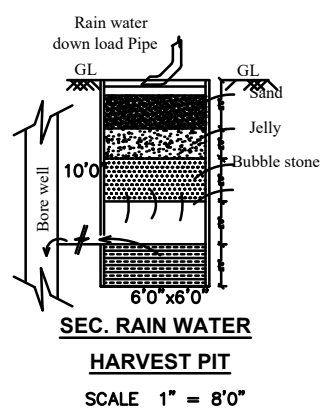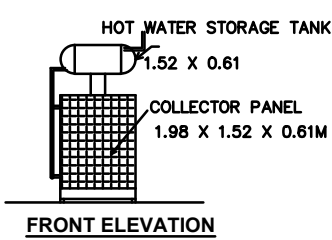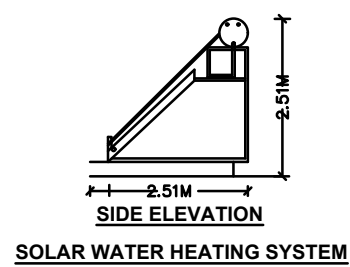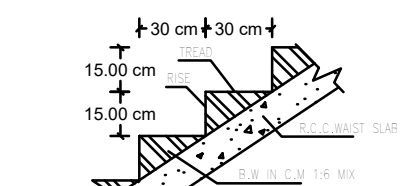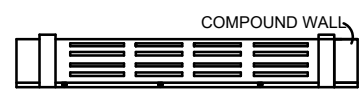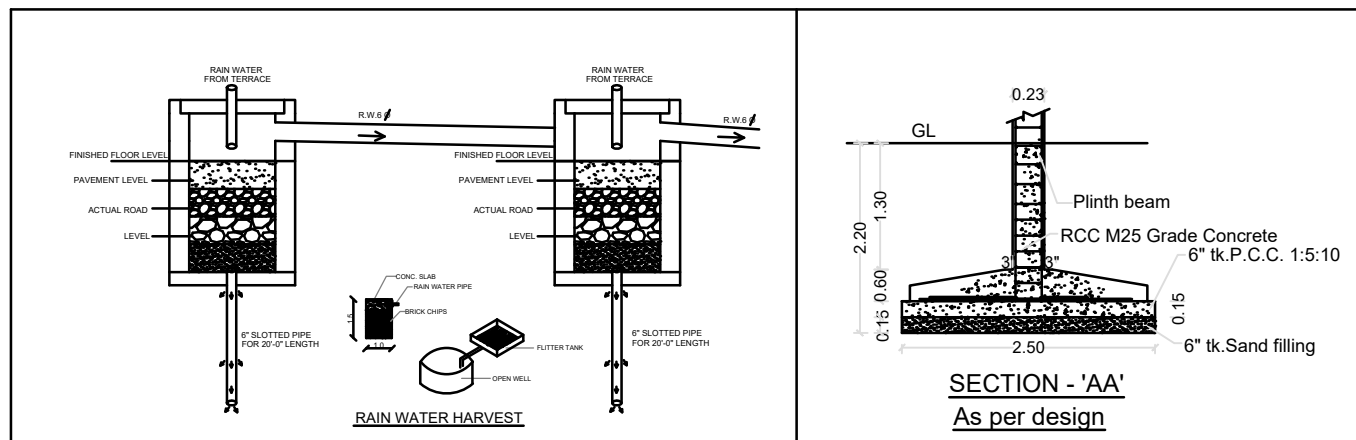

M. Harsha Vardan
M. HARSHA VARDAN, B.Arch
Registered Architect,
Registered No: CA/2019/112928
41/21B-C2-C2, Scheme Road,
Near Theni Allinagaram Municipal,
THENI - 625 531.
Mobile: 7373715558

ARCHITECT

S. Udayan

APPLICANT

E. N. NAGARATHINAM, B.E., C.E.,
Chartered Engineer & Structural Consultant
Registered Engineer Grade-I (122/L/2019/00111)
DTCP Registered Structural Engineer Grade-I (13508/2019)
5650, Varatharajapuram, Cumbum - 625 516
Cell: 9994068898, 9098100234

STRUCTURAL ENGINEER

E. R. RAVIBHARATH, B.E., CIVIL
DTCP Registered Engineers Grade-II (Reg)
Reg. No: RE-GR-11-2021/10/003
RP CONSTRUCTIONS
#465/5, Maruthi Complex,
Convent School Opp. THENI-625 531.
Cell: 8056578242, 6380486848

REGISTER ENGINEER

Eight ways to know a piece of land before you pay for it.

This report covers one part of the picture. These cover the rest, drawn from the same government records, for any property in Tamil Nadu.

LandLens One

Ask anything about a property and get an answer grounded in live government records, with the sources shown.

[/landlens/one](#)



Verify My Land

Every record check run on one property and returned as a single report.

[/landlens/verify-my-land](#)



Legal Opinion

An advocate's written opinion on the title, built on the records we pull for it.

[/landlens](#)



One Map

Every layer on one map: the parcel, its boundary, zoning, water bodies and what sits around it.

[/landlens/one/map](#)



PriceMap

What land actually changed hands for around this plot, taken from the registered deeds.

[/landlens/pricemap](#)



Build Scope

What you are allowed to build here: floor space, height, coverage and setbacks.

[/landlens/build-scope](#)



Property Tracker

Watch a property and hear about it when something new is registered against it.

[/landlens/property-tracker](#)



Deal Room

Run the transaction in one place: documents, stamping, signatures and the parties.

[/landlens/deal-room](#)



Twenty-four checks you can run yourself, at no cost.

Records and verification

The registers themselves, read for you.

Encumbrance Certificate

Patta and Chitta

Field Measurement Sketch

EC Analyzer

Bank charge check

Court case search

Seller background check

Approval check by survey

Zoning and land use

What the plan says can happen on this land.

Land use zone finder

CMDA land use check

Coastal regulation zone

Master plan check

Water bodies finder

Airport height clearance

Value and duty

What it is worth and what it costs to register.

Guideline value by street

Guideline value by survey

Stamp duty and registration fees

Capital gains

Floor space index

Area unit converter

Registers and directories

Who holds it, and which office keeps the record.

Find your registering office

Temple property check

Waqf property check

RERA register



Every free tool
/tools



Services we run
for you
/services



The LandLens
suite
/landlens/one



Every claim in this document traces back to a government record.

Legal opinions, due diligence and title verification

Building plan, layout and sub-division approvals

Completion and occupancy certificates, regularisation

Escrow, negotiation and NRI property management

Land survey, soil testing, architecture and construction

Verified RealEstate
3/350/2 Mettukuppam,
OMR Thoraipakkam,
Chennai 600 097, India
hello@verified.realestate
+91 9996 12 9996

Prepared from the registers named on the page each finding sits on. Where a register could not be read, this document says so in its place rather than leaving the gap to be read as a clean result.

