
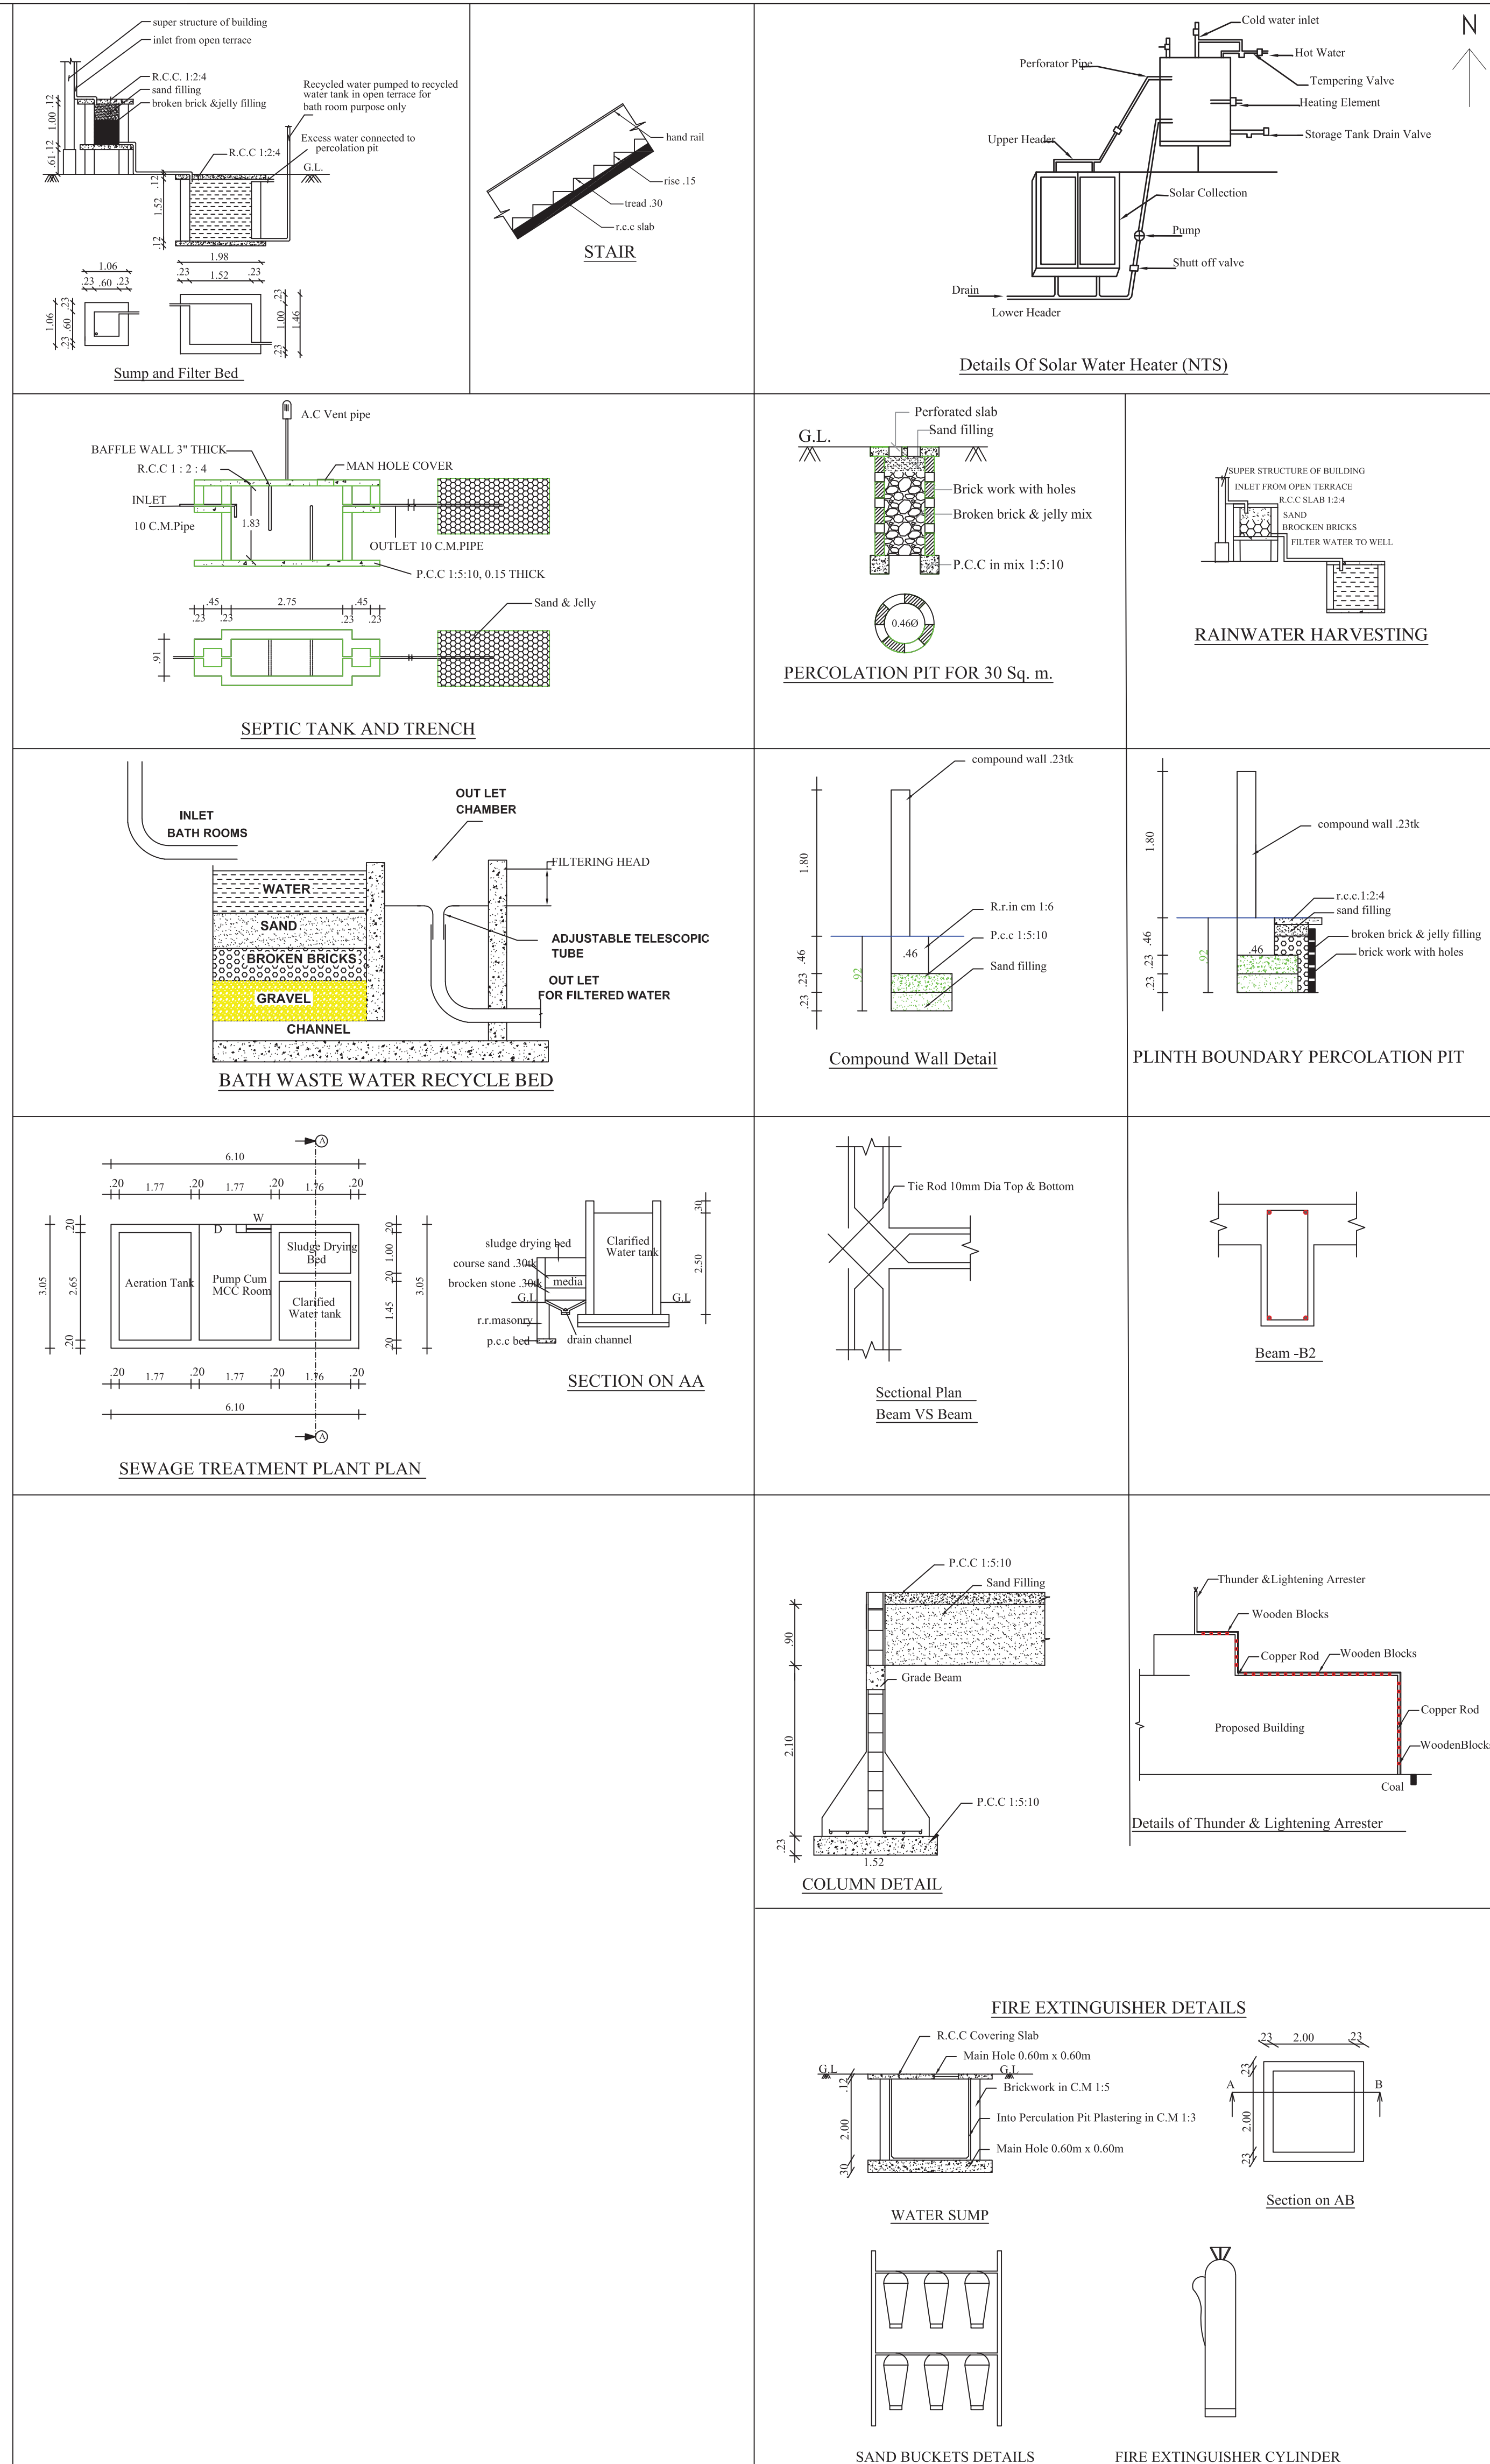
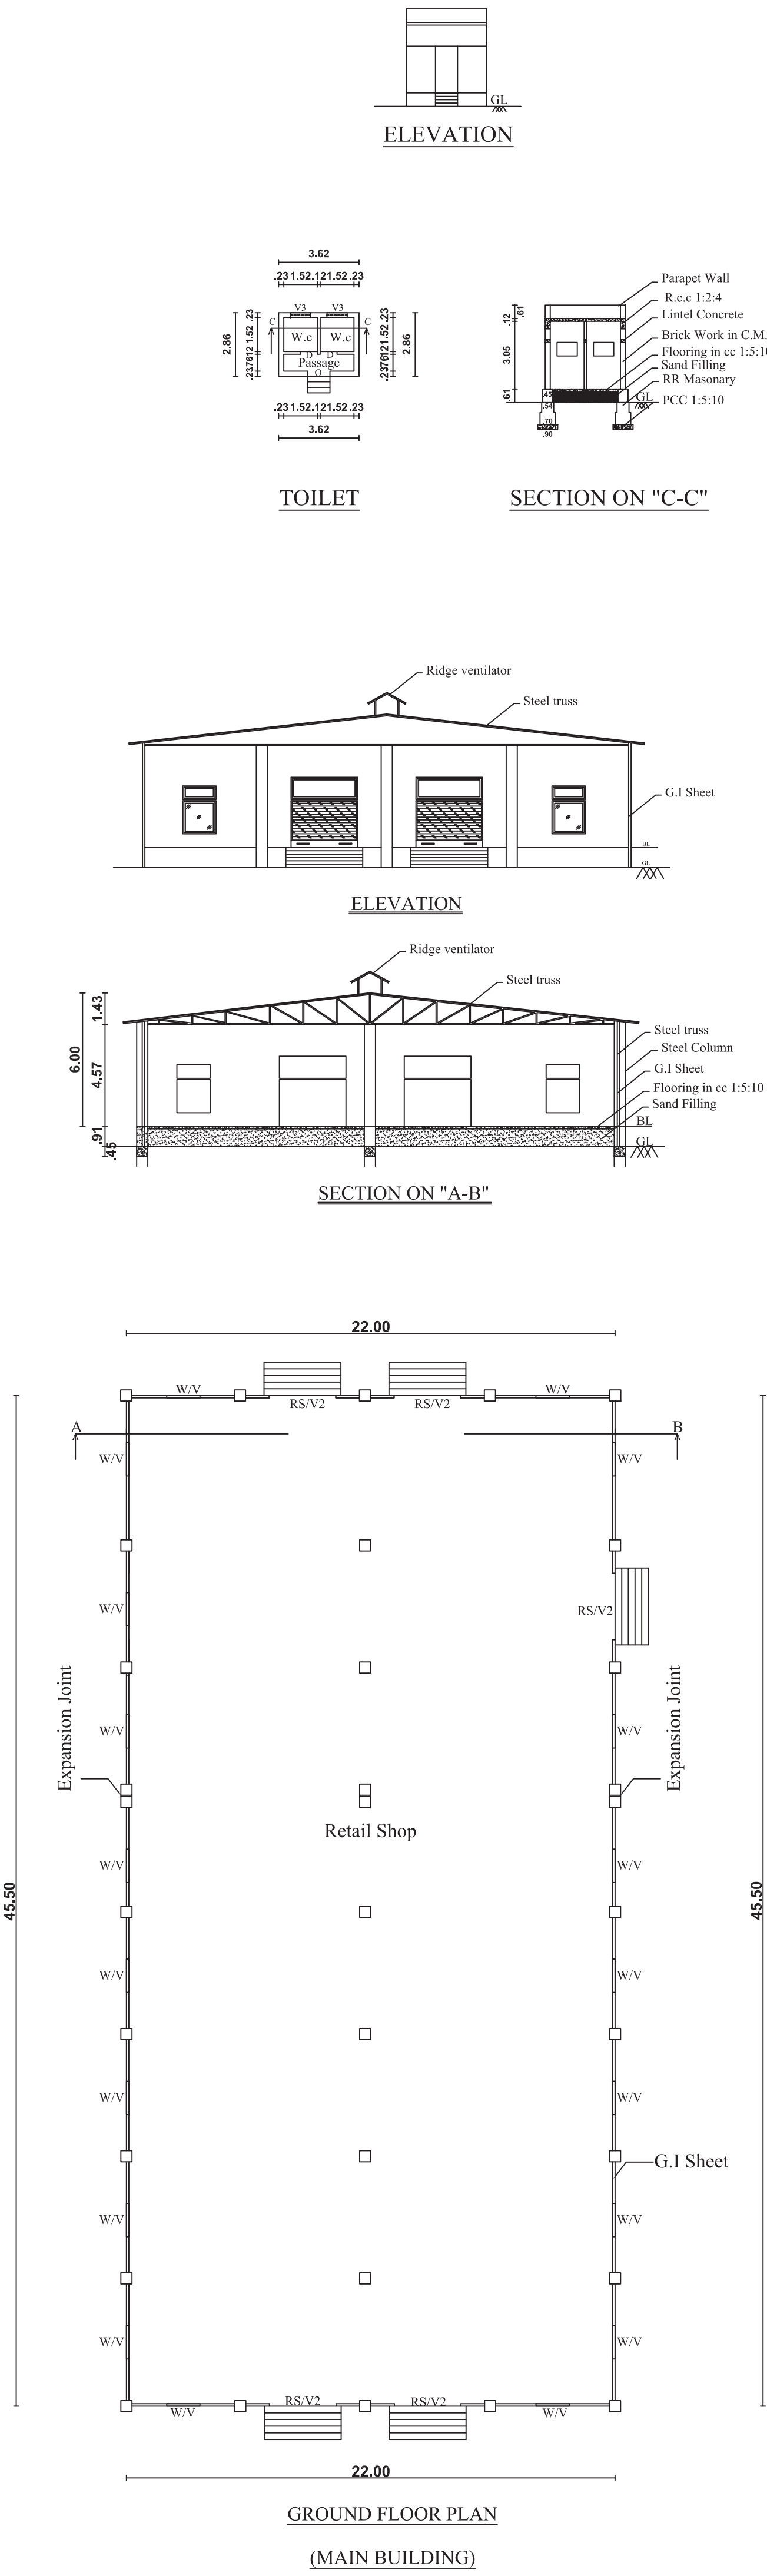


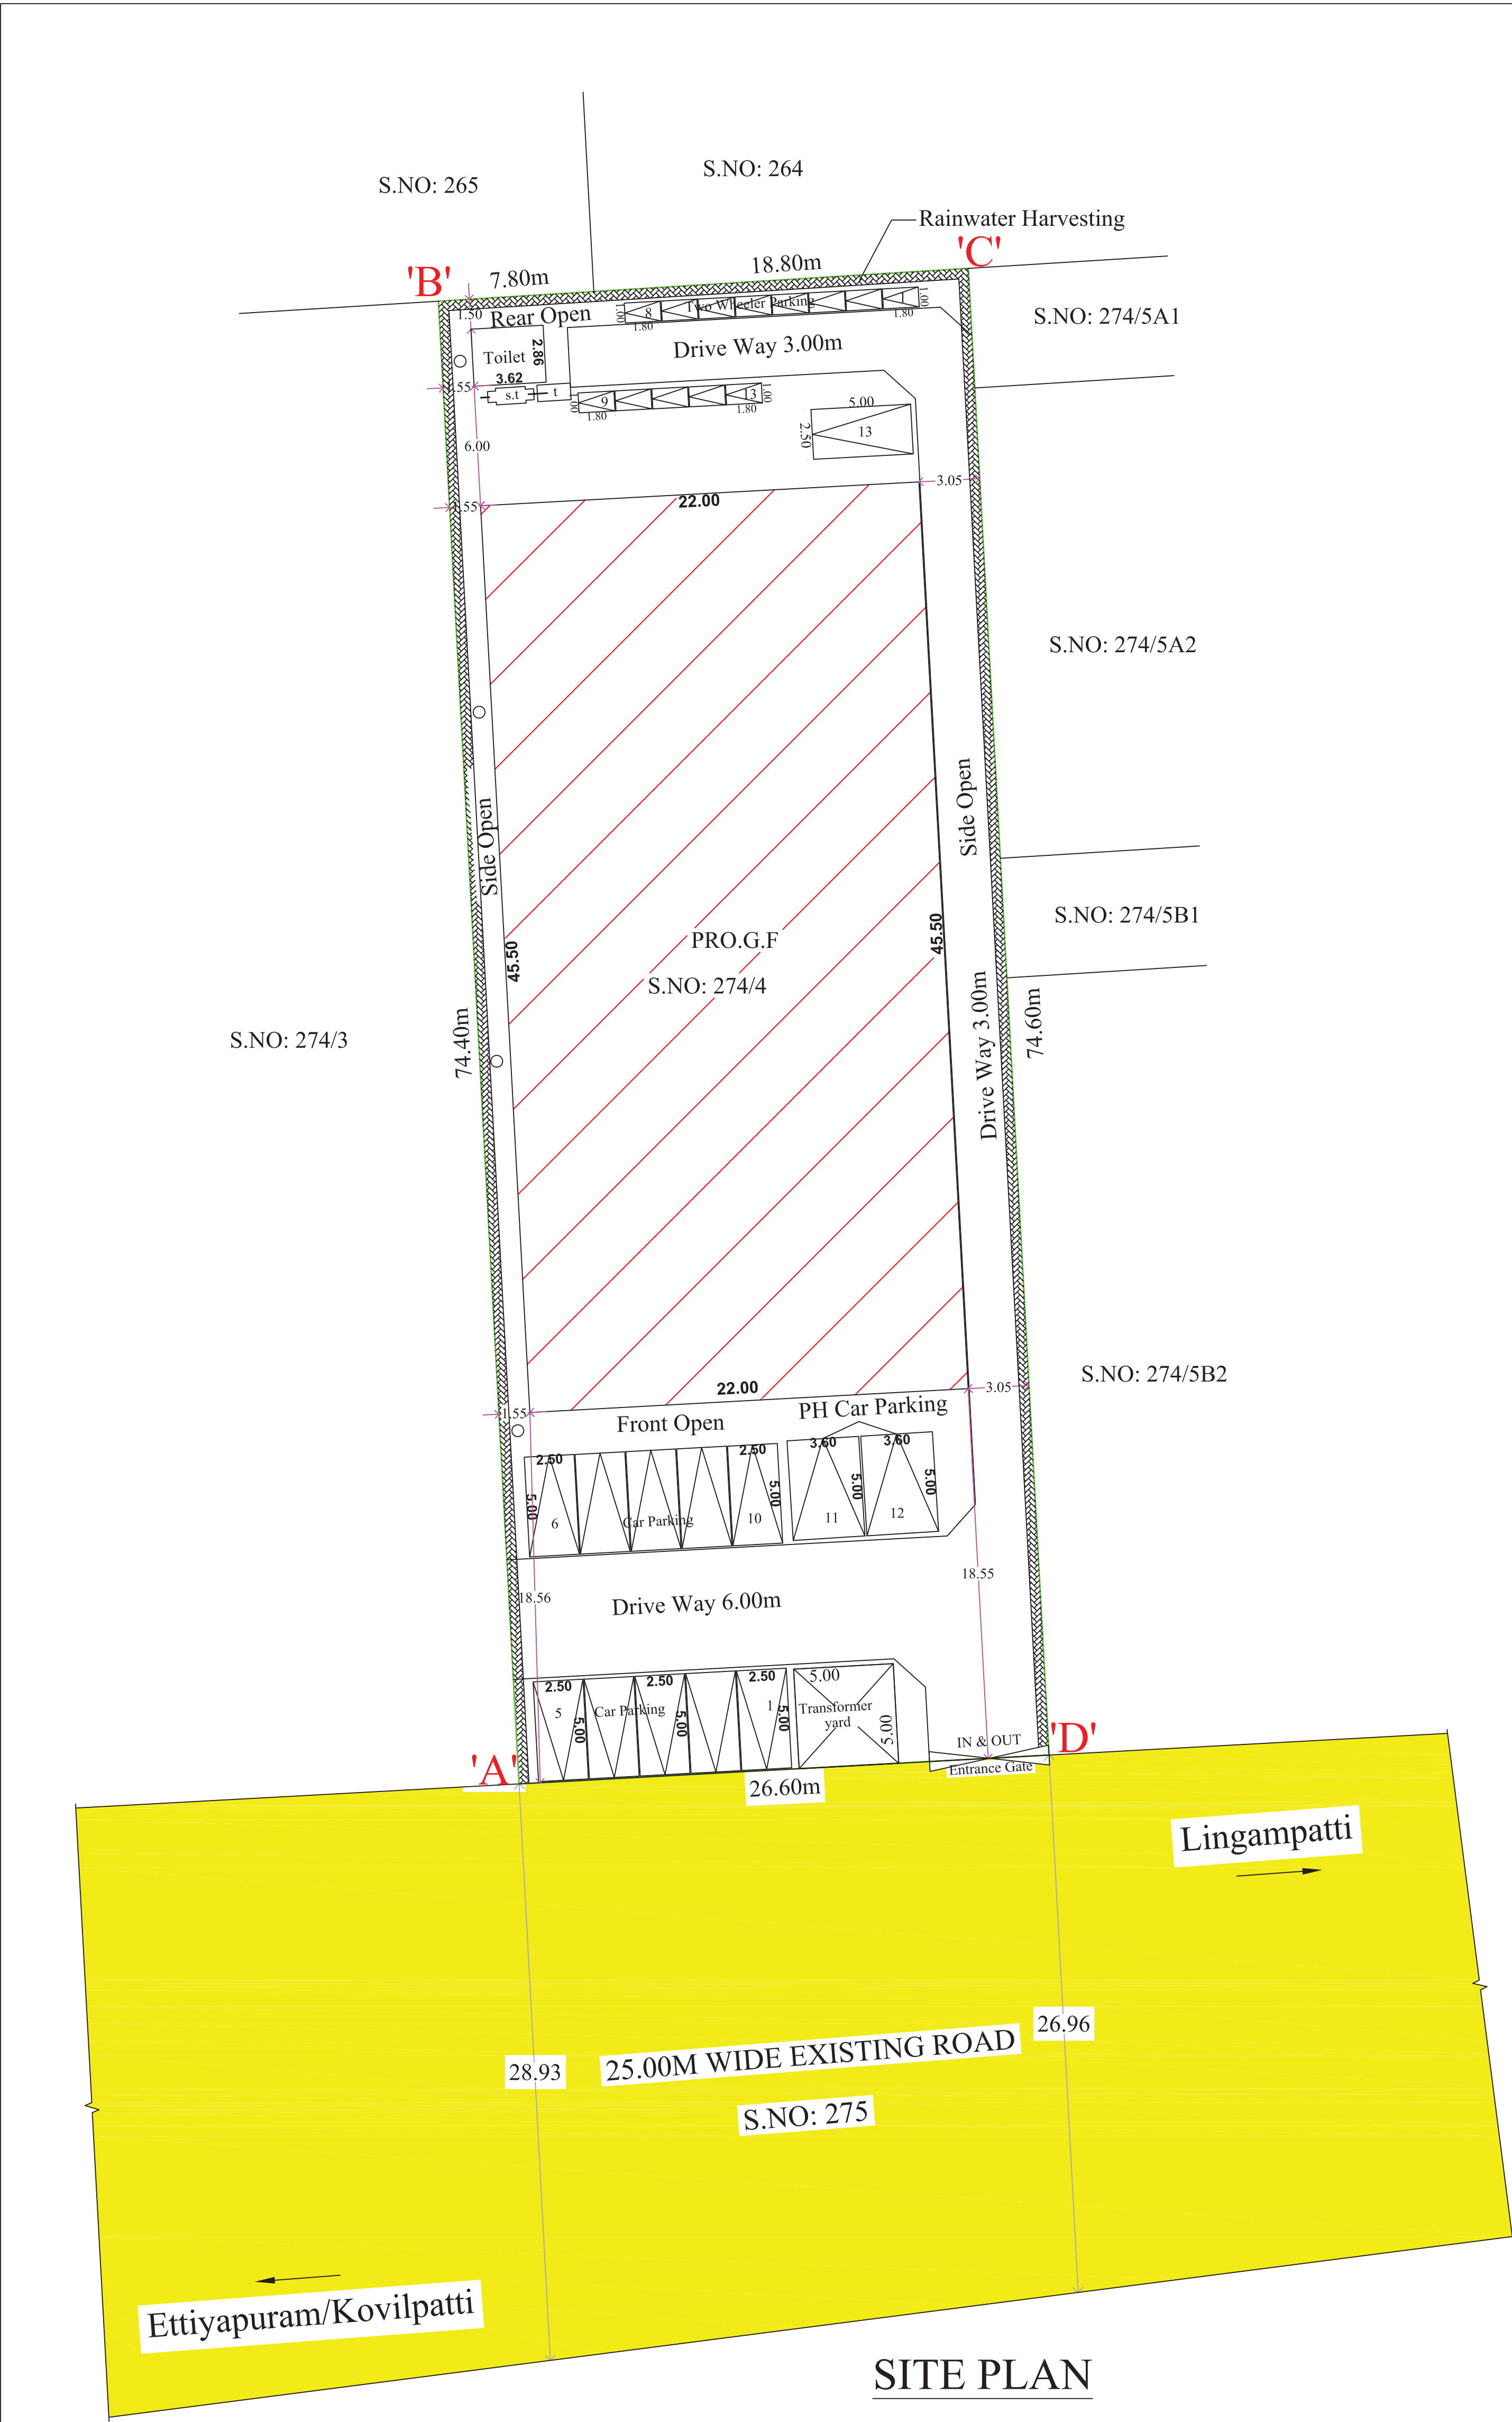

PLAN SHOWING THE PROPOSED CONSTRUCTION			
OF "SAFI STEEL TRADERS PRIVATE LIMITED" SHOP BUILDING IN S.NO: 274/4, TITTANGULAM VILLAGE, TITTANGULAM PANCHAYAT, KOVILPATTI TALUK, THOOTHUKUDI DISTRICT.			
Owner Name: Mohamed Fayaz		ALL DIMENSIONS ARE IN METRE; SCALE 1:200	
AREA DETAILS:-		Sq.Mt	Sq.Ft
Site Area		1950.00	20982.00
Pro-Ground Floor Area		1011.35	10886.00
Open Area		938.65	10104.00
Exg. Road			
Total Area In G.F		1011.35	10886.00
PARKING CALCULATIONS:-			
REQUIRED PARKING AREA (FOR RETAIL SHOP)			
Every 75 Sq.m 1 Car Space (2.50 x 5.00)			
& 1 Two Wheeler Space (1.00 x 1.80)			
Required Area = 1011.35 Sq.m			
Required Parking = 1011.35			
Required Parking = 13 Nos Car			
13 Nos Two Wheeler			
Available Parking Area			
Covered Car Parking Wise = 13 Nos			
Two Wheeler Parking Wise = 13 Nos			
Note:			
Waste Water Used for Garden			
Rain Water Harvesting Details Provided			
Solar System Water tank provided			
Fire Resistance to be provided			
Emergency alarm to be provided			
Drinking water to be provided as per corporation norms			
Rain water harvesting tank to be provided			
Waste water from recycled water tank & Trench connected to sullage disposal tank			
Solid waste tub to be Provided			
'U' traps provided in septic tank to prevent curb breeding of mosquitoes			
(As per G.O (M.S) No : 341 - dated 03.11.2004)			
JOINERY DETAILS:-			
RS - Rolling Shutter 3.00 x 2.10			
D - Door 0.76 x 2.10			
W - Window 1.50 x 1.50			
V - Ventilator 1.50 x 0.61			
V2 - Ventilator 3.00 x 1.00			
V3 - Ventilator 0.91 x 0.61			
TECHNICAL APPROVAL			
ROC.NO:- SWP/BPA/009510/2023			
SWP / THOOTHUKUDI / BPA / A.D			
D.T.C.P NO:- 17/2023			
Er. M. Muthukumar, B.E.(Civil), M.E.(Structural), V.A.B.L.E.(M.S.N.) MUTHU CONSTRUCTION Regd. Structural Engineer RSE/CR-17/VL/March/2019/001 Institution of Engineer (India) AM-149/1576 District Panel Engineer, Tirunelveli R.O.C.No. C/120055/14 11/1A, Sivan West Car Street, Palayamkottai - 627 002		S. KANTHINATHAN @ VIJAY RE-III/IVLD/02/2021 No.13C, Military Line Road, Samathanapuram, Palayamkottai, Tirunelveli - 627 002. Cell: 97913 85886	
STRUCTURAL ENGINEER		CONSTRUCTION ENGINEER	
APPLICANT		ENGINEER	