

PP

APPROVAL RECORD

Planning Permission

Thoothukkudi district, Tamil Nadu

APPROVAL TYPE

Building Plan

ISSUING AUTHORITY

Rural Panchayat

The approval as the planning authority issued it, reproduced in full behind this page.

An approval speaks to what was sanctioned, not to what was built. Completion is a separate record.



PLAN SHOWING THE PROPOSED CONSTRUCTION OF DWELLING HOUSE IN PLOT NO . 100 SOUTH PORTION ,MARAVANMADAM VILLAGE SURVEY NO . 87/4B1 PART ,

VIDE PATTA NO . 1498 , APPROVED LAYOUT NO .L.P/D.T.C.P NO .38/2002 AT VARUMANAVARI NAGAR , MARAVANMADAM VILLAGE , PUDUKOTTAI VILLAGE &


PANCHAYAT , THOOTHUKUDI PANCHAYAT UNION ,THOOTHUKUDI TALUK & DISTRICT .

APPLICANT NAME : Mr. M .KULANDAIRAJA .


PLAN INFO
PLOT_AREA_M2=151.13
PLOT_NO=100 SOUTH PORTION
SURVEY_NO=87/4B1 PART
AS_PER_DOCUMENT=151.198
AS_AT_SITE=151.13
FMB_OR_PLR=151.13
SINGLE_FAMILY_BLDG=NO
SECURITY_ZONE=YES
PATTA_NO=1498
TALUK=THOOTHUKUDI
DISTRICT=THOOTHUKUDI
CRZ=NO
ACCESS_WIDTH_M=9.14
WHETHER_GOVT_OR_AIDED_SCHOOL= NO
EXISTING_FLOOR_AREA_TO_BE_DEMOLISHED_M2=-
AVG_PLOT_DEPTH= 16.535
AVG_PLOT_WIDTH= 9.14
AREA_TYPE=OTHERS
ROAD_WIDTH= 9.14
ROAD_LENGTH=500
LAND_USE_ZONE = RESIDENTIAL
RWH_DECLARED=YES
OSR_APPLICABLE=YES
IS_APPROVED_LAYOUT=YES
PREMIUM_FSI_REQUIRED=YES
BUILDING_NEAR_TO_RIVER=NO
BUILDING_NEAR_MONUMENT=NO
BUILDING_NEAR_GOVT_BLDG=NO
NOC_FOR_CONSTRUCTION_NEAR_MONUMENT=NO
PROVISION_FOR_GREEN_BUILDINGS_AND_SUSTAINABILITY=NO
FIRE_PROTECTION_AND_FIRE_SAFETY_REQUIREMENTS=YES
NOC_FIRE_DEPT=YES
OSR_SURR_BUYBACK_RETAIN=BUYBACK
IS_SWIMMING_POOL_EXISTS =NO
PREMIUM_FSI_REQUIRED=NO
IF_HERITAGE_TOWN_LESSTHAN_1KM_RADIUS=NO
JURISDICTION_TYPE=PANCHAYAT UNION

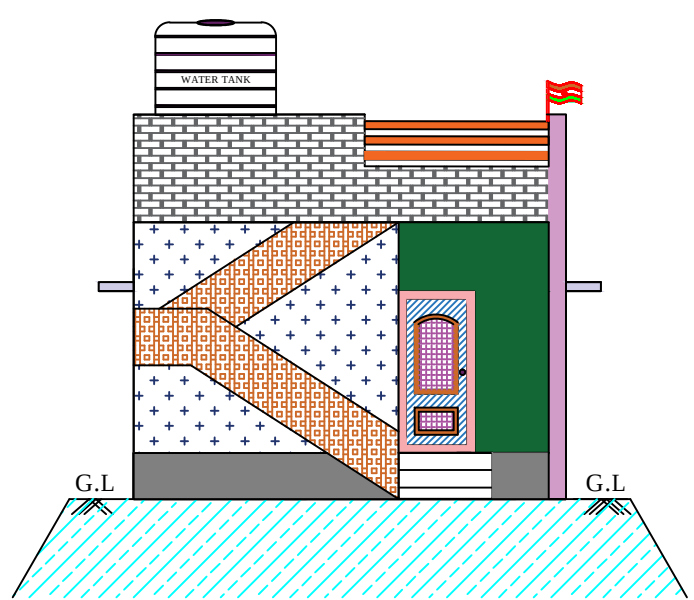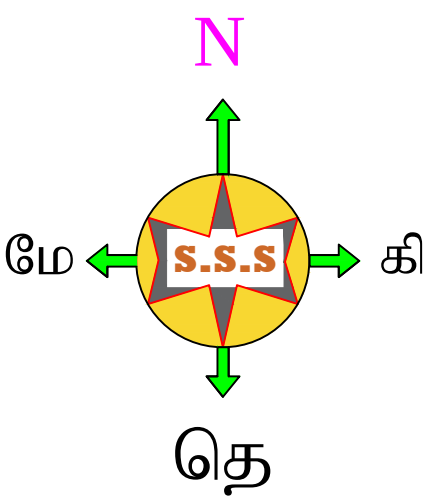


FRONT ELEVATION

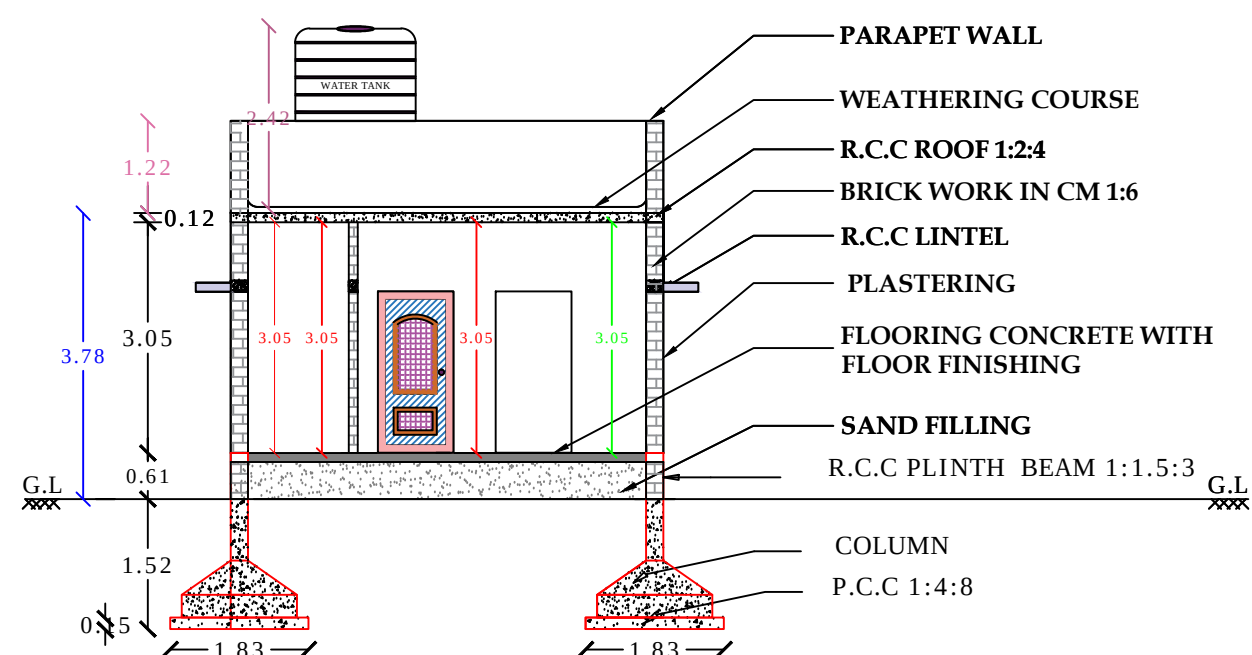




SECTION ON - AA

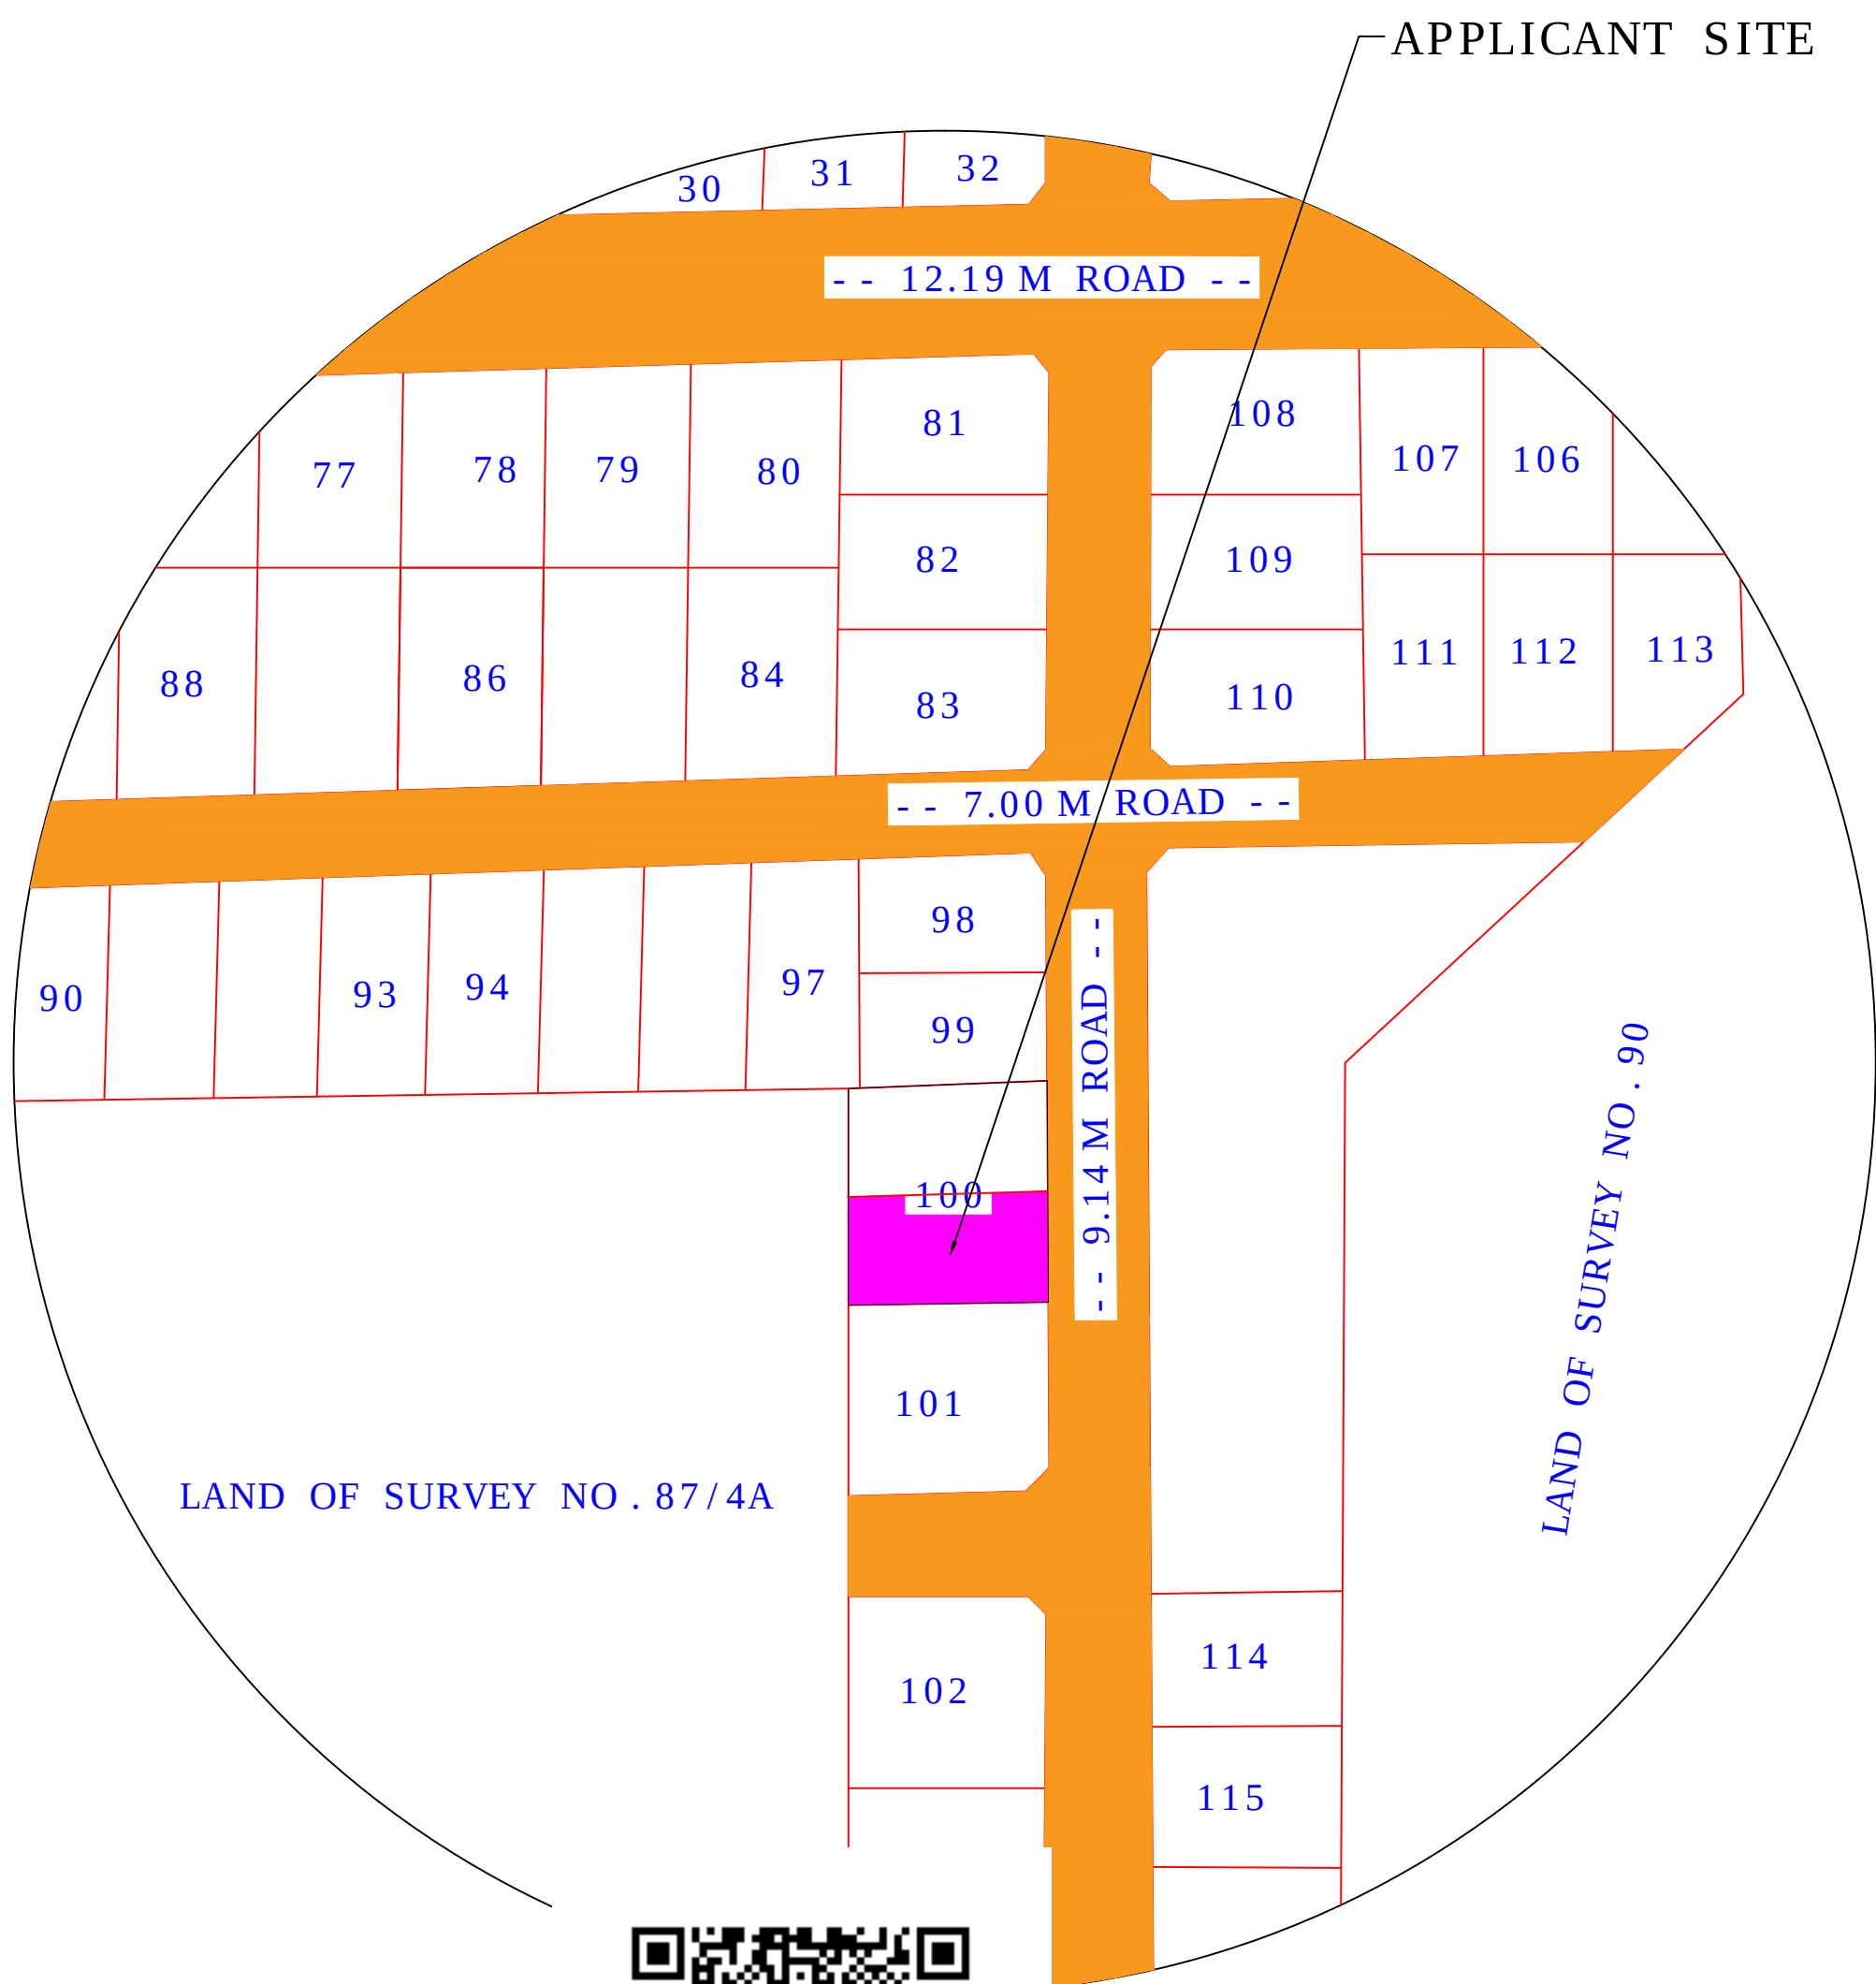


E 1:2000)

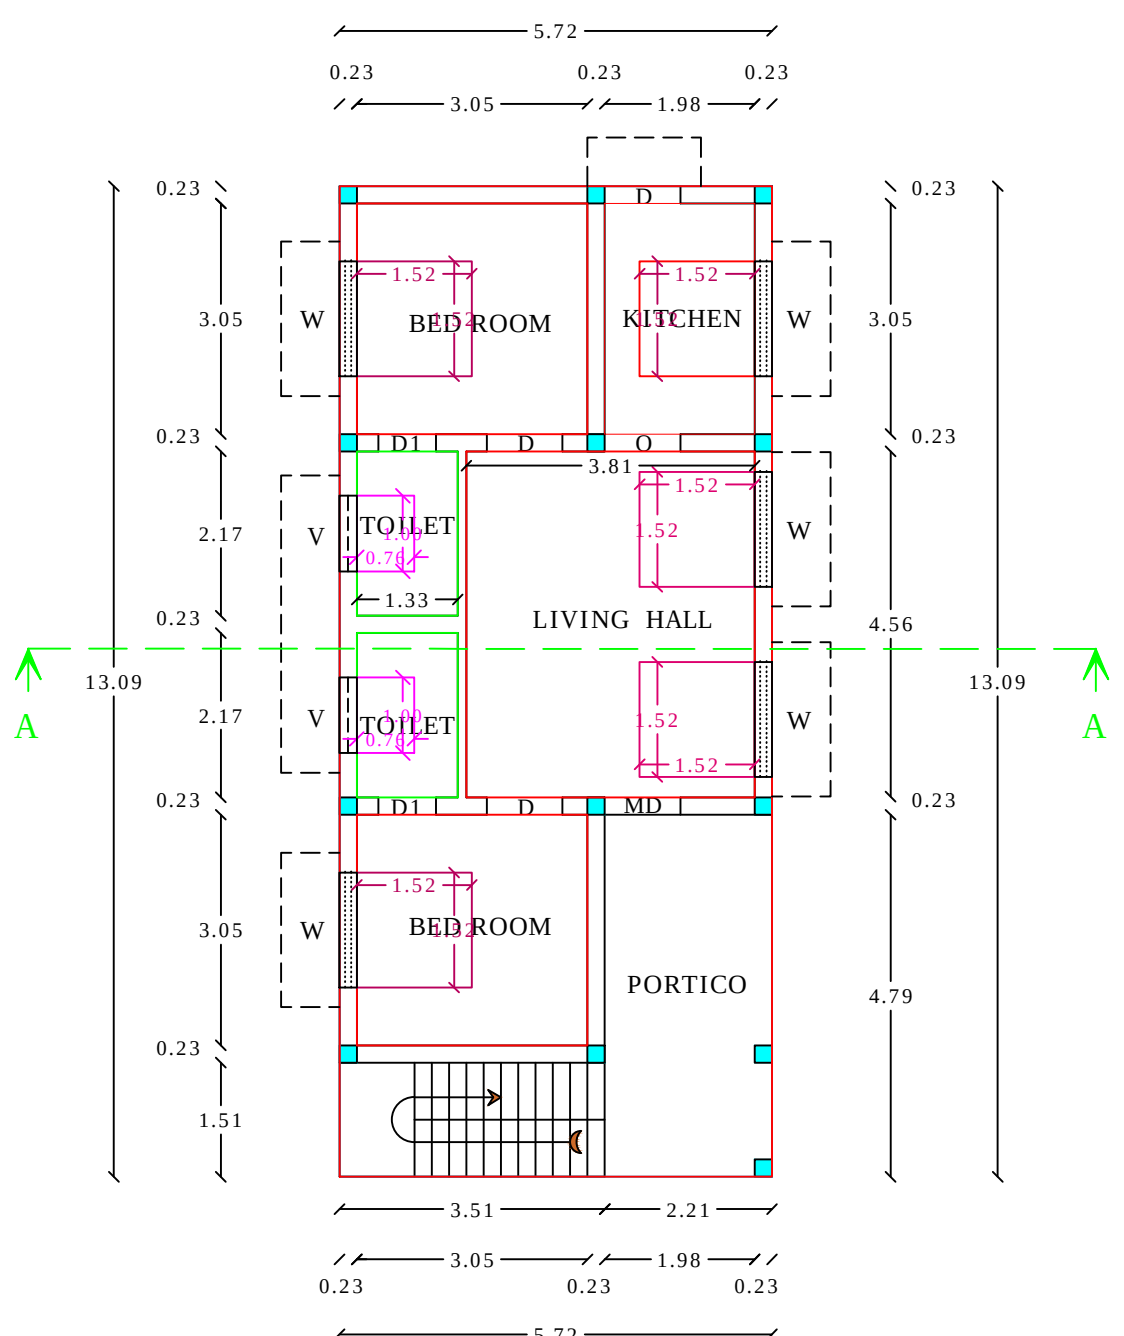


GROUND FLOOR PLAN

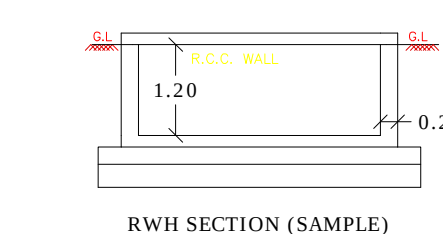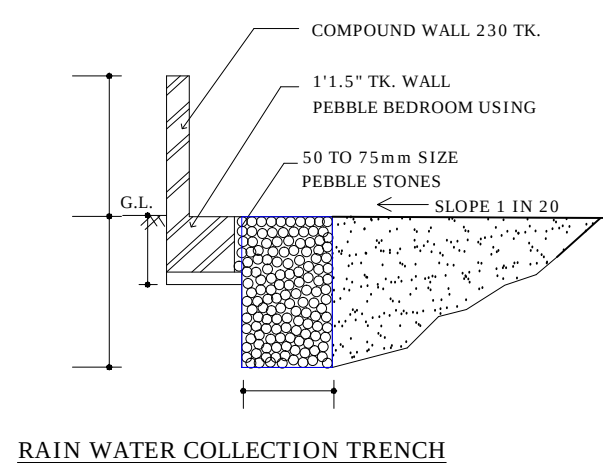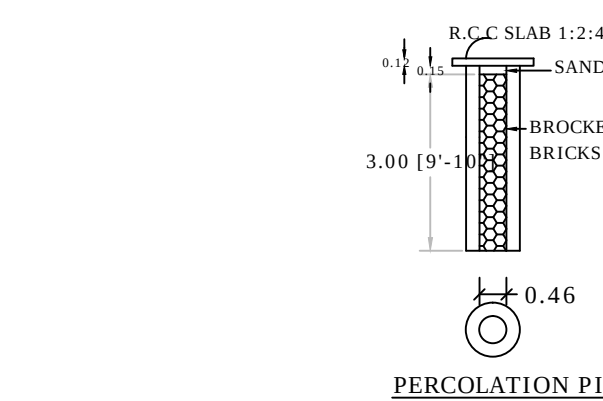


RWH_CAPACITY_L = 2000LTRS

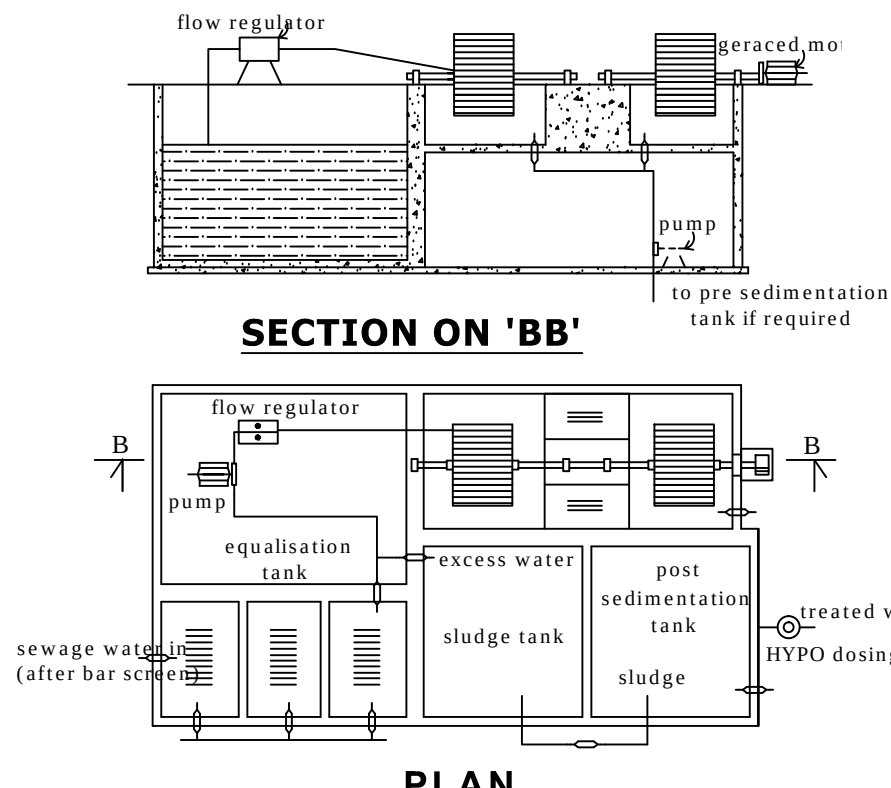


DETAILS OF SEWAGE TREATMENT PLANT

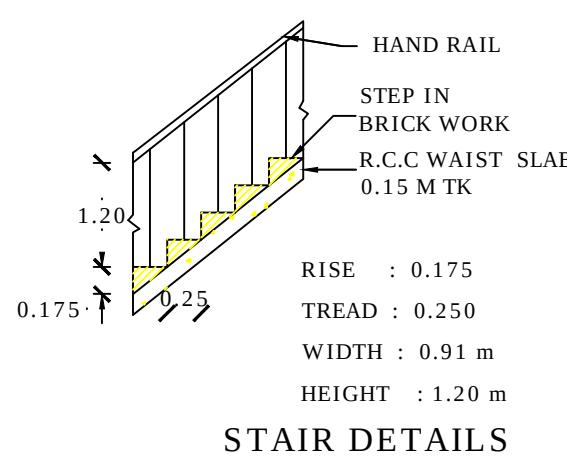


STAIR DETAILS

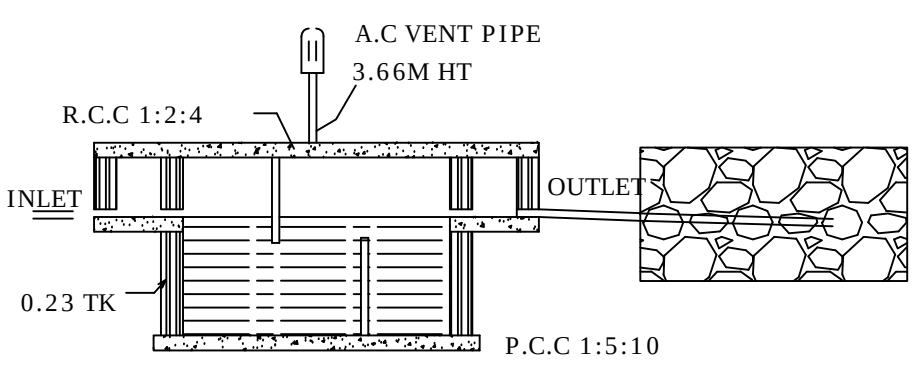


SEPTIC TANK AND TRENCH

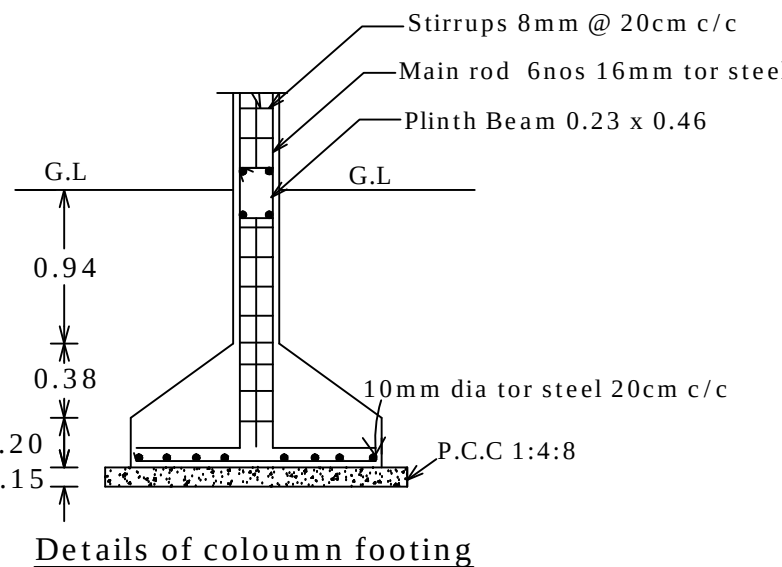


PLAN

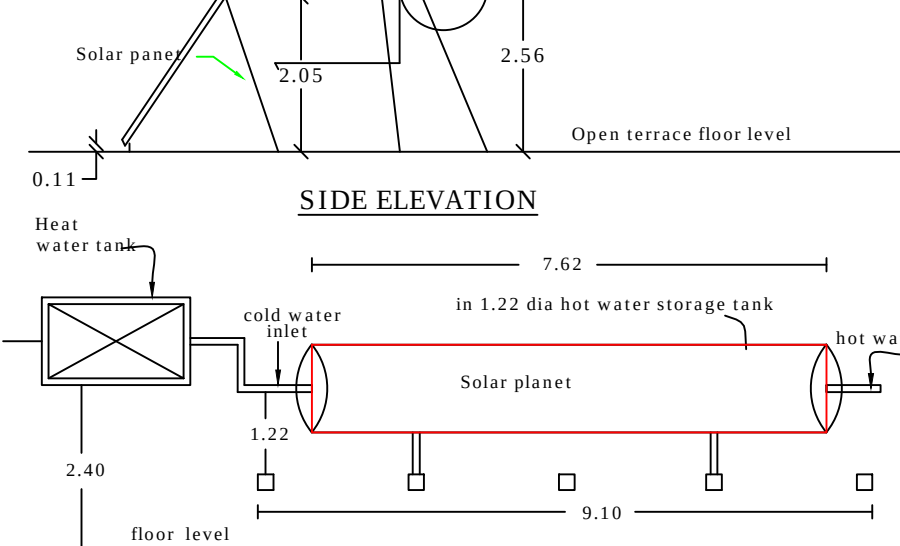

SOLAR WATER HEATER PLANT

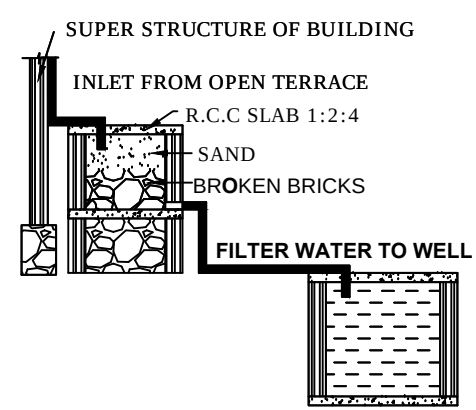

DETAILS OF FILTER BED & WELL

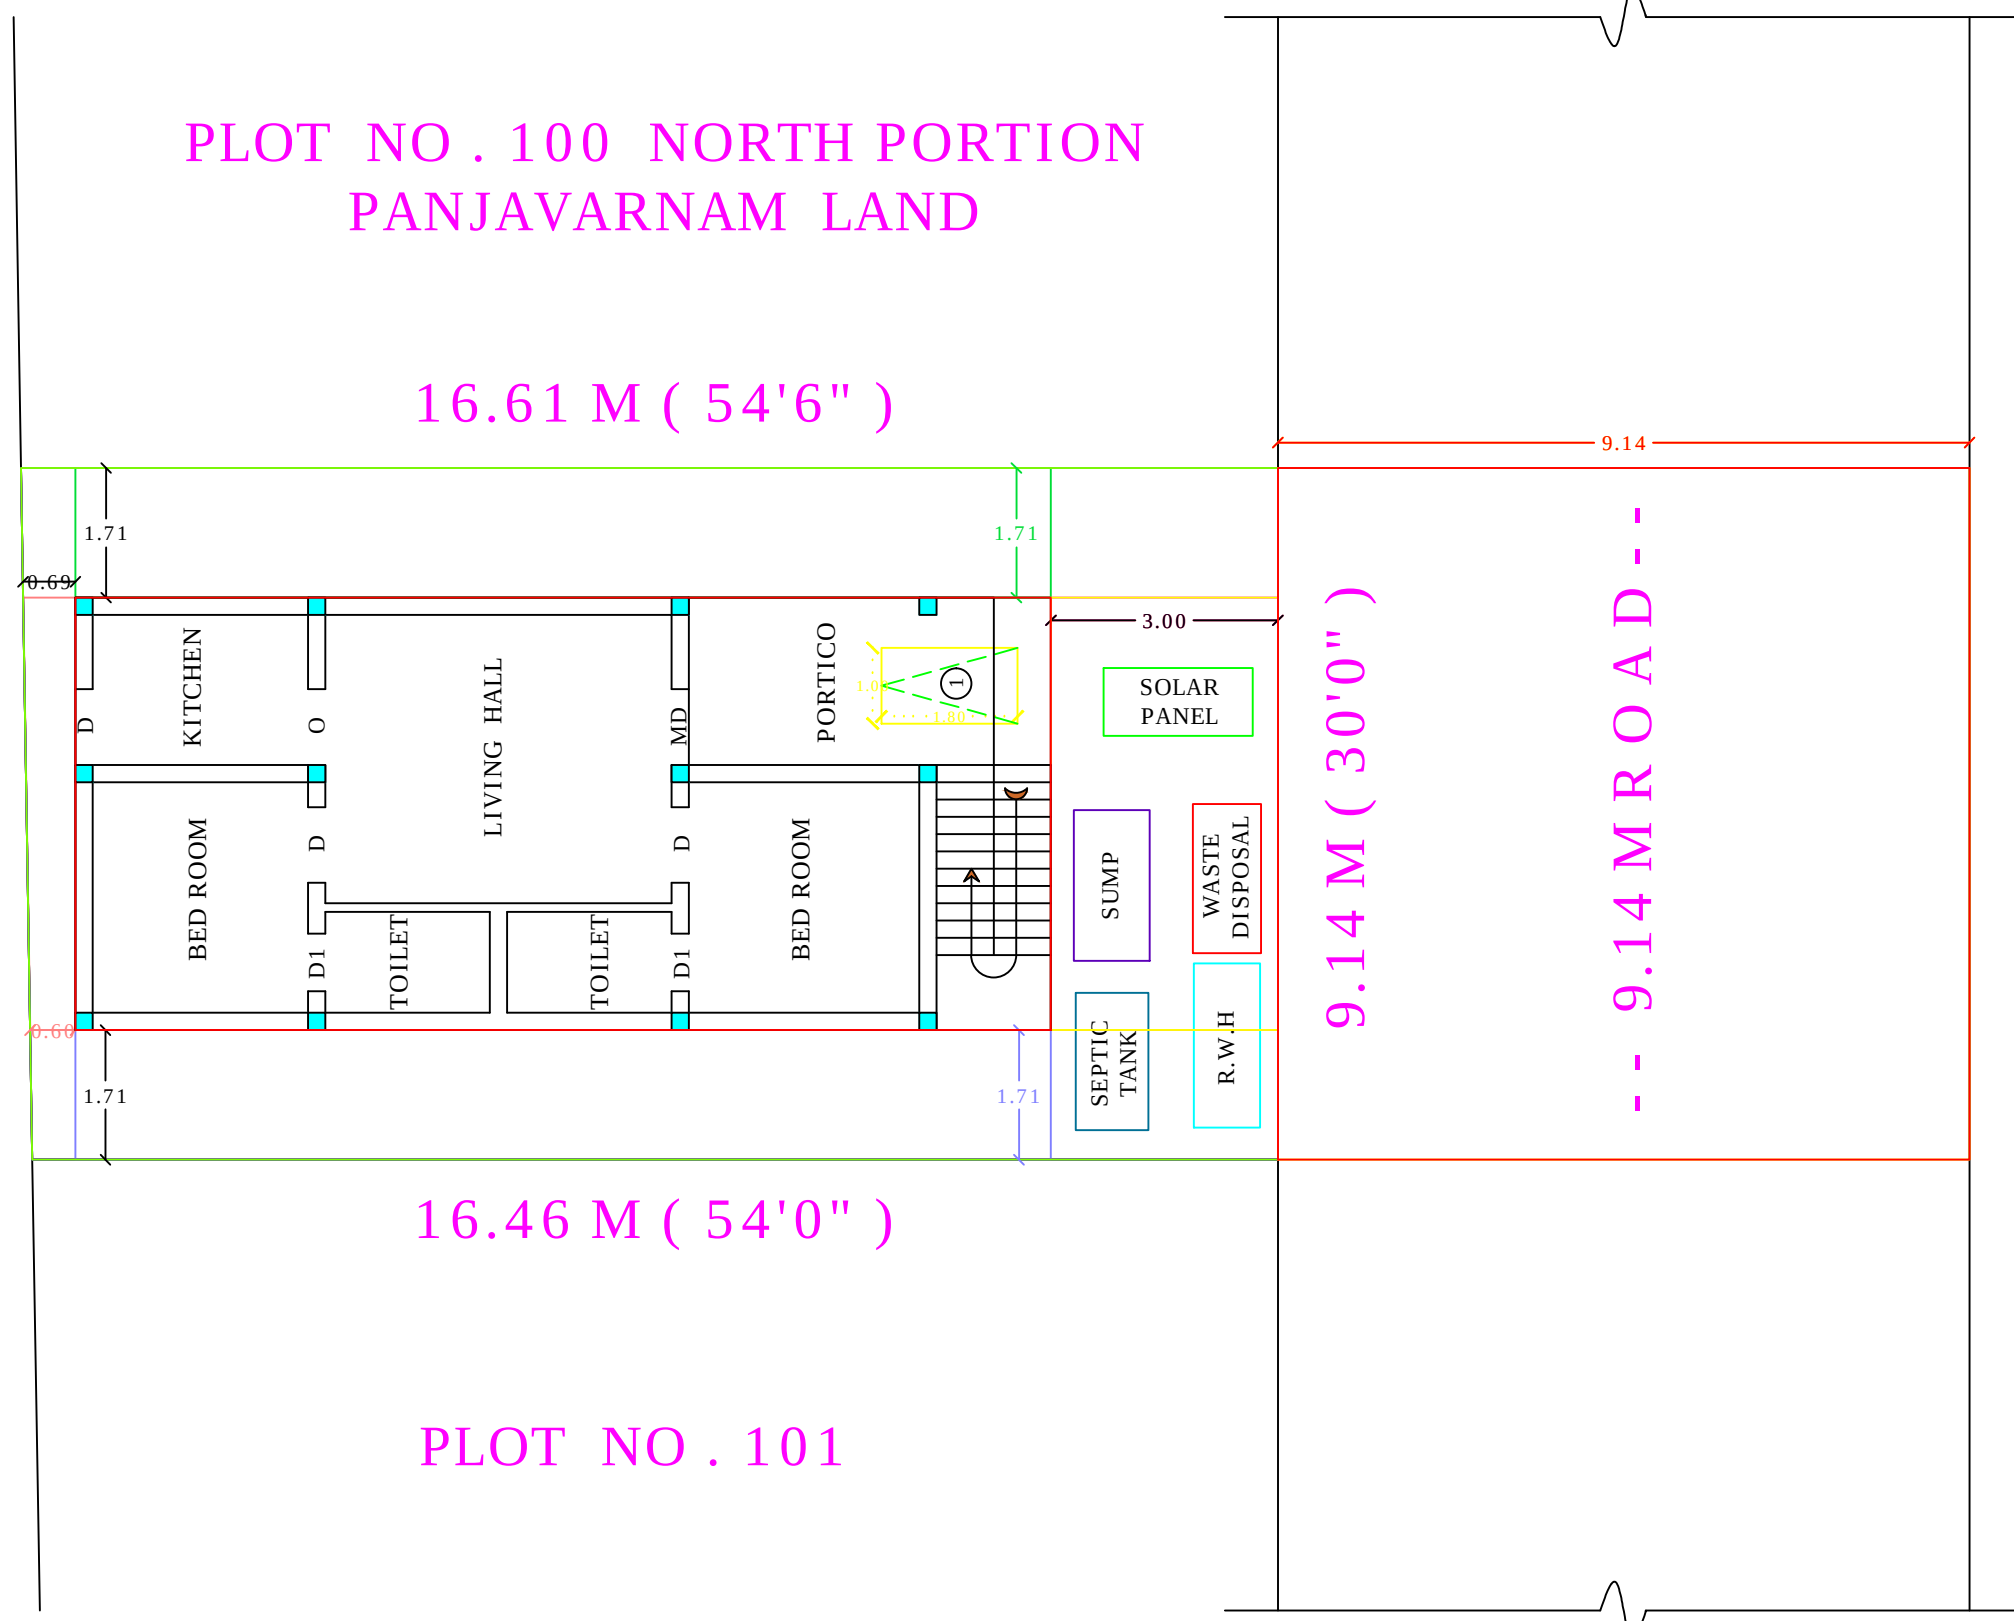

SITE PLAN (SCALE 1:100)

AREA DETAILS :-				
PARTICULARS		SQ.M	SQ.FT	
SITE AREA AS PER DOCUMENT		151.198	1627.50	
SITE AREA AS PER SITE		151.13	1626.76	
SITE AREA AS SUPER IMPOSED		151.13	1626.76	
PROPOSED BUILDING AREA IN G.F		74.82	805.36	
PROPOSED BUILDING AREA IN F.F		-	-	
OPEN SPACE AREA		76.31	821.40	
EXG.BUILDING REMOVED AREA		-	-	
DESCRIPTIONS	TOTAL BUILT UP AREA	NON FSI AREA COVERED PARKING	FSI AREA OPENING	FSI AREA
PRO GROUND FLOOR AREA	74.82	-	-	74.82
FIRST FLOOR AREA	-	-	-	-
PRO SECOND FLOOR AREA	-	-	-	-
TOTAL AREA	74.82	-	-	74.82

FLOOR SPACE INDEX (FSI) = 0.49 < 2

PARKING CALCULATION:-			
DESCRIPTIONS	CARS	TWO WHEELER	
REQUIRED PARKING	0	1	
AVAILABLE PARKING	0	1	


JOINERY DETAILS			
MD	-	MAIN DOOR	- 0.91 X 2.13
D	-	DOOR	- 0.91 X 2.13
D1	-	DOOR	- 0.76 X 2.13
W	-	WINDOW	- 1.52 X 1.52
V	-	VENTILATOR	- 0.91 X 0.61

SET BACK DETAILS :-		
FRONT	REQUIRED	AVAILABLE
SIDE 1	3.00 M	3.00 M
SIDE 2	1.00 M	1.71 M
REAR	N.A	0.60 M

HEIGHT OF BUILDING = 6.99 M

ALL DIMENSIONS ARE IN METRE (SCALE - 1:100)

APPLICANT SITE
PROPOSAL
EXISTING BUILDING
EXISTING ROAD
DEMOLISHED AERA

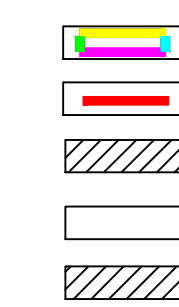

LAND & BUILDING OWNER

R. LAKSHMANAN, D.C.E,
"Premier Consultancy"
Registered engineer grade - III
Thoothukudi Panchayat Union
Reg. no. TUT/2022/01
90, V.M. Koli Street,
THOOTHUKUDI - 628002.

REGISTERED ENGINEER

Eight ways to know a piece of land before you pay for it.

This report covers one part of the picture. These cover the rest, drawn from the same government records, for any property in Tamil Nadu.

LandLens One

Ask anything about a property and get an answer grounded in live government records, with the sources shown.

[/landlens/one](#)



Verify My Land

Every record check run on one property and returned as a single report.

[/landlens/verify-my-land](#)



Legal Opinion

An advocate's written opinion on the title, built on the records we pull for it.

[/landlens](#)



One Map

Every layer on one map: the parcel, its boundary, zoning, water bodies and what sits around it.

[/landlens/one/map](#)



PriceMap

What land actually changed hands for around this plot, taken from the registered deeds.

[/landlens/pricemap](#)



Build Scope

What you are allowed to build here: floor space, height, coverage and setbacks.

[/landlens/build-scope](#)



Property Tracker

Watch a property and hear about it when something new is registered against it.

[/landlens/property-tracker](#)



Deal Room

Run the transaction in one place: documents, stamping, signatures and the parties.

[/landlens/deal-room](#)



Twenty-four checks you can run yourself, at no cost.

Records and verification

The registers themselves, read for you.

Encumbrance Certificate

Patta and Chitta

Field Measurement Sketch

EC Analyzer

Bank charge check

Court case search

Seller background check

Approval check by survey

Value and duty

What it is worth and what it costs to register.

Guideline value by street

Guideline value by survey

Stamp duty and registration fees

Capital gains

Floor space index

Area unit converter

Zoning and land use

What the plan says can happen on this land.

Land use zone finder

CMDA land use check

Coastal regulation zone

Master plan check

Water bodies finder

Airport height clearance

Registers and directories

Who holds it, and which office keeps the record.

Find your registering office

Temple property check

Waqf property check

RERA register



Every free tool
/tools



Services we run
for you
/services



The LandLens
suite
/landlens/one



Every claim in this document traces back to a government record.

Legal opinions, due diligence and title verification

Building plan, layout and sub-division approvals

Completion and occupancy certificates, regularisation

Escrow, negotiation and NRI property management

Land survey, soil testing, architecture and construction

Verified RealEstate
3/350/2 Mettukuppam,
OMR Thoraipakkam,
Chennai 600 097, India
hello@verified.realestate
+91 9996 12 9996

Prepared from the registers named on the page each finding sits on. Where a register could not be read, this document says so in its place rather than leaving the gap to be read as a clean result.

