PP APPROVAL RECORD

Planning Permission

Thoothukkudi district, Tamil Nadu

APPROVAL TYPE
Building Plan

ISSUING AUTHORITY
Town Panchayat

The approval as the planning authority issued it, reproduced in full behind this page.

An approval speaks to what was sanctioned, not to what was built. Completion is a separate record.

Verified RealEstate™
3/350/2 Mettukuppam,
OMR Thoraipakkam,
Chennai 600 097, India

hello@verified.realestate
+91 9996 12 9996
verified.realestate

PLAN SHOWING THE PROPOSED CONSTRUCTION OF R.C.C. ROOF COMMERCIAL BUILDING (G.F) , IN NATHAM SURVEY NO.:1513/11-PART OF SATHANKULAM VILLAGE.,


WARD NO.: 07., PUTHU VEDA KOVIL NORTH STREET., SATHANKULAM., SATHANKULAM SELECTION GRADE TOWN PANCHAYAT, SATHANKULAM (TK), THOOTHUKUDI (DT).

NAME OF THE APPLICANT: Mr.K.SUBBAIYA....... S/O.. Mr.KATHIRVEL......


COLOUR INDEX

Green	APPLICANT SITE BOUNDARY
Red	PROPOSED CONSTRUCTION
Yellow	EXISTING STREET,ROAD


NOTE:
* Rain Water to be Provided
* Waste Water To Garden
* Percolation Pit to be Provided
* Solar System to be Provided

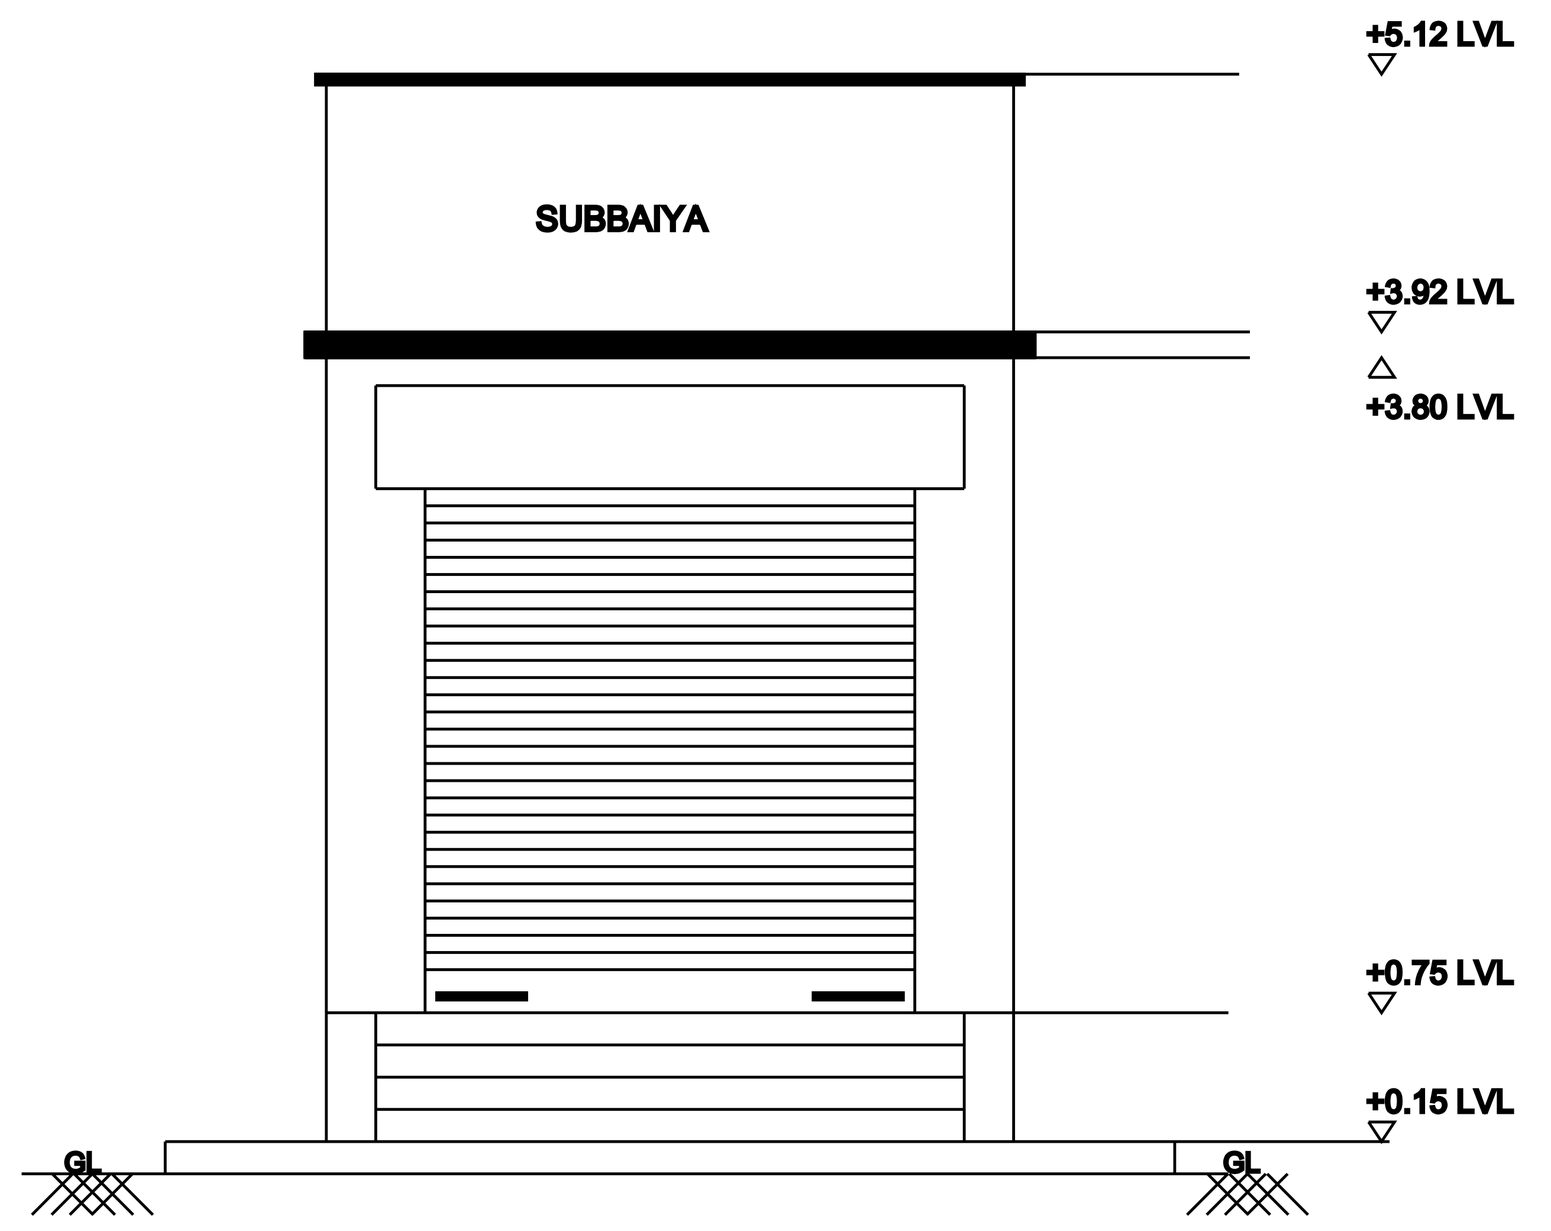


FRONT ELEVATION

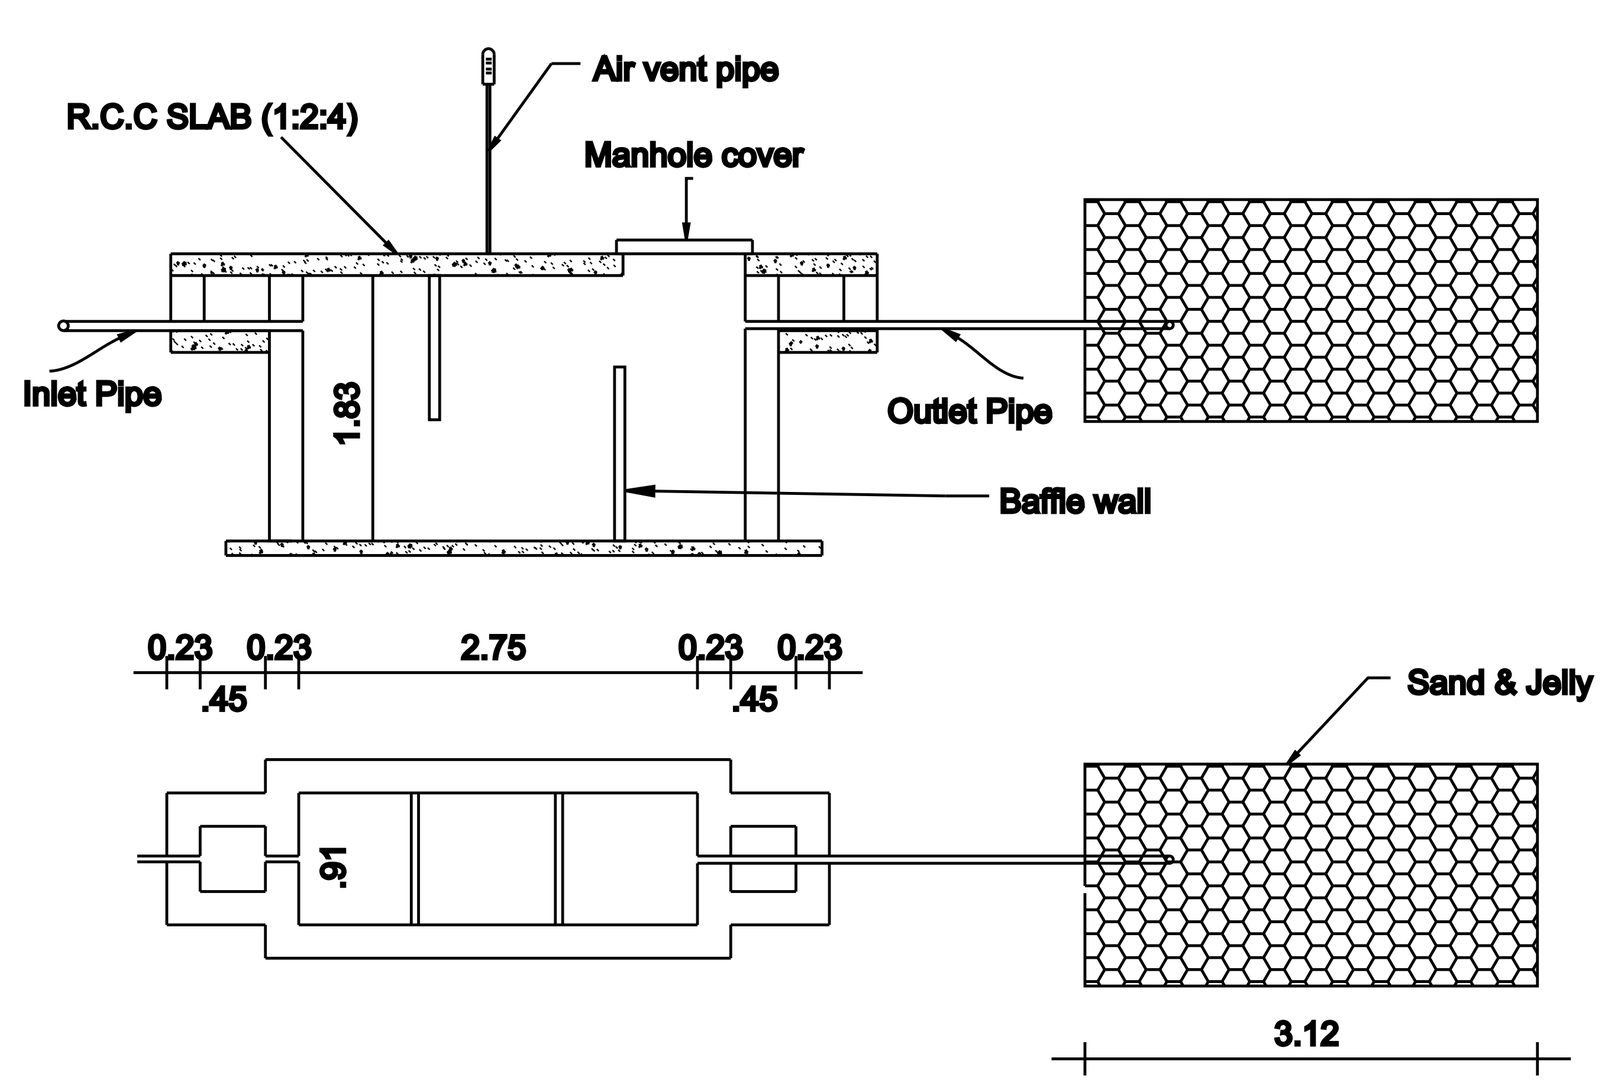


SEPTIC TANK & TRENCH

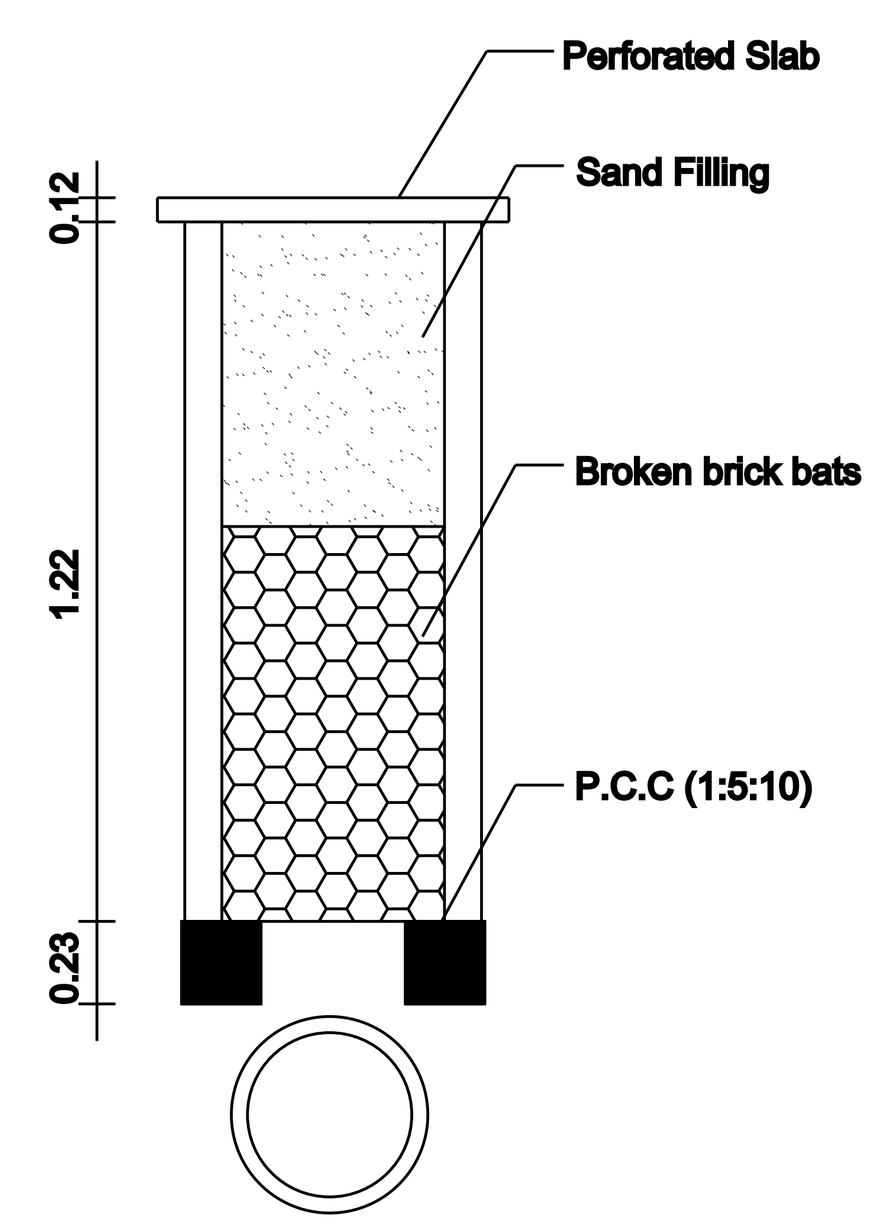


RAIN WATER COLLECTION WELL

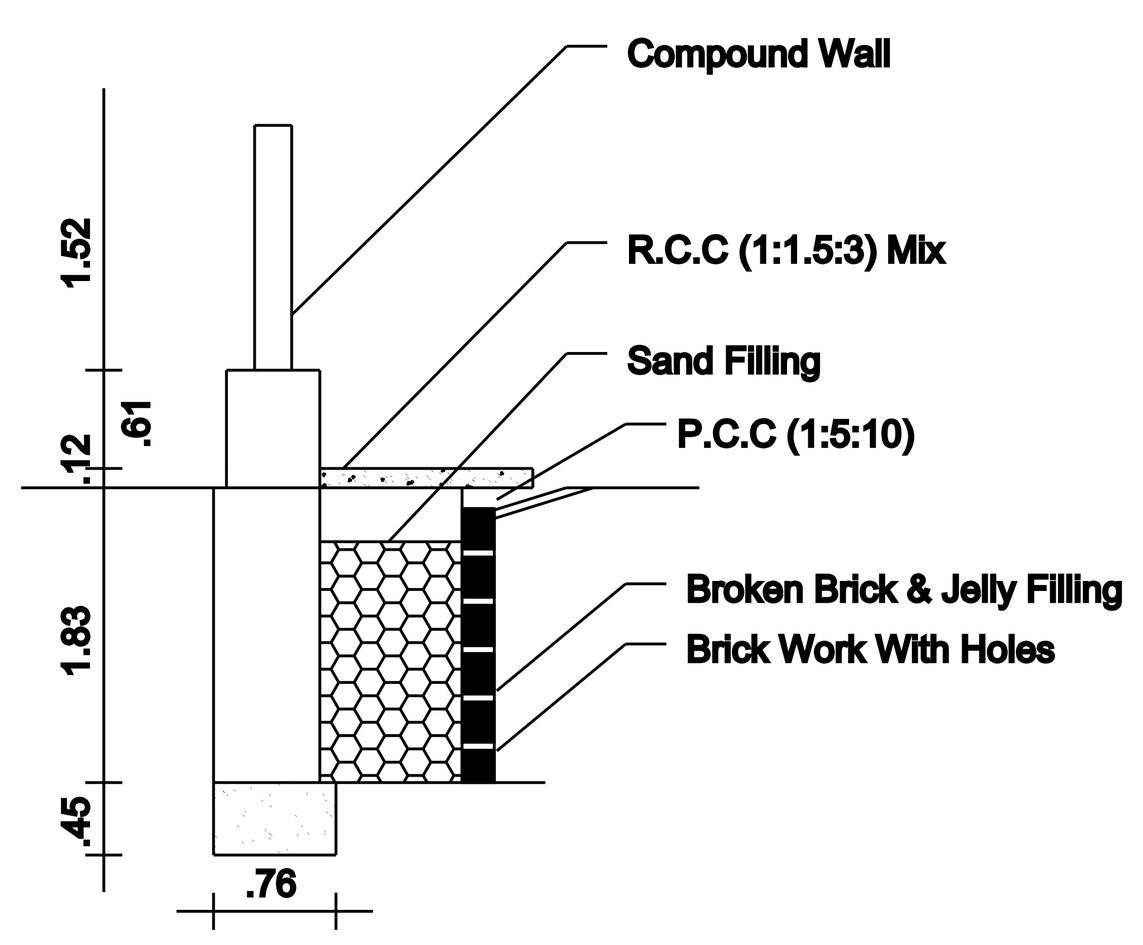


RAIN WATER HARVEST DETAILS

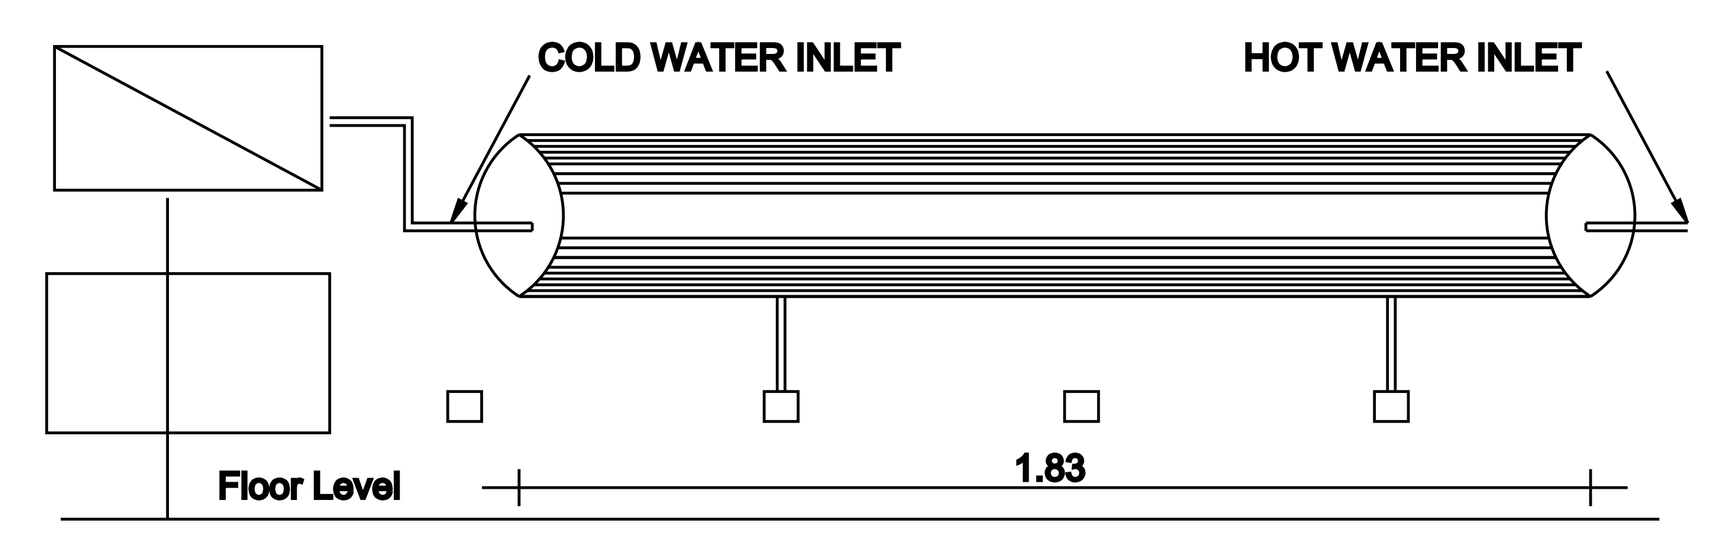


DETAILS OF SOLAR HOT WATER SYSTEM

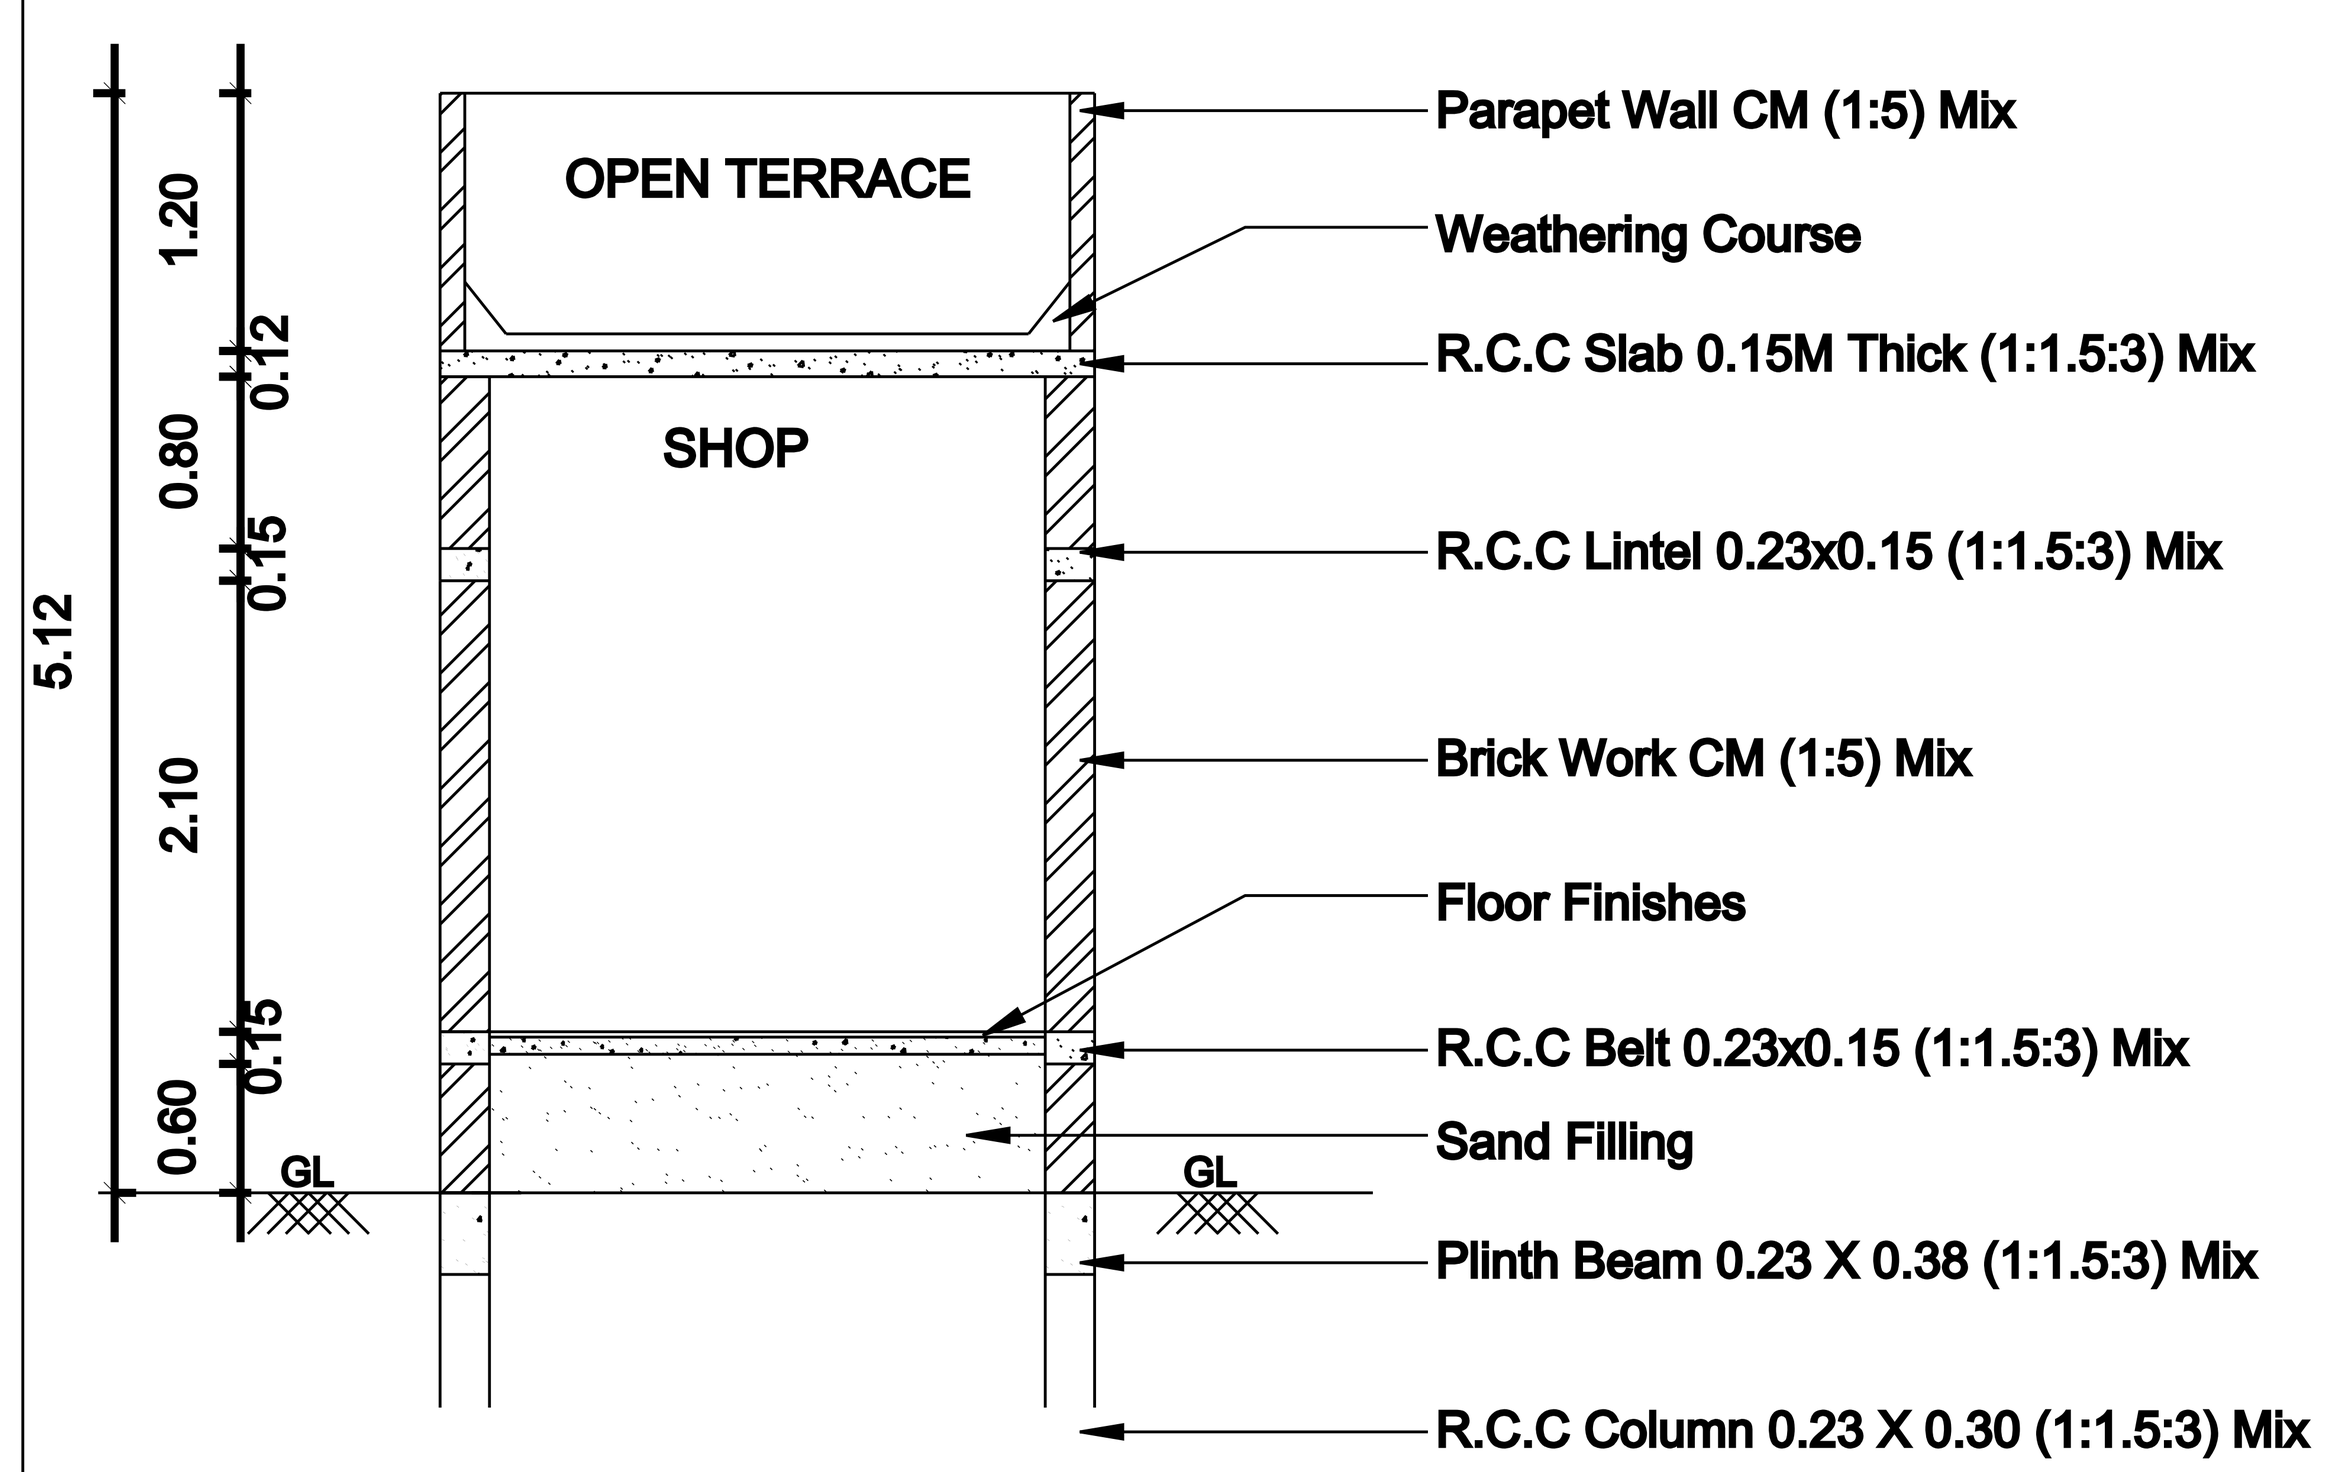

SECTION ON 'AB'

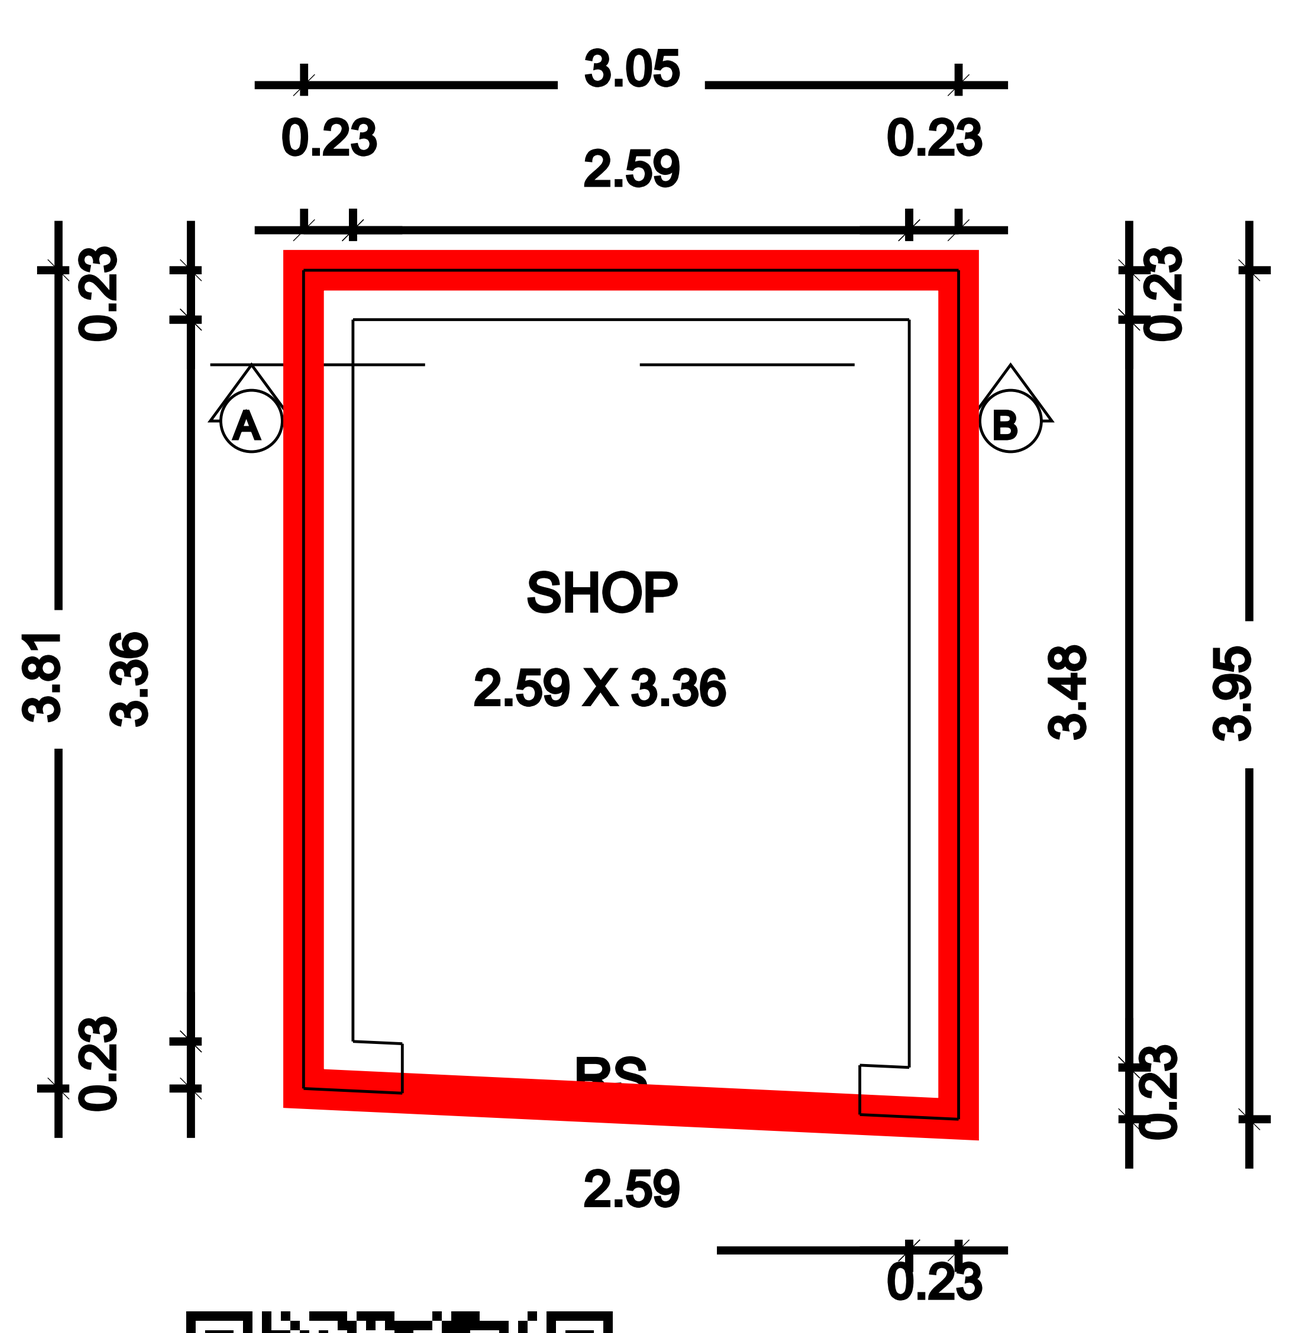


R PLAN

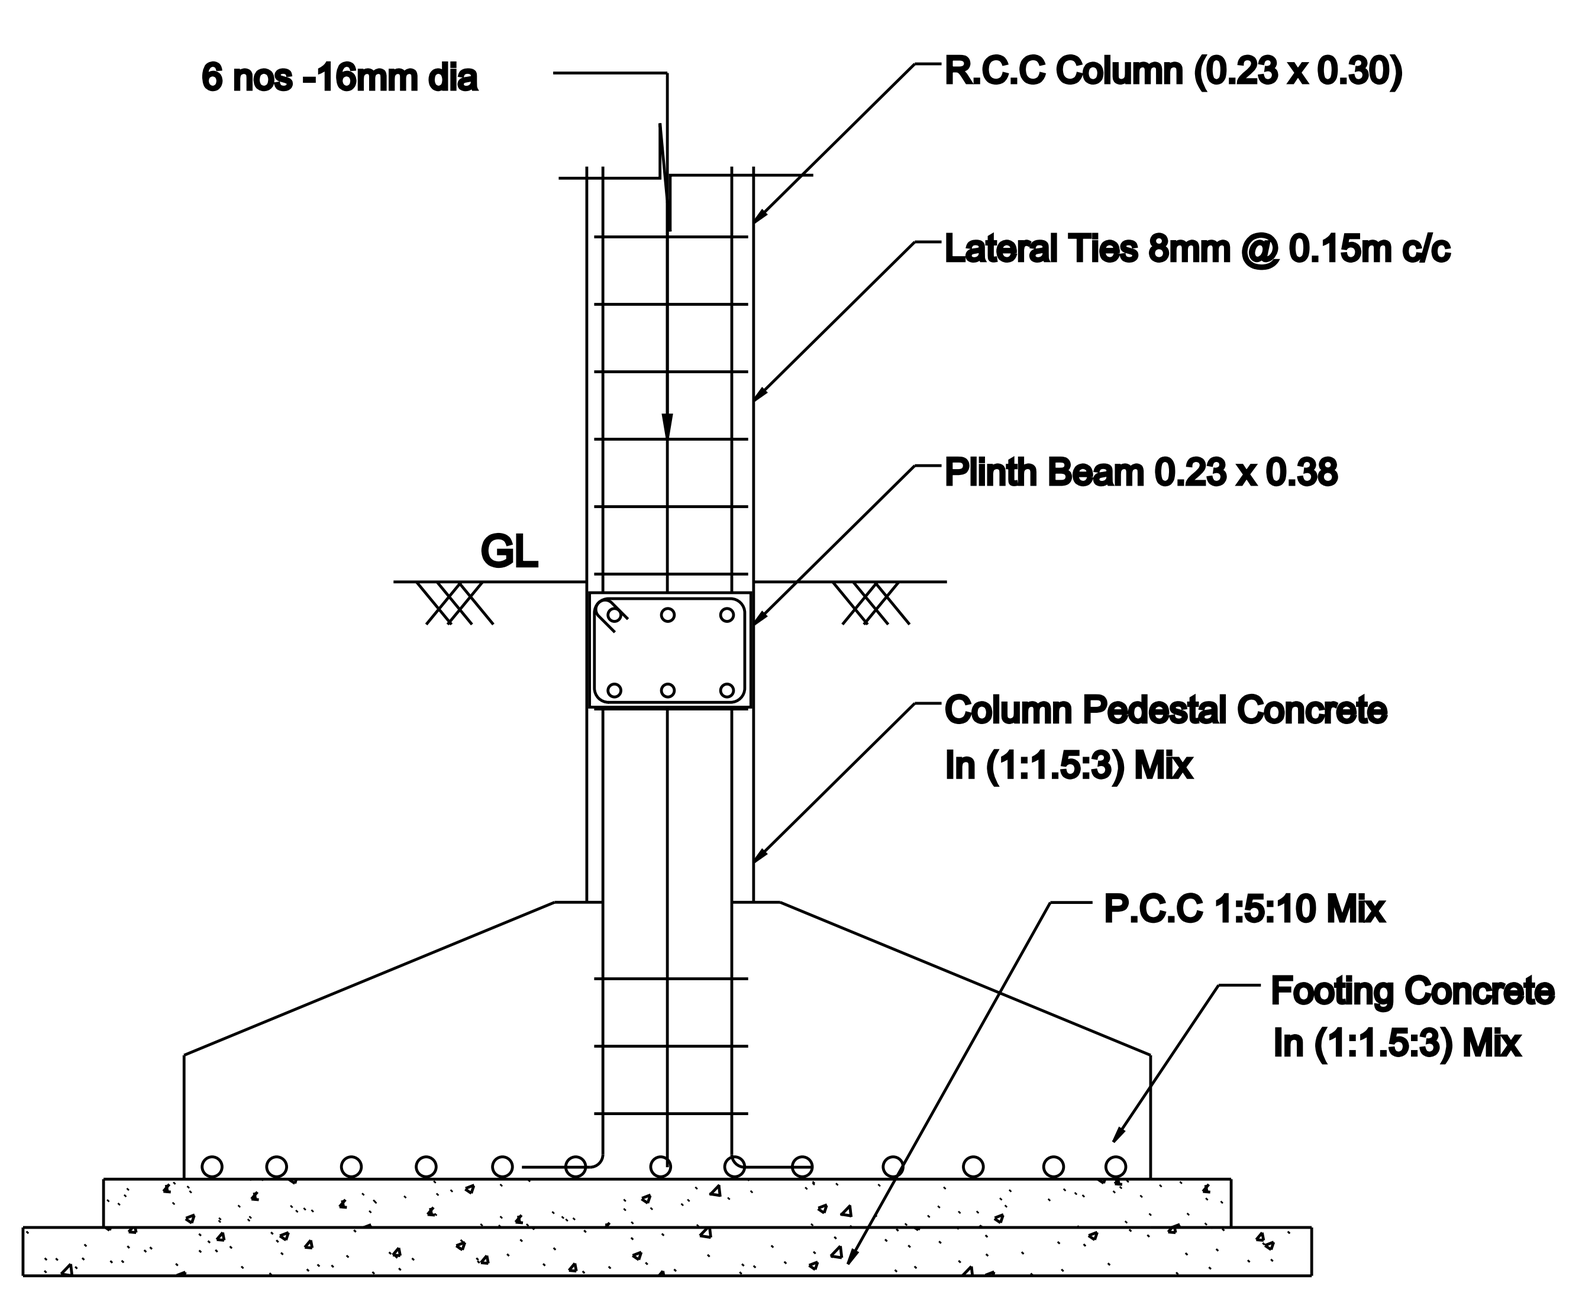


COLUMN FOOTING DETAILS

LOCATION -GOOGLE MAPS
08°26'39.3"N 77°55'01.2"E

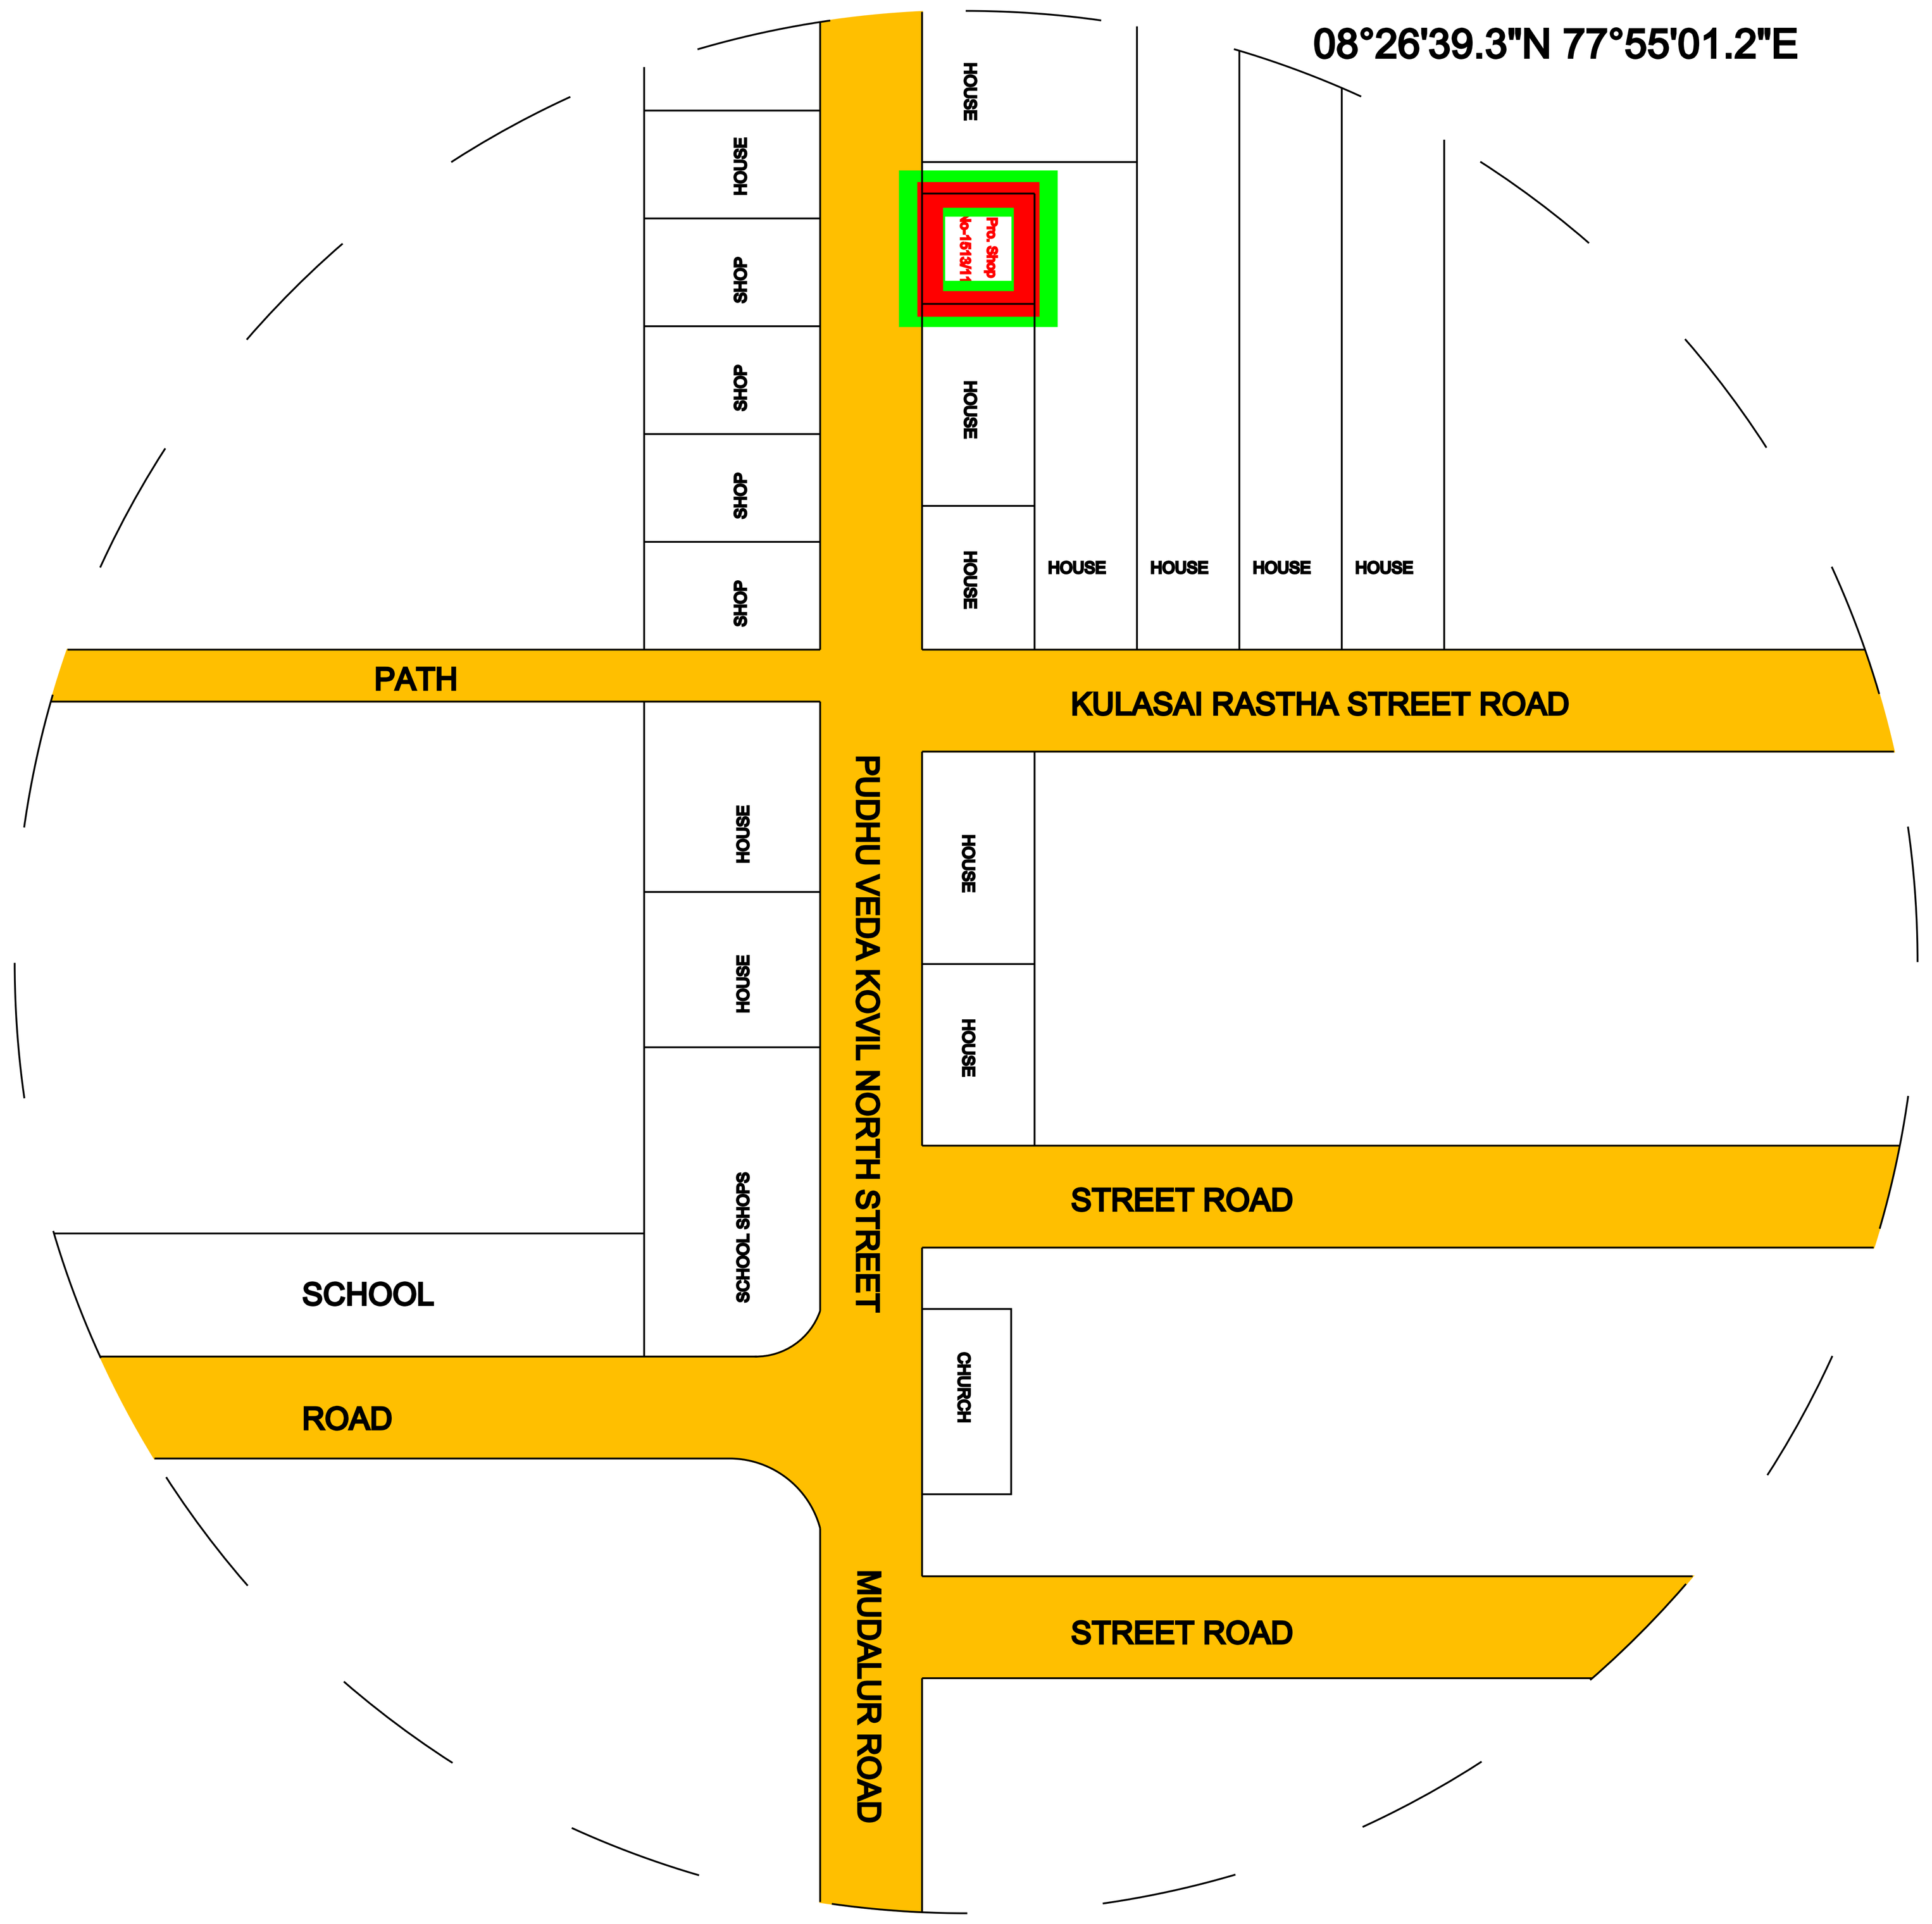

TOPO PLAN [NTS]

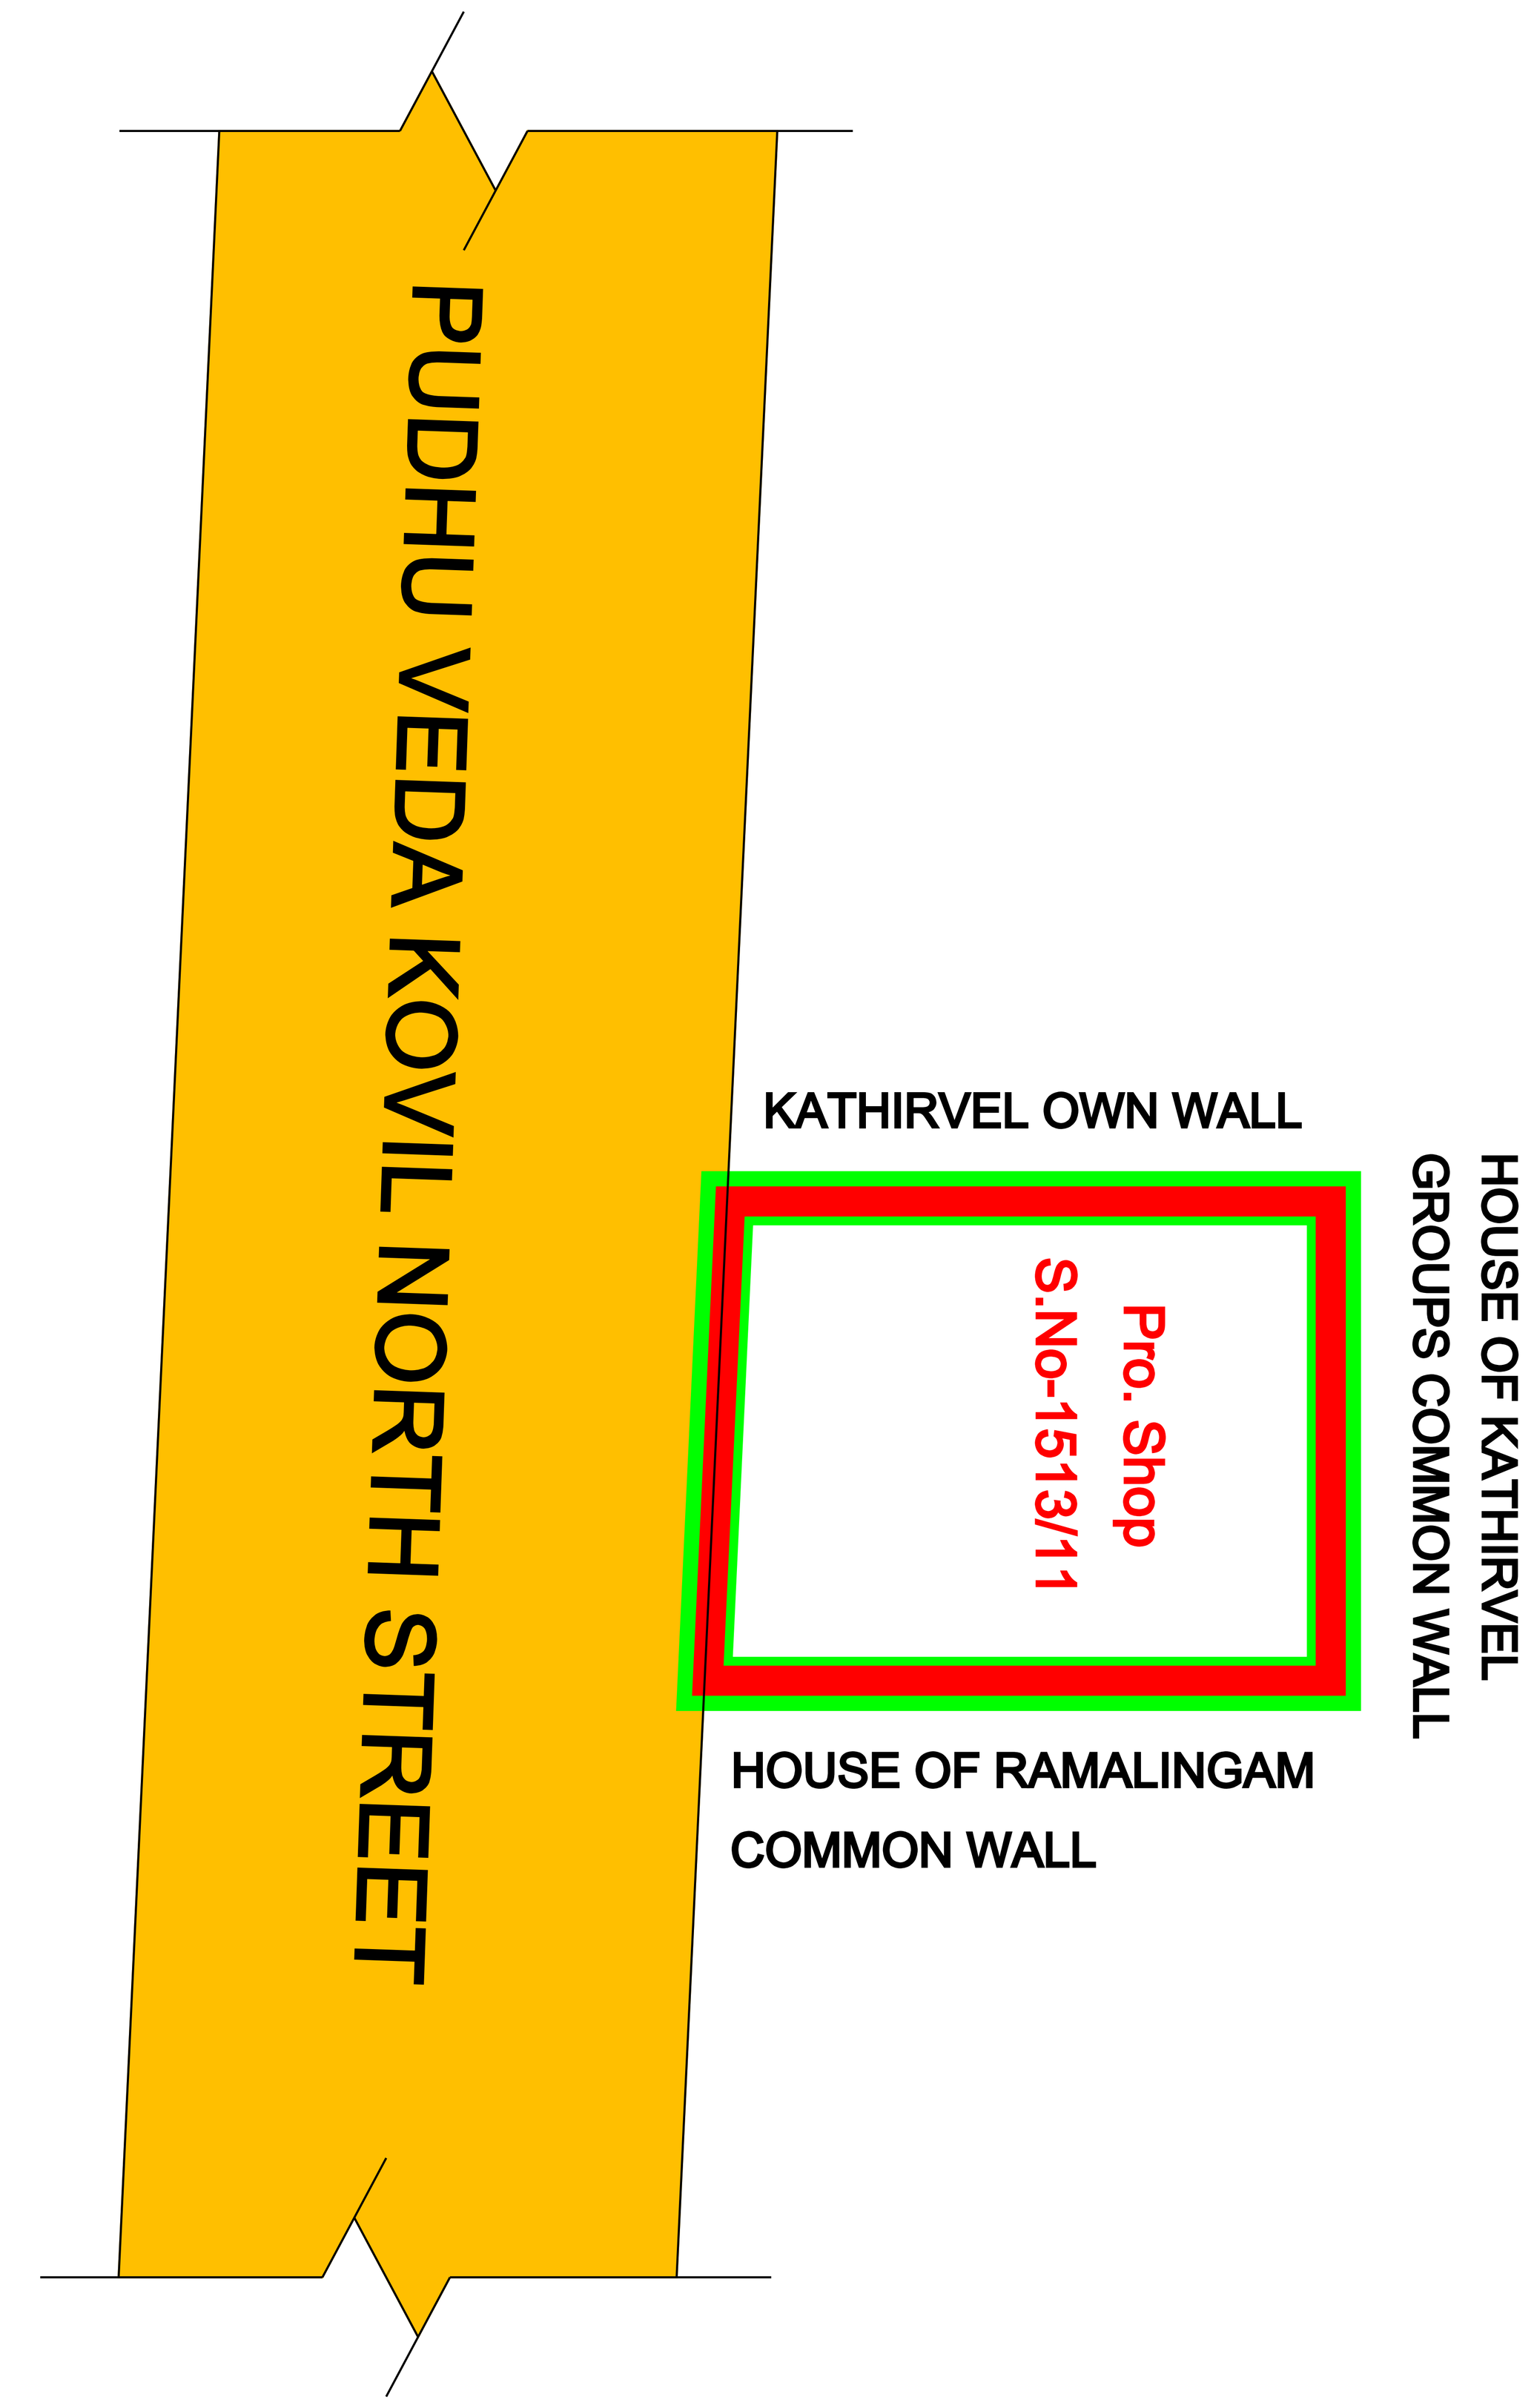

SITE PLAN (1:100)

OFFICE USE

ENGINEERS
Er.K.KALIRAJA. B.E.,
Architectural Designer & Registered Engineer
KR ENGINEERS & BUILDERS
MOB: 8667521948 , 8124123216

AREA STATEMENT

Green	Site Area	11.84 Sq.m	127.44 Sq.ft
Red	Pro Ground Area	11.84 Sq.m	127.44 Sq.ft
Blank	Open Area	00.00 Sq.m	00.00 Sq.ft

JOINERY DETAILS

DESCRIPTIONS		L	B
RS	ROOLING SHUTTER	2.44	2.44

LEGEND

BLOCK	FLOOR NAME	TOTAL COVERED AREA (sq.m)	TOTAL BUILTUP AREA (sq.m)
CBA	Floor- Ground	11.84	11.84
Floor Space Index	1.00		
Plot Coverage	100.00 %		
Applicant Name	Mr.K.SUBBAIYA.......		
Proposed Address	PUTHU VEDA KOVIL NORTH STREET., SATHANKULAM		
Drawing Prepared By	SWP_KR_KPM_AUG_2024		

ALL DIMENSIONS ARE IN METER
Scale 1:100

APPLICANT

E.RAJAVEL. D.C.E.,
RAJA CONSTRUCTIONS
15/8, PILLAIYAR SANNATHI STREET,
SATHANKULAM - 628704.

REGISTERED ENGINEER

THE LANDLENS SUITE

Eight ways to know a piece of land before you pay for it.

This report covers one part of the picture. These cover the rest, drawn from the same government records, for any property in Tamil Nadu.

LandLens One
Ask anything about a property and get an answer grounded in live government records, with the sources shown.
/landlens/one

Verify My Land
Every record check run on one property and returned as a single report.
/landlens/verify-my-land

Legal Opinion
An advocate's written opinion on the title, built on the records we pull for it.
/landlens

One Map
Every layer on one map: the parcel, its boundary, zoning, water bodies and what sits around it.
/landlens/one/map

PriceMap
What land actually changed hands for around this plot, taken from the registered deeds.
/landlens/pricemap

Build Scope
What you are allowed to build here: floor space, height, coverage and setbacks.
/landlens/build-scope

Property Tracker
Watch a property and hear about it when something new is registered against it.
/landlens/property-tracker

Deal Room
Run the transaction in one place: documents, stamping, signatures and the parties.
/landlens/deal-room

FREE TOOLS · NO ACCOUNT NEEDED

Twenty-four checks you can run yourself, at no cost.

Records and verification

The registers themselves, read for you.

- Encumbrance Certificate
- Patta and Chitta
- Field Measurement Sketch
- EC Analyzer
- Bank charge check
- Court case search
- Seller background check
- Approval check by survey

Value and duty

What it is worth and what it costs to register.

- Guideline value by street
- Guideline value by survey
- Stamp duty and registration fees
- Capital gains
- Floor space index
- Area unit converter

Zoning and land use

What the plan says can happen on this land.

- Land use zone finder
- CMDA land use check
- Coastal regulation zone
- Master plan check
- Water bodies finder
- Airport height clearance

Registers and directories

Who holds it, and which office keeps the record.

- Find your registering office
- Temple property check
- Waqf property check
- RERA register

Every free tool
/tools

Services we run for you
/services

The LandLens suite
/landlens/one

Verified RealEstate™

Every claim in this document traces back to a government record.

- Legal opinions, due diligence and title verification
- Building plan, layout and sub-division approvals
- Completion and occupancy certificates, regularisation
- Escrow, negotiation and NRI property management
- Land survey, soil testing, architecture and construction

Verified RealEstate
3/350/2 Mettukuppam,
OMR Thoraipakkam,
Chennai 600 097, India
hello@verified.realestate
+91 9996 12 9996

Prepared from the registers named on the page each finding sits on. Where a register could not be read, this document says so in its place rather than leaving the gap to be read as a clean result.