PP APPROVAL RECORD

Planning Permission

Survey 172

Moopanpatti

Thoothukkudi district, Tamil Nadu

APPROVAL TYPE
Building Plan

ISSUING AUTHORITY
Rural Panchayat

The approval as the planning authority issued it, reproduced in full behind this page.

An approval speaks to what was sanctioned, not to what was built. Completion is a separate record.

Verified RealEstate™

3/350/2 Mettukuppam,
OMR Thoraipakkam,
Chennai 600 097, India


hello@verified.realestate

+91 9996 12 9996


verified.realestate

PLAN SHOWING THE PROPOSED NEW CONSTRUCTION OF TWO RETAIL SHOPS IN GROUND FLOOR BEARING SURVEY No.:172/5J1A1C (As per Patta No:9318), PLOT NO: 8, AT "SRI RAJAMEENASHI NAGAR " KOVILPATTI VILLAGE, MOOPANPATTI PANCHAYAT, KOVILPATTI UNION & TALUK, THOOTHUKUDI DISTRICT.


APPLICANT'S NAME :-
Mr. KARTHICKSRIRAM S S/o.Mr. K.SEENIVASAN

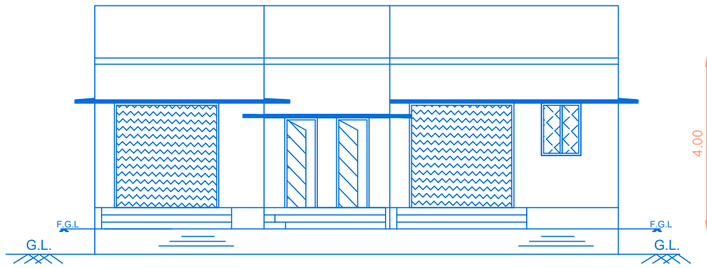


ELEVATION

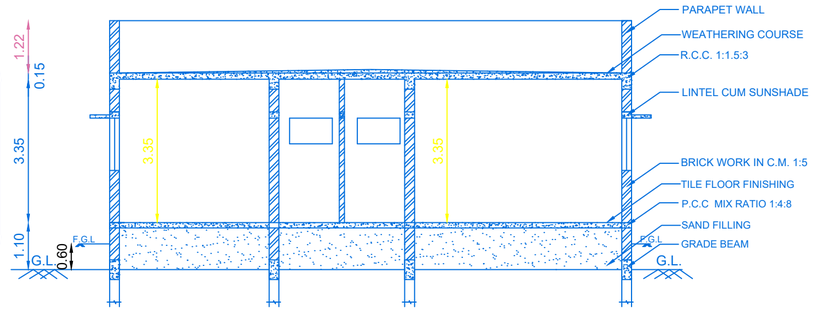


SECTION ON "A A"

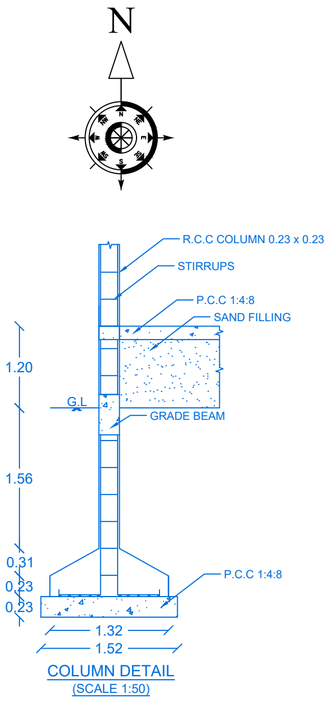

COLUMN DETAIL
(SCALE 1:50)

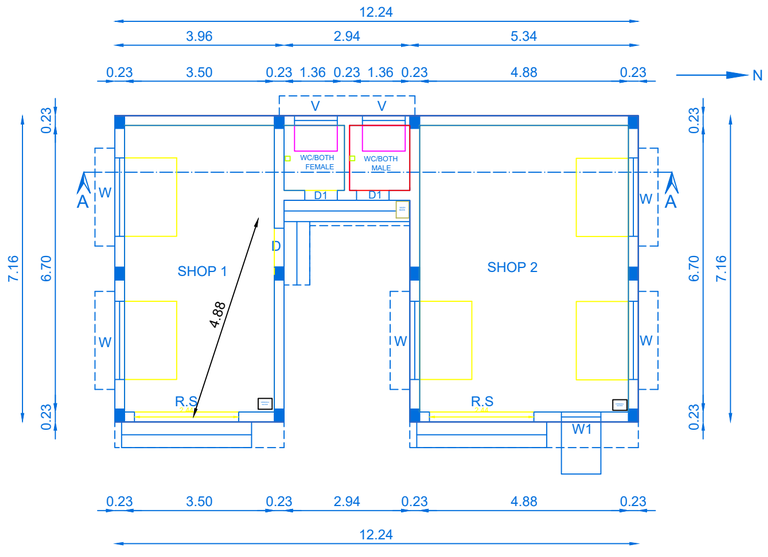

PLAN

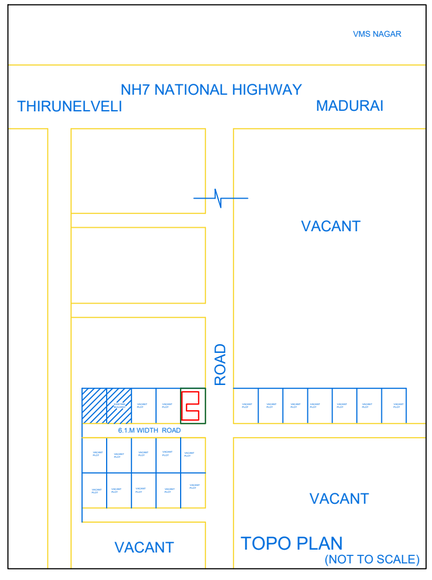

TOPO PLAN
(NOT TO SCALE)





SECTION OF RAIN WATER COLLECTION TANK





SEPTIC TANK AND TRENCH & U TRAP ADOPTED (EXG.)

ALL DIMENSIONS ARE IN METRE

SCALE :- 1:100

TO PROVIDE RAIN WATER HARVESTING ARRANGEMENTS IN THE PROPOSAL CONSTRUCTION AS PER PLAN

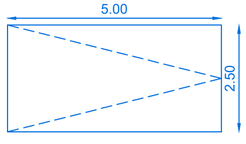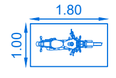FOUR WHEELER POCKET DETAILS	TWO WHEELER POCKET DETAILS
	
PARKING REQUIRED:-	PARKING PROVIDED:-
NO.OF CAR POCKETS : 1 No	NO.OF CAR POCKETS : 1 No
NO.OF BIKE POCKETS : 1 No	NO.OF BIKE POCKETS : 2 Nos

PARKING CALCULATION

NO.OF CAR & BIKE POCKETS PROVIDED — FLOOR AREA IN G.F = 72.41 sq.mt

FLOOR AREA: Above 75 Sq.m = 1 Car Space and 1 Two Wheeler Space for every 75sqm or part thereof excluding the first 75 sq.m

FSI DETAILS		PROPOSED	PERMISSIBLE
TOTAL PLINTH AREA / PLOT AREA	= 72.41 / 162.57	0.45	2.00

SHEET NO : 01/02

COLOR INDEX

AREA OF SITE	
PROPOSED BUILDING	
EXG. BUILDINGS	
ROAD AND STREET	

JOINERY DETAILS

SYMBOLS	DESCRIPTION	SIZES
R.S	ROLLING SHUTTER	2.44 x 2.44
D	DOOR	0.91 x 2.44
D1	DOOR 1	0.76 x 2.10
W	WINDOW	1.83 x 1.22
W1	WINDOW	0.91 x 1.22
V	VENTILATOR	1.00 x 0.61

AREA DETAILS

AREA	SQ.MT.	SQ.FT.
AREA OF SITE	162.57	1749.91
PLINTH AREA IN G.FLOOR	72.41	779.42
TOTAL BUILDUP AREA	72.41	779.42
OPEN TO SKY IN G.F	90.16	970.48


Er. L. PARVATHIRAJA D.C.E
RE-III/TKDTCP/August/002/2021
SKP GRAND BUILDERS,
122, C.C. COMPLEX, NEW ROAD,
KOVILPATTI - 628501.
Cell: 8248848457

REGISTERED ENGINEER

APPLICANT Mr. KARTHICKSRIRAM

PLAN SHOWING THE PROPOSED NEW CONSTRUCTION OF TWO RETAIL SHOPS IN GROUND FLOOR BEARING SURVEY No.:172/5J1A1C (As per Patta No:9318), PLOT NO: 8, AT "SRI RAJAMEENASHI NAGAR " KOVILPATTI VILLAGE, MOOPANPATTI PANCHAYAT, KOVILPATTI UNION & TALUK, THOOTHUKUDI DISTRICT.

APPLICANT'S NAME :-
Mr. KARTHICKSRIRAM S S/o.Mr. K.SEENIVASAN

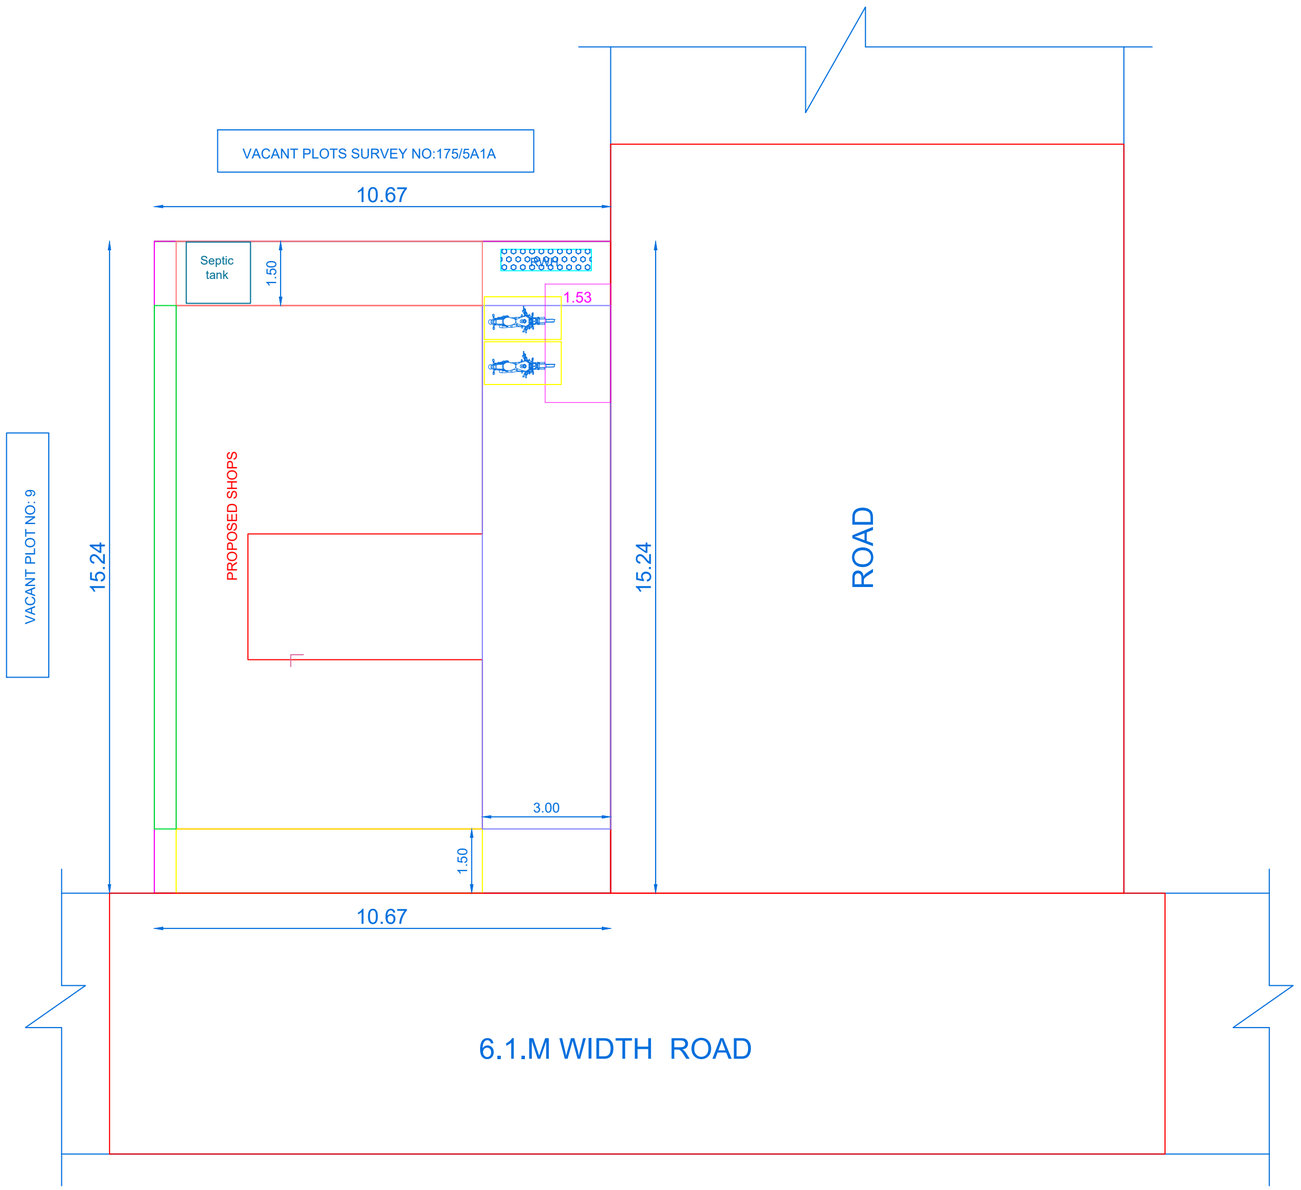

SITE PLAN SCALE:- 1: 100


PLAN INFO
PLOT_AREA_M2=162.57
AS_AT_SITE=162.61
FMB_OR_PLR=162.61
AS_PER_DOCUMENT=162.57
DISTRICT=THOOTHUKUDI
TALUK=KOVILPATTI
SURVEY_NO=172/5J1A1C
PATTA_NO=9318
IS_SWIMMING_POOL_EXISTS=NO
IS_APPROVED_LAYOUT=YES
SINGLE_FAMILY_BLDG=YES
CRZ=NO
SECURITY_ZONE=NO
ACCESS_WIDTH_M=10.67
ROAD_WIDTH=6.1
ROAD_LENGTH=350
MIN_PLOT_DEPTH=15.24
MIN_PLOT_WIDTH=10.67
AVG_PLOT_DEPTH= 15.67
AVG_PLOT_WIDTH= 10.67
LAND_USE_ZONE = COMMERCIAL
PLOT_NO=8
RWH_DECLARED=YES
OSR_APPLICABLE=NO
OSR_SURR_BUYBACK_RETAIN=NO
PREMIUM_FSI_REQUIRED=NO
BUILDING_NEAR_TO_RIVER=NO
AREA_TYPE=OTHERS
BUILDING_NEAR_MONUMENT=NO
BUILDING_NEAR_GOVT_BLDG=NO
PROVISION_FOR_GREEN_BUILDINGS_AND_SUSTAINABILITY=YES
FIRE_PROTECTION_AND_FIRE_SAFETY_REQUIREMENTS=YES
JURISDICTION_TYPE=PANCHAYAT
IF_HERITAGE_TOWN_LESSTHAN_1KM_RADIUS=NO
BLOCK_1_B-SHOP_MEMBER_COUNT=2

ALL DIMENSIONS ARE IN METRE


SCALE :- 1:100

TO PROVIDE RAIN WATER HARVESTING ARRANGEMENTS IN THE PROPOSAL CONSTRUCTION AS PER PLAN

FOUR WHEELER POCKET DETAILS

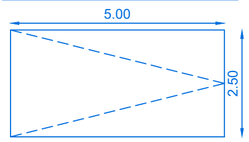

TWO WHEELER POCKET DETAILS

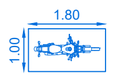

PARKING REQUIRED:-
NO.OF CAR POCKETS : 0 No
NO.OF BIKE POCKETS : 1 No

PARKING PROVIDED:-
NO.OF CAR POCKETS : 0 No
NO.OF BIKE POCKETS : 2 Nos

PARKING CALCULATION

NO.OF CAR & BIKE POCKETS PROVIDED — FLOOR AREA IN G.F = 72.41 sq.mt

FLOOR AREA: Above 75 Sq.m = 1 Car Space and 1 Two Wheeler Space for every 75sqm or part thereof excluding the first 75 sq.m

FSI DETAILS		PROPOSED	PERMISSIBLE
TOTAL PLINTH AREA / PLOT AREA	= 72.41 / 162.57	0.45	2.00

SHEET NO : 02/02

COLOR INDEX

AREA OF SITE
PROPOSED BUILDING
EXG. BUILDINGS
ROAD AND STREET

JOINERY DETAILS

SYMBOLS	DESCRIPTION	SIZES
R.S	ROLLING SHUTTER	2.44 x 2.44
D	DOOR	0.91 x 2.44
D1	DOOR 1	0.76 x 2.10
W	WINDOW	1.83 x 1.22
W1	WINDOW	0.91 x 1.22
V	VENTILATOR	1.00 x 0.61

AREA DETAILS

AREA	SQ.MT.	SQ.FT.
AREA OF SITE	162.57	1749.91
PLINTH AREA IN G.FLOOR	72.41	779.42
TOTAL BUILDUP AREA	72.41	779.42
OPEN TO SKY IN G.F	90.16	970.48

Er. L. PARVATHIRAJA D.C.E
RE-III/TKDTCP/August/002/2021
SKP GRAND BUILDERS,
122, C.C. COMPLEX, NEW ROAD,
KOVILPATTI - 628501.
Cell: 8248848457

REGISTERED ENGINEER

APPLICANT Mr. KARTHICKSRIRAM

THE LANDLENS SUITE

Eight ways to know a piece of land before you pay for it.

This report covers one part of the picture. These cover the rest, drawn from the same government records, for any property in Tamil Nadu.

LandLens One
Ask anything about a property and get an answer grounded in live government records, with the sources shown.
/landlens/one

Verify My Land
Every record check run on one property and returned as a single report.
/landlens/verify-my-land

Legal Opinion
An advocate's written opinion on the title, built on the records we pull for it.
/landlens

One Map
Every layer on one map: the parcel, its boundary, zoning, water bodies and what sits around it.
/landlens/one/map

PriceMap
What land actually changed hands for around this plot, taken from the registered deeds.
/landlens/pricemap

Build Scope
What you are allowed to build here: floor space, height, coverage and setbacks.
/landlens/build-scope

Property Tracker
Watch a property and hear about it when something new is registered against it.
/landlens/property-tracker

Deal Room
Run the transaction in one place: documents, stamping, signatures and the parties.
/landlens/deal-room

FREE TOOLS · NO ACCOUNT NEEDED

Twenty-four checks you can run yourself, at no cost.

Records and verification

The registers themselves, read for you.

- Encumbrance Certificate
- Patta and Chitta
- Field Measurement Sketch
- EC Analyzer
- Bank charge check
- Court case search
- Seller background check
- Approval check by survey

Value and duty

What it is worth and what it costs to register.

- Guideline value by street
- Guideline value by survey
- Stamp duty and registration fees
- Capital gains
- Floor space index
- Area unit converter

Zoning and land use

What the plan says can happen on this land.

- Land use zone finder
- CMDA land use check
- Coastal regulation zone
- Master plan check
- Water bodies finder
- Airport height clearance

Registers and directories

Who holds it, and which office keeps the record.

- Find your registering office
- Temple property check
- Waqf property check
- RERA register

Every free tool
/tools

Services we run for you
/services

The LandLens suite
/landlens/one

Verified RealEstate™

Every claim in this document traces back to a government record.

- Legal opinions, due diligence and title verification
- Building plan, layout and sub-division approvals
- Completion and occupancy certificates, regularisation
- Escrow, negotiation and NRI property management
- Land survey, soil testing, architecture and construction

Verified RealEstate
3/350/2 Mettukuppam,
OMR Thoraipakkam,
Chennai 600 097, India
hello@verified.realestate
+91 9996 12 9996

Prepared from the registers named on the page each finding sits on. Where a register could not be read, this document says so in its place rather than leaving the gap to be read as a clean result.