


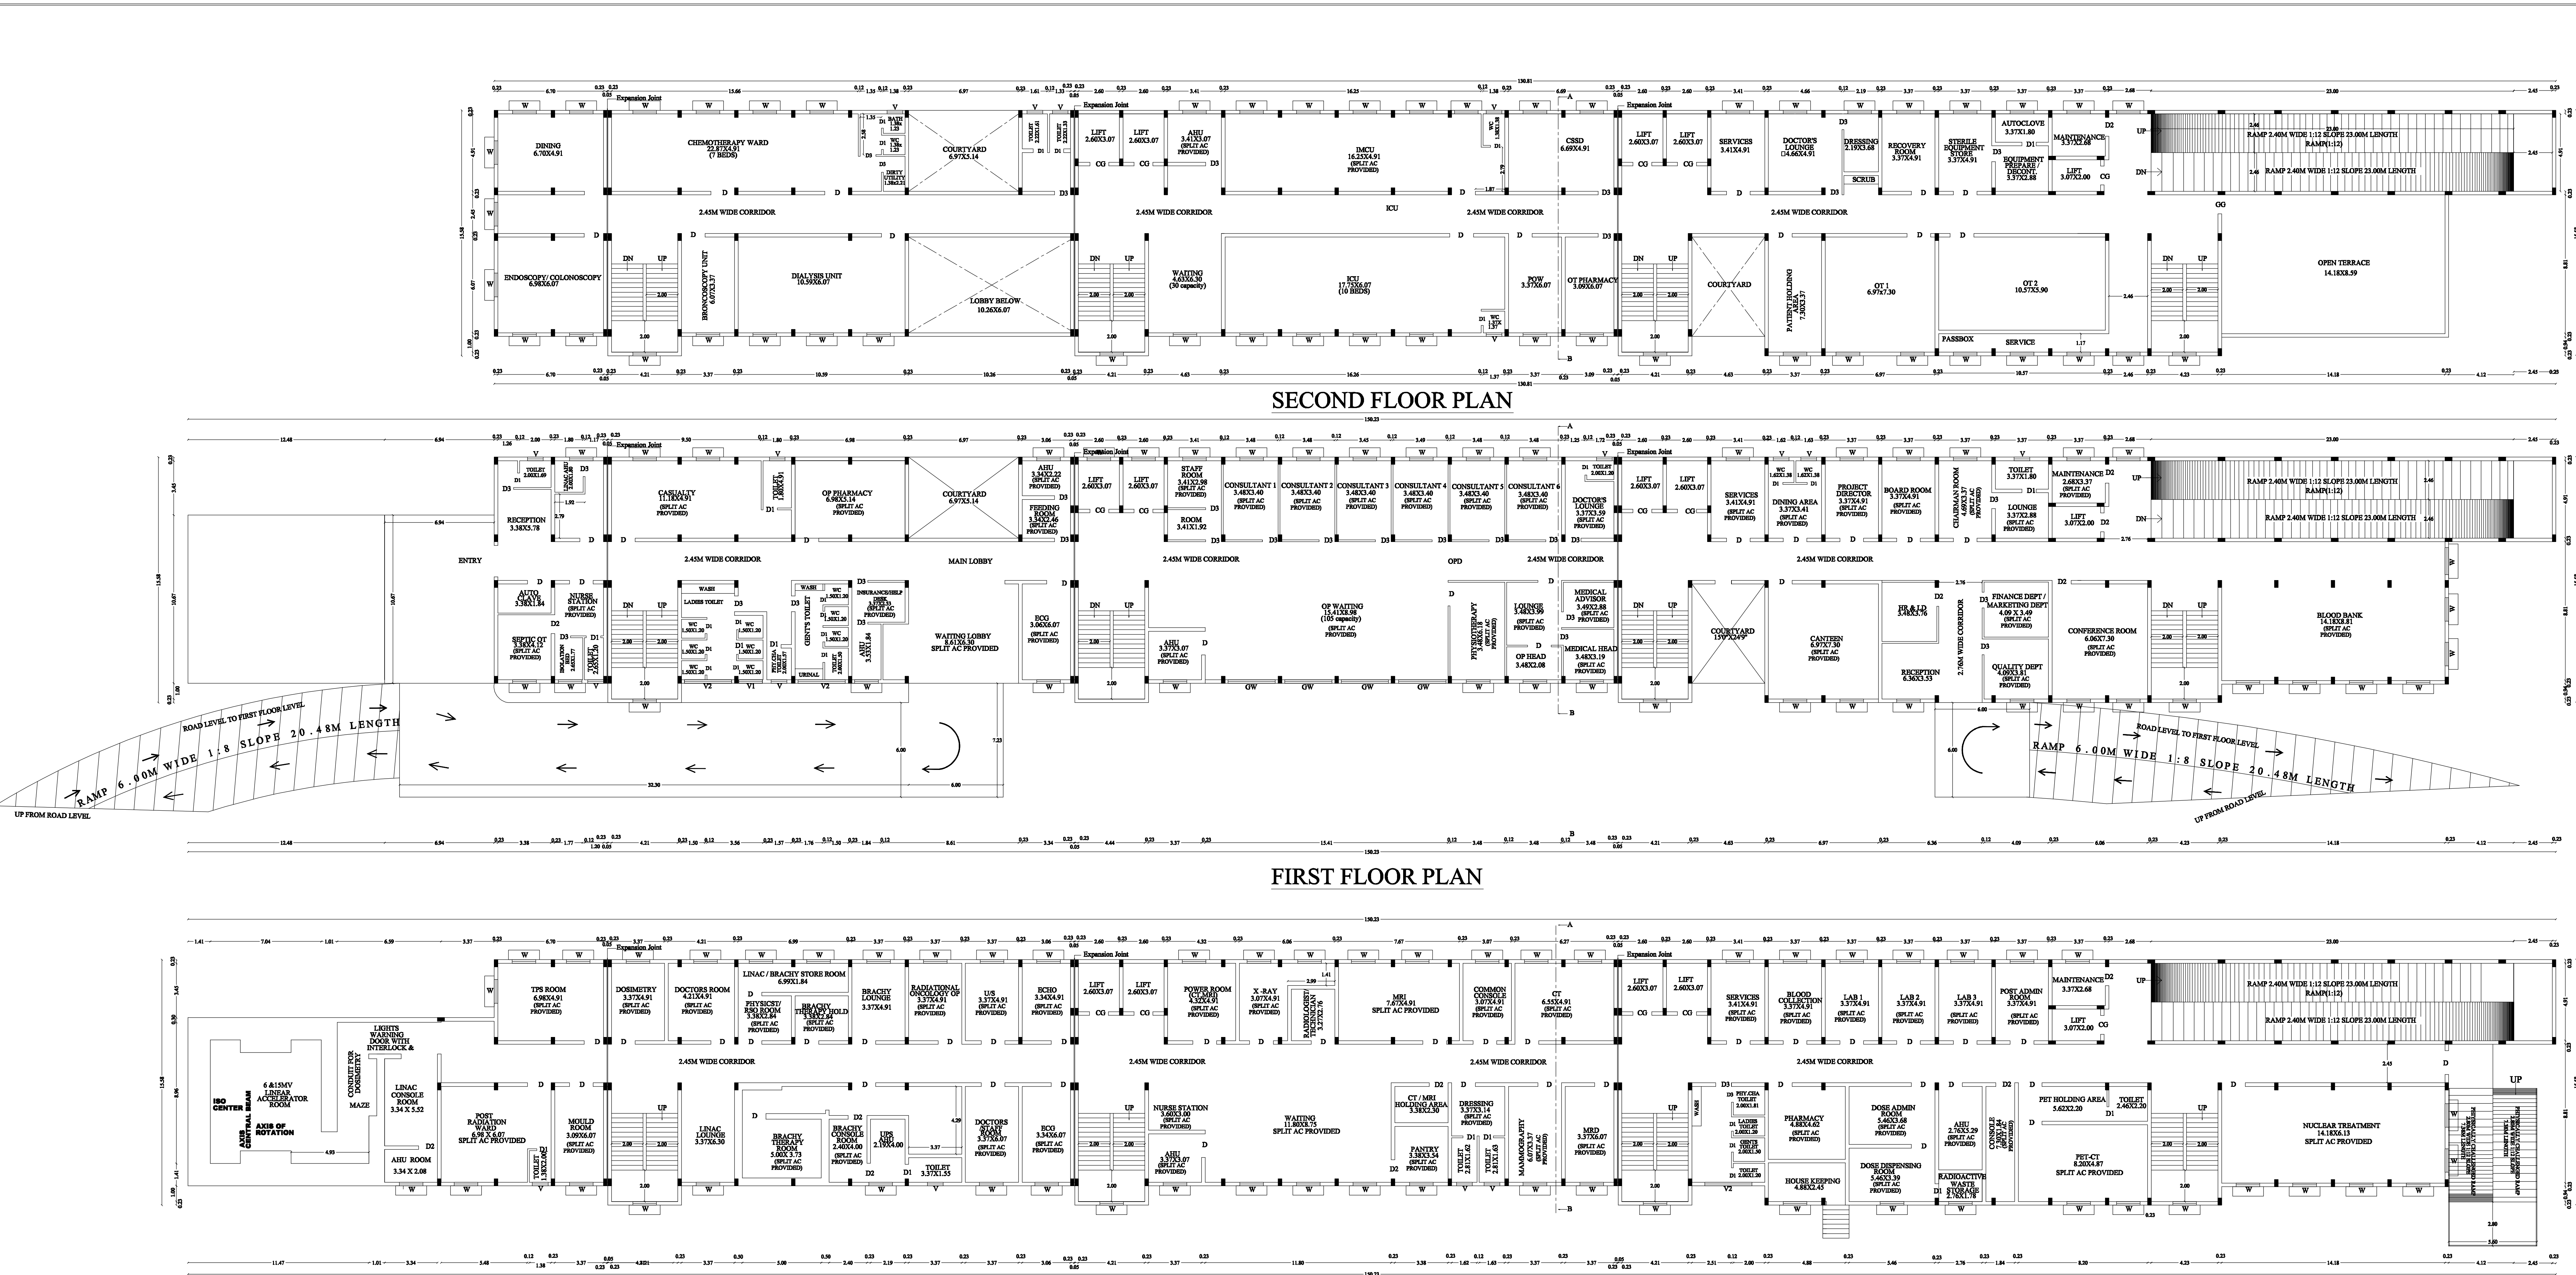

PLAN SHOWING THE PROPOSED CONSTRUCTION OF HOSPITAL BUILDING IN S.NO: 8755A & 8725A, SOORIYUR VILLAGE & PANCHAYATH THIRUVURUMBUR TALUK, TRICHY DISTRICT.

ALL DIMENSION ARE IN METER
SCALE - 1:100.

OFFICE USE

FILE NO : SWP/BPA/318014/2024/TCP

DWG SCRUTINY NO: 165M20NV



B.P/DTCP No: 467/2024

PP/JD DTCP (TD) No.153/2024

SCHEDULE OF JOINERIES:		
REFERENCE		METRE
CG - COLLAPSE GATE	1.20 X 2.10	
GO - GRILL GATE	1.20 X 2.20	
D - FLUSH DOOR	1.50 X 2.40	
D1 - FLUSH DOOR	0.81 X 2.40	
D2 - FLUSH DOOR	1.20 X 2.40	
D3 - FLUSH DOOR	1.00 X 2.40	
O - OPEN	0.81 X 2.40	
W - WINDOW	1.50 X 1.20	
V1 - VENTILATOR	1.50 X 1.00	
V2 - VENTILATOR	3.00 X 1.00	

PROPOSED BUILTUP AREA			
SL. NO.	DESCRIPTION	F.A.I. AREA (SQM)	TOTAL AREA (SQM) (AREA (SQM) AREA (SQM))
1)	GROUND FLOOR AREA	2077.06	2077.06
2)	FIRST FLOOR AREA	1804.80	1804.80
3)	SECOND FLOOR AREA	1612.26	1612.26

APPLICANT

ENGINEER

E.S.VETRIVELU, P. 8755A & 8725A, SOORIYUR VILLAGE & PANCHAYATH THIRUVURUMBUR TALUK, TRICHY DISTRICT.
Reg. No. 19/1992/33245
Civil Engineer
19/1992/33245

M. KARTHYKEYAN, P. 8755A & 8725A, SOORIYUR VILLAGE & PANCHAYATH THIRUVURUMBUR TALUK, TRICHY DISTRICT.
Reg. No. 19/1992/33245
Civil Engineer
19/1992/33245



