

PLAN SHOWING THE PROPOSED CONSTRUCTION
OF DEPARTMENTAL STORE S.F.NO: 12/6A1 & 12/6A2,
NACHIKURICHI VILLAGE & PANCHAYATH,
SRIRANGAM TALUK, TRICHY DISTRICT.

ALL DIMENSIONS ARE IN METER
SCALE - 1:100

File No.	:SWP/BPA/332256/2024/TCP
----------	--------------------------

NAME	DESCRIPTION	SIZE
D1	DOOR	3.60 x 2.70
D1	DOOR	1.50 x 2.40
D2	DOOR	1.80 x 2.40
D3	DOOR	1.20 x 2.40
D4	DOOR	0.91 x 2.40
D5	DOOR	1.00 x 2.40
D6	DOOR	0.91 x 2.10
D7	DOOR	1.35 x 2.40
SD	SLIDING DOOR	1.00 x 2.40
RS1	ROLLING SHUTTER	3.60 x 2.70
RS2	ROLLING SHUTTER	3.00 x 2.40
RS3	ROLLING SHUTTER	1.48 x 2.40
RS4	ROLLING SHUTTER	1.29 x 2.70
RS5	ROLLING SHUTTER	6.00 x 3.00
W1	FIRE WINDOW	1.80 x 1.80
W2	WINDOW	1.20 x 2.40
W3	WINDOW	1.80 x 2.40
W4	WINDOW	3.00 x 1.95
CG	COLLAPSIBLE GATE	1.50 x 2.40
LD	LIFT DOOR	1.20 X 2.40

PROPOSED BUILTUP AREA

SL NO.	DESCRIPTION	F.S.I AREA (SQM)	NON F.S.I AREA (SQM)	TOTAL AREA (SQM)
1)	BASEMENT FLOOR AREA	—	2263.43	2263.43

APPLICANT

For SHIM SSVTECH BUILD.COM PRICING LIMITED

Dr.M. Sundaram Hospital Private Limited

REGISTERED ENGINEER

Er.R.VETRIVELU, T. Tech (Struct), F.I.V., C.E.I).
Govt. Approved Panel Engineer Class-1A,
Registered Engineer,
Reg. No:RE/G-1 /DTCP/ TRICHY/ June-2024/012
D-382, Gandhivadigal Street,
Annanager, Tennur, Trichy - 17.
Cell : 97893 33245.

STRUCTURAL ENGINEER


J.BENNY GABRIEL, B.E., M.Tech.,
Structural Engineer Grade - I (SE)
Reg.No.RSE-/TKDTC/P/December/02/2022
No:11-A/1,Toovipuram 11th Street,
Thoothukudi - 628003. M : 9894290905.
Email : bennygabriel@gmail.com

CONSTRUCTION ENGINEER

M.MOHIDEEN BASHA, B.E.,(Civil Engg.)
Construction Engineer (CE)
DTCP Reg. No. CGLDIST/RCE/2022/02/002
A3 Helios Apartment, Kanchi Street, Pallikaranzai,
Chennai - 600 100, Mob: 8056892444.
Email - mohideenbasha.m@gmail.com

GEO TECHNICAL ENGINEER

M. MUTHUSELVAM. M.E.,
Registered Geo - Technical Engineer
CMDA Reg. No : GTE/2023/06/61
Avadi, Chennai - 600 062.
Mob : 96298 19560
mail: dercprojects@gmail.com

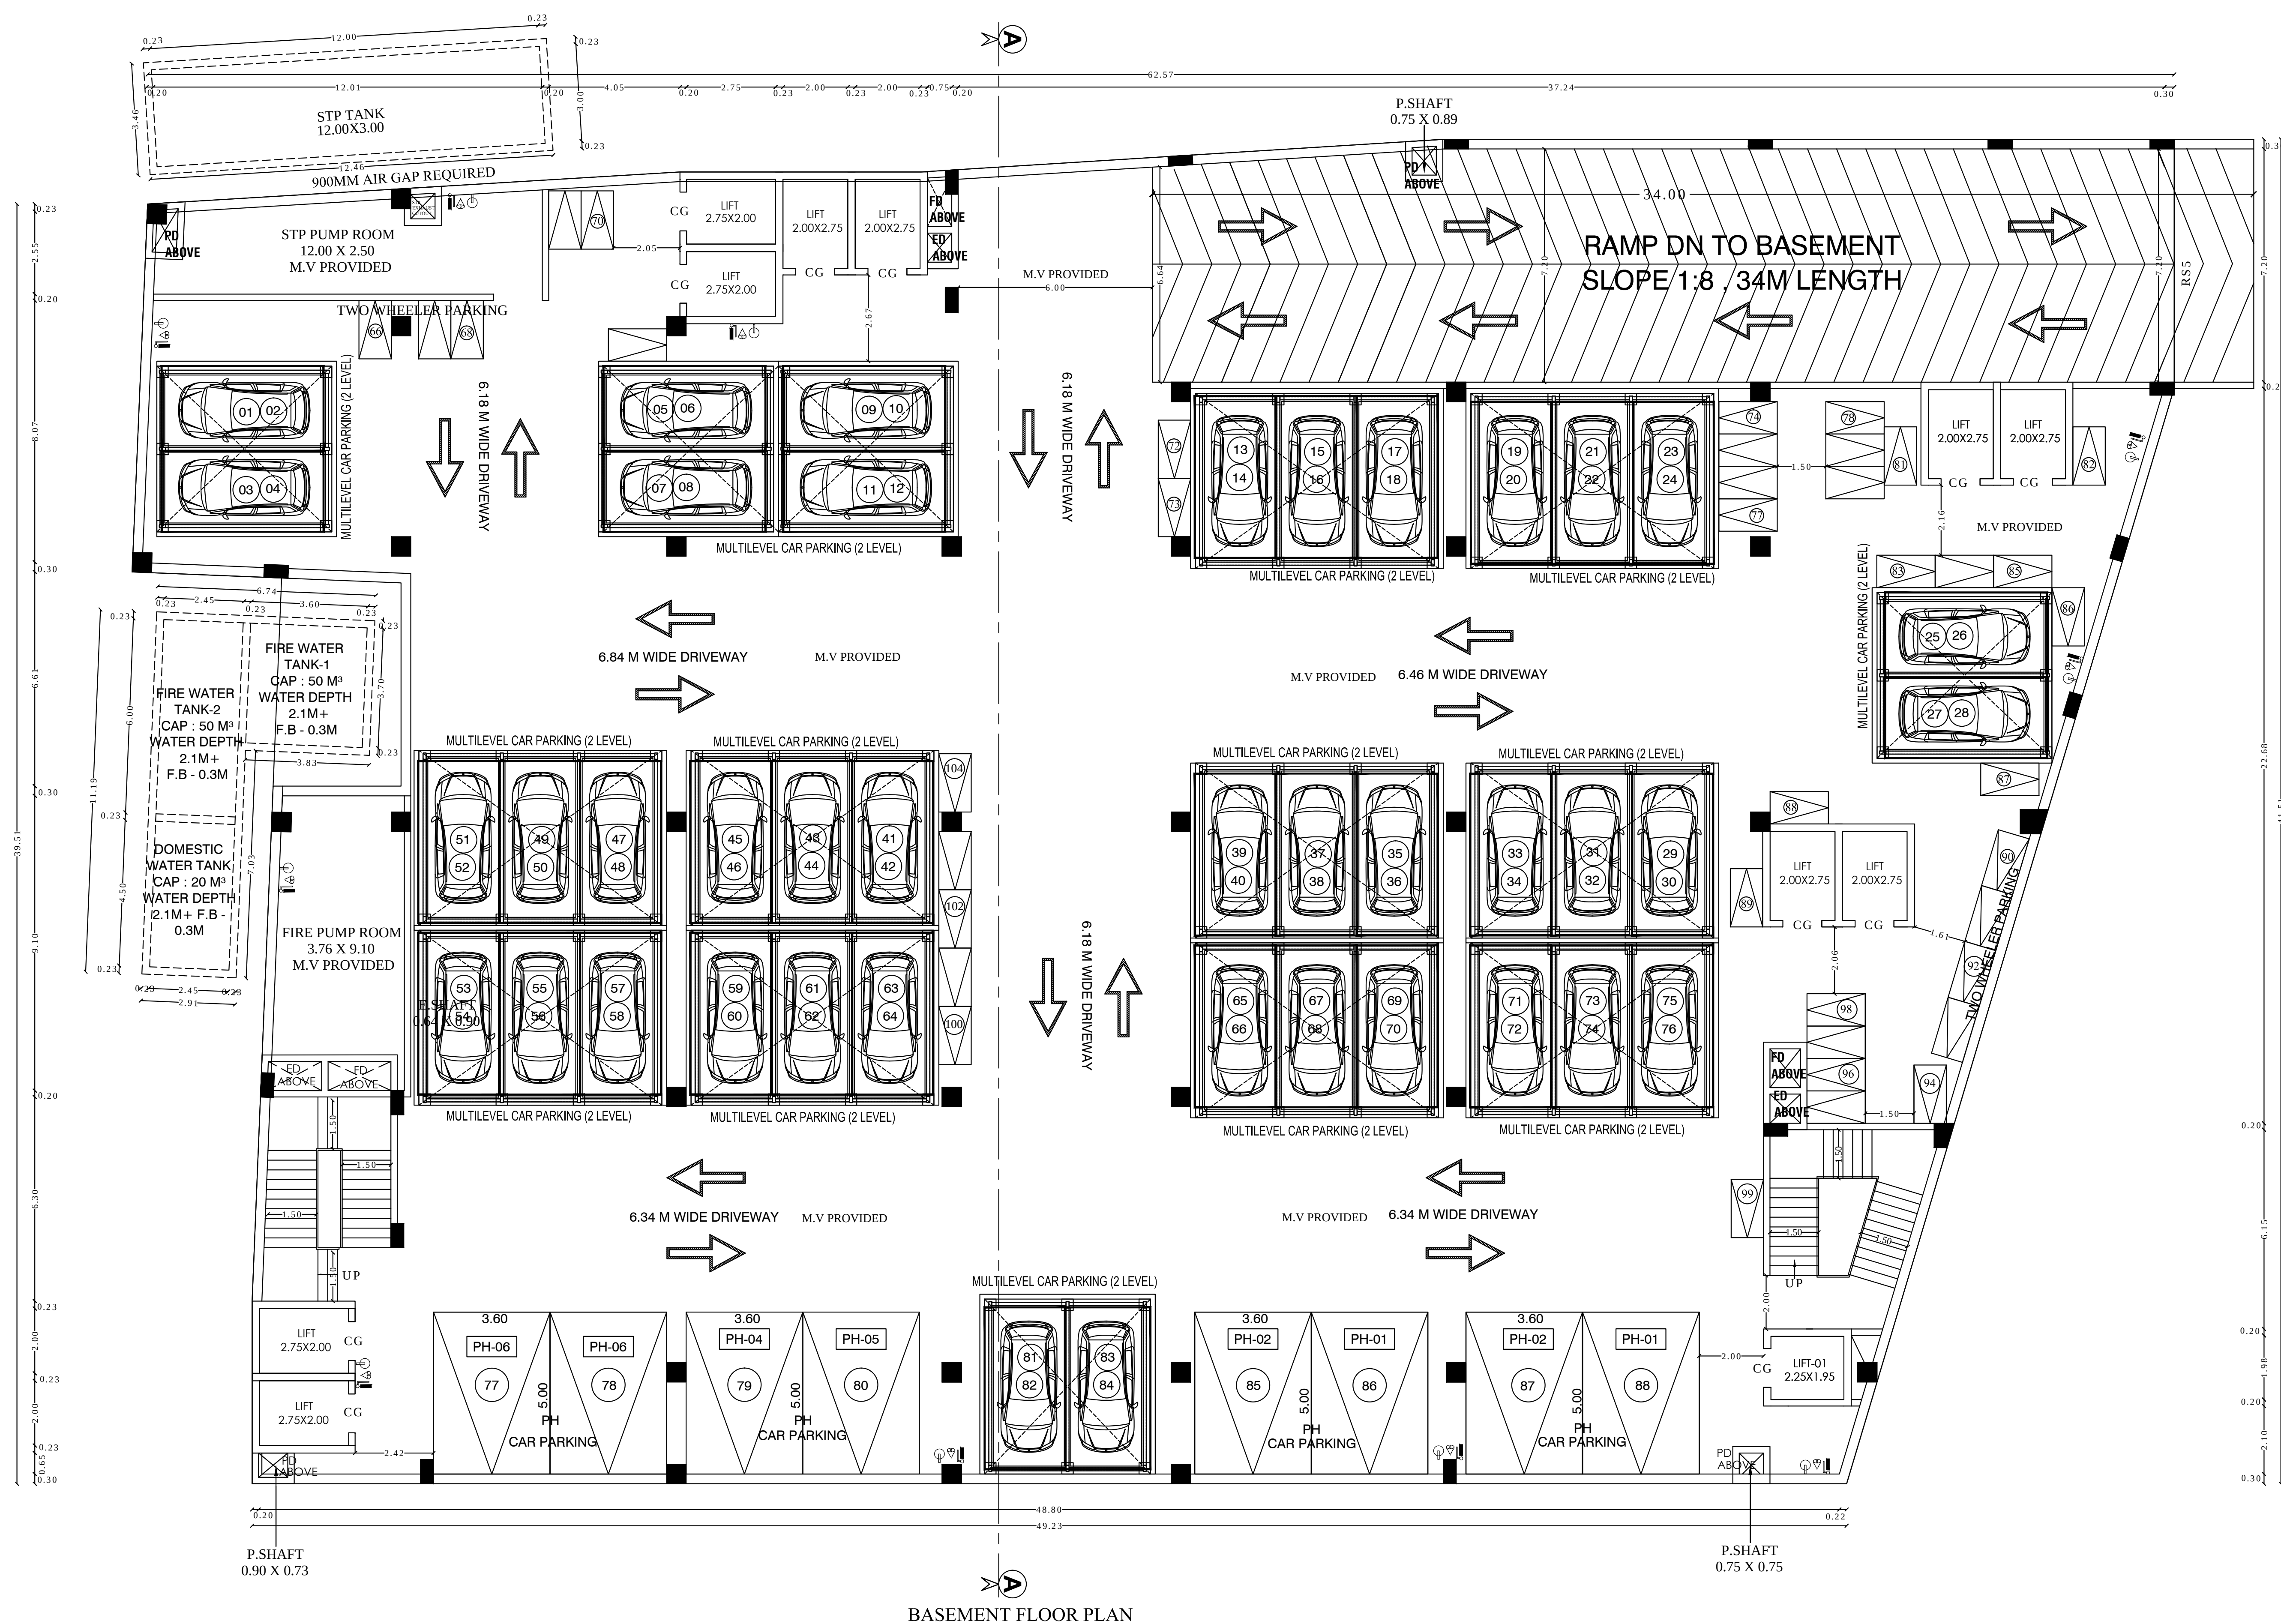

PLAN SHOWING THE PROPOSED CONSTRUCTION
OF DEPARTMENTAL STORE S.F.NO: 12/6A1 & 12/6A2,
NACHIKURICHI VILLAGE & PANCHAYATH,
SRIRANGAM TALUK, TRICHY DISTRICT.

ALL DIMENSIONS ARE IN METER
SCALE - 1:100

File No. :SWP/BPA/332256/2024/TCP

NAME	DESCRIPTION	SIZE
MD1	DOOR	3.60 x 2.70
D1	DOOR	1.50 x 2.40
D2	DOOR	1.80 x 2.40
D3	DOOR	1.20 x 2.40
D4	DOOR	0.91 x 2.40
D5	DOOR	1.00 x 2.40
D6	DOOR	0.91 x 2.10
D7	DOOR	1.35 x 2.40
SD	SLIDING DOOR	1.00 x 3.00
RS1	ROLLING SHUTTER	3.60 x 2.70
RS2	ROLLING SHUTTER	3.00 x 2.40
RS3	ROLLING SHUTTER	1.48 x 2.40
RS4	ROLLING SHUTTER	1.29 x 2.70
RS5	ROLLING SHUTTER	6.00 x 3.00
W1	FIRE WINDOW	1.80 x 1.80
W2	WINDOW	1.20 x 2.40
W3	WINDOW	1.80 x 2.40
W4	WINDOW	3.00 x 1.95
CG	COLLAPSIBLE GATE	1.50 x 2.40
LD	LIFT DOOR	1.20 x 2.40

PROPOSED BUILTUP AREA

SL NO.	DESCRIPTION	F.S.I AREA (SQM)	NON F.S.I AREA (SQM)	TOTAL AREA (SQM)
1)	GROUND FLOOR AREA	2118.33	-	2118.33

APPLICANT

For SMO SURESH PILLAIAN PRIVATE LIMITED

DIRECTOR
Dr.M. Sundaram Hospital Private Limited

DIRECTOR


REGISTERED ENGINEER


E/R.R.VETRIVELAN, B.E., M.Tech.,
Govt. Approved Panel Engineer Class-1A,
Registered Engineer
Reg.No.R.E.G. 1107/TCR/Jan-2021/02
2-342, Sandhyasri Street,
Annamalai Nagar, Tamil Nadu - 620003. M: 9864230005.
Email: rvetrivela@gmail.com


STRUCTURAL ENGINEER



J.BENNY GABRIEL, B.E., M.Tech.,
Structural Engineer Grade - I (REG),
Reg.No.R.E.G.47KOTCP/December/2022
No.1-A1, Thoniparam 11th Street,
Thoniparam, Tamil Nadu - 620003. M: 9864230005.
Email: jennygabriel@gmail.com

CONSTRUCTION ENGINEER

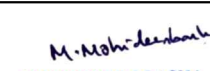
M.MOHIDEEN BASHA, B.E., (Civil Engg.)
Construction Engineer (CD)
DTCP Reg. No. CGLDUST/RCE/2022/02/002
33 Helios Apartment, Kanishi Street, Palakkad,
Kerala - 680 100. Mob: 9056302444.
Email: mohideenbasha.m@gmail.com

GEO TECHNICAL ENGINEER

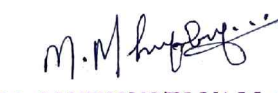
M. MUTHUSELVAM, M.E.,
Registered Geo - Technical Engineer
CMDA Reg. No : GTE/2023/06/01
Avadi, Chennai - 600 092.
Mob : 96238 19560
mail: elecproject@gmail.com

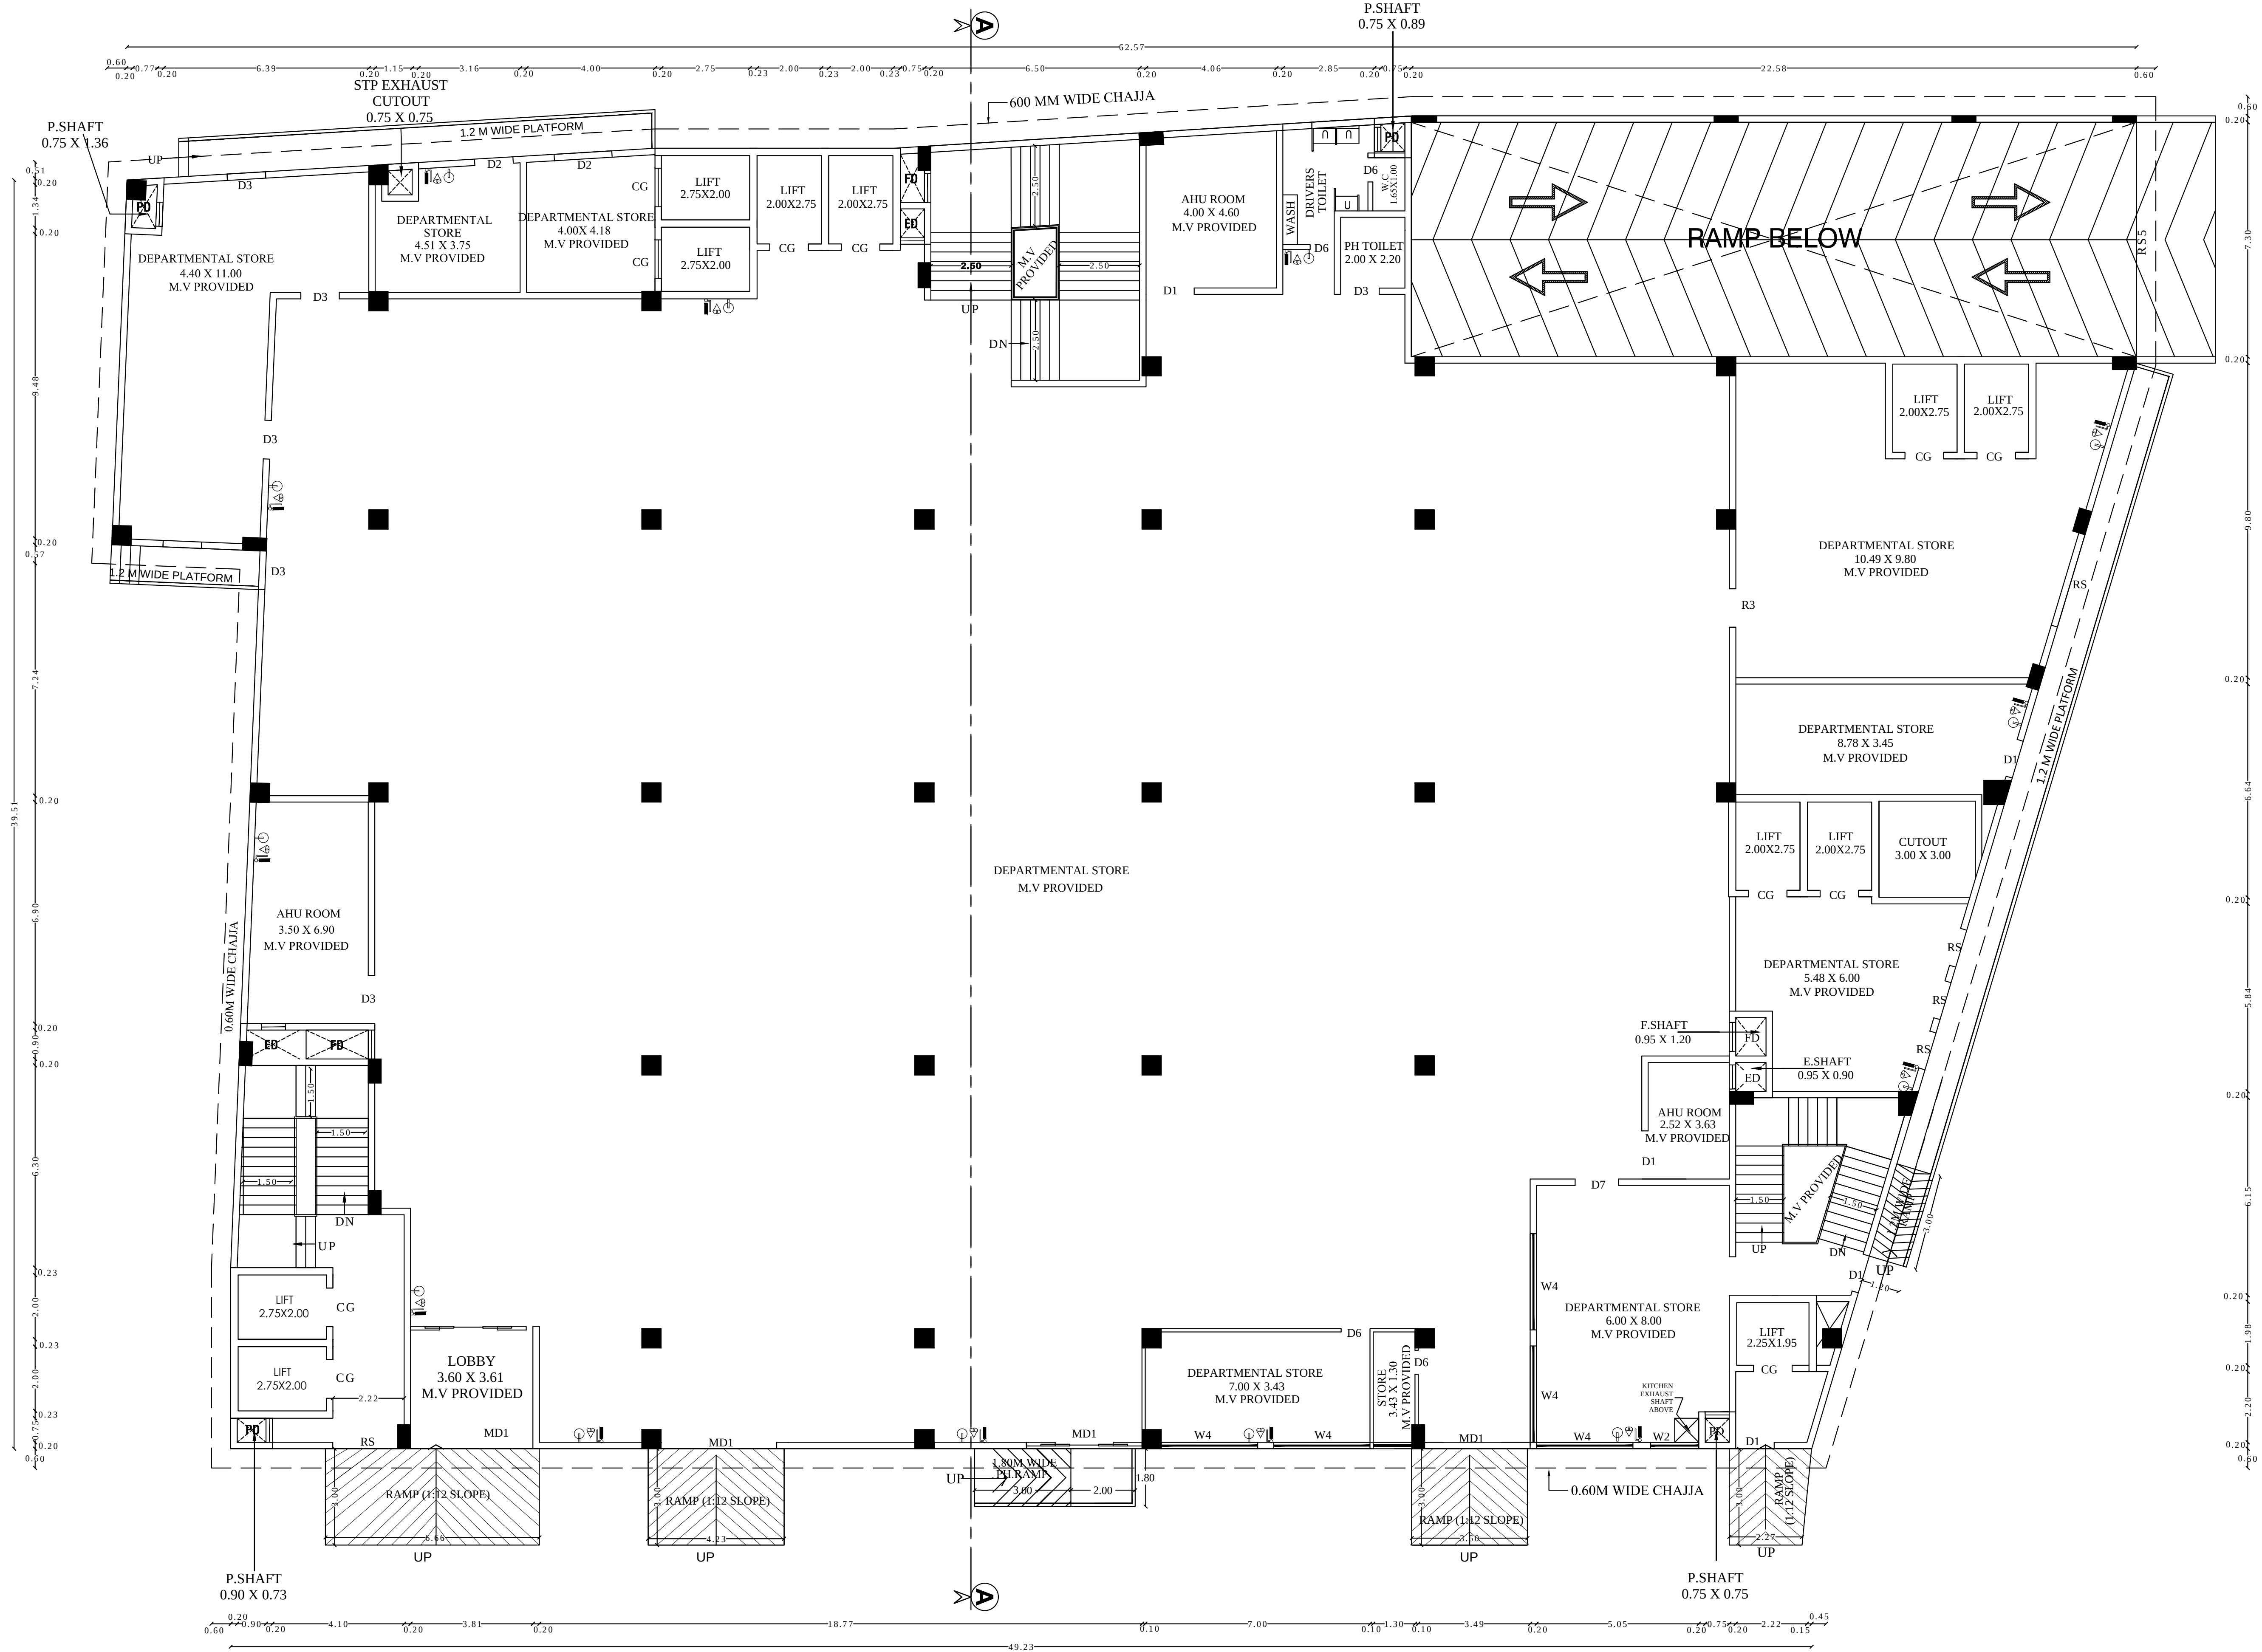

PLAN SHOWING THE PROPOSED CONSTRUCTION
OF DEPARTMENTAL STORE S.F.NO: 12/6A1 & 12/6A2,
NACHIKURICHI VILLAGE & PANCHAYATH,
SRIRANGAM TALUK, TRICHY DISTRICT.

ALL DIMENSIONS ARE IN METER
SCALE - 1:100

File No. :SWP/BPA/332256/2024/TCP

NAME	DESCRIPTION	SIZE
MD1	DOOR	3.60 x 2.70
D1	DOOR	1.50 x 2.40
D2	DOOR	1.80 x 2.40
D3	DOOR	1.20 x 2.40
D4	DOOR	0.91 x 2.40
D5	DOOR	1.00 x 2.40
D6	DOOR	0.91 x 2.10
D7	DOOR	1.35 x 2.40
SD	SLIDING DOOR	1.00 x 2.40
RS1	ROLLING SHUTTER	3.60 x 2.70
RS2	ROLLING SHUTTER	3.00 x 2.40
RS3	ROLLING SHUTTER	1.48 x 2.40
RS4	ROLLING SHUTTER	1.29 x 2.70
RS5	ROLLING SHUTTER	6.00 x 3.00
W1	FIRE WINDOW	1.80 x 1.80
W2	WINDOW	1.20 x 2.40
W3	WINDOW	1.80 x 2.40
W4	WINDOW	3.00 x 1.95
CG	COLLAPSIBLE GATE	1.50 x 2.40
LD	LIFT DOOR	1.20 x 2.40

PROPOSED BUILTUP AREA

SL NO.	DESCRIPTION	F.S.I. AREA (SQM)	NON F.S.I. AREA (SQM)	TOTAL AREA (SQM)
1)	FIRST FLOOR AREA	2287.69	-	2287.69

APPLICANT

For SWP SURVEY BUILDING PERMIT UNDER
[Signature]
DIRECTOR
Dr.M. Sundaram Hospital Private Limited
[Signature]
DIRECTOR

REGISTERED ENGINEER

[Signature]
E/R.R.VETRIVELU, B.E., M.Tech.,
Govt. Approved Panel Engineer Class-I(A),
Registered Engineer,
Reg.No.R.E-47KOTCP/December/2022/02
D-342, Sandhyasrigal Street,
Annamalai Nagar, Tenkasi, Trichy - 17.
Cell - 97893 33245.

STRUCTURAL ENGINEER


[Signature]
J.BENNY GABRIEL, B.E., M.Tech.,
Structural Engineer Grade - I (REG),
Reg.No.R.E-47KOTCP/December/2022/02
No.1-A1, Thoniparam 11th Street,
Thoniparam - 620003. M : 9864200005.
Email : bennygabriel@gmail.com

CONSTRUCTION ENGINEER

[Signature]
M.MOHIDEEN BASHA, B.E.,(Civil Engg.)
Construction Engineer (CD)
DTCP Reg. No. CGLDST/RC/2022/02/002
43 Helios Apartment, Kanchi Street, Palakkaranai,
Chennai - 600 100, Mob: 9056902444.
Email : mohideenbasha.m@gmail.com

GEO TECHNICAL ENGINEER

[Signature]
M. MUTHUSELVAM, M.E.,
Registered Geo - Technical Engineer
CMDA Reg. No : GTE/2023/06/61
Avadi, Chennai - 600 092.
Mob : 96238 19560
mail: elcproject@gmail.com

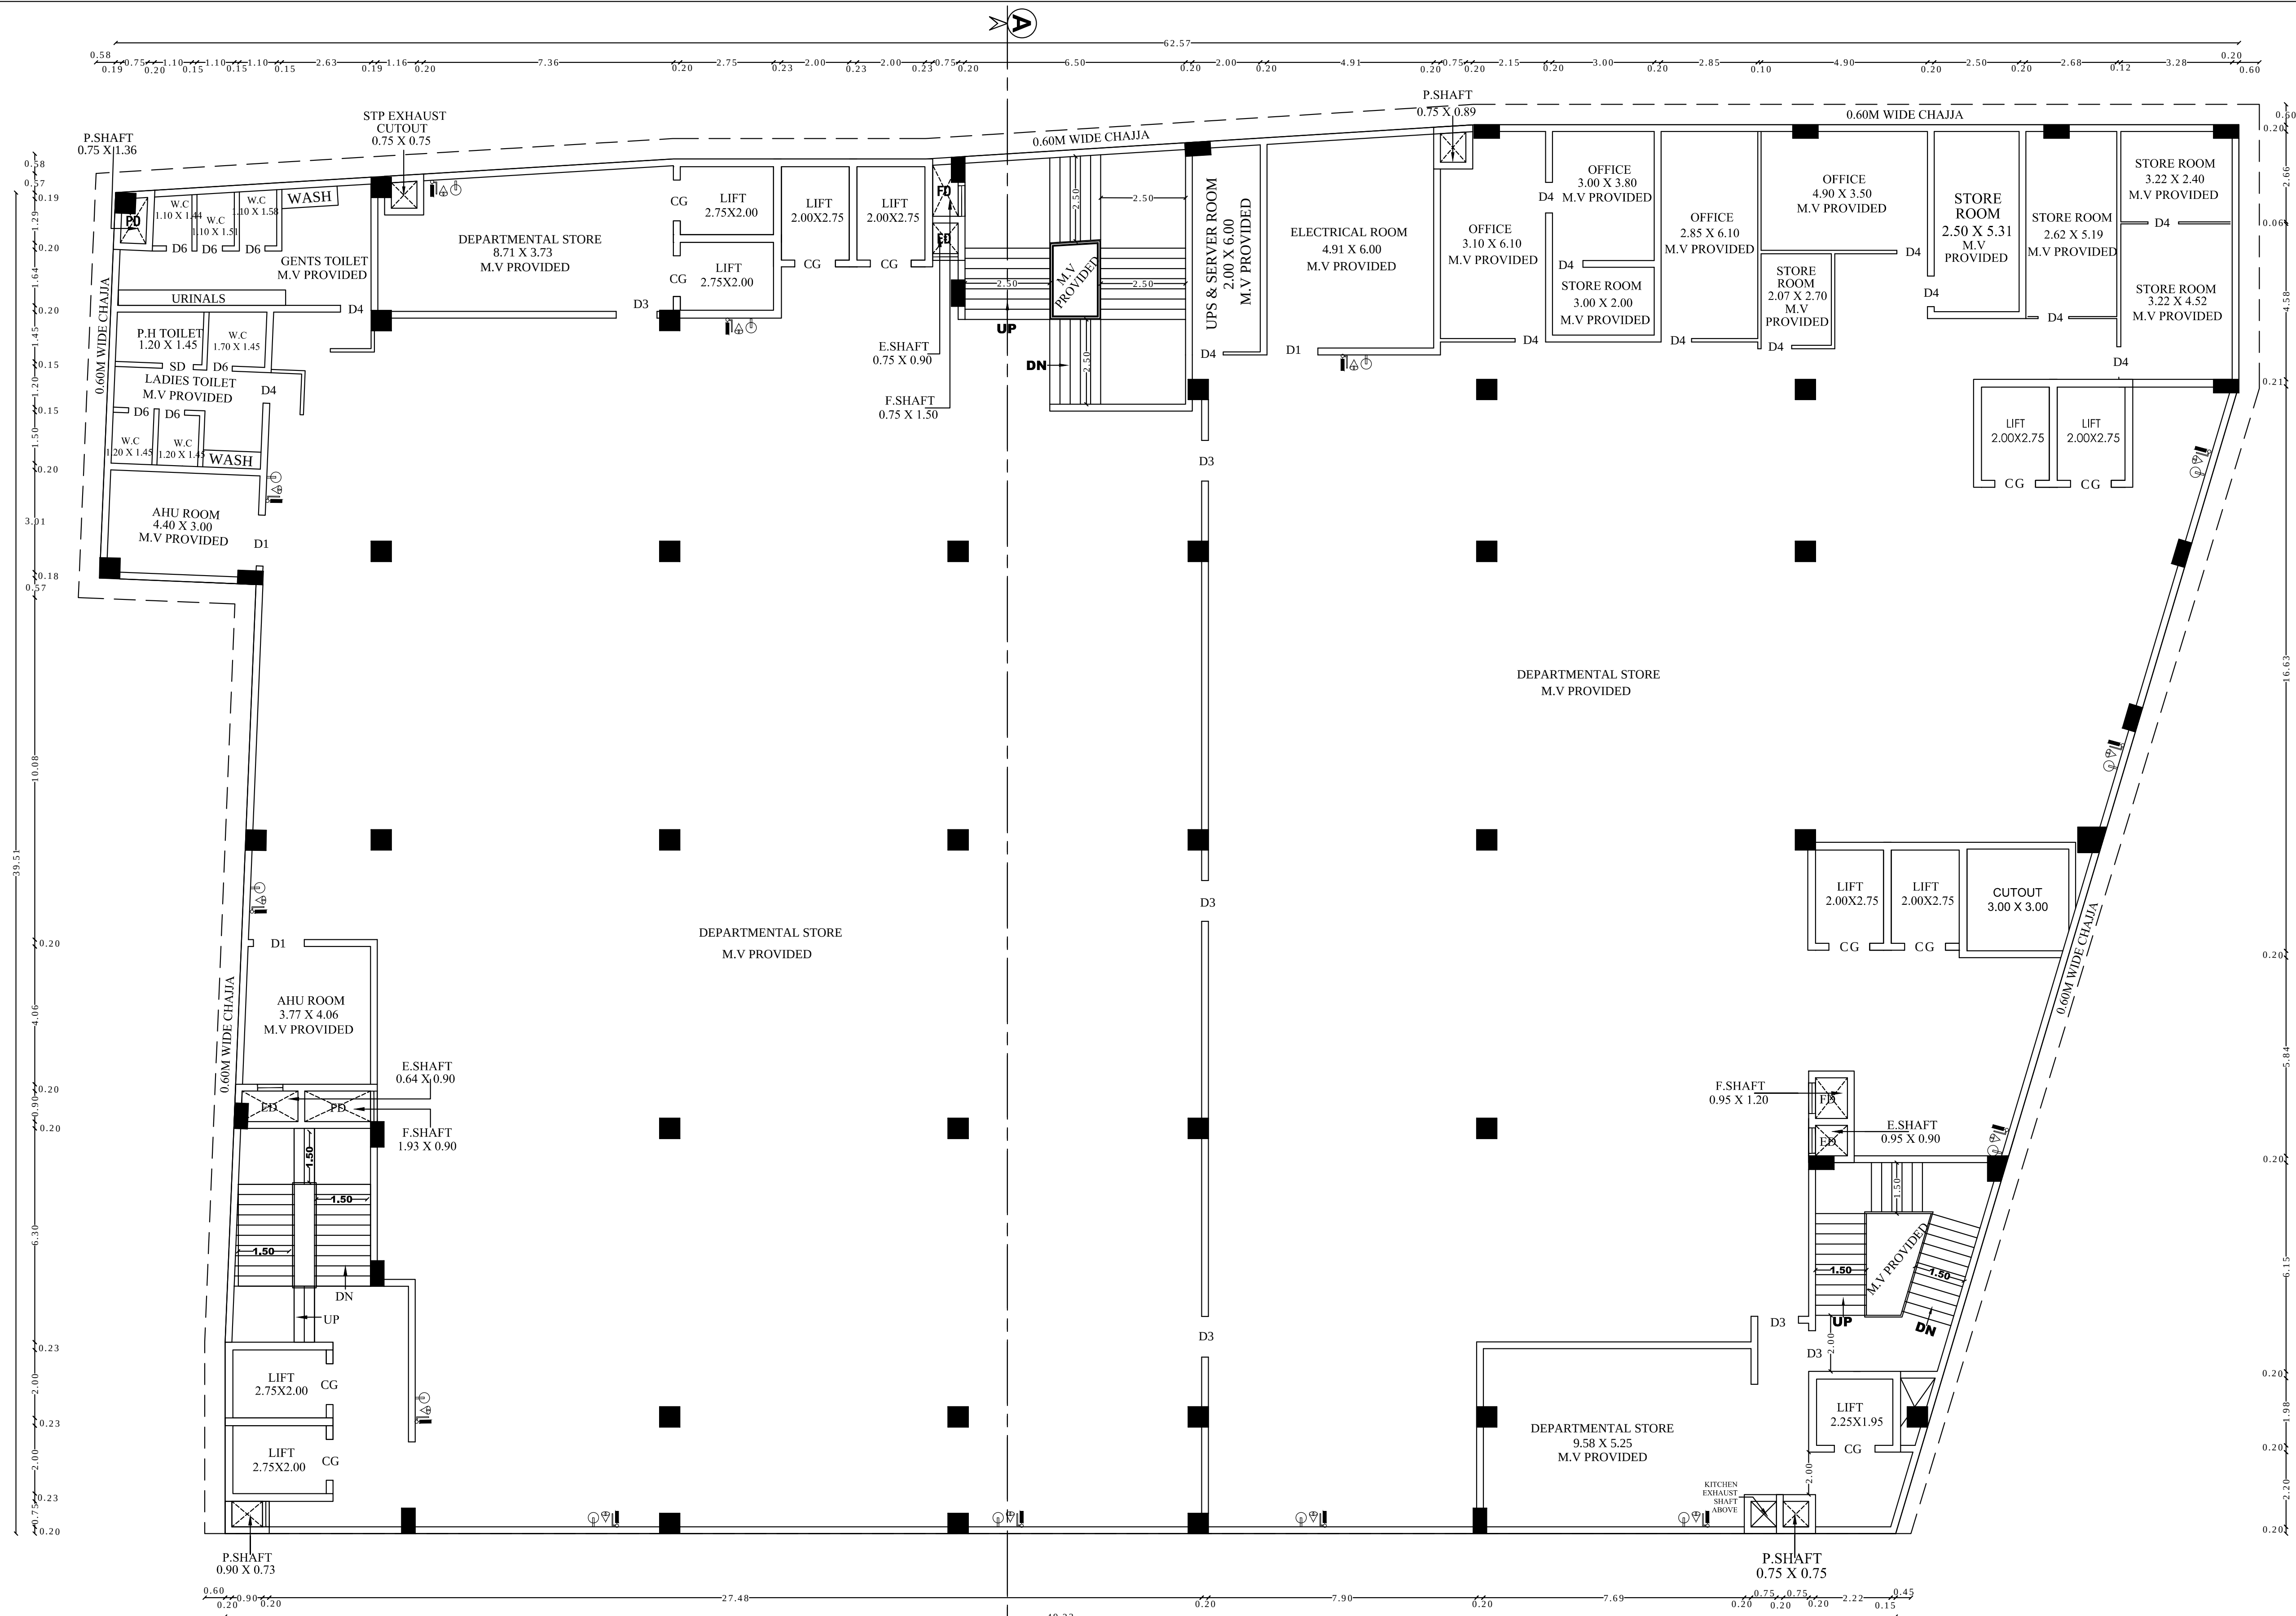

FIRST FLOOR PLAN

PLAN SHOWING THE PROPOSED CONSTRUCTION
OF DEPARTMENTAL STORE S.F.NO: 12/6A1 & 12/6A2,
NACHIKURICHI VILLAGE & PANCHAYATH,
SRIRANGAM TALUK, TRICHY DISTRICT.

ALL DIMENSIONS ARE IN METER
SCALE - 1:100

File No. :SWP/BPA/332256/2024/TCP

NAME	DESCRIPTION	SIZE
MD1	DOOR	3.60 x 2.70
D1	DOOR	1.50 x 2.40
D2	DOOR	1.80 x 2.40
D3	DOOR	1.20 x 2.40
D4	DOOR	0.91 x 2.40
D5	DOOR	1.00 x 2.40
D6	DOOR	0.91 x 2.10
D7	DOOR	1.35 x 2.40
SD	SLIDING DOOR	1.00 x 2.40
RS1	ROLLING SHUTTER	3.60 x 2.70
RS2	ROLLING SHUTTER	3.00 x 2.40
RS3	ROLLING SHUTTER	1.48 x 2.40
RS4	ROLLING SHUTTER	1.29 x 2.70
RS5	ROLLING SHUTTER	6.00 x 3.00
W1	FIRE WINDOW	1.80 x 1.80
W2	WINDOW	1.20 x 2.40
W3	WINDOW	1.80 x 2.40
W4	WINDOW	3.00 x 1.95
CG	COLLAPSIBLE GATE	1.50 x 2.40
LD	LIFT DOOR	1.20 x 2.40

PROPOSED BUILTUP AREA

SL NO.	DESCRIPTION	F.S.I AREA (SQM)	NON F.S.I AREA (SQM)	TOTAL AREA (SQM)
1)	SECOND FLOOR AREA	2287.69	-	2287.69

APPLICANT

For S.W.P. SURVEY BUILDING PERMIT UNDER

DIRECTOR

Dr.M. Sundaram Hospital Private Limited

DIRECTOR

REGISTERED ENGINEER

E.R.VETRIVELU, B.E., (Civil Engg.)

Govt. Approved Panel Engineer Class-1A,

Registered Engineer

Reg.No.R/EE-47KOTCP/December/2022

2-342, Sandhyadigaal Street,

Annasagar, Tenkasi, Trichy - 17.

Cell - 978933 33245.

STRUCTURAL ENGINEER

J.BENNY GABRIEL, B.E., (Civil Engg.)

Structural Engineer Grade - I (SE)

Reg.No.R/SE-47KOTCP/December/2022

110, T. Nagar, Tenkasi, Trichy - 17.

Cell - 978933 33245.

CONSTRUCTION ENGINEER

M.MOHIDEEN BASHA, B.E., (Civil Engg.)

Construction Engineer (CE)

DTCF Reg. No. CGLDST/RC/2022/02/002

33 Helios Apartment, Kanika Street, Palakkannu,

Chennai - 600 100, Mob: 9056932444.

Email - mohideenbasha.m@gmail.com

GEOTECHNICAL ENGINEER

M. MUTHUSELVAM, M.E.,


Registered Geo - Technical Engineer

CMDA Reg. No : GTE/2023/06/61

Avadi, Chennai - 600 092.

Mob : 96238 19560

mail: elecproject@gmail.com

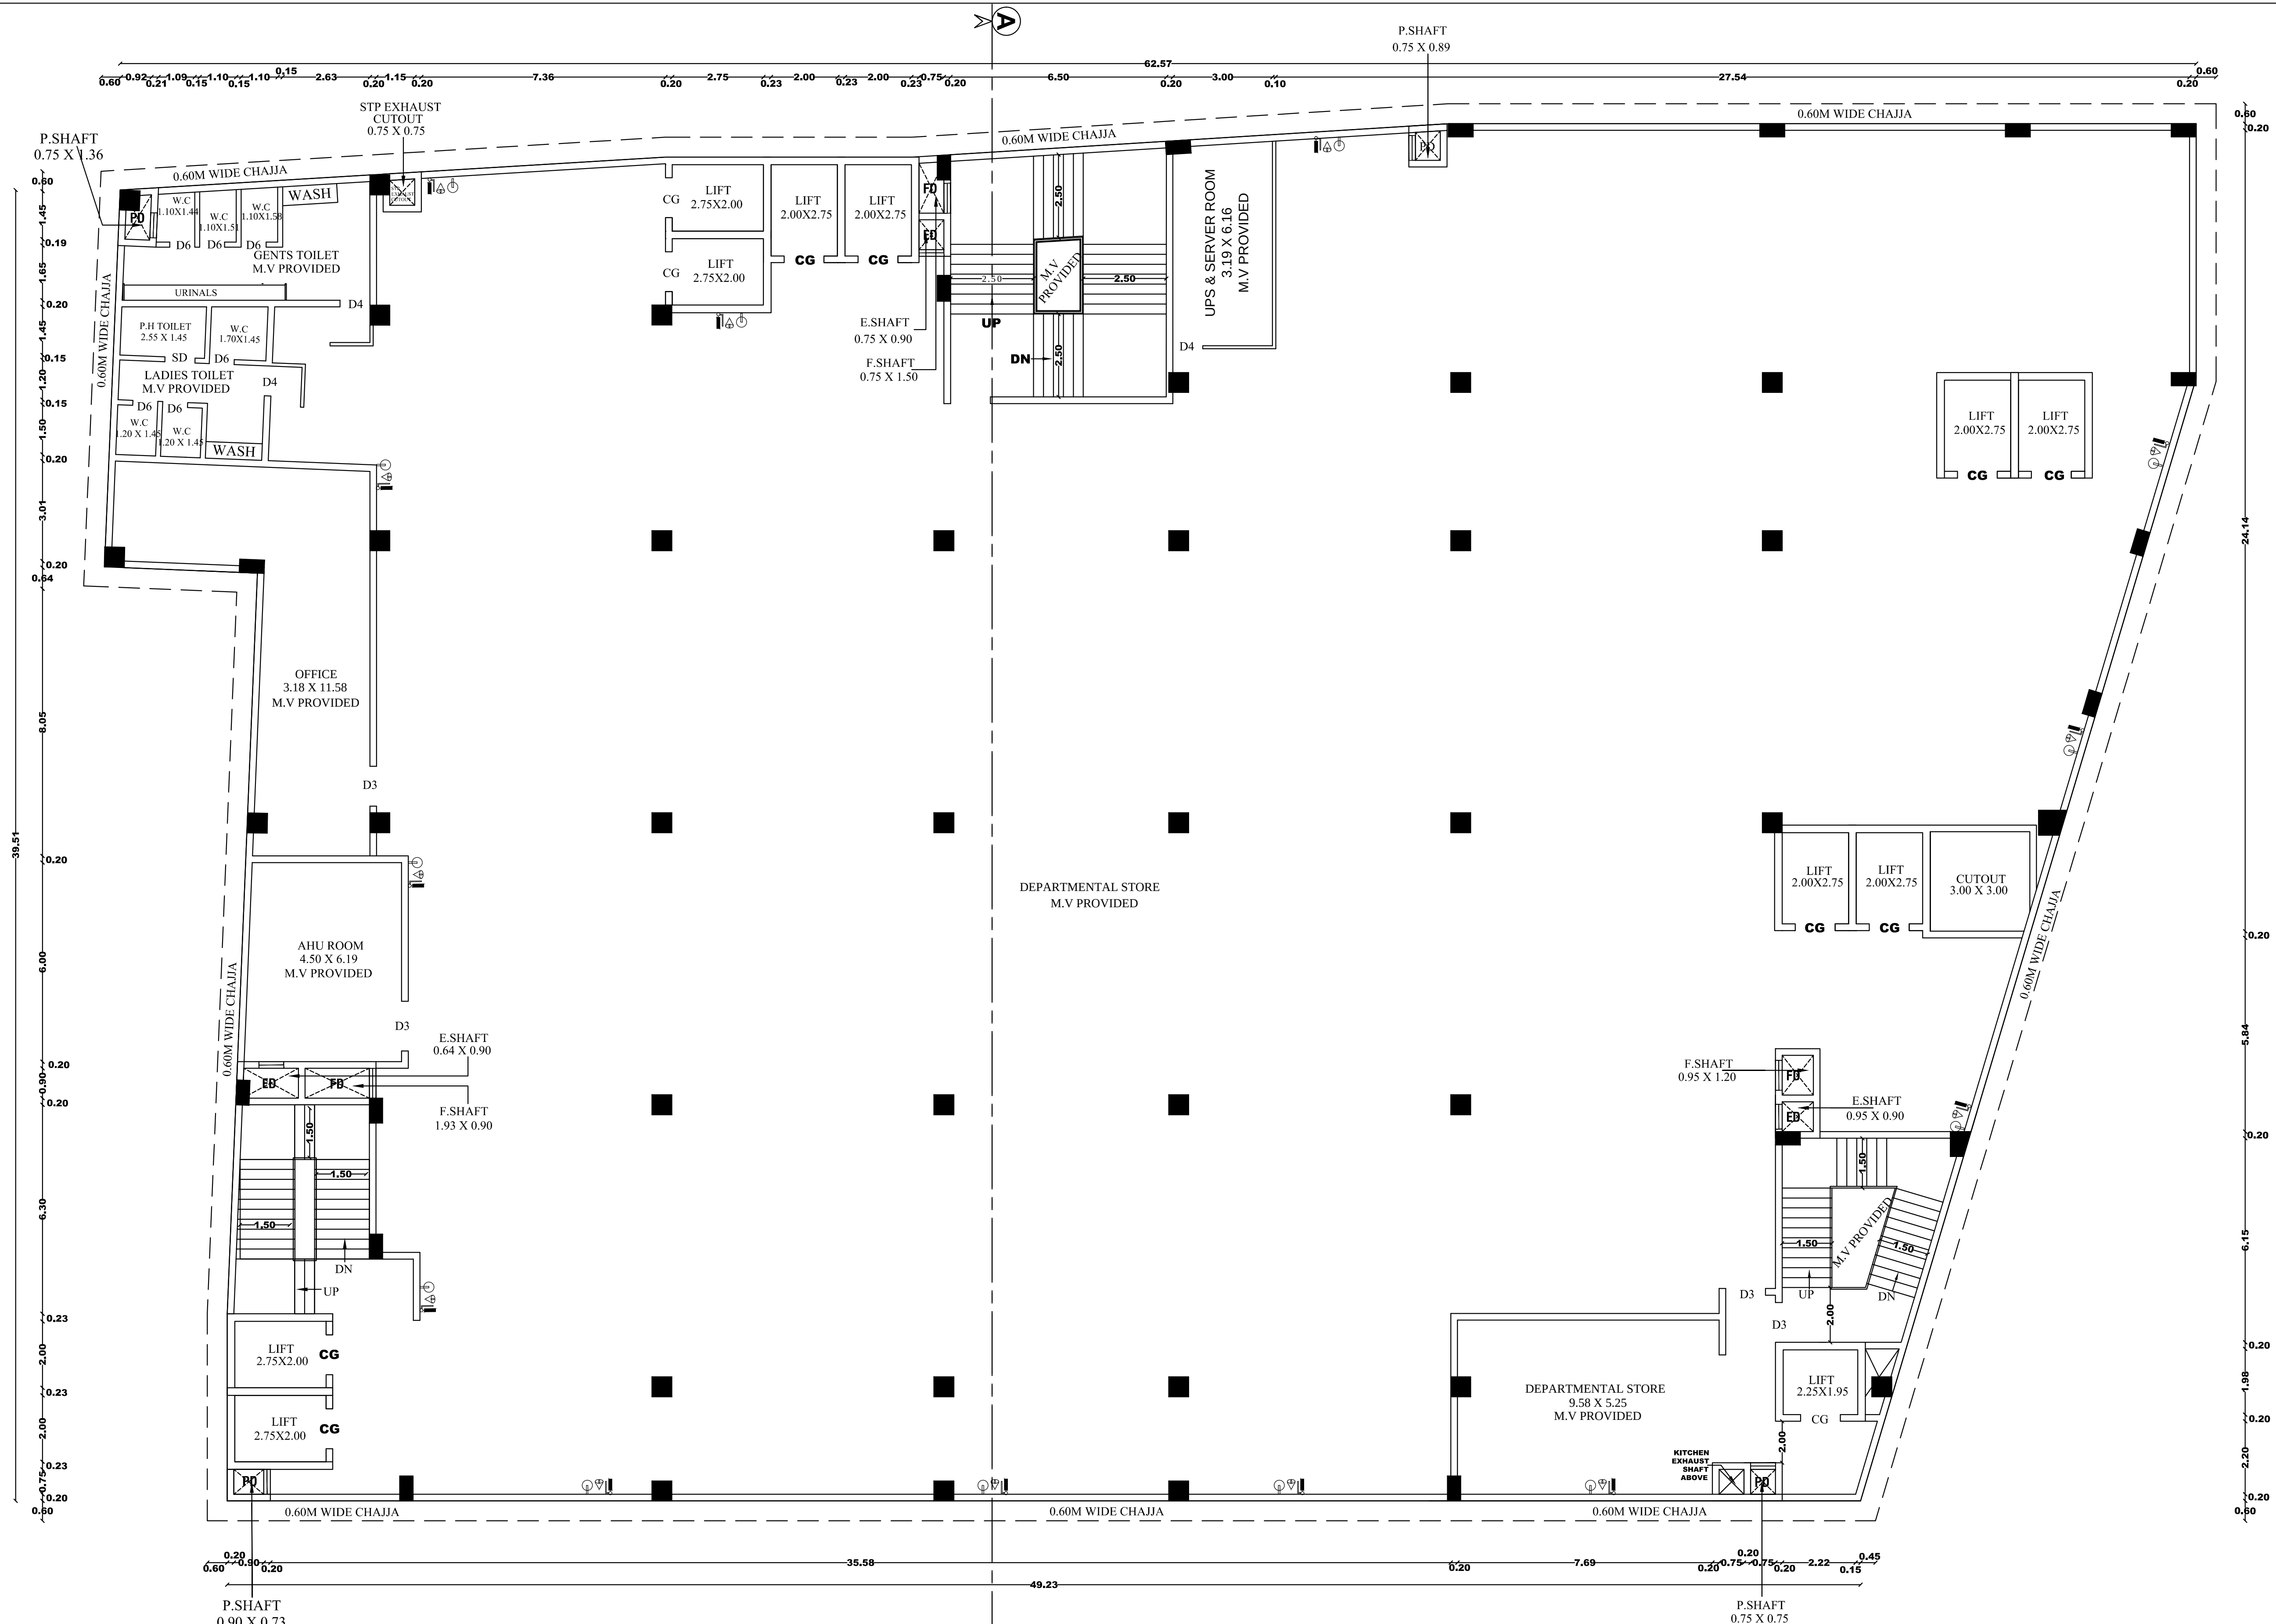

SECOND FLOOR PLAN

PLAN SHOWING THE PROPOSED CONSTRUCTION
OF DEPARTMENTAL STORE S.F.NO: 12/6A1 & 12/6A2,
NACHIKURICHI VILLAGE & PANCHAYATH,
SRIRANGAM TALUK, TRICHY DISTRICT.

ALL DIMENSIONS ARE IN METER
SCALE - 1:100

File No. :SWP/BPA/332256/2024/TCP

NAME	DESCRIPTION	SIZE
MD1	DOOR	3.60 x 2.70
D1	DOOR	1.50 x 2.40
D2	DOOR	1.80 x 2.40
D3	DOOR	1.20 x 2.40
D4	DOOR	0.91 x 2.40
D5	DOOR	1.00 x 2.40
D6	DOOR	0.91 x 2.10
D7	DOOR	1.35 x 2.40
SD	SLIDING DOOR	1.00 x 2.40
RS1	ROLLING SHUTTER	3.60 x 2.70
RS2	ROLLING SHUTTER	3.00 x 2.40
RS3	ROLLING SHUTTER	1.48 x 2.40
RS4	ROLLING SHUTTER	1.29 x 2.70
RS5	ROLLING SHUTTER	6.00 x 3.00
W1	FIRE WINDOW	1.80 x 1.80
W2	WINDOW	1.20 x 2.40
W3	WINDOW	1.80 x 2.40
W4	WINDOW	3.00 x 1.95
CG	COLLAPSIBLE GATE	1.50 x 2.40
LD	LIFT DOOR	1.20 x 2.40

PROPOSED BUILTUP AREA

SL NO.	DESCRIPTION	F.S.I AREA (SQM)	NON F.S.I AREA (SQM)	TOTAL AREA (SQM)
1)	HEAD ROOM AREA	-	213.66	213.66

APPLICANT

For SVP SURVEY PALLIKURU PANCHAYAT LIMITED

DIRECTOR
Dr.M. Sundaram Hospital Private Limited

DIRECTOR

REGISTERED ENGINEER


E/R.R.VETRIVELU, B.E., M.Tech.,
Govt. Approved Panel Engineer Class-1A,
Registered Engineer
Reg.No.R/EE-47KOTCP/December/2022
D-382, Sandhyadigital Street,
Anantapur, Tenkur, Trichy - 17.
Cell : 978833 3324-65.

STRUCTURAL ENGINEER



J.BENNY GABRIEL, B.E., M.Tech.,
Structural Engineer Grade - I (REG)
Reg.No.R/SE-47KOTCP/December/2022
No.1-A1, Thoniparam 11th Street,
Thoniparam - 620003. M : 9864200005.
Email : jennygabriel@gmail.com

CONSTRUCTION ENGINEER



M.MOHIDEEN BASHA, B.E., (Civil Engg.)
Construction Engineer (CD)
DTCF Reg. No. CGLDUST/RCE/2022/02/002
33 Helios Apartment, Kanika Street, Palakkaram,
Chennai - 600 100, Mob: 9056902444.
Email : mohideenbasha.m@gmail.com

GEO TECHNICAL ENGINEER


M. MUTHUSELVAM, M.E.,
Registered Geo - Technical Engineer
CMDA Reg. No : GTE/2023/06/61
Avadi, Chennai - 600 092.
Mob : 96238 19560
mail: dtccprojects@gmail.com

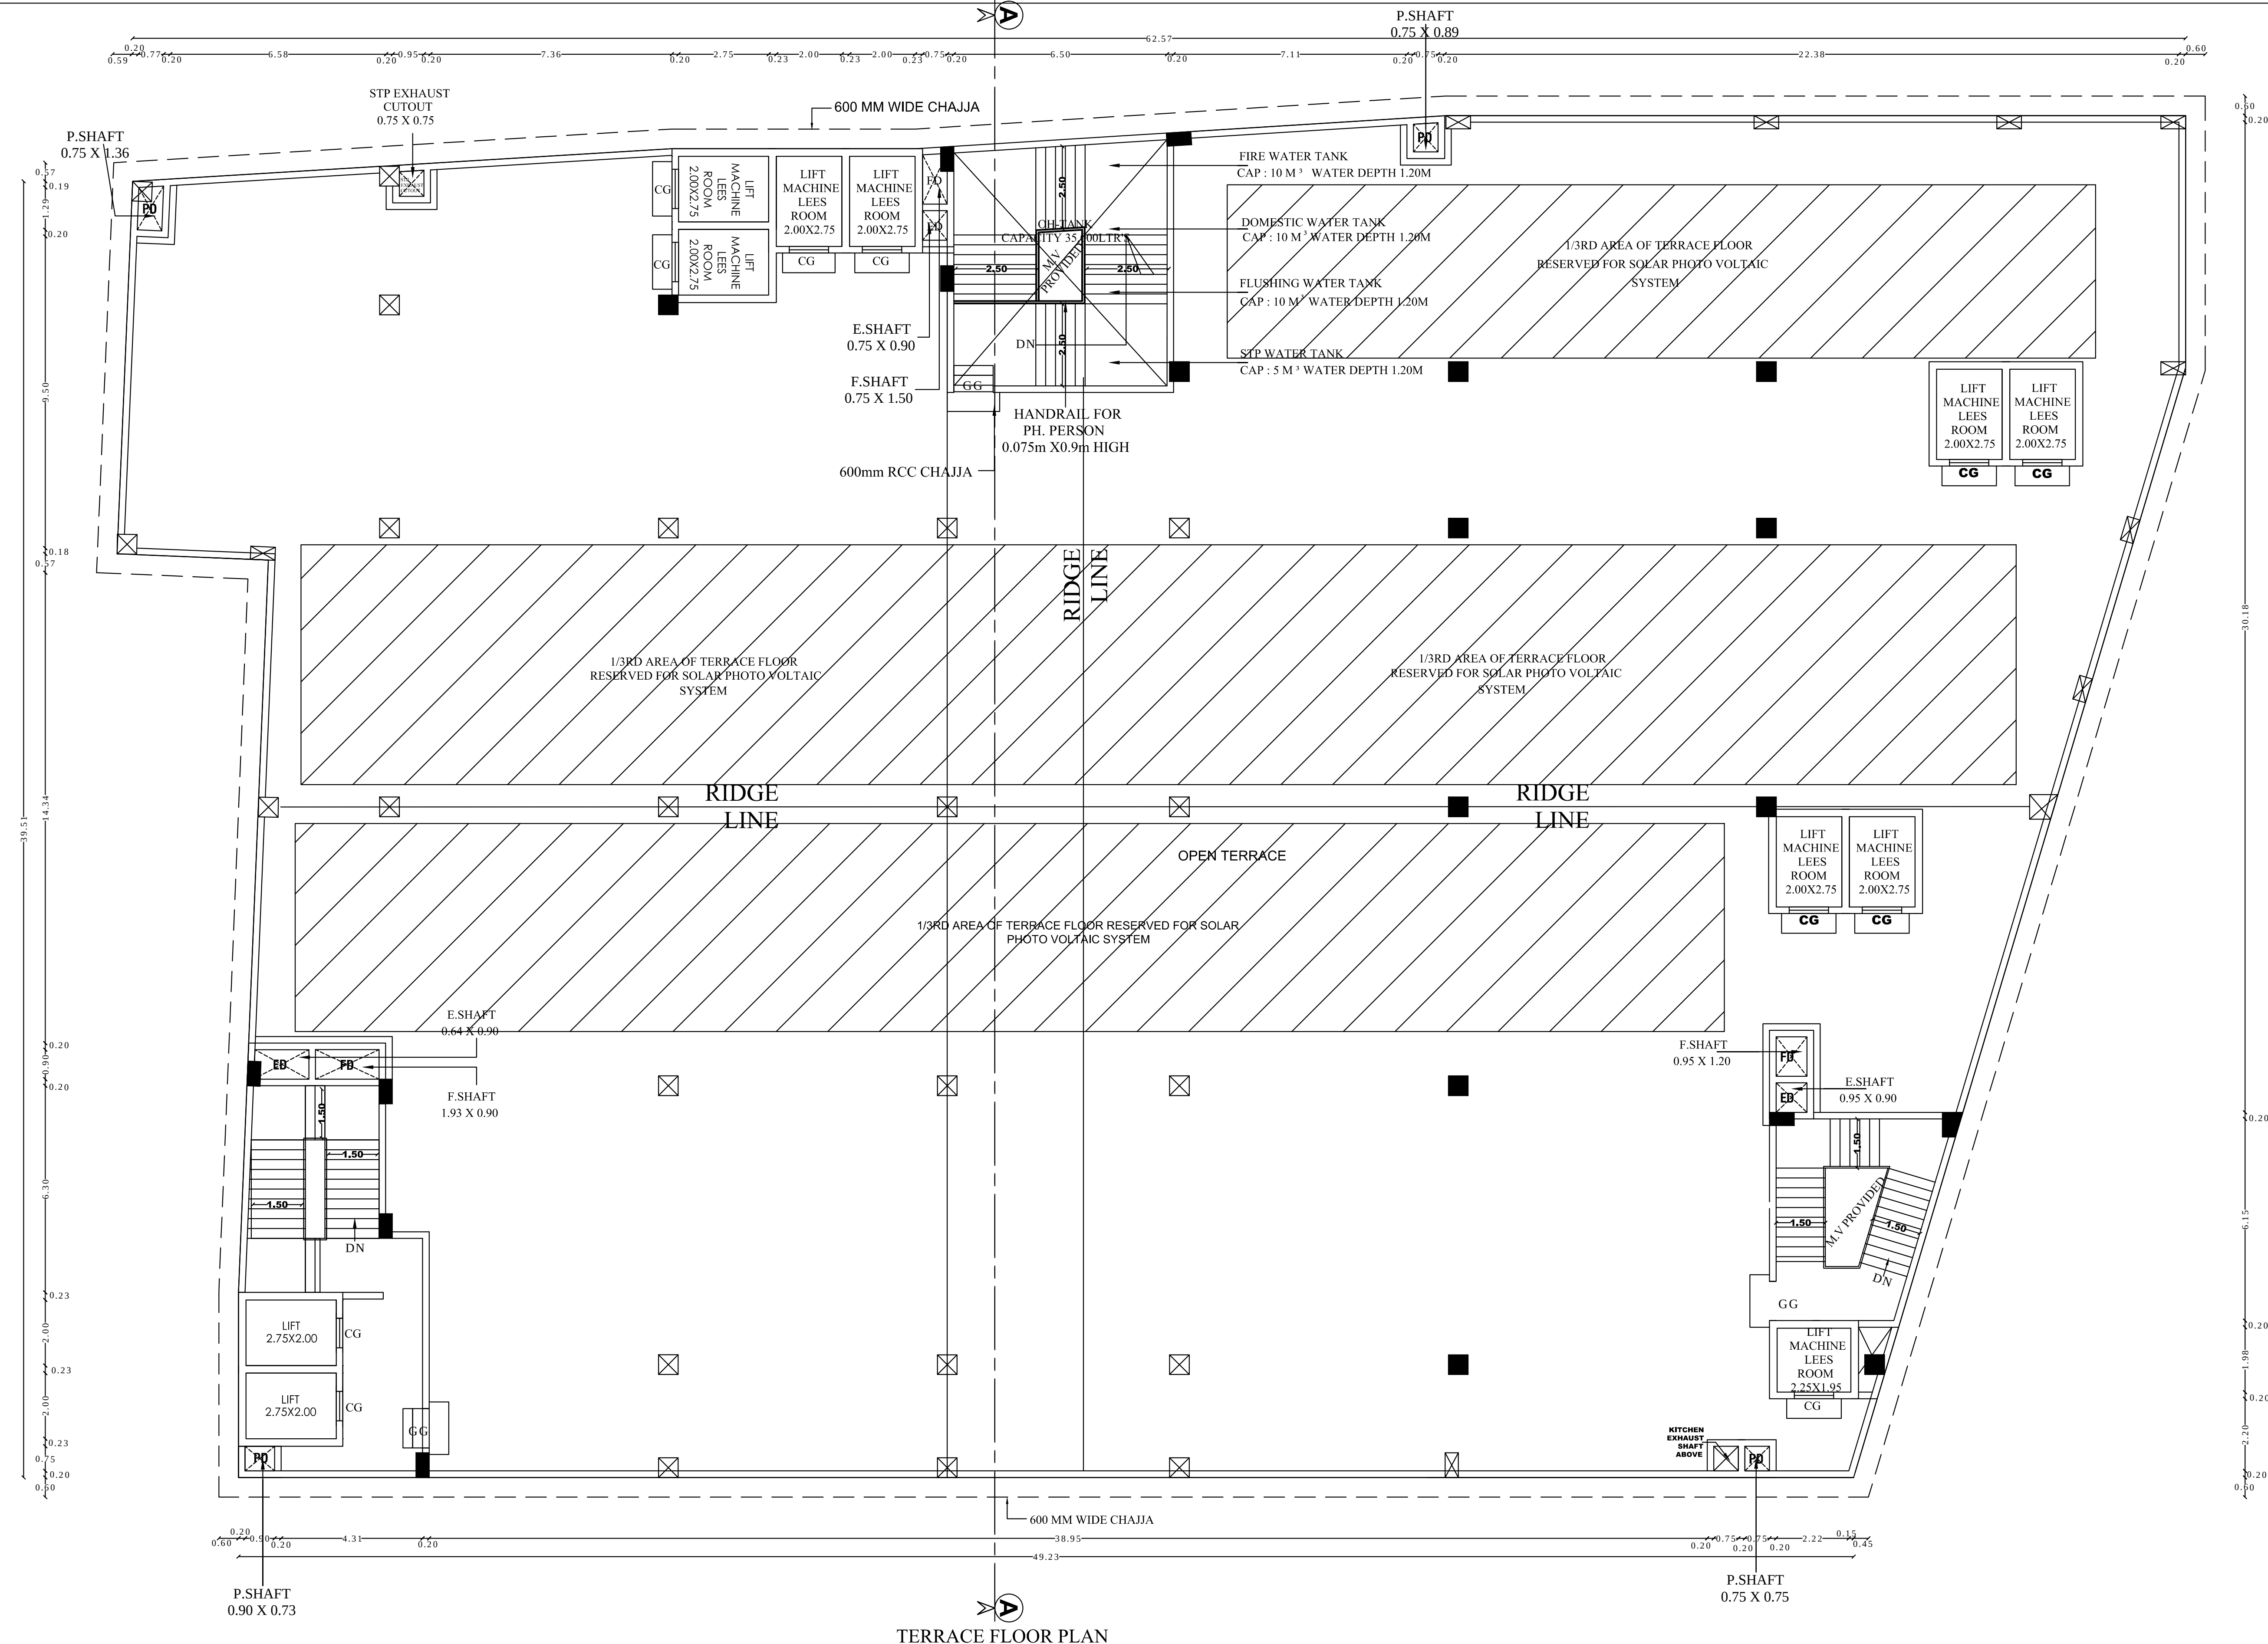

TERRACE FLOOR PLAN

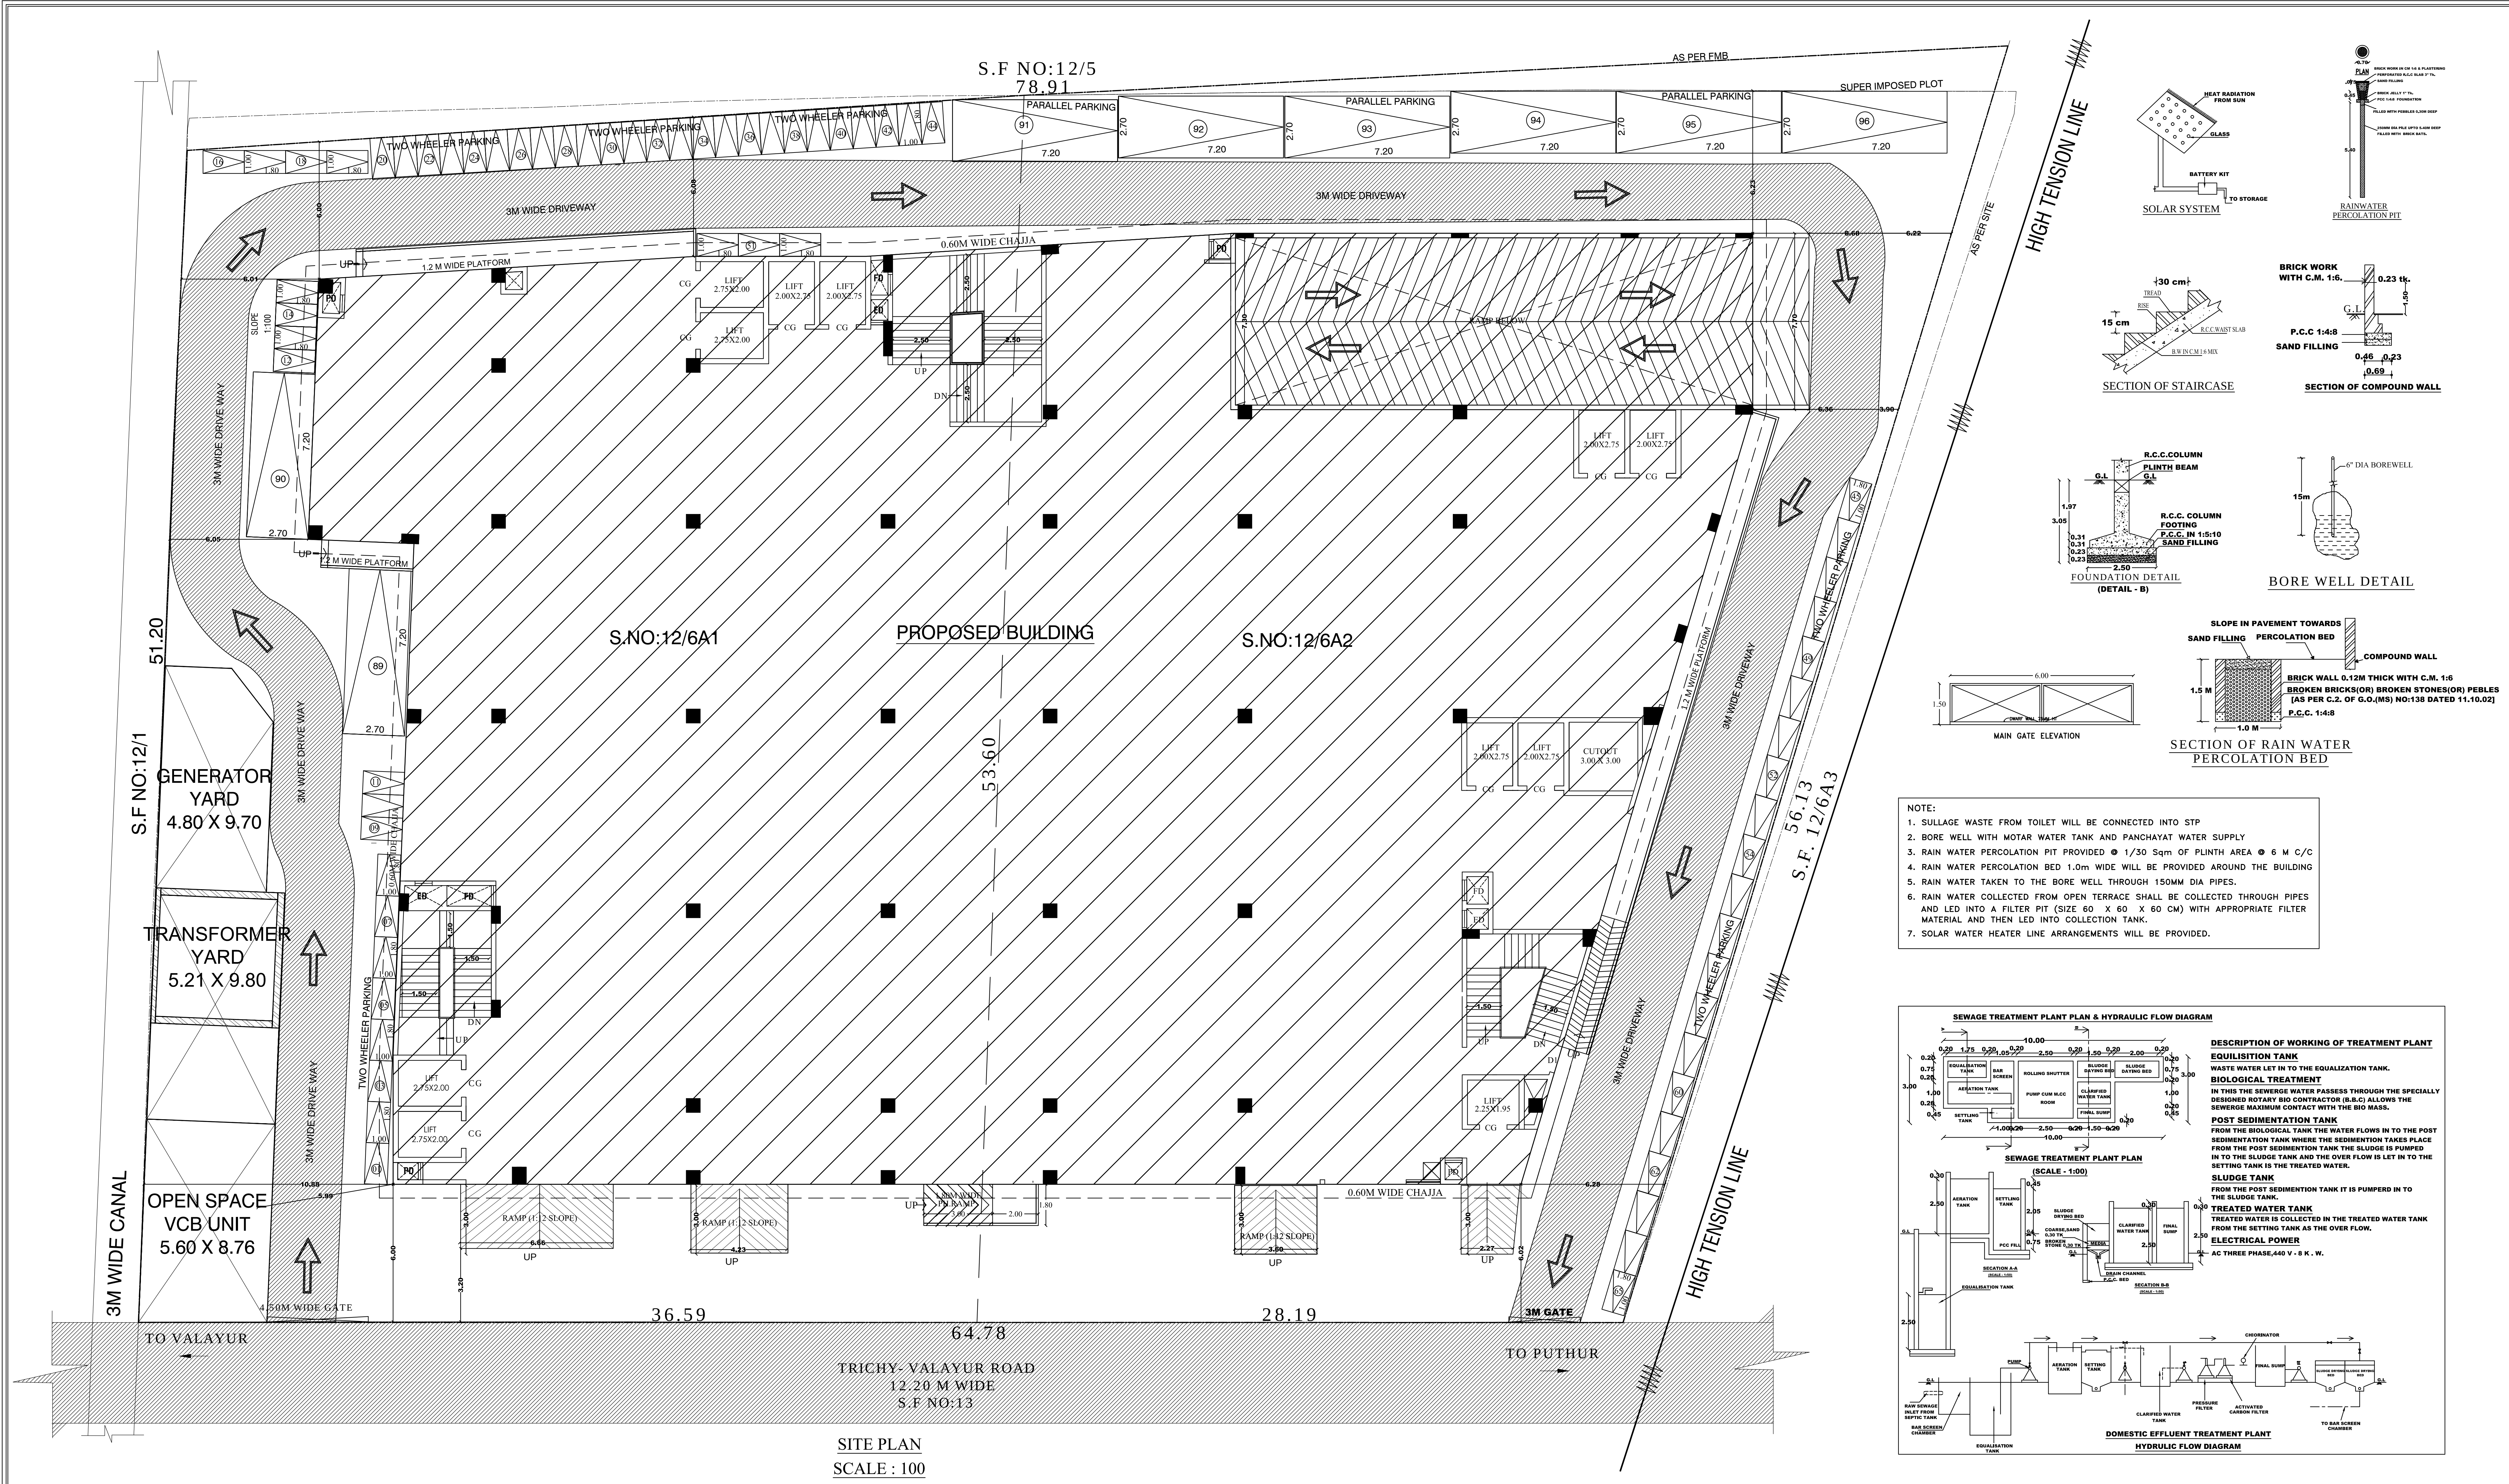

PLAN SHOWING THE PROPOSED CONSTRUCTION OF DEPARTMENTAL STORE S.F.NO: 12/6A1 & 12/6A2, NACHIKURICHI VILLAGE & PANCHAYATH, SRIRANGAM TALUK, TRICHY DISTRICT.

ALL DIMENSIONS ARE IN METER
SCALE - 1:100

File No. :SWP/BPA/332256/2024/TCP

BOUNDARY SHOWN IN

PROPOSED BUILDING

DRIVEWAY

EXISTING ROAD

NAME	DESCRIPTION	SIZE
MD1	DOOR	3.60 x 2.70
D1	DOOR	1.50 x 2.40
D2	DOOR	1.80 x 2.40
D3	DOOR	1.20 x 2.40
D4	DOOR	0.91 x 2.40
D5	DOOR	1.00 x 2.40
D6	DOOR	0.91 x 2.10
D7	DOOR	1.35 x 2.40
SD	SLIDING DOOR	1.00 x 2.40
RS1	ROLLING SHUTTER	3.60 x 2.70
RS2	ROLLING SHUTTER	3.00 x 2.40
RS3	ROLLING SHUTTER	1.48 x 2.40
RS4	ROLLING SHUTTER	1.29 x 2.70
RS5	ROLLING SHUTTER	6.00 x 3.00
W1	FIRE WINDOW	1.80 x 1.80
W2	WINDOW	1.20 x 2.40
W3	WINDOW	1.80 x 2.40
W4	WINDOW	3.00 x 2.95
CG	COLLAPSIBLE GATE	1.50 x 2.40
LD	LIFT DOOR	1.20 x 2.40

PLOT AREA DETAILS

DESCRIPTION	SG.M
PLOT AREA (as per DOCUMENT)	3807.00
PLOT AREA (as per FMB)	3806.00
SUPER IMPOSED PLOT AREA	3086.97

Minimum of the above shall be taken into account

PROPOSED BUILTUP AREA

SL. NO.	DESCRIPTION	F.S.I. AREA (SQM)	NON F.S.I. AREA (SQM)	TOTAL AREA (SQM)
1)	BASEMENT FLOOR AREA	—	2263.43	2263.43
2)	GROUND FLOOR AREA	2118.33	—	2118.33
3)	FIRST FLOOR AREA	2287.69	—	2287.69
4)	SECOND FLOOR AREA	2287.69	—	2287.69
5)	HEAD ROOM	—	213.66	213.66
6)	TOTAL AREA	6693.71	2477.09	9170.80
7)	VACANT AREA	—	—	799.28

P.C. = 2287.69 / 3086.97 x 100 = 74.10%
F.S.I. = 6693.71 / 3086.97 = 2.168

PARKING DETAILS

SL. NO.	DESCRIPTION	REQUIRED	PROVIDED
1)	CAR PARKING SPACE	66 NOS	96 NOS
2)	TWO WHEELER PARKING	66 NOS	104 NOS

APPLICANT

REGISTERED ENGINEER

STRUCTURAL ENGINEER

CONSTRUCTION ENGINEER

GEO TECHNICAL ENGINEER

PLAN SHOWING THE PROPOSED CONSTRUCTION
OF DEPARTMENTAL STORE S.F.NO: 12/6A1 & 12/6A2,
NACHIKURICHI VILLAGE & PANCHAYATH,
SRIRANGAM TALUK, TRICHY DISTRICT.

ALL DIMENSIONS ARE IN METER
SCALE - 1:100

File No. :SWP/BPA/332256/2024/TCP

NAME	DESCRIPTION	SIZE
MD1	DOOR	3.60 x 2.70
D1	DOOR	1.50 x 2.40
D2	DOOR	1.80 x 2.40
D3	DOOR	1.20 x 2.40
D4	DOOR	0.91 x 2.40
D5	DOOR	1.00 x 2.40
D6	DOOR	0.91 x 2.10
D7	DOOR	1.35 x 2.40
SD	SLIDING DOOR	1.00 x 2.40
RS1	ROLLING SHUTTER	3.60 x 2.70
RS2	ROLLING SHUTTER	3.00 x 2.40
RS3	ROLLING SHUTTER	1.48 x 2.40
RS4	ROLLING SHUTTER	1.29 x 2.70
RS5	ROLLING SHUTTER	6.00 x 3.00
W1	FIRE WINDOW	1.80 x 1.80
W2	WINDOW	1.20 x 2.40
W3	WINDOW	1.80 x 2.40
W4	WINDOW	3.00 x 1.95
CG	COLLAPSIBLE GATE	1.50 x 2.40
LD	LIFT DOOR	1.20 X 2.40

PROPOSED BUILTUP AREA

SL NO.	DESCRIPTION	F.S.I. AREA (SQM)	NON F.S.I. AREA (SQM)	TOTAL AREA (SQM)
1)	BASEMENT FLOOR AREA	—	2263.43	2263.43
2)	GROUND FLOOR AREA	2118.33	—	2118.33
3)	FIRST FLOOR AREA	2287.69	—	2287.69
4)	SECOND FLOOR AREA	2287.69	—	2287.69
5)	HEAD ROOM	—	213.66	213.66
6)	TOTAL AREA	6693.71	2477.09	9170.80

APPLICANT

For SHRI SURESH BUILDCON PRIVATE LIMITED

DIRECTOR

Dr.M. Sundaram Hospital Private Limited

DIRECTOR

REGISTERED ENGINEER

E.R.VETTRIVELAN, M.Tech., P.E., C.E.,

Govt. Approved Panel Engineer Class-1A,

Registered Engineer,

Reg.No:RE-67/TCP/Trichy/June-2024/02

D-382, Gandhi Nagar, 11th Street,

Thoothukudi - 628003, N. INDIA-20005,

Annanager, Yennur, Trichy - Tr.

Cell : 97893 33245.

STRUCTURAL ENGINEER

J BENNY GABRIEL, B.E., M.Tech.,

Structural Engineer Grade - I (SE),

Reg.No:RE-67/TCP/CP/December/02/2022

No.11-A1, Thoothukudi 11th Street,

Thoothukudi - 628003, N. INDIA-20005,

Email : bennygabriel@gmail.com

CONSTRUCTION ENGINEER

M.MOHIDEEN BASHA, B.E.,(Civil Eng.)

Construction Engineer (CE)

DTP Reg. No. CGLDST/RCE/2022/02/002

13 Melina Apparam, Kanchi Street, Pallakuram,

Chennai - 600 100, Mob. 905092444.

Email : mohideebasha.m@gmail.com

GEO TECHNICAL ENGINEER

M. MUTHUSELVAM, M.E.,


Registered Geo - Technical Engineer

CMDA Reg. No : GTE/2023/06/61


Avadi, Chennai - 600 052.

Mob : 96298 19560


mail: dercprojects@gmail.com

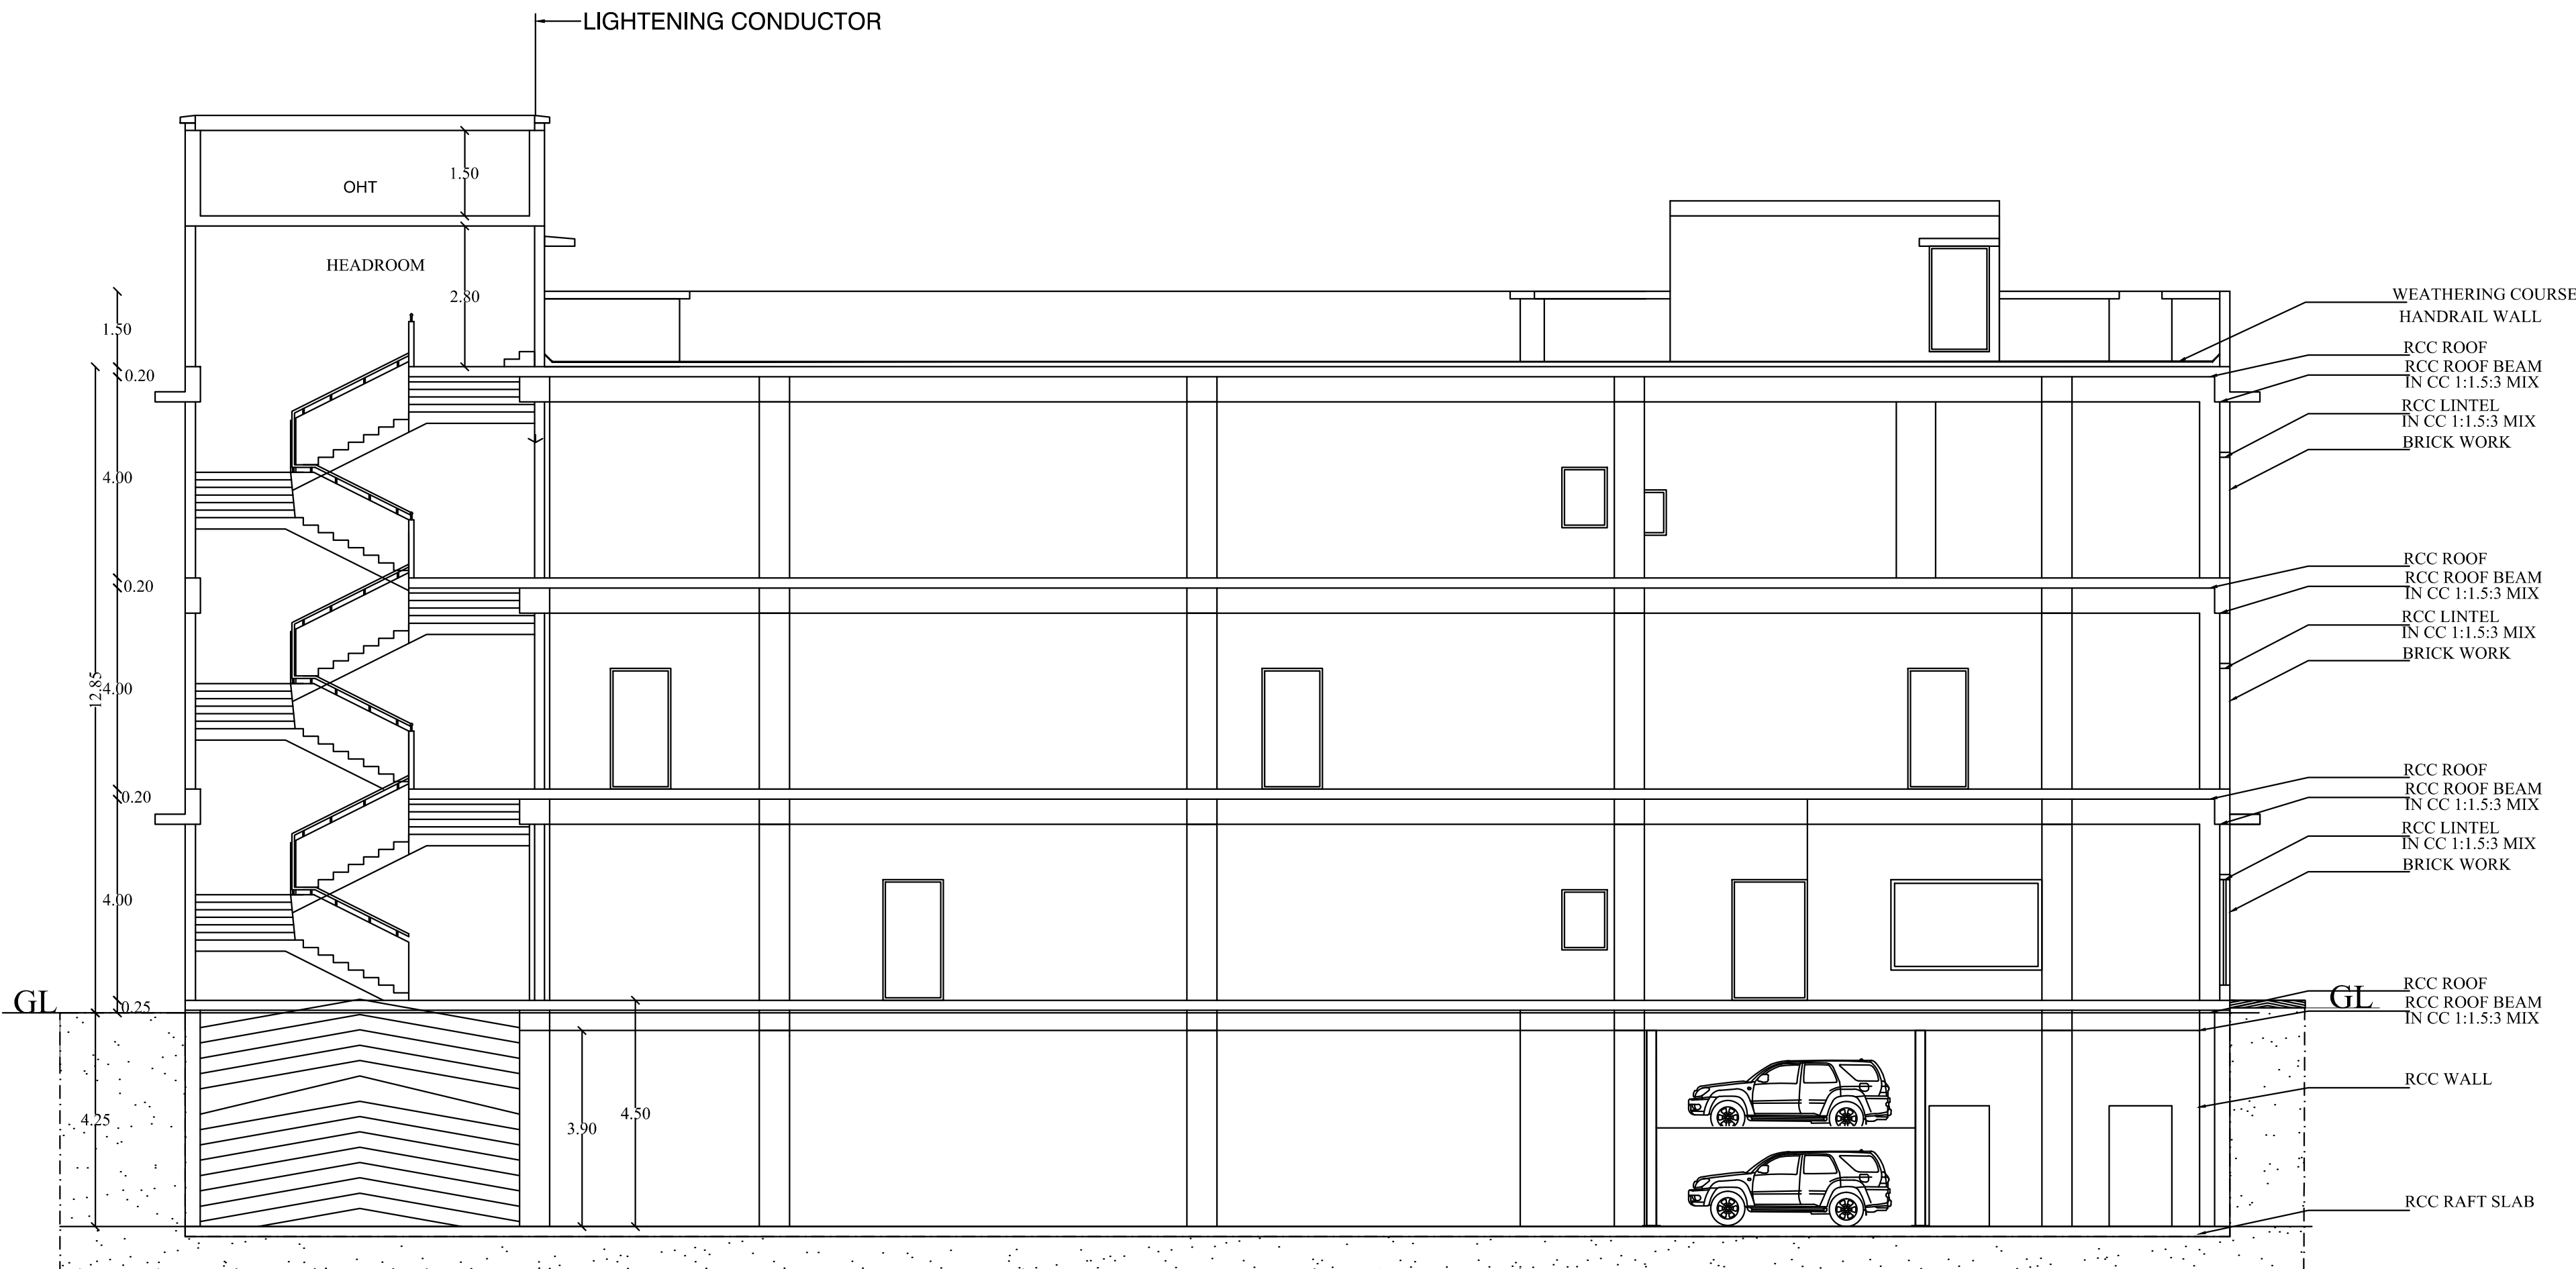

SECTION - AA

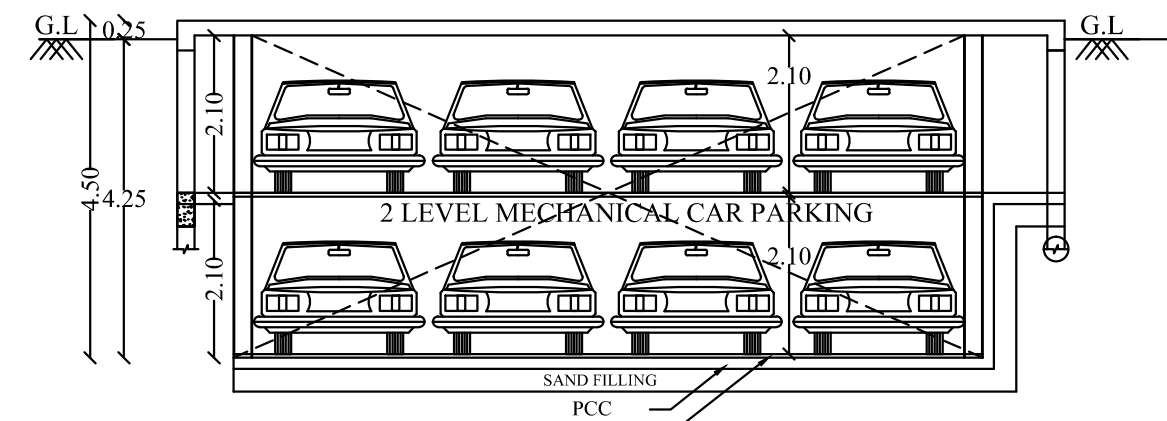

MULTI LEVEL MECHANICAL CAR PARKING SECTION DETAILS

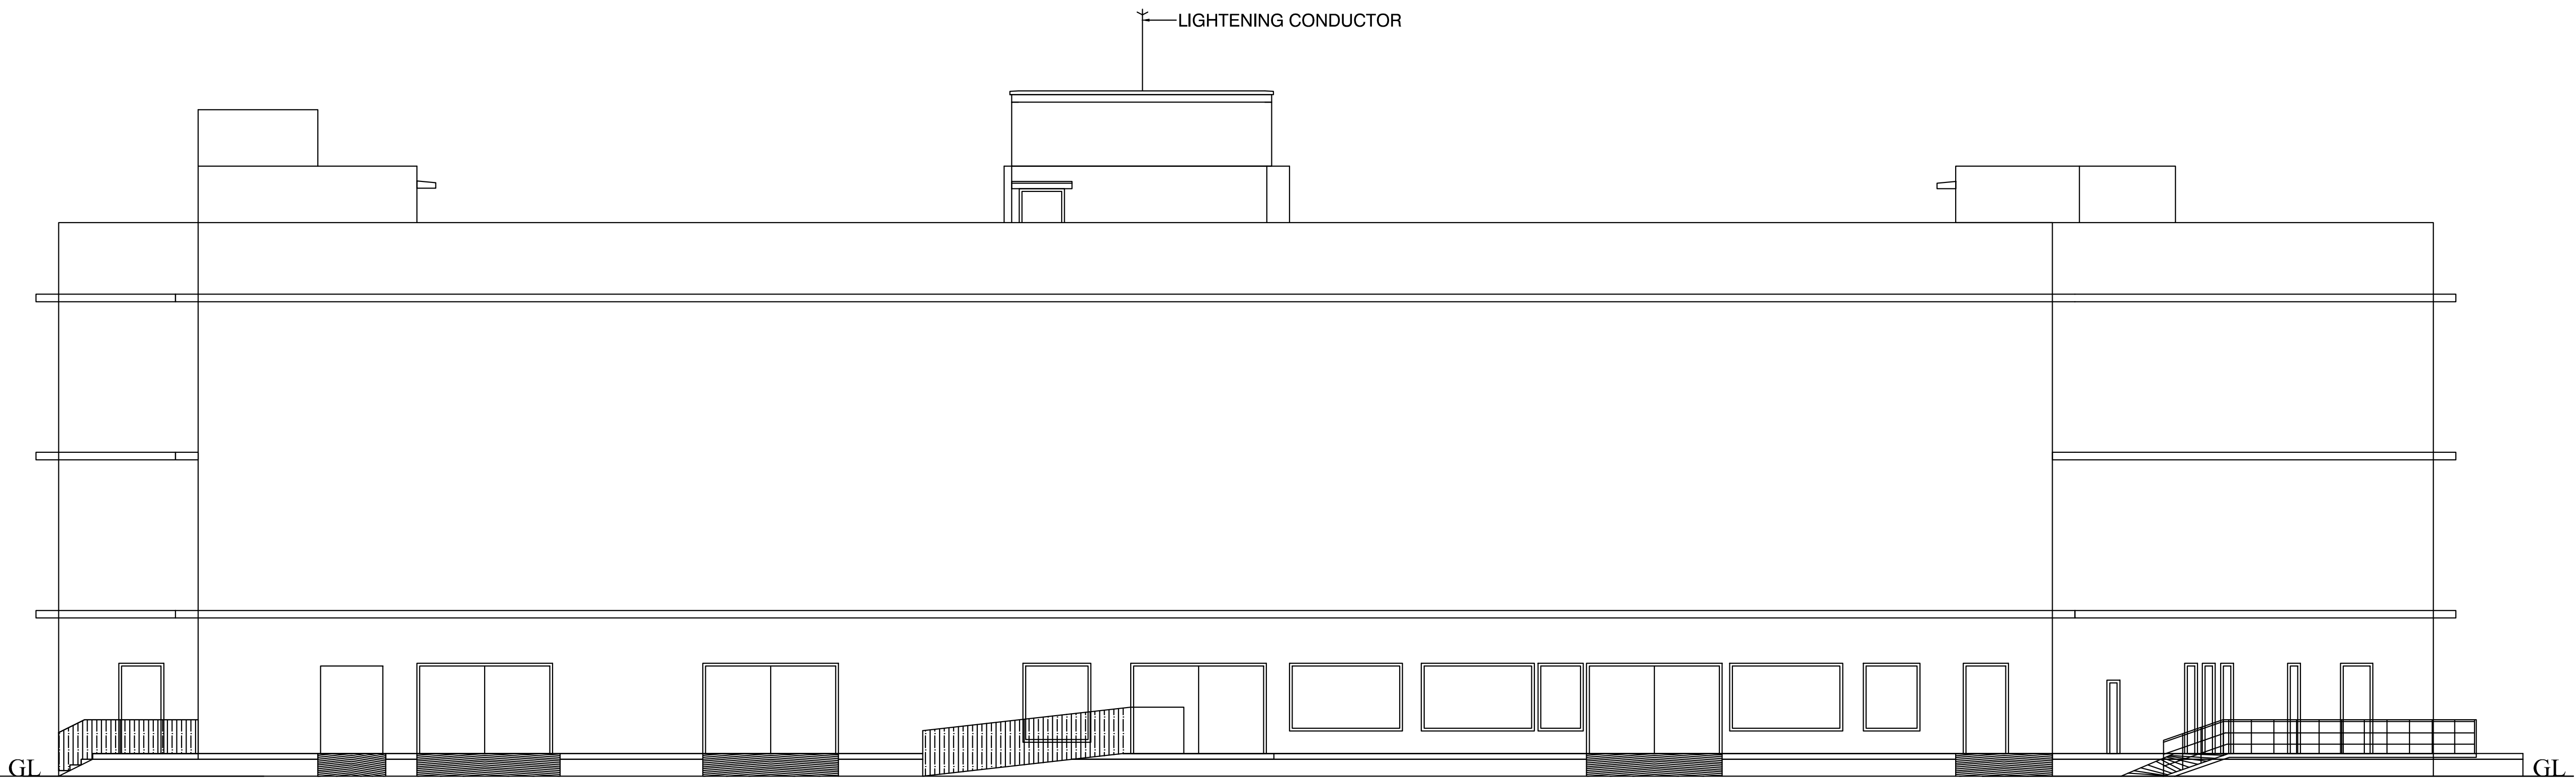

FRONT ELEVATION