


SITE PLAN SHOWING FOR THE CONSTRUCTION OF NEW FIRE SERVICE STATION CUM GARRAGE BUILDING AT SAMAYAPURAM IN TRICHY DISTRICT

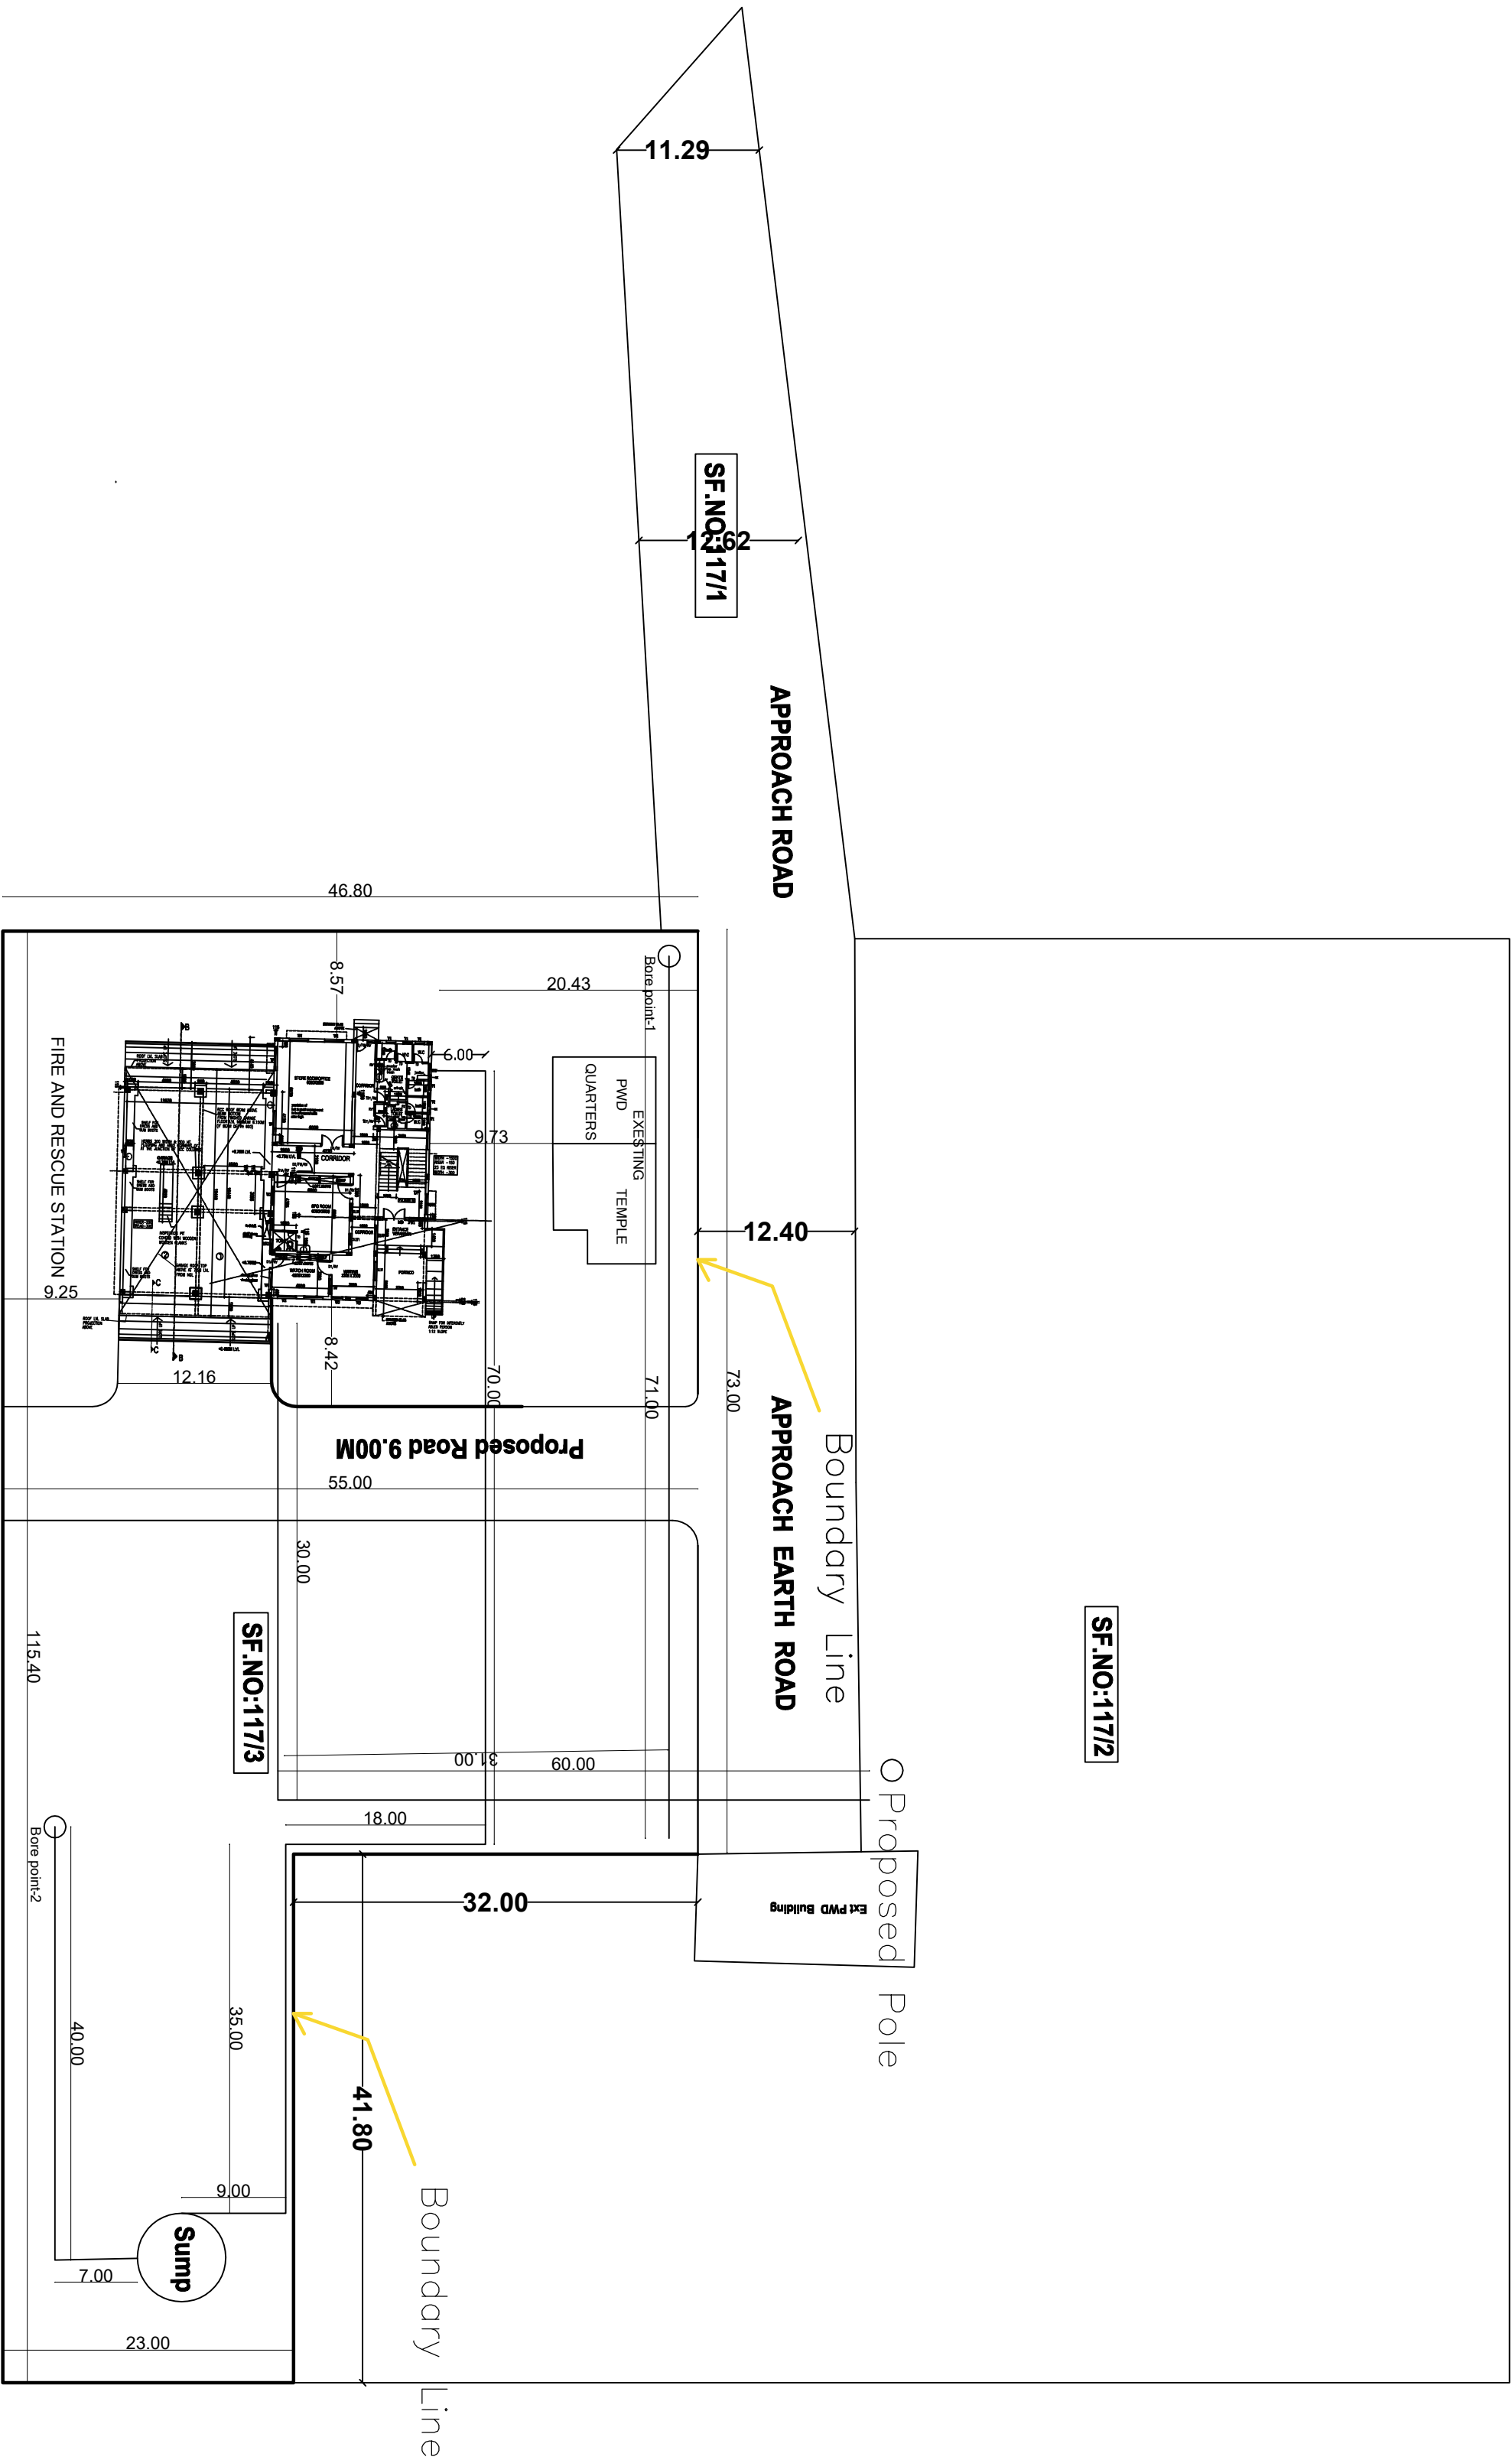

SITE AREA	:	4750.00	SQM
PRO.BUILT UP AREA	:	685.17	SQM
PROPOSED CONSTRUCTION OF FIRE AND RESCUE SERVICE STATION BUILDING			
S.NO	:	117/3	
VILLAGE	:	SAMAYAPURAM	
BLOCK	:		
TOWN / TALUK	:	MANACHANALLUR	
DISTRICT	:	TRICHY	

