

REVISED PLAN SHOWING THE PROPOSED CONSTRUCTION
OF DEPARTMENTAL STORE S.F.NO: 12/6A1 & 12/6A2,
NACHIKURICHI VILLAGE & PANCHAYATH,
SRIRANGAM TALUK, TRICHY DISTRICT.

ALL DIMENSIONS ARE IN METER
SCALE - 1:100

NAME	DESCRIPTION	SIZE
MD1	DOOR	3.60 x 2.70
D1	DOOR	1.50 x 2.40
D2	DOOR	1.80 x 2.40
D3	DOOR	1.20 x 2.40
D4	DOOR	0.91 x 2.40
D5	DOOR	1.00 x 2.40
D6	DOOR	0.91 x 2.10
D7	DOOR	1.35 x 2.40
SD	SLIDING DOOR	1.00 x 2.40
RS1	ROLLING SHUTTER	3.60 x 2.70
RS2	ROLLING SHUTTER	3.00 x 2.40
RS3	ROLLING SHUTTER	1.48 x 2.40
RS4	ROLLING SHUTTER	1.29 x 2.70
RS5	ROLLING SHUTTER	6.00 x 3.00
W1	FIRE WINDOW	1.80 x 1.80
W2	WINDOW	1.20 x 2.40
W3	WINDOW	1.80 x 2.40
W4	WINDOW	3.00 x 1.95
CG	COLLAPSIBLE GATE	1.50 x 2.40
LD	LIFT DOOR	1.20 x 2.40

ALREADY APPROVAL DETAILS

B.P/DTCP NO: 468/2024.. Dt: 28.10.2024..

P.P/JD DTCP (TD) NO : 161/2024 Dt: 14.11.2024..

EXISTING APPROVED AREA

SL NO.	DESCRIPTION	F.S.I AREA (SQM)	NON F.S.I AREA (SQM)	TOTAL AREA (SQM)
1)	BASEMENT FLOOR AREA	-	2263.43	2263.43

REVISED BUILDUP AREA

SL NO.	DESCRIPTION	F.S.I AREA (SQM)	NON F.S.I AREA (SQM)	TOTAL AREA (SQM)
1)	BASEMENT FLOOR AREA	-	2263.43	2263.43

APPLICANT

For SUD SURESH PRAKASH PRIVATE LIMITED
DIRECTOR
Dr.M. Sundaram Hospital Private Limited
DIRECTOR

REGISTERED ENGINEER

Er.R.VETRIVELU, B.E., M.Tech.,
Govt. Approved Panel Engineer Class-1A,
Registered Engineer,
Reg.No.RSE-7TKD/CPD/December/03/2002
D-382, Gandhinagar Street,
Annamalai Nagar, Trichy - 67.
Cell : 97593 33245.

STRUCTURAL ENGINEER


J.BENNY GABRIEL, B.E., M.Tech.,
Structural Engineer Grade - I (SE),
Reg.No.RSE-7TKD/CPD/December/03/2002
No-11-A/1, Tondiarpet 11th Street,
Thoothukudi - 620003. M : 9884200005.
Email : bennygabriel@gmail.com

CONSTRUCTION ENGINEER

M.MOHIDEEN BASHA, B.E.,(Civil Engg.)
Construction Engineer (CEI)
DTCP Reg. No. CGLDST/ACE/2022/02/002
43 Idles Apartment, Kanchar Street, Pollakuram,
Chennai - 600 100, Mob: 8056892444.
Email : mohideenbasha.m@gmail.com

GEO TECHNICAL ENGINEER

M.MUTHUSELVAM, M.E.,
Registered Geo - Technical Engineer
CMDA Reg. No. GTE/2022/06/61
Avaldi, Chennai - 600 052.
Mob : 96298 19560
mail : drcprojects@gmail.com

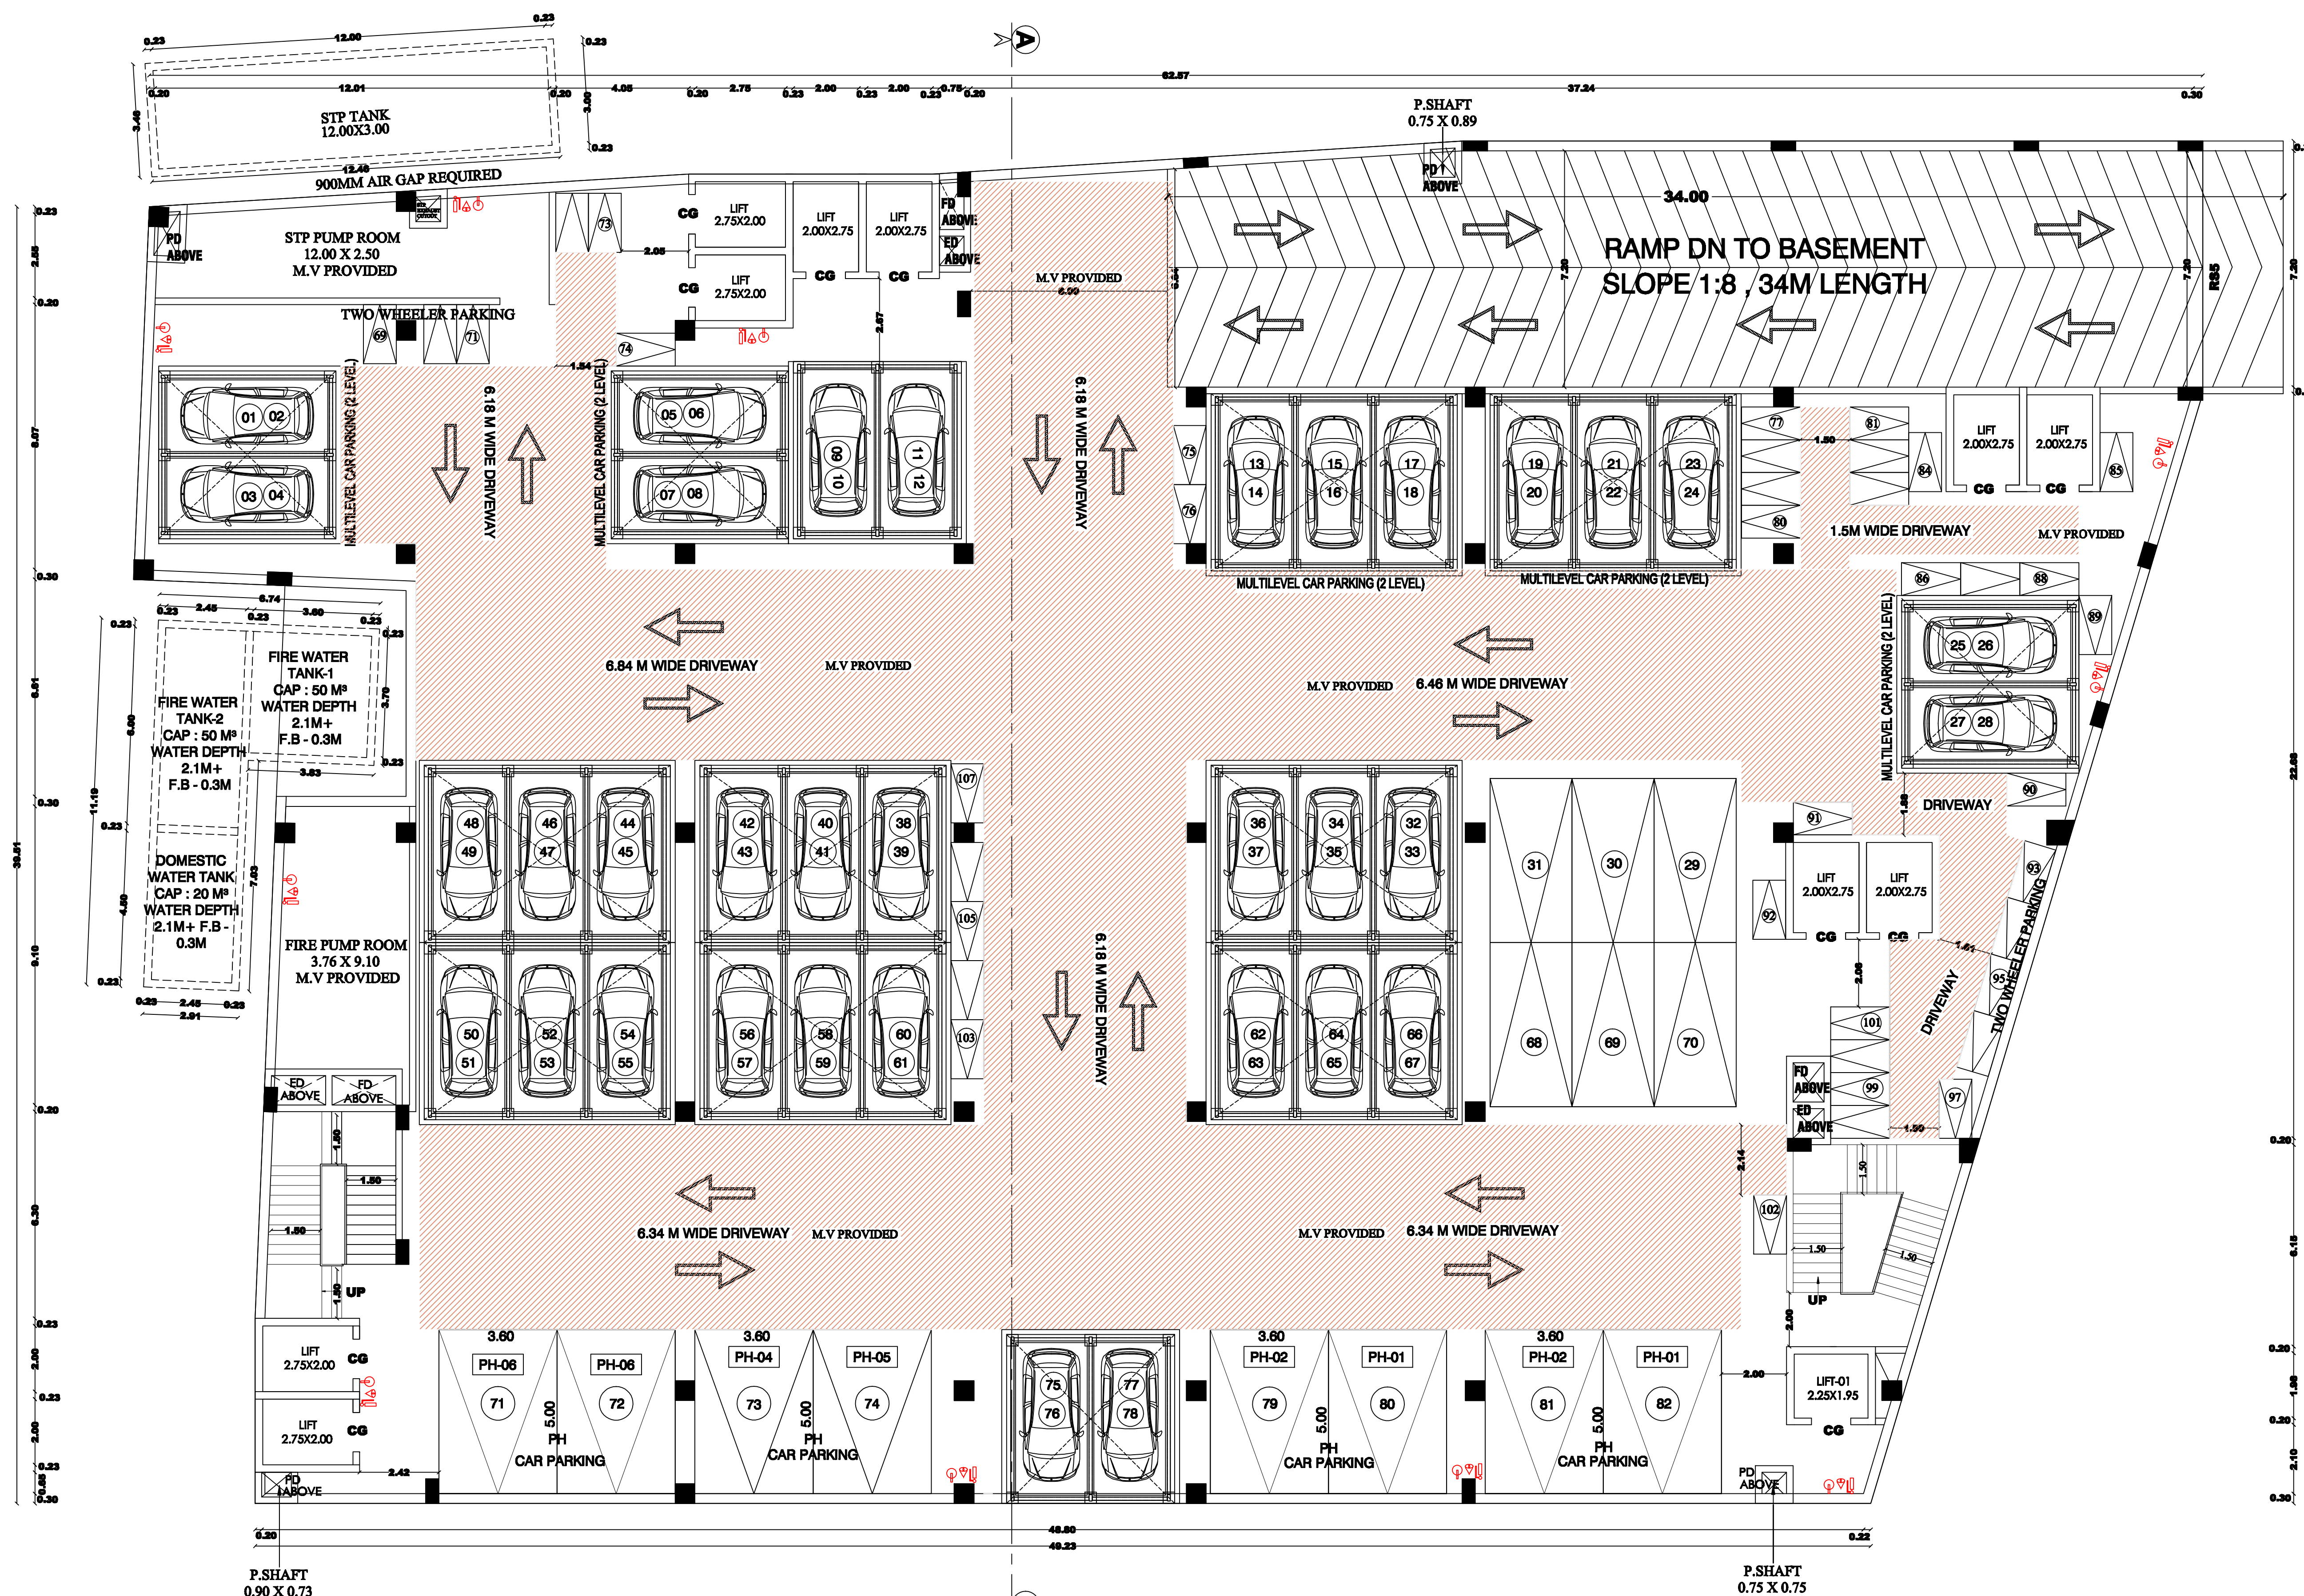

BASEMENT FLOOR PLAN



NAME	DESCRIPTION	SIZE
MD1	DOOR	3.60 x 2.70
D1	DOOR	1.50 x 2.40
D2	DOOR	1.80 x 2.40
D3	DOOR	1.20 x 2.40
D4	DOOR	0.91 x 2.40
D5	DOOR	1.00 x 2.40
D6	DOOR	0.91 x 2.10
D7	DOOR	1.35 x 2.40
SD	SLIDING DOOR	1.00 x 2.40
RS1	ROLLING SHUTTER	3.60 x 2.70
RS2	ROLLING SHUTTER	3.00 x 2.40
RS3	ROLLING SHUTTER	1.48 x 2.40
RS4	ROLLING SHUTTER	1.29 x 2.70
RS5	ROLLING SHUTTER	6.00 x 3.00
W1	FIRE WINDOW	1.80 x 1.80
W2	WINDOW	1.20 x 2.40
W3	WINDOW	1.80 x 2.40
W4	WINDOW	3.00 x 1.95
CG	COLLAPSIBLE GATE	1.50 x 2.40
LD	LIFT DOOR	1.20 X 2.40

B.P/DTCP NO: 468/2024.,	Dt: 28.10.2024.,
P.P/JD DTCP (TD) NO : 161/2024	Dt: 14.11.2024.,

<u>SL NO.</u>	<u>DESCRIPTION</u>	<u>F.S.I AREA (SQM)</u>	<u>NON F.S.I AREA (SQM)</u>	<u>TOTAL AREA (SQM)</u>
1)	GROUND FLOOR AREA	2118.33	—	2118.33

<u>Sl</u> <u>NO.</u>	<u>DESCRIPTION</u>	<u>F.S.I AREA</u> <u>(SQM)</u>	<u>NON F.S.I</u> <u>AREA (SQM)</u>	<u>TOTAL</u> <u>AREA (SQM)</u>
1)	GROUND FLOOR AREA	2118.33	—	2118.33

For SHRI SURESH BUILDCON PRIVATE LIMITED

Sundaram
DIRECTOR

Dr.M. Sundaram Hospital Private Limited


Sundaram
DIRECTOR

Er.R.VETRIVELU 1101000047.FIV.CS10.
Govt. Approved Panel Engineer Class-1A,
Registered Engineer,
Reg.No RE/G.r.1101CP1TRCHY/June-2024/012
D-382, Gandhiyidigal Street,
Amanagar, Tannur, Trichy - 17.
Cell : 97893 33245.

J BENNY GABRIEL, B.E., M.Tech.,
Structural Engineer Grade - I (SE)
Reg. No. ASE/TKOCT/2006/0390922
No.11-A/1, Toolpuzham 11th Street,
Thoothukudi - 620003. M: 9846200005.
Email: bennygabriel@gmail.com

M. Mohideen Asha
M.MOHIDEEN BASHA, B.E.,(Civill Engg.)
Construction Engineer (CE)
DTEP Reg. No. CGL0351/RC/E/2022/02/002
13 Helios Apartment, Kumbh Grove, Pollakurani,
Chennai - 600 100, Mob: 8956593444.
Email: mohideenbasha@gmail.com

M. Muthuselvan
M. MUTHUSELVAM, M.E.,
Registered Geo - Technical Engineer
CMDA Reg. No : GTE/2023/06/1
Avadi, Chennai - 600 052.
Mob : 96298 19560
mail: darcproject@gmail.com

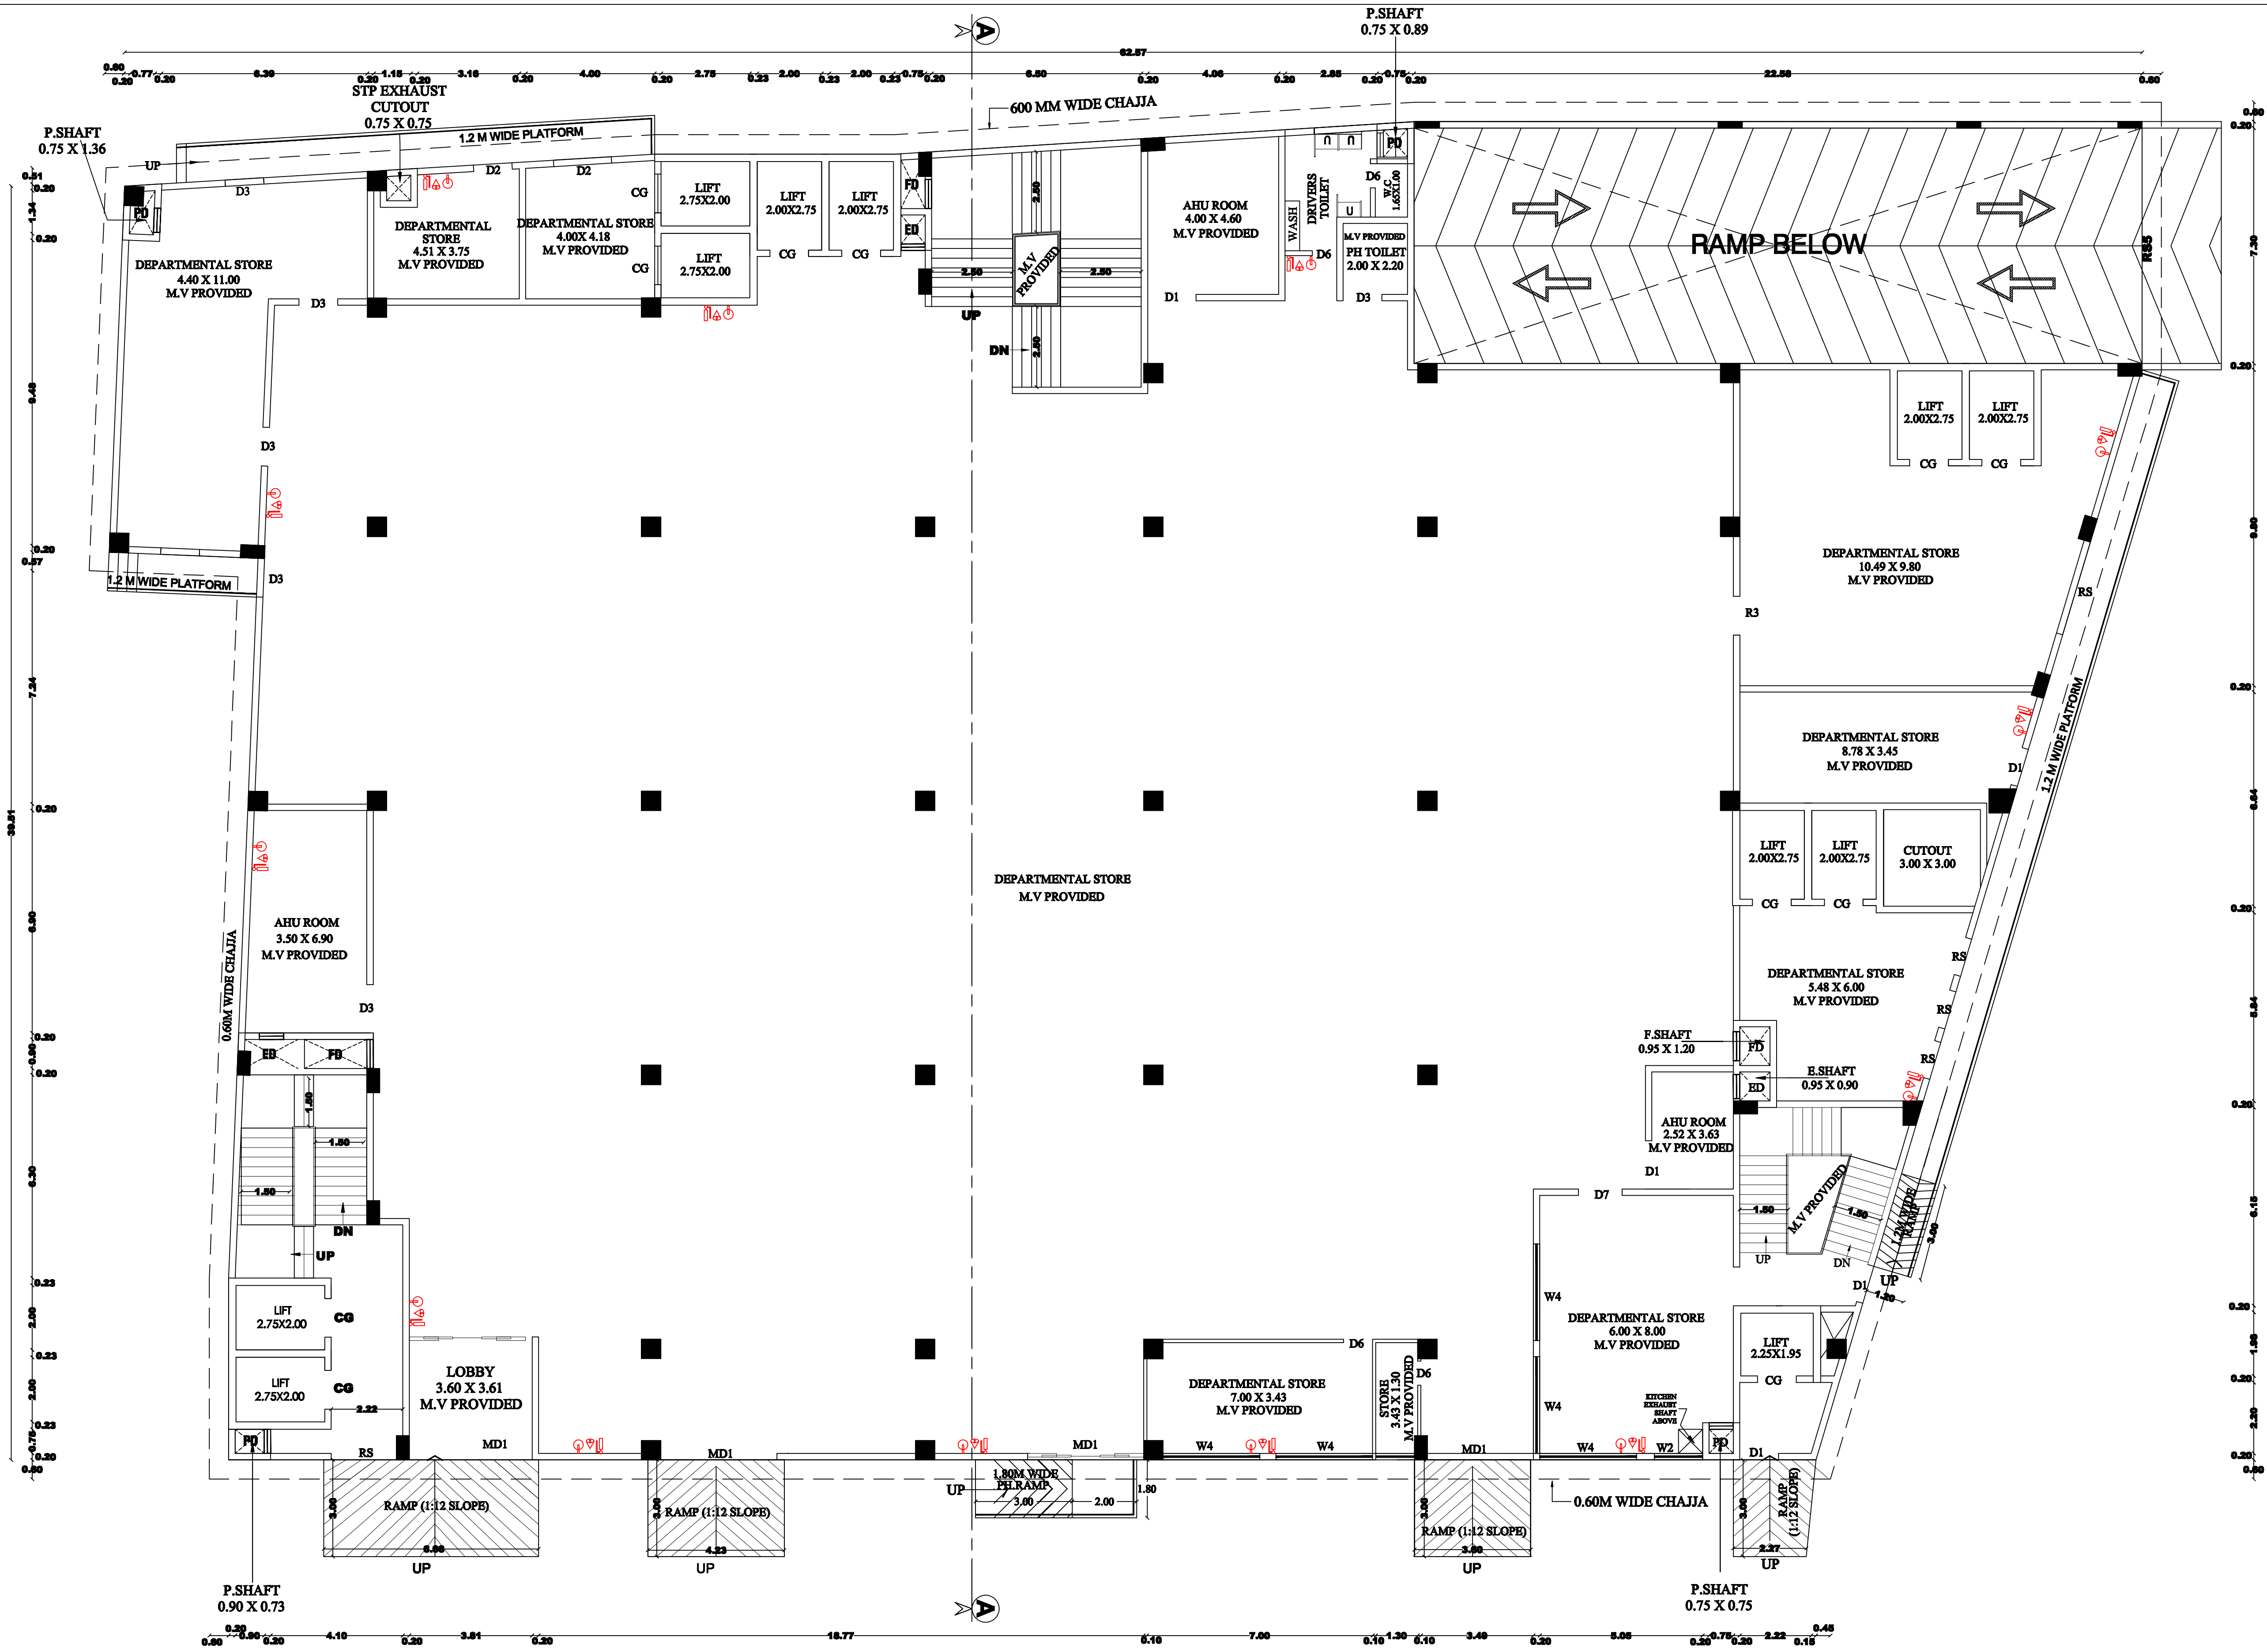

GROUND FLOOR PLAN

REVISED PLAN SHOWING THE PROPOSED CONSTRUCTION
OF DEPARTMENTAL STORE S.F.NO: 12/6A1 & 12/6A2,
NACHIKURICHI VILLAGE & PANCHAYATH,
SRIRANGAM TALUK, TRICHY DISTRICT.

ALL DIMENSIONS ARE IN METER
SCALE - 1:100

NAME	DESCRIPTION	SIZE
MD1	DOOR	3.60 x 2.70
D1	DOOR	1.50 x 2.40
D2	DOOR	1.80 x 2.40
D3	DOOR	1.20 x 2.40
D4	DOOR	0.91 x 2.40
D5	DOOR	1.00 x 2.40
D6	DOOR	0.91 x 2.10
D7	DOOR	1.35 x 2.40
SD	SLIDING DOOR	1.00 x 2.40
RS1	ROLLING SHUTTER	3.60 x 2.70
RS2	ROLLING SHUTTER	3.00 x 2.40
RS3	ROLLING SHUTTER	1.48 x 2.40
RS4	ROLLING SHUTTER	1.29 x 2.70
RS5	ROLLING SHUTTER	6.00 x 3.00
W1	FIRE WINDOW	1.80 x 1.80
W2	WINDOW	1.20 x 2.40
W3	WINDOW	1.80 x 2.40
W4	WINDOW	3.00 x 1.95
CG	COLLAPSIBLE GATE	1.50 x 2.40
LD	LIFT DOOR	1.20 x 2.40

ALREADY APPROVAL DETAILS

B.P/DTCP NO: 468/2024., Dt: 28.10.2024.,
P.P/JD DTCP (TD) NO : 161/2024 Dt: 14.11.2024.,

EXISTING APPROVED AREA

SL NO.	DESCRIPTION	F.S.I AREA (SQM)	NON F.S.I AREA (SQM)	TOTAL AREA (SQM)
1)	FIRST FLOOR AREA	2287.69	-	2287.69

REVISED BUILDUP AREA

SL NO.	DESCRIPTION	F.S.I AREA (SQM)	NON F.S.I AREA (SQM)	TOTAL AREA (SQM)
1)	FIRST FLOOR AREA	2287.69	-	2287.69

APPLICANT

For SRI SUNDARAM HOSPITAL PRIVATE LIMITED
DIRECTOR
D/M. Sundaram Hospital Private Limited
DIRECTOR

REGISTERED ENGINEER

Er.R.VETRIVELU, B.E., M.Tech.,
Govt. Approved Panel Engineer Class-1A,
Registered Engineer,
Reg. No. R.E. 112/CP/1900/1900/2021/12
D-382, Gandhinagar Street,
Amanapuram, Tiruchirappalli - 620 002.
Cell: 97893 33245.

STRUCTURAL ENGINEER


J.BENNY GABRIEL, B.E., M.Tech.,
Structural Engineer Grade - I (SE),
Reg. No. R.E. 112/CP/1900/1900/2022/022
No-11-A/1, Thovipuran 11th Street,
Thovipuran - 620 002, M. 955493444.
Email : benygabriel@gmail.com

CONSTRUCTION ENGINEER

M.HRIDEEN BASHA, B.E., (Civil Engg.)
Construction Engineer (CE)
DTCP Reg. No. CGLDST/RCE/2022/02/002
13 Telugu Apartments, Kanchi Street, Pallakuram,
Chennai - 600 100, Mob: 955493444.
Email : mshrideenbasha.m@gmail.com

GEO TECHNICAL ENGINEER

M. NUTHUSELVAN, M.E.,
Registered Geo - Technical Engineer
CMDA Reg. No - GTE/2023/06/61
Avaldi, Chennai - 600 052.
Mob : 96298 19560
mail : decprojects@gmail.com

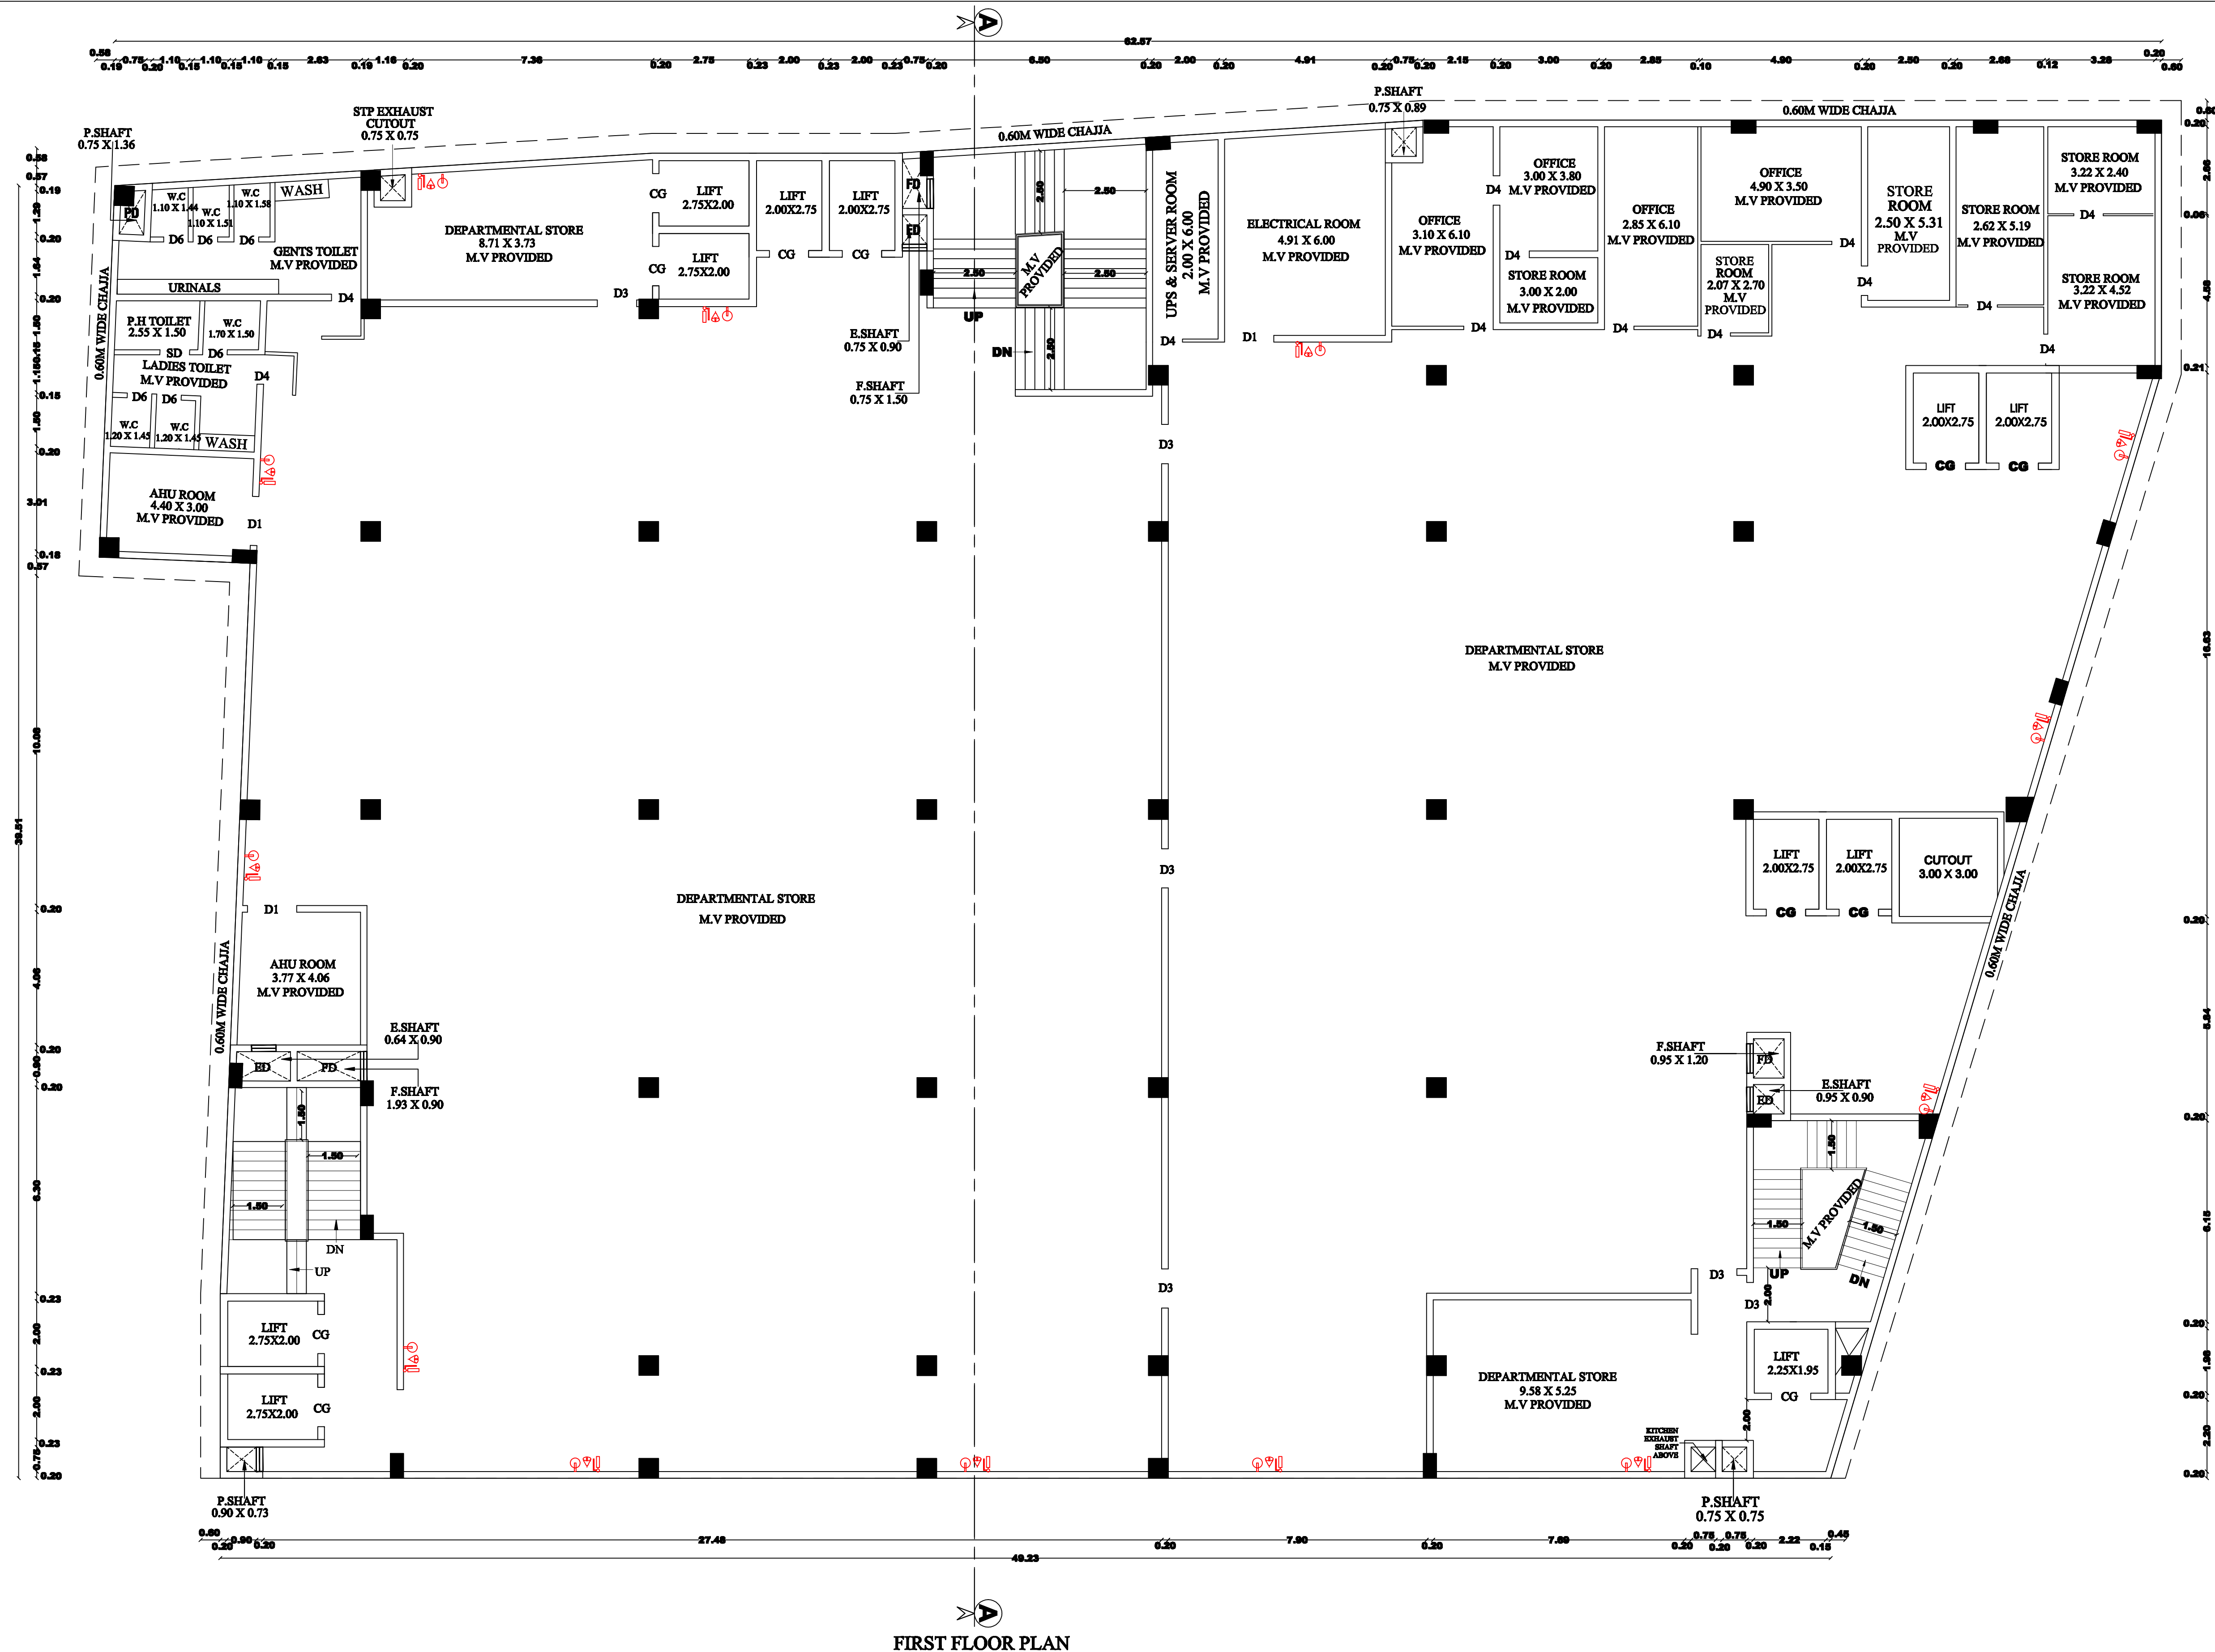

REVISED PLAN SHOWING THE PROPOSED CONSTRUCTION
OF DEPARTMENTAL STORE S.F.NO: 12/6A1 & 12/6A2,
NACHIKURICHI VILLAGE & PANCHAYATH,
SRIRANGAM TALUK, TRICHY DISTRICT.

ALL DIMENSIONS ARE IN METER
SCALE - 1:100

NAME	DESCRIPTION	SIZE
MD1	DOOR	3.60 x 2.70
D1	DOOR	1.50 x 2.40
D2	DOOR	1.80 x 2.40
D3	DOOR	1.20 x 2.40
D4	DOOR	0.91 x 2.40
D5	DOOR	1.00 x 2.40
D6	DOOR	0.91 x 2.10
D7	DOOR	1.35 x 2.40
SD	SLIDING DOOR	1.00 x 2.40
RS1	ROLLING SHUTTER	3.60 x 2.70
RS2	ROLLING SHUTTER	3.00 x 2.40
RS3	ROLLING SHUTTER	1.48 x 2.40
RS4	ROLLING SHUTTER	1.29 x 2.70
RS5	ROLLING SHUTTER	6.00 x 3.00
W1	FIRE WINDOW	1.80 x 1.80
W2	WINDOW	1.20 x 2.40
W3	WINDOW	1.80 x 2.40
W4	WINDOW	3.00 x 1.95
CG	COLLAPSIBLE GATE	1.50 x 2.40
LD	LIFT DOOR	1.20 x 2.40

ALREADY APPROVAL DETAILS

B.P/DTCP NO: 468/2024., Dt: 28.10.2024.,
P.P/JD_DTCP (TD) NO : 161/2024 Dt: 14.11.2024.,

EXISTING APPROVED AREA

SL NO.	DESCRIPTION	F.S.I AREA (SQM)	NON F.S.I AREA (SQM)	TOTAL AREA (SQM)
1)	SECOND FLOOR AREA	2287.69	-	2287.69

REVISED BUILDUP AREA

SL NO.	DESCRIPTION	F.S.I AREA (SQM)	NON F.S.I AREA (SQM)	TOTAL AREA (SQM)
1)	SECOND FLOOR AREA	2287.69	-	2287.69

APPLICANT

For SRI SUNDARAM HOSPITAL PRIVATE LIMITED
DIRECTOR
D.M. Sundaram Hospital Private Limited
DIRECTOR

REGISTERED ENGINEER

Er.R.VETRIVELU, B.E., M.Tech.,
Govt. Approved Panel Engineer Class-1A,
Registered Engineer,
Reg No: 6516-1/DTCP TRICHY (Issue-2024/012)
D-382, Gandhinagar Street,
Amanapuram, Tirupur, Trichy - 17.
Cell: 97893 33245.

STRUCTURAL ENGINEER


J BENNY GABRIEL, B.E., M.Tech.,
Structural Engineer Grade - I (SE),
Reg.No: 6567/DTCP TRICHY (Issue-2022/022)
No-11-A/1, Toovipuran 11th Street,
Theodoranagar, Tirupur, Trichy - 17.
Email : bennygabriel@gmail.com

CONSTRUCTION ENGINEER

M.MOHIDEEN BASHA, B.E., (Civil Engg.)
Construction Engineer (CE)
DTCP Reg. No. CGLDIST/RCE/2022/02/002
A3 Veloo Apartment, Kanchi Street, Palakkannur,
Chennai - 600 090, Mob: 955093244.
Email : mohideenbasha.m@gmail.com

GEO TECHNICAL ENGINEER

M. MUTHUSELVAM, M.E.,
Registered Geo- Technical Engineer
CMDA Reg. No : GTE/2023/06/61
Avadi, Chennai - 600 052.
Mob : 96298 19560
mail: deerpjects@gmail.com

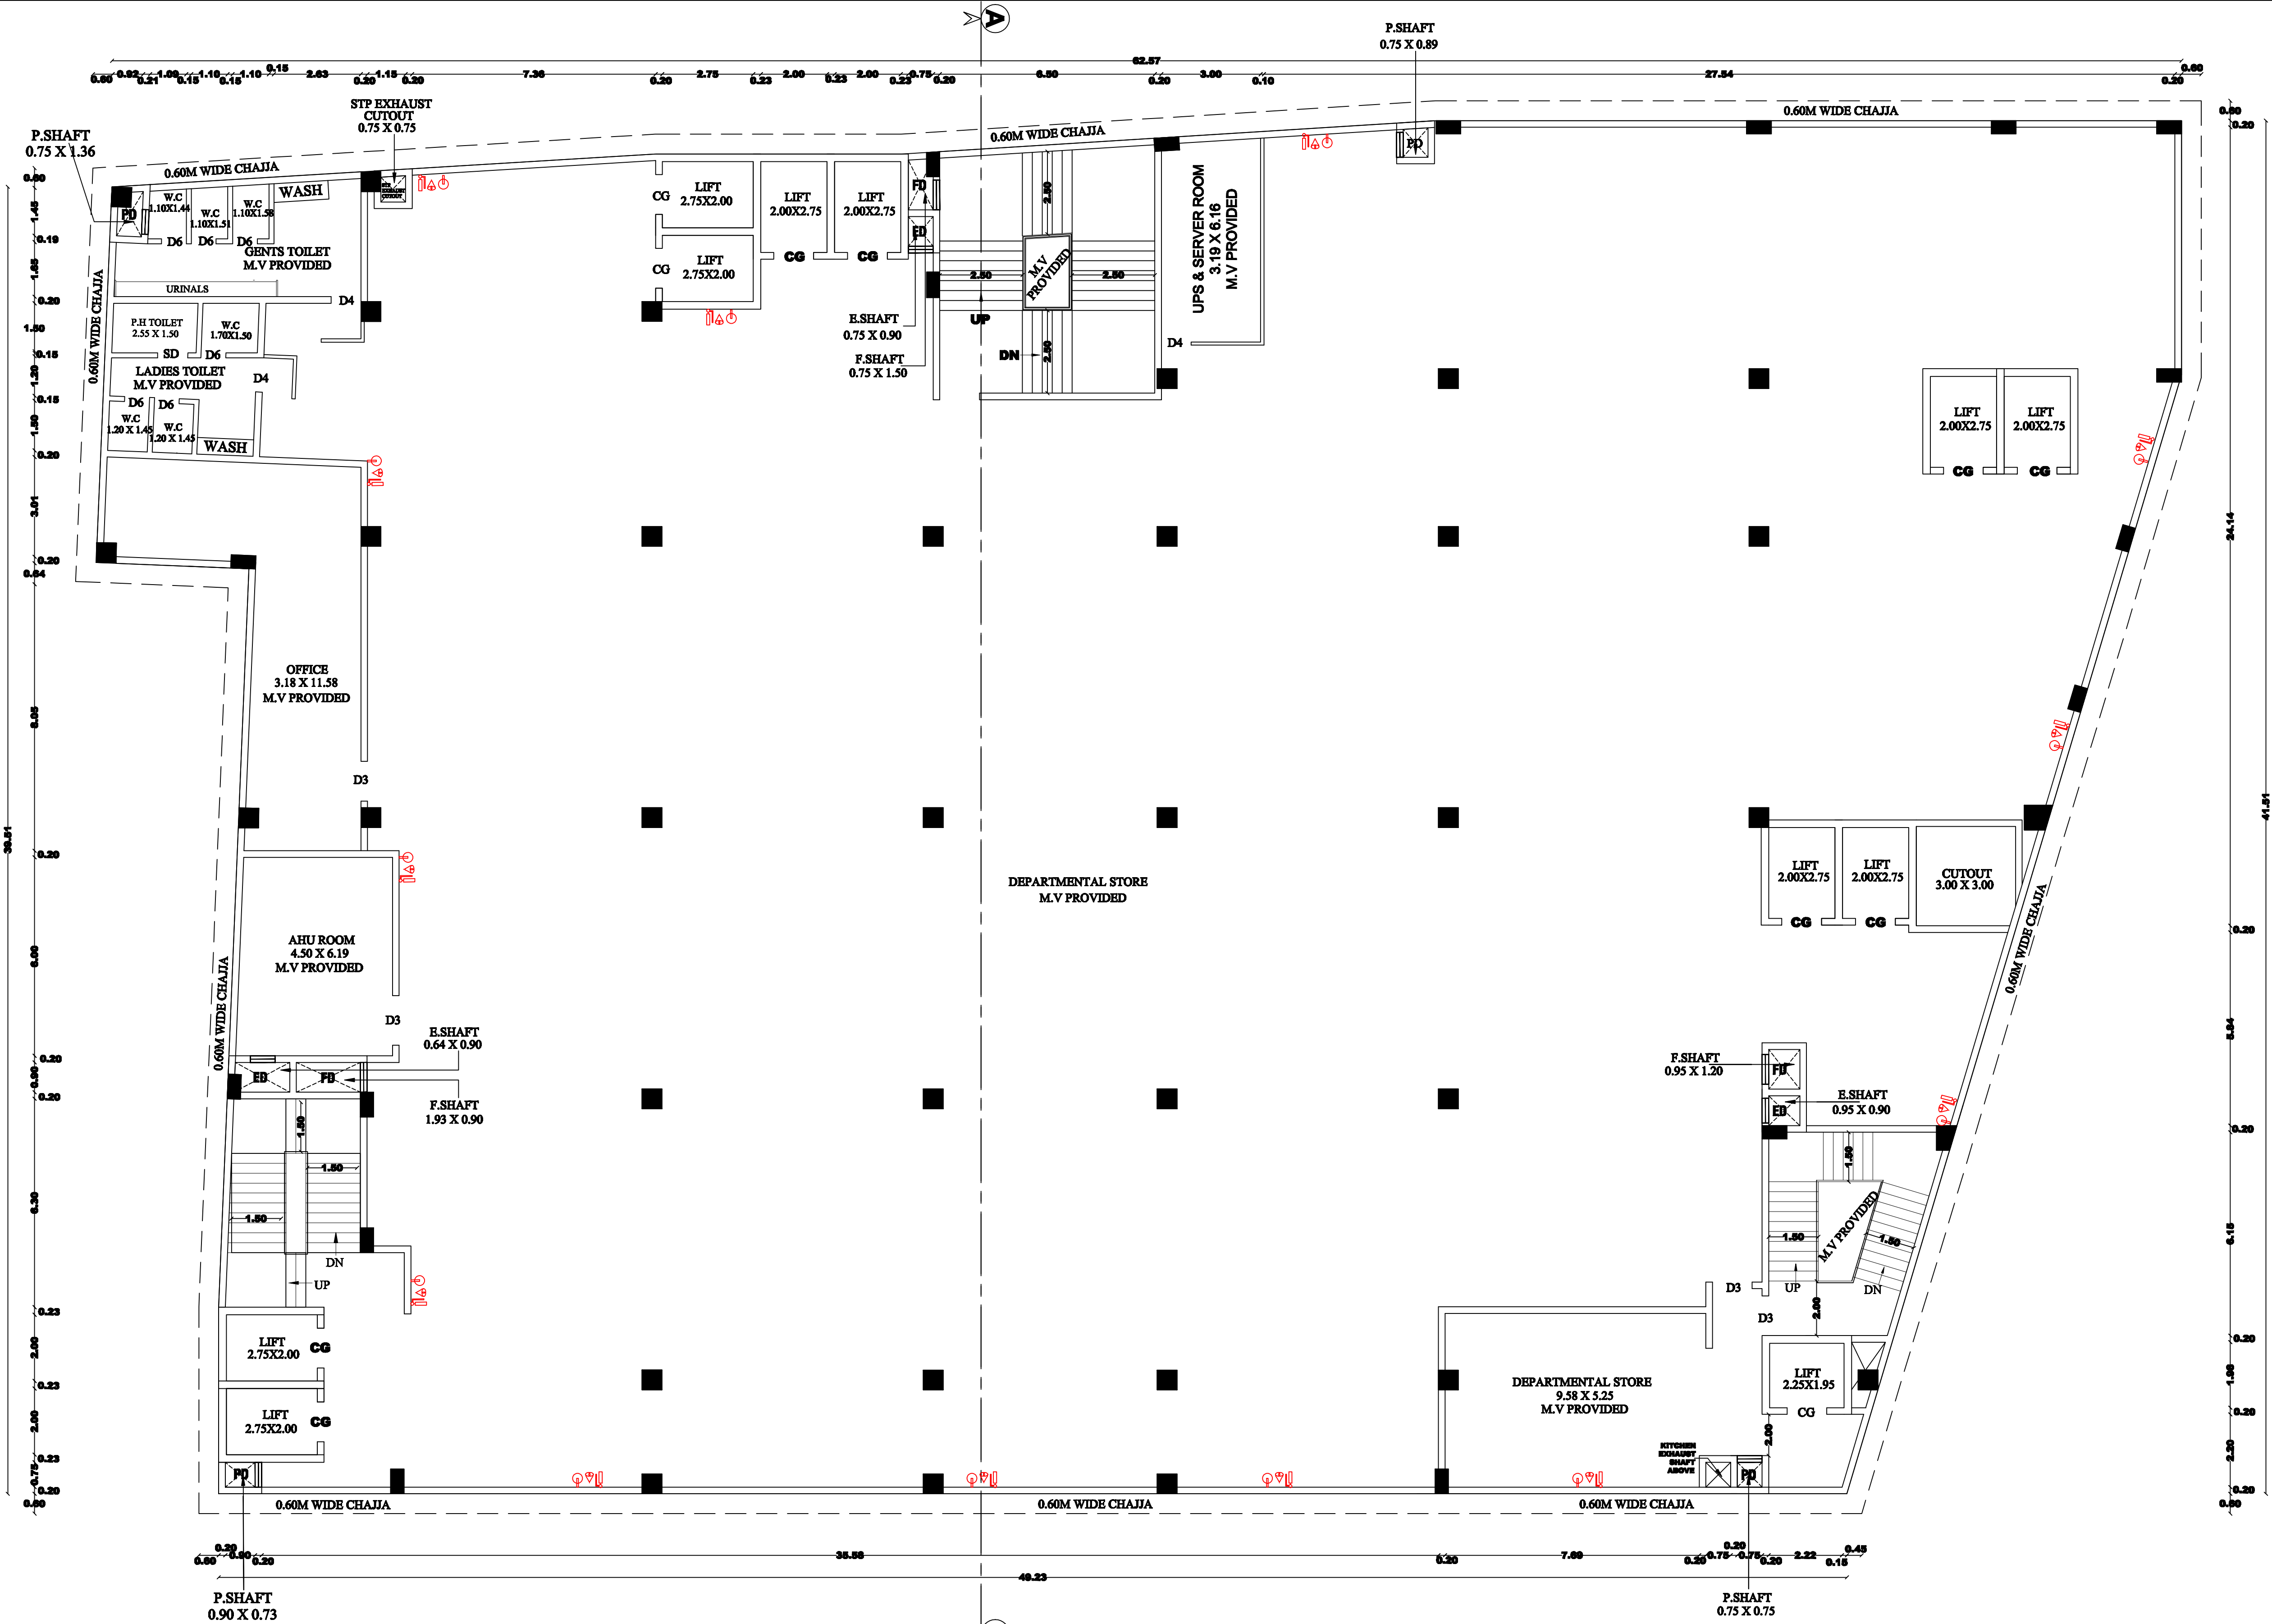

SECOND FLOOR PLAN

REVISED PLAN SHOWING THE PROPOSED CONSTRUCTION
OF DEPARTMENTAL STORE S.F.NO: 12/6A1 & 12/6A2,
NACHIKURICHI VILLAGE & PANCHAYATH,
SRIRANGAM TALUK, TRICHY DISTRICT.

ALL DIMENSIONS ARE IN METER
SCALE - 1:100

NAME	DESCRIPTION	SIZE
MD1	DOOR	3.60 x 2.70
D1	DOOR	1.50 x 2.40
D2	DOOR	1.80 x 2.40
D3	DOOR	1.20 x 2.40
D4	DOOR	0.91 x 2.40
D5	DOOR	1.00 x 2.40
D6	DOOR	0.91 x 2.10
D7	DOOR	1.35 x 2.40
SD	SLIDING DOOR	1.00 x 2.40
RS1	ROLLING SHUTTER	3.60 x 2.70
RS2	ROLLING SHUTTER	3.00 x 2.40
RS3	ROLLING SHUTTER	1.48 x 2.40
RS4	ROLLING SHUTTER	1.29 x 2.70
RS5	ROLLING SHUTTER	6.00 x 3.00
W1	FIRE WINDOW	1.80 x 1.80
W2	WINDOW	1.20 x 2.40
W3	WINDOW	1.80 x 2.40
W4	WINDOW	3.00 x 1.95
CG	COLLAPSIBLE GATE	1.50 x 2.40
LD	LIFT DOOR	1.20 x 2.40

ALREADY APPROVAL DETAILS

B.P/DTCP NO: 468/2024.. Dt: 28.10.2024..
P.P/JD DTCP (TD) NO : 161/2024 Dt: 14.11.2024..

EXISTING APPROVED AREA

SL NO.	DESCRIPTION	F.S.I AREA (SQM)	NON F.S.I AREA (SQM)	TOTAL AREA (SQM)
1)	HEAD ROOM AREA	—	213.66	213.66

REVISED BUILDUP AREA

SL NO.	DESCRIPTION	F.S.I AREA (SQM)	NON F.S.I AREA (SQM)	TOTAL AREA (SQM)
1)	HEAD ROOM AREA	—	213.66	213.66

APPLICANT

for SSB SYSTEM BUILDING PRIVATE LIMITED
DIRECTOR
Dr.M. Sundaran Hospital Private Limited
DIRECTOR

REGISTERED ENGINEER

Er.R.VETRIVELU, B.E., M.Tech.,
Govt. Approved Panel Engineer,
Register of Engineers,
Reg.No:SE/6/1/UTCP/100/2001/02
D-382, Sankarajudai Street,
Arumugapuram, Chennai - 600 033. M : 984230065.
Cell : 97893 33245.

STRUCTURAL ENGINEER


J. RENNY GABRIEL, B.E., M.Tech.,
Structural Engineer Grade - I (SE)
Reg.No:SE/6/1/UTCP/100/2001/02
No:11-A/1, Toolpuraam 11th Street,
Thiruvallur - 620003. M : 984230065.
Email : jennygabriel@gmail.com

CONSTRUCTION ENGINEER

M.MOHIDEEN BASHA, B.E.,(Civil Engg.)
Construction Engineer (CE)
DTCP Reg. No. CGDIST/KE/2022/02/002
A3 Helios Apartment, Kanabai Street, Pallikarai.
Chennai - 600 100, Mob: 95559244.
Email : mohideenbasha.m@gmail.com

GEO TECHNICAL ENGINEER

M. MUTHUSELVAM, M.E.,
Registered Geo - Technical Engineer
CMDA Reg. No : GTE/2023/06/01
Avadi, Chennai - 600 062.
Mob : 96288 19560
m.all:decprojects@gmail.com

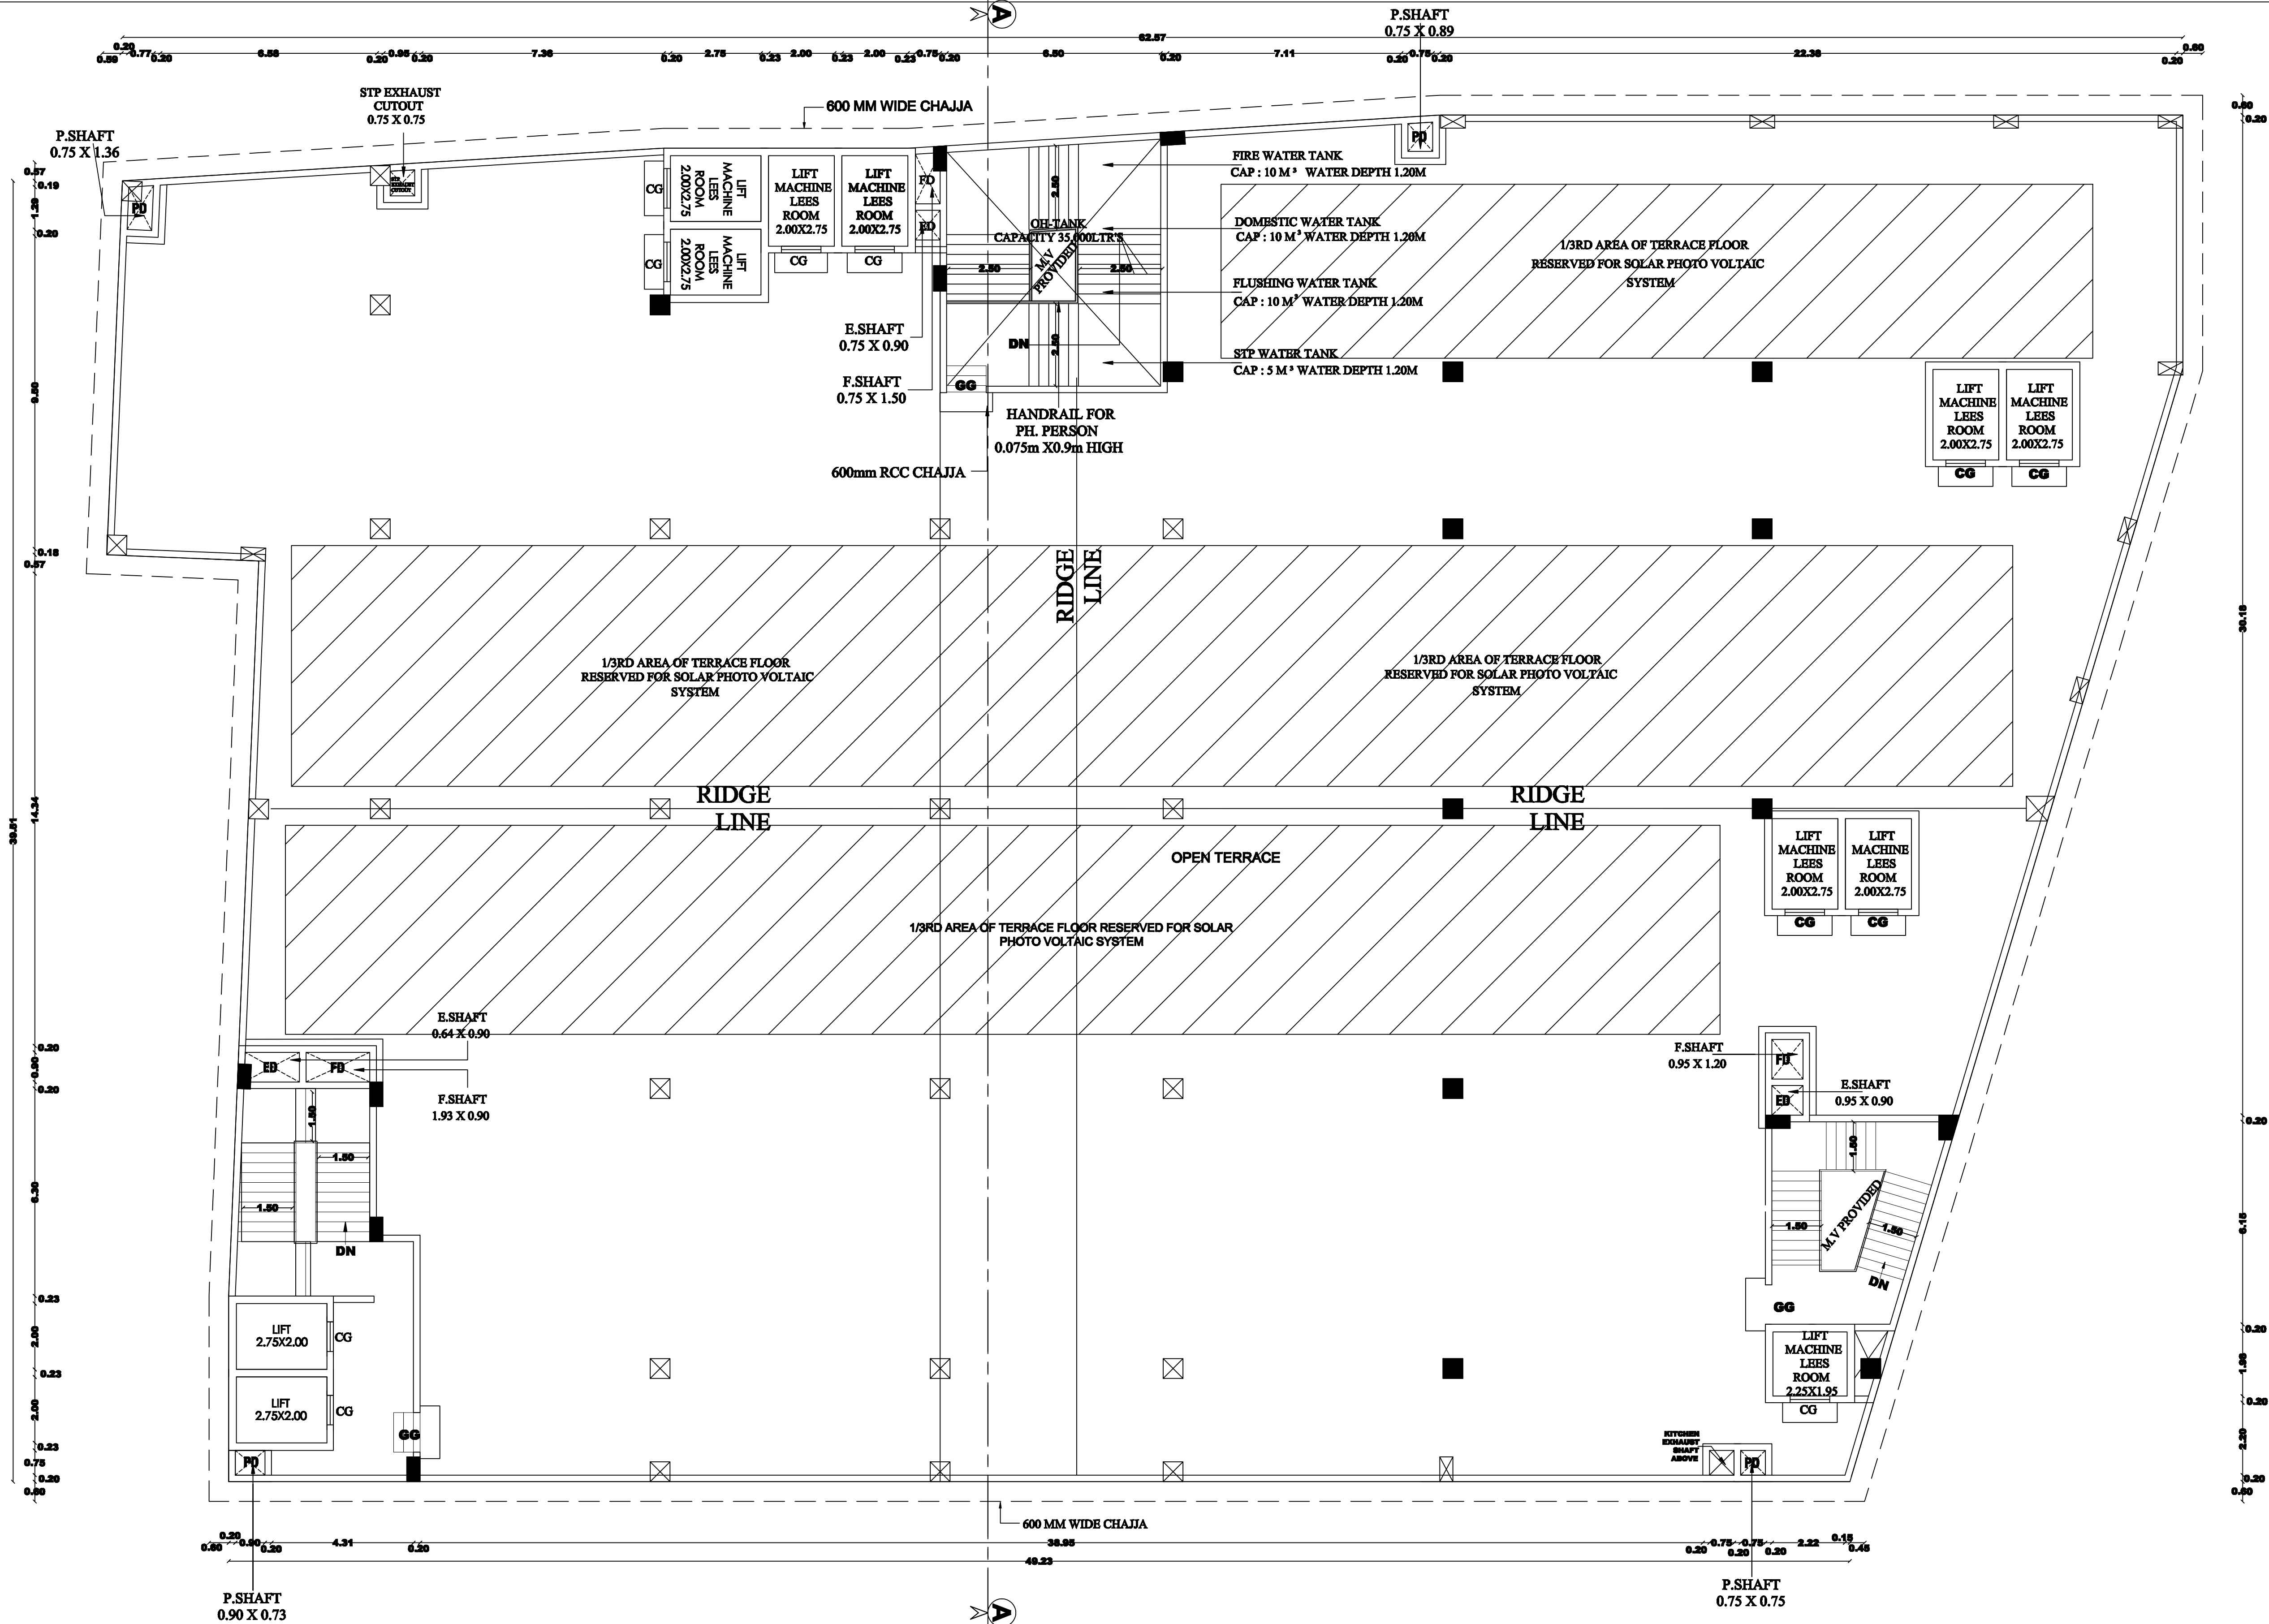


TERRACE FLOOR PLAN



REVISED PLAN SHOWING THE PROPOSED CONSTRUCTION
OF DEPARTMENTAL STORE S.F.NO: 12/6A1 & 12/6A2,
NACHIKURICHI VILLAGE & PANCHAYATH,
SRIRANGAM TALUK, TRICHY DISTRICT.

ALL DIMENSIONS ARE IN METER
SCALE - 1:100

NAME	DESCRIPTION	SIZE
MD1	DOOR	3.60 x 2.70
D1	DOOR	1.50 x 2.40
D2	DOOR	1.80 x 2.40
D3	DOOR	1.20 x 2.40
D4	DOOR	0.91 x 2.40
D5	DOOR	1.00 x 2.40
D6	DOOR	0.91 x 2.10
D7	DOOR	1.35 x 2.40
SD	SLIDING DOOR	1.00 x 2.40
RS1	ROLLING SHUTTER	3.60 x 2.70
RS2	ROLLING SHUTTER	3.00 x 2.40
RS3	ROLLING SHUTTER	1.48 x 2.40
RS4	ROLLING SHUTTER	1.29 x 2.70
RS5	ROLLING SHUTTER	6.00 x 3.00
W1	FIRE WINDOW	1.80 x 1.80
W2	WINDOW	1.20 x 2.40
W3	WINDOW	1.80 x 2.40
W4	WINDOW	3.00 x 1.95
CG	COLLAPSIBLE GATE	1.50 x 2.40
LD	LIFT DOOR	1.20 x 2.40

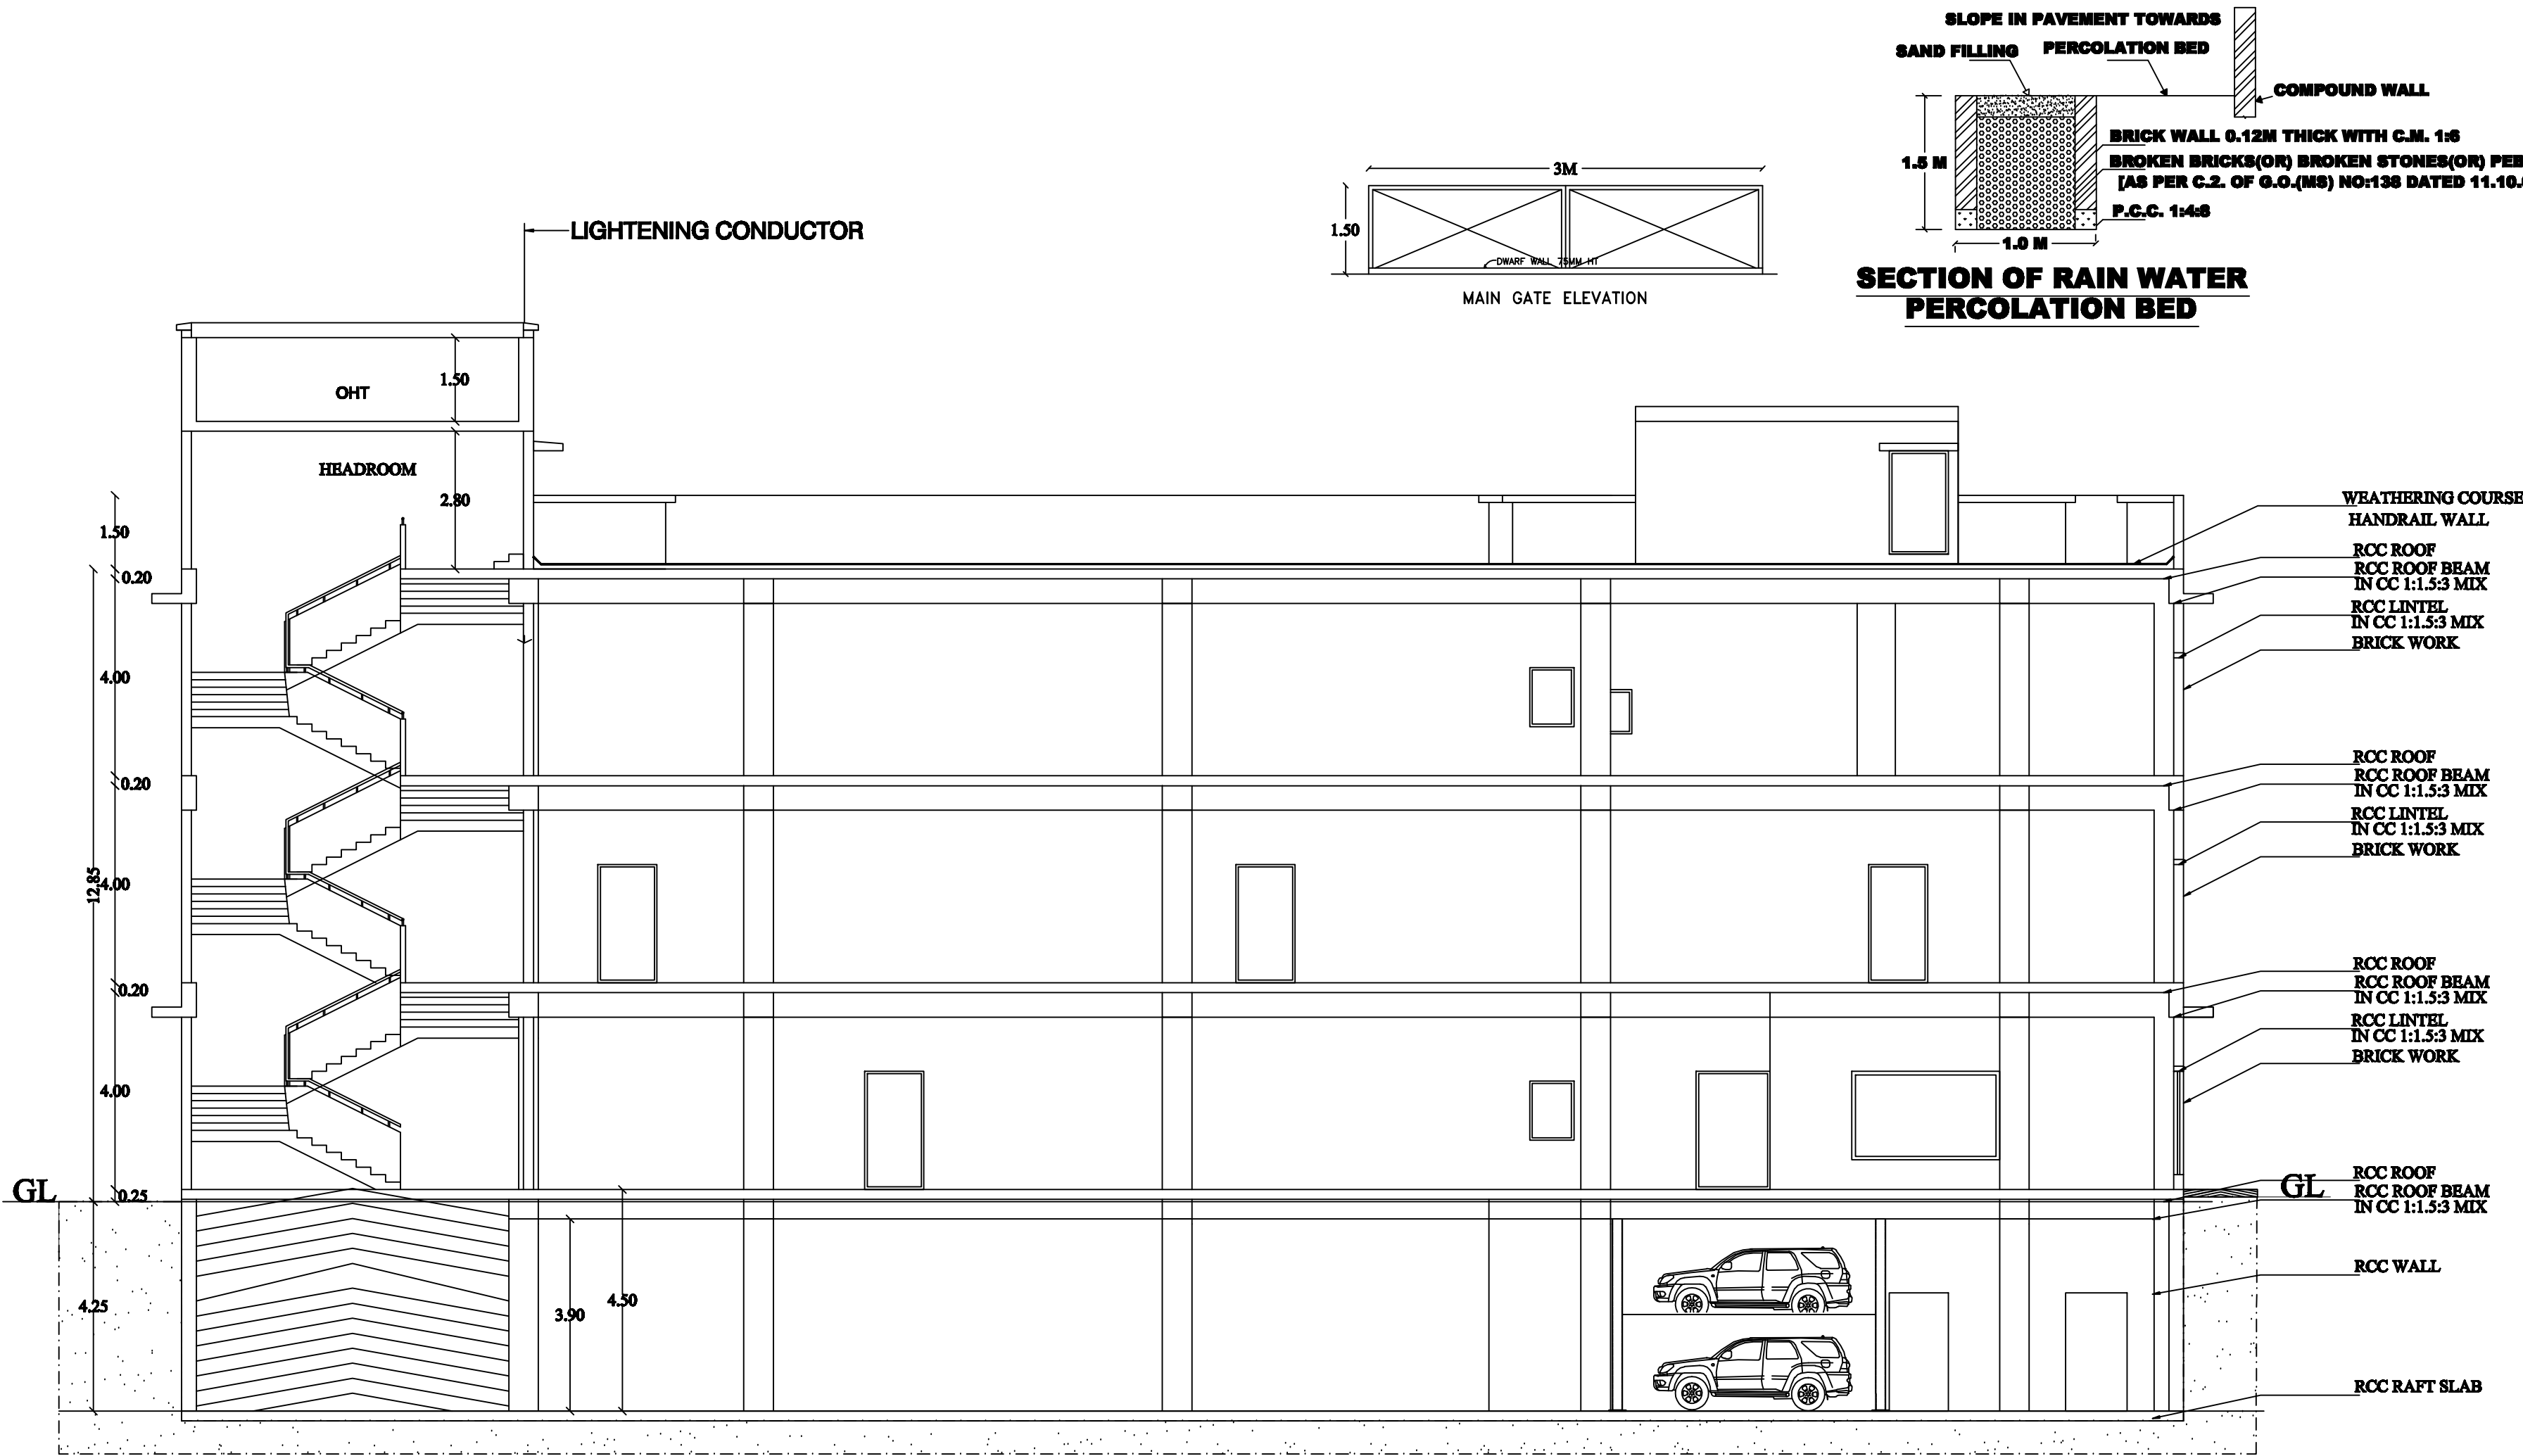


SECTION - AA

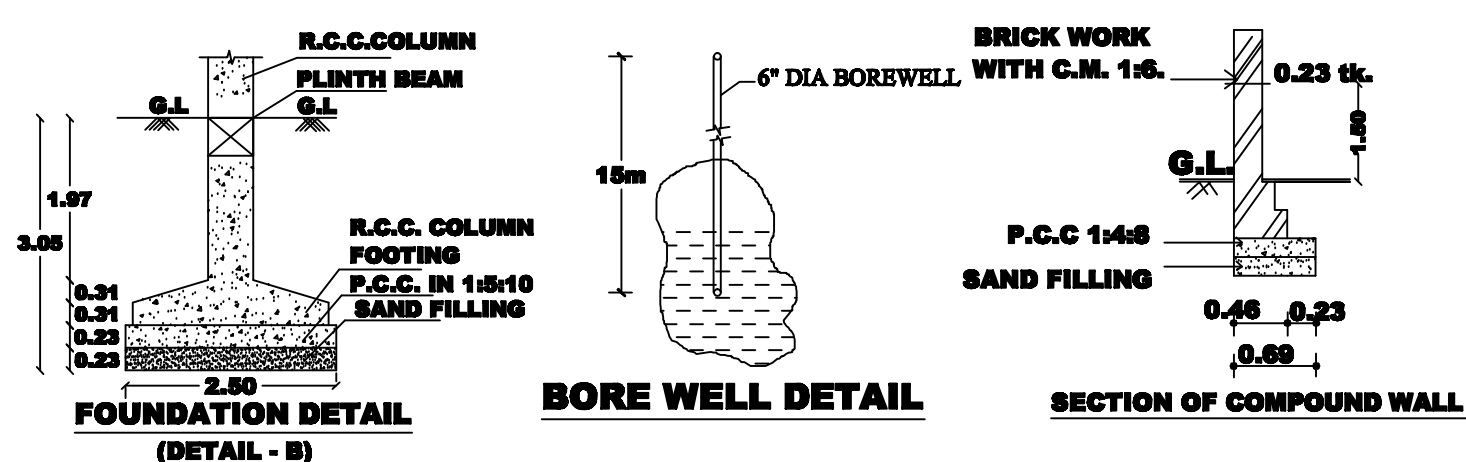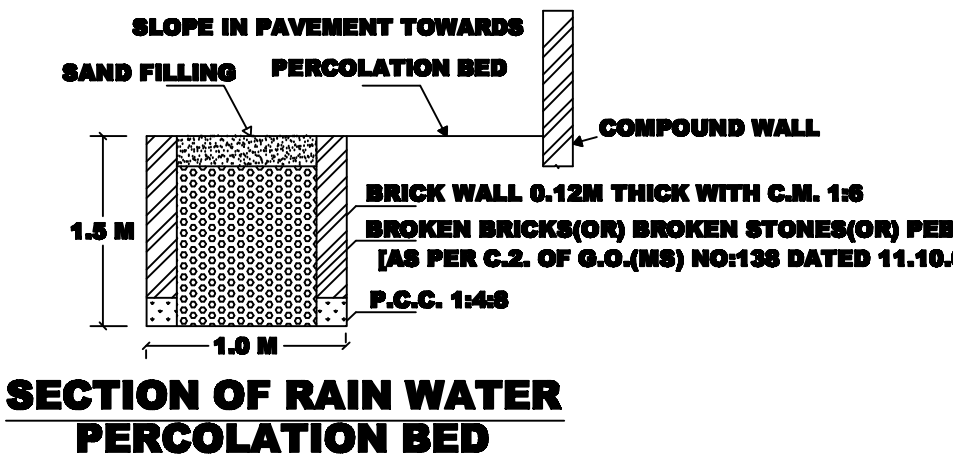


FOUNDATION DETAIL (DETAIL - B)

BORE WELL DETAIL


SECTION OF COMPOUND WALL

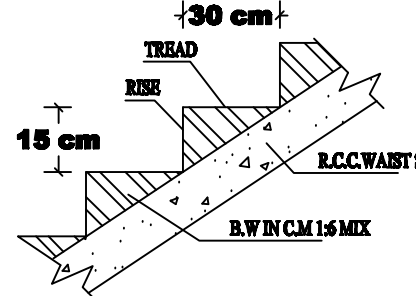

SECTION OF STAIRCASE

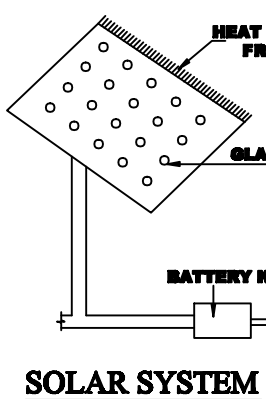


SOLAR SYSTEM

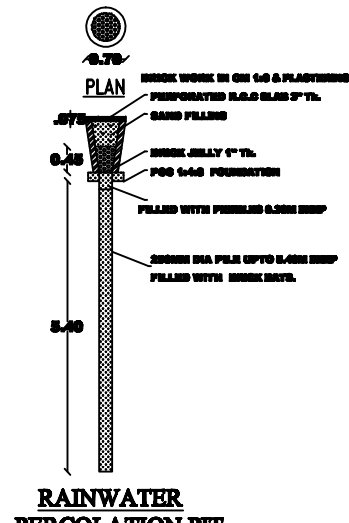


RAINWATER PERCOLATION PIT

- NOTE:
- SULLAGE WASTE FROM TOILET WILL BE CONNECTED INTO STP
 - BORE WELL WITH MOTAR WATER TANK AND PANCHAYAT WATER SUPPLY
 - RAIN WATER PERCOLATION PIT PROVIDED @ 1/30 Sqm OF PLINTH AREA @ 6 M C/C
 - RAIN WATER PERCOLATION BED 1.0m WIDE WILL BE PROVIDED AROUND THE BUILDING
 - RAIN WATER TAKEN TO THE BORE WELL THROUGH 150MM DIA PIPES.
 - RAIN WATER COLLECTED FROM OPEN TERRACE SHALL BE COLLECTED THROUGH PIPES AND LED INTO A FILTER PIT (SIZE 60 X 60 X 60 CM) WITH APPROPRIATE FILTER MATERIAL AND THEN LED INTO COLLECTION TANK.
 - SOLAR WATER HEATER LINE ARRANGEMENTS WILL BE PROVIDED.

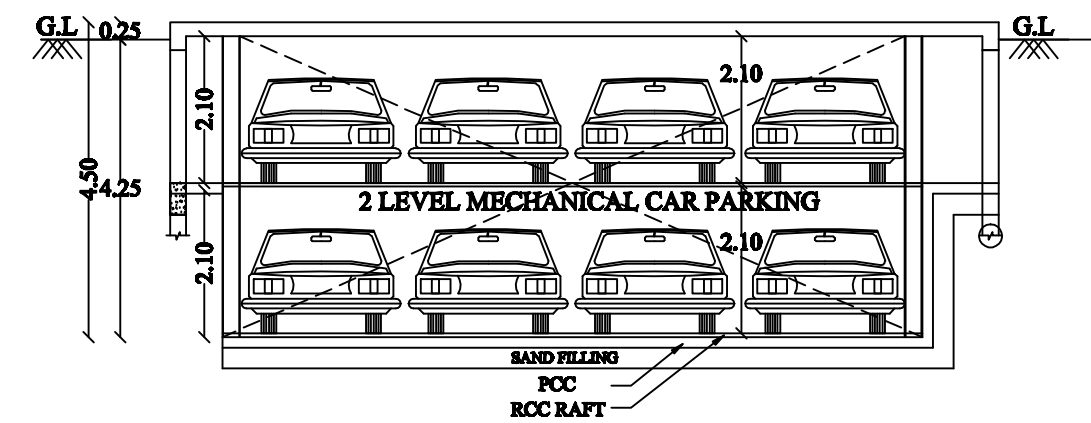

MULTI LEVEL MECHANICAL CAR PARKING SECTION DETAILS

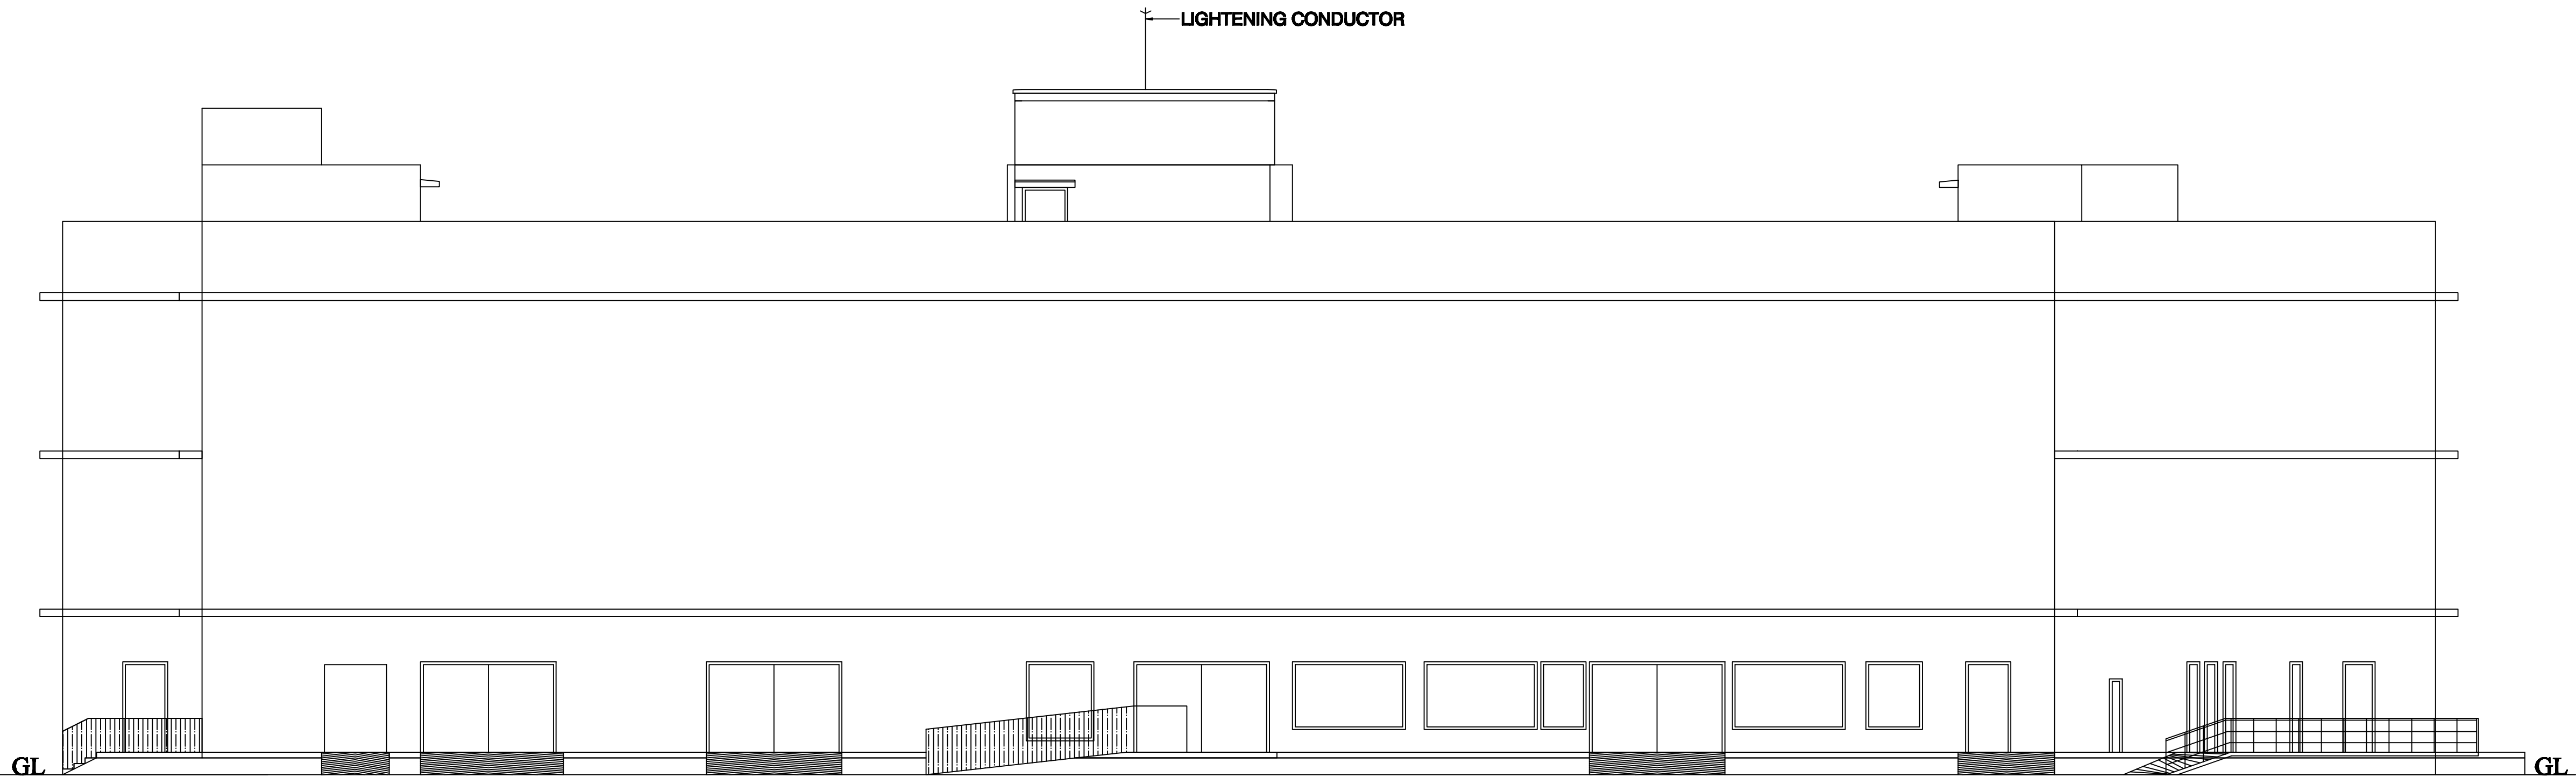

FRONT ELEVATION

APPLICANT

For SRI SUNDARAM HOSPITAL PRIVATE LIMITED
DIRECTOR
Dr. M. Sundaram Hospital Private Limited
DIRECTOR

REGISTERED ENGINEER

Er. R. VETTRIVELU, B.E., M.Tech.,
Govt. Approved Panel Engineer Class-1A,
Registered Engineer,
Reg. No. RE-11/1071/2007 (Date 2007/10/17)
D-352, Ganthipalayam Street,
Annamalai, Vennur, Trichy - 17.
Cell: 97853 232465.

STRUCTURAL ENGINEER

J. BENNY GABRIEL, B.E., M.Tech.,
Structural Engineer Grade - I (SE),
Reg. No. RE-11/1071/2007 (Date 2007/10/17)
D-352, Ganthipalayam Street,
Annamalai, Vennur, Trichy - 17.
Cell: 97853 232465.

CONSTRUCTION ENGINEER

M. MOHIDEEN BASHA, B.E., (Civil Engg.),
Construction Engineer (CE),
DTP Reg. No. CE/IND/ACE/2022/02/002,
33 Belas Apartment, Kanchi Street, Pallakurasi,
Chennai - 600 100, Mob: 805032444,
Email: mohideenbasha@gmail.com

GEO TECHNICAL ENGINEER

M. MUTHUSELVAM, M.E.,
Registered Geo-Technical Engineer
CMDA Reg. No.: GTE/2023/06/61
Avalai, Chennai - 600 062.
Mob: 96286 19560
mail: deecprojects@gmail.com

