

PP

APPROVAL RECORD

Planning Permission

Tiruchirappalli district, Tamil Nadu

APPROVAL TYPE

Building Plan

ISSUING AUTHORITY

Rural Panchayat


The approval as the planning authority issued it, reproduced in full behind this page.

An approval speaks to what was sanctioned, not to what was built. Completion is a separate record.


PLAN SHOWING THE PROPOSED CONSTRUCTION OF GROUND AND FIRST FLOOR R.C.C ROOF RESIDENTIAL BUILDING IN OLD S.F NO: 502/7A, NEW S.F. NO: 502/7A3,7A2B, (AS PER PATTa), PATTa NO: 8440,8455, AT NORTH STREET, SEERANGANUR VILLAGE, THINNANUR VILLAGE AND PANCHAYAT, MUSIRI TALUK, TRICHY DISTRICT.

OWNER: Mr.K.MANOKARAN, S/O,KUPPAMUTHU


SITE PLAN:

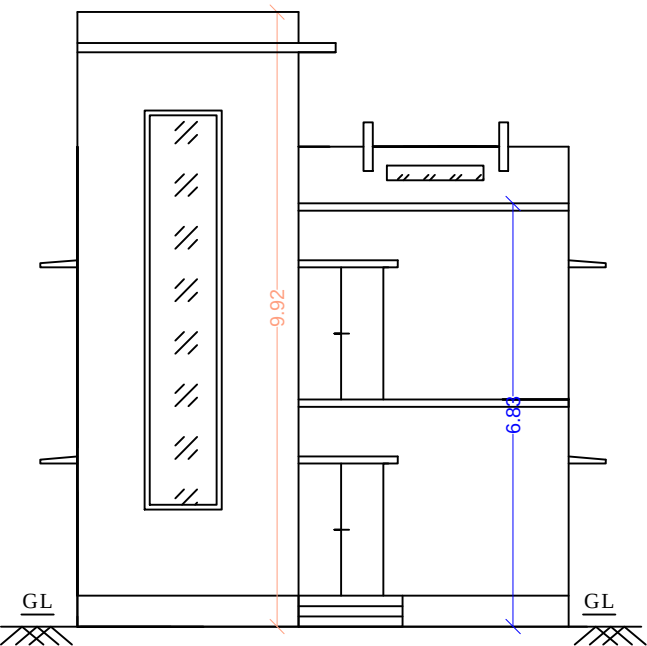


FRONT ELEVATION

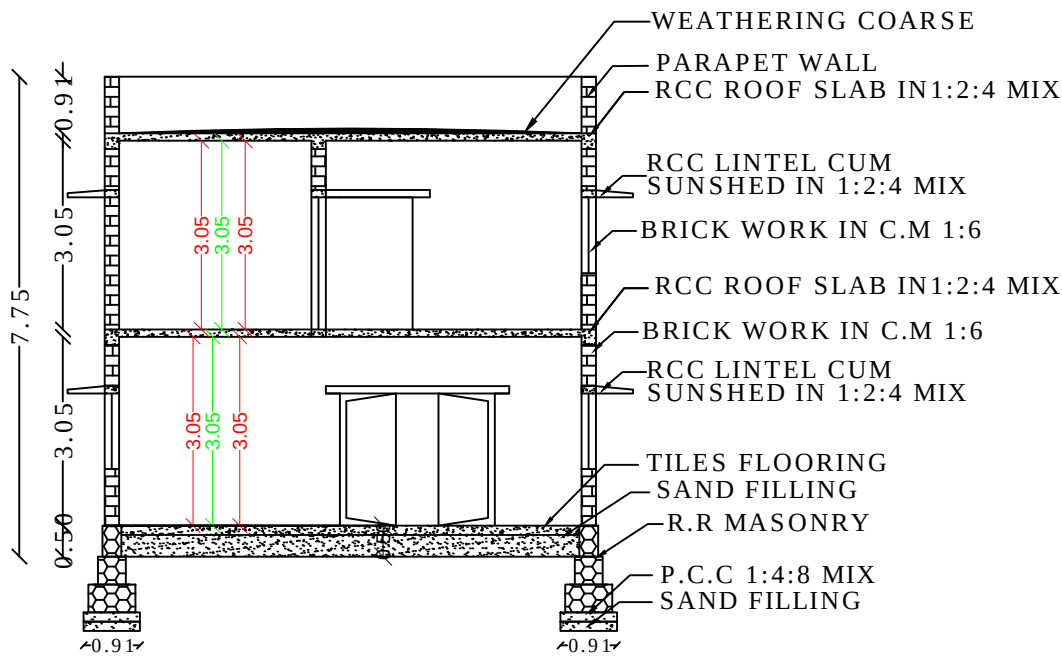

SECTION ON 'AB'

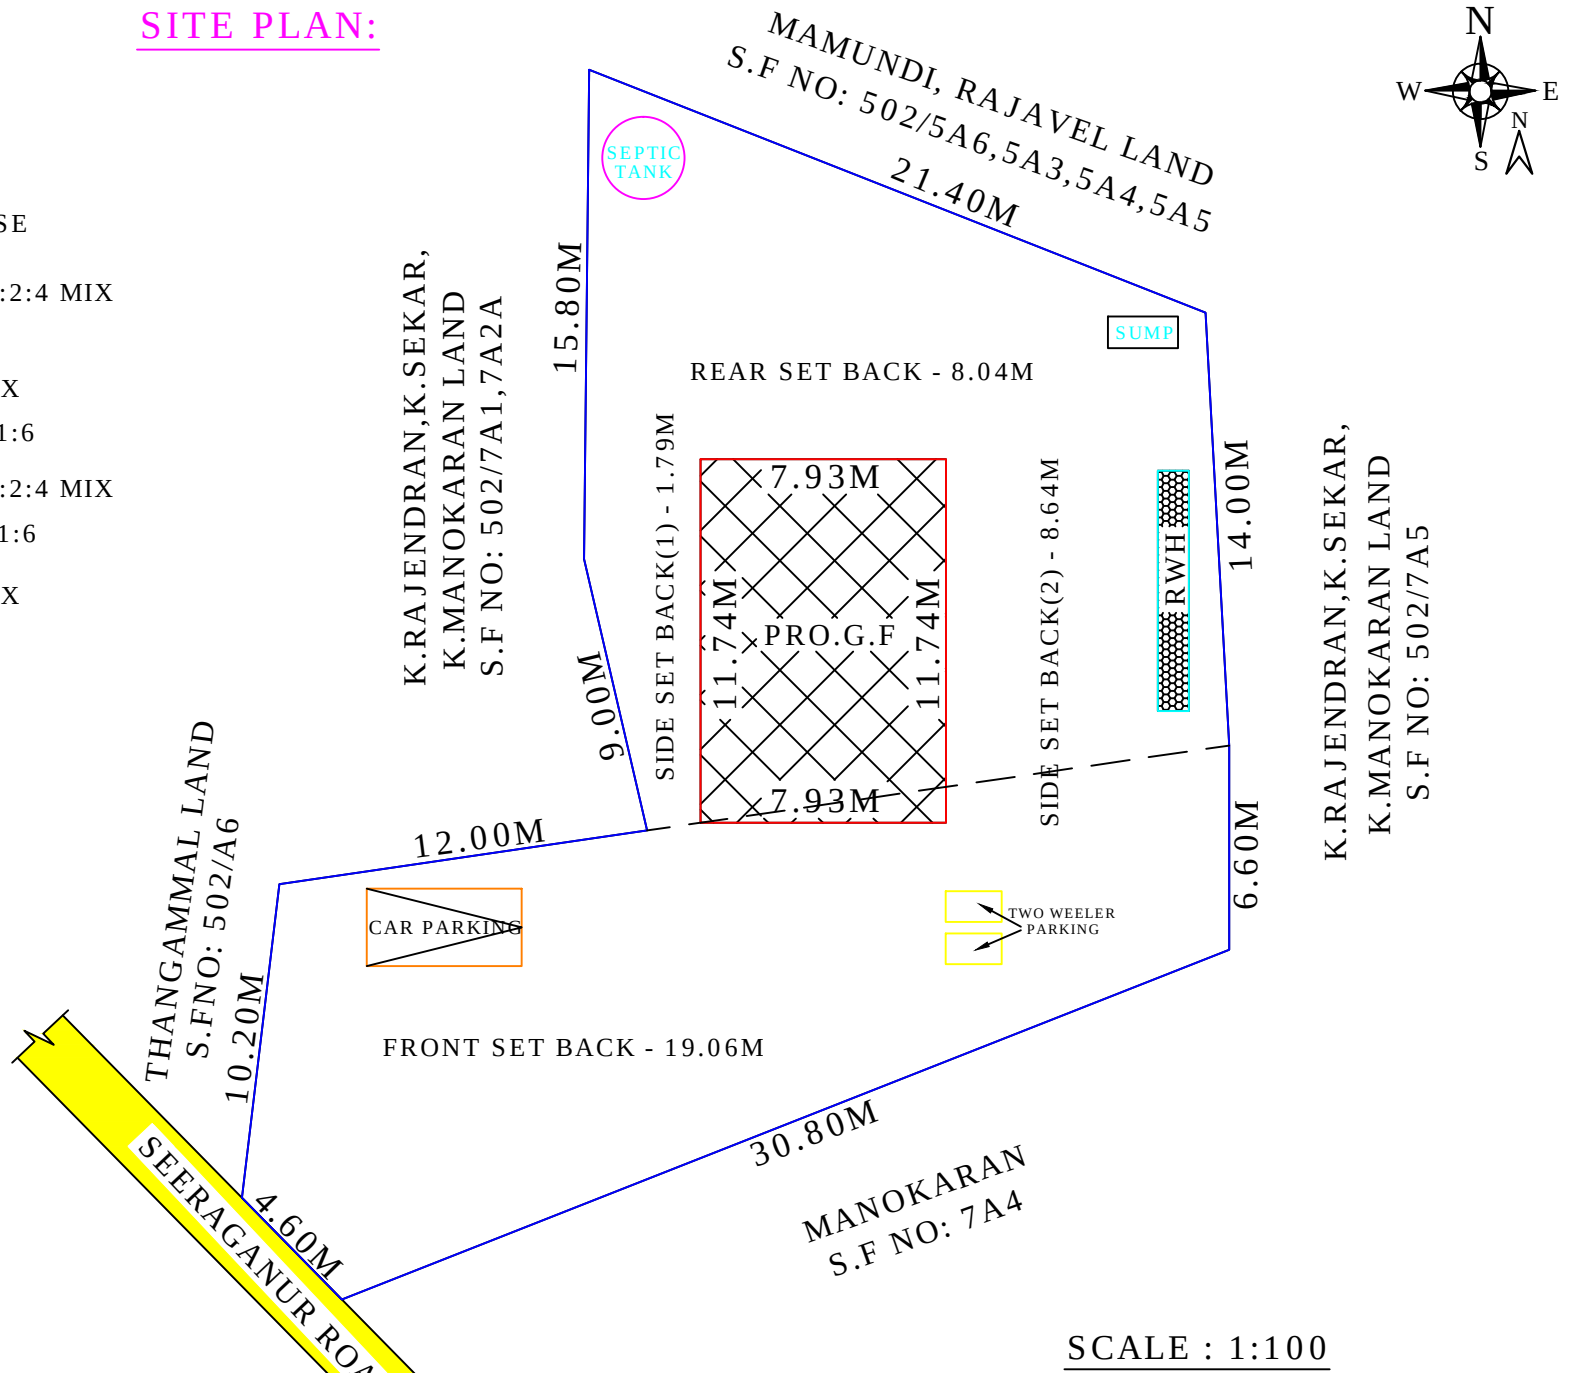


SCALE : 1:100

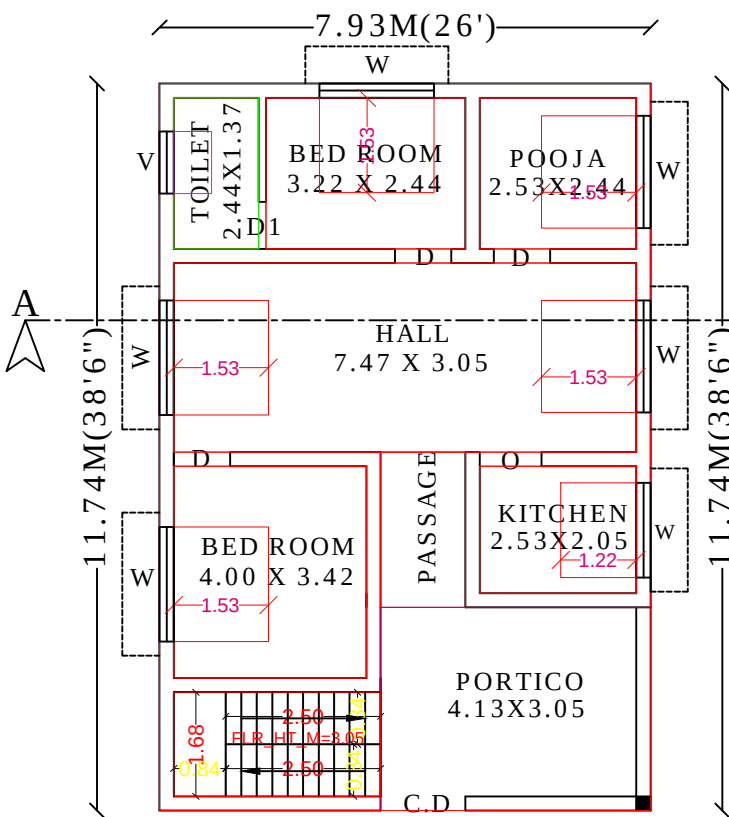


PRO.GROUND FLOOR PLAN

(SOUTH FACING)

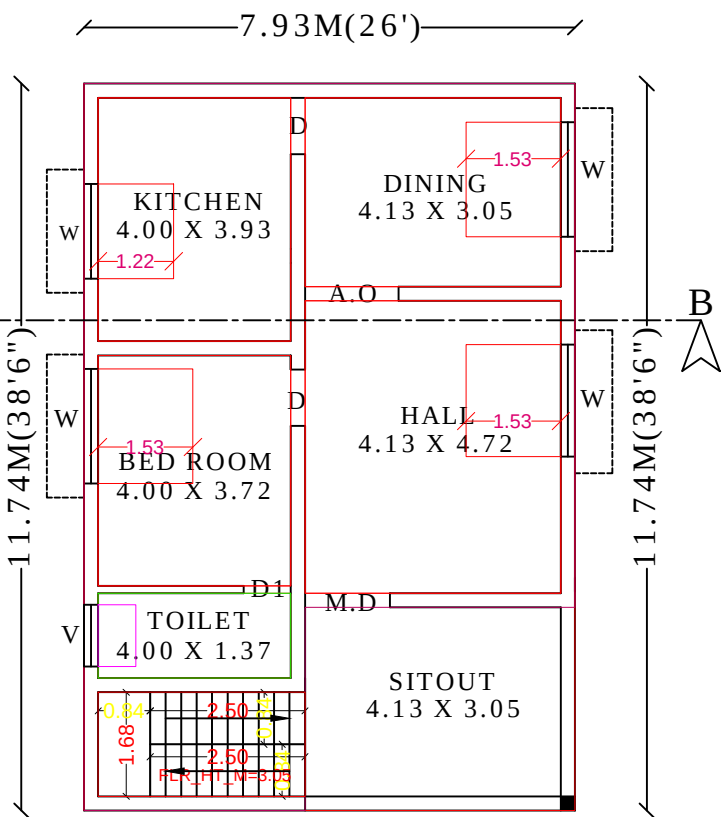


PRO.FIRST FLOOR PLAN

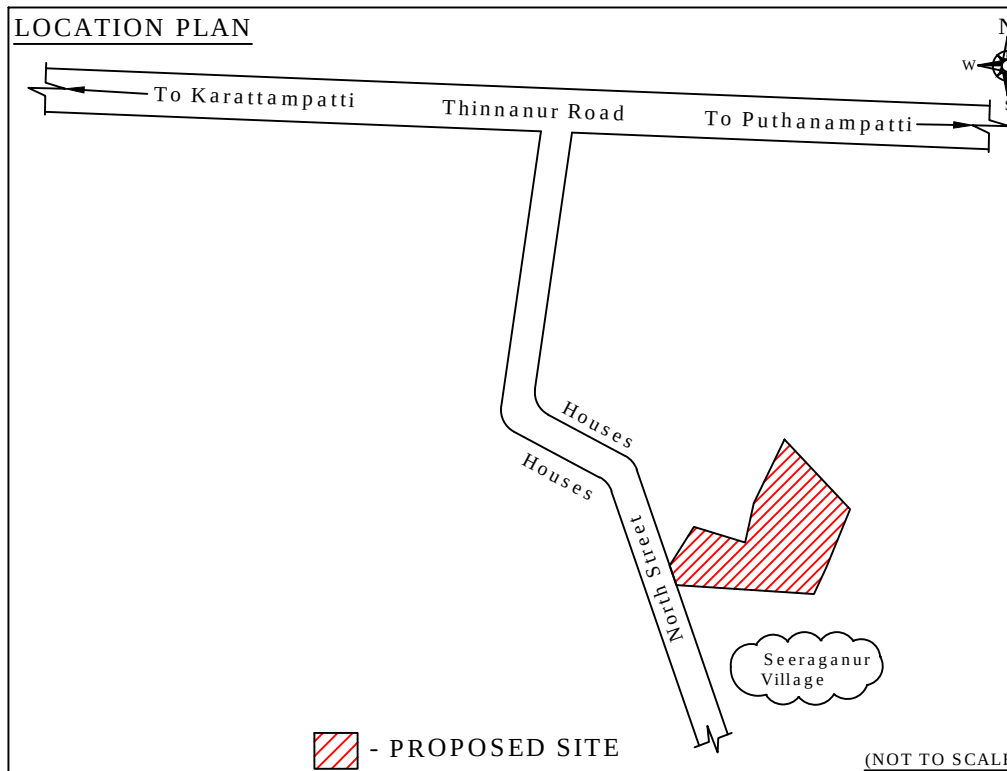

- PROPOSED SITE


(NOT TO SCALE)

APPI

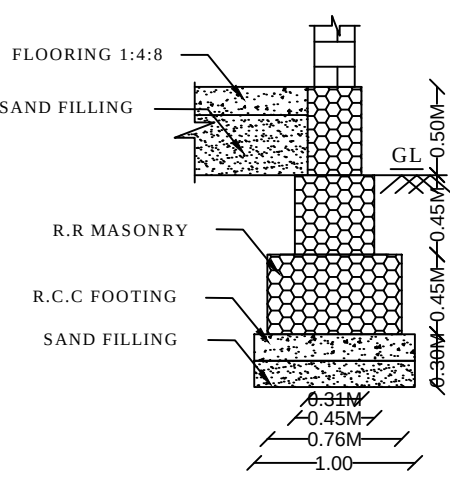


TYPICAL SECTION OF R.R MASONRY FOOTING DETAILS


DWELLING UNITS DETAILS	
PRO.G.F.DWELLING UNIT - 01 - 93.06SQM	
PRO.F.F.DWELLING UNIT - 01 - 93.06SQM	

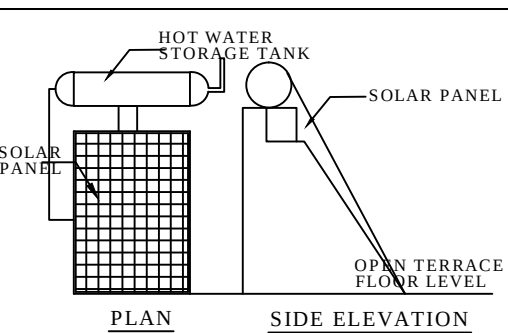


SOLAR SYSTEM DETAILS

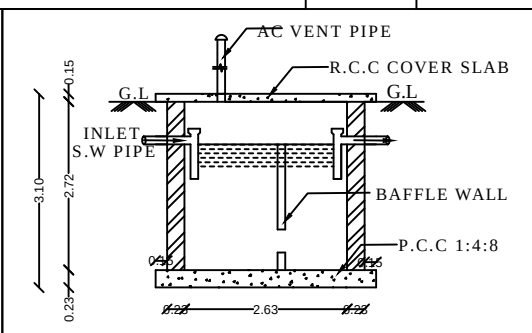

SEPTIC TANK DETAILS

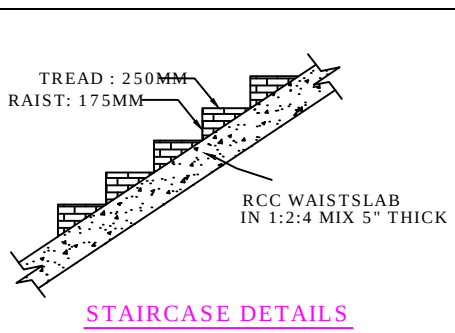

STAIRCASE DETAILS

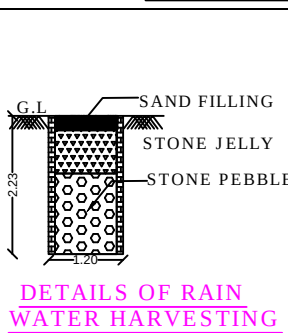

DETAILS OF RAIN WATER HARVESTING

AREA STATEMENT DETAILS			
AS PER DOCUMENT		:	797.00SQM (OR) 8572.53SQFT
AS PER PATTa		:	797.00SQM (OR) 8572.53SQFT
SUPER IMPOSED AREA		:	797.00SQM (OR) 8572.53SQFT
NOTE : ALL DIMENSIONS ARE IN 'METRE'			

PROPOSED BUILDING AREA DETAILS			
Sl. NO	DESCRIPTION	FSI (SQ.M)	TOTEL (SQFT)
01	PRO.GROUND FLOOR	93.06	1001.00
02	PRO.FIRST FLOOR	93.06	1001.00
03	TERRACE FLOOR	---	---
TOTAL AREA		186.12	2002.00

TOTAL FSI AREA = 186.12 SQM
FLOOR SPACE INDEX = 186.12/797.00 = 0.23 < 2
PLOT COVERAGE = 93.06 / 797.00 X 100 = 11.67%

PARKING AREA DETAILS		
CAR PARKING AREA	-	1NO
TWO WHEELER PARKING AREA	-	2NO

JOINERY SCHEDULE		
TYPE	DISCRIPTION	SIZE IN 'METER'
M.D	MAIN DOOR	1.22 x 2.13
D	FLUSH DOOR	0.91 x 2.13
D1	FLUSH DOOR	0.76 x 2.13
AO	OPEN	1.00 x 2.13
W	WINDOW	1.53 x 1.22
KW	KITCHEN WINDOW	1.22 x 0.91
V	VENTILATOR	1.00 x 0.61

COLOUR INDEX	REFERENCE
ROAD	SCALE : 1 : 100
PRO. G.F.BUILDING	DATE :
PRO. F.F.BUILDING	
PLOT BOUNDARY	

ARCHITECT/REGISTERED ENGINEER:

Er.R.KUMARAN, DCE., BE.,
REGISTERED ENGINEER - GRADE -II
Construction & Consulting Engg.,
Reg.No: 087/LS/2024/00001.
SHAYANA CONSTRUCTION
11A, Kattabomman Street.
Thuraiyur - 621010. CELL : 9865721309.

APPLICANT:

Mr.K.MANOKARAN,

Eight ways to know a piece of land before you pay for it.

This report covers one part of the picture. These cover the rest, drawn from the same government records, for any property in Tamil Nadu.

LandLens One

Ask anything about a property and get an answer grounded in live government records, with the sources shown.

[/landlens/one](#)



Verify My Land

Every record check run on one property and returned as a single report.

[/landlens/verify-my-land](#)



Legal Opinion

An advocate's written opinion on the title, built on the records we pull for it.

[/landlens](#)



One Map

Every layer on one map: the parcel, its boundary, zoning, water bodies and what sits around it.

[/landlens/one/map](#)



PriceMap

What land actually changed hands for around this plot, taken from the registered deeds.

[/landlens/pricemap](#)



Build Scope

What you are allowed to build here: floor space, height, coverage and setbacks.

[/landlens/build-scope](#)



Property Tracker

Watch a property and hear about it when something new is registered against it.

[/landlens/property-tracker](#)



Deal Room

Run the transaction in one place: documents, stamping, signatures and the parties.

[/landlens/deal-room](#)



Twenty-four checks you can run yourself, at no cost.

Records and verification

The registers themselves, read for you.

Encumbrance Certificate

Patta and Chitta

Field Measurement Sketch

EC Analyzer

Bank charge check

Court case search

Seller background check

Approval check by survey

Zoning and land use

What the plan says can happen on this land.

Land use zone finder

CMDA land use check

Coastal regulation zone

Master plan check

Water bodies finder

Airport height clearance

Value and duty

What it is worth and what it costs to register.

Guideline value by street

Guideline value by survey

Stamp duty and registration fees

Capital gains

Floor space index

Area unit converter

Registers and directories

Who holds it, and which office keeps the record.

Find your registering office

Temple property check

Waqf property check

RERA register



Every free tool
/tools



Services we run
for you
/services



The LandLens
suite
/landlens/one



Every claim in this document traces back to a government record.

Legal opinions, due diligence and title verification

Building plan, layout and sub-division approvals

Completion and occupancy certificates, regularisation

Escrow, negotiation and NRI property management

Land survey, soil testing, architecture and construction

Verified RealEstate
3/350/2 Mettukuppam,
OMR Thoraipakkam,
Chennai 600 097, India
hello@verified.realestate
+91 9996 12 9996

Prepared from the registers named on the page each finding sits on. Where a register could not be read, this document says so in its place rather than leaving the gap to be read as a clean result.

