


PLAN SHOWING THE PROPOSED CONSTRUCTION OF SCHOOL BUILDING FOR "ST.MARY'S HIGH SCHOOL" IN S.F.NO:493/2B, THOLURPATTI VILLAGE & PANCHAYAT, THOTTIYAM TALUK, TRICHY DISTRICT.

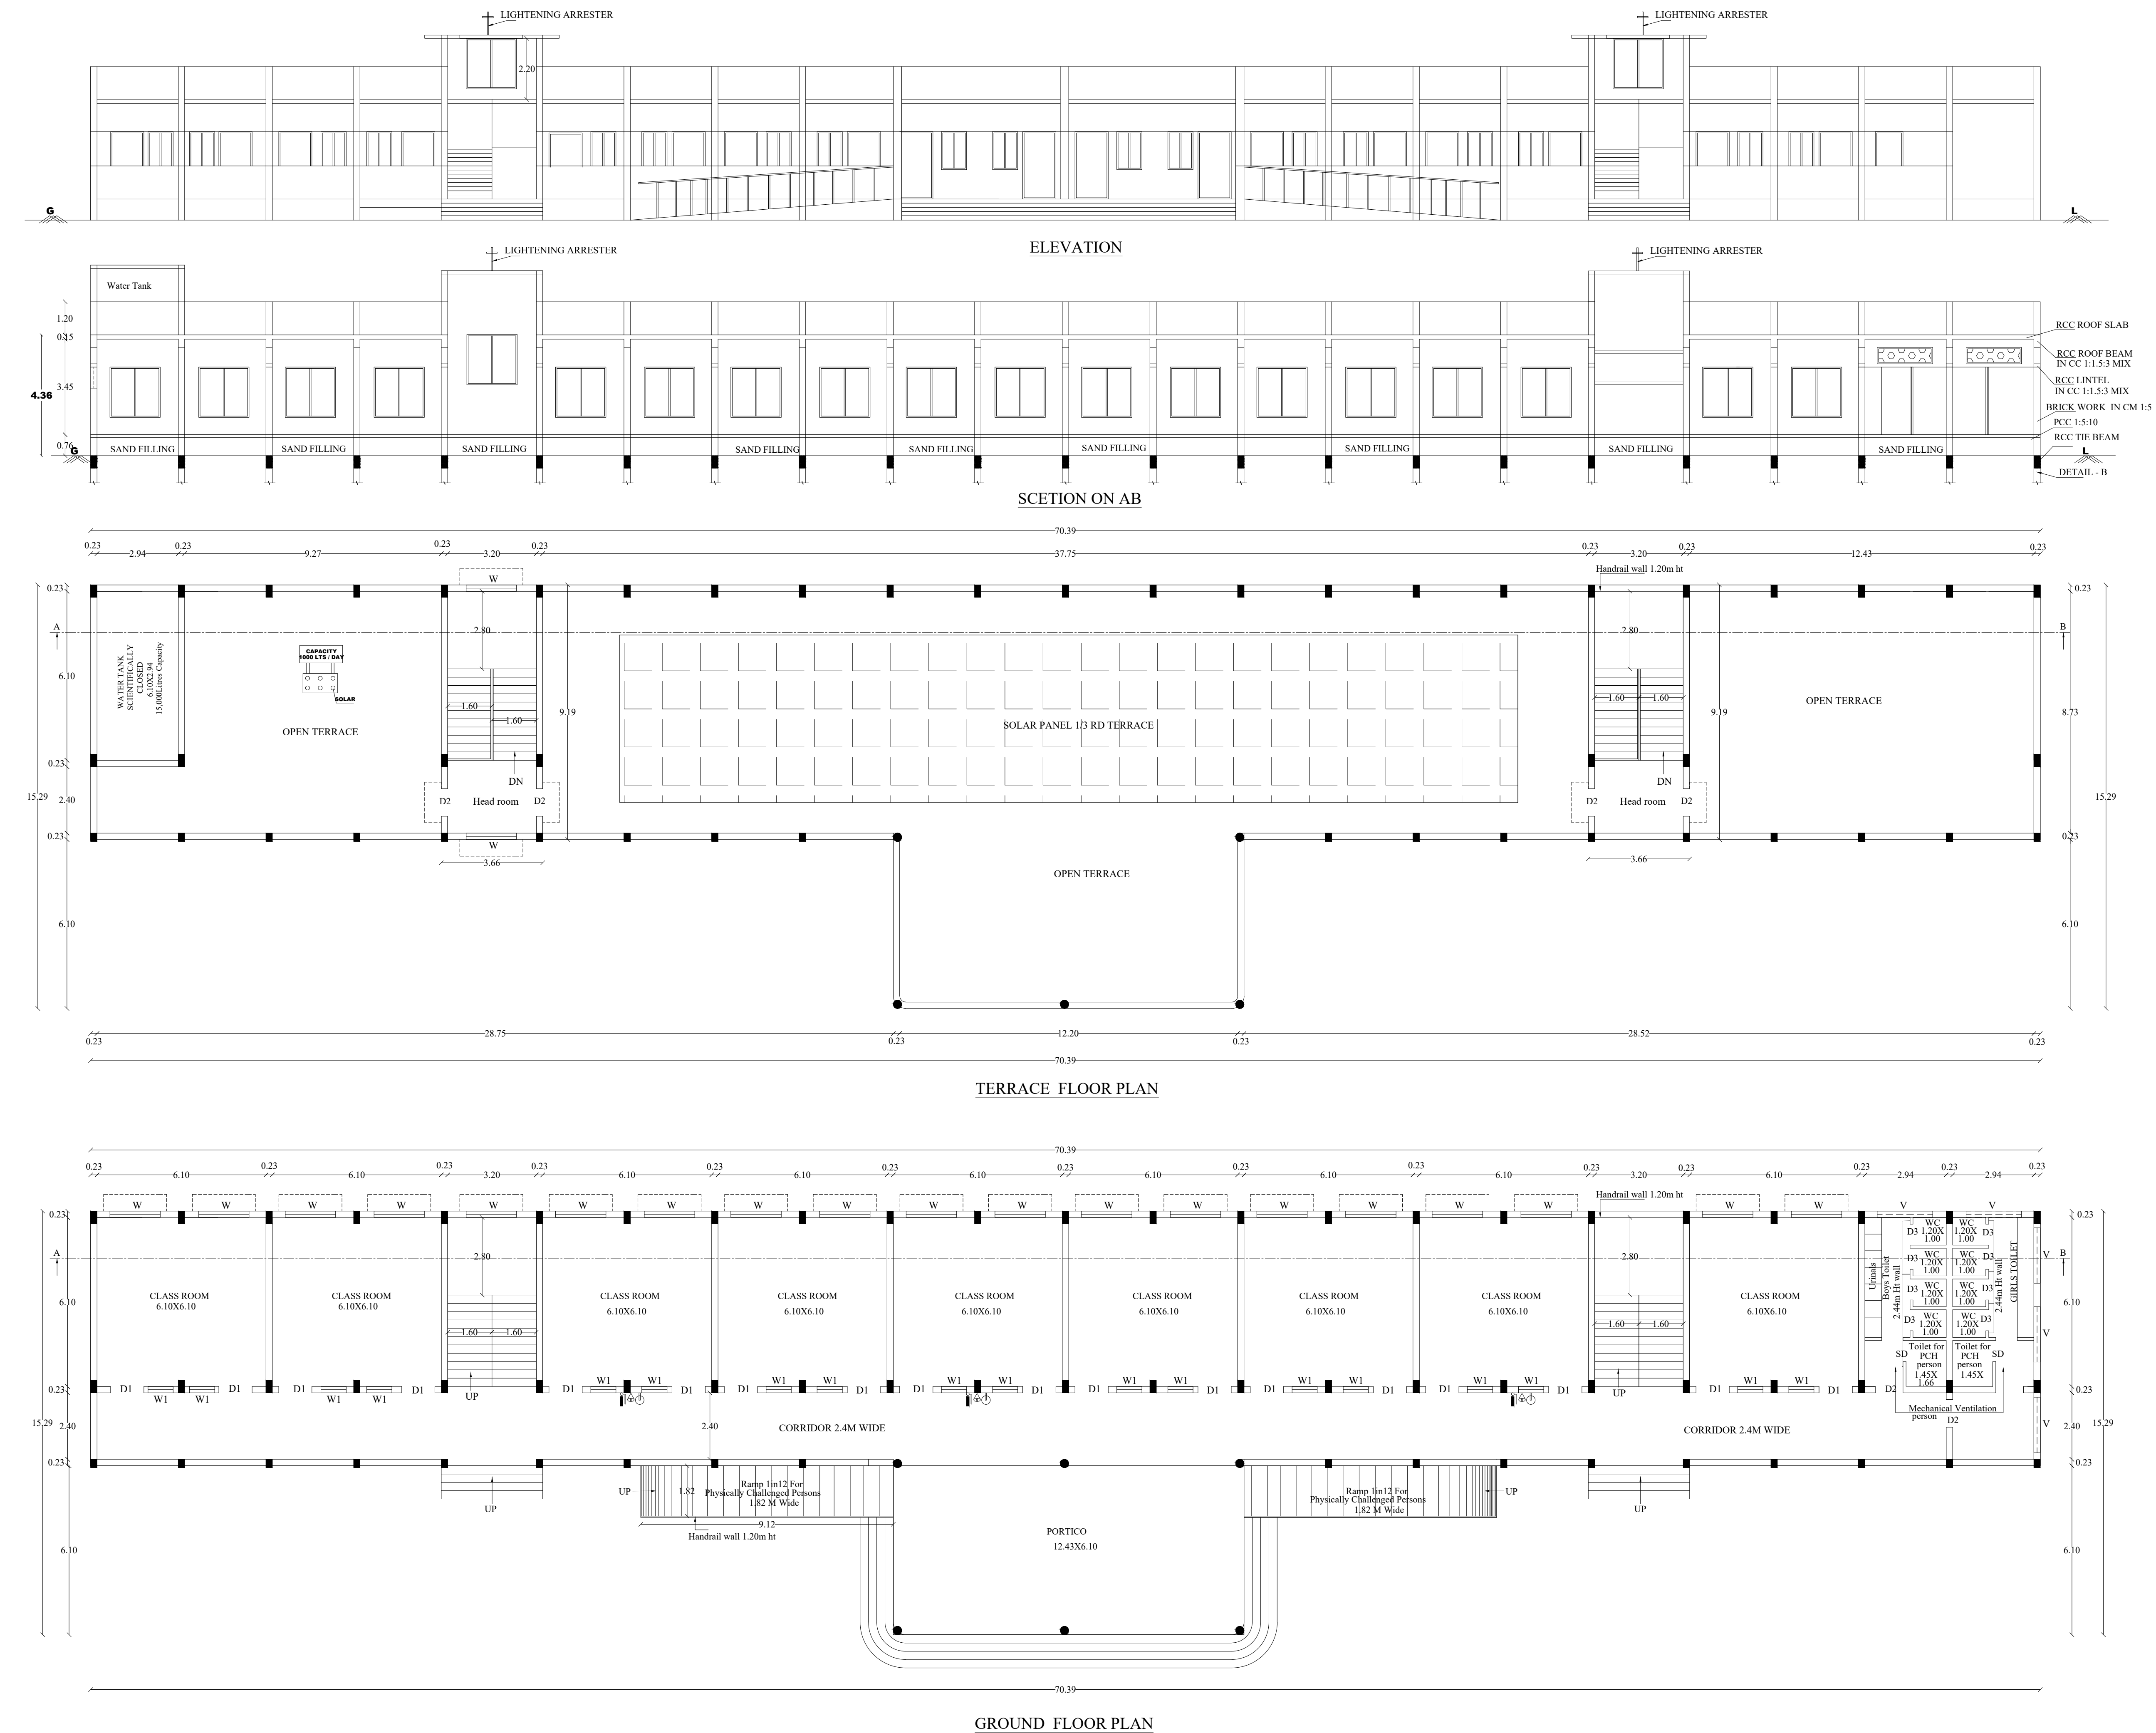

REFERENCE		METER
D1	— FLUSH DOOR	1.20 x 2.44
D2	— FLUSH DOOR	1.00 x 2.44
D3	— FLUSH DOOR	0.76 x 2.44
SD	— SLIDING DOOR	0.91 x 2.44
W	— GLAZED WINDOW	1.82 x 1.82
W1	— GLAZED WINDOW	1.00 x 1.37
V	— VENTILATOR	2.00 x 0.59

PROPOSED BUILDUP AREA			
SL NO.	DESCRIPTION	F.S.I AREA (SQM)	TOTAL AREA (SQM)
1)	GROUND FLOOR AREA	723.91	723.91
2)	HEAD ROOM AREA	—	67.28

NOTES:-


1. ALL DIMENSIONS ARE IN METER
2. EMERGENCY ALARMS WILL BE PROVIDED
3. F E - FIRE EXTINGUISHER PROVIDED.
4. OPEN STAIRCASE FOR EMERGENCY ESCAPE WILL BE PROVIDED
5. (SCALE 1:100)

APPLICANT <i>N. Narayanan</i>	REGISTERED ENGINEER <i>N. Narayanan</i> E. N. Narayanasamy, M.ScEngg., M.Survey, Chartered Engineer, No. 16, 16/2, 17/277, TIRUCHI / ALJ/204/08 Narayana Pillayars and the family No.2, 2d Cross, Srinivas Nagar, 70th Main Road, Vayalar Road, Tiruchy-7. Mob:083287 48784.
REGISTERED STRUCTURAL ENGINEER	GEO-TECH EXPERT
<i>N. Narayanasamy</i> Mr. N. Narayanasamy, M.ScEngg., M.Survey, Structural Engineer, No. 16, 16/2, 17/277, TIRUCHI / ALJ/204/08 Narayana Pillayars and the family No.2, 2d Cross, Srinivas Nagar, 70th Main Road, Vayalar Road, Tiruchy-7. Mob:083287 48784.	<i>Srinivas Kumar</i> D.S. SRINIVAS KUMAR, M.E., M.S., P.D.M.M. Registered Geotechnical Engineer, F.I.P.E. (2014/08), Chartered Engineer, 703, Plot No.9, C.M. Rajoo Nagar, Near New Bus Stand, TIRUCHI/2078 413205.

SITE SUPERVISION ENGINEER

Er. S. Seethala Devi, BCE.,
Construction Engineer,
Reg. No: CE/DTCP / TPCHY / JUN 2022/006
No. 622181, Gandhi Nagar, Ettimadai, Tichy-630 015
Mobile: 90950 94918.

PLAN SHOWING THE PROPOSED CONSTRUCTION OF SCHOOL BUILDING FOR "ST.MARY'S HIGH SCHOOL" IN S.F.NO:493/2B, THOLURPATTI VILLAGE & PANCHAYAT, THOTTIYAM TALUK, TRICHY DISTRICT.

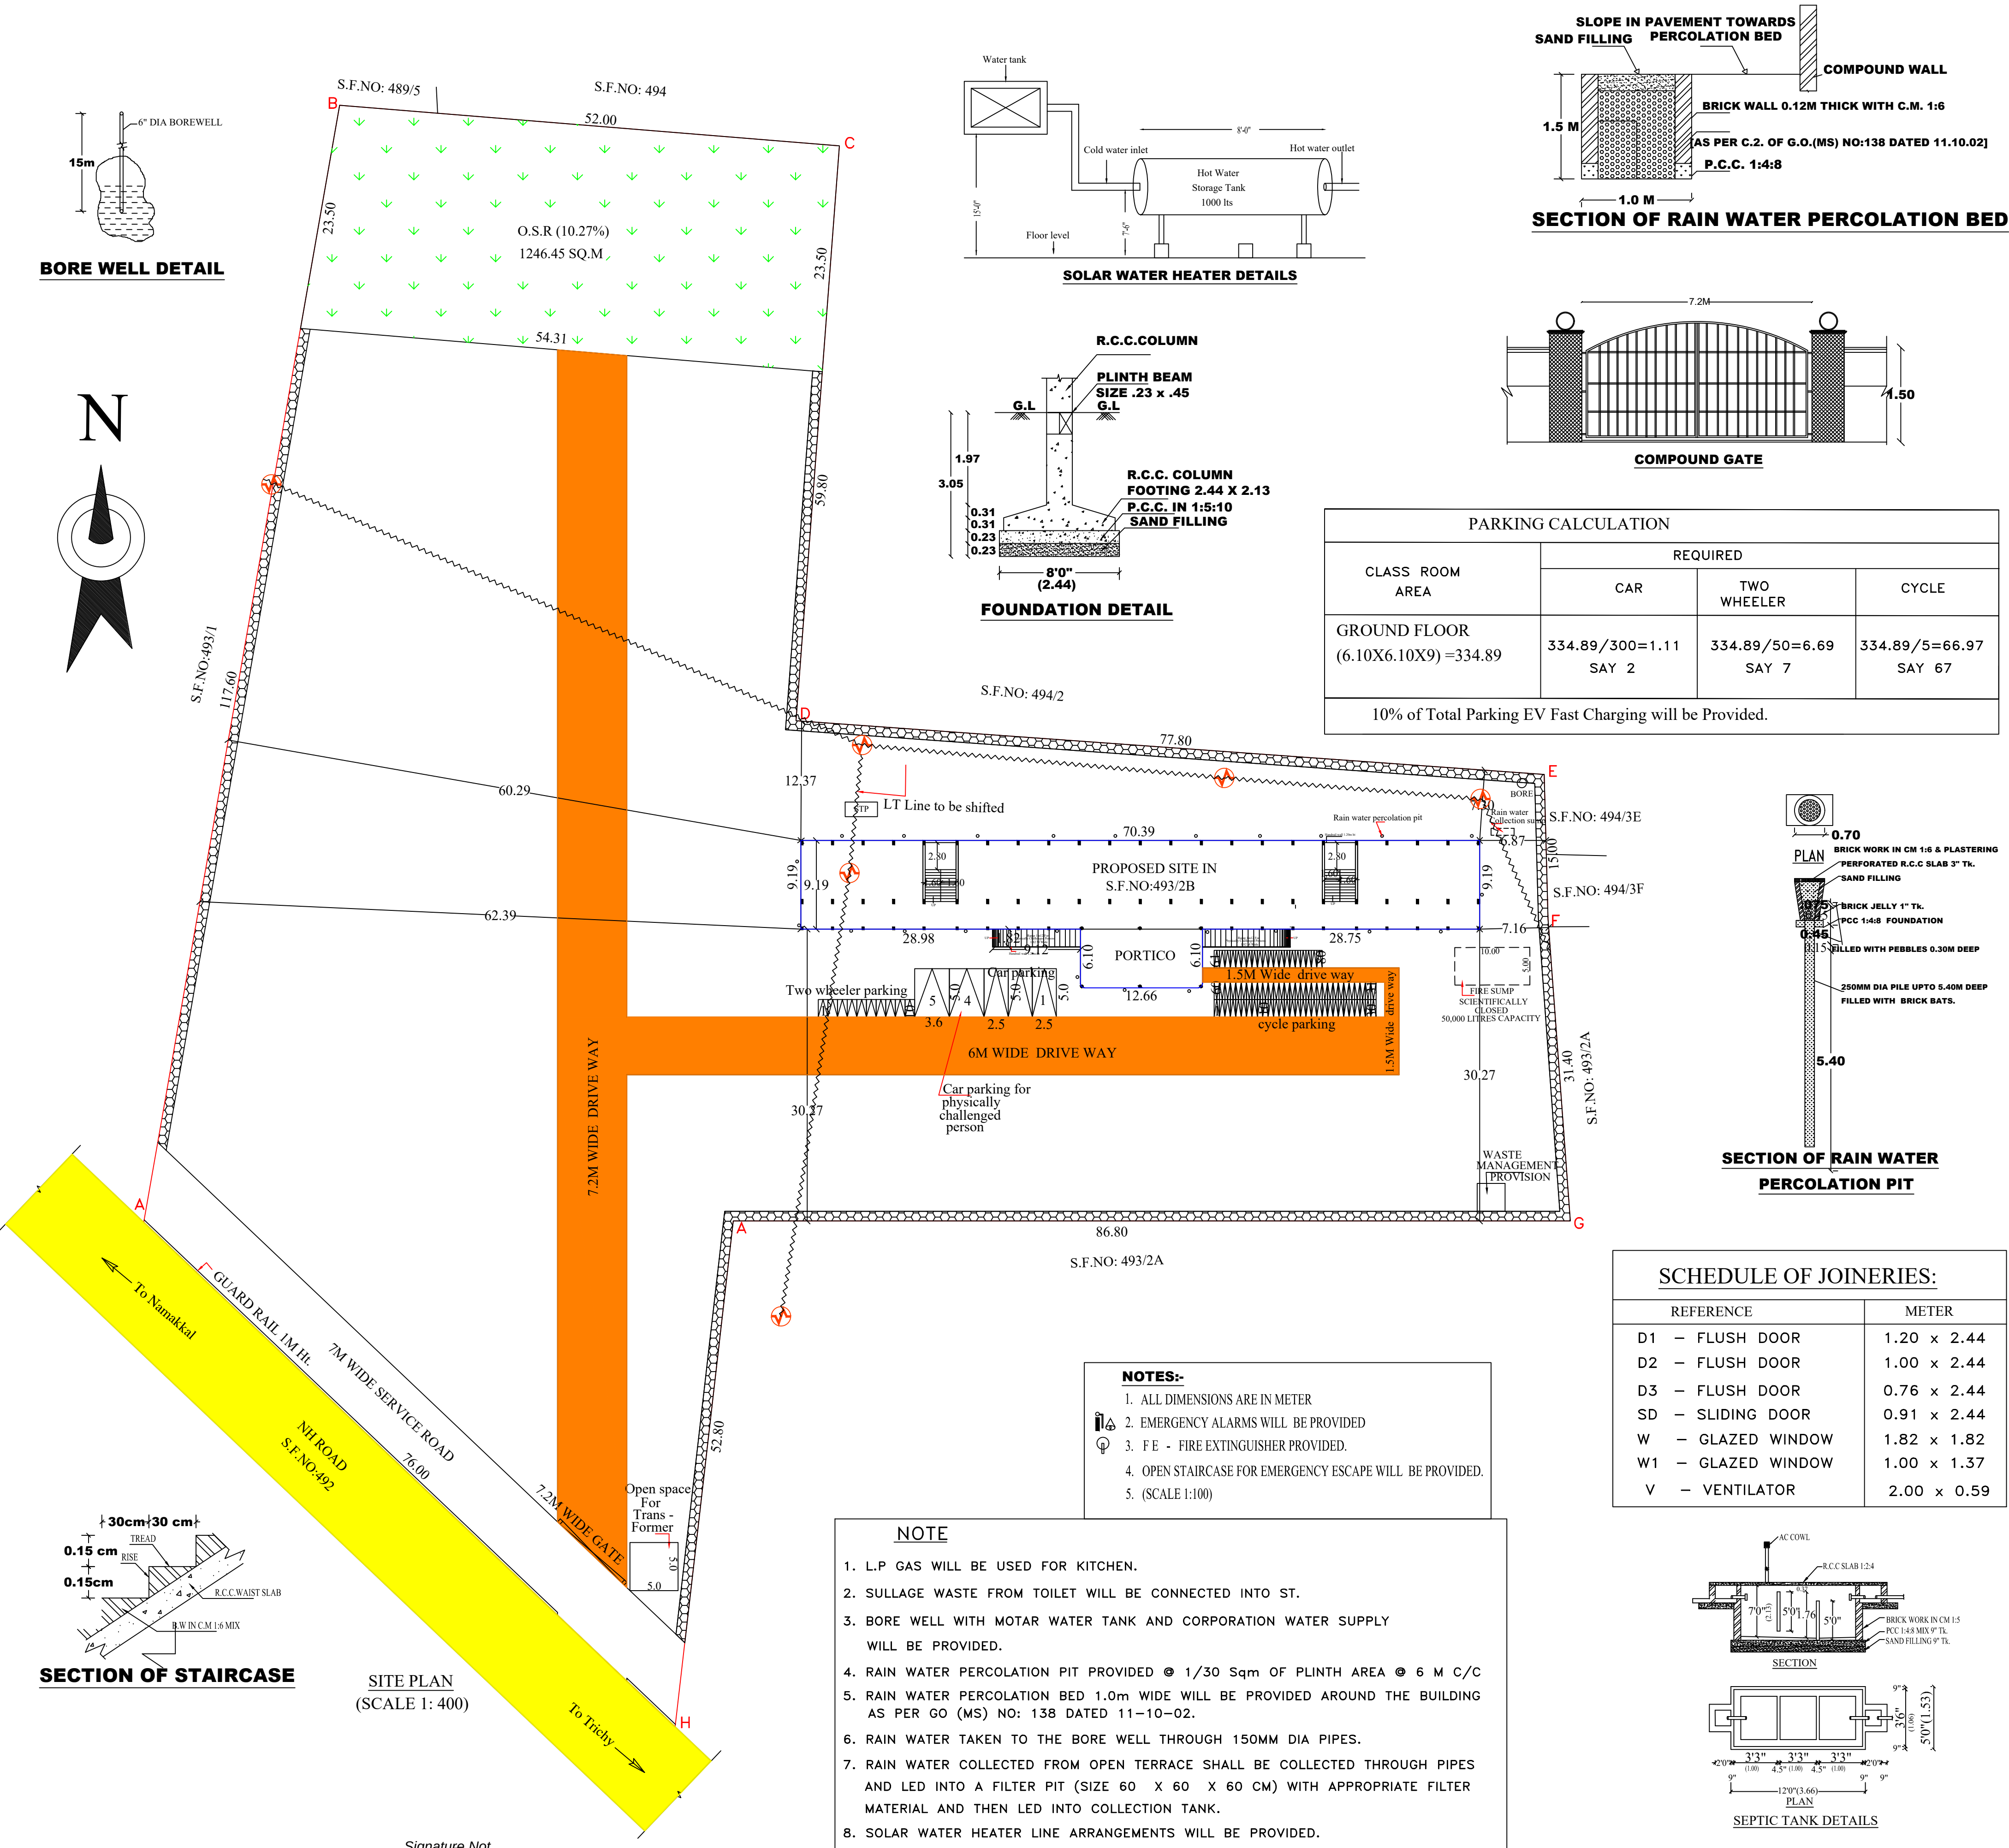

DISTRICT TOWN AND COUNTRY PLANNING OFFICE
TIRUCHIRAPPALLI DISTRICT

PLAN SHOWING THE PROPOSED CONSTRUCTION OF
SCHOOL BUILDING IN S.F.NO:493/2B, THOLURPATTI
VILLAGE & PANCHAYAT, THOTTIYAM TALUK,
TRICHY DISTRICT.

ALL DIMENSIONS ARE IN METER
SCALE - 1:100
Online application No:

REFERENCE:

Existing Road
Site Boundary
Proposed Building



AREA DETAILS	
DESCRIPTION	SQ.M
PLOT AREA AS PER DOCUMENT	12141.00
PLOT AREA AS PER PATTA	12141.00
O.S.R	1246.45
MINIMUM AREA SHOULD BE TAKEN INTO ACCOUNT	

PROPOSED BUILTUP AREA			
SL NO.	DESCRIPTION	F.S.I AREA (SQM)	TOTAL AREA (SQM)
1)	GROUND FLOOR AREA	723.91	723.91
2)	HEAD ROOM AREA	-	67.28
3)	TOTAL	723.91	791.19
4)	VACANT AREA	-	11417.81

PLOT COVERAGE = 723.91 / 12141.00 X 100 = 5.96 %
F.S.I = 723.91 / 12141.00 = 0.059

SL NO.	PARKING	REQUIRED	PROVIDED
1	TWO WHEELER PARKING SPACE	7 NOS	10 NOS
2	CAR PARKING SPACE	2 NOS	5 NOS
3	CYCLE PARKING SPACE	67 NOS	80 NOS

APPLICANT	REGISTERED ENGINEER
REGISTERED STRUCTURAL ENGINEER	GEO-TECH EXPERT

SITE SUPERVISION ENGINEER

PLANNING PERMISSION No:
PP/JD/DTCP(TD) No: /2026

This Planning permission is valid for a period of 8 years from the date of e-sign

e-signed
Joint Director / Member Secretary (FAC)
District Town and Country Planning office
Tiruchirappalli District