


PLAN SHOWING THE PROPOSED
SUPER SPECIALITY HOSPITAL BUILDING
IN OLD S.F.Nos. 509 & 510, T.S. No.
35PART, WARD No. A, BLOCK No. 30, OF
CHATHIRAM PUDUKULAM VILLAGE,
KARAIERUPPU, THATCHANALLUR
WARD OFFICE, TIRUNELVELI CITY
MUNICIPAL CORPORATION.

- FA - FIRST AID BOX
 FE - FIRE EXTINGUISHER
 EA - EMERGENCY ALARM
 SB - SAND BUCKET

SCALE : 1 : 100

ALL DIMENSION ARE IN "METER"

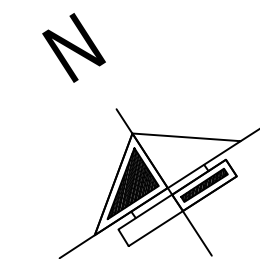

SCHEDULE OF JOINERY	IN METER
ED ENTRANCE DOOR	2.00 x 2.40
D DOOR	2.00 x 2.40
D1 DOOR	1.50 x 2.40
D2 DOOR	0.91 x 2.13
D3 DOOR	1.20 x 2.13
D4 DOOR	0.90 x 2.13
LD LIFT DOOR	1.20 x 2.13
W WINDOW	2.40 x 1.60
W1 WINDOW	1.80 x 1.60
W2 WINDOW	1.20 x 1.60
SW STAIR WINDOW	3.00 x 15.00
V VENTILATOR	0.80 x 0.61
V1 VENTILATOR	0.61 x 0.61

SWP/BPA/09727/2023/Tcp6

B.P / DTCP No: 391 /2023

P.P/B.P/TLPA No : SWP/134/2023


 APPLICANT

REGISTERED ENGINEER / REGISTERED ARCHITECT


REGISTERED STRUCTURAL ENGINEER

REGISTERED CONSTRUCTION ENGINEER

REGISTERED GEO-TECH ENGINEER




NORTH SIDE ELEVATION

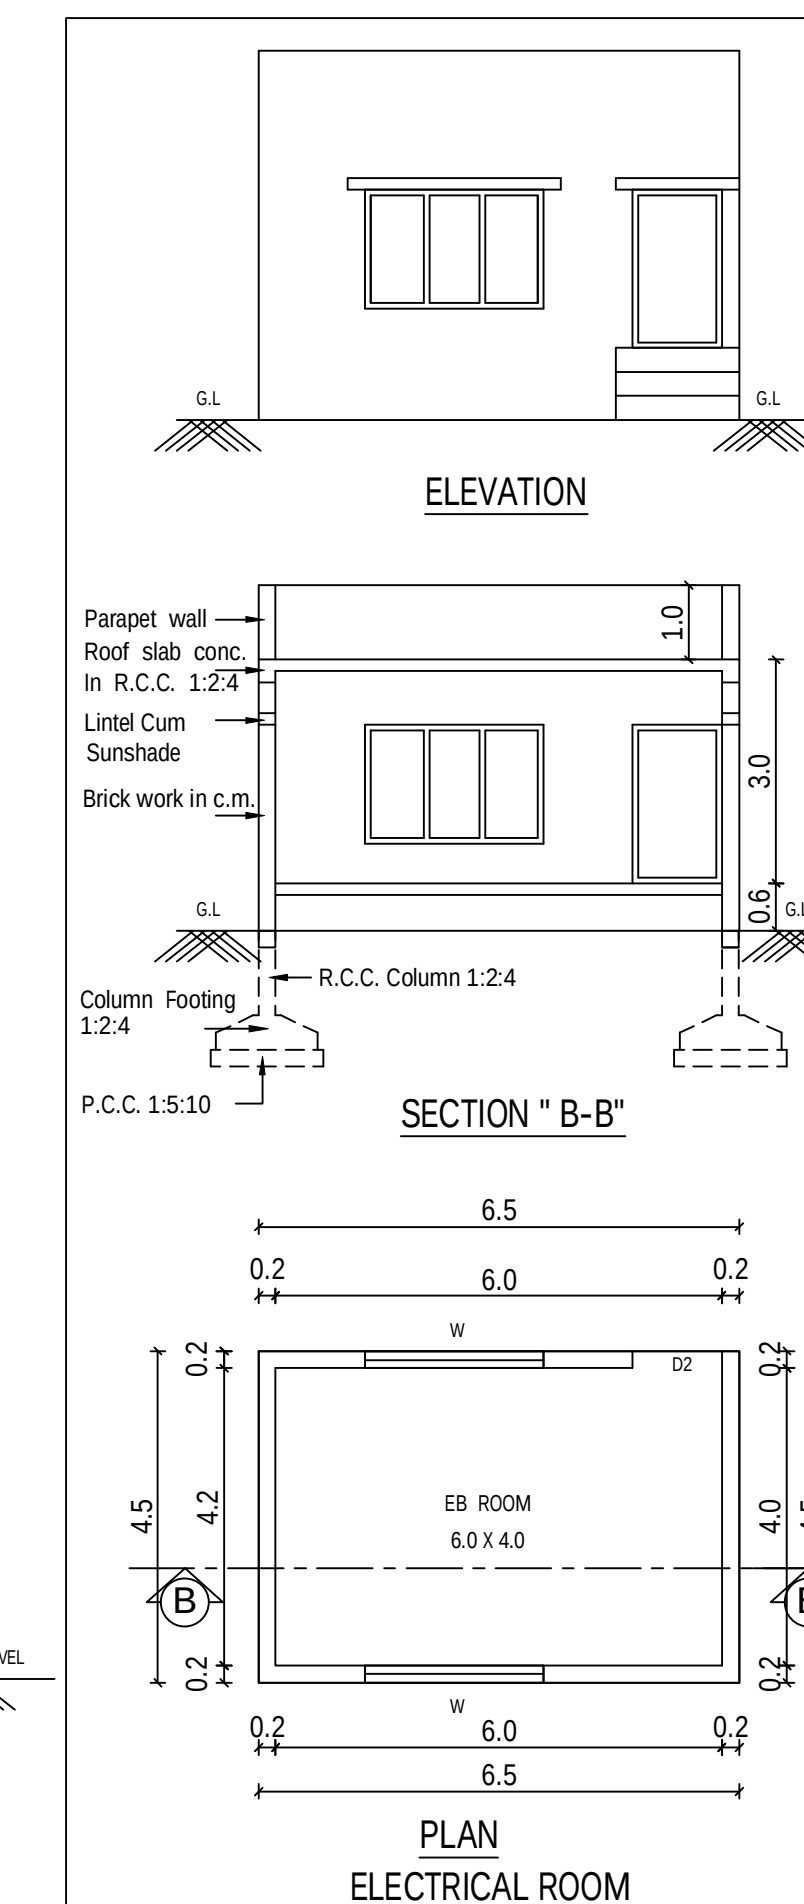

ELEVATION

SECTION 'B-B'


ELECTRICAL ROOM

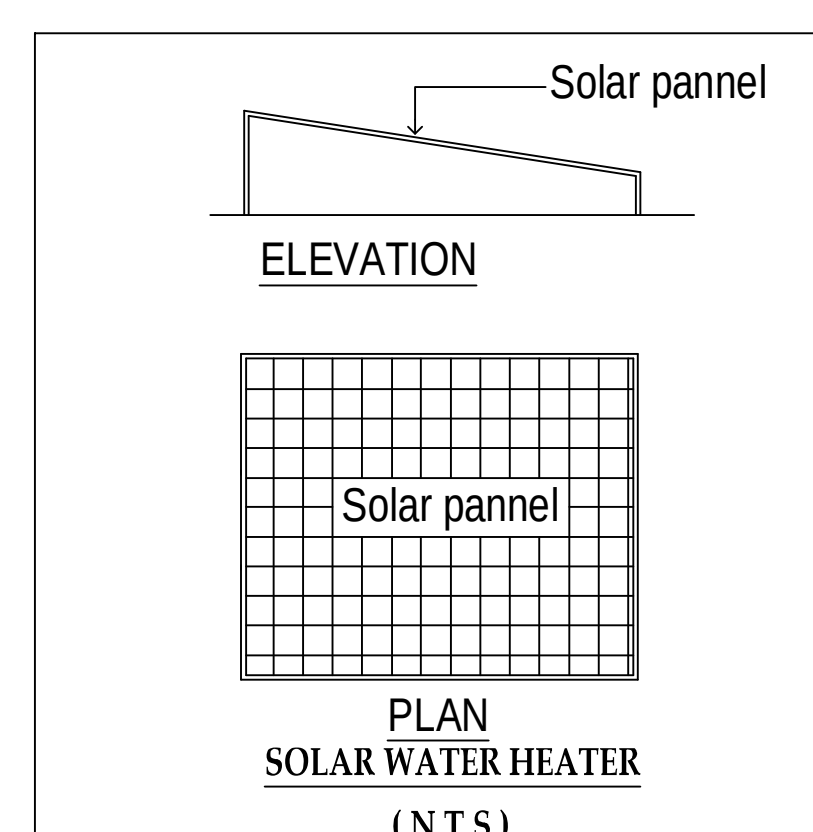














ELEVATION

PLAN SOLAR WATER HEATER (NTS)

STAIR CASE DETAILS (NOT TO SCALE)

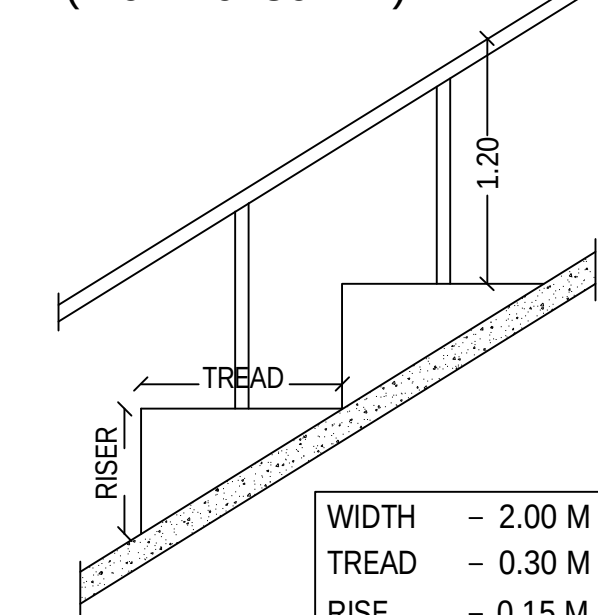WIDTH - 2.00 M
TREAD - 0.30 M
RISE - 0.15 M

SEISMIC REINFORCEMENT DETAILING FOR FRAMED STRUCTURES

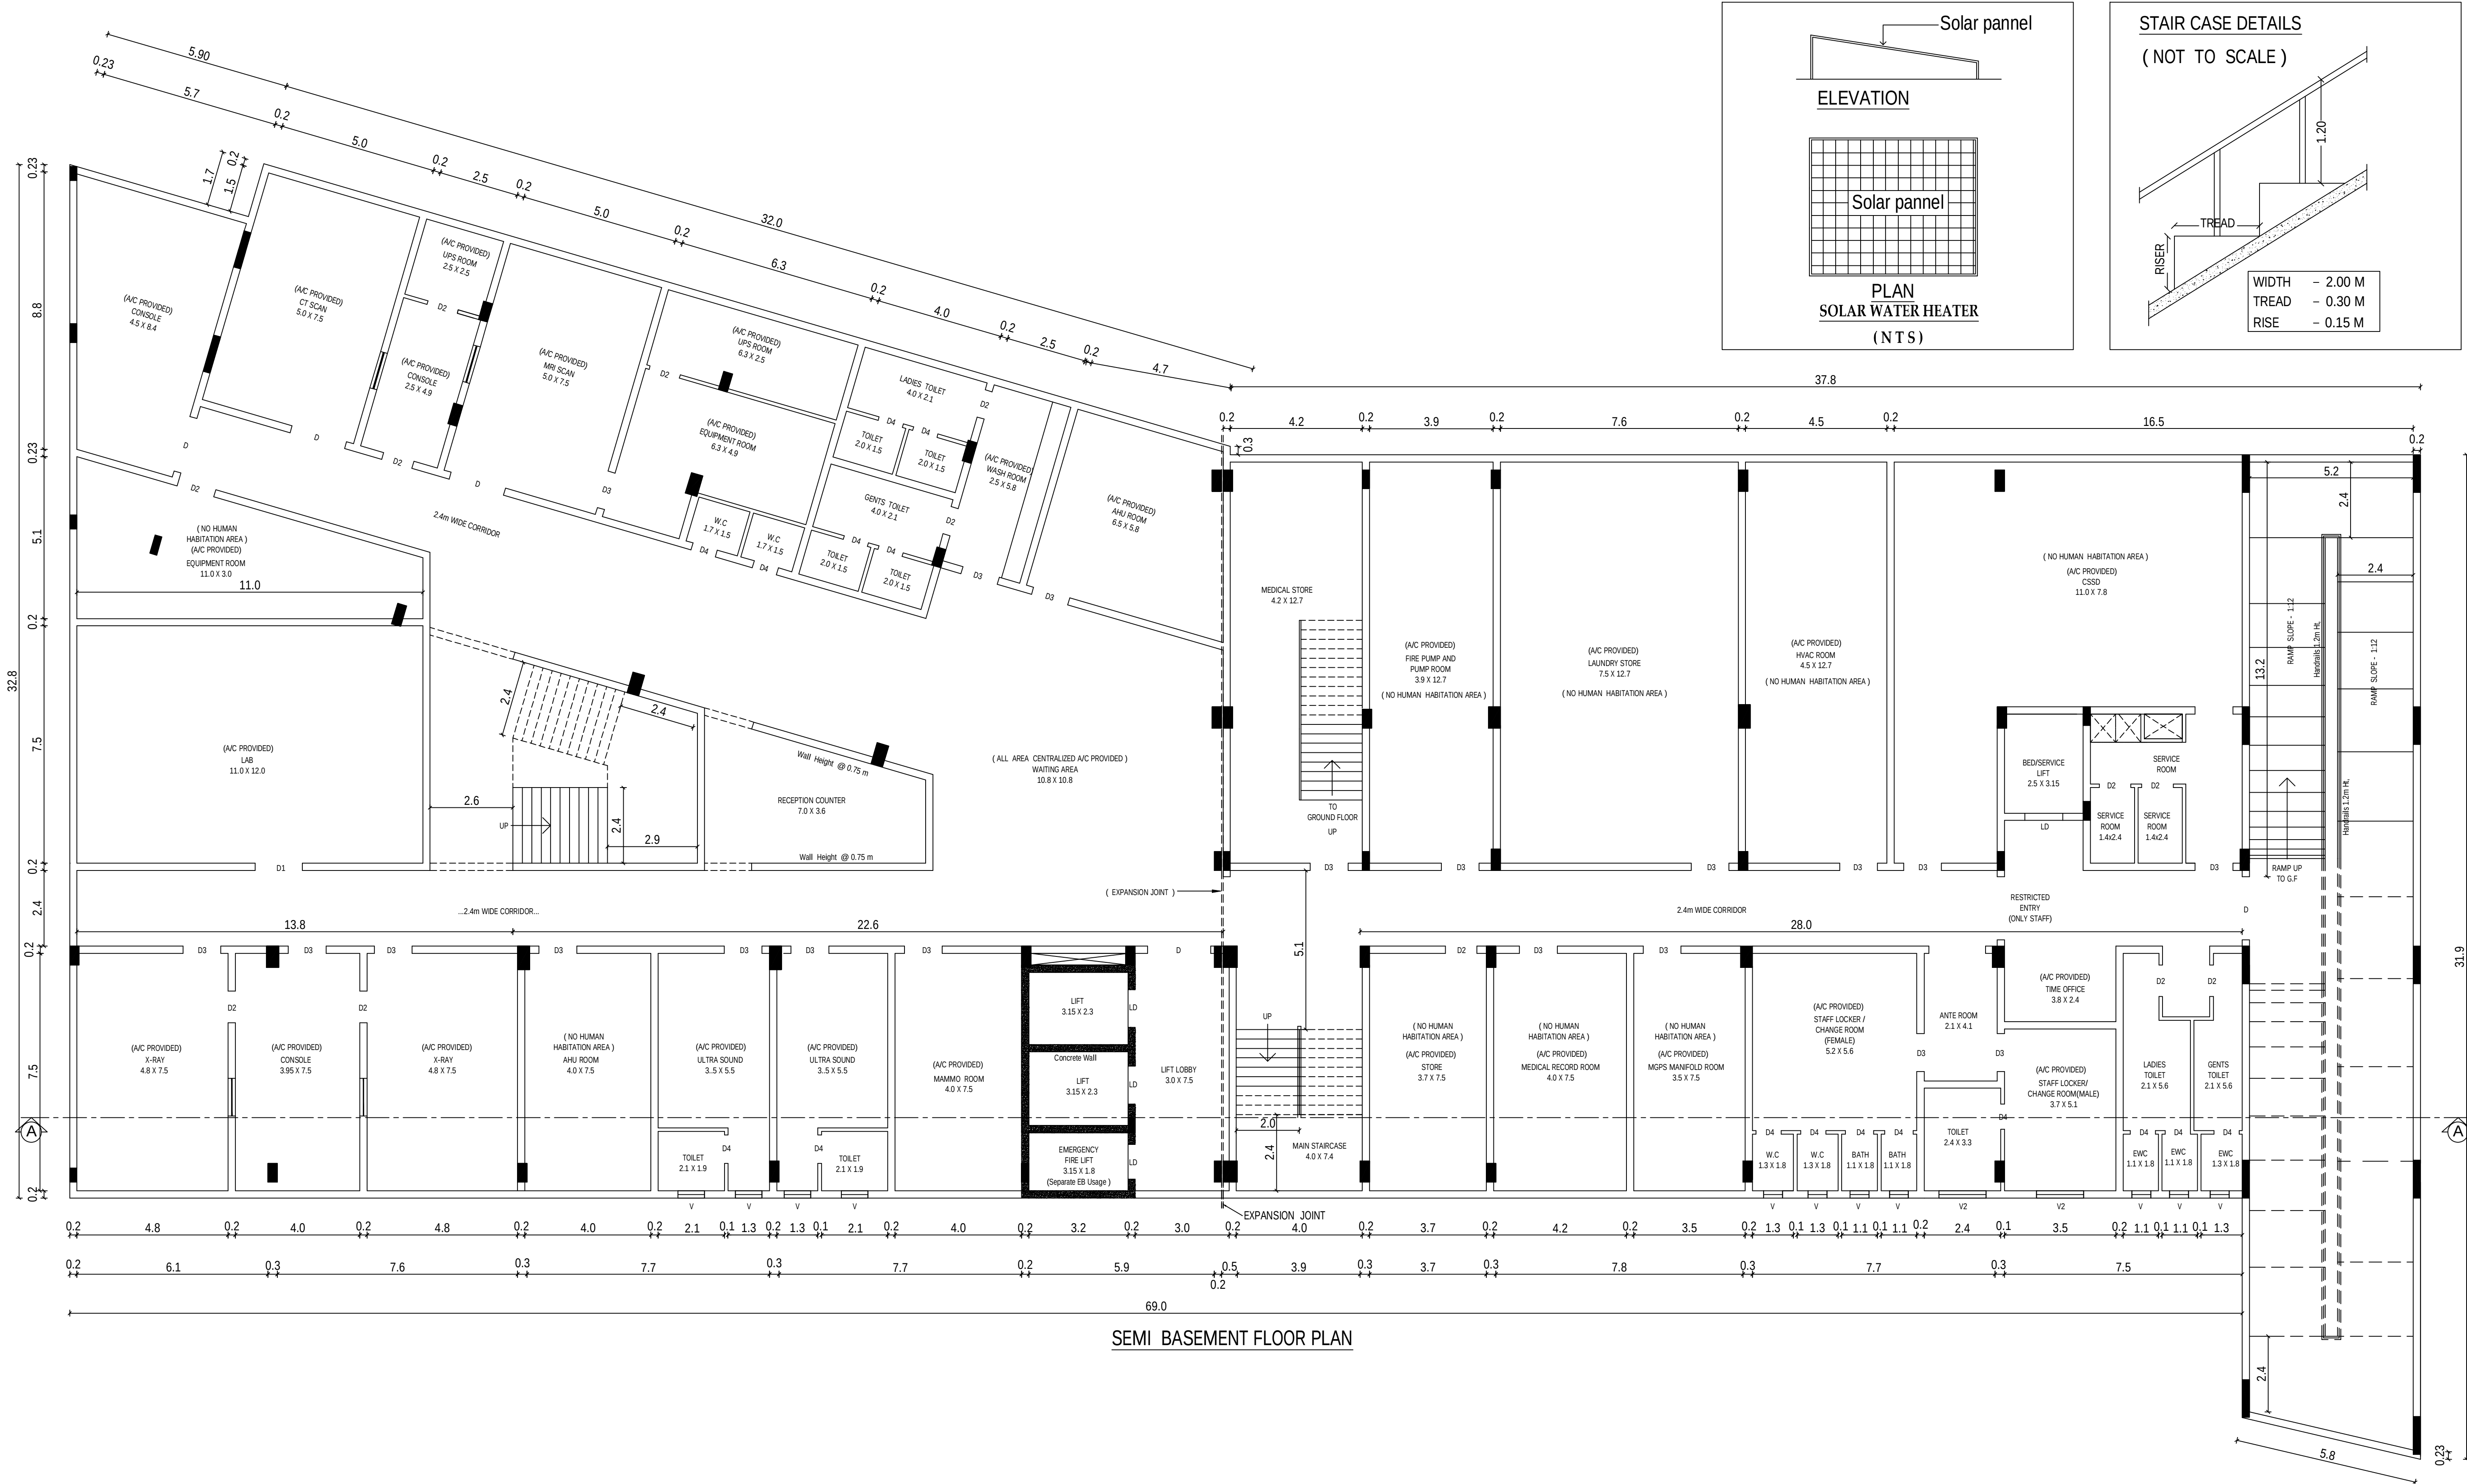 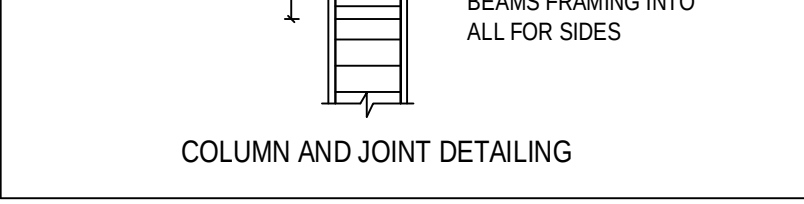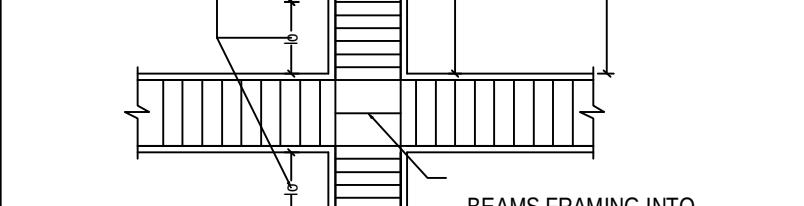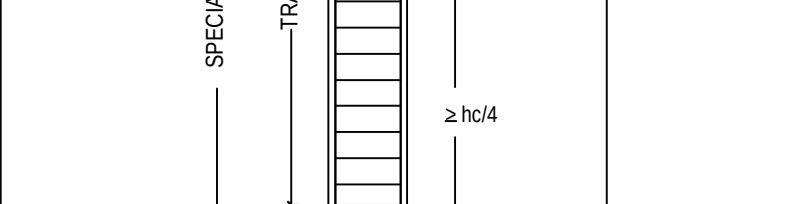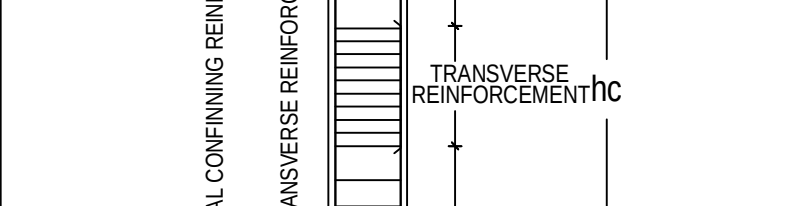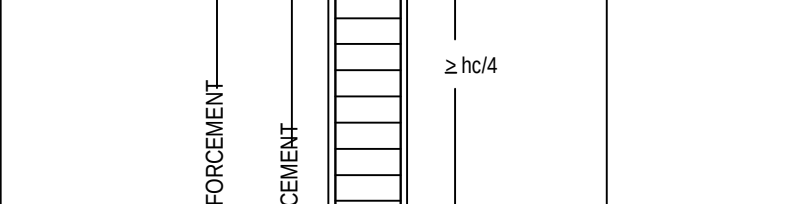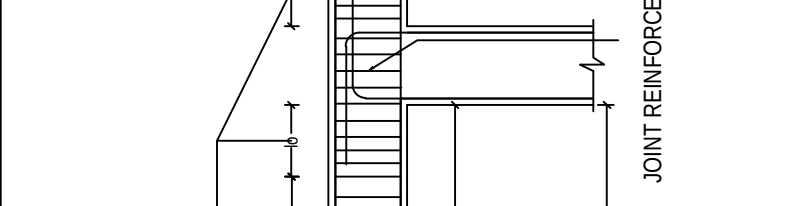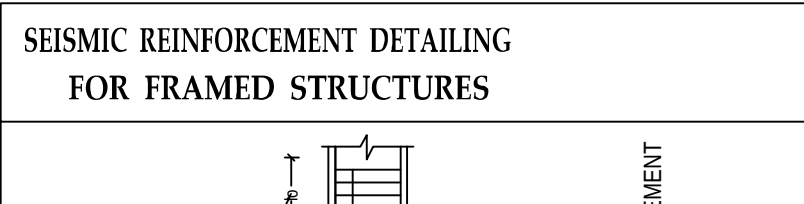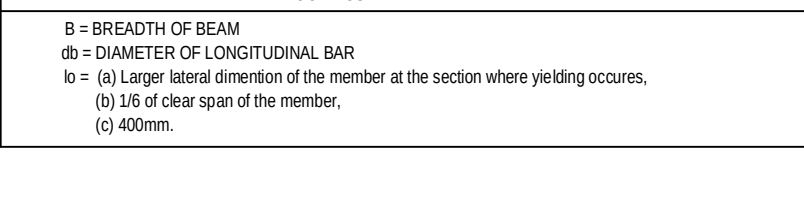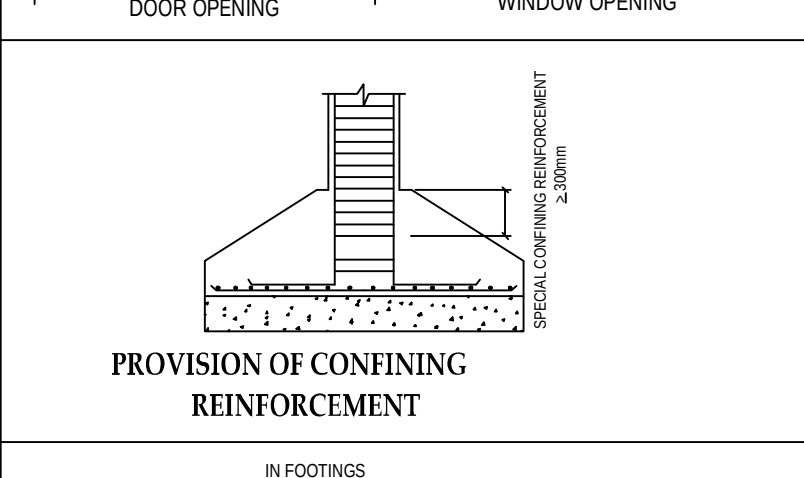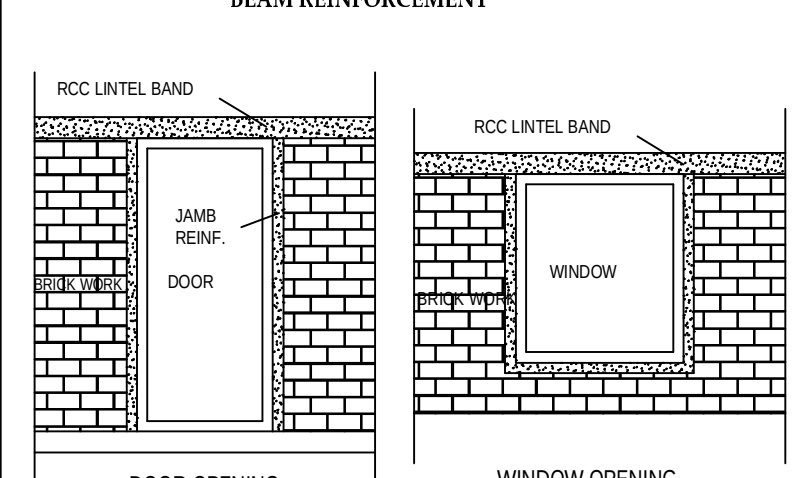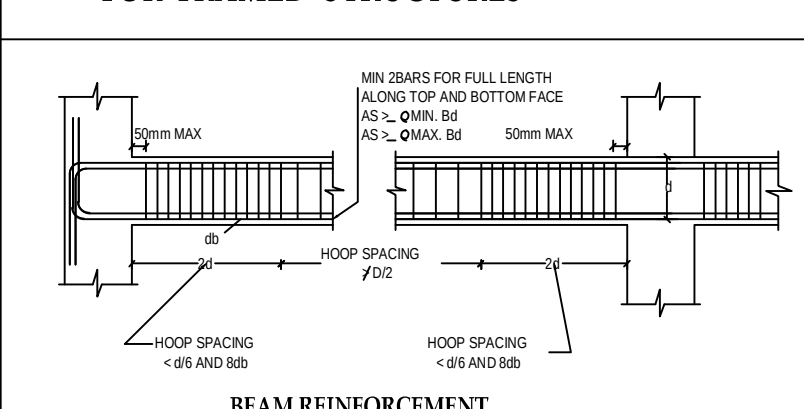

SEMI BASEMENT FLOOR PLAN

PLAN SHOWING THE PROPOSED
SUPER SPECIALITY HOSPITAL BUILDING
IN OLD S.F.Nos. 509 & 510, T.S. No.
35 PART, WARD No. A, BLOCK No. 30,
OF CHATHIRAM PUDUKULAM VILLAGE,
KARAIERUPPU, THATCHANALLUR
WARD OFFICE, TIRUNELVELI CITY
MUNICIPAL CORPORATION.

- FA - FIRST AID BOX
 FE - FIRE EXTINGUISHER
 EA - EMERGENCY ALARM
 SB - SAND BUCKET

SCALE : 1 : 100

ALL DIMENSION ARE IN "METER"

SCHEDULE OF JOINERY	IN METER
ED	ENTRANCE DOOR
D	DOOR
D1	DOOR
D2	DOOR
D3	DOOR
D4	DOOR
LD	LIFT DOOR
W	WINDOW
W1	WINDOW
W2	WINDOW
SW	STAIR WINDOW
V	VENTILATOR
V1	VENTILATOR
FG	FIXED GLASS
G	GLASS

SWP/BPA/09727/2023/Tcp6

B.P / DTCP No: 391 /2023

P.P/B.P/TLPA No : SWP/134/2023

APPLICANT

REGISTERED ENGINEER / REGISTERED ARCHITECT




REGISTERED STRUCTURAL ENGINEER

REGISTERED CONSTRUCTION ENGINEER

REGISTERED GEO-TECH ENGINEER






SEISMIC REINFORCEMENT DETAILING FOR FRAMED STRUCTURES

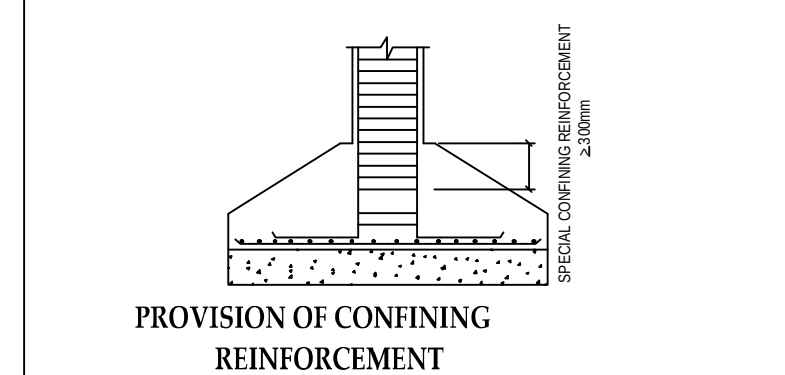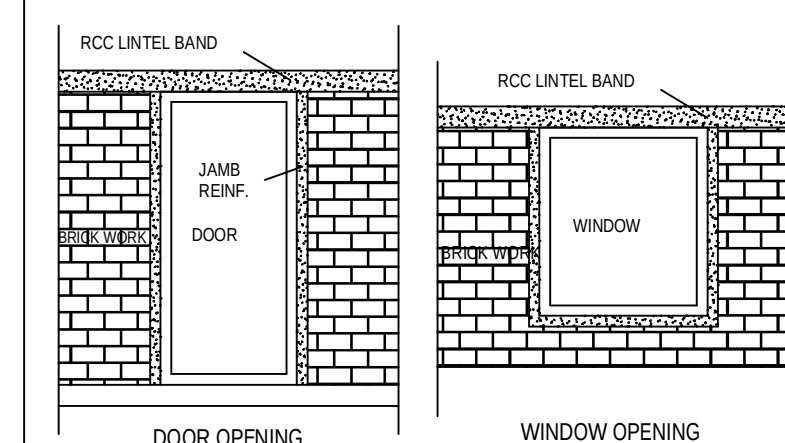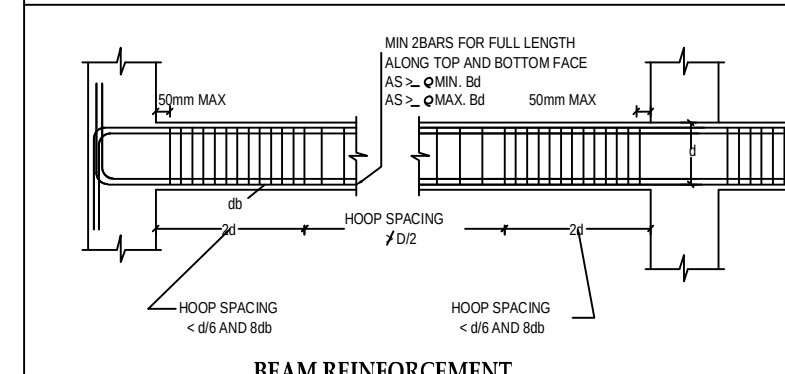


B = CROSS-SECTION OF BEAM
 d = DIAMETER OF LONGITUDINAL BAR
 L = 48d (48 times diameter of longitudinal bar)
 L = 16d (16 times diameter of longitudinal bar)

SEISMIC REINFORCEMENT DETAILING FOR FRAMED STRUCTURES

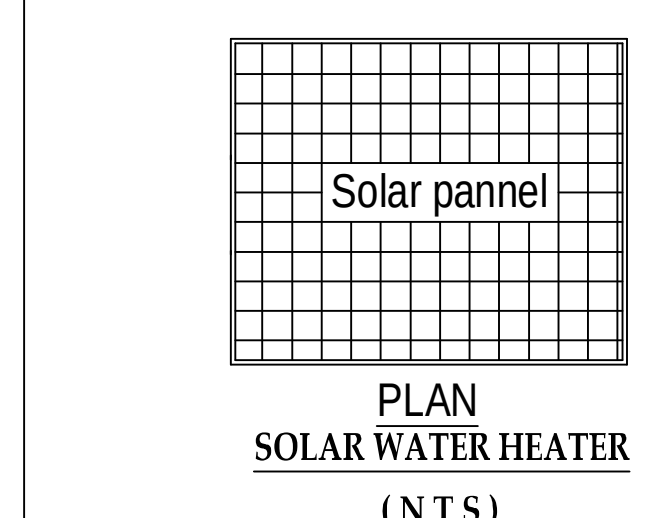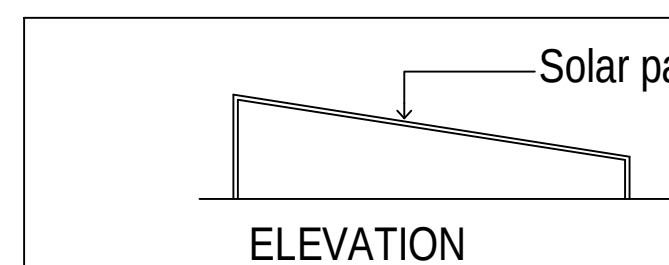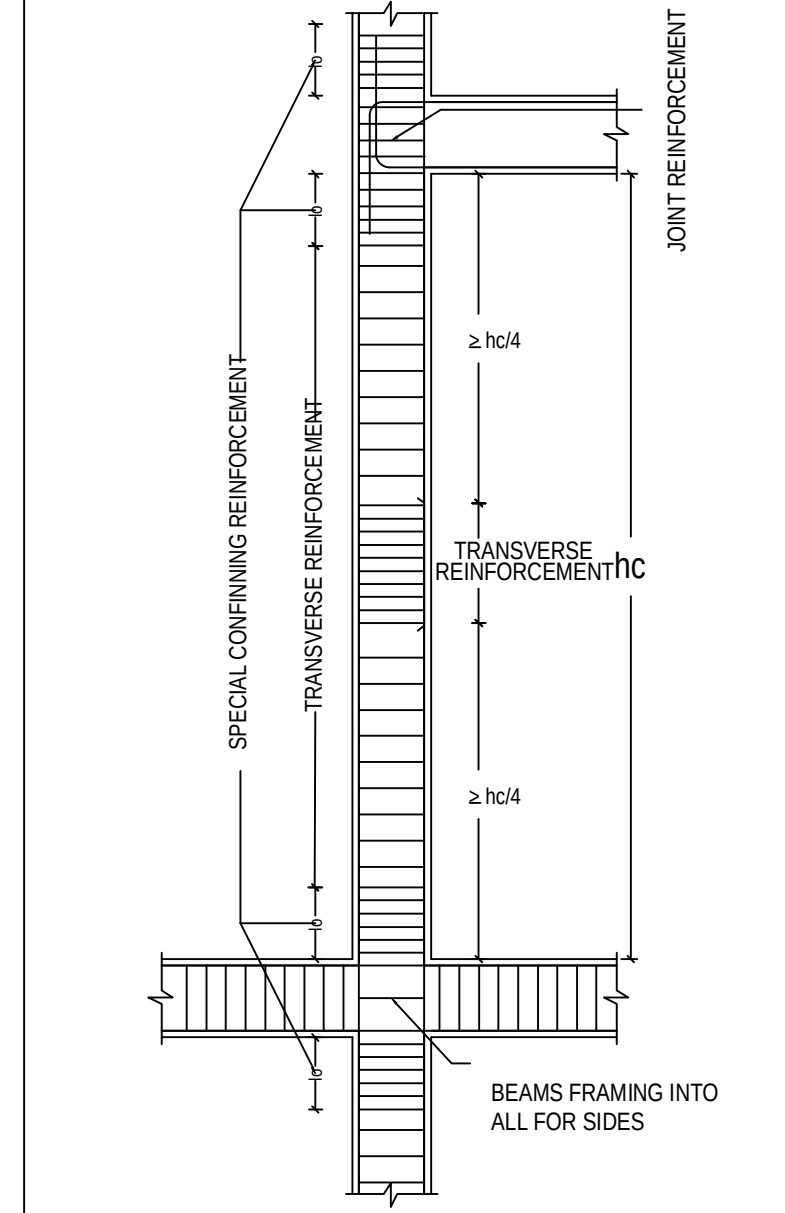


STAIR CASE DETAILS (NOT TO SCALE)

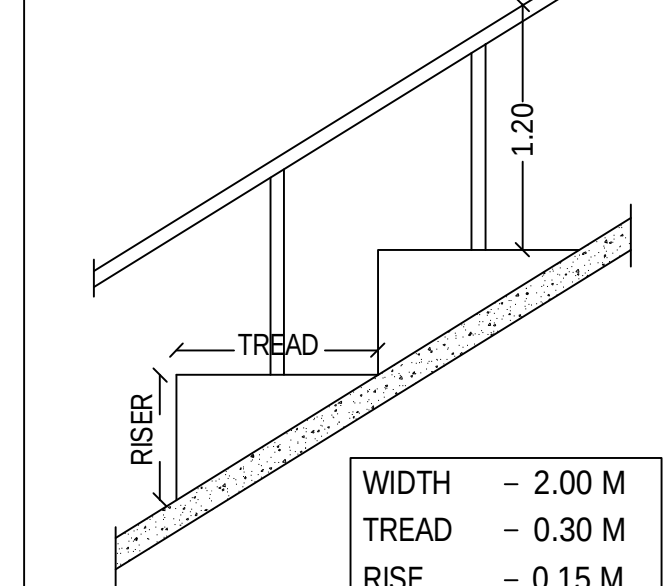

PLAN SHOWING THE PROPOSED
SUPER SPECIALITY HOSPITAL BUILDING
IN OLD S.F.Nos. 509 & 510, T.S. No.
35 PART, WARD No. A, BLOCK No. 30, OF
CHATHIRAM PUDUKULAM VILLAGE,
KARAIERUPPU, THATCHANALLUR
WARD OFFICE, TIRUNELVELI CITY
MUNICIPAL CORPORATION.

- FA - FIRST AID BOX
 FE - FIRE EXTINGUISHER
 EA - EMERGENCY ALARM
 SB - SAND BUCKET



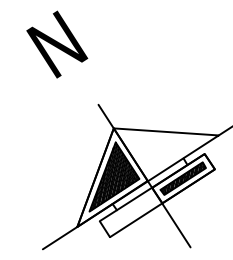


SCALE : 1 : 100

ALL DIMENSION ARE IN "METER"


SCHEDULE OF JOINERY		IN METER
ED	ENTRANCE DOOR	2.00 x 2.40
D	DOOR	2.00 x 2.40
D1	DOOR	1.50 x 2.40
D2	DOOR	0.91 x 2.13
D3	DOOR	1.20 x 2.13
D4	DOOR	0.90 x 2.13
LD	LIFT DOOR	1.20 x 2.13
W	WINDOW	2.40 x 1.60
W1	WINDOW	1.80 x 1.60
W2	WINDOW	1.20 x 1.60
SW	STAIR WINDOW	3.00 x 15.00
V	VENTILATOR	0.80 x 0.61
V1	VENTILATOR	0.61 x 0.61
V2	VENTILATOR	1.50 x 0.61
FG	FIXED GLASS	7.80 x 2.00

SEISMIC REINFORCEMENT DETAILING FOR FRAMED STRUCTURES

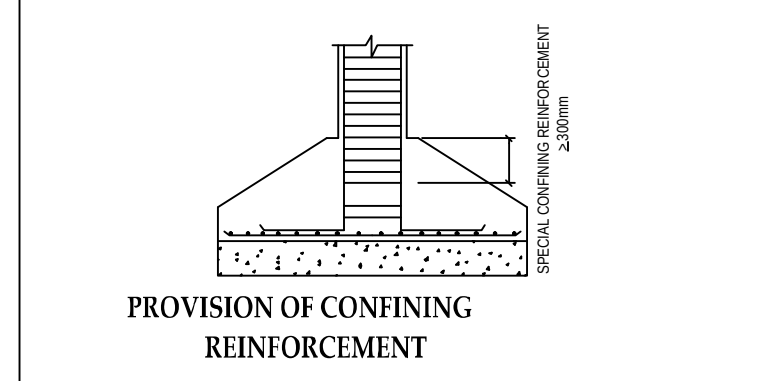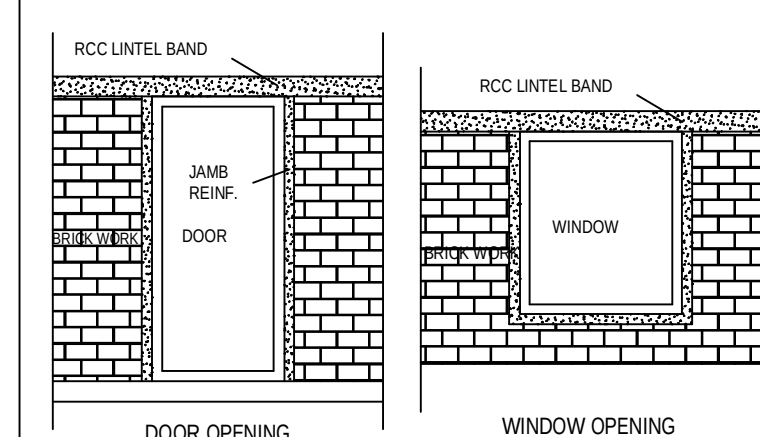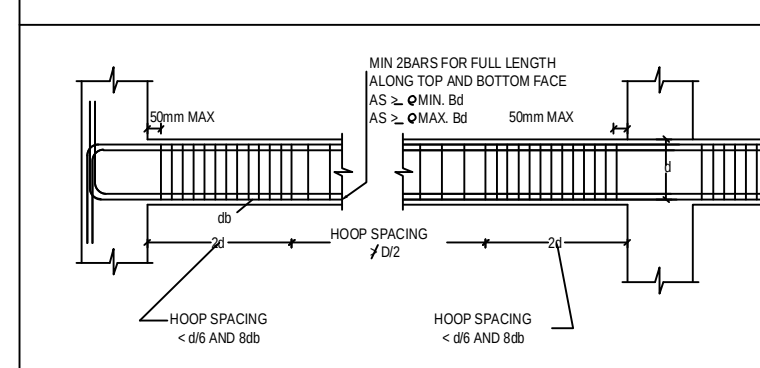


B = BREADTH OF BEAM
 D = DIAMETER OF LONGITUDINAL BAR
 S = SPACING OF LONGITUDINAL BAR
 L = LENGTH OF BEAM
 S = SPACING OF LONGITUDINAL BAR
 S = SPACING OF LONGITUDINAL BAR


SEISMIC REINFORCEMENT DETAILING FOR FRAMED STRUCTURES

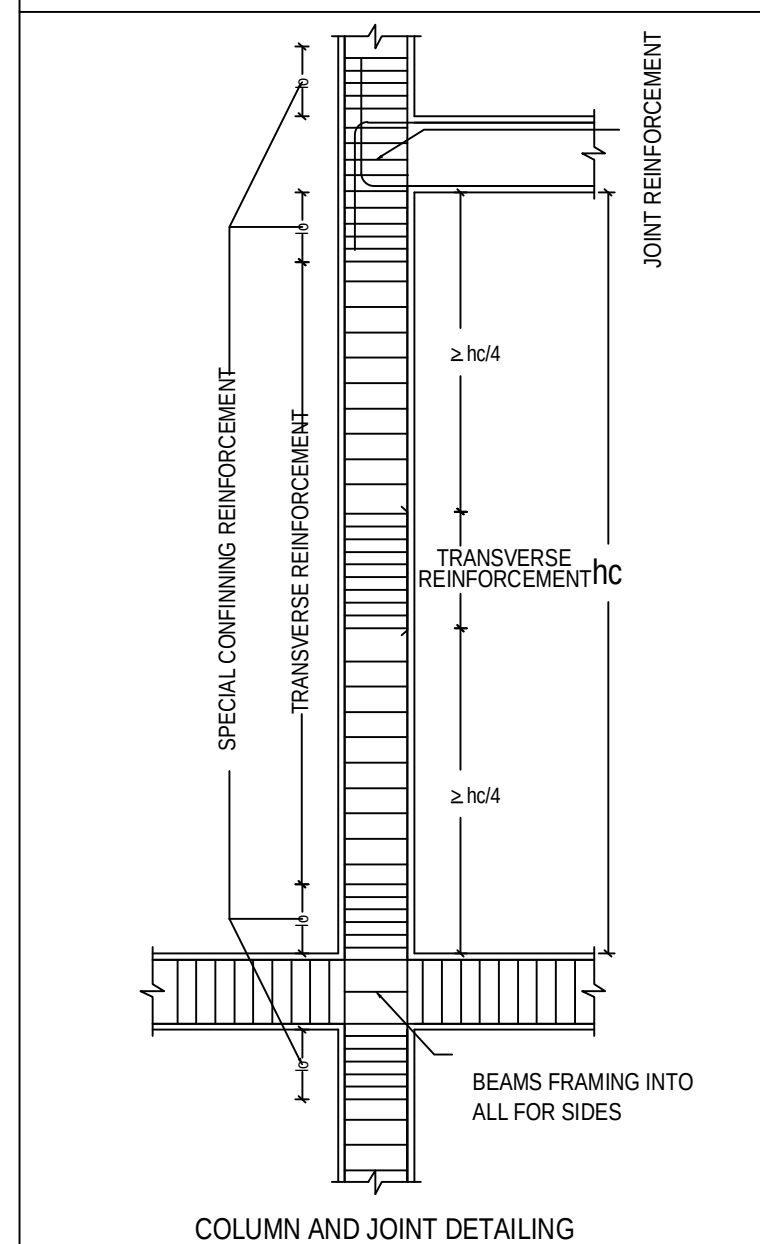

Solar panel

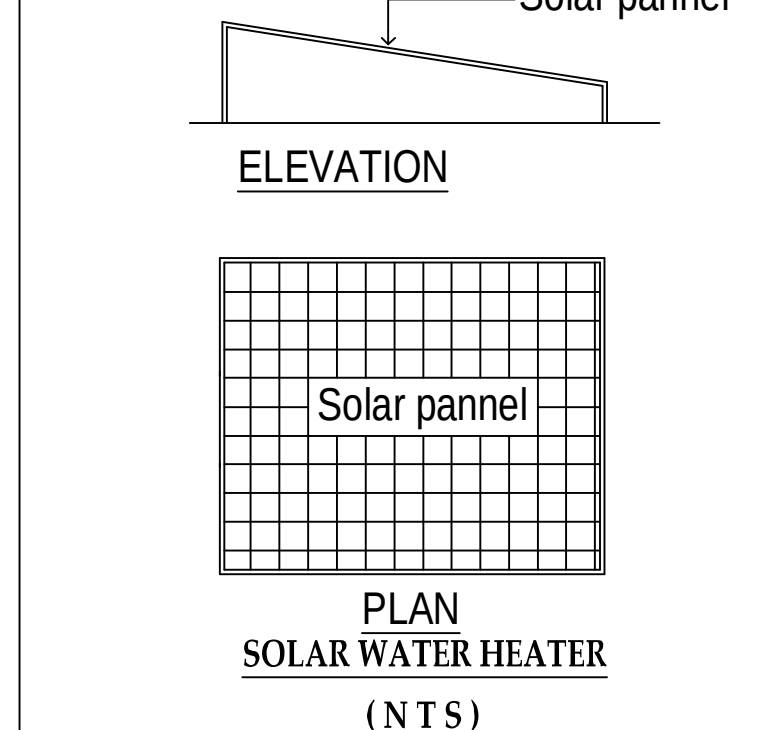

STAIR CASE DETAILS (NOT TO SCALE)

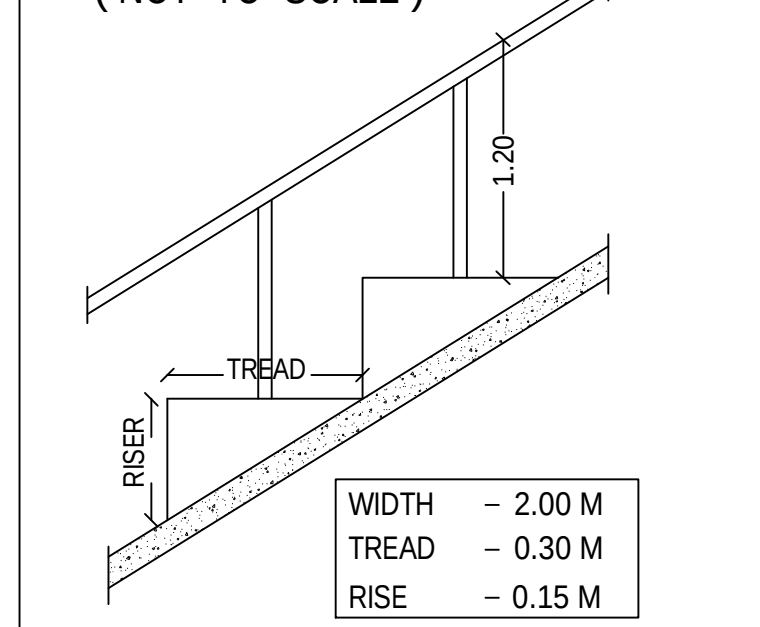

SECOND FLOOR PLAN

THIRD FLOOR PLAN

SWP/BPA/09727/2023/Tcp6

B.P / DTCP No: 391 /2023

P.P/B.P/TLPA No : SWP/134/2023

APPLICANT

REGISTERED ENGINEER / REGISTERED ARCHITECT

REGISTERED STRUCTURAL ENGINEER

REGISTERED CONSTRUCTION ENGINEER


REGISTERED GEO-TECH ENGINEER

SITE PLAN SHOWING THE PROPOSED
SUPER SPECIALITY HOSPITAL BUILDING
IN OLD S.F.Nos. 509 & 510, T.S. No.
35 PART, WARD No. A, BLOCK No. 30, OF
CHATHIRAM PUDUKULAM VILLAGE,
KARAIERUPPU, THATCHANALLUR
WARD OFFICE, TIRUNELVELI CITY
MUNICIPAL CORPORATION.

FA - FIRST AID BOX
FE - FIRE EXTINGUISHER
EA - EMERGENCY ALARM
SB - SAND BUCKET

SCALE : 1 : 100

ALL DIMENSION ARE IN "METER"

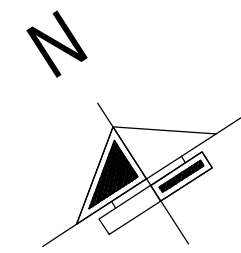

SITE AREA DETAILS

	ACRES	HECT.
SITE AREA (AS PER TSLR)	3.00	1.21.50
SITE AREA (AS PER DOCUMENT)		
DOC. No. 349/2015	0.47	0.19.00
DOC. No. 545/2015 (ITEM - 3)	1.60	0.64.75
DOC. No. 545/2015 (ITEM - 4)	0.92	0.37.25
TOTAL	2.99	1.21.00
LEASE DEED DOC. No. 435 / 2020 - 66.85 Cents	0.6685	0.27.06
REMAINING PROPOSED LAND AREA (2.99 - 0.6685 = 2.3215 Acres)	2.3215	0.93.94

BUILDING AREA DETAILS

FLOOR NAME	FSI AREA IN SQM.	NON FSI & DEDUCTION AREA IN SQM.	TOTAL BUILT UP AREA IN SQM.
SEMI - BASEMENT FLOOR	2000.20		2002.25
GROUND FLOOR	2057.81	28.06	2085.87
FIRST FLOOR	1729.20	121.20	1850.40
SECOND FLOOR	1803.44	46.96	1850.40
THIRD FLOOR	1823.28	27.12	1850.40
TERRACE FLOOR (HEAD ROOM)	--	333.80	333.80
ELECTRICAL ROOM	24.00	--	24.00
TOTAL	9437.93	559.19	9997.12

FLOOR SPACE INDEX AREA	-	TOTAL FSI AREA SITE AREA
FLOOR SPACE INDEX AREA	-	9437.93 9394.00
		= 1.00 < 2.00

PARKING DETAILS :-	REQUIRED AS PER TNCODR -2019 Rule Annexure - IV Part - I	PROVIDED AS PER TNCODR -2019 Rule Annexure - IV Part - I
	1 car space and 1 Two wheeler space for every 75sq.m or part thereof	1 car space and 1 Two wheeler space for every 75sq.m or part thereof
	9437.93 Sqm / 75 = 126 Nos.	9437.93 Sqm / 75 = 126 Nos.

CAR PARKING	126 Nos.	127 Nos.
TWO WHEELER PARKING	126 Nos.	127 Nos.
OSR PROVIDED (1 to 6)	1210.60 sqm (10 %)	

REFERENCE :

Site Boundary	-
Proposed Building	-
Drive Way	-
Open Space Reservation	-
Existing Road	-

APPLICANT

REGISTERED ENGINEER/REGISTERED ARCHITECT

REGISTERED STRUCTURAL ENGINEER

REGISTERED CONSTRUCTION ENGINEER

REGISTERED GEO-TECH ENGINEER

To MADURAI

27.4M WIDE EXISTING MADURAI - KANNIYAKUMARI STATE HIHG WAYS ROAD

T.S. No. 27

To TIRUNELVELI

OLD S.F. No. 512

T.S. No. 34 / 4

OLD S.F. No. 511

(LEASE LAND)
(LEASE DOC No. 435 / 2020 - DATED - 03.06.2020)
(LEASE LAND AREA - 66.85 CENTS)
T.S. No. 35 PART
(OLD S.F. No. 509 & 510)
VACANT

107.3 (As Per Ground)

ALL ROUND COMPOUND WALL 0.23M Width x 2.1M HT.

WARD - C

(ALAGANERI VILLAGE)

OLD S.F. No. 92 B
(NEW T.S. NO. 34 / 4)
VACANT

Solar panel

Solar panel



ELEVATION

Solar panel

PLAN

SOLAR WATER HEATER

(NTS)

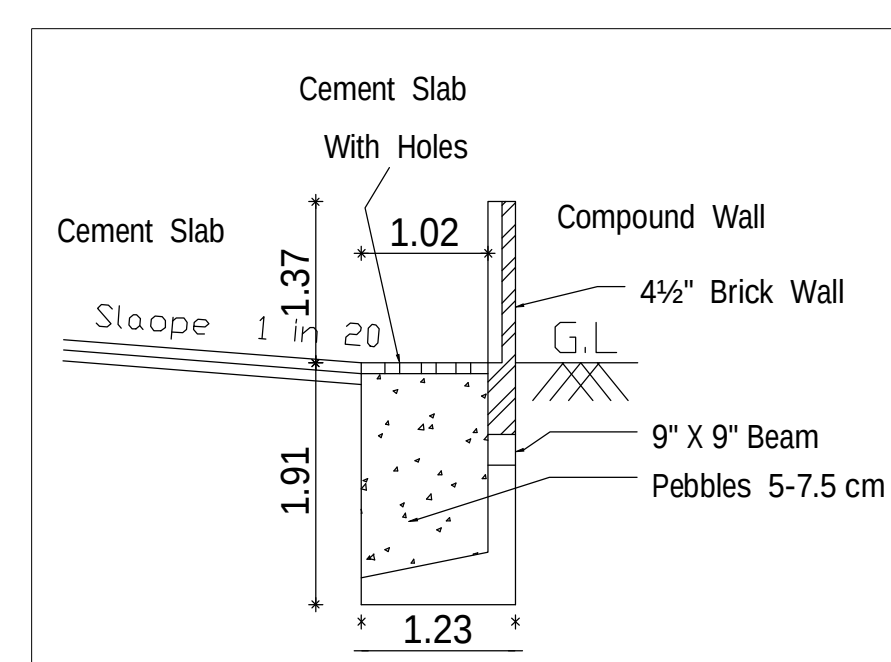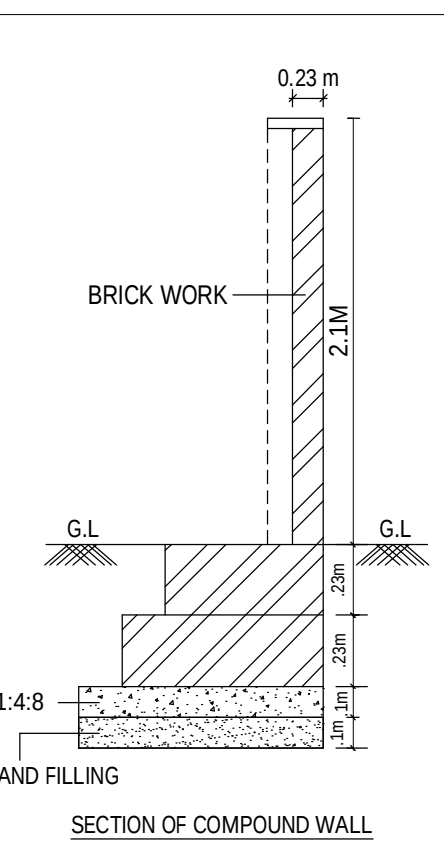

Rainwater Percolation Trench

(NOT TO SCALE)

SWP/BPA/09727/2023/Tcp6

B.P / DTCP No: 391 / 2023

P.P/B.P/TLPA No : SWP/134/2023

WARD - C

(ALAGANERI VILLAGE)

SITE PLAN

CHANNEL

Signature Not
VerifiedSignature Not
Verified