
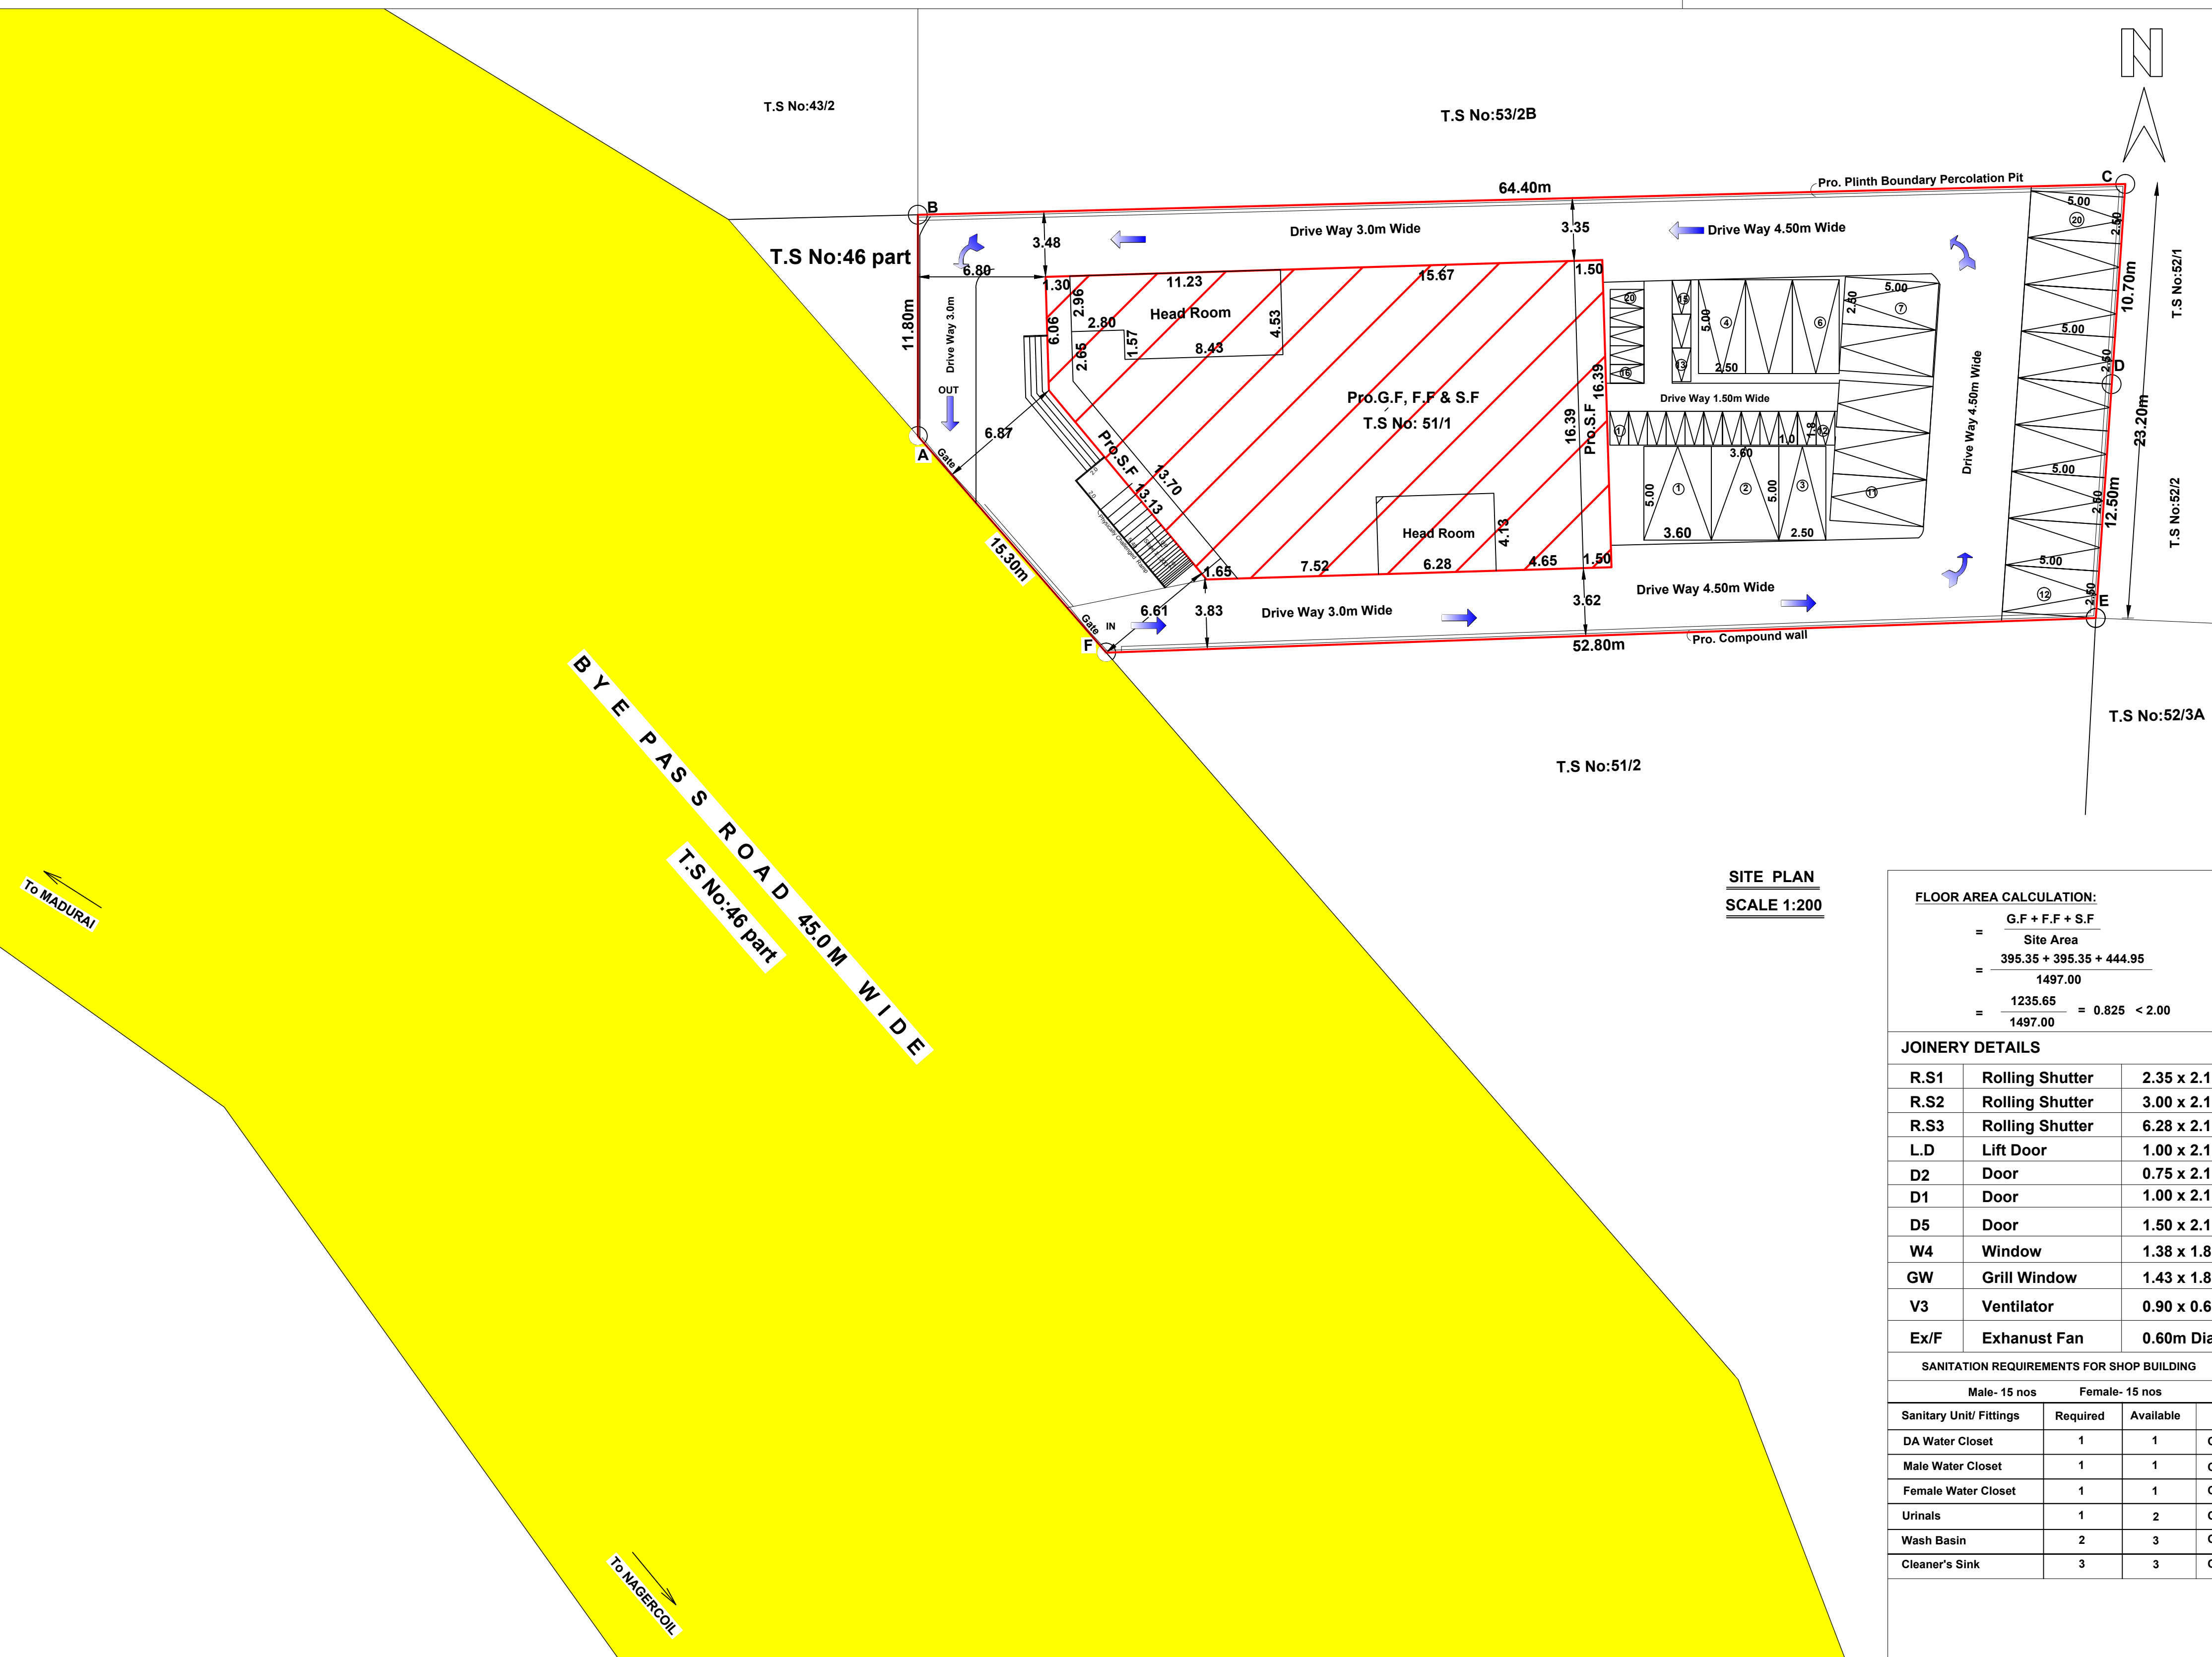
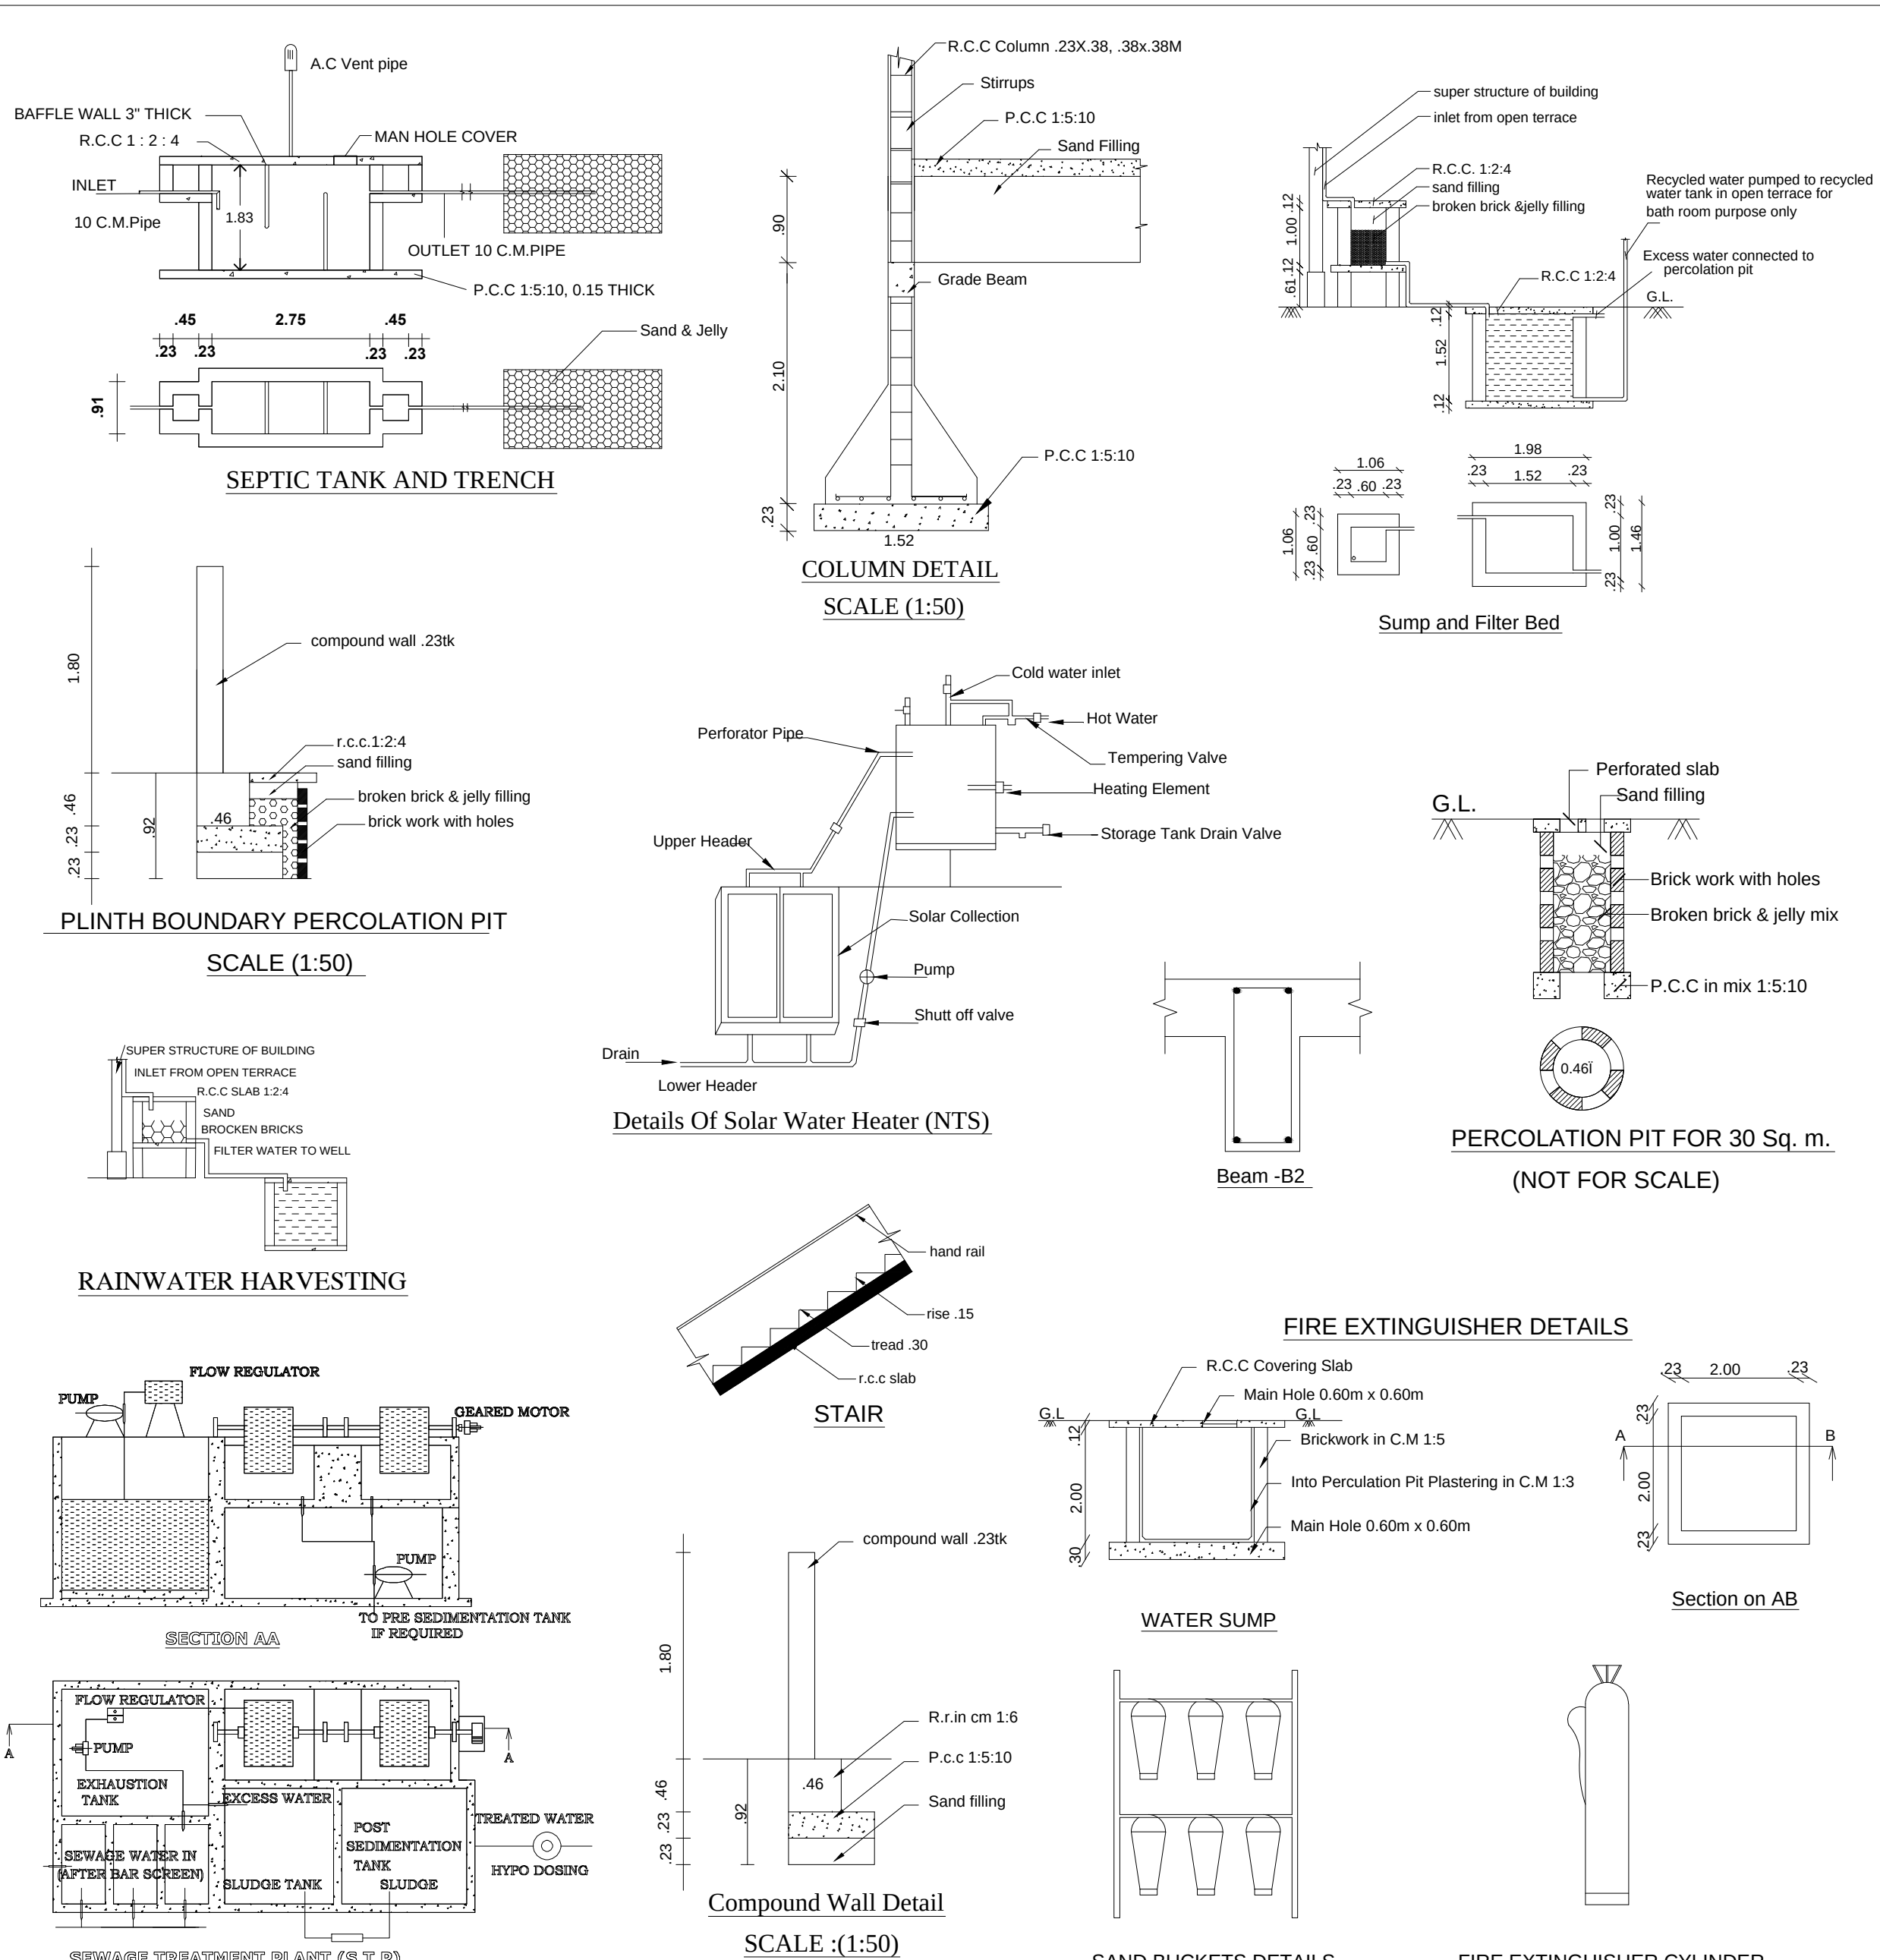
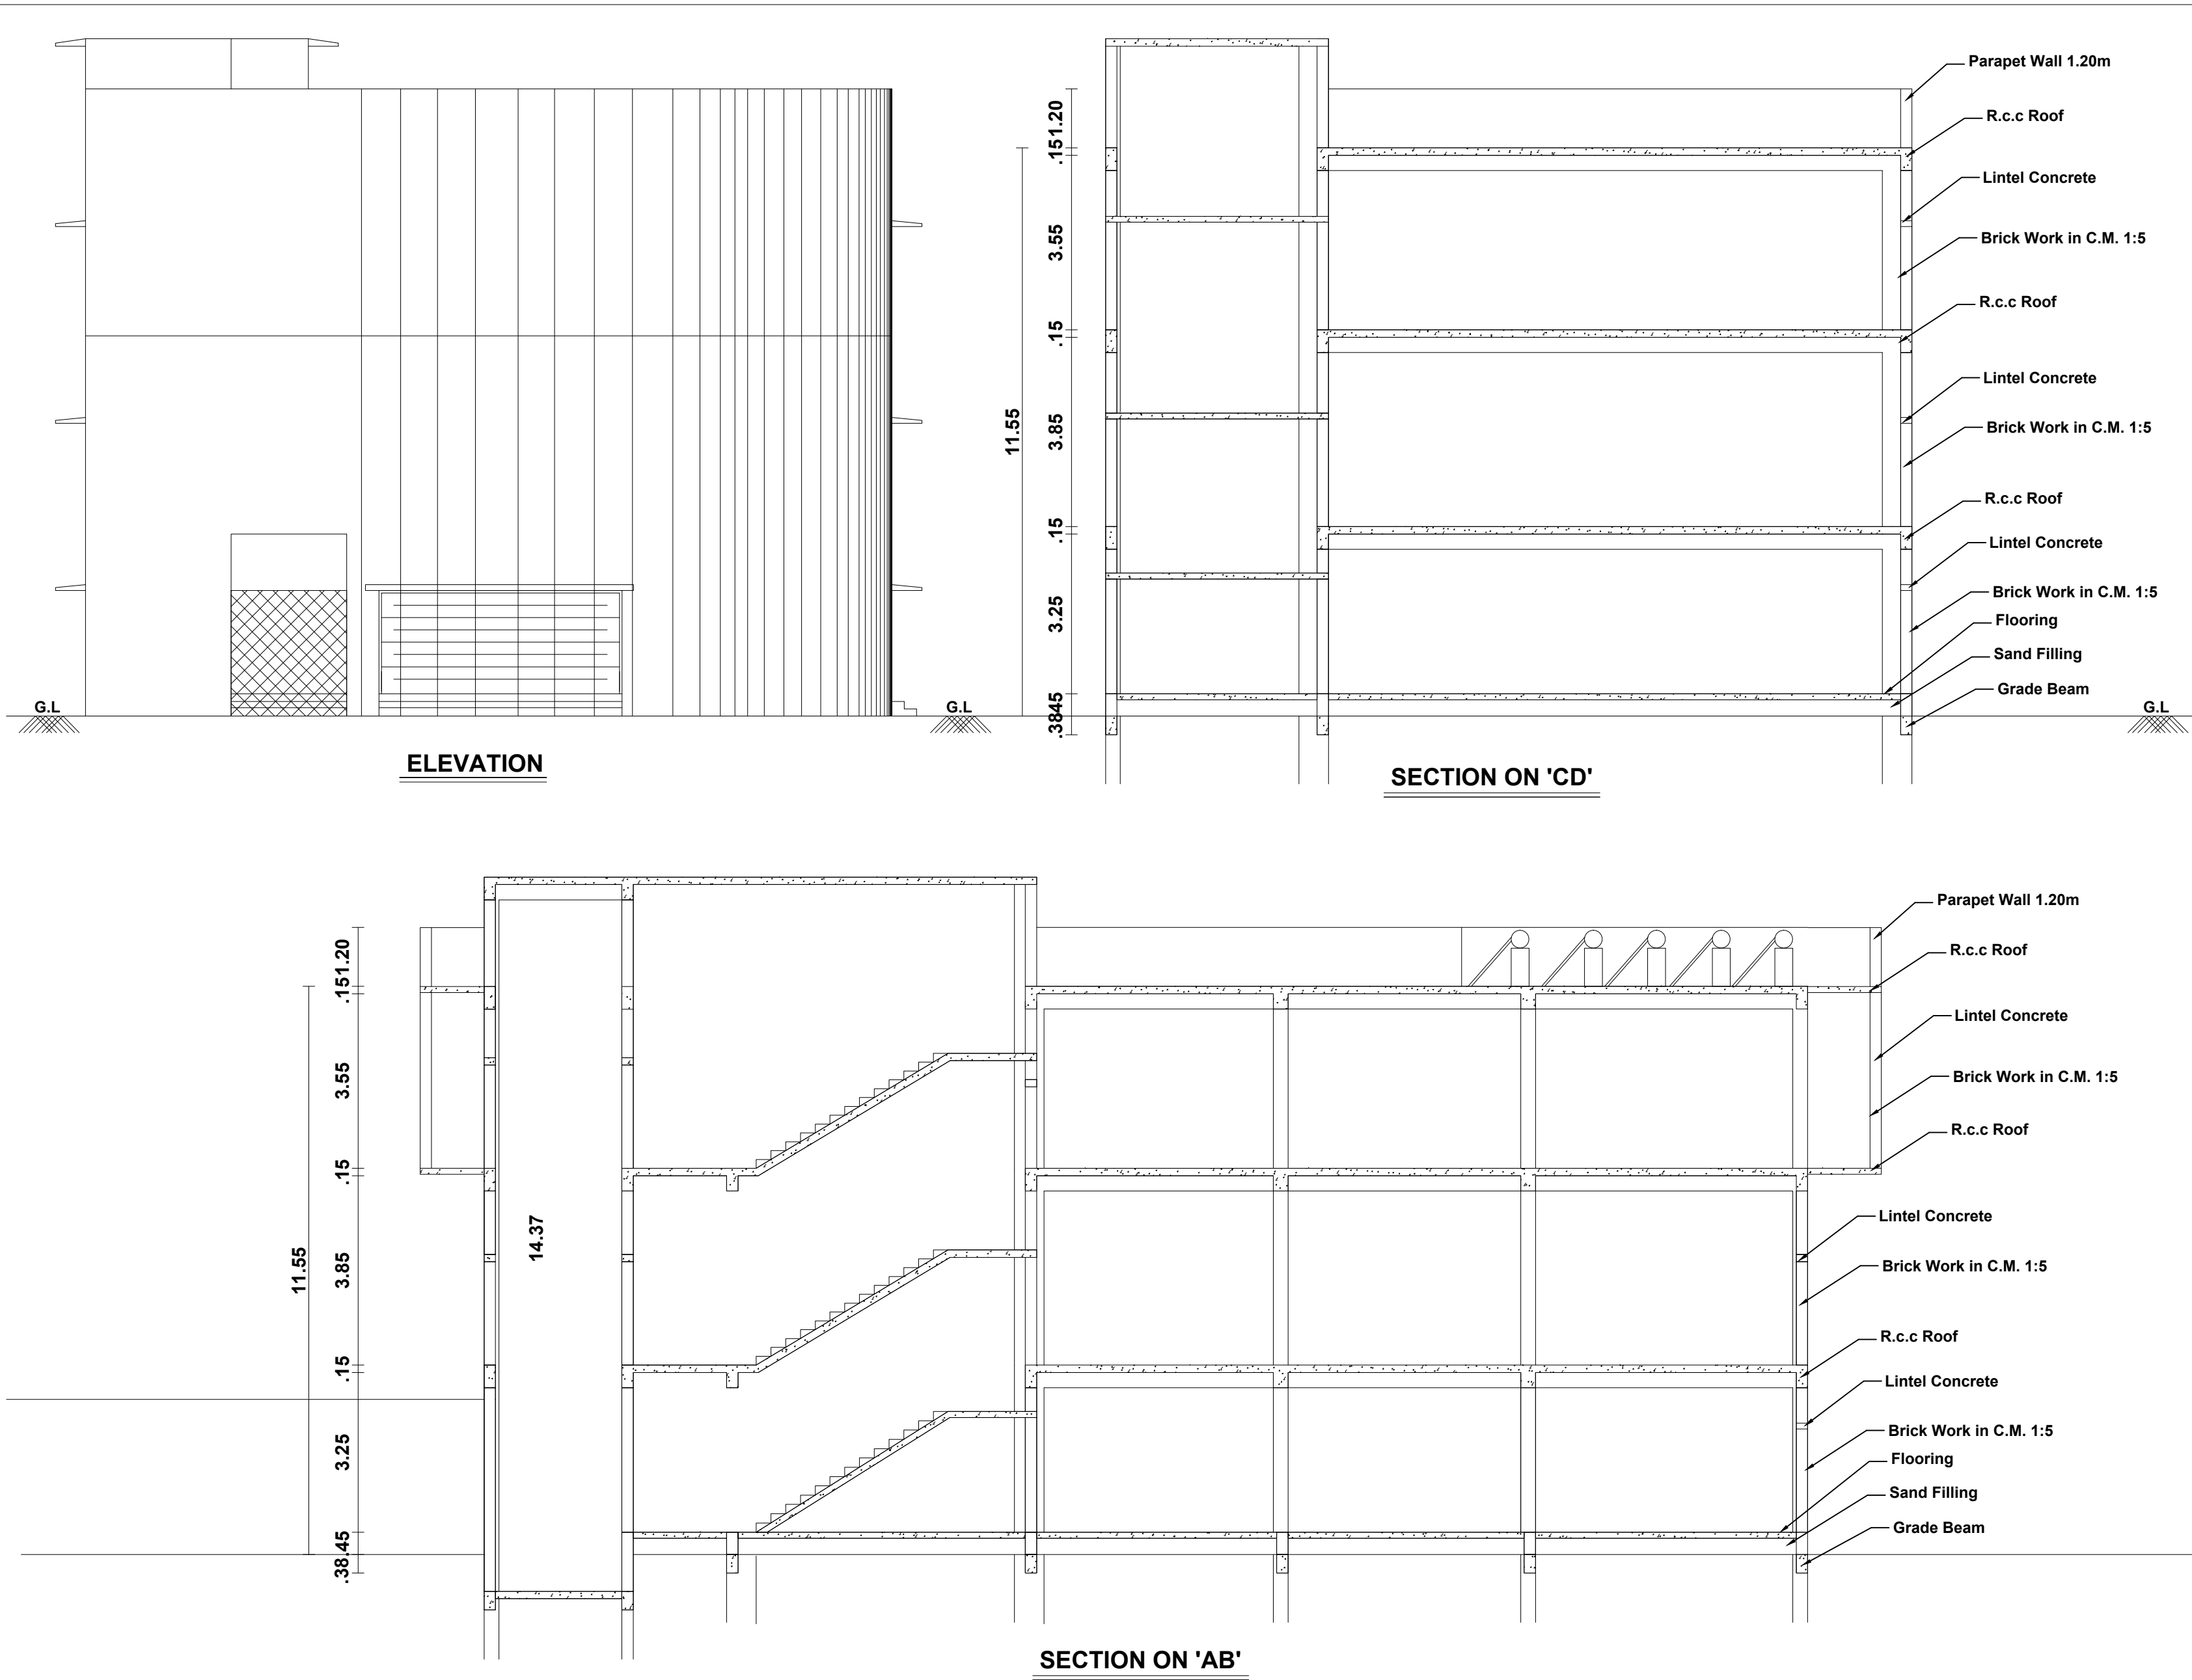
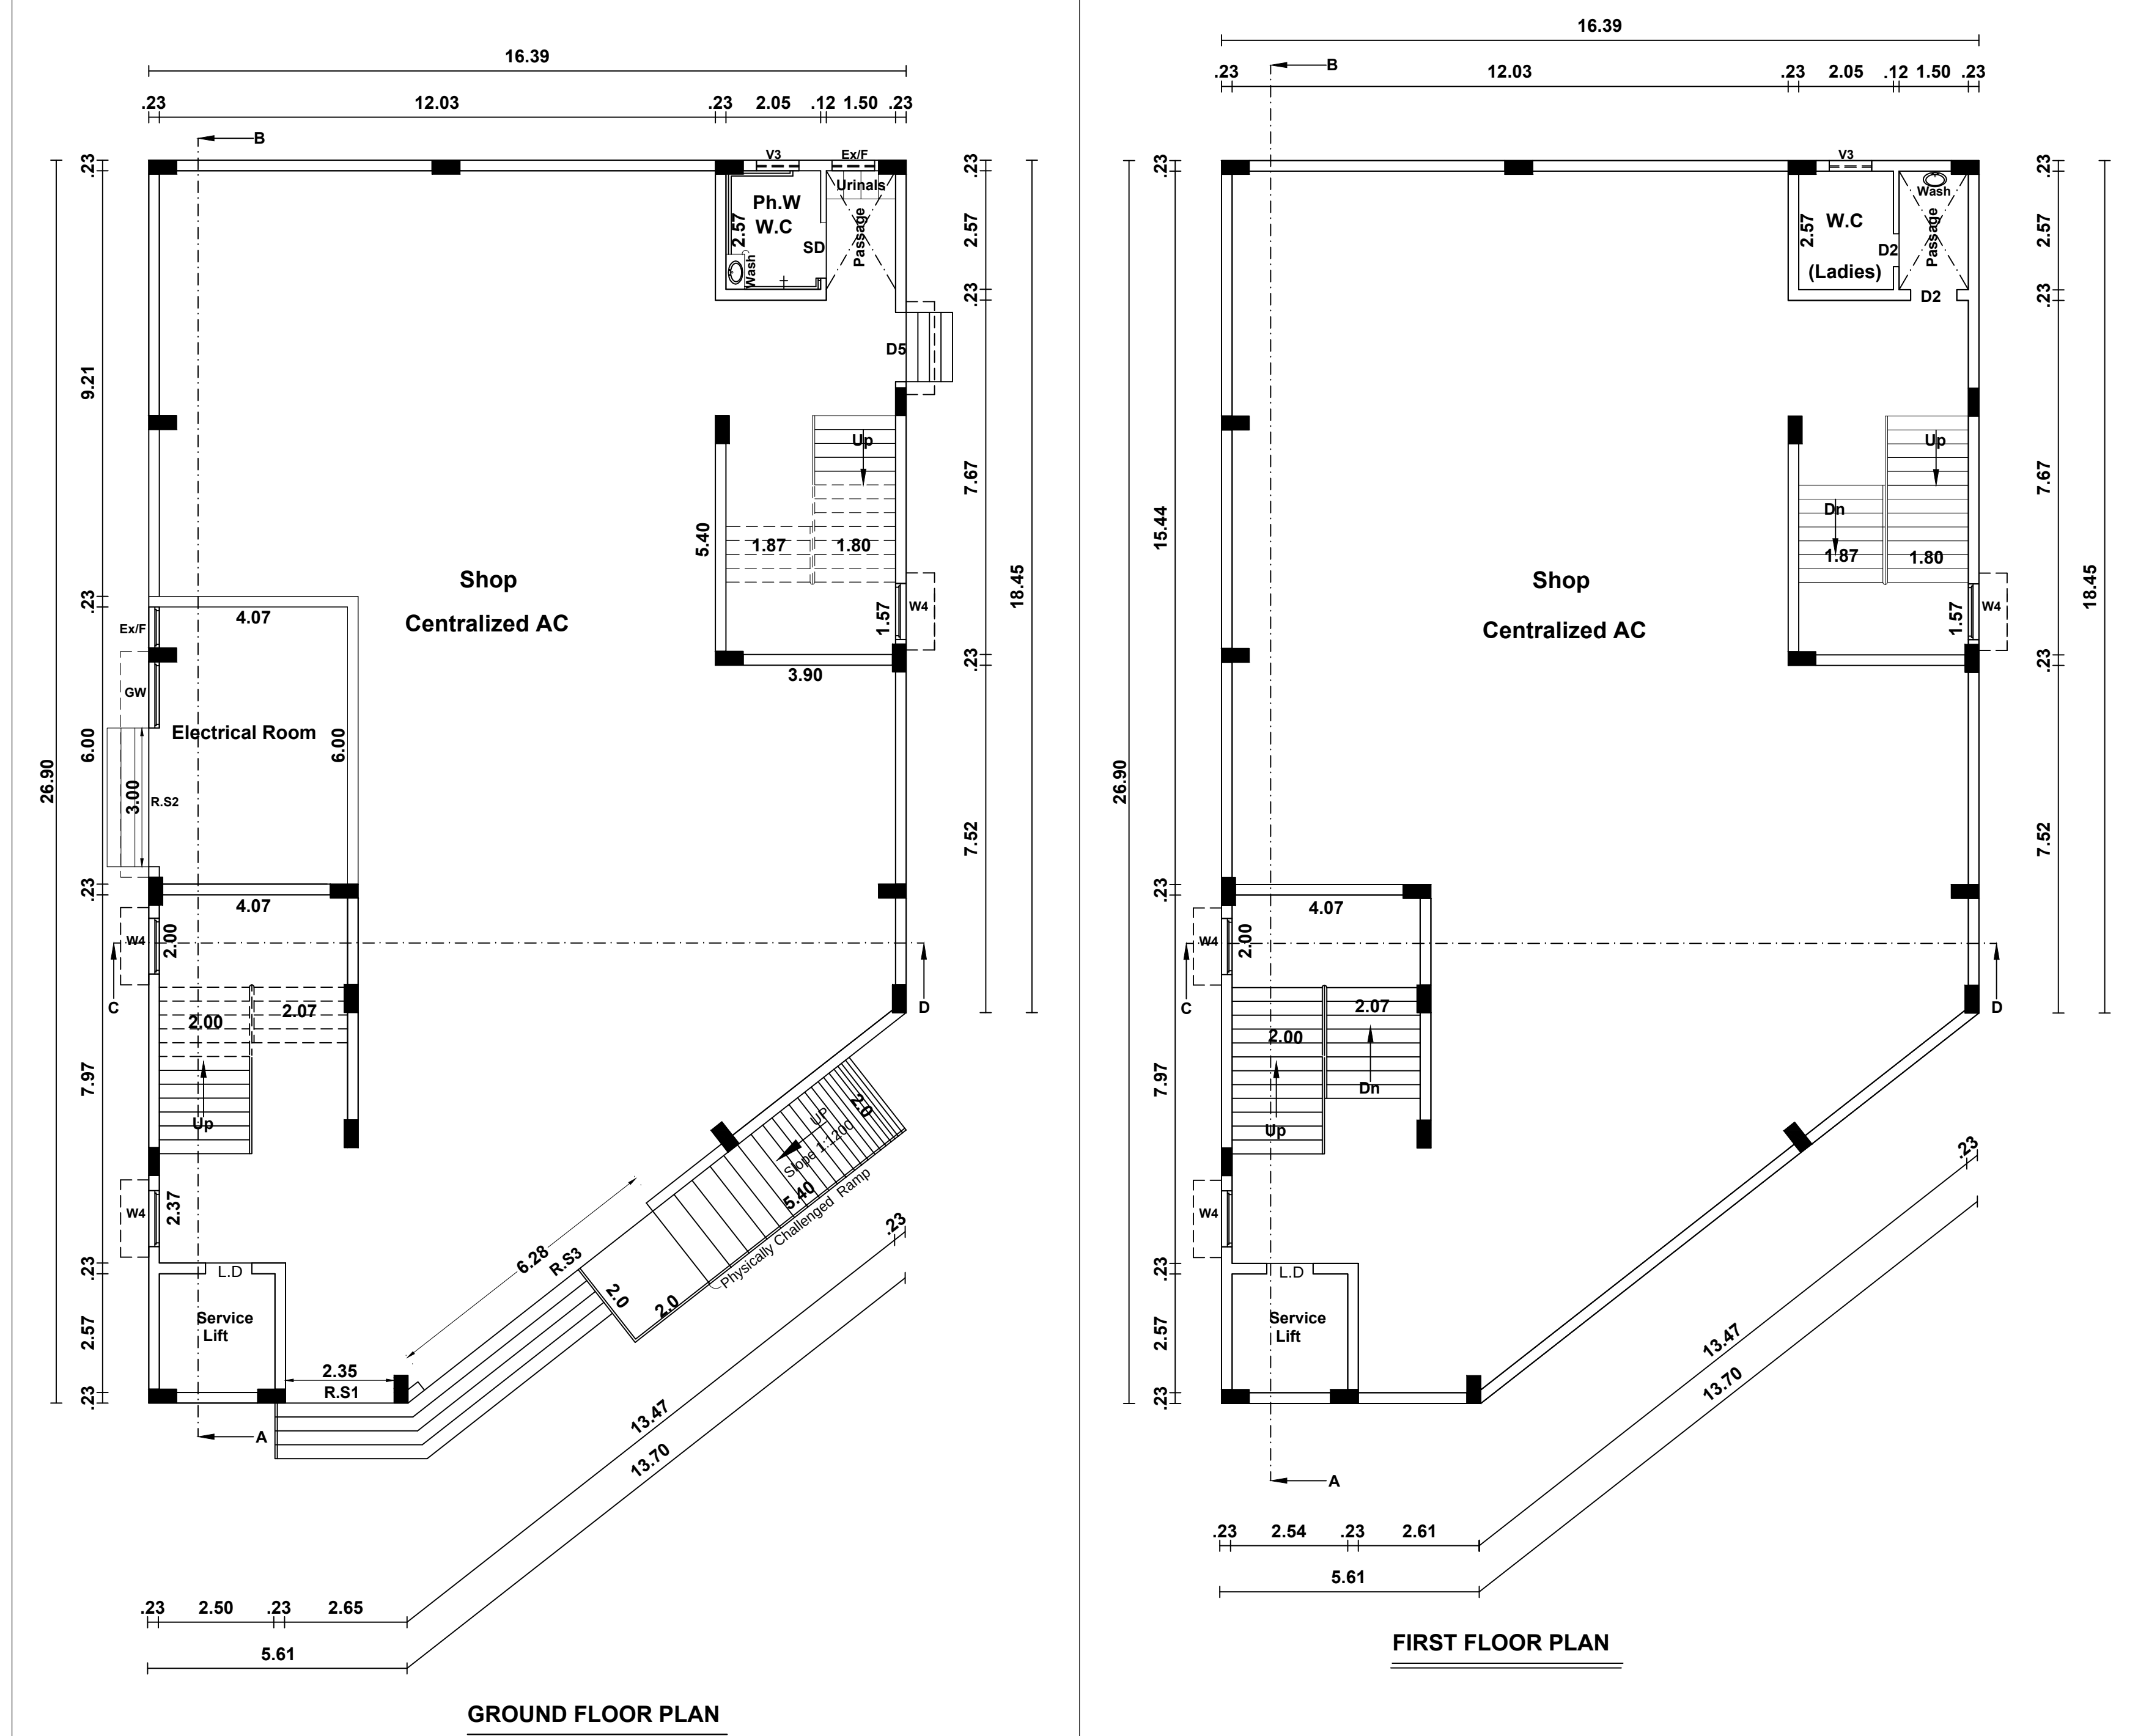


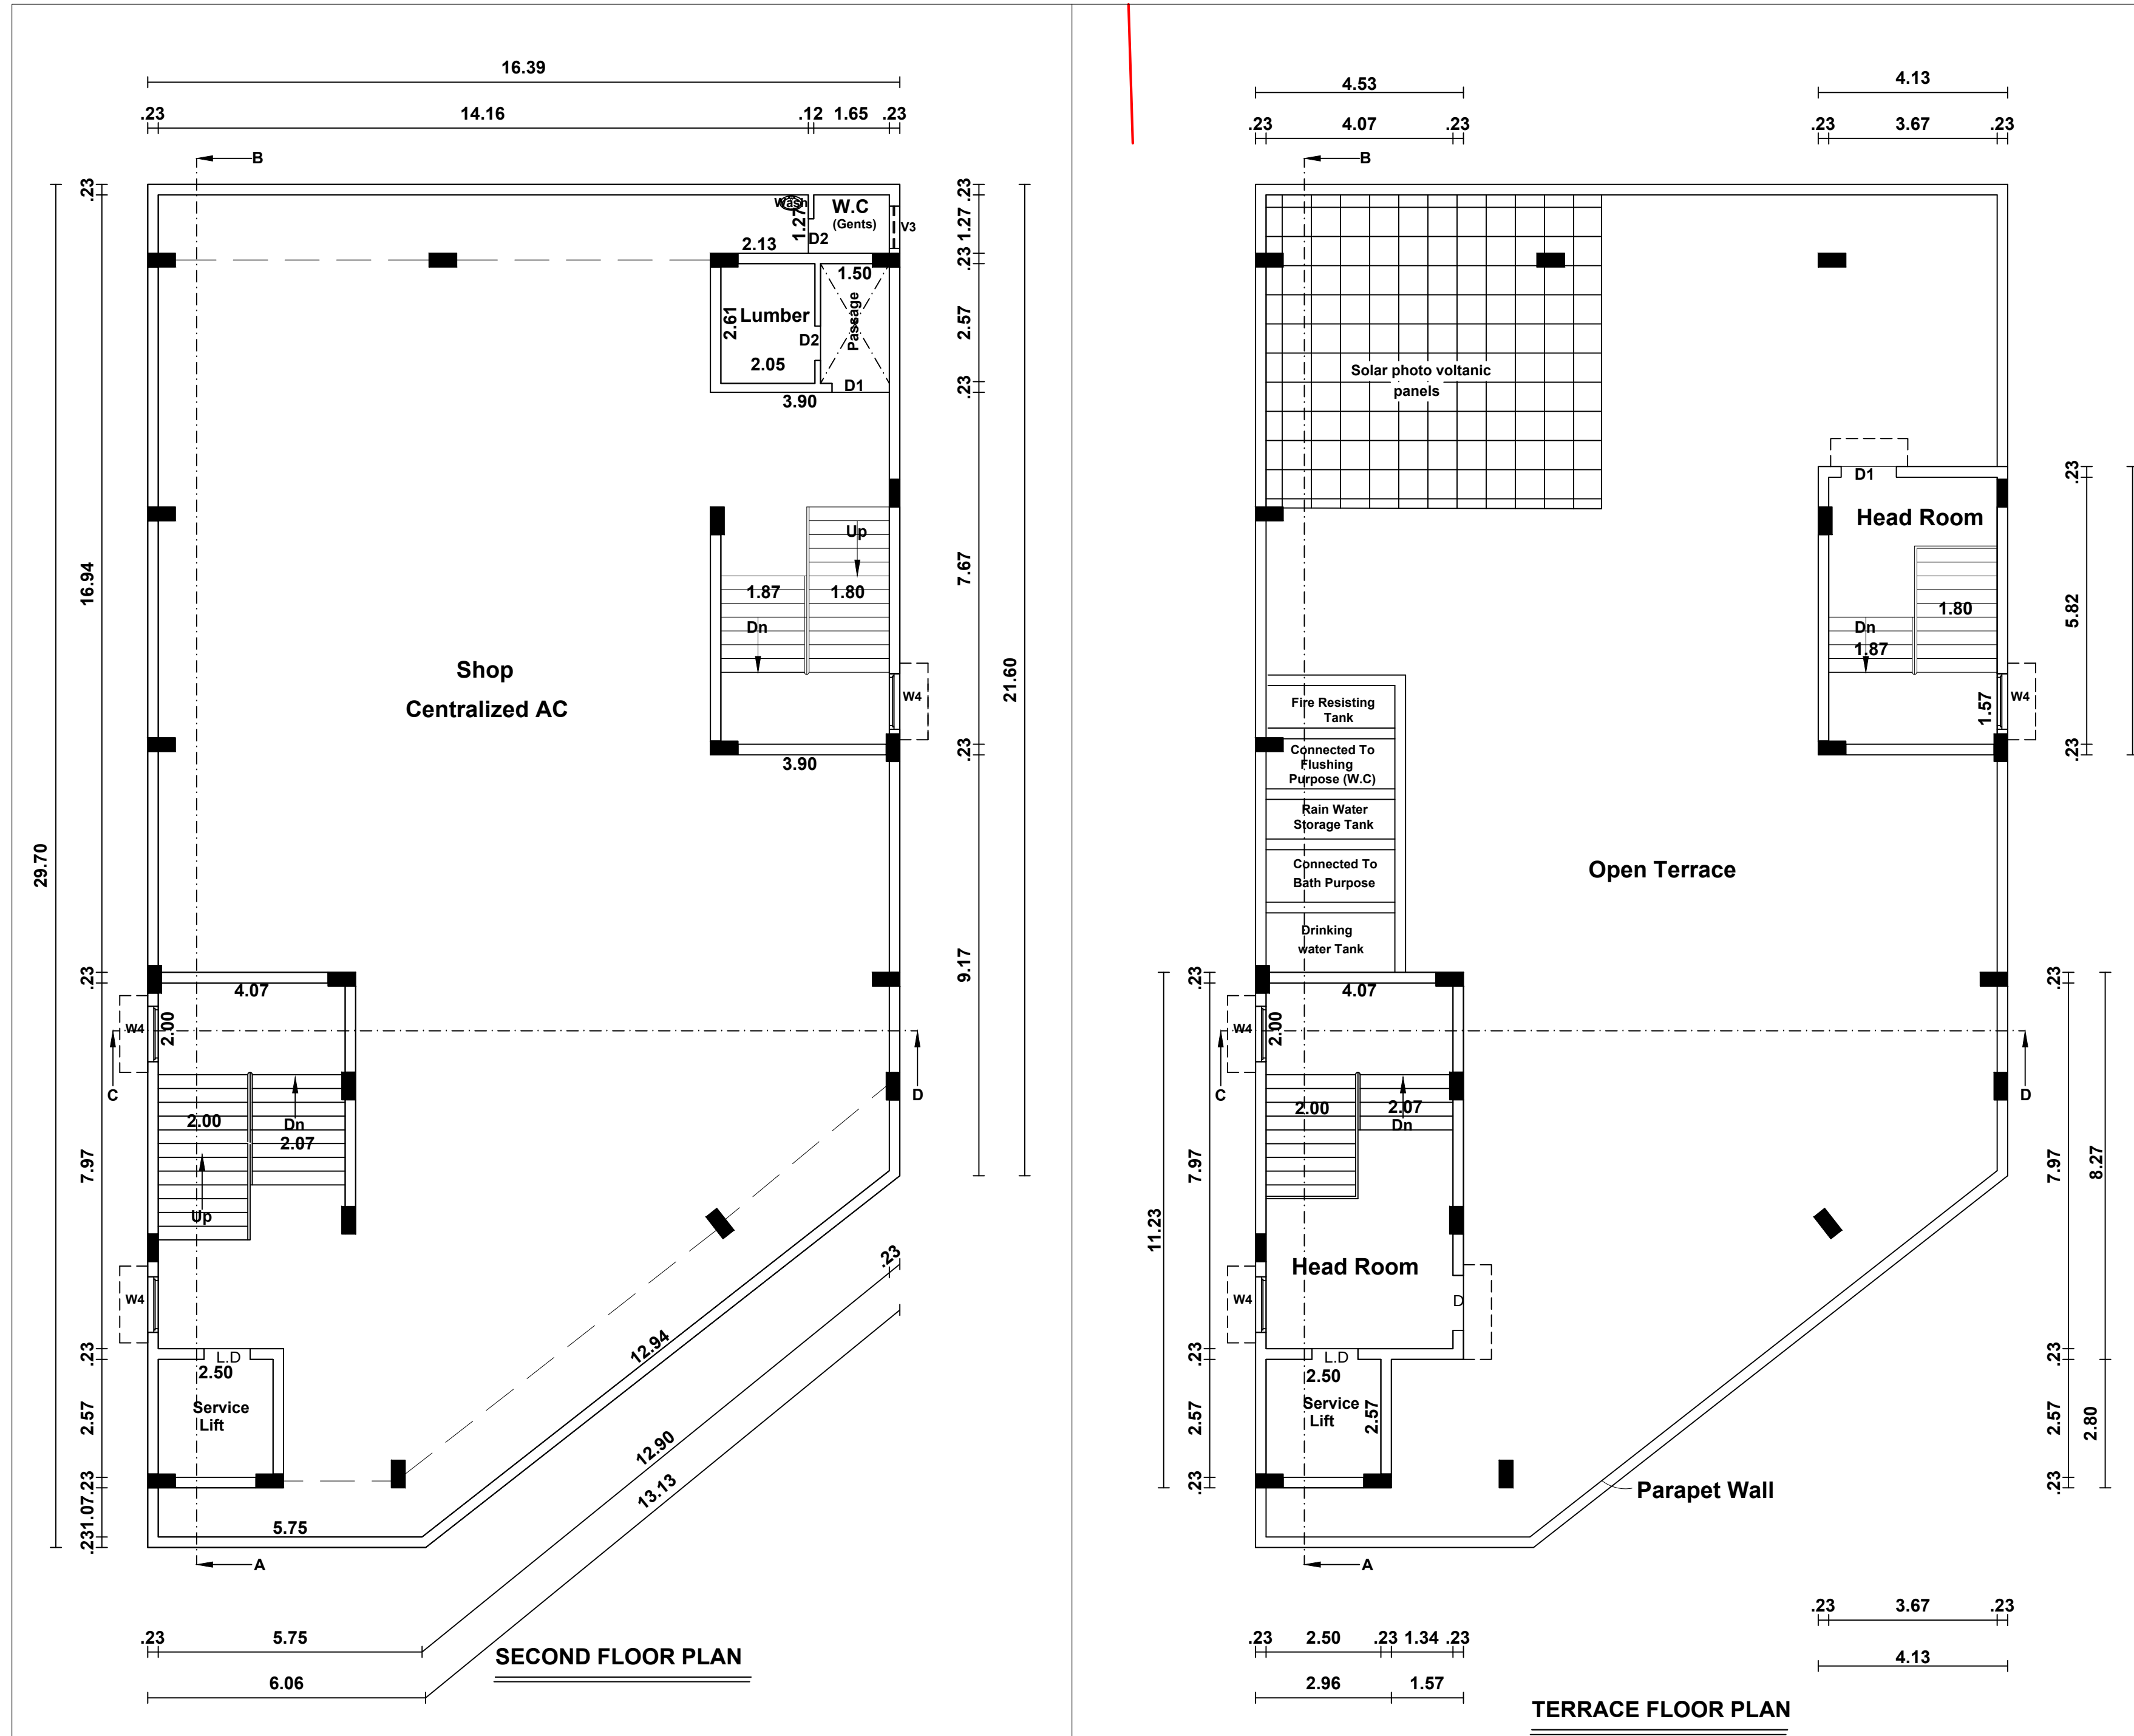

PLAN SHOWING THE PROPOSED CONSTRUCTION OF SHOP BUILDING IN T.S.NO : 51/1, T.S WARD : AU, BLOCK : 8, OLD S.NO : 998/1B PART, KULAVANIGARPURAM VILLAGE, MELAPALAYAM D.D PLAN NO : 2, MELAPALAYAM WARD OFFICE, TIRUNELVELI CITY MUNICIPAL CORPORATION.

Scale 1:100 All Dimensions are in Metre

AREA DETAILS:-	SQ.M	SQ.FT.
Site Area (ABODEF)	1497.00	16114
Pro. Ground Floor Area	395.35	4254
Pro. First Floor Area	395.35	4254
Pro. Second Floor Area	444.95	4788
Pro. Head Room Area	72.41	779
Open Area	1101.65	11860
Total Pro. Building Area In G.F, F.F, S.F & H.R	1308.06	14075

Required Parking : 1) Shop Building Parking : 20 Cars & 20 Two Wheeler Space (Including 2 Physically challenged car parking (3.60 x 5.00))

Required Parking = 20 Cars & 20 Two Wheeler Space

Available Parking = 20 Cars & 20 Two Wheeler Space

STRUCTURAL ENGINEER

CONSTRUCTION ENGINEER

APPLICANT

REGISTERED ENGINEER / ARCHITECT