


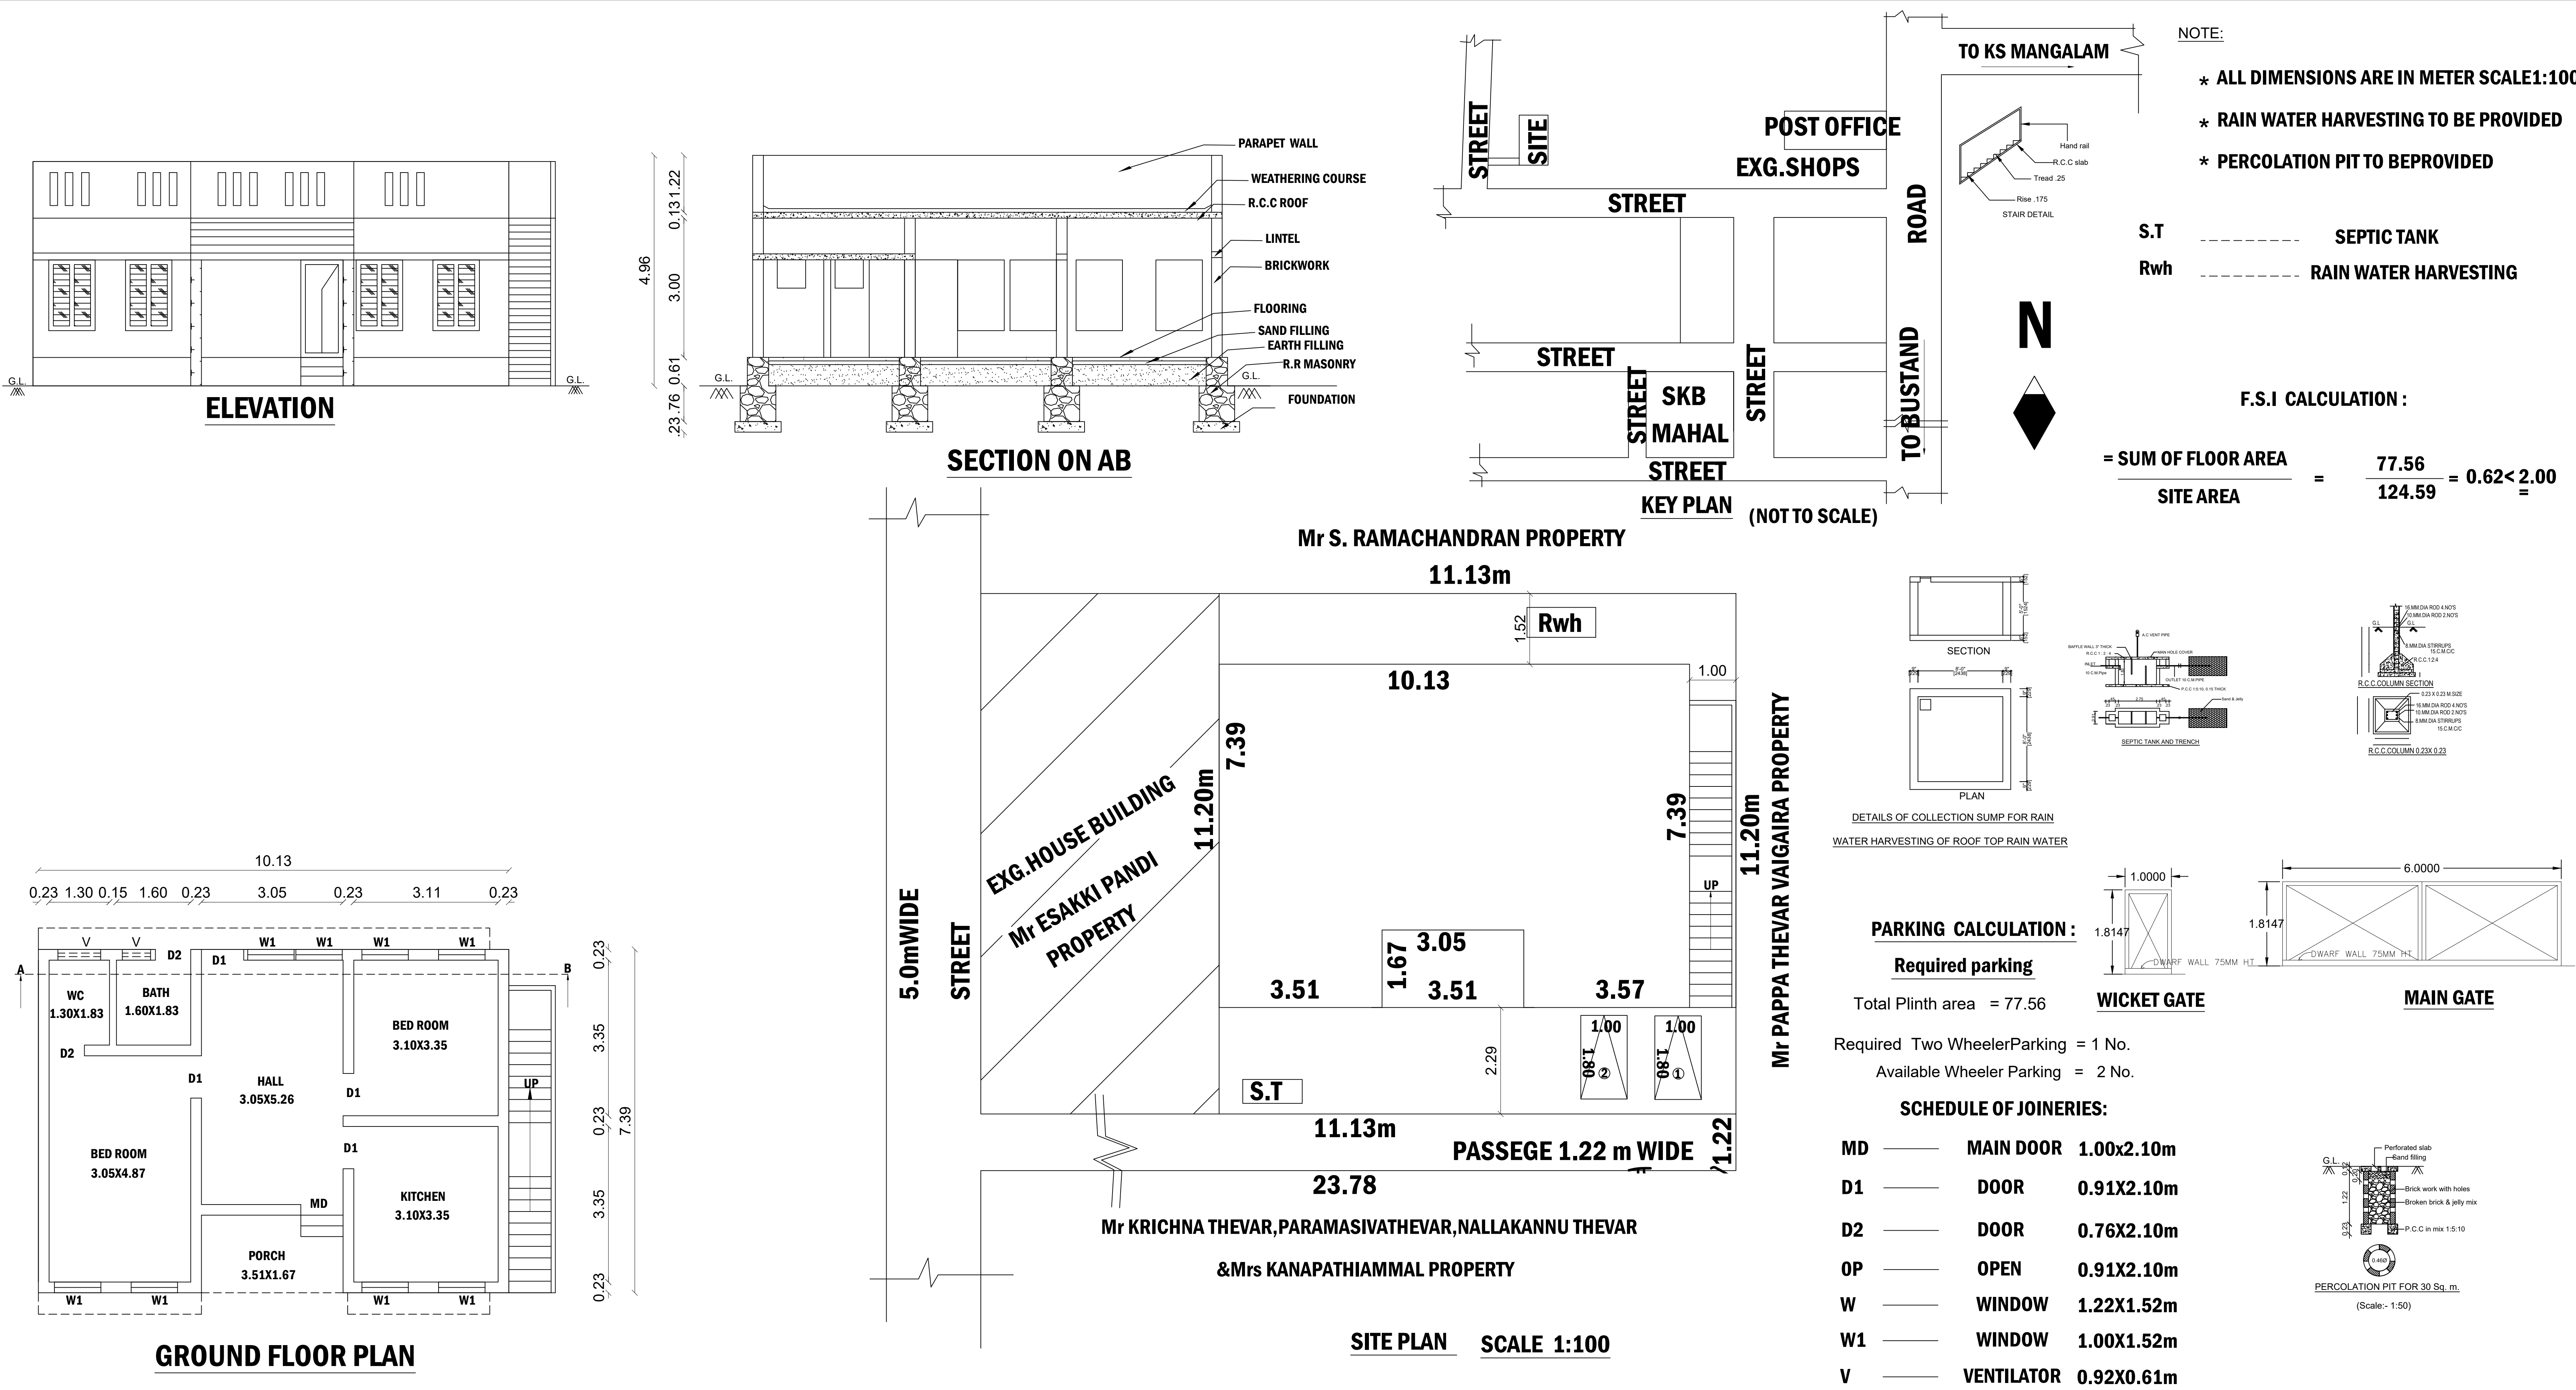

PLAN SHOWING THE PROPOSED CONSTRUCTION OF DWELLING HOUSE BUILDING IN NATHAM S.NO:669/ 1(New) 313/1(Old) AT" ARINGER ANNA STREET"(WARD No:12) OF PATHAMADAI VILLAGE ,PATHAMDAI TOWN PANCHAYATH CHERANMAHADEVI TALUK,TIRUNELVELI DISTRICT.

NAME OF APPLICANT: Mr R.SUDALAIMANI S/O Mr E.RAMALINGAM			
AREA DETAILS:			
COLOR CODE		Sq.ft	Sq.m
	SITE AREA	1341.08	124.59
	PLINT AREA PRO.GROUND FLOOR	805.79	74.86
ROAD & STREET	OPEN SPACE	535.29	49.73

OFFICE USE

R. Balan

APPLICANT

K.Pitchai

K.PITCHAI MOAHIDEEN D.C.E
(REG.ENG- GR III)
15B,SOUTH CAR STREET THENPATHI
GOVERNOR ROAD,PATHAMADAI
CELL:78 68 830 519
REGISTER ENGINEER