

PP

APPROVAL RECORD

Planning Permission

Rural

Tirunelveli district, Tamil Nadu

APPROVAL TYPE

Building Plan

ISSUING AUTHORITY


Rural Panchayat

PURPOSE

Residential

The approval as the planning authority issued it, reproduced in full behind this page.

An approval speaks to what was sanctioned, not to what was built. Completion is a separate record.

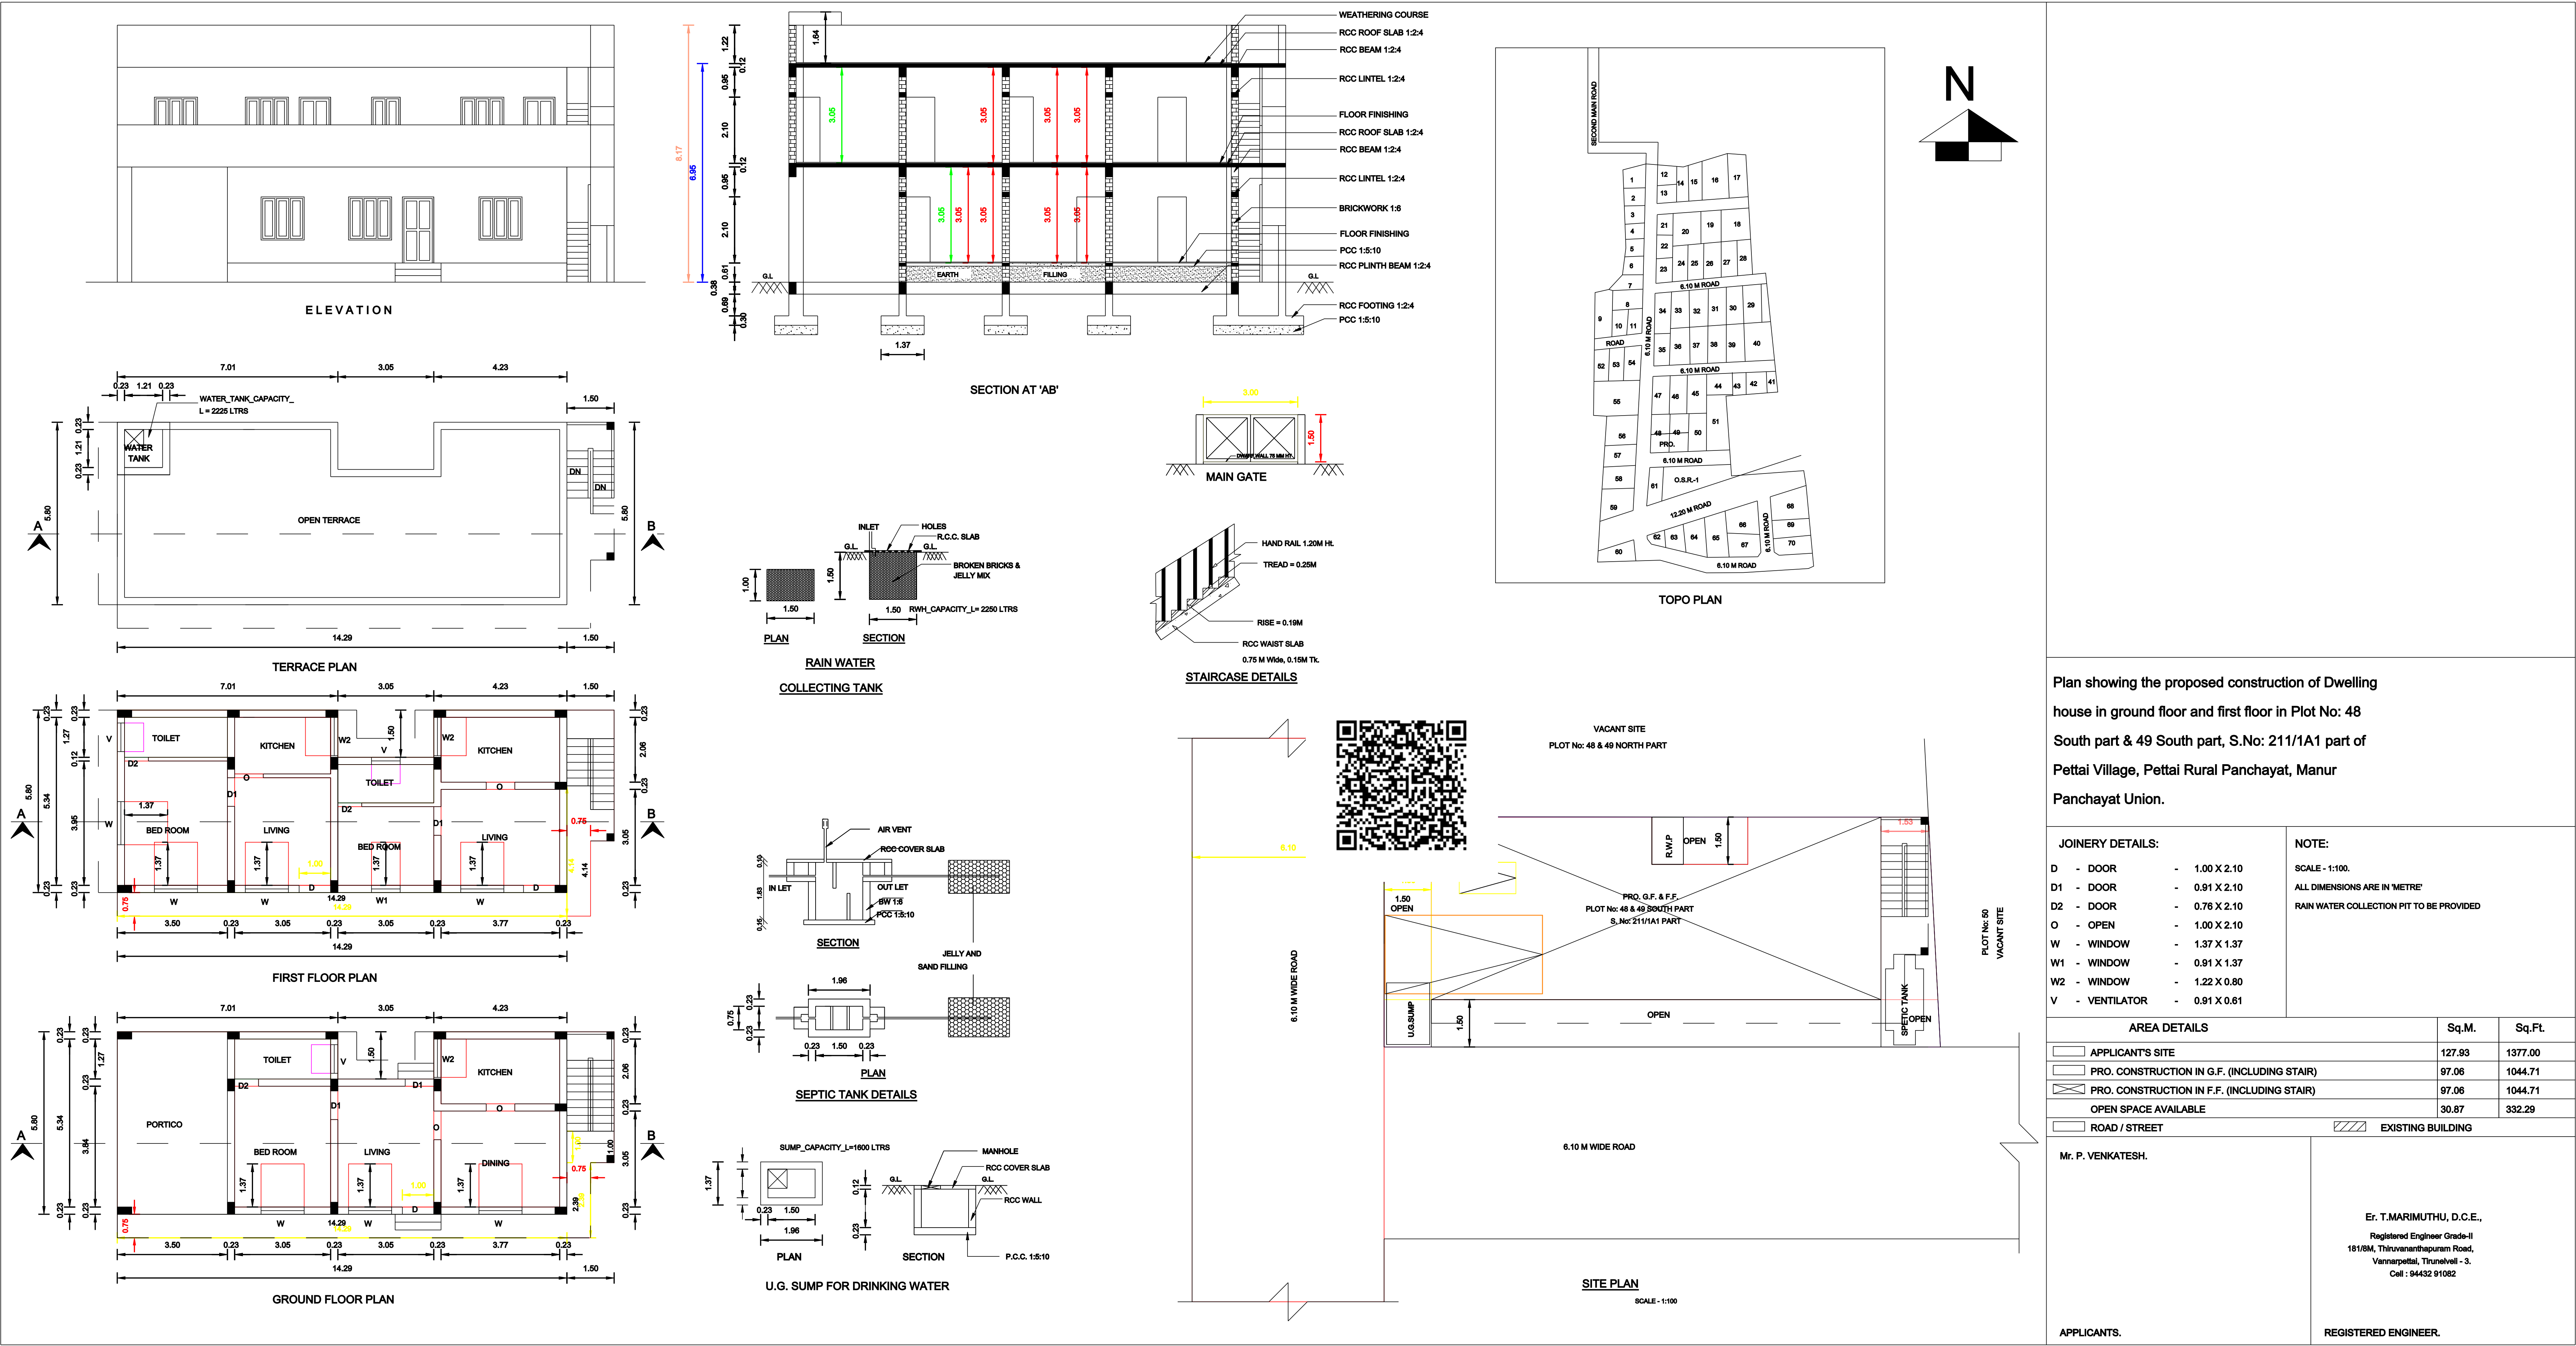

PLAN INFO

PLOT_AREA_M2 = 127.93

AS_PER_DOCUMENT = 127.93

FMB_OR_PLR = 127.93

AS_AT_SITE = YES

BLK_1_LVL_0_SIDE_SETBACK2 = NO

PATTA_NO = 0

CRZ = NO

SECURITY_ZONE = NO

ACCESS_WIDTH_M = 7.32

ROAD_WIDTH = 6.10

ROAD_LENGTH = 250

AREA_TYPE = OTHERS

AVG_PLOT_DEPTH = 17.49

AVG_PLOT_WIDTH = 7.32

LAND_USE_ZONE = RESIDENTIAL

BUILDING_NEAR_TO_RIVER = NO

IS_SWIMMING_POOL_EXISTS = NO

SURVEY_NO = 211/1A1 PART

DISTRICT = TIRUNELVELI

TALUK = TIRUNELVELI

JURISDICTION_TYPE = PANCHAYAT

OSR_APPLICABLE = NO

PREMIUM_FSI_REQUIRED = NO

IS_APPROVED_LAYOUT = NO

RWH_DECLARED = YES

IF_HERITAGE_TOWN_LESSTHAN_1KM_RADIUS = NO

Plan showing the proposed construction of Dwelling house in ground floor and first floor in Plot No: 48 South part & 49 South part, S.No: 211/1A1 part of Pettai Village, Pettai Rural Panchayat, Manur Panchayat Union.

JOINERY DETAILS:		NOTE:	
D	- DOOR	- 1.00 X 2.10	SCALE - 1:100. ALL DIMENSIONS ARE IN 'METRE' RAIN WATER COLLECTION PIT TO BE PROVIDED
D1	- DOOR	- 0.91 X 2.10	
D2	- DOOR	- 0.76 X 2.10	
O	- OPEN	- 1.00 X 2.10	
W	- WINDOW	- 1.37 X 1.37	
W1	- WINDOW	- 0.91 X 1.37	
W2	- WINDOW	- 1.22 X 0.80	
V	- VENTILATOR	- 0.91 X 0.61	
AREA DETAILS		Sq.M.	Sq.Ft.
APPLICANT'S SITE		127.93	1377.00
PRO. CONSTRUCTION IN G.F. (INCLUDING STAIR)		97.06	1044.71
PRO. CONSTRUCTION IN F.F. (INCLUDING STAIR)		97.06	1044.71
OPEN SPACE AVAILABLE		30.87	332.29
ROAD / STREET		EXISTING BUILDING	
Mr. P. VENKATESH.		Er. T.MARIMUTHU, D.C.E., Registered Engineer Grade-II 181/8A, Thiruvananthapuram Road, Vannappettai, Tirunelveli - 3. Call : 94432 91082	
APPLICANTS.		REGISTERED ENGINEER.	

Eight ways to know a piece of land before you pay for it.

This report covers one part of the picture. These cover the rest, drawn from the same government records, for any property in Tamil Nadu.

LandLens One

Ask anything about a property and get an answer grounded in live government records, with the sources shown.

[/landlens/one](#)



Verify My Land

Every record check run on one property and returned as a single report.

[/landlens/verify-my-land](#)



Legal Opinion

An advocate's written opinion on the title, built on the records we pull for it.

[/landlens](#)



One Map

Every layer on one map: the parcel, its boundary, zoning, water bodies and what sits around it.

[/landlens/one/map](#)



PriceMap

What land actually changed hands for around this plot, taken from the registered deeds.

[/landlens/pricemap](#)



Build Scope

What you are allowed to build here: floor space, height, coverage and setbacks.

[/landlens/build-scope](#)



Property Tracker

Watch a property and hear about it when something new is registered against it.

[/landlens/property-tracker](#)



Deal Room

Run the transaction in one place: documents, stamping, signatures and the parties.

[/landlens/deal-room](#)



Twenty-four checks you can run yourself, at no cost.

Records and verification

The registers themselves, read for you.

Encumbrance Certificate

Patta and Chitta

Field Measurement Sketch

EC Analyzer

Bank charge check

Court case search

Seller background check

Approval check by survey

Value and duty

What it is worth and what it costs to register.

Guideline value by street

Guideline value by survey

Stamp duty and registration fees

Capital gains

Floor space index

Area unit converter

Zoning and land use

What the plan says can happen on this land.

Land use zone finder

CMDA land use check

Coastal regulation zone

Master plan check

Water bodies finder

Airport height clearance

Registers and directories

Who holds it, and which office keeps the record.

Find your registering office

Temple property check

Waqf property check

RERA register



Every free tool
/tools



Services we run
for you
/services



The LandLens
suite
/landlens/one



Every claim in this document traces back to a government record.

Legal opinions, due diligence and title verification

Building plan, layout and sub-division approvals

Completion and occupancy certificates, regularisation

Escrow, negotiation and NRI property management

Land survey, soil testing, architecture and construction

Verified RealEstate
3/350/2 Mettukuppam,
OMR Thoraipakkam,
Chennai 600 097, India
hello@verified.realestate
+91 9996 12 9996

Prepared from the registers named on the page each finding sits on. Where a register could not be read, this document says so in its place rather than leaving the gap to be read as a clean result.

