

PP

APPROVAL RECORD

Planning Permission

Soundrapandiyapuram
Tirunelveli district, Tamil Nadu


APPROVAL TYPE
Building Plan

ISSUING AUTHORITY
Rural Panchayat

PURPOSE
Residential



The approval as the planning authority issued it, reproduced in full behind this page.

An approval speaks to what was sanctioned, not to what was built. Completion is a separate record.

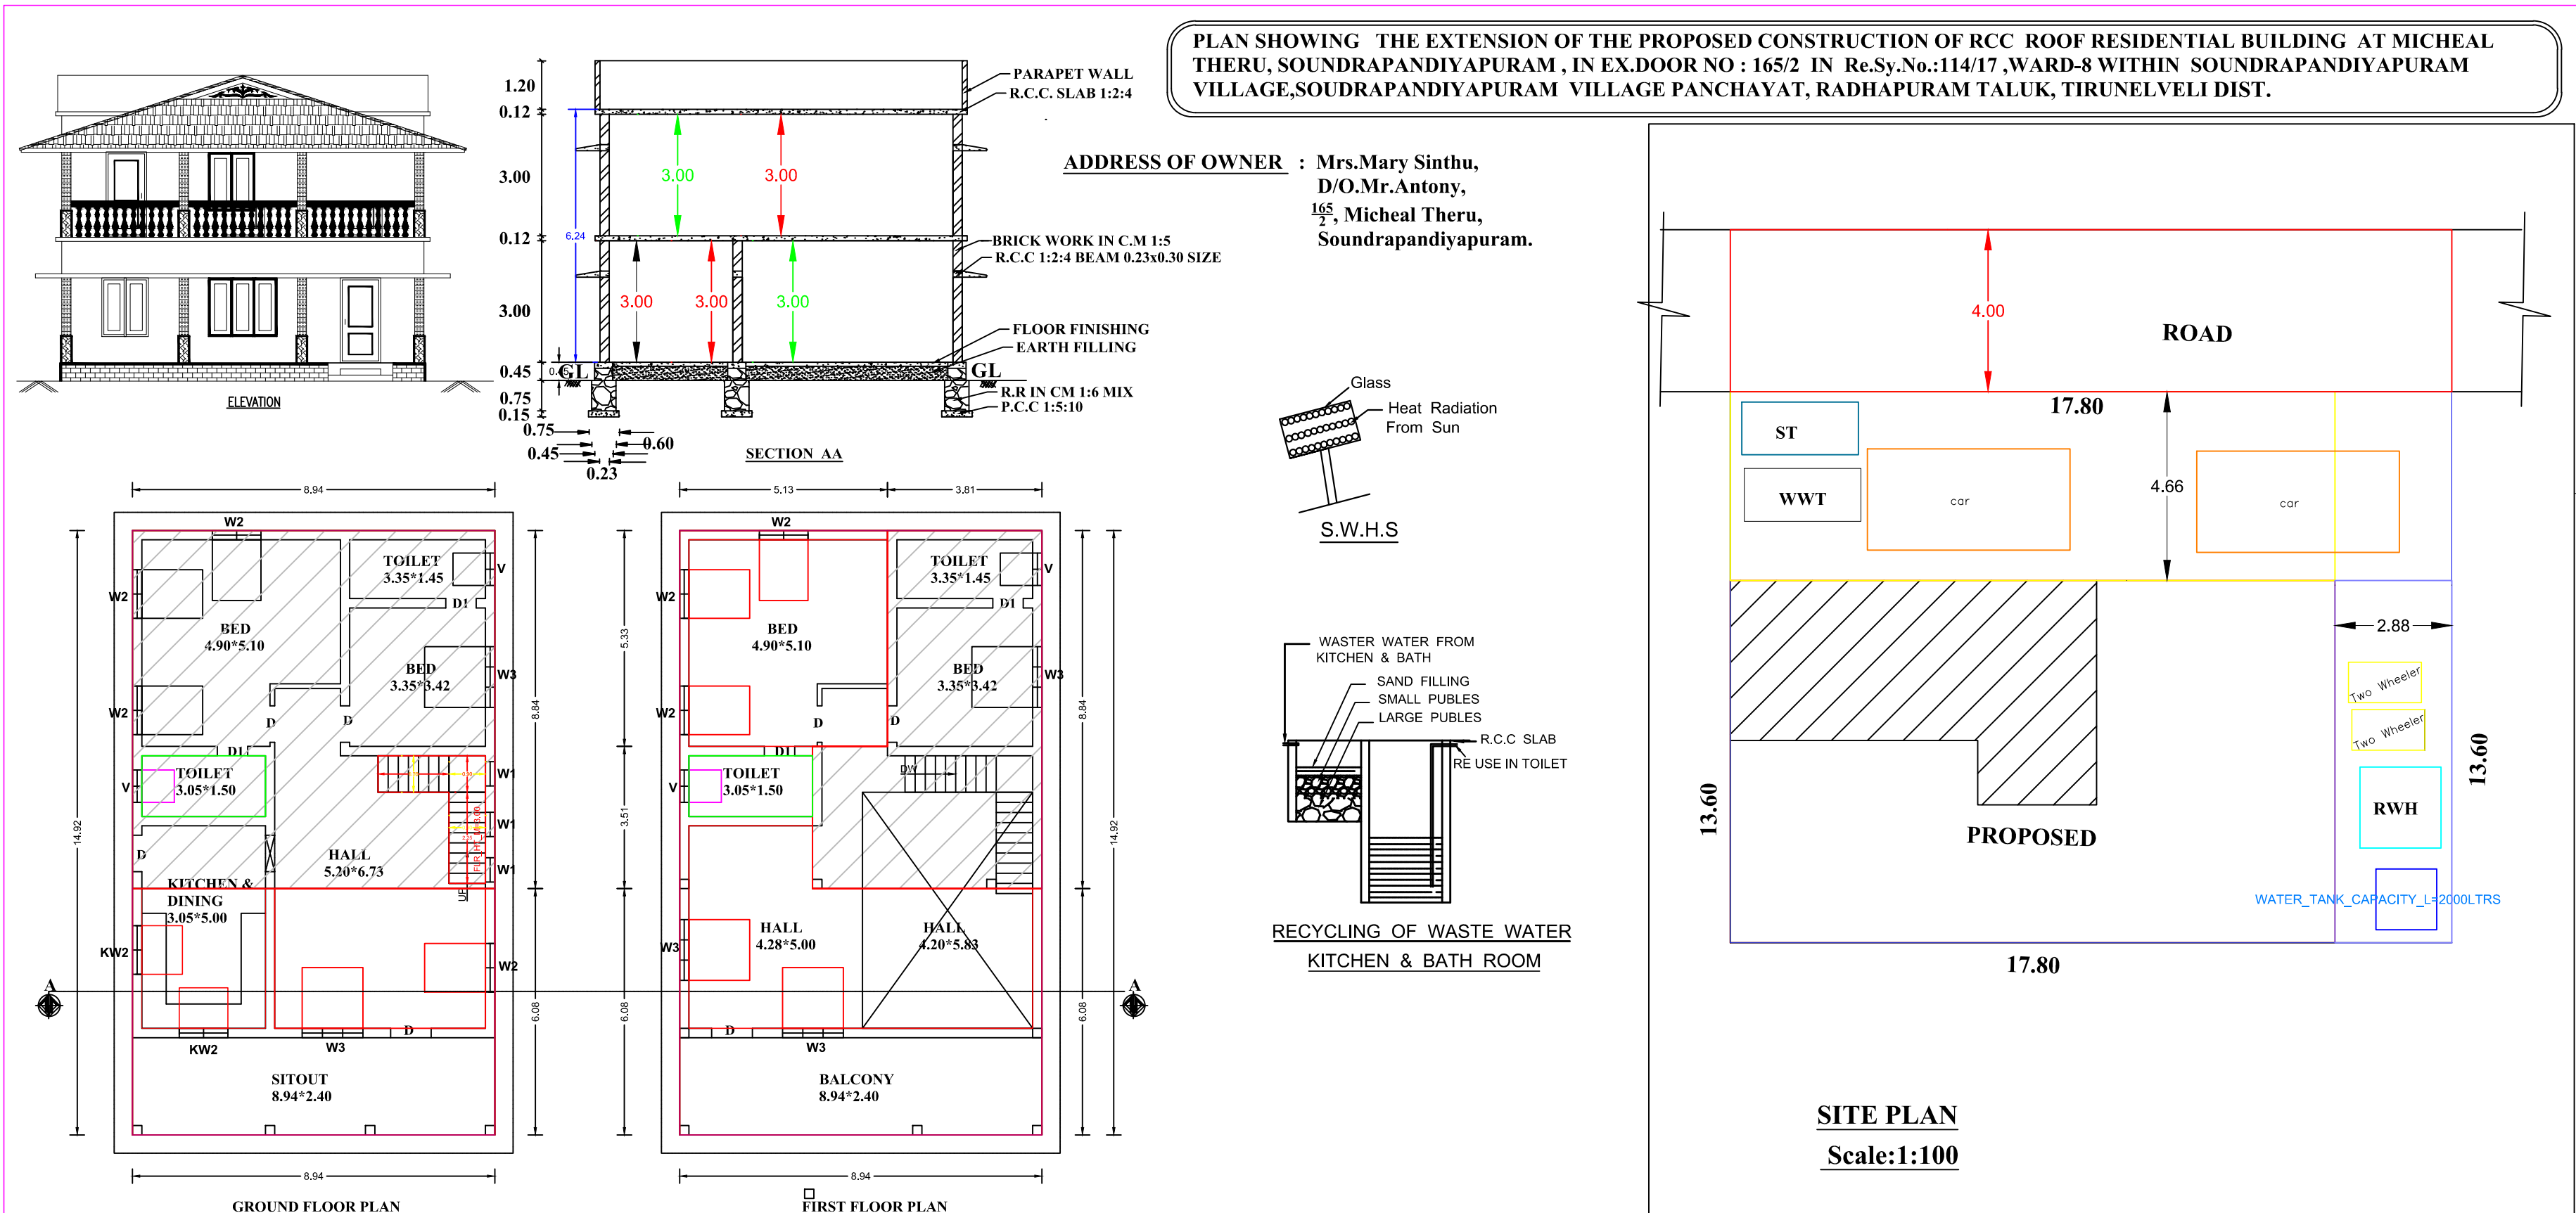

PLAN_INFO
WATER_BODIES_BEYOND_15M = NO
RESERVE_FOREST_WOODED_LAND_BEYOND_150M = NO
BLDG_LENGTH_MORETHAN_10M = NO
BURIAL_PLACE_BEYOND_90M = NO
IS_SWIMMING_POOL_EXISTS = NO
CRZ = NO
SECURITY_ZONE = NO
SINGLE_FAMILY_BLDG = YES
RWH_DECLARED = YES
LAND_USE_ZONE = RESIDENTIAL
FIRE_PROTECTION_AND_FIRE_SAFETY_REQUIREMENTS = YES
JURISDICTION_TYPE = SOUNDRAPANDIYAPURAM PANCHAYAT
OSR_APPLICABLE = NO
PREMIUM_FSI_REQUIRED = NO
IS_APPROVED_LAYOUT = NO
AREA_TYPE=EWS
IF_HERITAGE_TOWN_LESSTHAN_1KM_RADIUS=NO
PLOT_AREA_M2 = 242.08SQM
AS_AT_SITE = 242.08SQM
FMB_OR_PLR = 242.08SQM
AS_PER_DOCUMENT = 242.82SQM
ROAD_WIDTH = 4.00
ROAD_LENGTH = 50.00M
MIN_PLOT_DEPTH = 13.60M
MIN_PLOT_WIDTH = 17.80
AVG_PLOT_DEPTH=13.60M
AVG_PLOT_WIDTH=17.80M
PATTA_NO = 1435
SURVEY_NO = 114/17
VILLAGE = SOUNDRAPANDIYAPURAM
TALUK=RADHAPURAM TALUK
DISTRICT=TIRUNELVELI DISTRICT

A-Mary Sinthu		
SIGNATURE OF OWNER		
Signature of Registered Professional		
Er.Sa.GANESAN		
Registered Engineer in DRDA-TNV/PROF 49/2022		
Registered Engineer in MUNICIPALITY		
C A No 45/2022/A2/2022		
"NELAI CONSTRUCTIONS"		
65,Panchayat Union Road, V Vallioor - 627117		
Ct!! 9443508043		
SCHEDULE OF JOINERIES		
REF	DESCRIPTION	SIZE
D	DOOR	0.90 x 2.10
D1	DOOR	0.75 x 2.10
W2	WINDOW	1.20 x 1.50
W3	WINDOW	1.50 x 1.50
K.W2	WINDOW	1.20 x 1.00
K.W3	WINDOW	1.50 x 1.00
F.W2	WINDOW	1.00 x 1.80
V	VENTILATOR	0.80 x 0.80
SCALE 1:100	ALL DIMENSIONS ARE IN METRE	

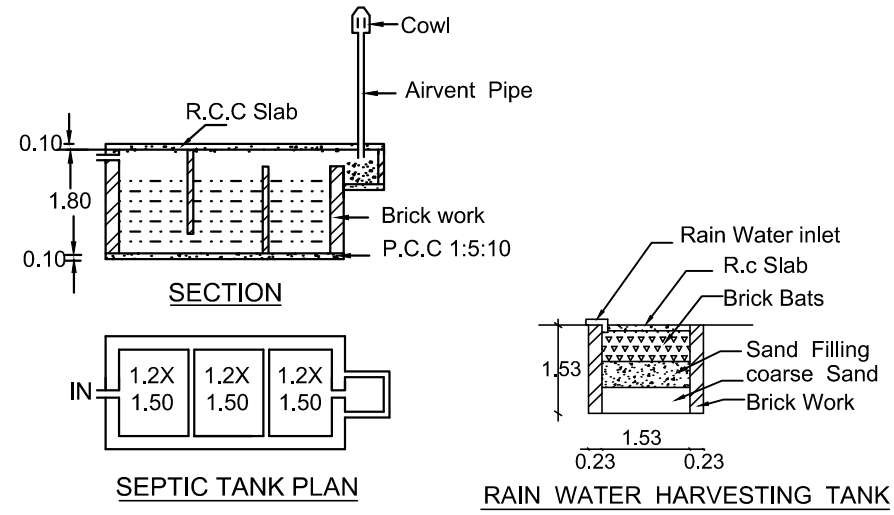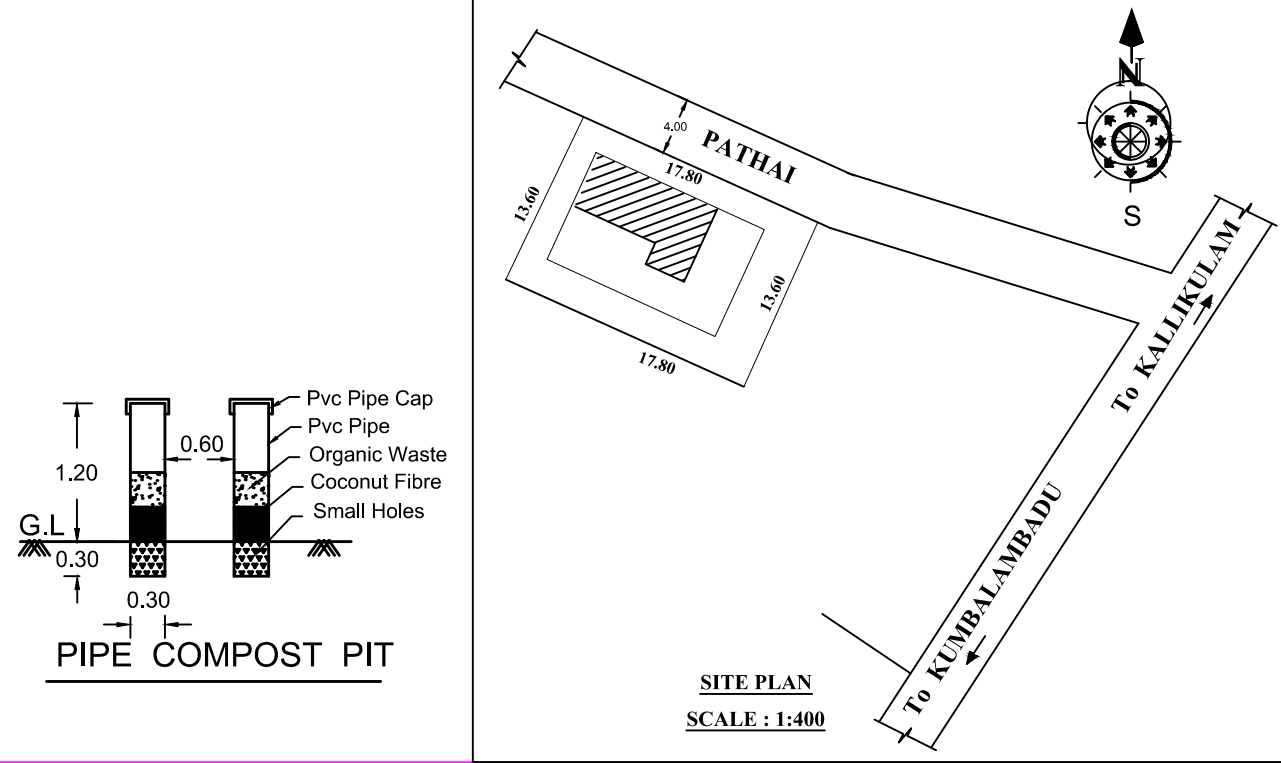

AREA OF SITE	6.00CENT	242.82SQ.MT
EX.PLINTH AREA		
G.FLOOR PLINTH AREA	79.02SQ.MT	850.25SQ.FT
F.FLOOR PLINTH AREA	40.17SQ.MT	432.22SQ.FT
TOTAL PLINTH AREA	119.19SQ.MT	1282.47SQ.FT
PRO.PLINTH AREA		
G.FLOOR PLINTH AREA	54.35SQ.MT	584.80SQ.FT
F.FLOOR PLINTH AREA	93.21SQ.MT	1002.93SQ.FT
TOTAL PLINTH AREA	147.56SQ.MT	1587.73SQ.FT
GRAND TOTAL	266.75SQ.MT	2870.20SQ.FT
FLOOR AREA		
TOTAL FLOOR AREA	213.60SQ.MT	2298.33SQ.FT
CARPET AREA		
TOTAL FLOOR AREA	194.04SQ.MT	2087.87SQ.FT
PROPOSED	SCALE	PLAN 1:100
SITE BOUNDARY	SCALE	SITE : 1:400
EXISTING ROAD	SCALE	ALL DIMENSIONS ARE IN METER

Eight ways to know a piece of land before you pay for it.

This report covers one part of the picture. These cover the rest, drawn from the same government records, for any property in Tamil Nadu.

LandLens One

Ask anything about a property and get an answer grounded in live government records, with the sources shown.

[/landlens/one](#)



Verify My Land

Every record check run on one property and returned as a single report.

[/landlens/verify-my-land](#)



Legal Opinion

An advocate's written opinion on the title, built on the records we pull for it.

[/landlens](#)



One Map

Every layer on one map: the parcel, its boundary, zoning, water bodies and what sits around it.

[/landlens/one/map](#)



PriceMap

What land actually changed hands for around this plot, taken from the registered deeds.

[/landlens/pricemap](#)



Build Scope

What you are allowed to build here: floor space, height, coverage and setbacks.

[/landlens/build-scope](#)



Property Tracker

Watch a property and hear about it when something new is registered against it.

[/landlens/property-tracker](#)



Deal Room

Run the transaction in one place: documents, stamping, signatures and the parties.

[/landlens/deal-room](#)



Twenty-four checks you can run yourself, at no cost.

Records and verification

The registers themselves, read for you.

Encumbrance Certificate

Patta and Chitta

Field Measurement Sketch

EC Analyzer

Bank charge check

Court case search

Seller background check

Approval check by survey

Zoning and land use

What the plan says can happen on this land.

Land use zone finder

CMDA land use check

Coastal regulation zone

Master plan check

Water bodies finder

Airport height clearance

Value and duty

What it is worth and what it costs to register.

Guideline value by street

Guideline value by survey

Stamp duty and registration fees

Capital gains

Floor space index

Area unit converter

Registers and directories

Who holds it, and which office keeps the record.

Find your registering office

Temple property check

Waqf property check

RERA register



Every free tool
/tools



Services we run
for you
/services



The LandLens
suite
/landlens/one



Every claim in this document traces back to a government record.

Legal opinions, due diligence and title verification

Building plan, layout and sub-division approvals

Completion and occupancy certificates, regularisation

Escrow, negotiation and NRI property management

Land survey, soil testing, architecture and construction

Verified RealEstate
3/350/2 Mettukuppam,
OMR Thoraipakkam,
Chennai 600 097, India
hello@verified.realestate
+91 9996 12 9996

Prepared from the registers named on the page each finding sits on. Where a register could not be read, this document says so in its place rather than leaving the gap to be read as a clean result.

