

PP

APPROVAL RECORD

Planning Permission

Tirunelveli

Tirunelveli district, Tamil Nadu

APPROVAL TYPE

Building Plan

ISSUING AUTHORITY

DTCP

The approval as the planning authority issued it, reproduced in full behind this page.

An approval speaks to what was sanctioned, not to what was built. Completion is a separate record.

PLAN SHOWING THE PROPOSED AMALGAMATION WITH CONSTRUCTION OF RESIDENTIAL BUILDING (11-DWELLINGS) IN OLD S.NO:596/1part, T.S.WARD NO:BP, BLOCK NO:38, T.S.NO:10/9, 10/10, RAMACHANDRA GARDEN, PLOT NO:54, 55, APPROVED LAYOUT L.P/D.T.C.P NO:61/2013, KULAVANIGARPURAM VILLAGE, PERUMALPURAM EXTENSION DETAIL DEVELOPMENT PLAN NO:10, MELAPALAYAM WARD OFFICE, TIRUNELVELI CITY MUNICIPAL CORPORATION.

JOINERIES			
RS	ROLLING SHUTTER	3.00 X 2.10	
LD	LIFT DOOR	1.00 X 2.10	
D	DOOR	1.00 X 2.10	
D1	DOOR	0.91 X 2.10	
D2	DOOR	0.75 X 2.10	
GW	GLASS WINDOW	0.91 X 2.10	
FW	FRENCH WINDOW	2.44 X 2.10	
W	WINDOW	1.37 X 1.83	
W1	WINDOW	1.22 X 1.52	
W2	WINDOW	0.91 X 1.52	
KW	WINDOW	1.37 X 0.91	
V	VENTILATOR	0.91 X 0.61	

AREA DETAILS			
PLOT NO	T.S.NO	DOCUMENT AREA in SQ.MT	TSR AREA in SQ.MT
54	10/10	372.00	372.00
55	10/9	275.28	275.00
TOTAL AREA		647.28	647.00

COLOURS			
AREA DETAILS		SQ.MT	SQ.FT
SITE AREA		647.00	6964.00
STILT FLOOR AREA (PARKING)		318.52	3428.00
FIRST FLOOR AREA		315.43	3395.00
SECOND FLOOR AREA		315.43	3395.00
THIRD FLOOR AREA		317.37	3416.00
FOURTH FLOOR AREA		307.15	3306.00
HEAD ROOM AREA		42.79	461.00
OPEN SPACE		328.48	3536.00
EXISTING ROAD			

FLOOR DETAIL	F.S.I. AREA IN Sq.mt	NON F.S.I. AREA IN Sq.mt	TOTAL BUILTUP AREA IN Sq.mt
STILT FLOOR	---	318.52	318.52
FIRST FLOOR	315.43	---	315.43
SECOND FLOOR	315.43	---	315.43
THIRD FLOOR	317.37	---	317.37
FOURTH FLOOR	307.15	---	307.15
HEAD ROOM	---	42.79	42.79
TOTAL AREA	1255.38	361.31	1616.69

FLOOR SPACE INDEX & FLOOR AREA RATIO:
FSI = FLOOR AREA / TOTAL SITE AREA
FSI = 1255.38 / 647.00 = 1.940
1.94 > 2.0

PARKING CALCULATION
25 SQ.MT = NIL
25 SQ.MT - 50 SQ.MT = 1 TWO WHEELER
50 SQ.MT - 75 SQ.MT = 1 CAR SPACE FOR 2 DWELLINGS
& 1 TWO WHEELER FOR EACH DWELLINGS
ABOVE 75 SQ.MT = 1 CAR SPACE FOR EVERY 75 Sq.Mt.

DWELLING NAME	NO OF DWELLING	DWELLING AREA	REQUIRED PARKING TWO WHEELER	CAR
1 st 2 nd - 1	2	70.98	2	
1 st 2 nd 3 rd - 2	3	71.33	3	5
1 st 2 nd 3 rd - 3	3	68.42	3	
1 st 2 nd - 4	2	67.22	2	
3 rd & 4 th - 1	1	386.07	---	5
TOTAL		10	10	
VISITORS PARKING		1	1	
TOTAL REQUIRED PARKING		11	11	
AVAILABLE PARKING		11	11	

- NOTES:-
- SCALE 1 : 100 ,
 - ALL DIMENSIONS ARE IN METER
 - EXHAUST FAN (MECHANICAL VENTILATION) TO BE PROVIDED
 - STORM WATER DRAINAGE SYSTEM PROVIDED.
 - RAIN WATER HARVESTING/CONSERVATION OF RAIN WATER STRUCTURES TO BE PROVIDED.
 - BATH AND WASH BASIN WATER TREATED AND REUSE TO TOILET AND GARDNING PURPOSE.
 - RAIN WATER RECYCLING SYSTEM TO BE PROVIDED.
 - FIRE PROTECTING AND FIRE EXTINGUISHER SYSTEM PROVIDED.
 - EMERGENCY ALARM TO BE PROVIDED.
 - 1/3rd AREA OF THE TOTAL TERRACE AREA TO BE RESERVED FOR ERECTING SOLAR PHOTO VOLTAIC PANELS
 - LIGHTENING PROTECTION TO BE PROVIDED.
 - SOLAR ASSISTED WATER HEATING SYSTEM TO BE PROVIDED.
 - SOLID WASTE TUB TO BE PROVIDED
 - SULLAGE WATER USE TO GARDEN PURPOSE.
 - DRINKING WATER FACILITIES AS PER CORPORATION NORMS PROVIDED.
 - INSTALLATION OF CCTV UNITS PROVIDED.
 - ACOUSTICS, SOUND INSULATION and NOISE CONTROL SYSTEM TO BE PROVIDED.




ARCHITECT:-
E. P. DURAI MUTHU M.E., FIV, MSTE
ENGINEER, LICENSED BUILDER & SURVEYOR
ANGELA CONSULTANT
6-8/10, ASHR Complex, Marud Road,
Palayamkottai, Tirunelveli-2
Ph: 0462-2576182, Cell: 98421 72100

STRUCTURAL ENGINEER
V.K. Ashok Kumaravel, B.E., M.E., A.I.V., P.D.,
Chief & Structural Engineer
Registered Structural Engineer Grade-I
Reg No. 185/04/PTA/January/2020/019
6-8/10, ASHR Complex, Marud Road,
Palayamkottai, Tirunelveli-2
Ph: 0462-2576182, Cell: 98421 72100

ENGINEER:-
OFFICE USE:-
PP/BP/TLPA NO:SWP/143/2024
378923/2024

APPLICANT:-

PP/BP/TLPA NO:SWP/143/2024
378923/2024

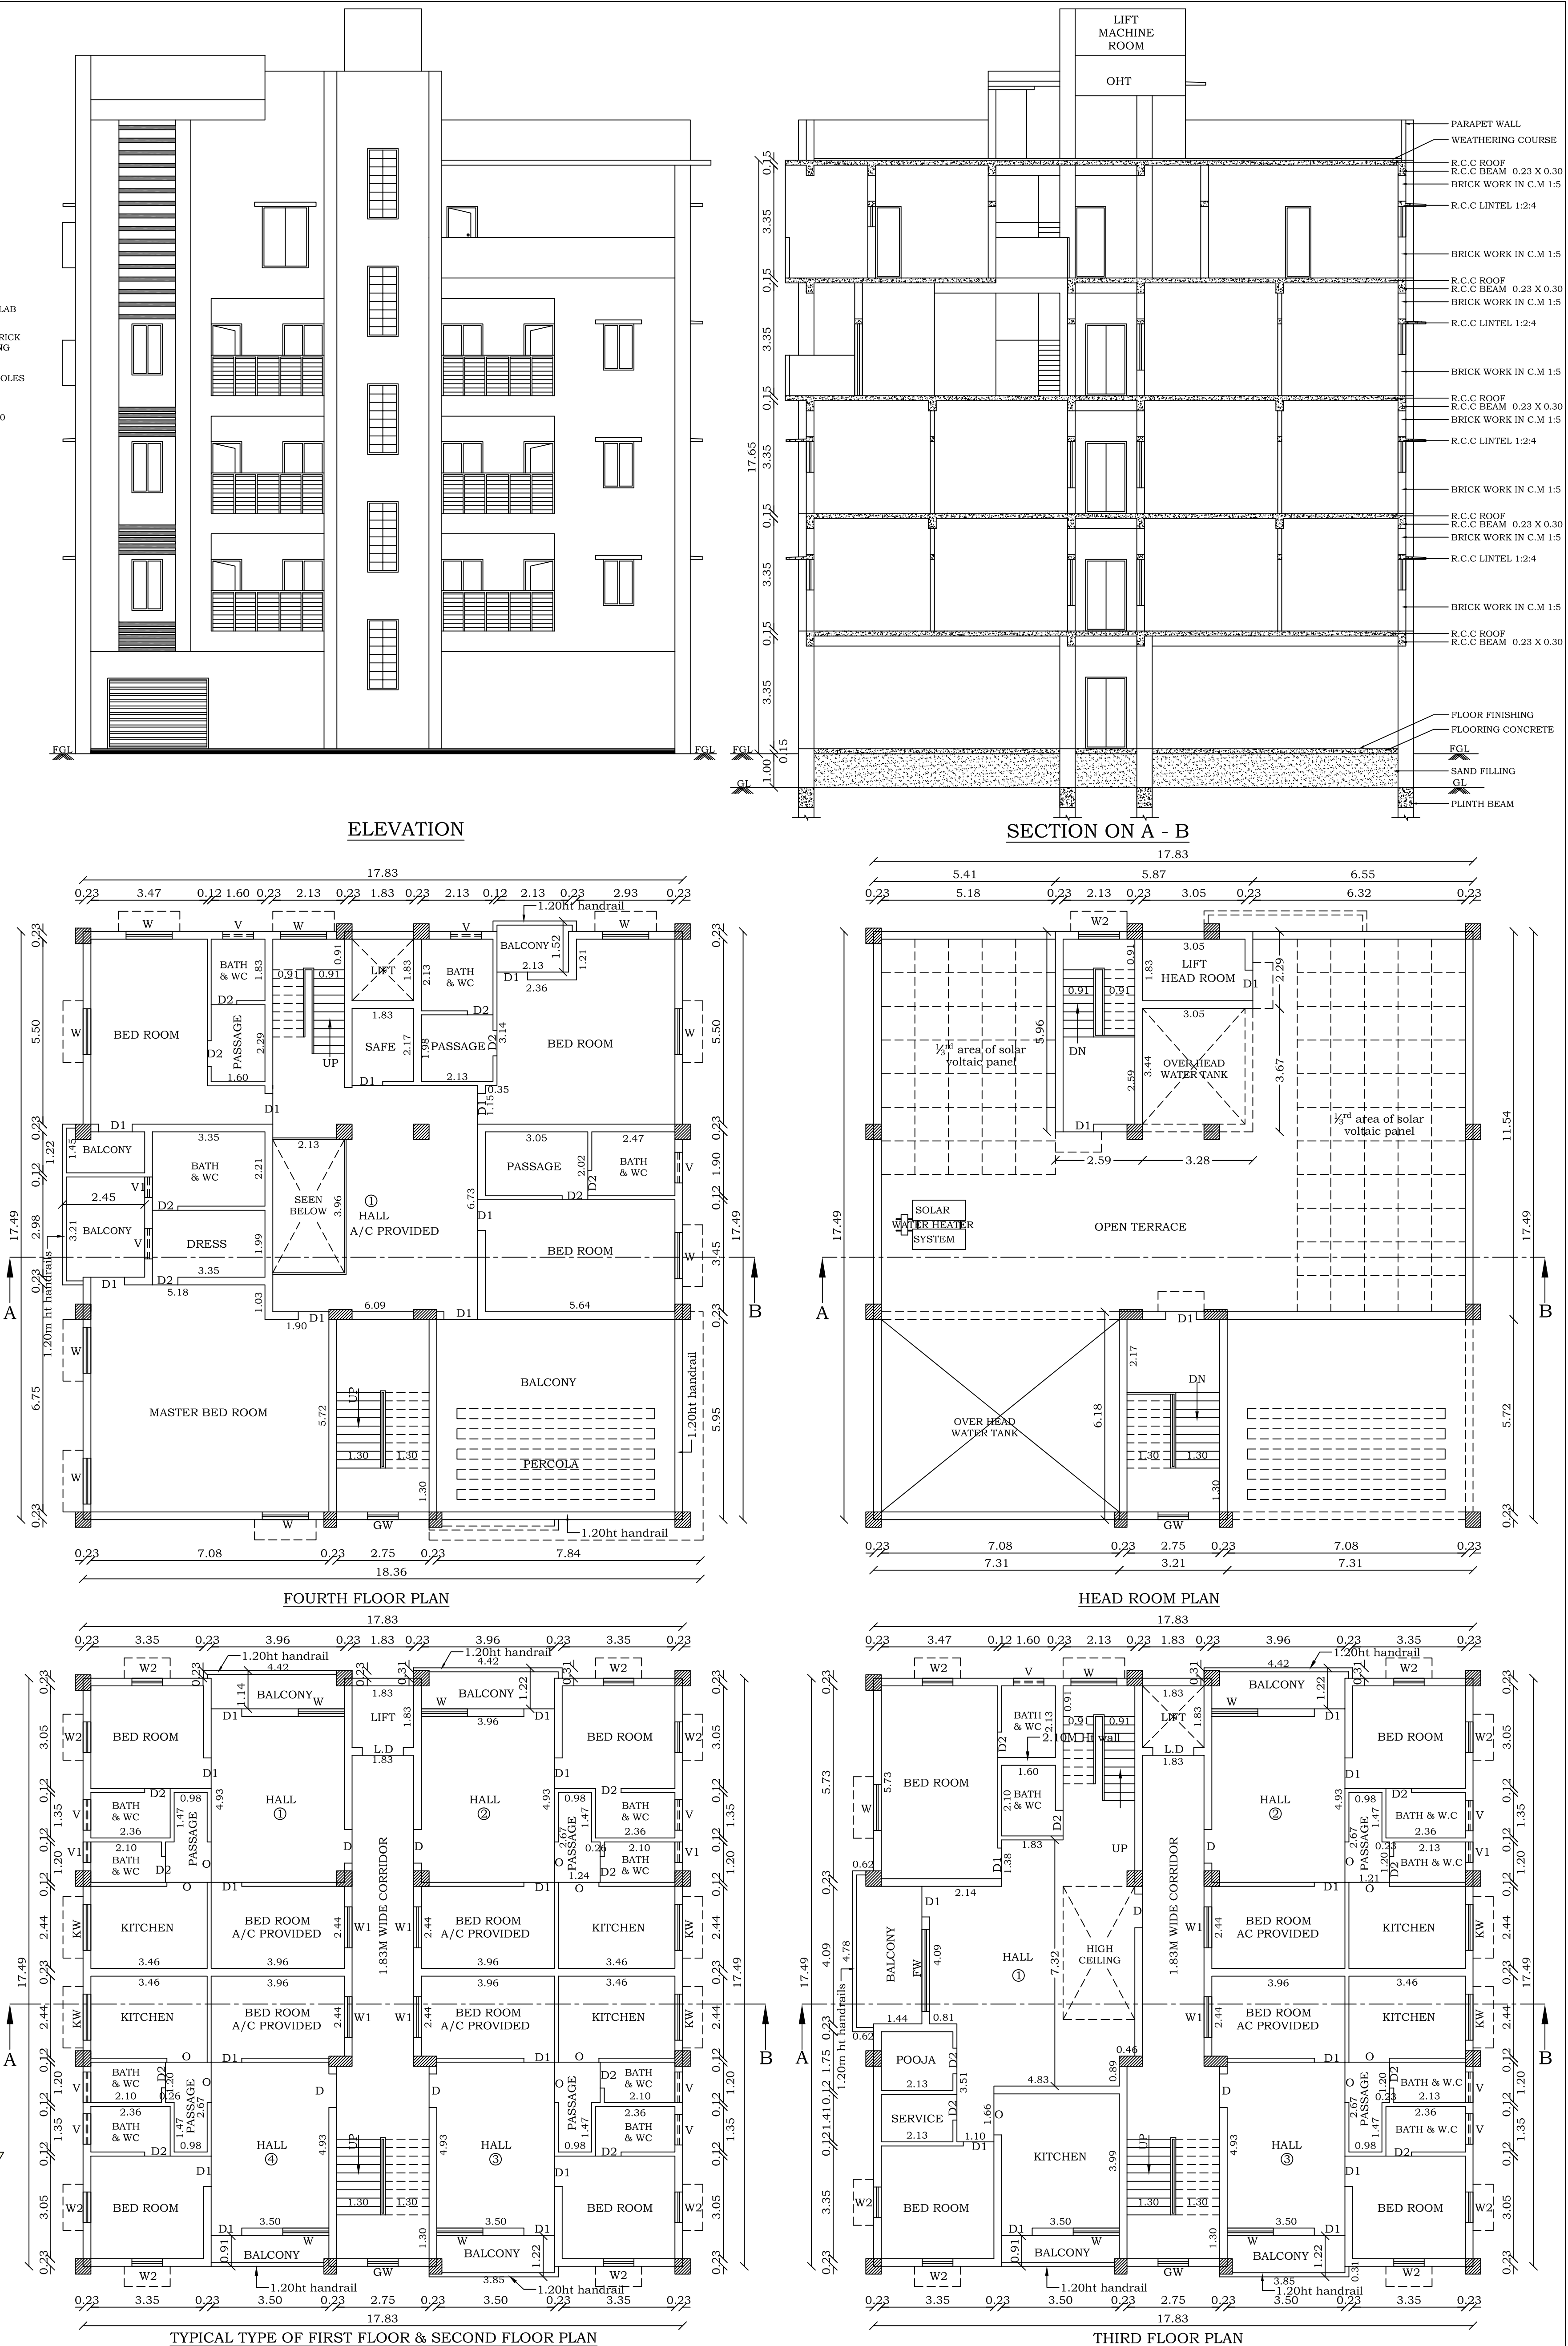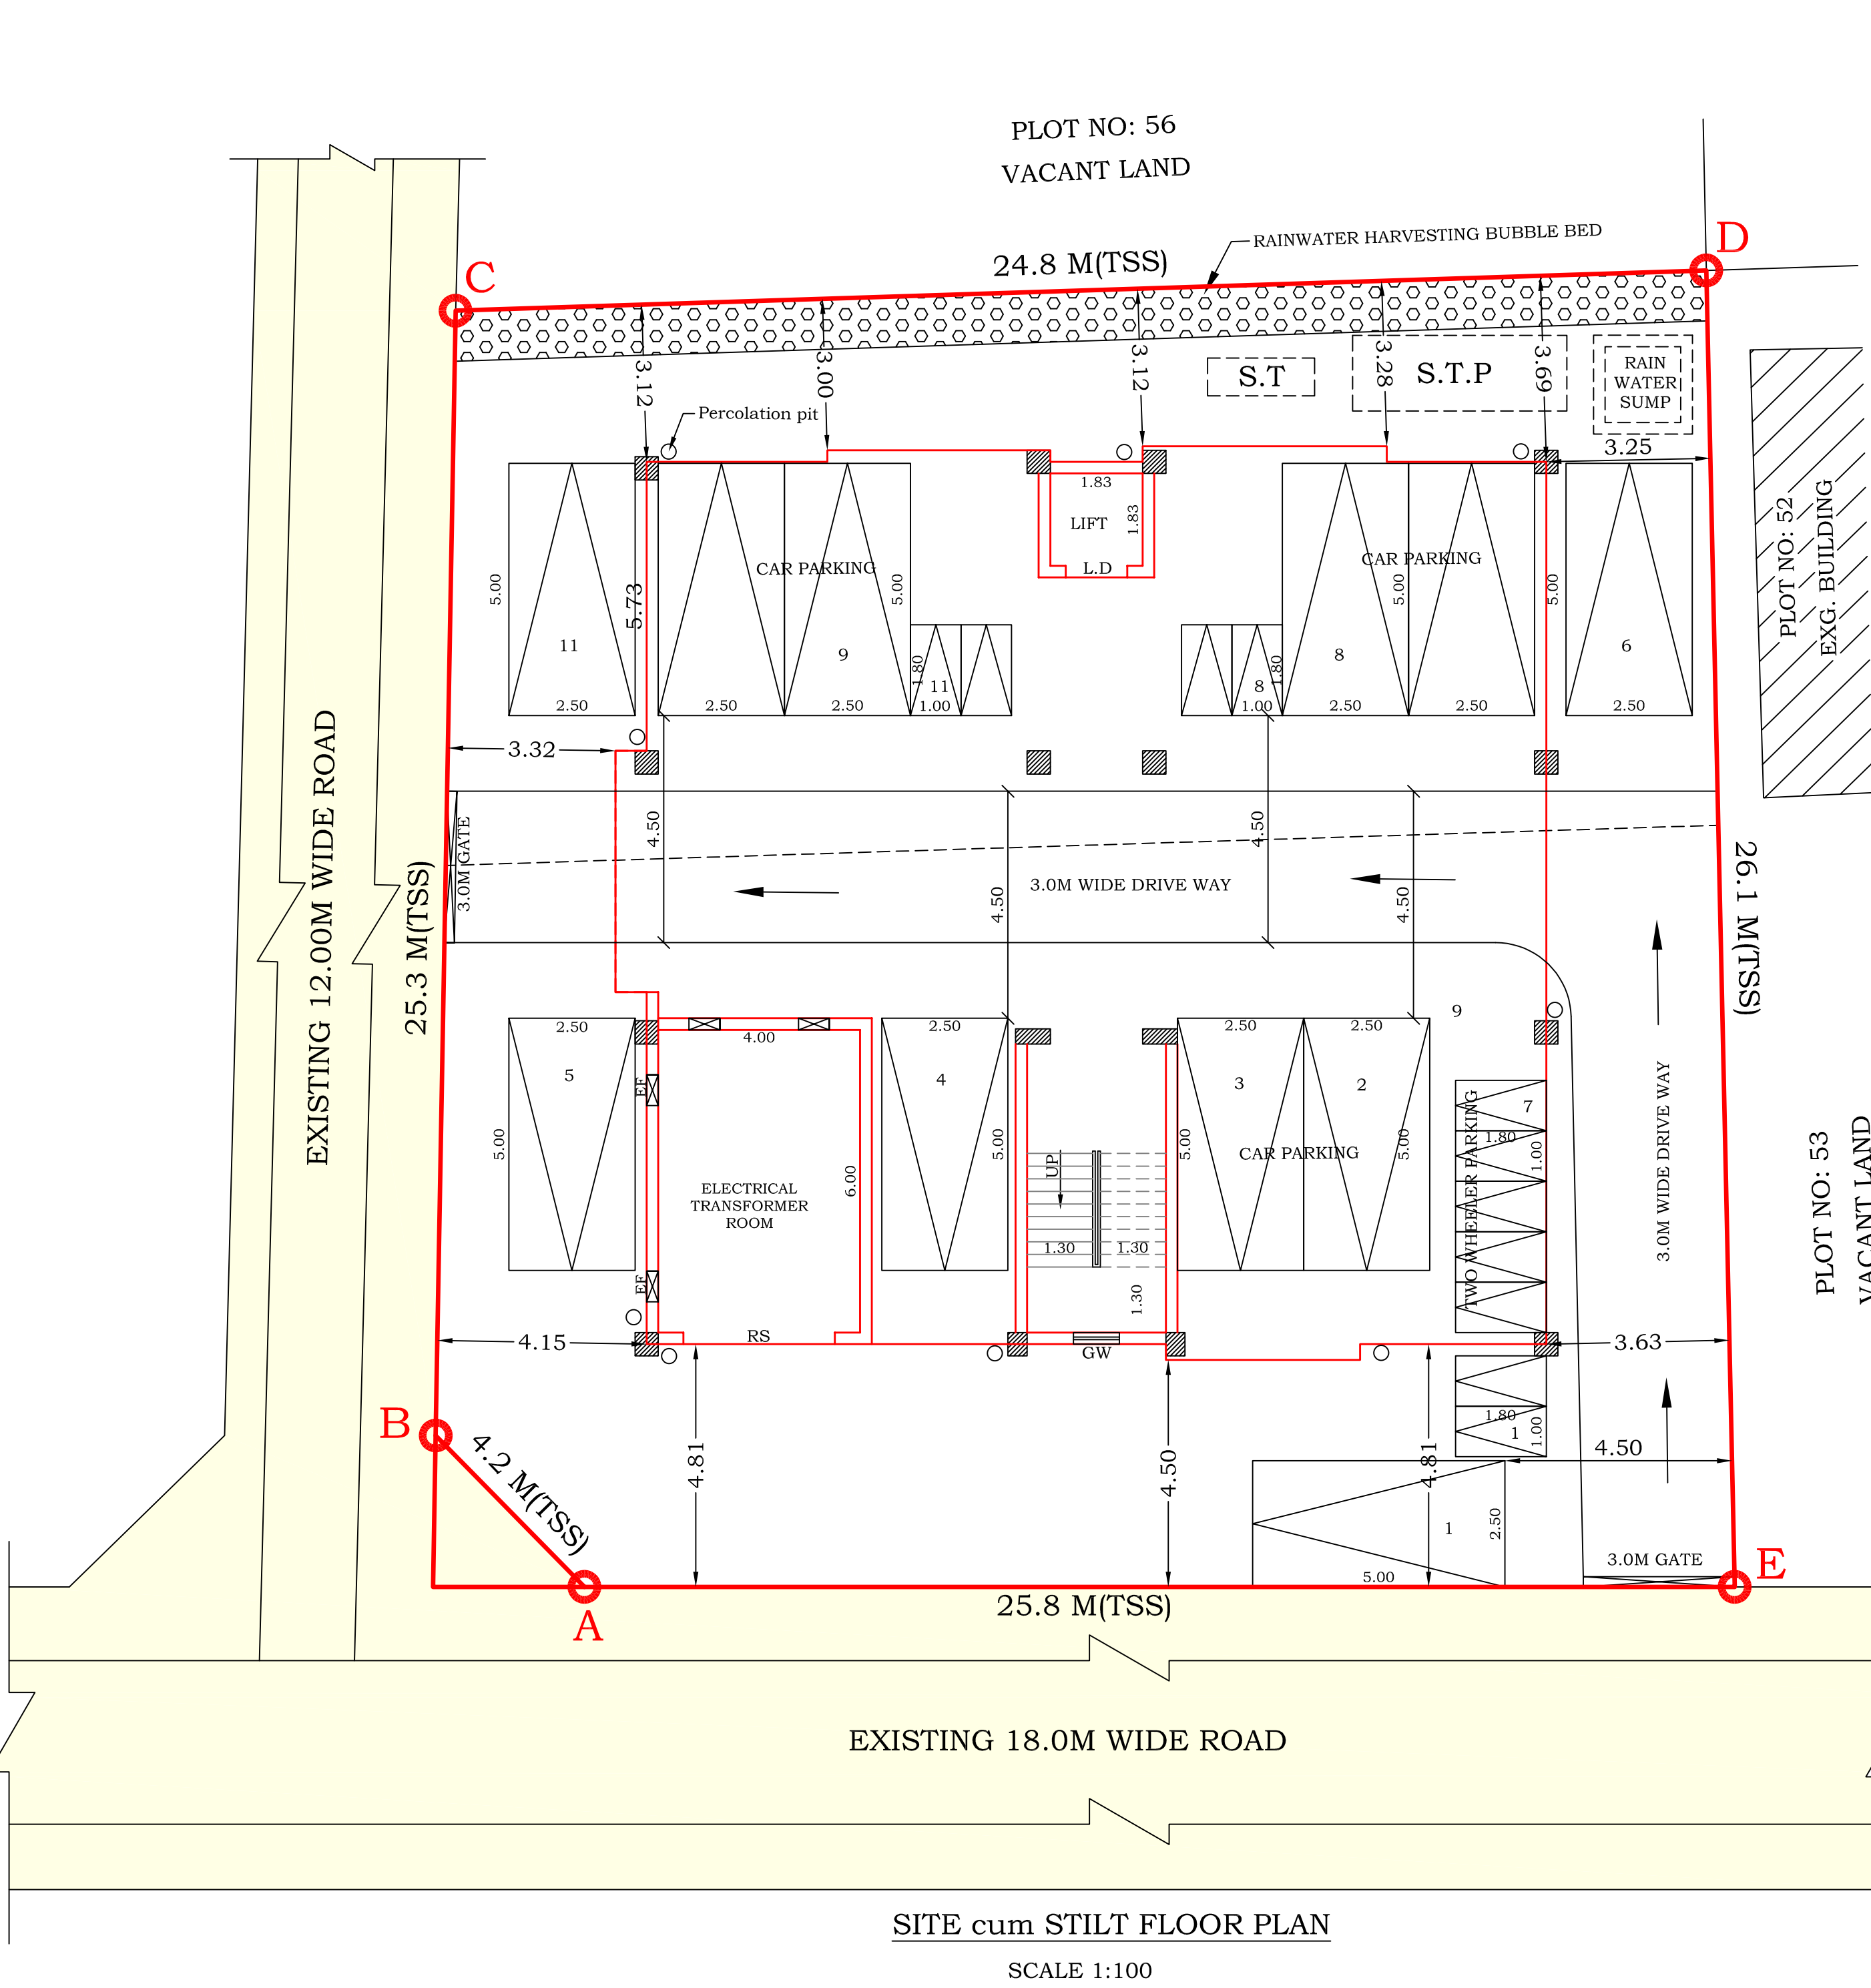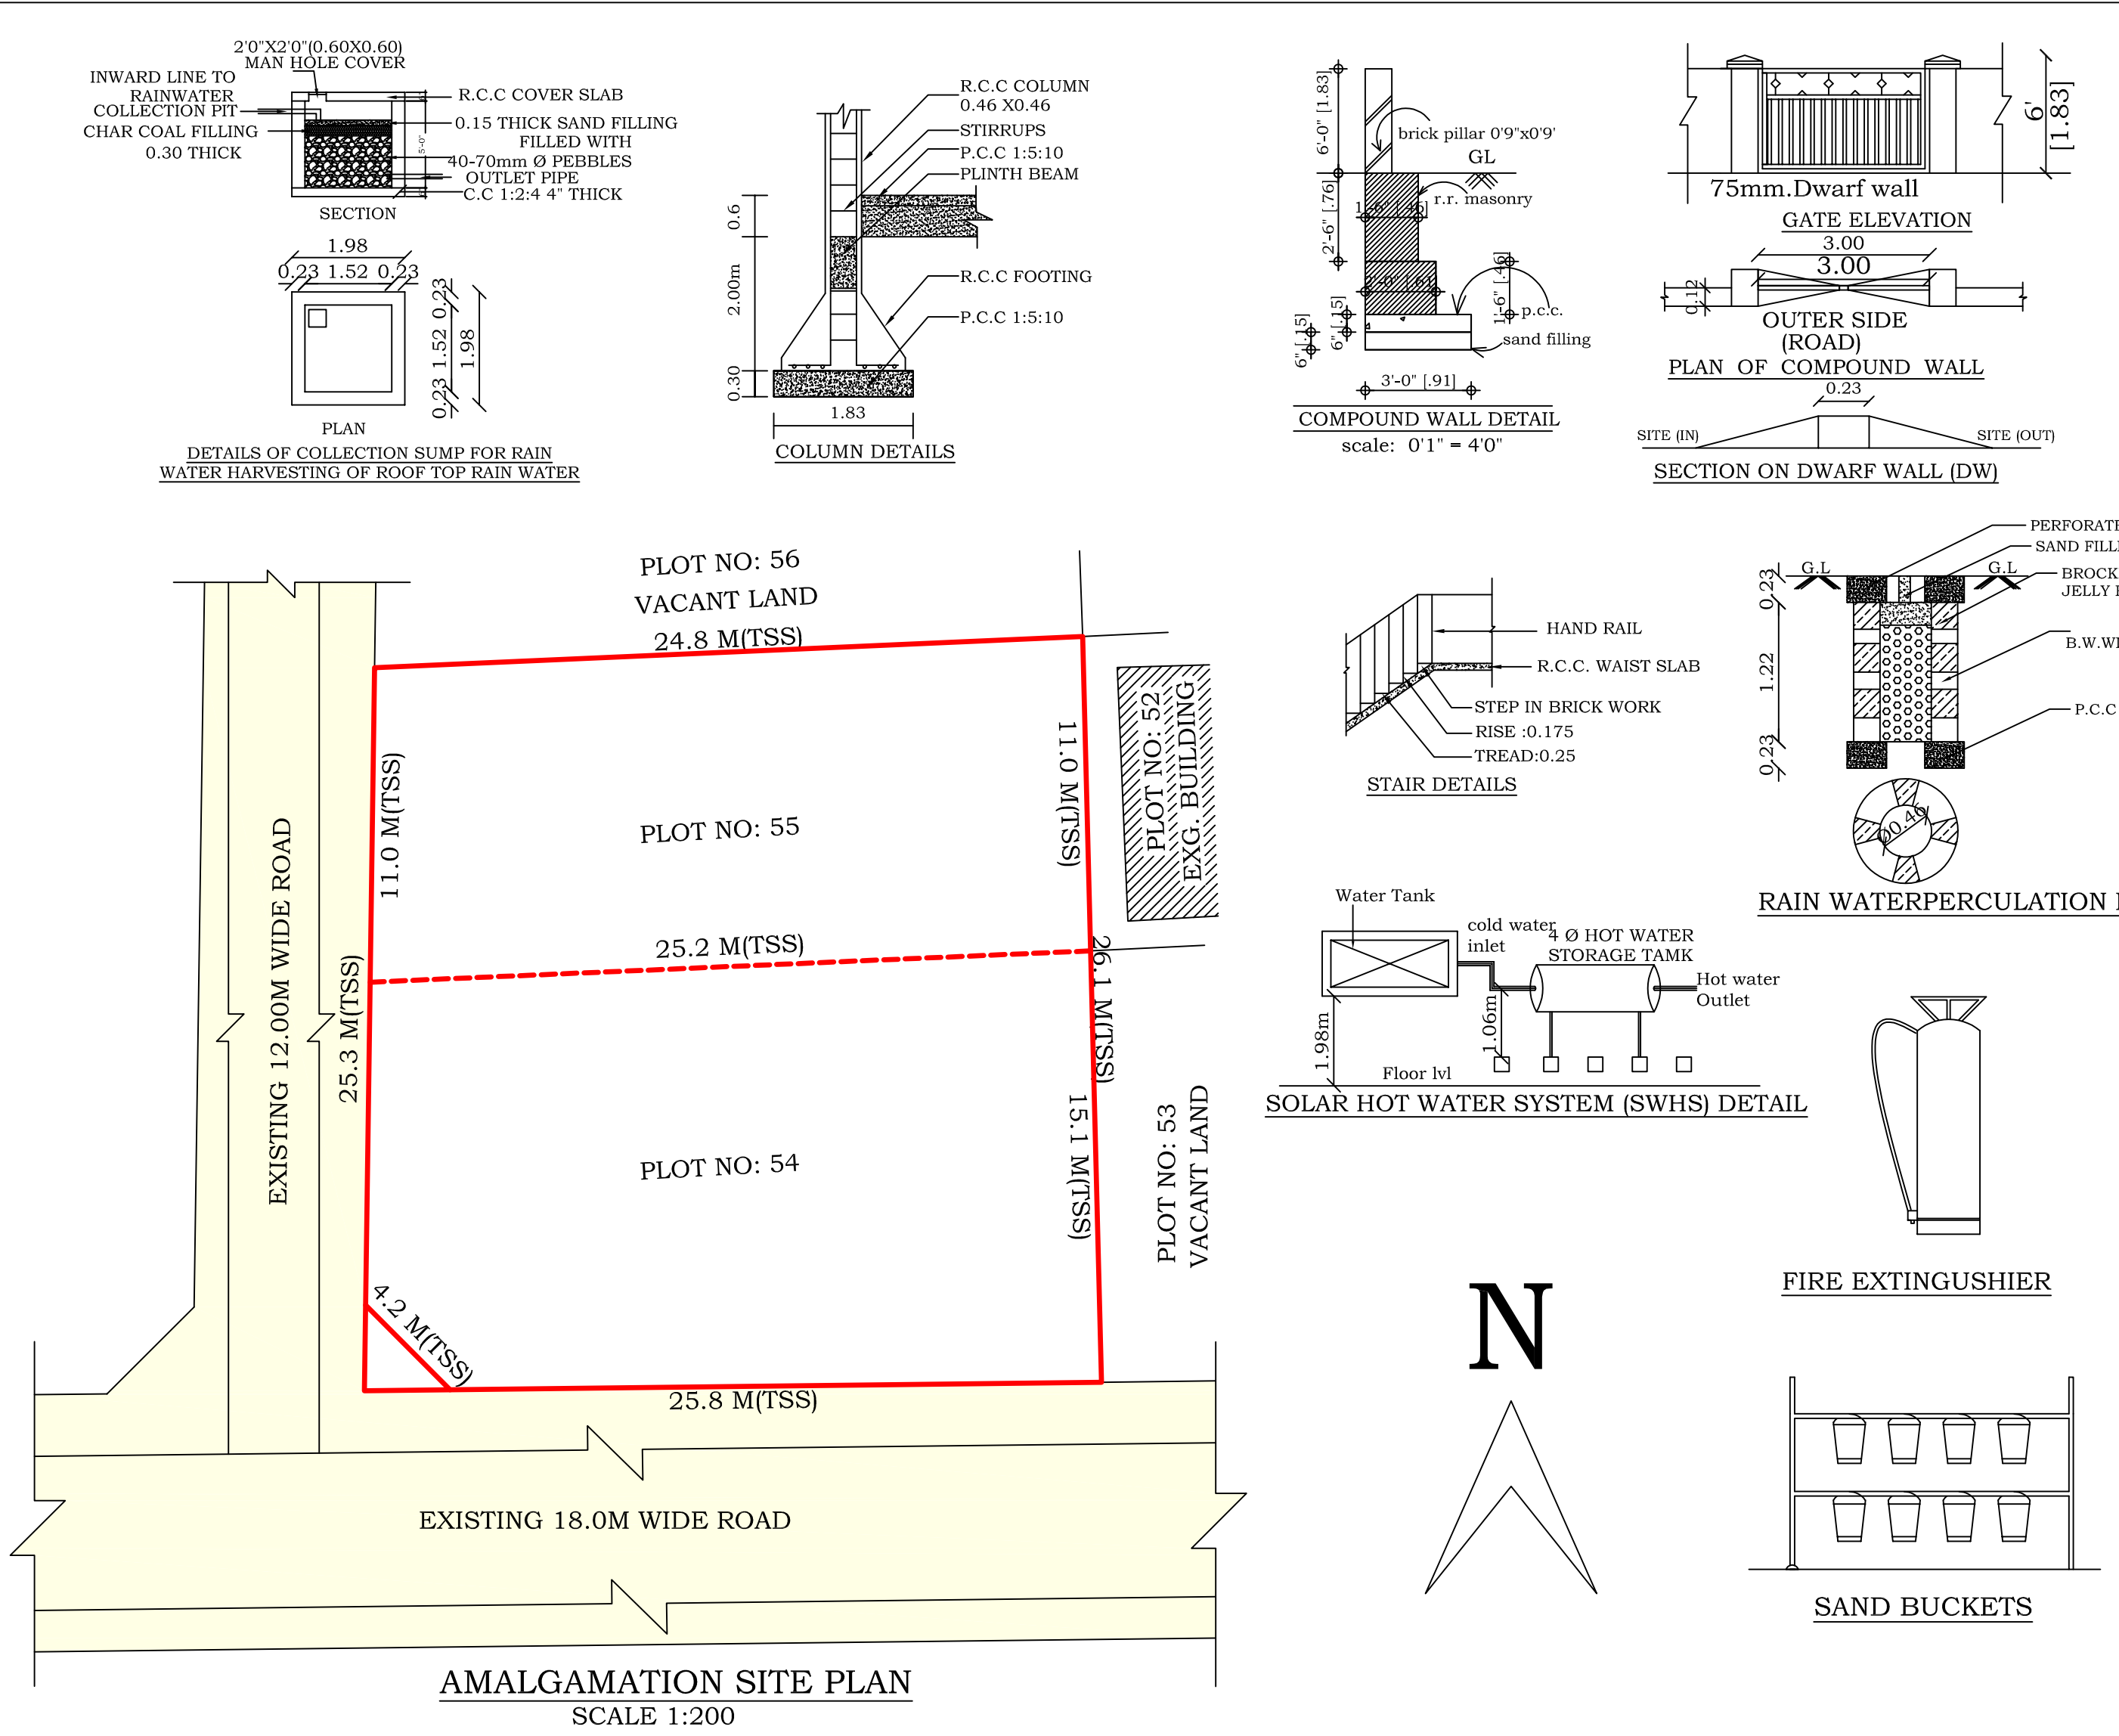

Eight ways to know a piece of land before you pay for it.

This report covers one part of the picture. These cover the rest, drawn from the same government records, for any property in Tamil Nadu.

LandLens One

Ask anything about a property and get an answer grounded in live government records, with the sources shown.

[/landlens/one](#)



Verify My Land

Every record check run on one property and returned as a single report.

[/landlens/verify-my-land](#)



Legal Opinion

An advocate's written opinion on the title, built on the records we pull for it.

[/landlens](#)



One Map

Every layer on one map: the parcel, its boundary, zoning, water bodies and what sits around it.

[/landlens/one/map](#)



PriceMap

What land actually changed hands for around this plot, taken from the registered deeds.

[/landlens/pricemap](#)



Build Scope

What you are allowed to build here: floor space, height, coverage and setbacks.

[/landlens/build-scope](#)



Property Tracker

Watch a property and hear about it when something new is registered against it.

[/landlens/property-tracker](#)



Deal Room

Run the transaction in one place: documents, stamping, signatures and the parties.

[/landlens/deal-room](#)



Twenty-four checks you can run yourself, at no cost.

Records and verification

The registers themselves, read for you.

Encumbrance Certificate

Patta and Chitta

Field Measurement Sketch

EC Analyzer

Bank charge check

Court case search

Seller background check

Approval check by survey

Value and duty

What it is worth and what it costs to register.

Guideline value by street

Guideline value by survey

Stamp duty and registration fees

Capital gains

Floor space index

Area unit converter

Zoning and land use

What the plan says can happen on this land.

Land use zone finder

CMDA land use check

Coastal regulation zone

Master plan check

Water bodies finder

Airport height clearance

Registers and directories

Who holds it, and which office keeps the record.

Find your registering office

Temple property check

Waqf property check

RERA register



Every free tool
/tools



Services we run
for you
/services



The LandLens
suite
/landlens/one



Every claim in this document traces back to a government record.

Legal opinions, due diligence and title verification

Building plan, layout and sub-division approvals

Completion and occupancy certificates, regularisation

Escrow, negotiation and NRI property management

Land survey, soil testing, architecture and construction

Verified RealEstate
3/350/2 Mettukuppam,
OMR Thoraipakkam,
Chennai 600 097, India
hello@verified.realestate
+91 9996 12 9996

Prepared from the registers named on the page each finding sits on. Where a register could not be read, this document says so in its place rather than leaving the gap to be read as a clean result.

