


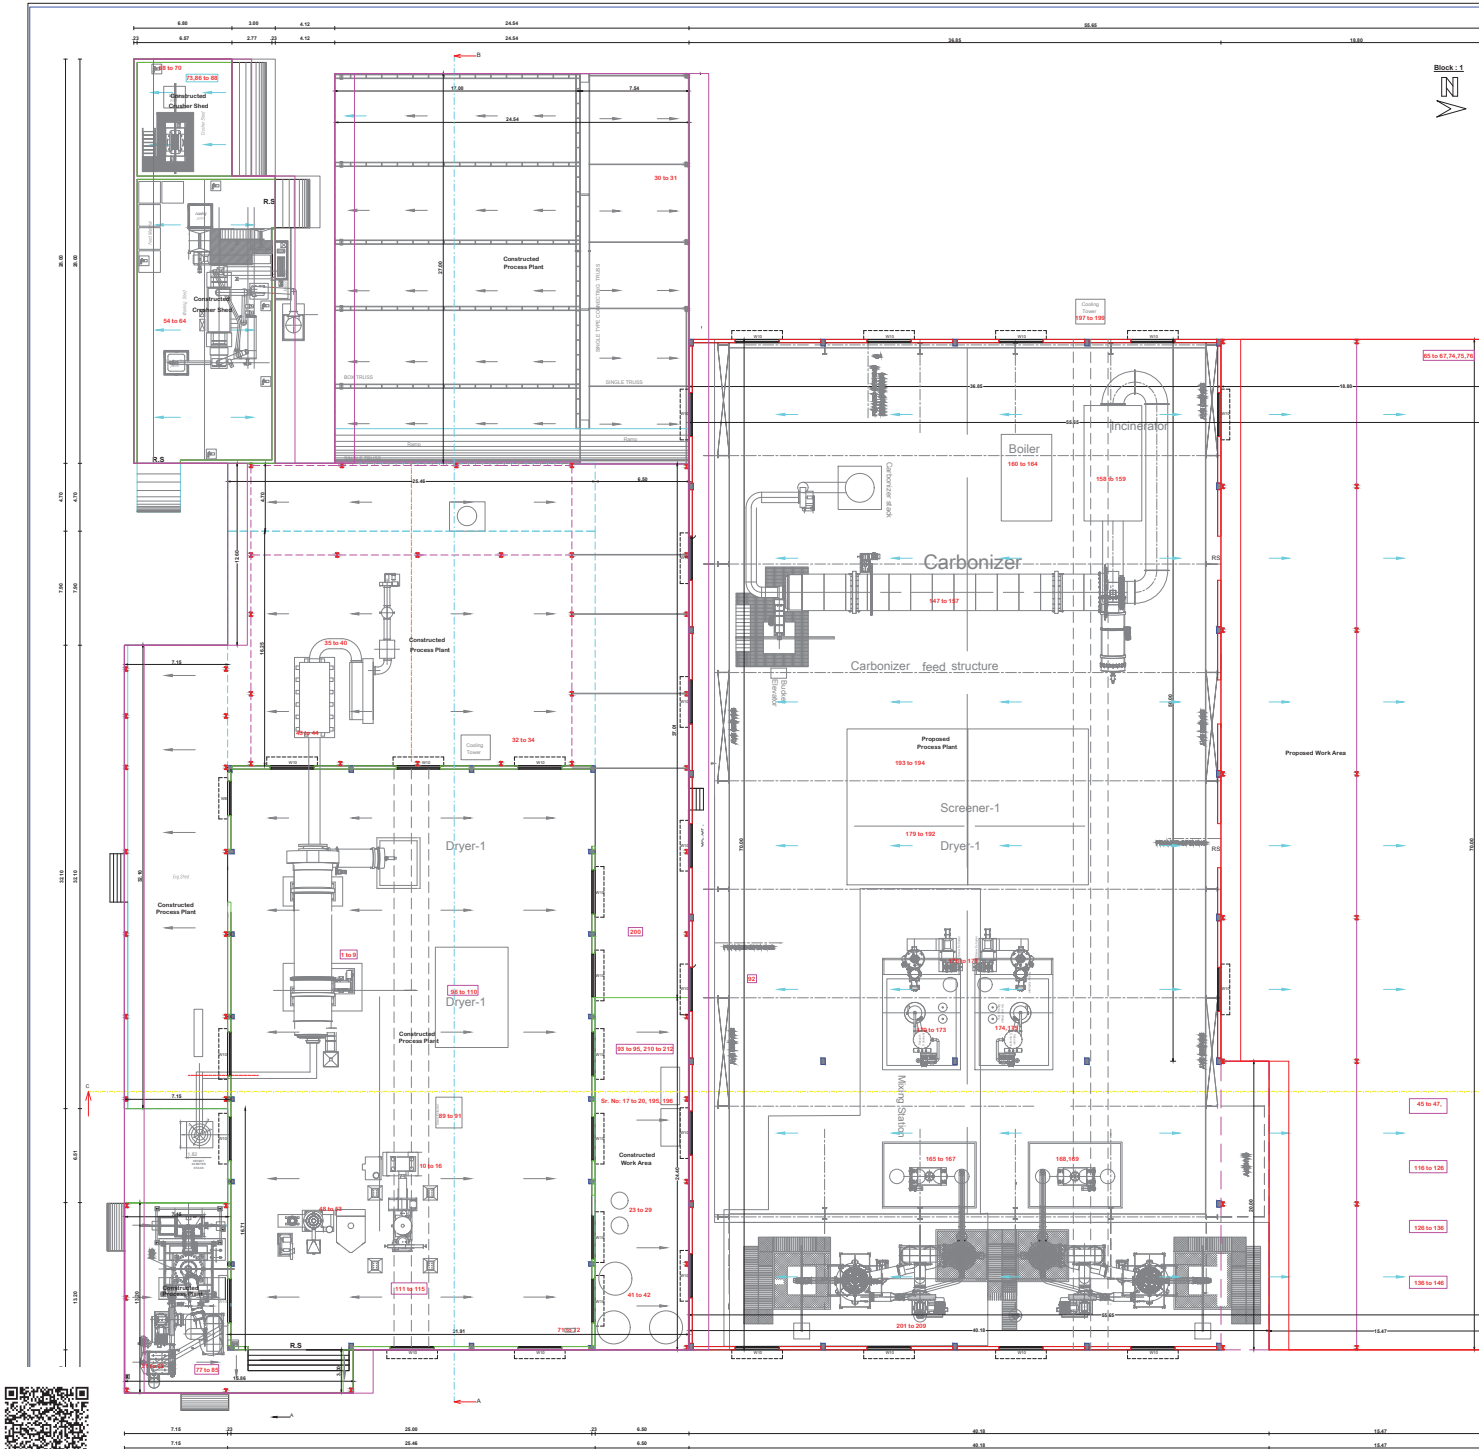

GROUND FLOOR PLAN
(Block No. 1) Process Plant, Crusher Shed, Storage Shed Scale 1:125

PLAN SHOWING THE PROPOSED ADDITIONAL CONSTRUCTION TO THE MANUFACTURING OF ACTIVATED CARBONS FOR "NOVA CARBONS INDIA PRIVATE LIMITED IN PLOT NO: B-47, REVISED APPROVED SIPCOT INDUSTRIAL LAYOUT L.P./TVLD.T.C.P.NO: S.W.P/45/2023, GANGAIKONDAN SIP-COT INDUSTRIAL GROWTH CENTER, SURVEY NO:1851 (PART), GANGAIKONDAN VILLAGE, GANGAIKONDAN VILLAGE PANCHAYAT, MANUR PANCHAYAT UNION, TIRUNELVELI TALUK, TIRUNELVELI DISTRICT. (RED CATEGORY)

Scale 1:400 All Dimensions are in Metre

Block : 1

EXISTING APPROVAL DETAILS:
1) Building Permission No: 14/2018
(S.A.No:23802018.S-2-3, J.M: 17/072018)
2) Gangaikondan Village Panchayat Approval No: 64/2018-2019, Dated: 17-09-2018

Block	Name	Floor	EXISTING GROUND FLOOR AREA	FBI	Non-FBI	Total
Block-1	Process Plant, Crusher Shed, Storage Shed	EXISTING GROUND FLOOR AREA	1874.43	----	1874.43	
		CONSTRUCTED GROUND FLOOR AREA	1397.50	----	1397.50	
		PROPOSED GROUND FLOOR AREA	3895.25	----	3895.25	
TOTAL GROUND FLOOR AREA			7167.18	----	7167.18	

JOINTLY APPROVED BY

Sl. No.	Authority	Remarks	Date


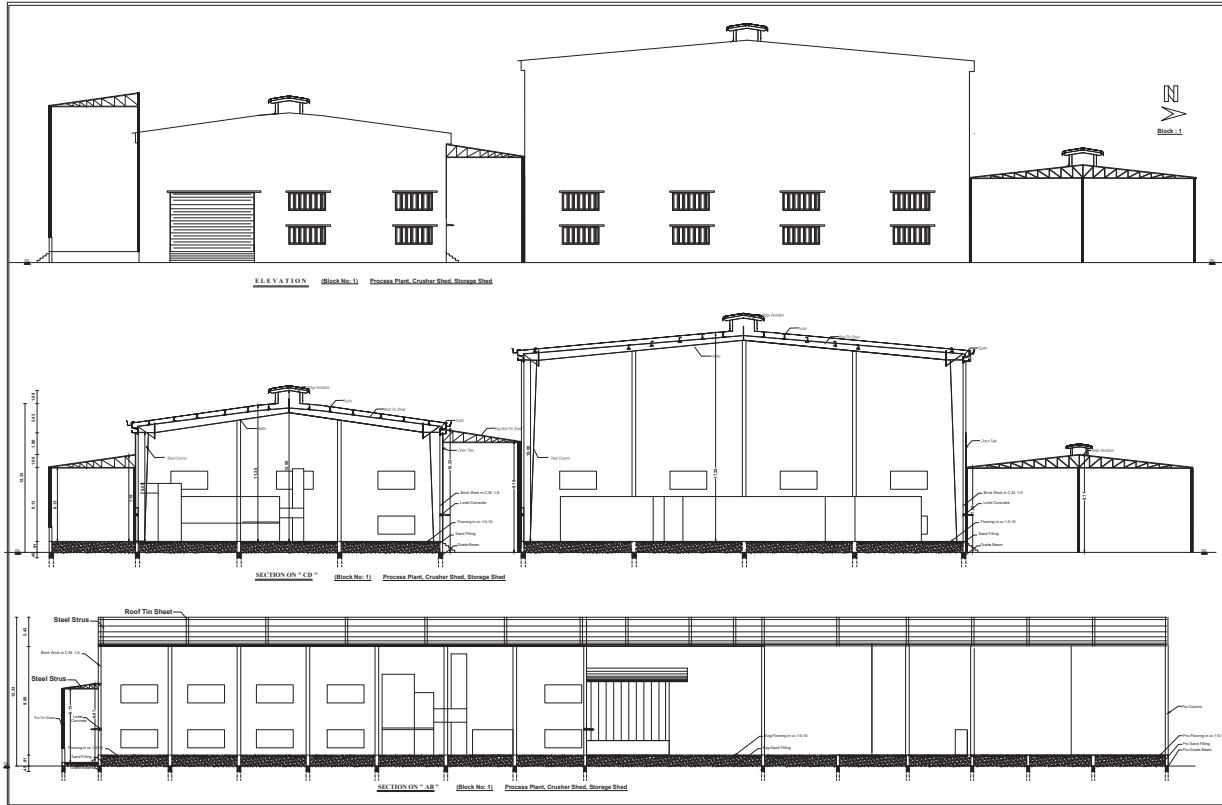

PLAN SHOWING THE PROPOSED ADDITIONAL CONSTRUCTION TO THE MANUFACTURING OF ACTIVATED CARBONS FOR NOVA CARBONS INDIA PRIVATE LIMITED IN PLOT NO. B-47, REVISED APPROVED SIPCOT INDUSTRIAL LAYOUT L.P./TVLD.T.C.P.NO: S.W.P/45 (2023), GANGAIKONDAN SIPCOT INDUSTRIAL GROWTH CENTER, SURVEY NO:1851 (PART), GANGAIKONDAN VILLAGE, GANGAIKONDAN VILLAGE PANCHAYAT.

MANUR PANCHAYAT UNION, TIRUNELVELI TALUK, TIRUNELVELI DISTRICT. (REG. CATEGORY)

EXISTING APPROVAL DETAILS:



Block - 1

Block	Name	Area	FFA	Non-FFA	Total

JOINERY DETAILS:

Item	Description	Quantity	Unit
R/S	- Rolling Shutter	3.00	x 2.10
D	- Door	1.00	x 2.10
D2	- Door	0.75	x 2.10
O	- Open	1.00	x 2.10
W1	- Window	1.00	x 1.50
W10	- Window	3.00	x 1.50
V1	- Ventilator	1.00	x 1.50

H.P. Details:




Item	Description	Quantity	Unit
Eng. H.P.	284.00 H.P.	---	---
Pro. H.P.	3108.02 H.P.	---	---
Total H.P.	3392.02 H.P.	---	---

CONSTRUCTION ENGINEER:

STRUCTURAL ENGINEER:

APPROVED:

MANAGING DIRECTOR:

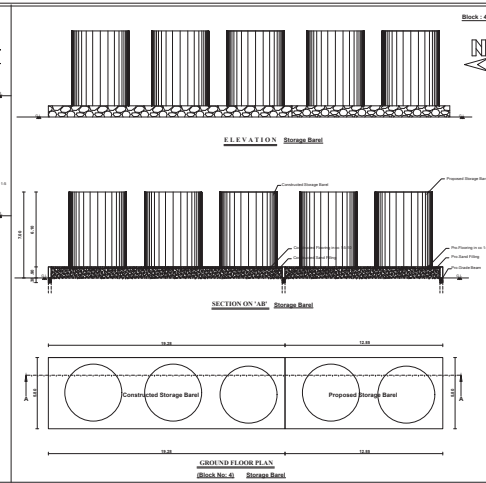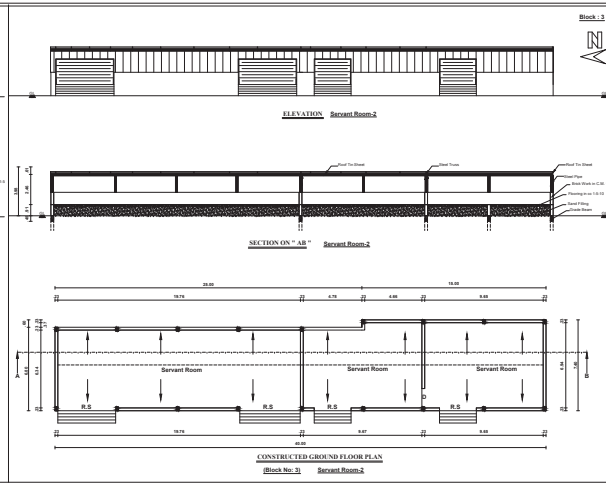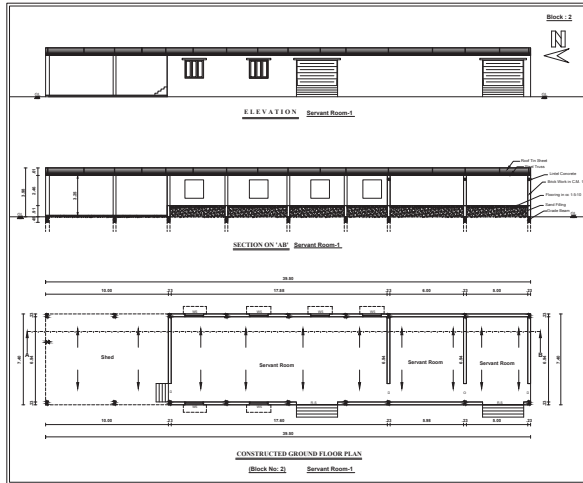



Scale 1:500 - All Dimensions are in Meters

EXISTING APPROVAL DETAILS



Block - 2, 3 & 4


Block	Room	Floor	F.S.	Room F.S.	Total


JOINERY DETAILS:



Office use

Registered Engineer / Architect

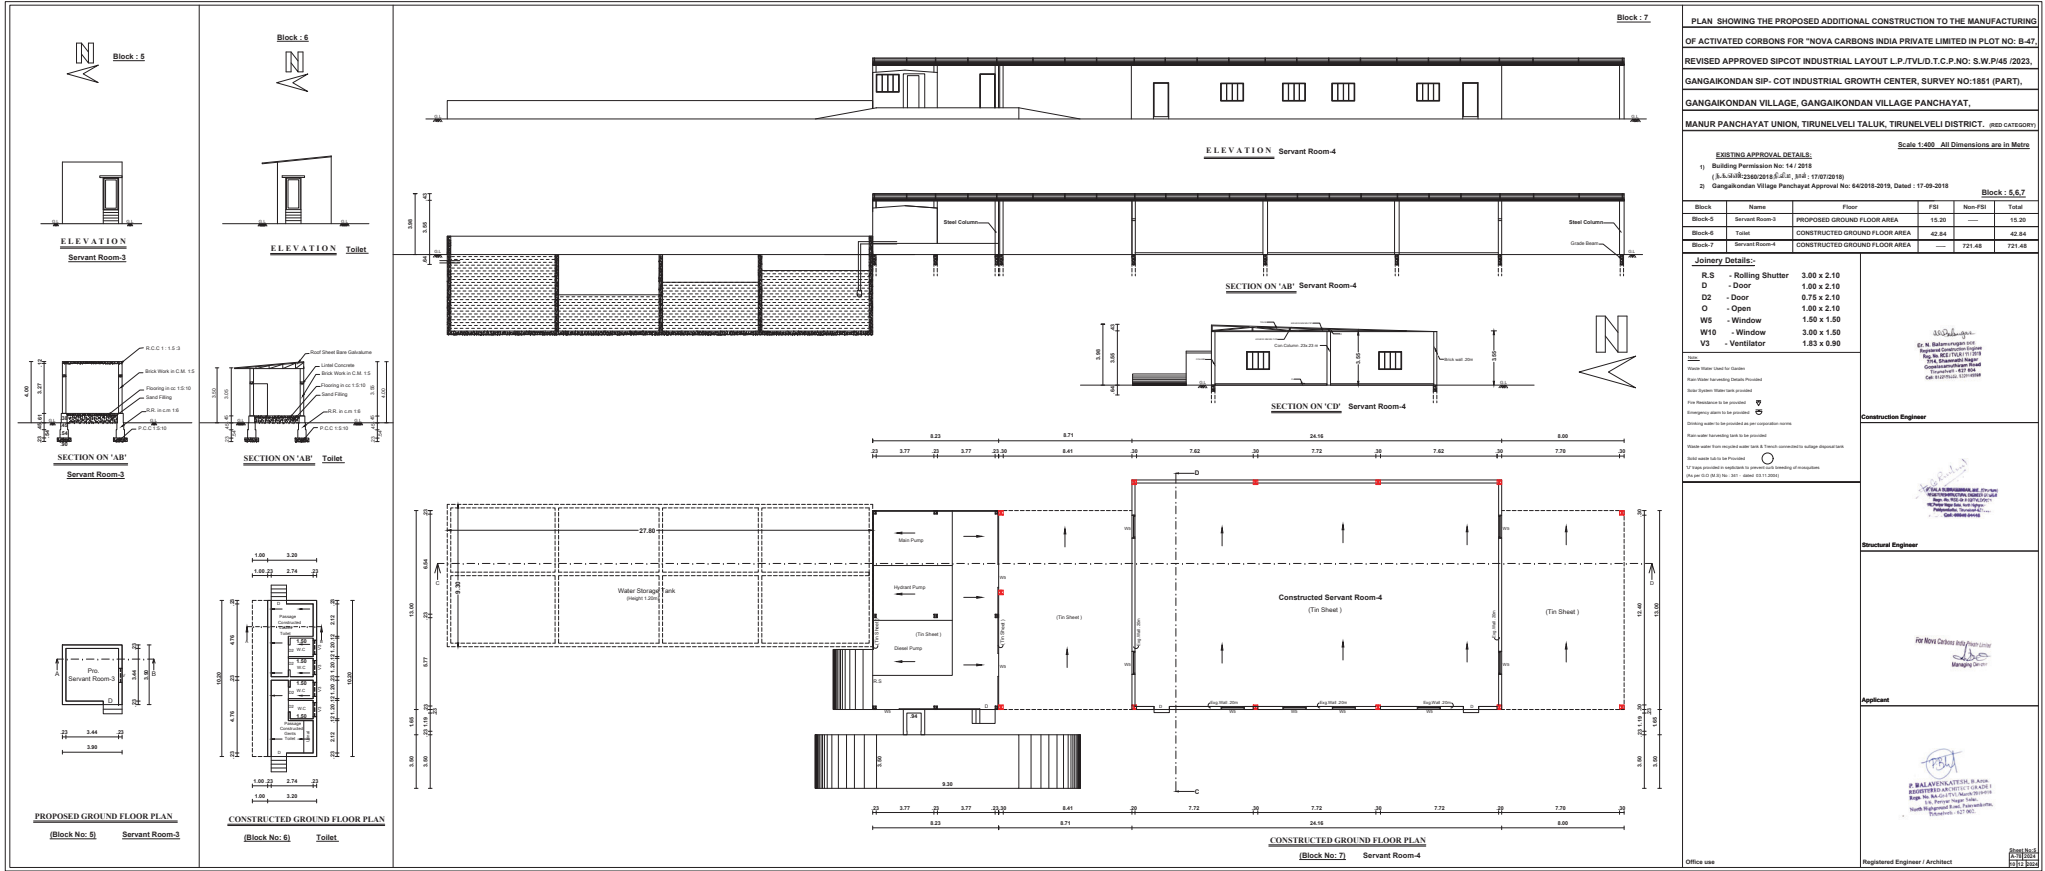

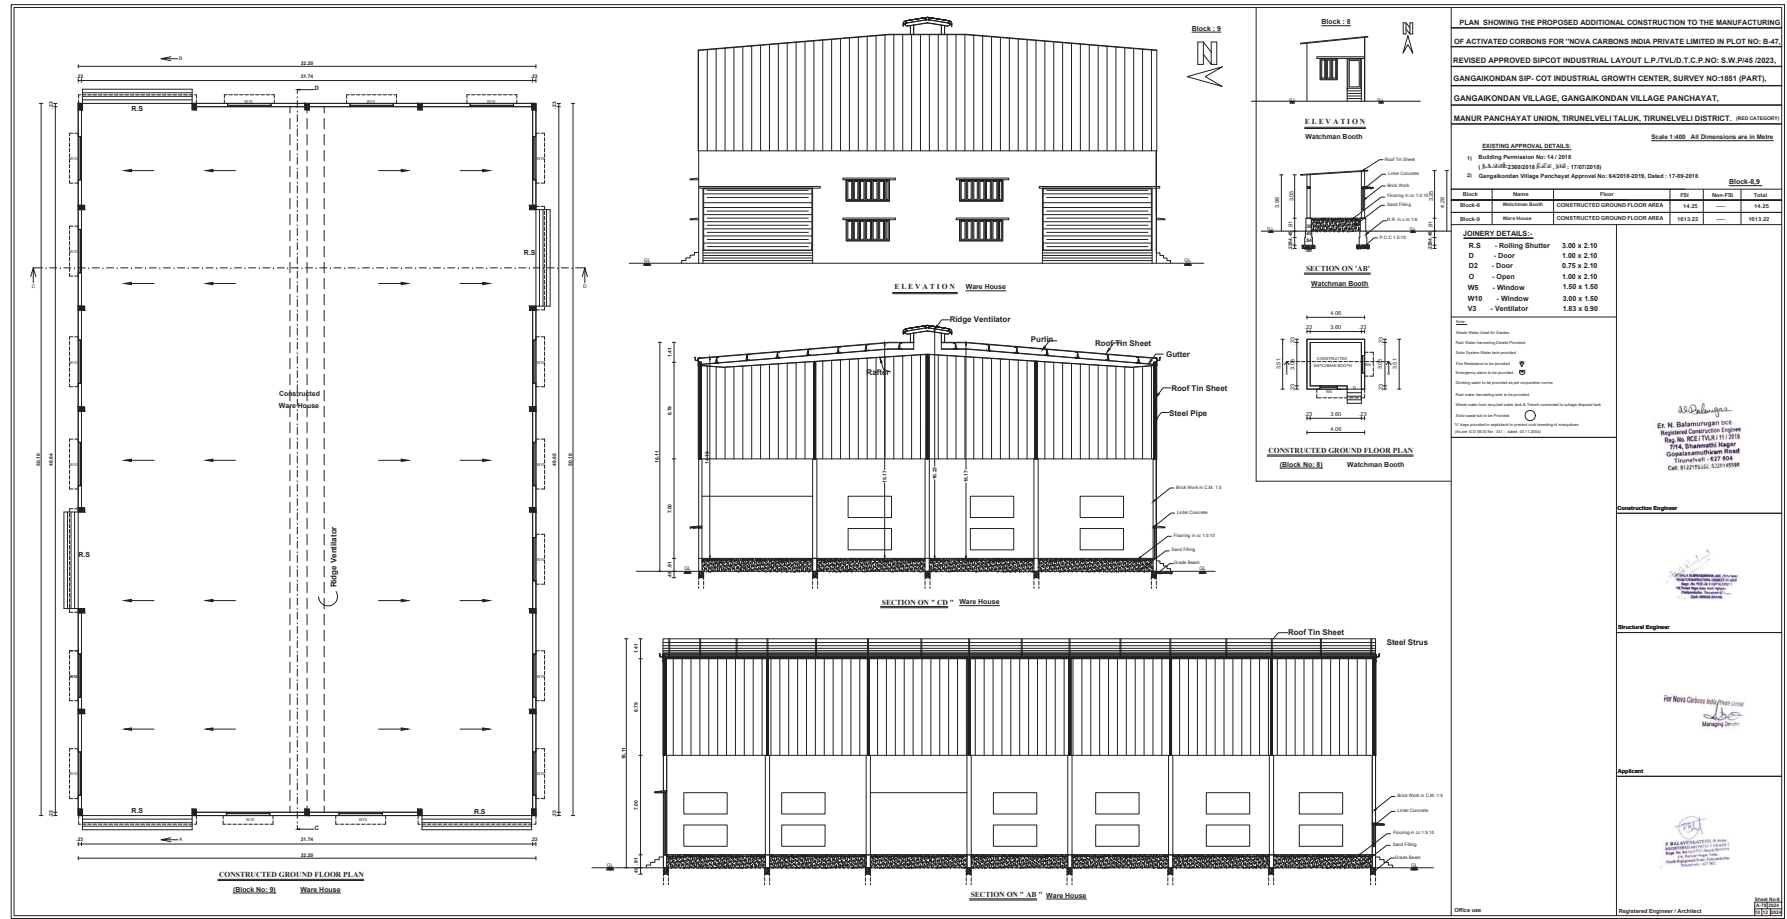

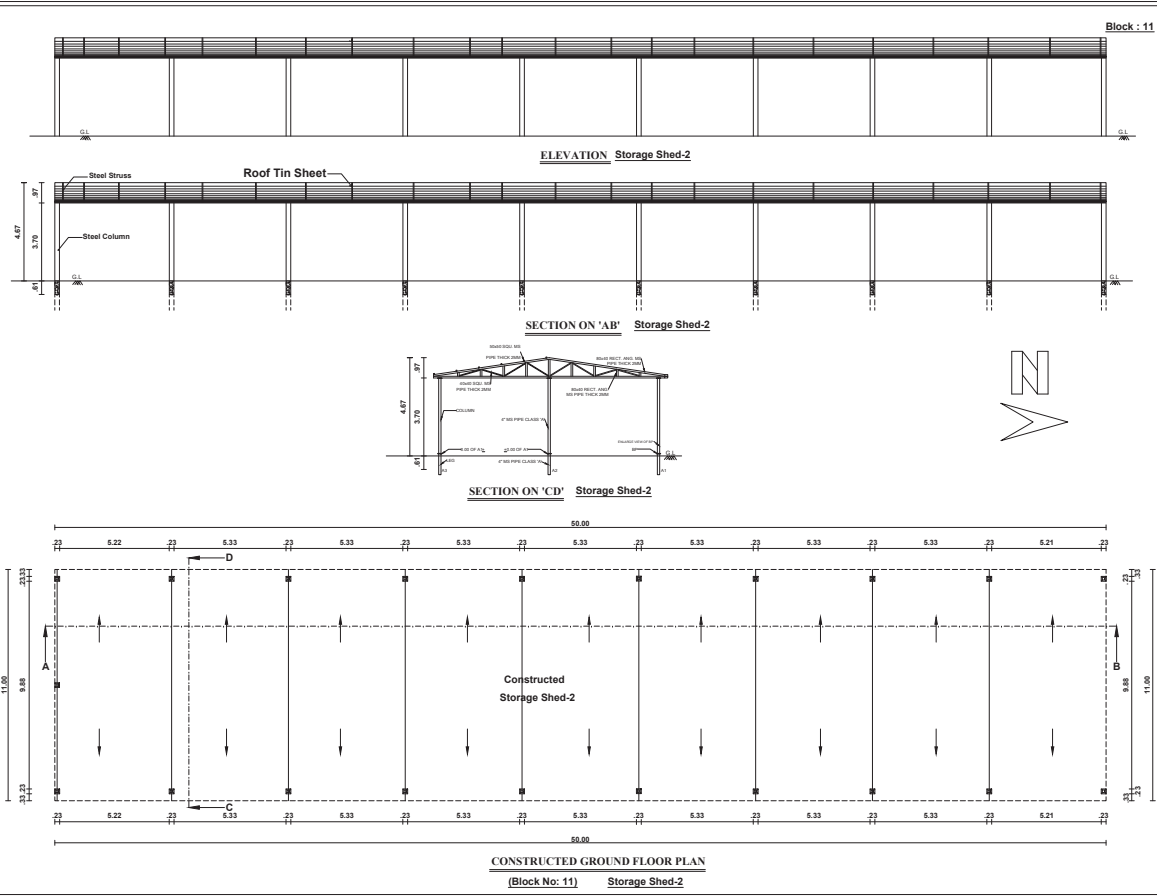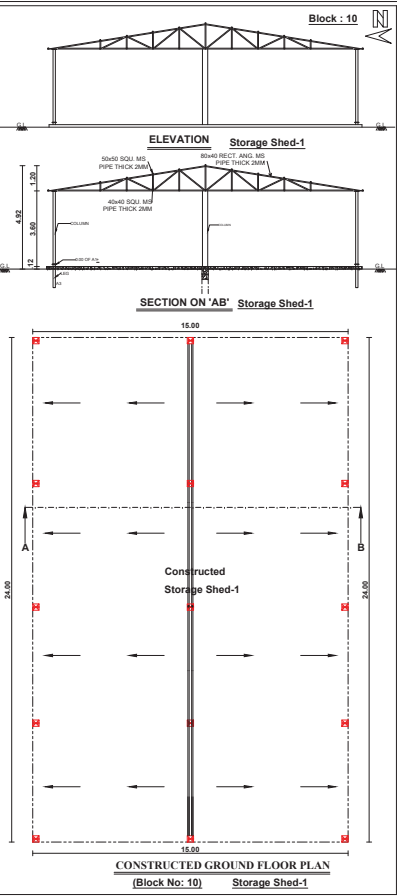

PLAN SHOWING THE PROPOSED ADDITIONAL CONSTRUCTION TO THE MANUFACTURING OF ACTIVATED CARBONS FOR "NOVA CARBONS INDIA PRIVATE LIMITED IN PLOT NO: B-47, REVISED APPROVED SIPCOT INDUSTRIAL LAYOUT L.P./TVL/D.T.C.P.NO: S.W.P/45 /2023, GANGAIKONDAN SIP: COT INDUSTRIAL GROWTH CENTER, SURVEY NO:1851 (PART),

GANGAIKONDAN VILLAGE, GANGAIKONDAN VILLAGE PANCHAYAT, MANUR PANCHAYAT UNION, TIRUNELVELI TALUK, TIRUNELVELI DISTRICT. (RED CATEGORY),

Scale 1:400 All Dimensions are in Metre

EXISTING APPROVAL DETAILS:

1) Building Permission No: 14 / 2019
(௧௩.௦௩௪௨௩60/2019 பி.பி.அ.அ. : 17/07/2019)

2) Gangaikondan Village Panchayat Approval No: 64/2019-2019, Dated : 17-09-2018 **Block : 10,11**

Block	Name	Floor	FSI	Non-FSI	Total
Block-10	Storage Shed-1	CONSTRUCTED GROUND FLOOR AREA	360.00	-----	360.00
Block-11	Storage Shed-2	CONSTRUCTED GROUND FLOOR AREA	550.00	-----	550.00

JOINERY DETAILS:-

Item	Description	Size
R.S	- Rolling Shutter	3.00 x 2.10
D	- Door	1.00 x 2.10
D2	- Door	0.75 x 2.10
O	- Open	1.00 x 2.10
W5	- Window	1.50 x 1.50
W10	- Window	3.00 x 1.50
V3	- Ventilator	1.83 x 0.90

Notes:

- Waste Water Used for Garden
- Rain Water Harvesting Details Provided
- Solar System Water tank provided
- Fire Resistance to be provided
- Emergency alarm to be provided
- Drinking water to be provided as per corporation norms
- Rain water harvesting tank to be provided
- Waste water from recycled water tank & Trench connected to sullage disposal tank
- Solid waste tub to be Provided
- 1/2 traps provided in sump/tank to prevent curb breeding of mosquitoes (As per IS 15026 No. 341 - dated 03.11.2004)

Construction Engineer

Structural Engineer

Applicant

For Nova Carbons India Private Limited

Managing Director

Registered Engineer / Architect

Sheet No: 7
A-7/12/2024
10/12/2024

