




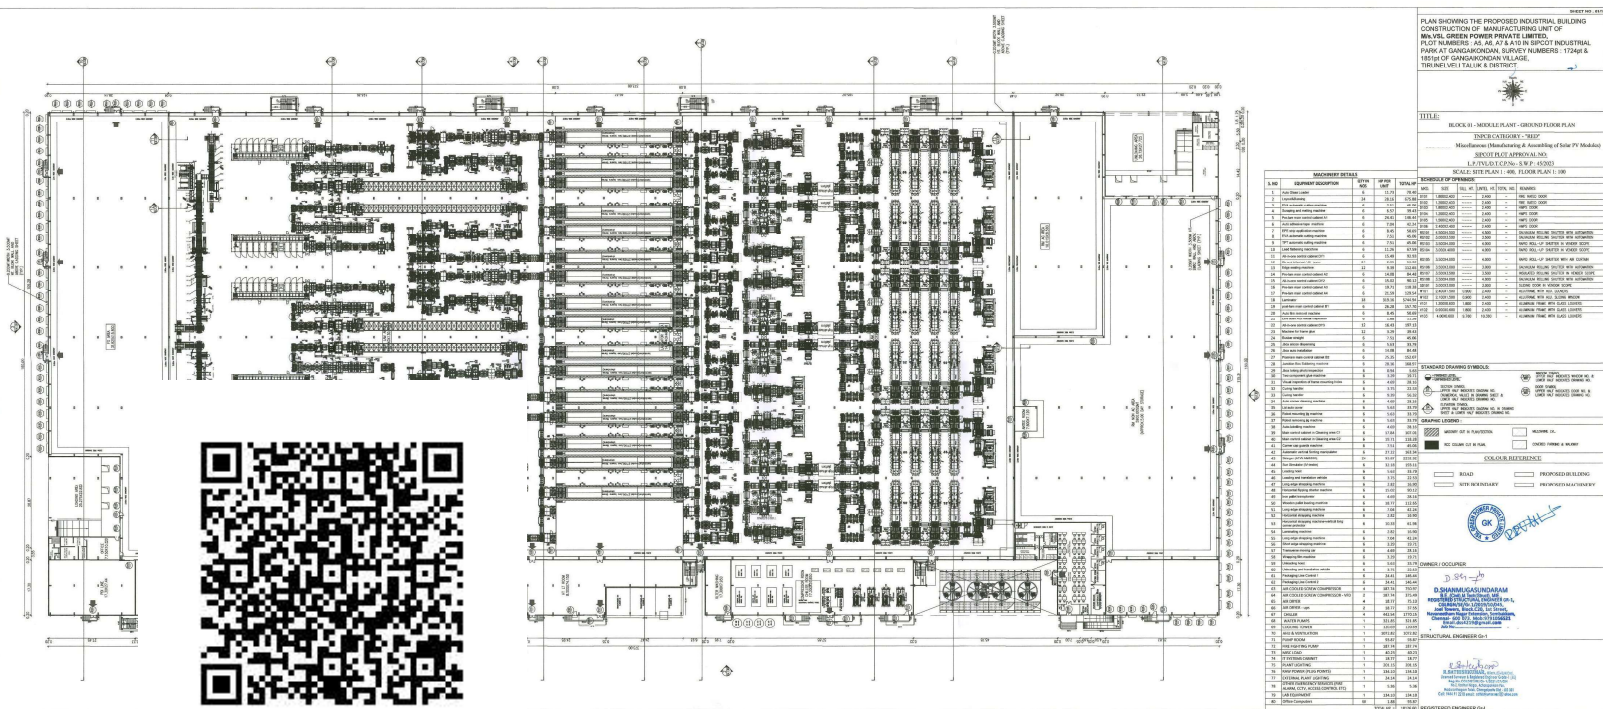

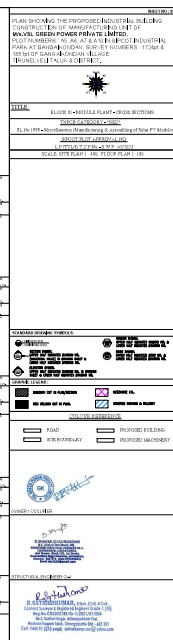

 


DOOR	WINDOW
D1 = 1.80 X 2.40	W1 = 3.80 X 1.50
D2 = 0.75 X 2.40	W2 = 2.30 X 1.50
V1 = 0.80 X 0.80	W3 = 0.80 X 1.50


Ka.1. Kaulat Baga, 48 horepalem Tel.
Mudunilagam Tel.4, Chengalpattu Dist - 603 201
Cell: 94441 11 2290 email: sathishkumar.ka1@yahoo

REGISTERED ENGINEER QM


BLOCK 01 - WEIGH BRIDGE CABIN : 01

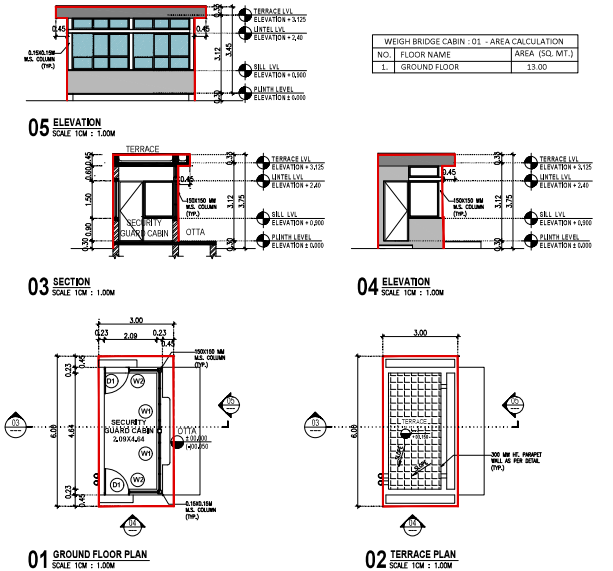


BLOCK 01 - WEIGH BRIDGE CABIN : 02

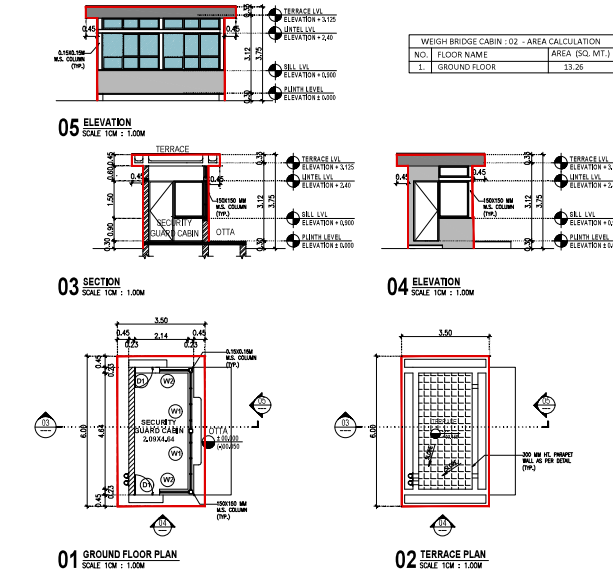


BLOCK 13 - TWO WHEELER PARKING SHED

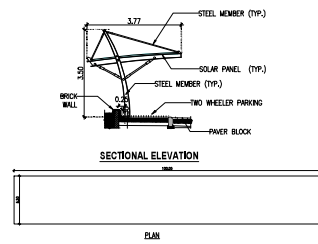

BLOCK 14 - TWO WHEELER PARKING SHED

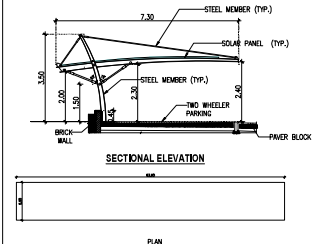

BLOCK 15 - COVERED WALKWAY

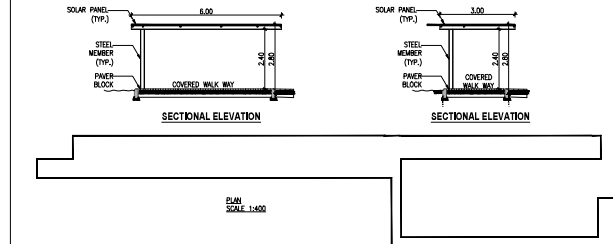

PLAN SHOWING THE PROPOSED INDUSTRIAL BUILDING CONSTRUCTION OF MANUFACTURING UNIT OF M/VSL GREEN POWER PRIVATE LIMITED, PLOT NUMBERS : A5, A6, A7 & A10 IN SIPCOT INDUSTRIAL PARK AT GANGAKONDAN, SURVEY NUMBERS : 1724pt & 1851pt OF GANGAKONDAN VILLAGE, TRINELVELITALUK & DISTRICT.

TITLE:
WEIGH BRIDGE CABINS, TWO WHEELER PARKING SHED, COVERED WALKWAY - GROUND FLOOR PLAN, TERRACE FLOOR PLAN, SECTION, ELEVATION & SECTIONAL ELEVATION.
TNPCB CATEGORY - "RED"
Miscellaneous (Manufacturing & Assembling of Solar PV Modules)
SIPCOT PLOT APPROVAL NO.
I.P./T.V./D.T.C.P.No - S.W.P. - 45/2023
SCALE: SITE PLAN 1:400, FLOOR PLAN 1:100

SCHEDULE OF OPENING	
DOOR	WINDOW
D1 - 1.00 X 2.40	W1 - 2.30 X 1.50
V1 - 0.60 X 0.60	W1 - 1.20 X 1.50

STANDARD DRAWING SYMBOLS:

GRAPHIC LEGEND:


COLOR REFERENCE:

OWNER / OCCUPYER:

STRUCTURAL ENGINEER G-1

REGISTERED ENGINEER G-H



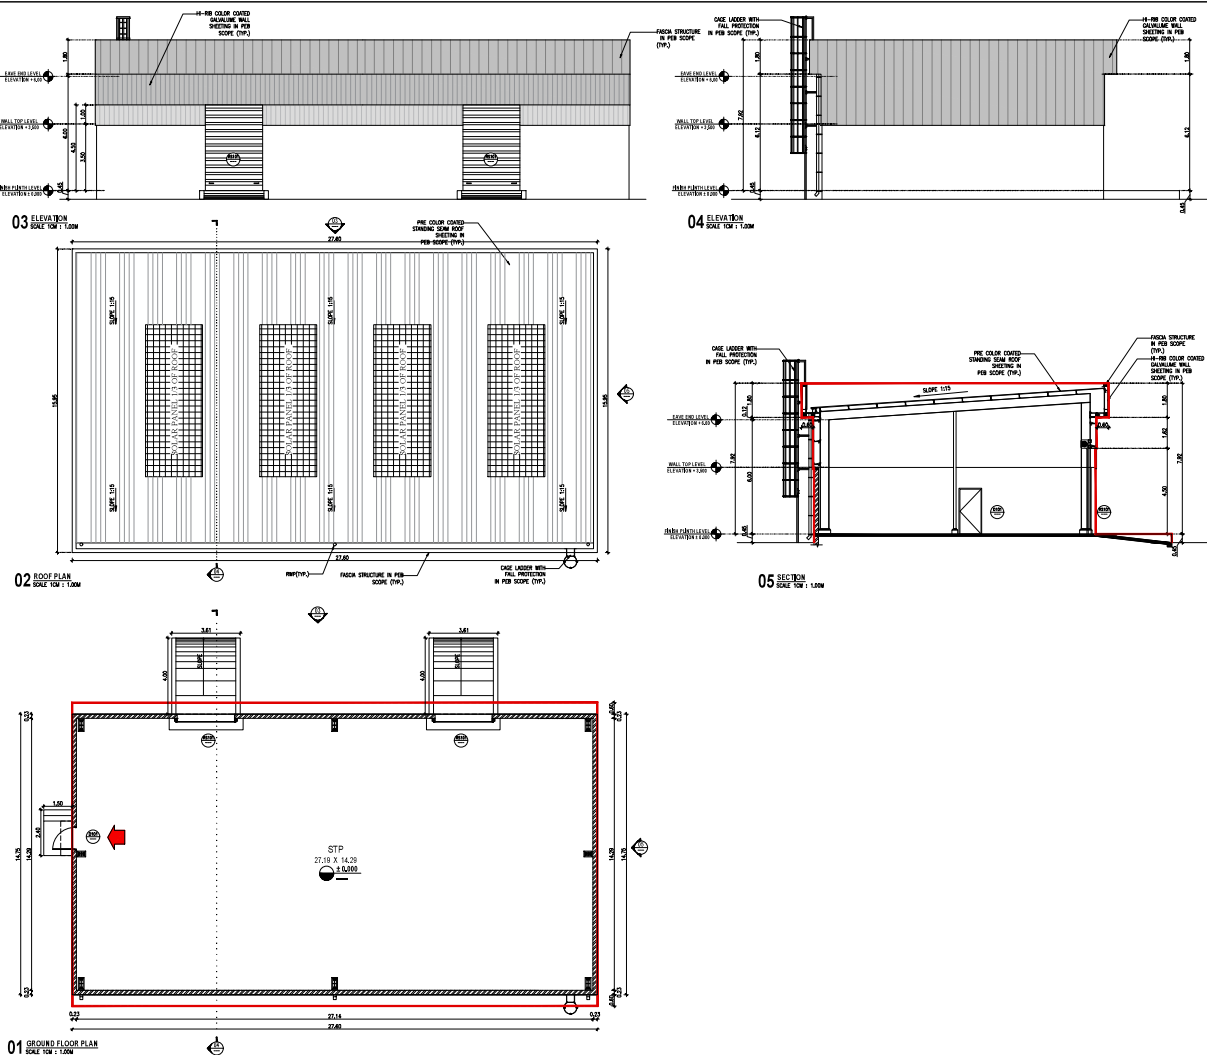

SHEET NO : 16/19

PLAN SHOWING THE PROPOSED INDUSTRIAL BUILDING
CONSTRUCTION OF MANUFACTURING UNIT OF
M/s.VSL GREEN POWER PRIVATE LIMITED,
PLOT NUMBERS : A5, A6, A7 & A10 IN SIPCOT INDUSTRIAL
PARK AT GANGAIKONDAN, SURVEY NUMBERS : 1724pt &
1851pt OF GANGAIKONDAN VILLAGE,
TIRUNELVELI TALUK & DISTRICT.



TITLE:

BLOCK 09 - STP - GROUND FLOOR PLAN, SECTION, ELEVATION & ROOF PLAN.

TNPCB CATEGORY - "RED"

SL.No.1999 - Miscellaneous (Manufacturing & Assembling of Solar PV Modules)

SIFCOT PLOT APPROVAL NO.

LP/TVL D.T.C.P.No - S.W.P : 45/2023

SCALE: SITE PLAN 1 : 400, FLOOR PLAN 1: 160

SCHEDULE OF OPENINGS:					
NO.	SIZE	SILL HT.	UNITED HT.	TOTAL NO.	REMARKS
0101	1,300x2,400	----	2,400	1	HMP'S DOOR WITH VISION PANEL
010101	1,000x4,500	----	----	1	HOLLING SHUTTER
0101	1,000x1,300	1,300	2,400	16	ALUMINUM FRAME AND ALUMINUMS WITH FIVE GLASS

STANDARD DRAWING SYMBOLS:

	• INDICATED LEVEL • UNINDICATED LEVEL		WINDOW SYMBOL UPPER HALF INDICATES WINDOW NO. & LOWER HALF INDICATES DRAWING NO.
	SECTION SYMBOL UPPER HALF INDICATES DIAGRAM NO. (NUMERICAL VALUE) IN DRAWING SHEET &		DOOR SYMBOL UPPER HALF INDICATES DOOR NO. & LOWER HALF INDICATES DRAWING NO.

GRAPHIC LEGEND :

	BRICKWORK CUT IN PLAN/SECTION.		MEZZANINE CL.
	ROCK COLUMN CUT IN PLAN.		COVERED PARKING & BALCONY


COLOUR REFERENCE

	ROAD		PROPOSED BUILDING
	SITE BOUNDARY		PROPOSED MACHINERY

OWNER / OCCUPIER

STRUCTURAL ENGINEER Gr-1

REGISTERED ENGINEER Gr-1

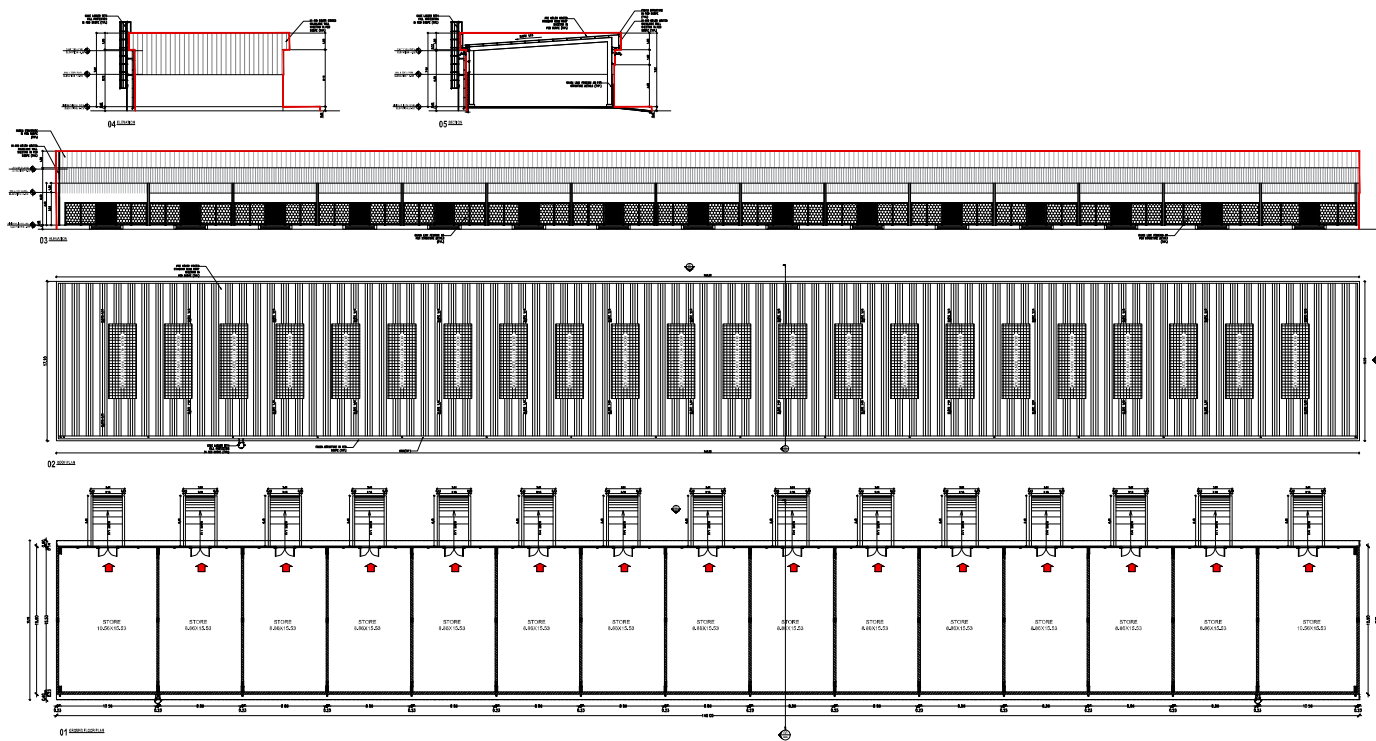






