

PP

APPROVAL RECORD

Planning Permission

Tirunelveli district, Tamil Nadu

APPROVAL TYPE

Building Plan

ISSUING AUTHORITY


Rural Panchayat

The approval as the planning authority issued it, reproduced in full behind this page.



An approval speaks to what was sanctioned, not to what was built. Completion is a separate record.

PLAN SHOWING THE PROPOSED NEW CONSTRUCTION OF R.C.C ROOF RESIDENTIAL HOUSE BUILDING
IN PLOT NEW SUR NO :95/1B,PATTA NO:7226,S S PURAM KUDIRUPU, KUDANKULAM TO SANGANERI ROAD
,KUDANKULAM VILLAGE AND PANCHAYAT,RADHAPURAM (TK),TIRUNELVELI (DIST)

NAME OF THE APPLICANT: Mr.ARIRAM S/O: MURUGANANDAM

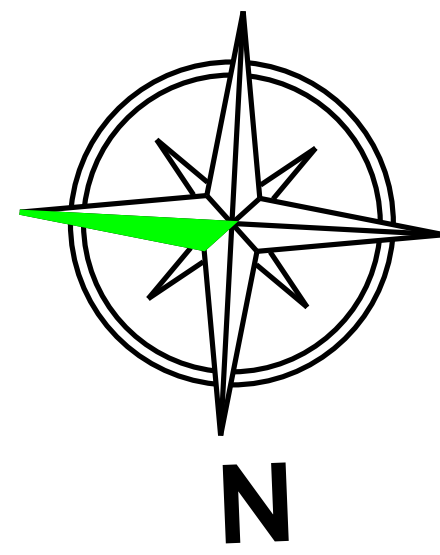

APPROVAL AUTHORITY

  COLOUR INDEX		SPECIFICATIONS:
	SITE BOUNDRY	
	PRO. BUILDING	
	ROAD DETAILS	
PARKING DETAILS		
CAR SPACE	0	1. R.C.C FOOTINGS FOR FOUNDATION IN M20 MKC 2. R.C.C. PLINTH BEAM IN M20 MKC 3. R.C.C. ROOF SLAB AND BEAMS IN M20 MKC 4. 9" BRICK WORK IN C.M 1:5 IN SUPER STRUCTURE 5. COUNTRY WOOD DOORS WITH FLUSH SHUTTERS 6. COUNTRY WOOD GLAZED WINDOWS 7. INTERNAL PLASTERING IN C.M 1:4 8. EXTERNAL PLASTERING IN CM 1:5 9. WEATHERING COURSE IN BRICK,JELLY LIME CONCRETE 1:3 MKC 10. WEATHERING TILES IN 9"x9" BURNT CLAY TILES IN LAID IN:1:3 MKC
BIKE SPACE	0	

SCALE = (1:100) All Dimensions Are In Meters

SCHEDULE OF JOINERIES

DESCRIPTION	SIZE IN FEET	SIZE IN M
Main Door - MD	4'0" x 7'0"	1.22 x 2.13
Door - D1	3'3" x 7'0"	0.99 x 2.13
Door - D2	2'9" x 7'0"	0.84 x 2.13
Window - W	4'0" x 4'0"	1.22 x 1.22
Window - W1	6'0" x 4'0"	1.82 x 1.22
Kitchen Window - KW	4'0" x 3'6"	1.22 x 1.06
Ventilator - V	2'6" x 2'0"	0.76 x 0.61

AREA OF THE PROPOSED CONSTRUCTION DETAILS

DESCRIPTION	SQ.M	SQ.FT
Area of the Site (as per document)	1450.00	15606.35
Pro. Ground Floor	19.70	212.03
Pro.First Floor	0	0
Pro.Head room area (non fsl area)		
Pro.Total fsl area	19.70	212.03
Pro.Net(Total fsl + non fsl)area		

FSI = Total Fsl Area / Total Site Area = 0.013

FSI = 19.70/1450.00 = 0.013

Ariram


APPLICANT SIGN

E.R.P.MANIKANDAN B.E
(Licenced Building Surveyor&Consulting civil Engineer
Reg No (14/2022/2023)
Radhapuram panchayat union
Registered Engineer in Corporation
146/LS/2022/00030
DTCP Registered Engineer-RE.GR-1/TVLD/03/2024
Ph : 8903016032, 7010063740, 9791425816


ENGINEER / L.B.S

OFFICE USE

NEUCLEAR POWER PLANT TO BUILDING DISTANCE = 3.5 KM BUILDING FSI=0.013,PLOT COVERAGE=1.3%

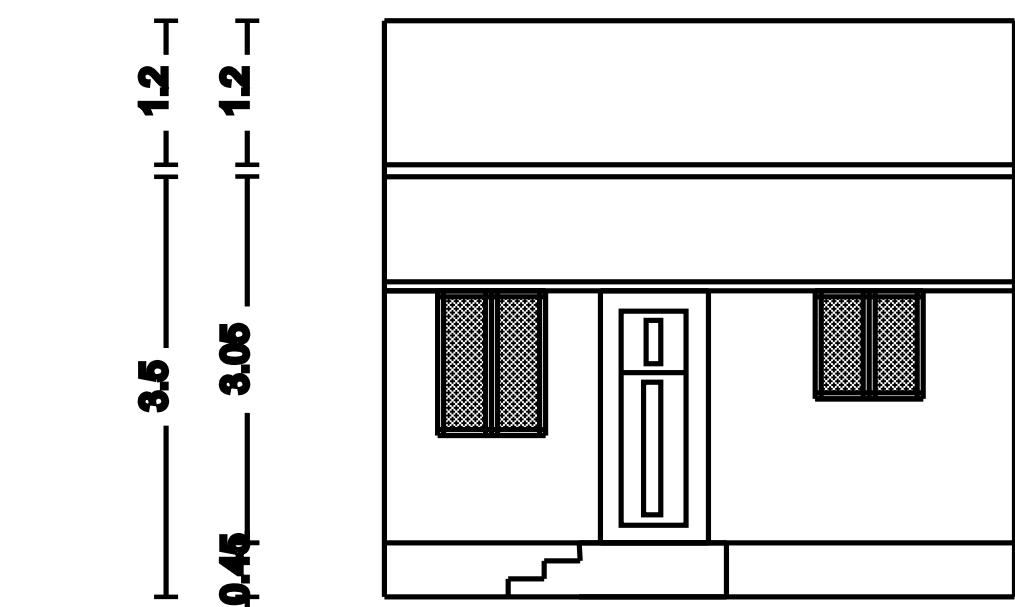


ELEVATION

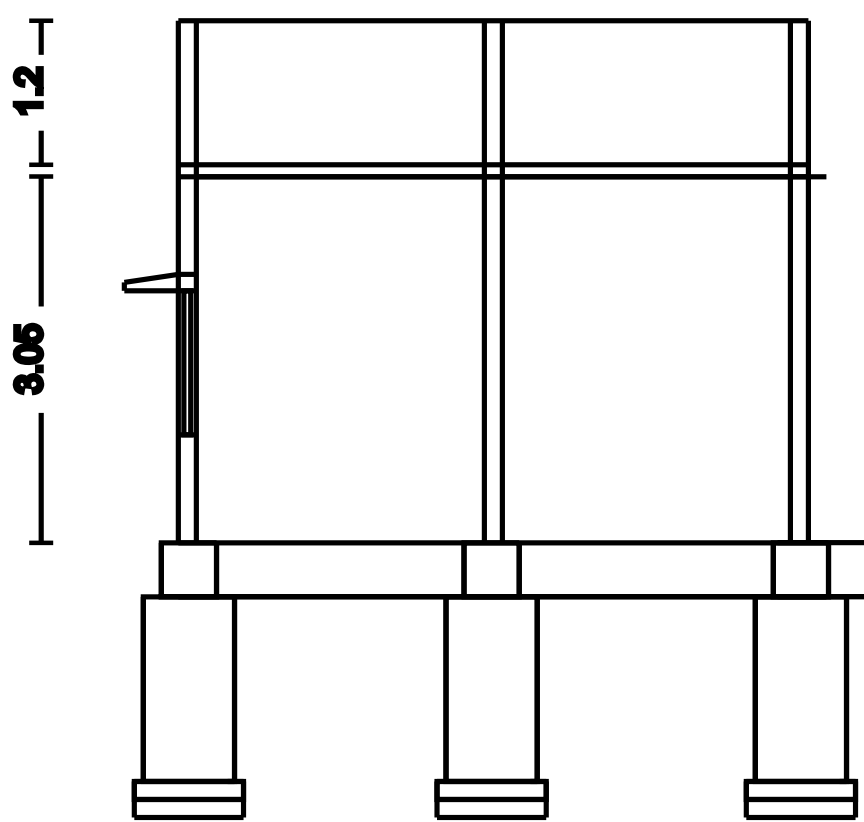


SECTION A-B

Parapet wall
R.c.c roof 1:1.5:3
R.c.c Lintel cum Sunshade
Block Work in C.M 1:5 mbc
Flooring Concrete
Sand Filling Basement
R.c.c. Plinth Beam

R.c.c. Footing 1:2:4 mbc
P.c.c. In 1:4:8 mbc
Base Concrete

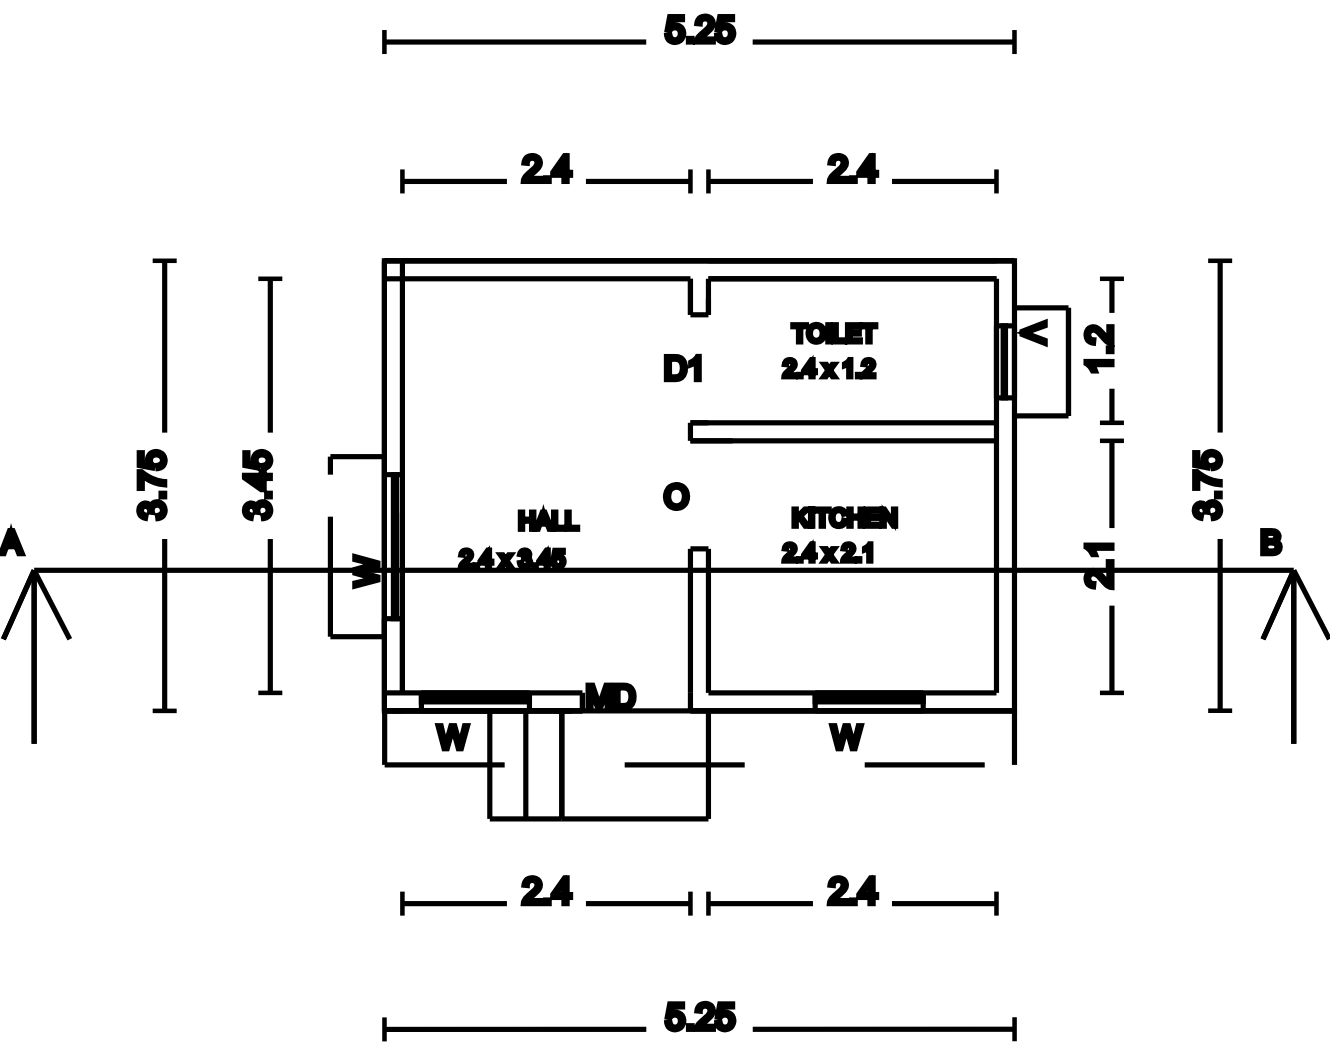

PLAN

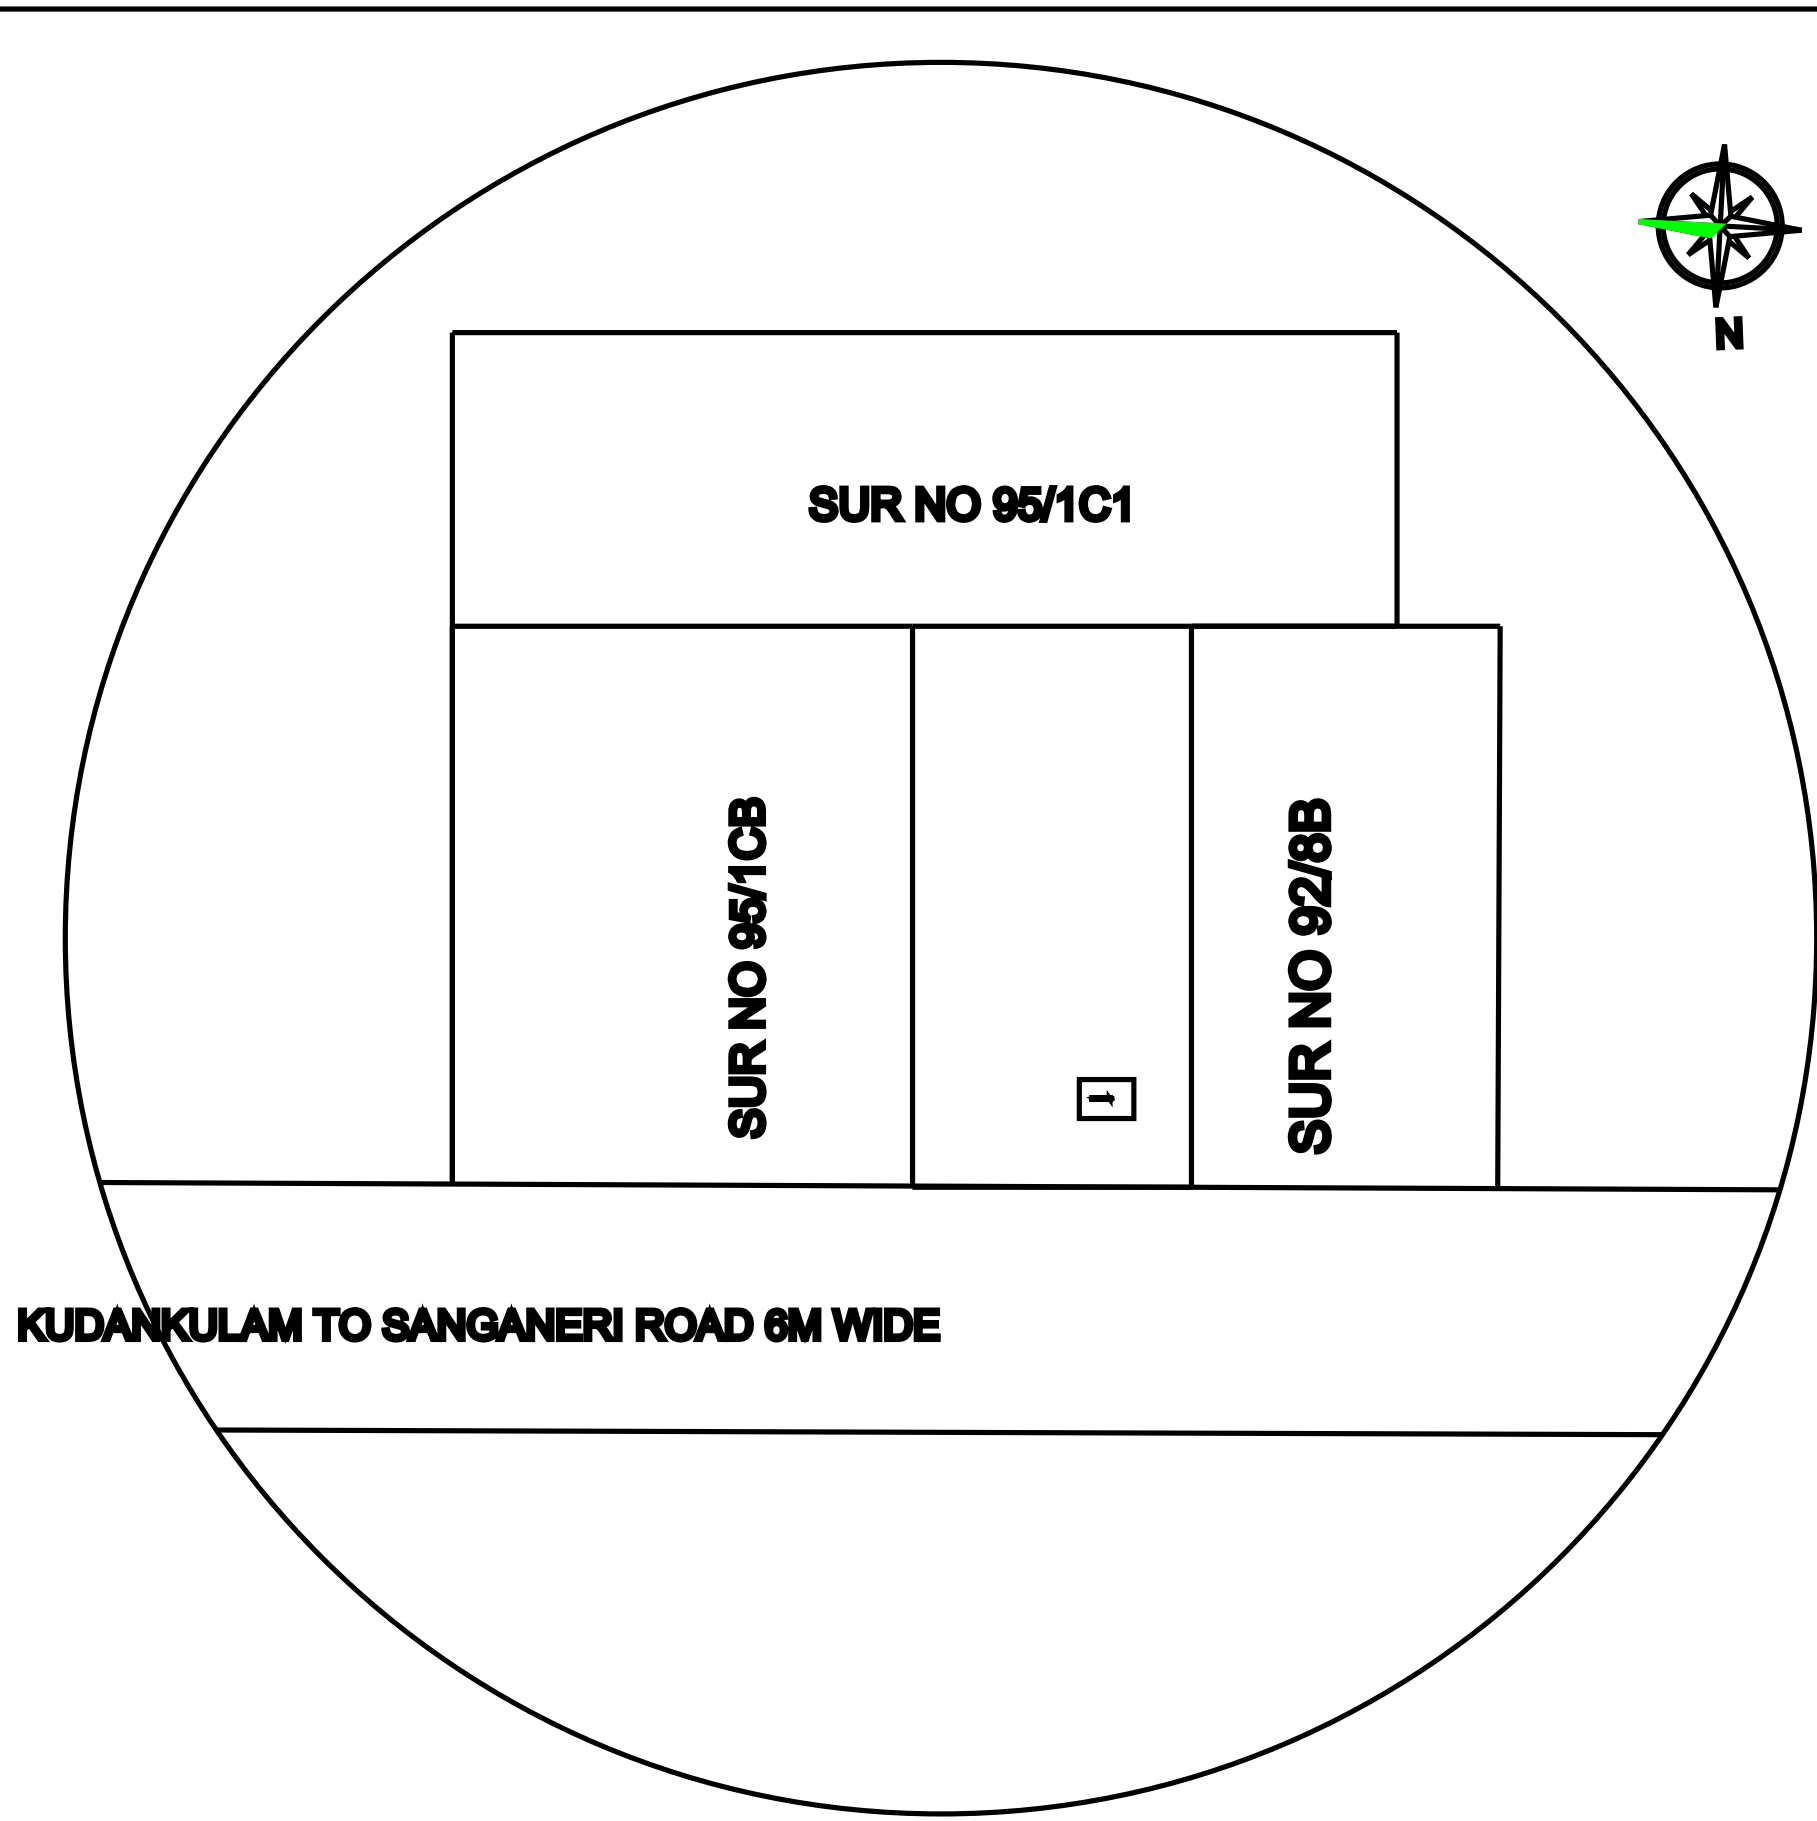

KEY PLAN 1:500 SCALE

SUR NO 95/1CB

27M

SUR NO 95/1C1

13.43M







21.82

27M

SUR NO 92/8B


KUDANKULAM TO SANGANERI ROAD 6M WIDE

SITE PLAN 1:200 SCALE

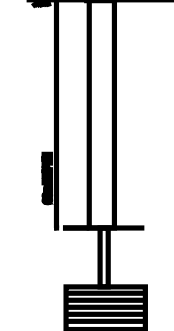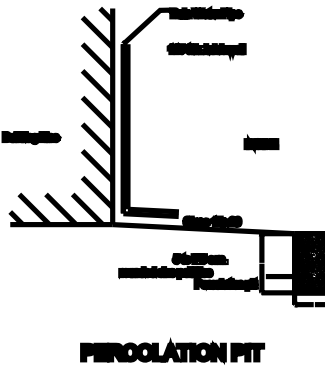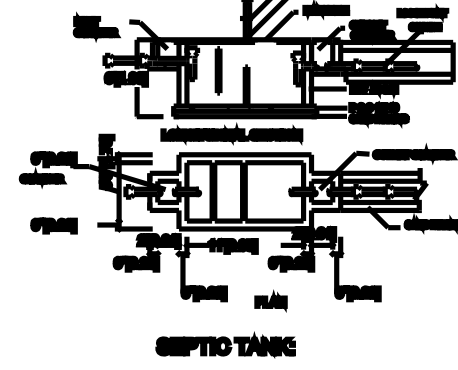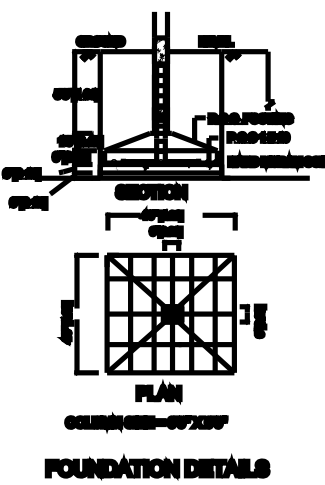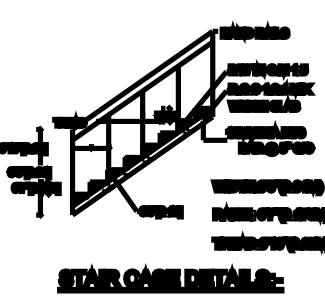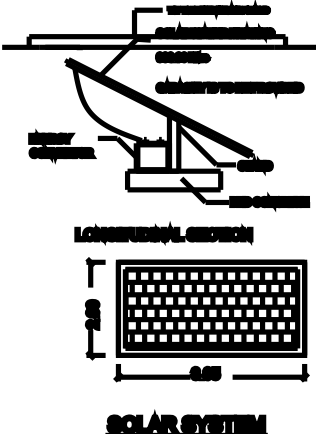

PLAN SHOWING THE PROPOSED NEW CONSTRUCTION OF R.C.C ROOF RESIDENTIAL HOUSE BUILDING
IN PLOT NEW SUR NO :95/1B,PATTA NO:7226,S S PURAM KUDIRUPU, KUDANKULAM TO SANGANERI ROAD
,KUDANKULAM VILLAGE AND PANCHAYAT,RADHAPURAM (TK),TIRUNELVELI (DIST)

NAME OF THE APPLICANT: Mr:ARIRAM S/O: MURUGANANDAM

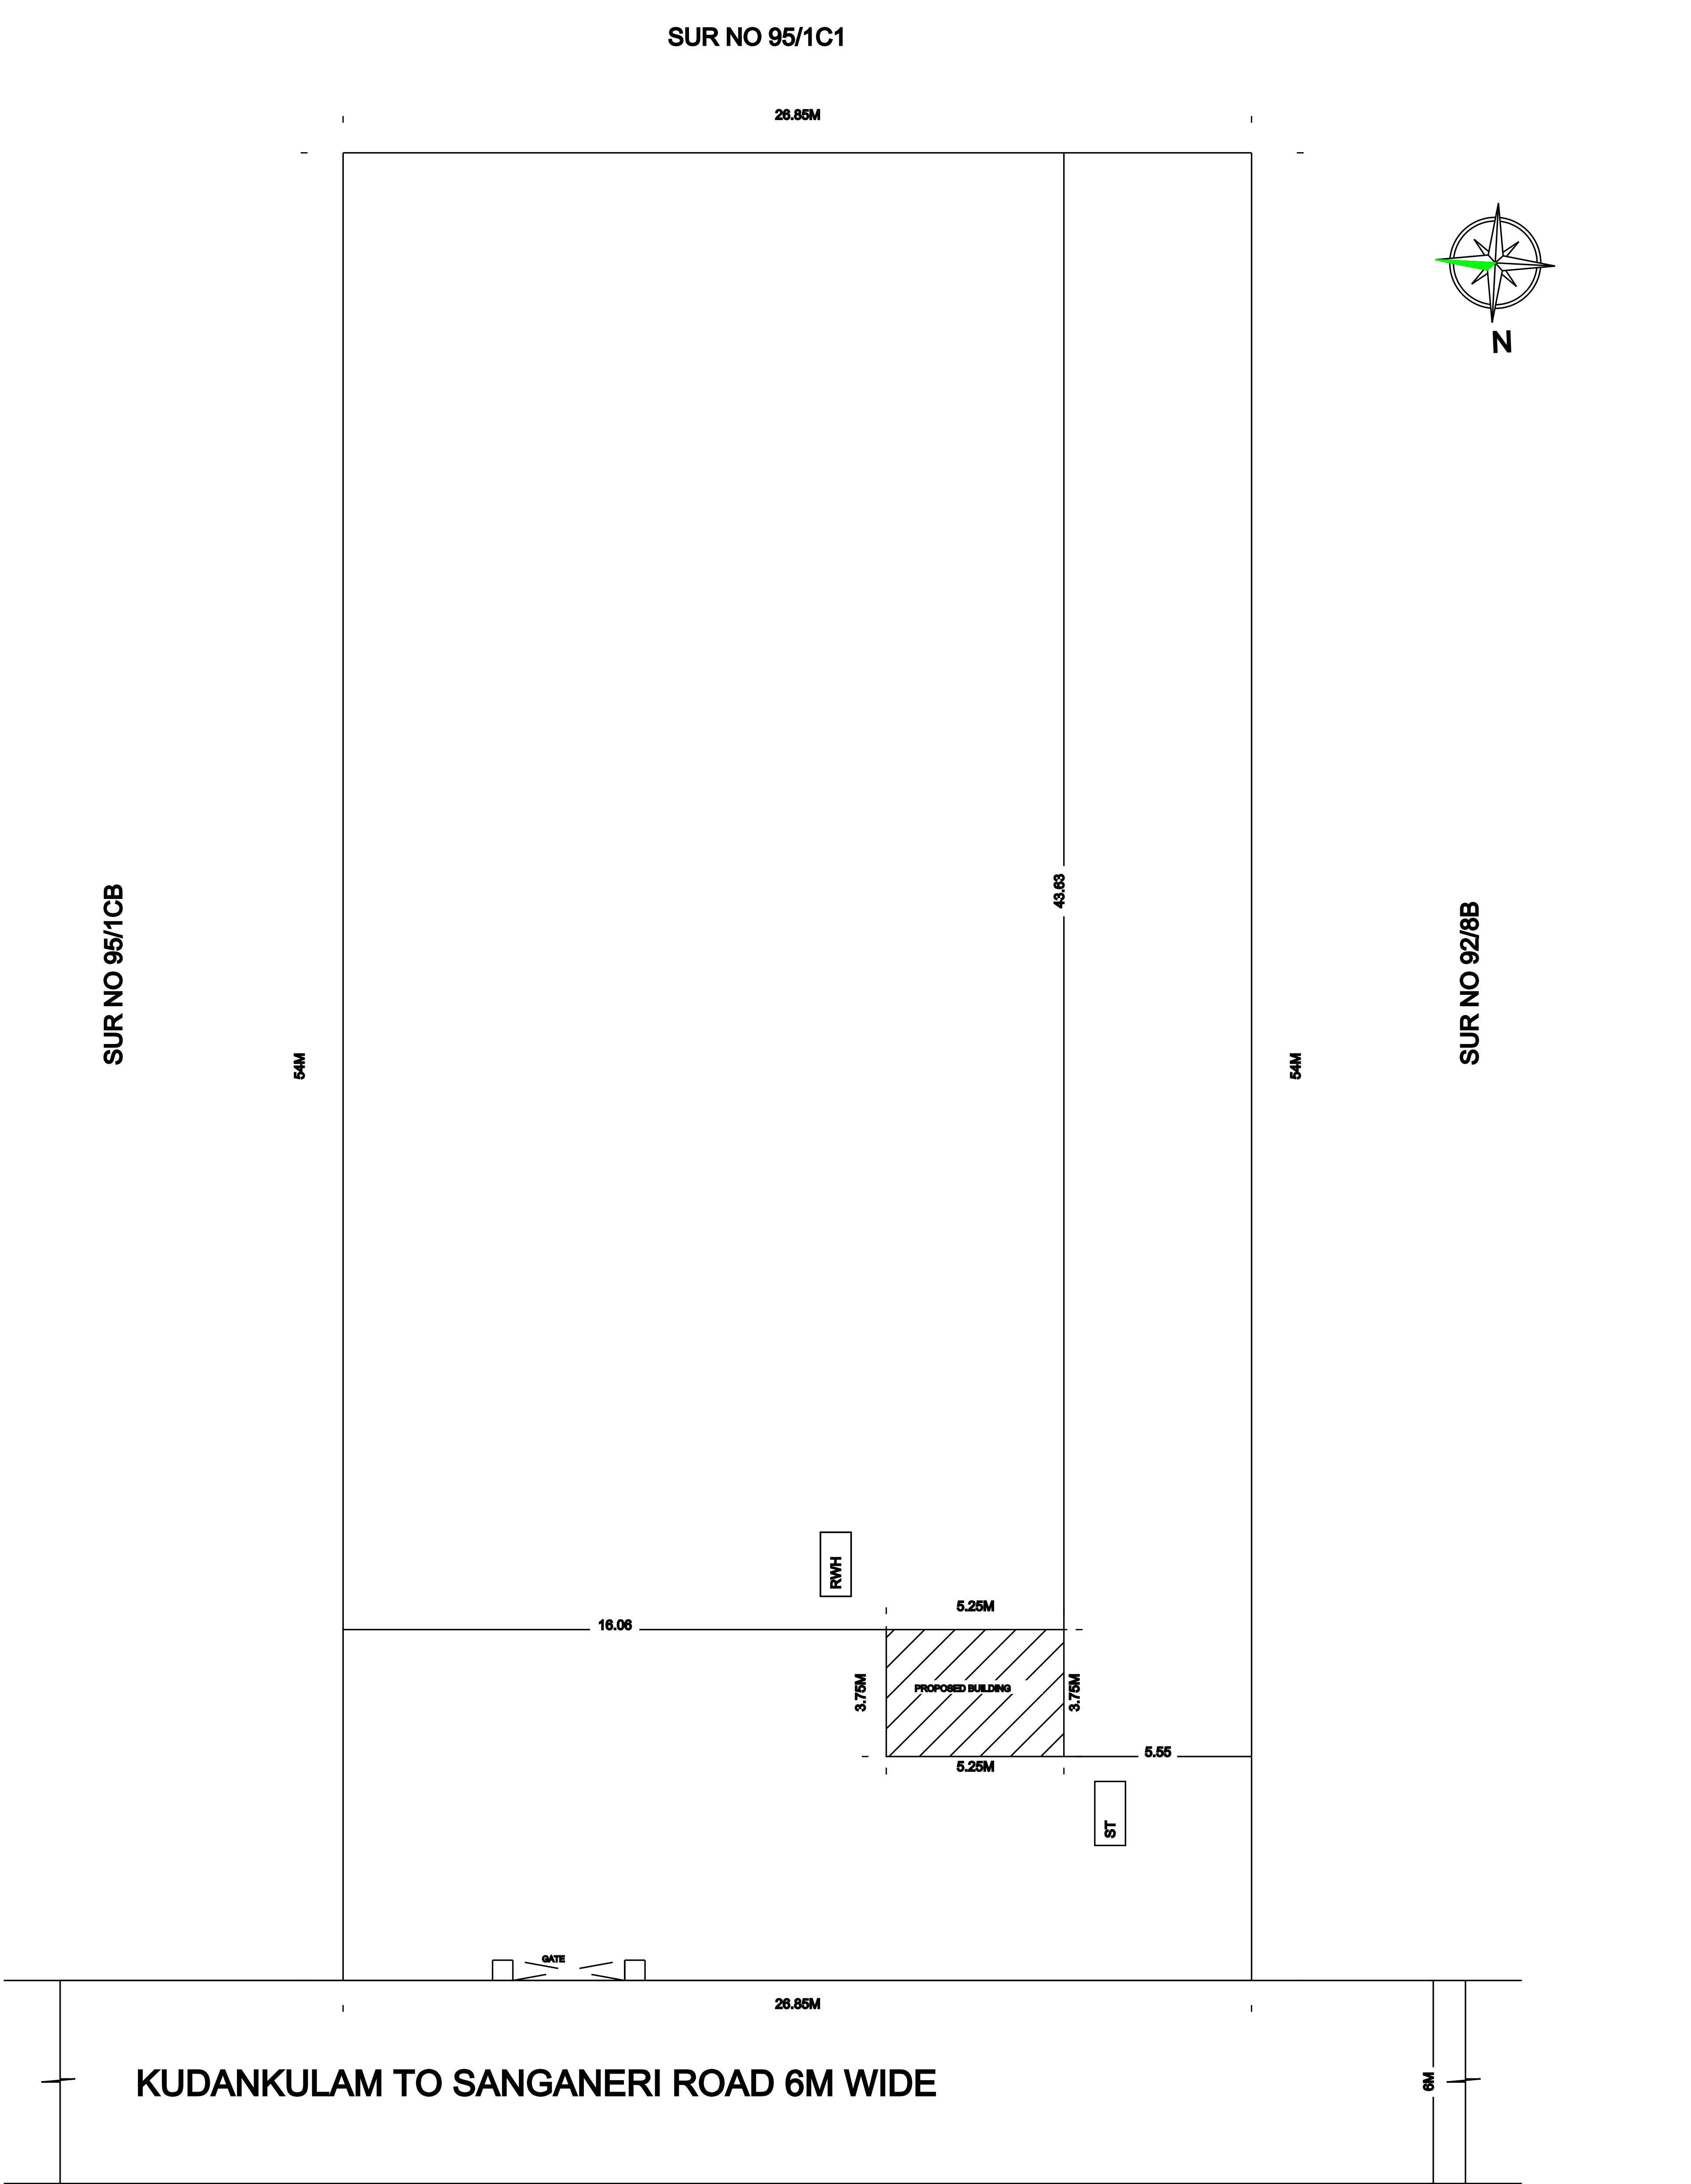

SITE PLAN 1:100 SCALE

Eight ways to know a piece of land before you pay for it.

This report covers one part of the picture. These cover the rest, drawn from the same government records, for any property in Tamil Nadu.

LandLens One

Ask anything about a property and get an answer grounded in live government records, with the sources shown.

[/landlens/one](#)



Verify My Land

Every record check run on one property and returned as a single report.

[/landlens/verify-my-land](#)



Legal Opinion

An advocate's written opinion on the title, built on the records we pull for it.

[/landlens](#)



One Map

Every layer on one map: the parcel, its boundary, zoning, water bodies and what sits around it.

[/landlens/one/map](#)



PriceMap

What land actually changed hands for around this plot, taken from the registered deeds.

[/landlens/pricemap](#)



Build Scope

What you are allowed to build here: floor space, height, coverage and setbacks.

[/landlens/build-scope](#)



Property Tracker

Watch a property and hear about it when something new is registered against it.

[/landlens/property-tracker](#)



Deal Room

Run the transaction in one place: documents, stamping, signatures and the parties.

[/landlens/deal-room](#)



Twenty-four checks you can run yourself, at no cost.

Records and verification

The registers themselves, read for you.

Encumbrance Certificate

Patta and Chitta

Field Measurement Sketch

EC Analyzer

Bank charge check

Court case search

Seller background check

Approval check by survey

Value and duty

What it is worth and what it costs to register.

Guideline value by street

Guideline value by survey

Stamp duty and registration fees

Capital gains

Floor space index

Area unit converter

Zoning and land use

What the plan says can happen on this land.

Land use zone finder

CMDA land use check

Coastal regulation zone

Master plan check

Water bodies finder

Airport height clearance

Registers and directories

Who holds it, and which office keeps the record.

Find your registering office

Temple property check

Waqf property check

RERA register



Every free tool
/tools



Services we run
for you
/services



The LandLens
suite
/landlens/one



Every claim in this document traces back to a government record.

Legal opinions, due diligence and title verification

Building plan, layout and sub-division approvals

Completion and occupancy certificates, regularisation

Escrow, negotiation and NRI property management

Land survey, soil testing, architecture and construction

Verified RealEstate
3/350/2 Mettukuppam,
OMR Thoraipakkam,
Chennai 600 097, India
hello@verified.realestate
+91 9996 12 9996

Prepared from the registers named on the page each finding sits on. Where a register could not be read, this document says so in its place rather than leaving the gap to be read as a clean result.

