

PP

APPROVAL RECORD

Planning Permission

Tirunelveli district, Tamil Nadu

APPROVAL TYPE


Building Plan

ISSUING AUTHORITY


Rural Panchayat

The approval as the planning authority issued it, reproduced in full behind this page.


An approval speaks to what was sanctioned, not to what was built. Completion is a separate record.

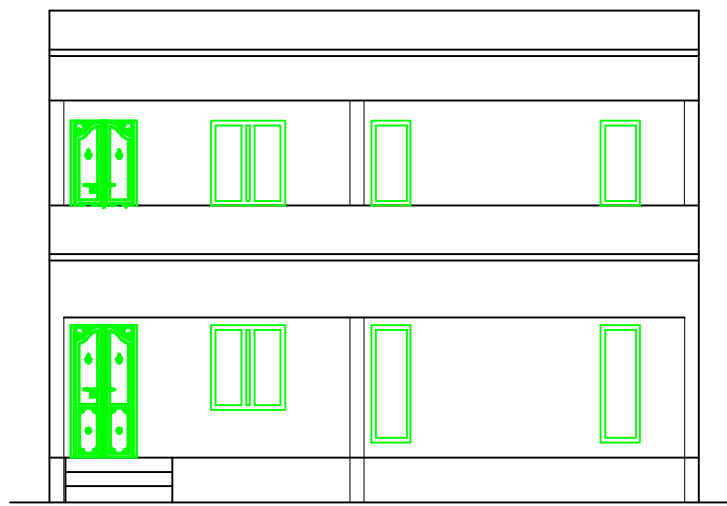



ELEVATION

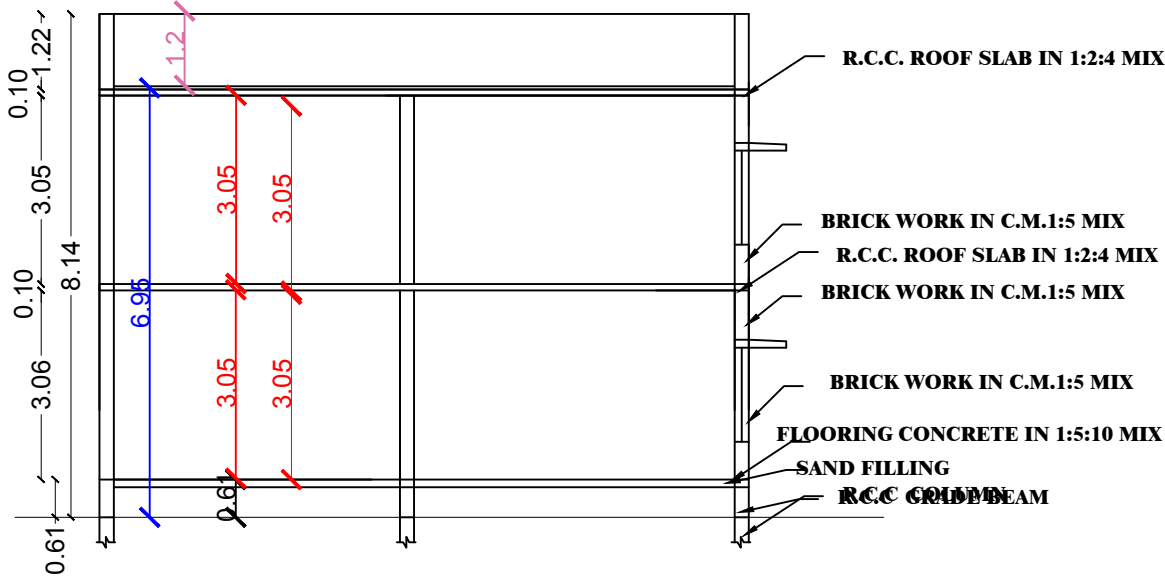


SECTION ON "A-A"

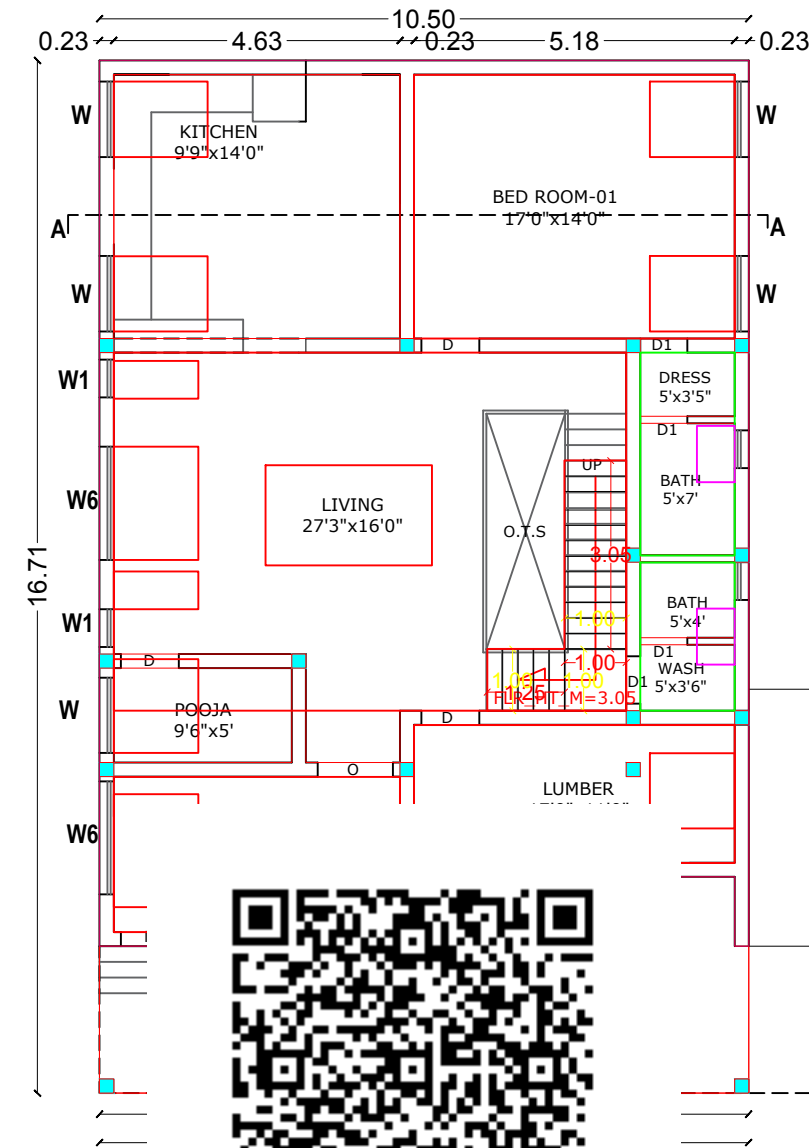


F

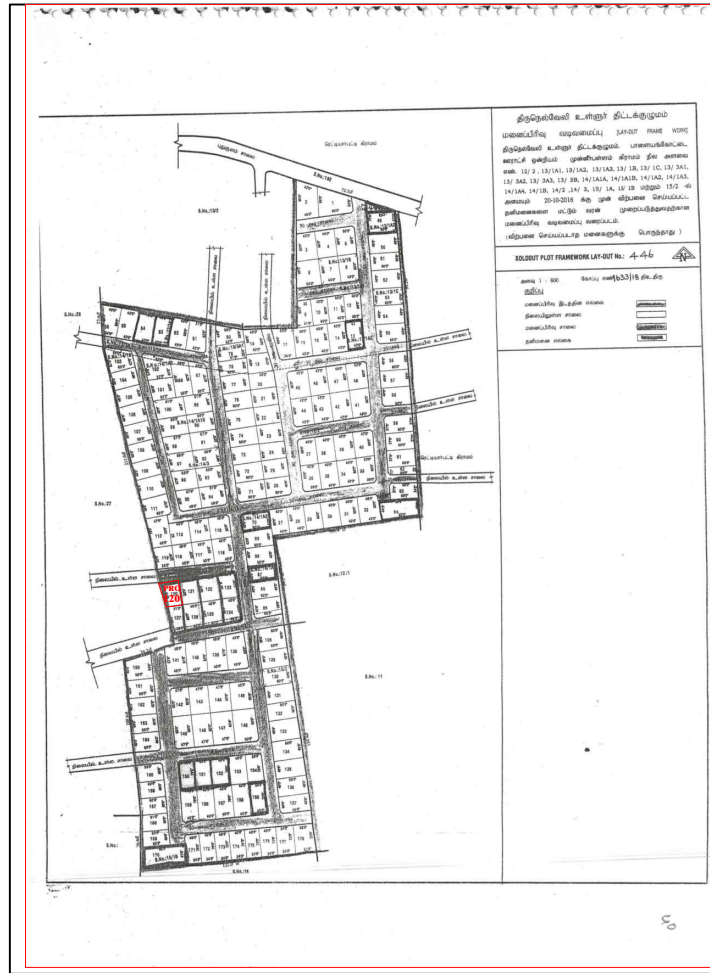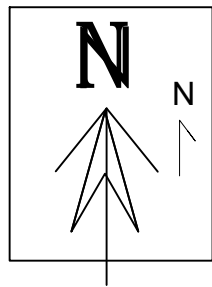


LAYOUT PLAN

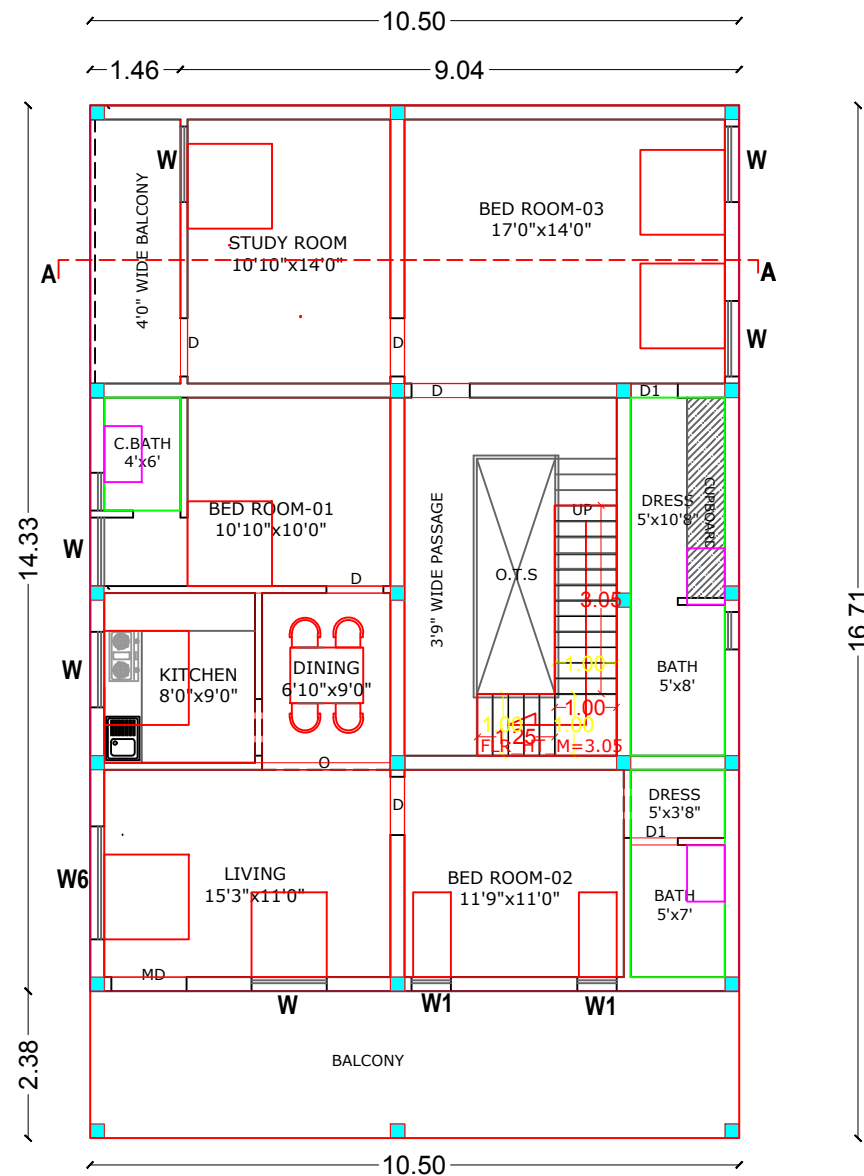

PRO.FIRST FLOOR PLAN

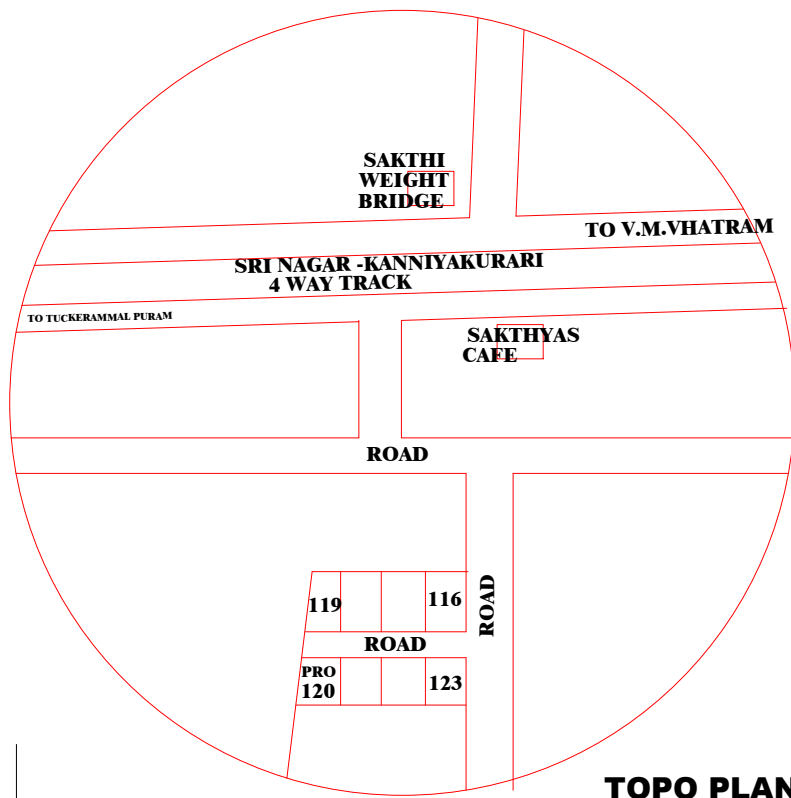

TOPO PLAN

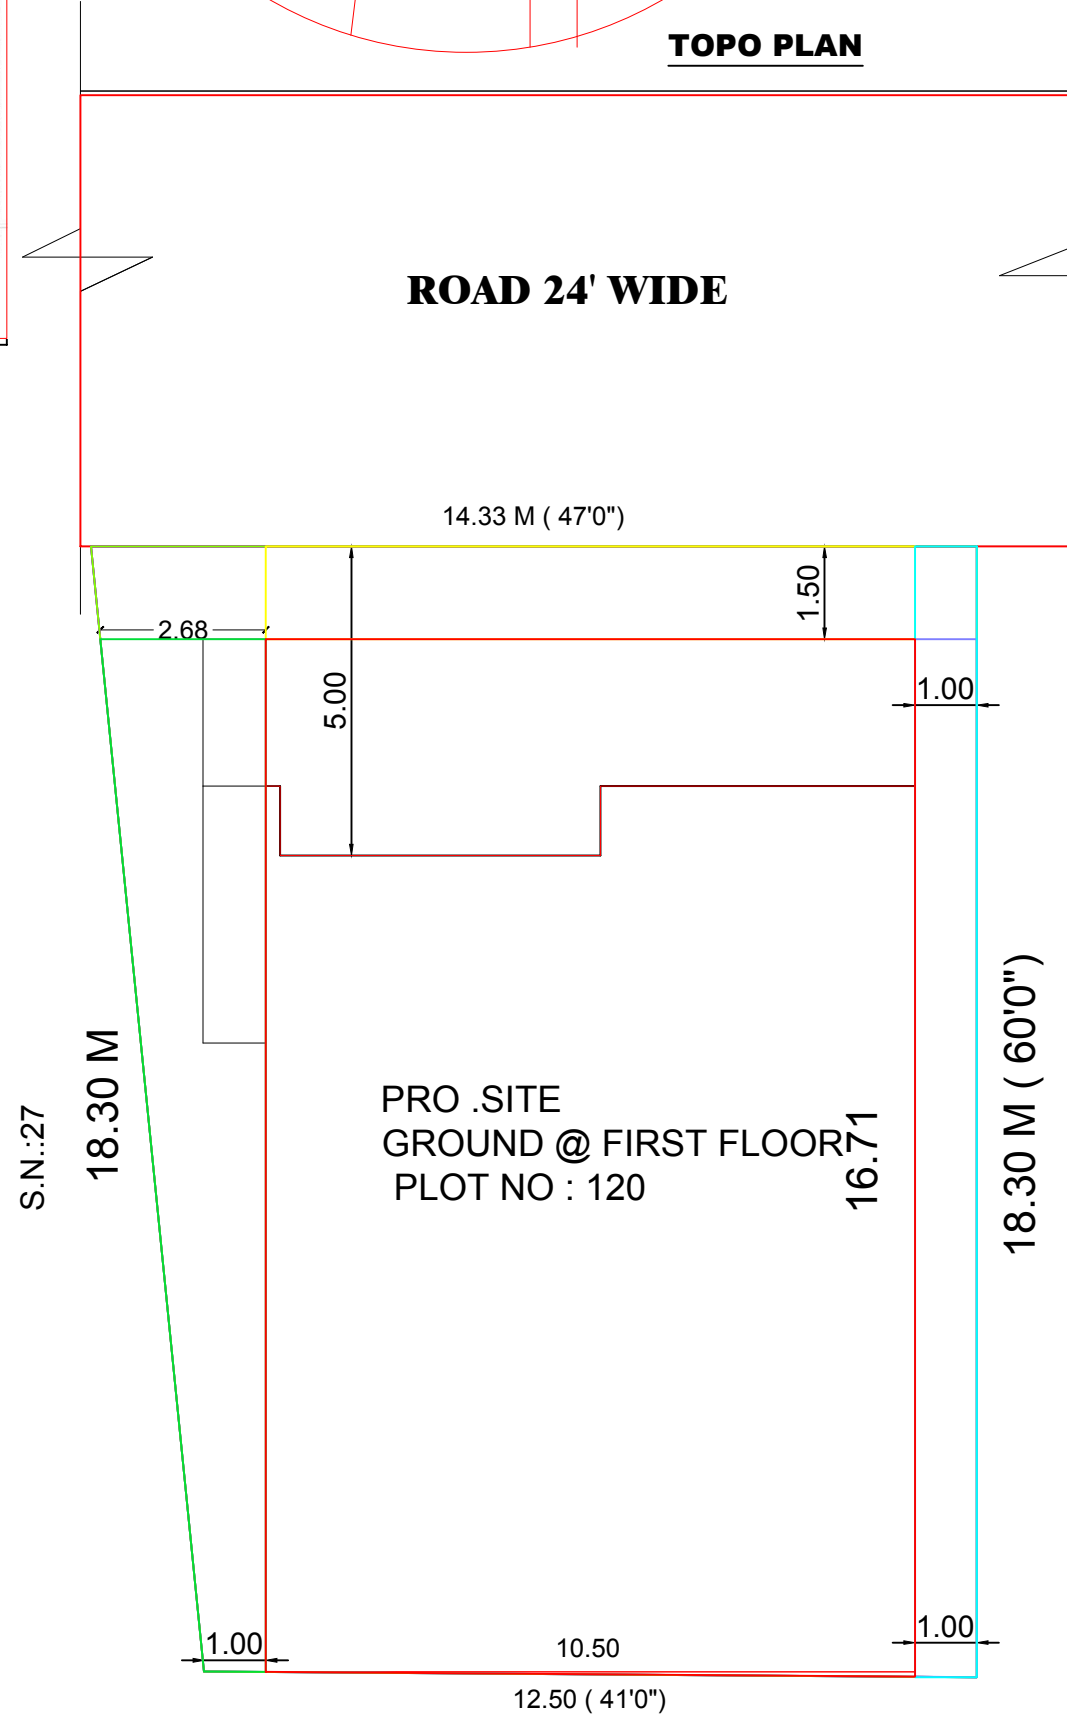

SITE PLAN
SCALE - 1:100

PLAN SHOWING THE PROPOSED CONSTRUCTION OF GROUND @ FIRST FLOOR
RESIDENTIAL BUILDING IN S.NO: 14/ 1A1A3, PLOT NO: 120, V.S.P NAGAR,
MUNNIER PALLAM VILLAGE & PANCHAYAT, PALAYAMKOTTAI PANCHAYAT UNION
TIRUNELVELI DISTRICT.

SOULD OUT FRAME WORK NO :446

ந.க.எண்.1633/2018 தி.தி.நாள்.02.08.2018

ந.க.எண்.ஆ.3/5590/2018 நாள்.11.09.2018

NAME OF THE APPLICANT: JANANI .R
D/O B.RAVIDRAN

AREA DETAILS :-

PARTICULARS	SQ.MT	SQ.FT
SITE AREA	245.23	2640.00
PROPOSED BUILDING AREA IN GROUND FLOOR	175.56	1889.73
PROPOSED BUILDING AREA IN FIRST FLOOR	175.56	1889.73
TOTAL PROPOSED BUILDING AREA IN	351.12	3779.46
OPEN SPACE AREA IN G-F	69.67	570.27

PLOT COVERAGE (PC) = 71 %

FLOOR SPACE INDEX (FSI) =1.43 < 2

CAR PARKING CALCULATION:-

DESCRIPTIONS	CARS	TWO WHEELER
REQUIRED PARKING	2	2
AVAILABLE PARKING	2	2

JOINERY DETAILS


MD - MAIN	-	1.22 X 2.10
D - DOOR	-	1.00 X 2.10
D1 - DOOR	-	0.76 X 2.10
O - OPENING	-	1.22 X 2.10
W - WINDOW	-	1.22 X 1.52
W1 - WINDOW	-	0.67 X 1.52
KW - WINDOW	-	1.22 X 1.52
W6 - WINDOW	-	1.83 X 1.83
V - VENTILATOR	-	0.91 X 0.61

FLOOR AREA RATIO	G.F. 175.56+175.56	
	Site Area = 245.23	= 1.43 < 2.00


PARKING CALCULATION TWO DWELLING UNIT

PRO. G.F. BUILDUP AREA	144.76	sq.mt
PRO. G.F. BUILDUP AREA	175.56	sq.mt
TOTAL AREA	320.32	sq.mt
ONE CAR SPACE	5m x 2.5m	


Total Car Space = 2 = 2Car
Hence ok

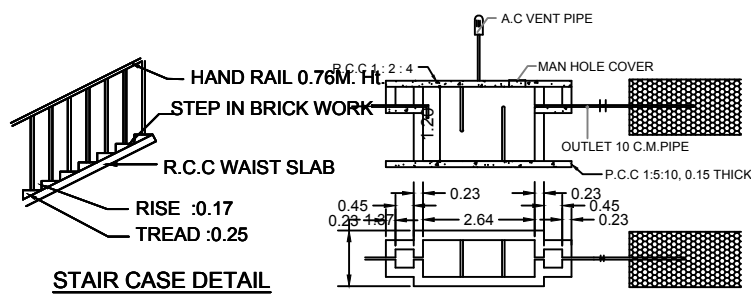


STAIR CASE DETAIL

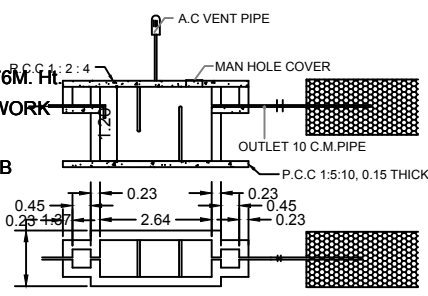


SEPTIC TANK DETAILS

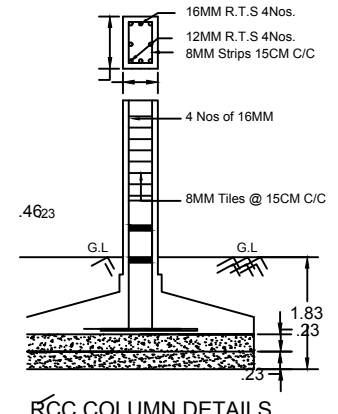

RCC COLUMN DETAILS

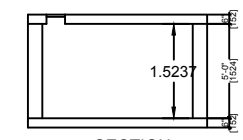


SECTION

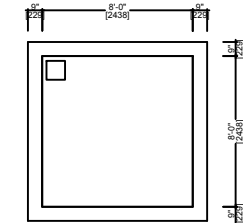

PLAN

DETAILS OF COLLECTION SUMP FOR RAIN
WATER HARVESTING OF ROOF TOP RAIN WATER
RW_H_CAPACITY_L=5000LTRS

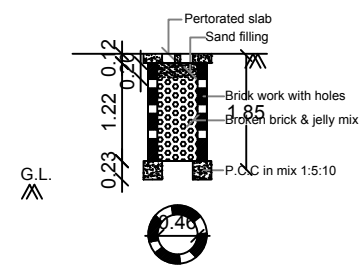

PERCOLATION PIT FOR 30 Sq. m.
RW_H_CAPACITY_L = 2000LTRS

APPLICANT

Handwritten signature of the applicant.

K. MAYANDI
Er. K. MAYANDI, B.E., M.E.,
Licensed Surveyor, Registered Engineer-232/183
MADHU RANJANI CONSTRUCTION
42-B, Pillaiyar Kovil Street, Vilagam,
TIRUNELVELI-627 096.
Cell: 99437 43840 / 88256 46306

ENGINEER:

Eight ways to know a piece of land before you pay for it.

This report covers one part of the picture. These cover the rest, drawn from the same government records, for any property in Tamil Nadu.

LandLens One

Ask anything about a property and get an answer grounded in live government records, with the sources shown.

[/landlens/one](#)



Verify My Land

Every record check run on one property and returned as a single report.

[/landlens/verify-my-land](#)



Legal Opinion

An advocate's written opinion on the title, built on the records we pull for it.

[/landlens](#)



One Map

Every layer on one map: the parcel, its boundary, zoning, water bodies and what sits around it.

[/landlens/one/map](#)



PriceMap

What land actually changed hands for around this plot, taken from the registered deeds.

[/landlens/pricemap](#)



Build Scope

What you are allowed to build here: floor space, height, coverage and setbacks.

[/landlens/build-scope](#)



Property Tracker

Watch a property and hear about it when something new is registered against it.

[/landlens/property-tracker](#)



Deal Room

Run the transaction in one place: documents, stamping, signatures and the parties.

[/landlens/deal-room](#)



Twenty-four checks you can run yourself, at no cost.

Records and verification

The registers themselves, read for you.

Encumbrance Certificate

Patta and Chitta

Field Measurement Sketch

EC Analyzer

Bank charge check

Court case search

Seller background check

Approval check by survey

Value and duty

What it is worth and what it costs to register.

Guideline value by street

Guideline value by survey

Stamp duty and registration fees

Capital gains

Floor space index

Area unit converter

Zoning and land use

What the plan says can happen on this land.

Land use zone finder

CMDA land use check

Coastal regulation zone

Master plan check

Water bodies finder

Airport height clearance

Registers and directories

Who holds it, and which office keeps the record.

Find your registering office

Temple property check

Waqf property check

RERA register



Every free tool
/tools



Services we run
for you
/services



The LandLens
suite
/landlens/one



Every claim in this document traces back to a government record.

Legal opinions, due diligence and title verification

Building plan, layout and sub-division approvals

Completion and occupancy certificates, regularisation

Escrow, negotiation and NRI property management

Land survey, soil testing, architecture and construction

Verified RealEstate
3/350/2 Mettukuppam,
OMR Thoraipakkam,
Chennai 600 097, India
hello@verified.realestate
+91 9996 12 9996

Prepared from the registers named on the page each finding sits on. Where a register could not be read, this document says so in its place rather than leaving the gap to be read as a clean result.

