

PP

APPROVAL RECORD

# Planning Permission

Tirunelveli district, Tamil Nadu

APPROVAL TYPE

**Building Plan**

ISSUING AUTHORITY

**Rural Panchayat**

The approval as the planning authority issued it, reproduced in full behind this page.


An approval speaks to what was sanctioned, not to what was built. Completion is a separate record.

PLAN SHOWING THE PROPOSED NEW CONSTRUCTION OF R.C.C ROOF RESIDENTIAL HOUSE BUILDING

IN PLOT OLD SUR NO: 971/3A3 ,NEW SUR NO:971/3A3B ,PATTA NO:6566, VANIYANKULAM CSI CHRIST

, CHURCH NEAR ,VANIYANKULAM KUDIRUPU ,UDHAYATHOOR VILLAGE AND PANCHAYAT,RADHAPURAM

NAME OF THE APPLICANT: Mrs:ABINAYA W/O: NEHRU ,D/O :GANESAN

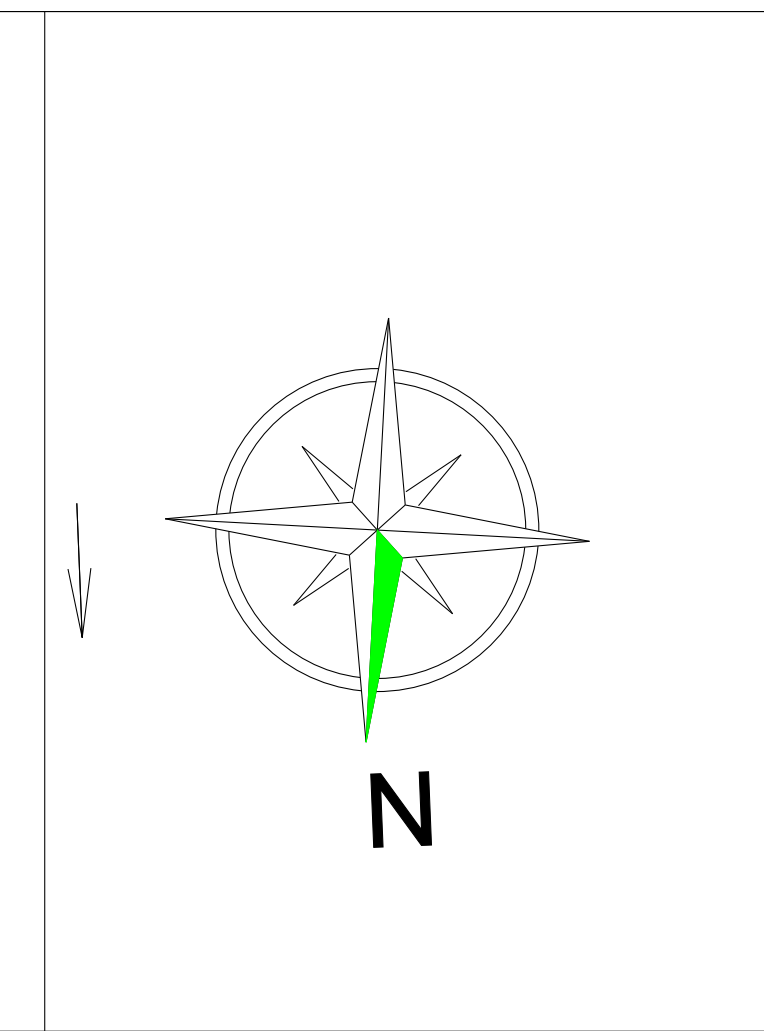

| APPROVAL AUTHORITY |               |                                                                  |
|--------------------|---------------|------------------------------------------------------------------|
| COLOUR INDEX       |               | SPECIFICATIONS:                                                  |
| <div></div>        | SITE BOUNDRY  | 1. R.R. MASONARY WORK 1:5 MIX                                    |
| <div></div>        | PRO. BUILDING | 2. R.C.C. PLINTH BEAM IN M20 MIX                                 |
| <div></div>        | ROAD DETAILS  | 3. R.C.C. ROOF SLAB AND BEAMS IN M20 MIX                         |
| PARKING DETAILS    |               | 4. 9" BRICK WORK IN C.M 1:5 IN SUPER STRUCTURE                   |
| CAR SPACE          |               | 5. COUNTRY WOOD DOORS WITH FLUSH SHUTTERS                        |
| BIKE SPACE         |               | 6. COUNTRY WOOD GLAZED WINDOWS                                   |
|                    |               | 7. INTERNAL PLASTERING IN C.M 1:4                                |
|                    |               | 8. EXTERNAL PLASTERING IN CM 1:5                                 |
|                    |               | 9. WEATHERING COURSE IN BRICK,JELLY LIME CONCRETE 1:3 MIX        |
|                    |               | 10. WEATHERING TILES IN 9"x9" BURNT CLAY TILES IN LAID IN1:3 MIX |

|                 |                              |
|-----------------|------------------------------|
| SCALE = (1:100) | All Dimensions Are In Meters |
|-----------------|------------------------------|

| SCHEDULE OF JOINERIES |              |             |
|-----------------------|--------------|-------------|
| Main Door - MD        | SIZE IN FEET | SIZE IN M   |
| Door - D1             | 4'0" x 7'0"  | 1.22 x 2.13 |
| Door - D1             | 3'3" x 7'0"  | 0.99 x 2.13 |
| Door - D2             | 2'9" x 7'0"  | 0.84 x 2.13 |
| Window - W            | 4'0" x 4'0"  | 1.22 x 1.22 |
| Window - W1           | 6'0" x 4'0"  | 1.82 x 1.22 |
| Kitchen Window - KW   | 4'0" x 3'6"  | 1.22 x 1.06 |
| Ventilator - V        | 2'6" x 2'0"  | 0.76 x 0.61 |

| AREA OF THE PROPOSED CONSTRUCTION DETAILS |        |         |
|-------------------------------------------|--------|---------|
| DESCRIPTION                               | SQ.M   | SQ.FT   |
| Area of the Site (as per document)        | 851.00 | 9160.16 |
|                                           |        |         |
| Pro. Ground Floor                         | 21.30  | 229.27  |
| Pro.First Floor                           | 0      | 0       |
| Pro.Head room area (non fsi area)         | 0      | 0       |
| Pro.Total fsi area                        | 21.30  | 229.27  |
| Pro.Net(Total fsi + non fsi )area         | 21.30  | 229.27  |





|                                               |
|-----------------------------------------------|
| FSI = Total Fsi Area / Total Site Area = 0.02 |
| FSI = 21.3/851.00 = 0.02                      |

APPLICANT SIGN

**E.R.P.MANIKANDAN B.E**  
(Licenced Building Surveyor&Consulting civil Engineer  
Reg No (01/2025/2026)  
Radhapuram panchayat union  
Registered Engineer in Corporation  
146/LS/2022/00030  
DTCP Registered Engineer-RE-GR-1/TVLD/03/2024  
Ph : 8903016032, 7010063740, 9791425816


ENGINEER / L.B.S

OFFICE USE

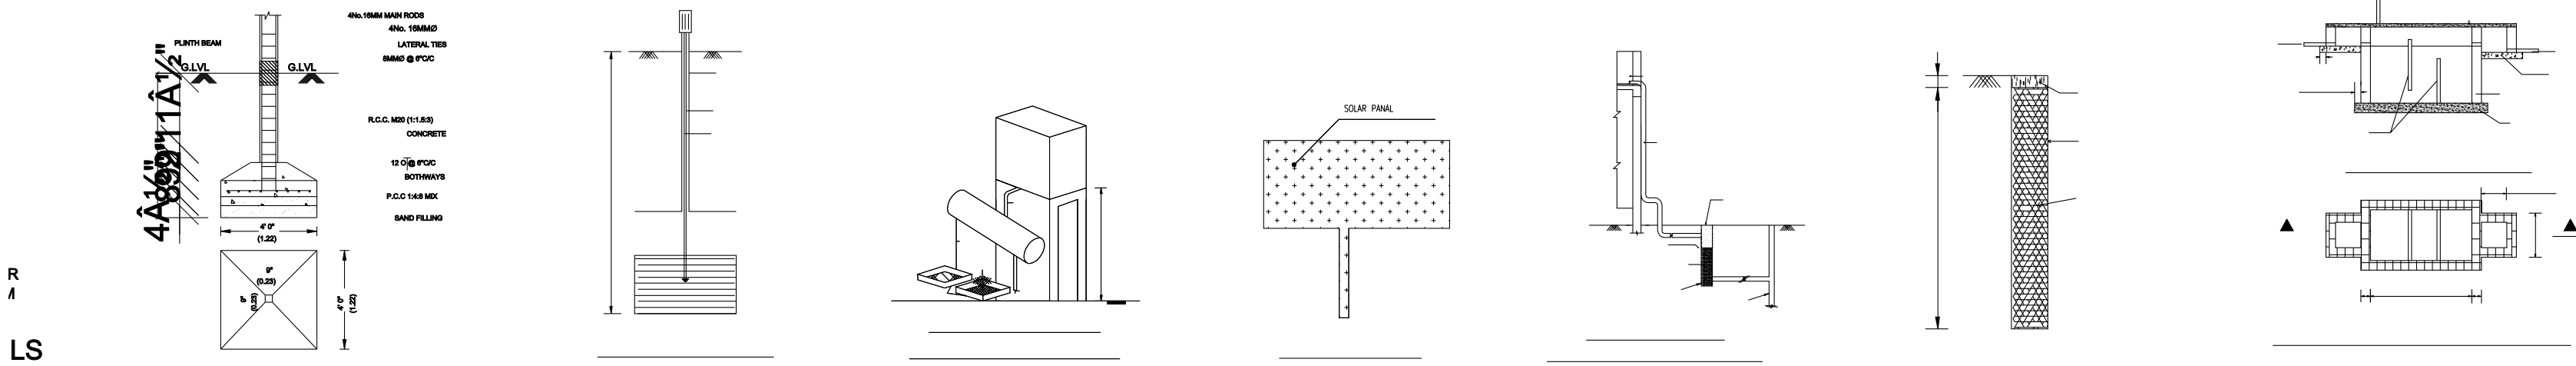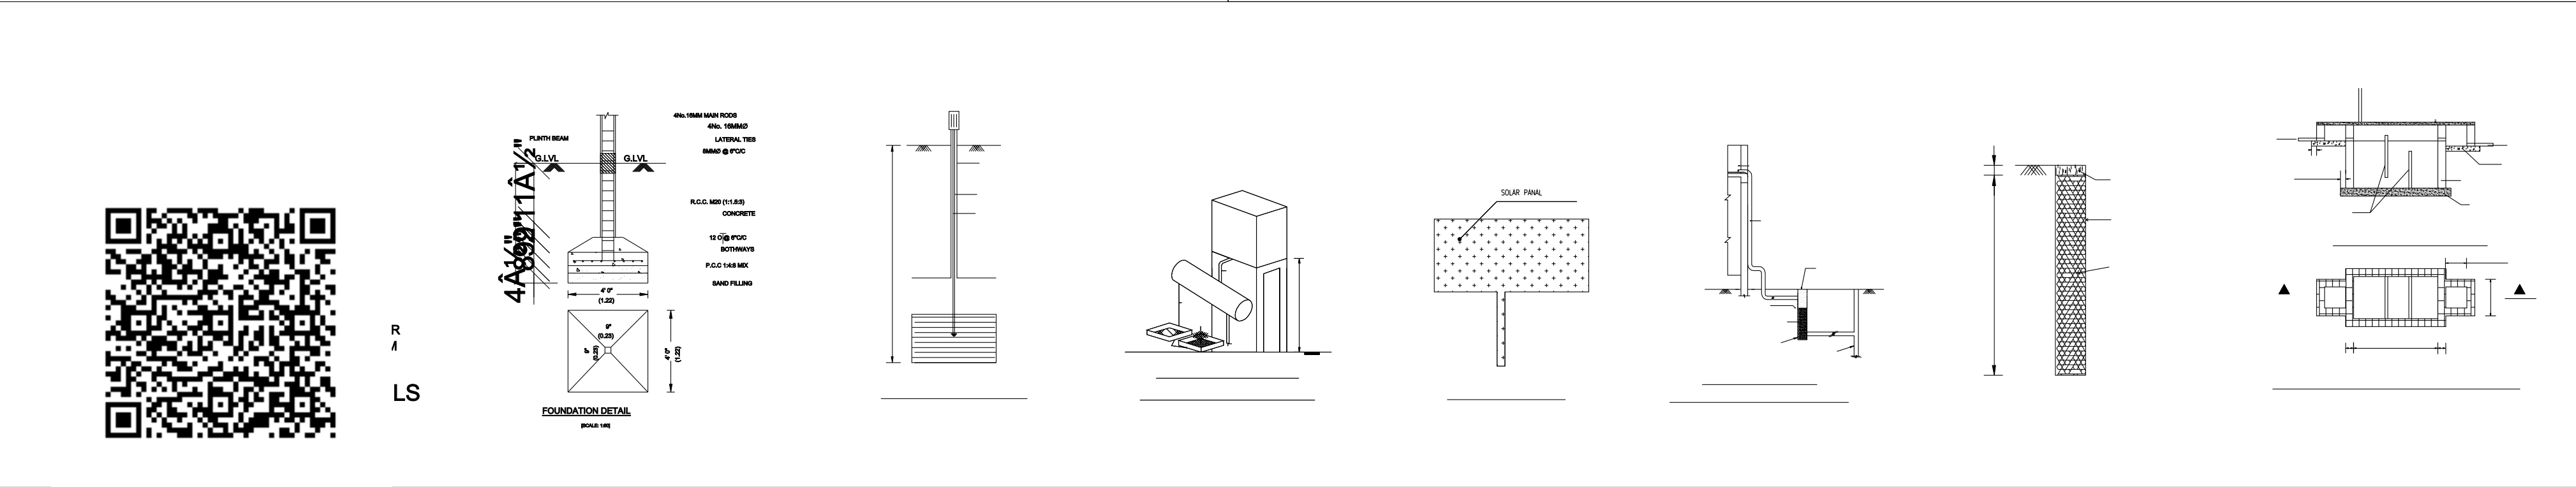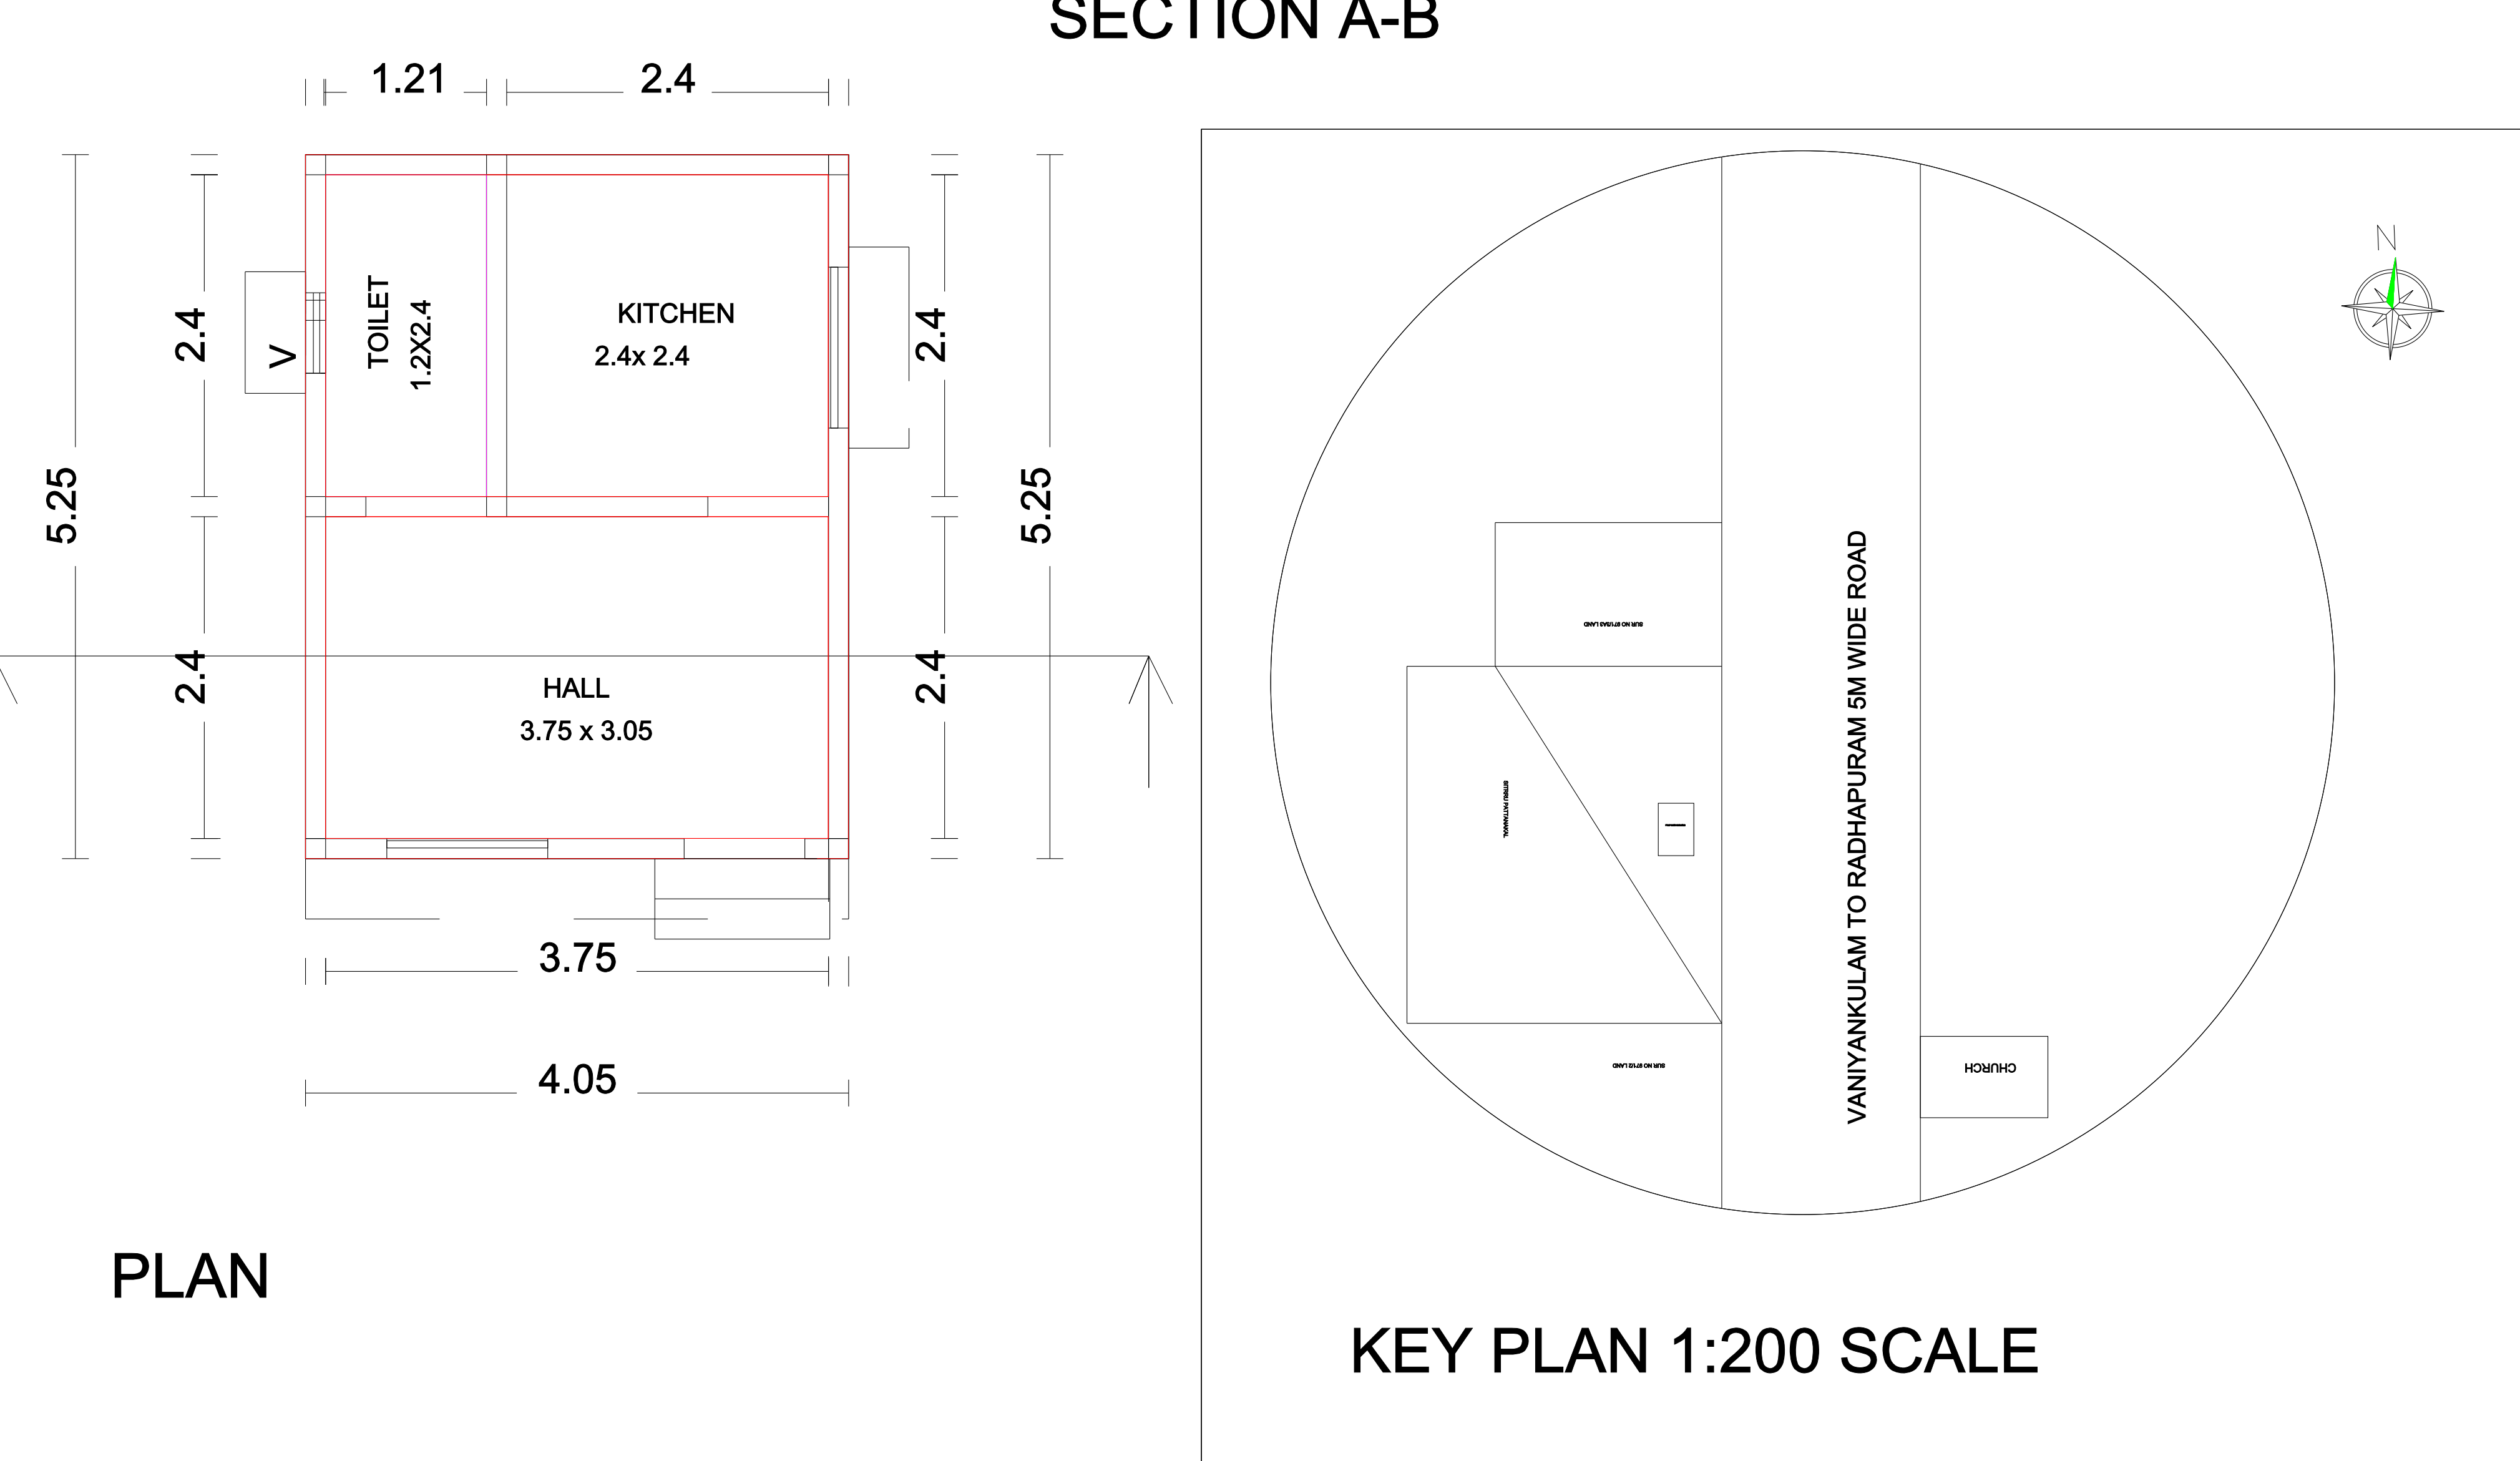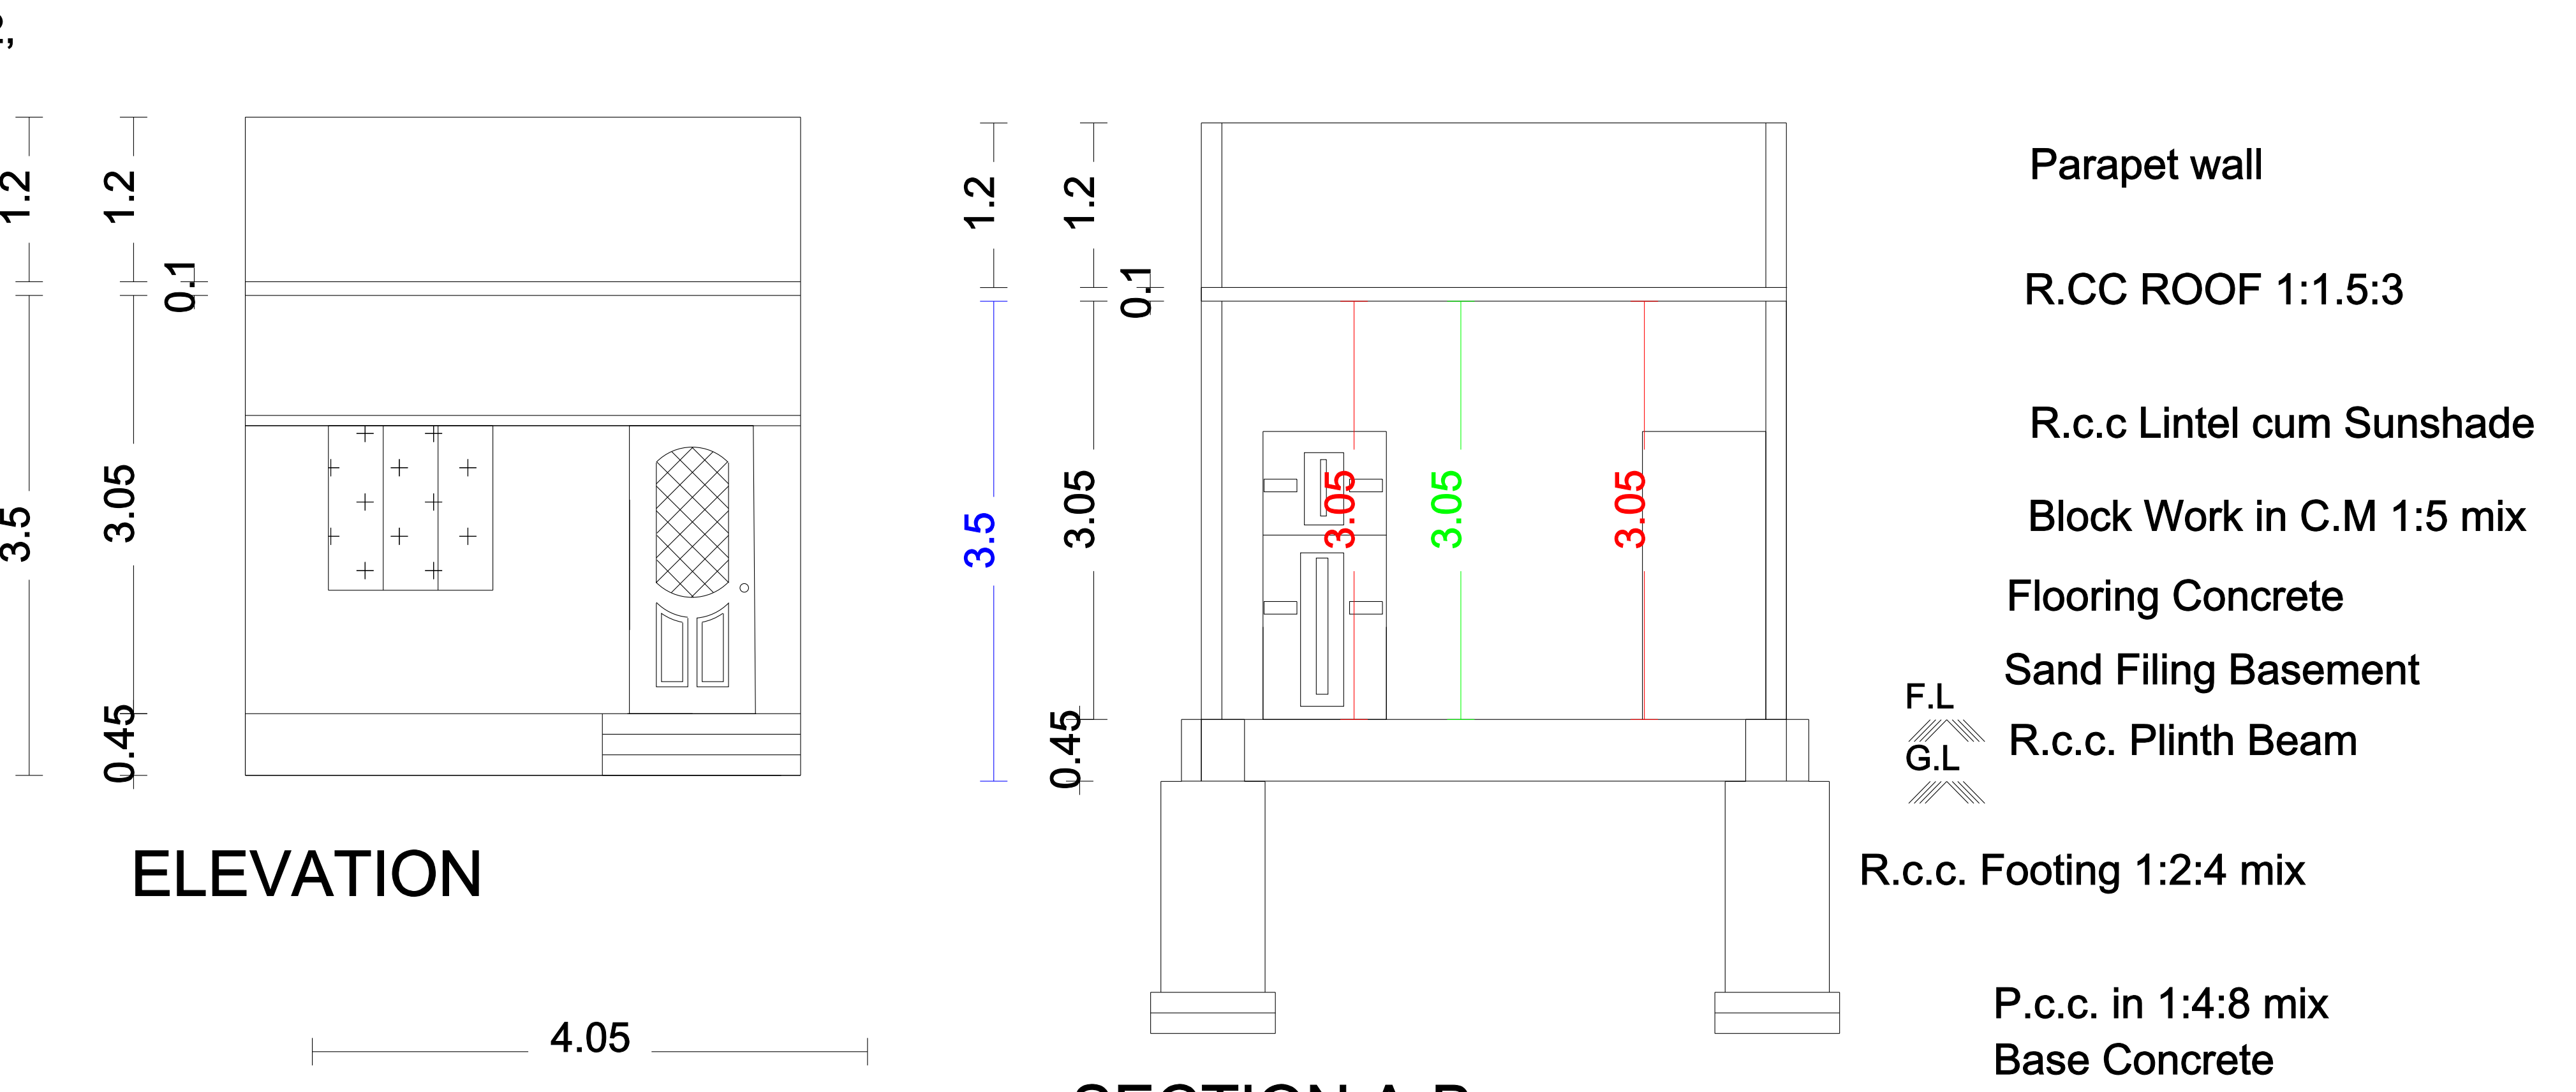

PLAN SHOWING THE PROPOSED NEW CONSTRUCTION OF R.C.C ROOF RESIDENTIAL HOUSE BUILDING  
IN PLOT OLD SUR NO: 971/3A3 ,NEW SUR NO:971/3A3B ,PATTA NO:6566, VANIYANKULAM CSI CHRIST  
, CHURCH NEAR ,VANIYANKULAM KUDIRUPU ,UDHAYATHOOR VILLAGE AND PANCHAYAT,RADHAPURAM

NAME OF THE APPLICANT: Mrs:ABINAYA W/O: NEHRU ,D/O :GANESAN

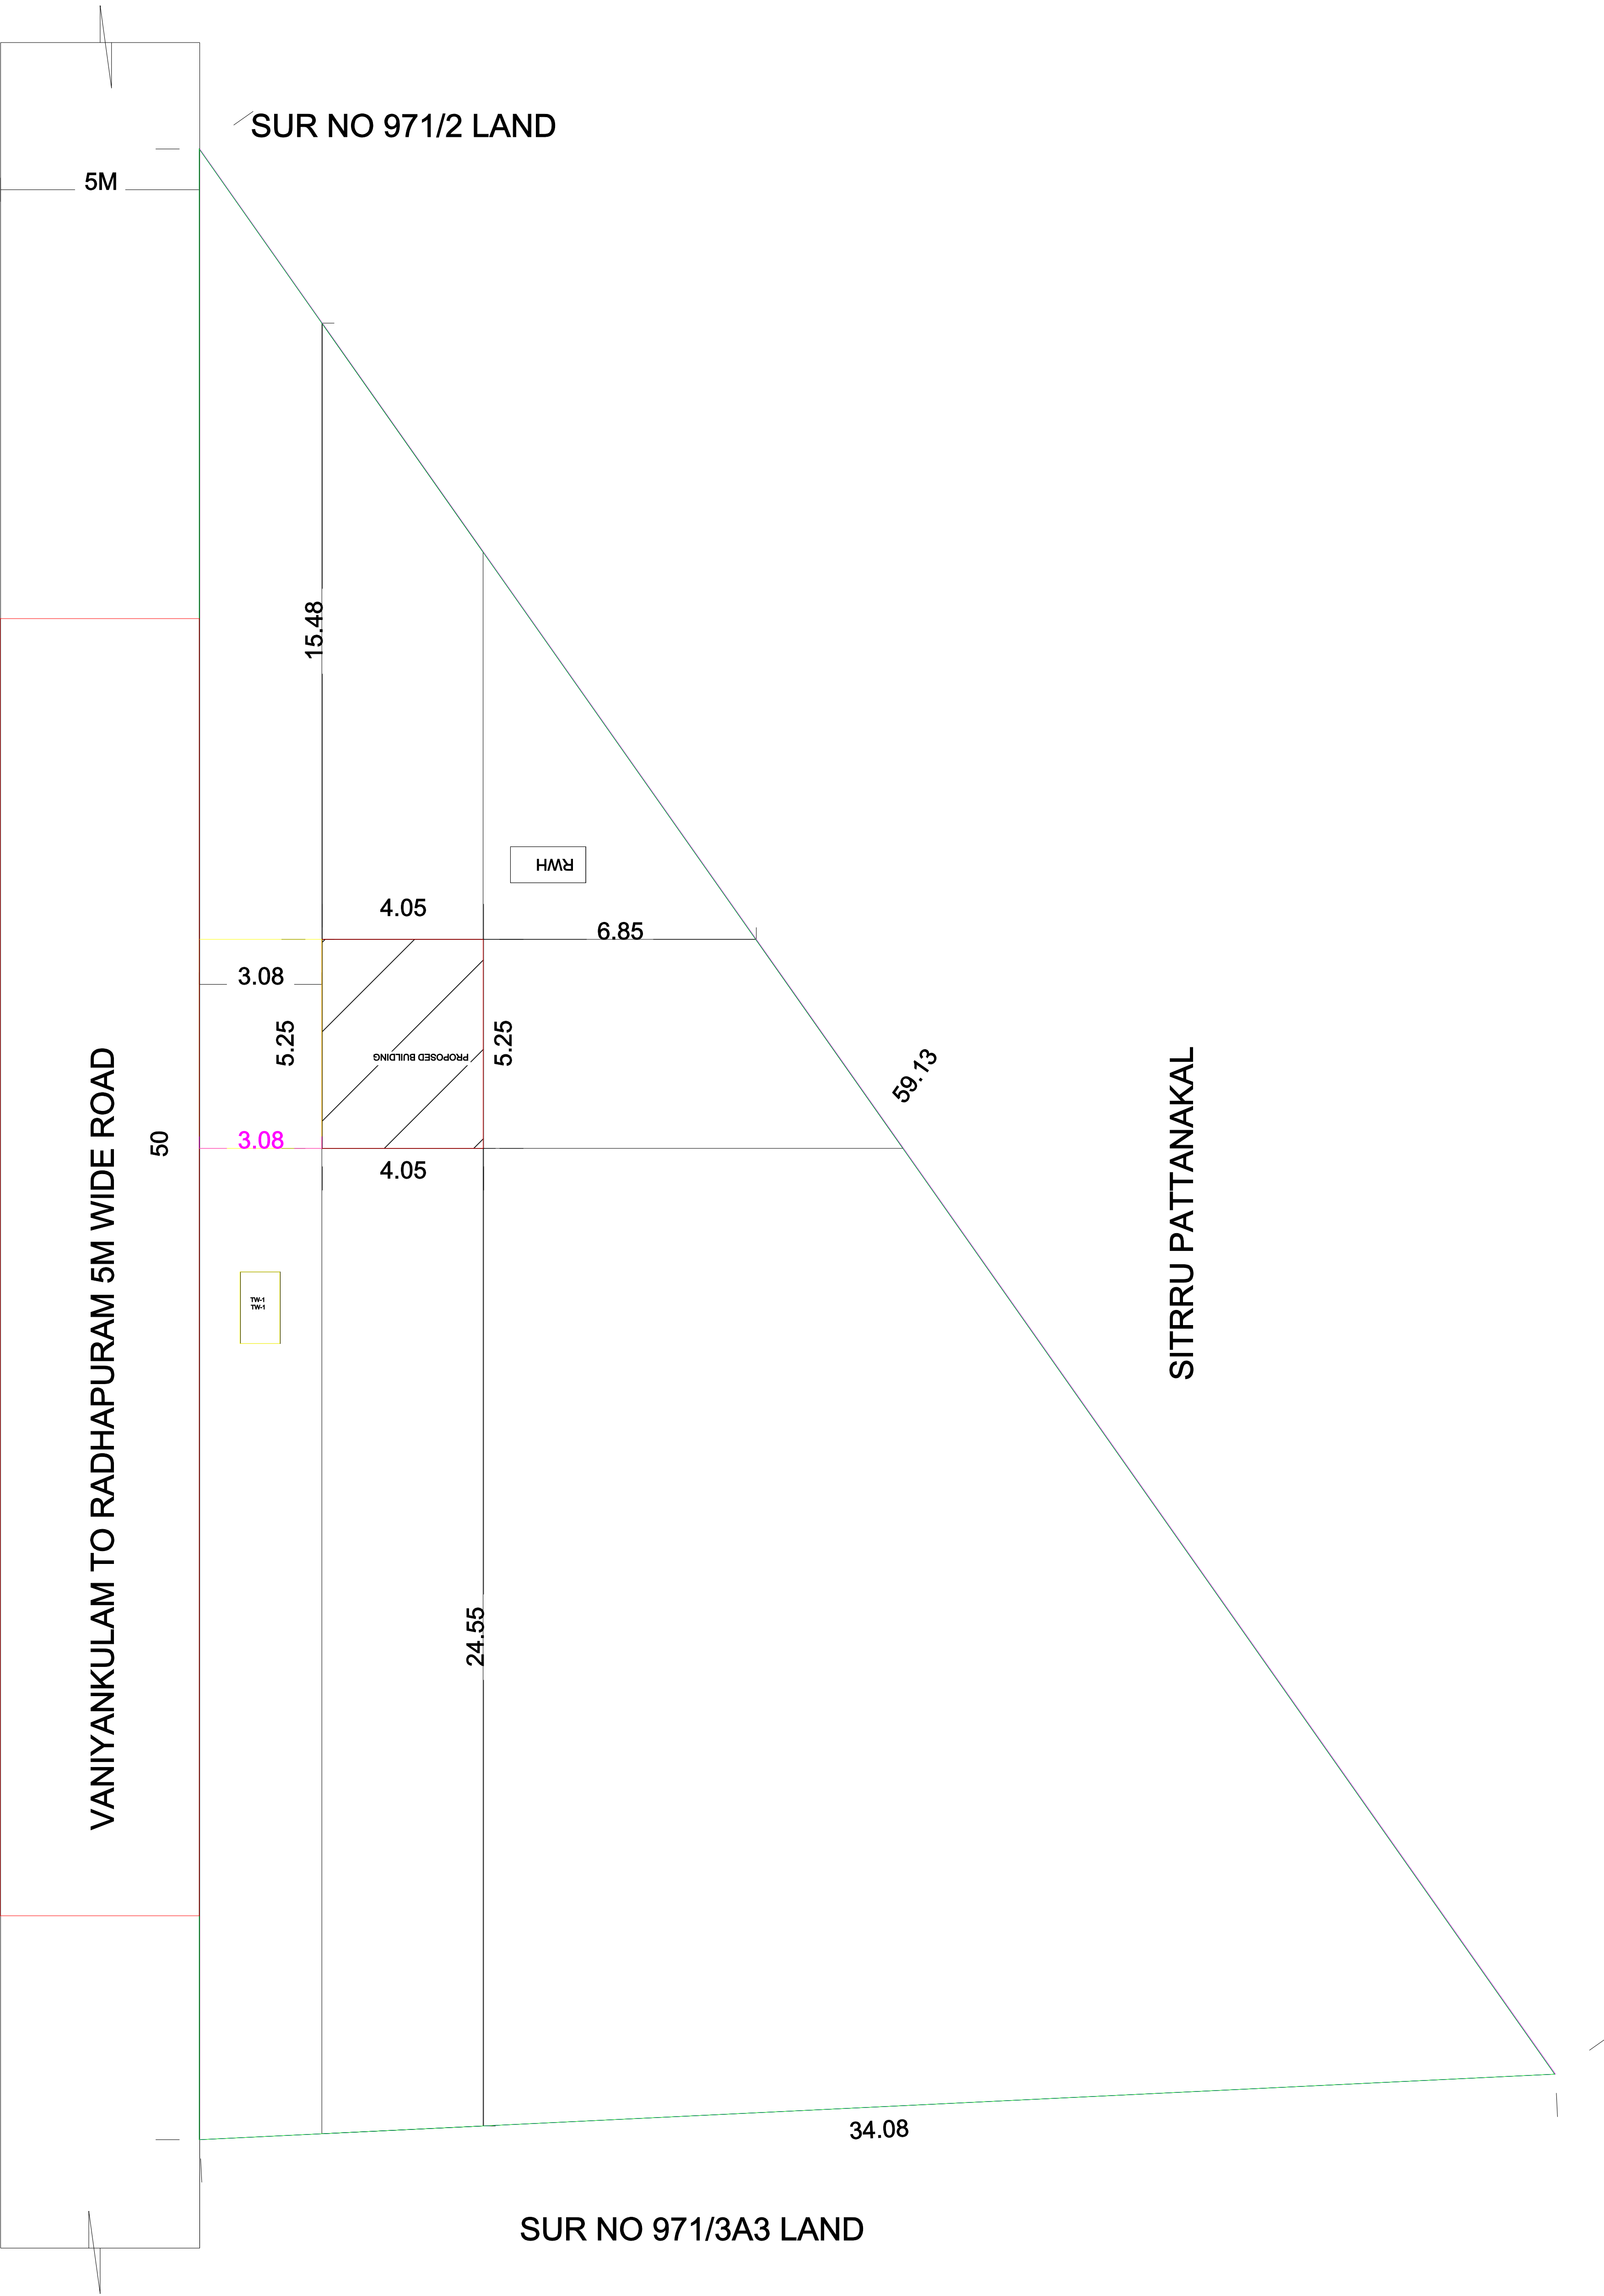

SITE PLAN 1:100 SCALE

# Eight ways to know a piece of land before you pay for it.

This report covers one part of the picture. These cover the rest, drawn from the same government records, for any property in Tamil Nadu.

## LandLens One

Ask anything about a property and get an answer grounded in live government records, with the sources shown.

[/landlens/one](#)



## Verify My Land

Every record check run on one property and returned as a single report.

[/landlens/verify-my-land](#)



## Legal Opinion

An advocate's written opinion on the title, built on the records we pull for it.

[/landlens](#)



## One Map

Every layer on one map: the parcel, its boundary, zoning, water bodies and what sits around it.

[/landlens/one/map](#)



## PriceMap

What land actually changed hands for around this plot, taken from the registered deeds.

[/landlens/pricemap](#)



## Build Scope

What you are allowed to build here: floor space, height, coverage and setbacks.

[/landlens/build-scope](#)



## Property Tracker

Watch a property and hear about it when something new is registered against it.

[/landlens/property-tracker](#)



## Deal Room

Run the transaction in one place: documents, stamping, signatures and the parties.

[/landlens/deal-room](#)



# Twenty-four checks you can run yourself, at no cost.

## Records and verification

The registers themselves, read for you.

Encumbrance Certificate

Patta and Chitta

Field Measurement Sketch

EC Analyzer

Bank charge check

Court case search

Seller background check

Approval check by survey

## Zoning and land use

What the plan says can happen on this land.

Land use zone finder

CMDA land use check

Coastal regulation zone

Master plan check

Water bodies finder

Airport height clearance

## Value and duty

What it is worth and what it costs to register.

Guideline value by street

Guideline value by survey

Stamp duty and registration fees

Capital gains

Floor space index

Area unit converter

## Registers and directories

Who holds it, and which office keeps the record.

Find your registering office

Temple property check

Waqf property check

RERA register



Every free tool  
/tools



Services we run  
for you  
/services



The LandLens  
suite  
/landlens/one



# Every claim in this document traces back to a government record.

---

Legal opinions, due diligence and title verification

---

Building plan, layout and sub-division approvals

---

Completion and occupancy certificates, regularisation

---

Escrow, negotiation and NRI property management

---

Land survey, soil testing, architecture and construction

---

**Verified RealEstate**  
3/350/2 Mettukuppam,  
OMR Thoraipakkam,  
Chennai 600 097, India  
[hello@verified.realestate](mailto:hello@verified.realestate)  
+91 9996 12 9996

Prepared from the registers named on the page each finding sits on. Where a register could not be read, this document says so in its place rather than leaving the gap to be read as a clean result.

