

PP

APPROVAL RECORD

Planning Permission

Survey 68/

Chinnappanuthu, Udumalaipettai taluk
Tiruppur district, Tamil Nadu

APPROVAL TYPE

Layout Approval

ISSUING AUTHORITY

DTCP

EXTENT APPROVED


950.0 sqm

PURPOSE

Residential

The approval as the planning authority issued it, reproduced in full behind this page.

An approval speaks to what was sanctioned, not to what was built. Completion is a separate record.

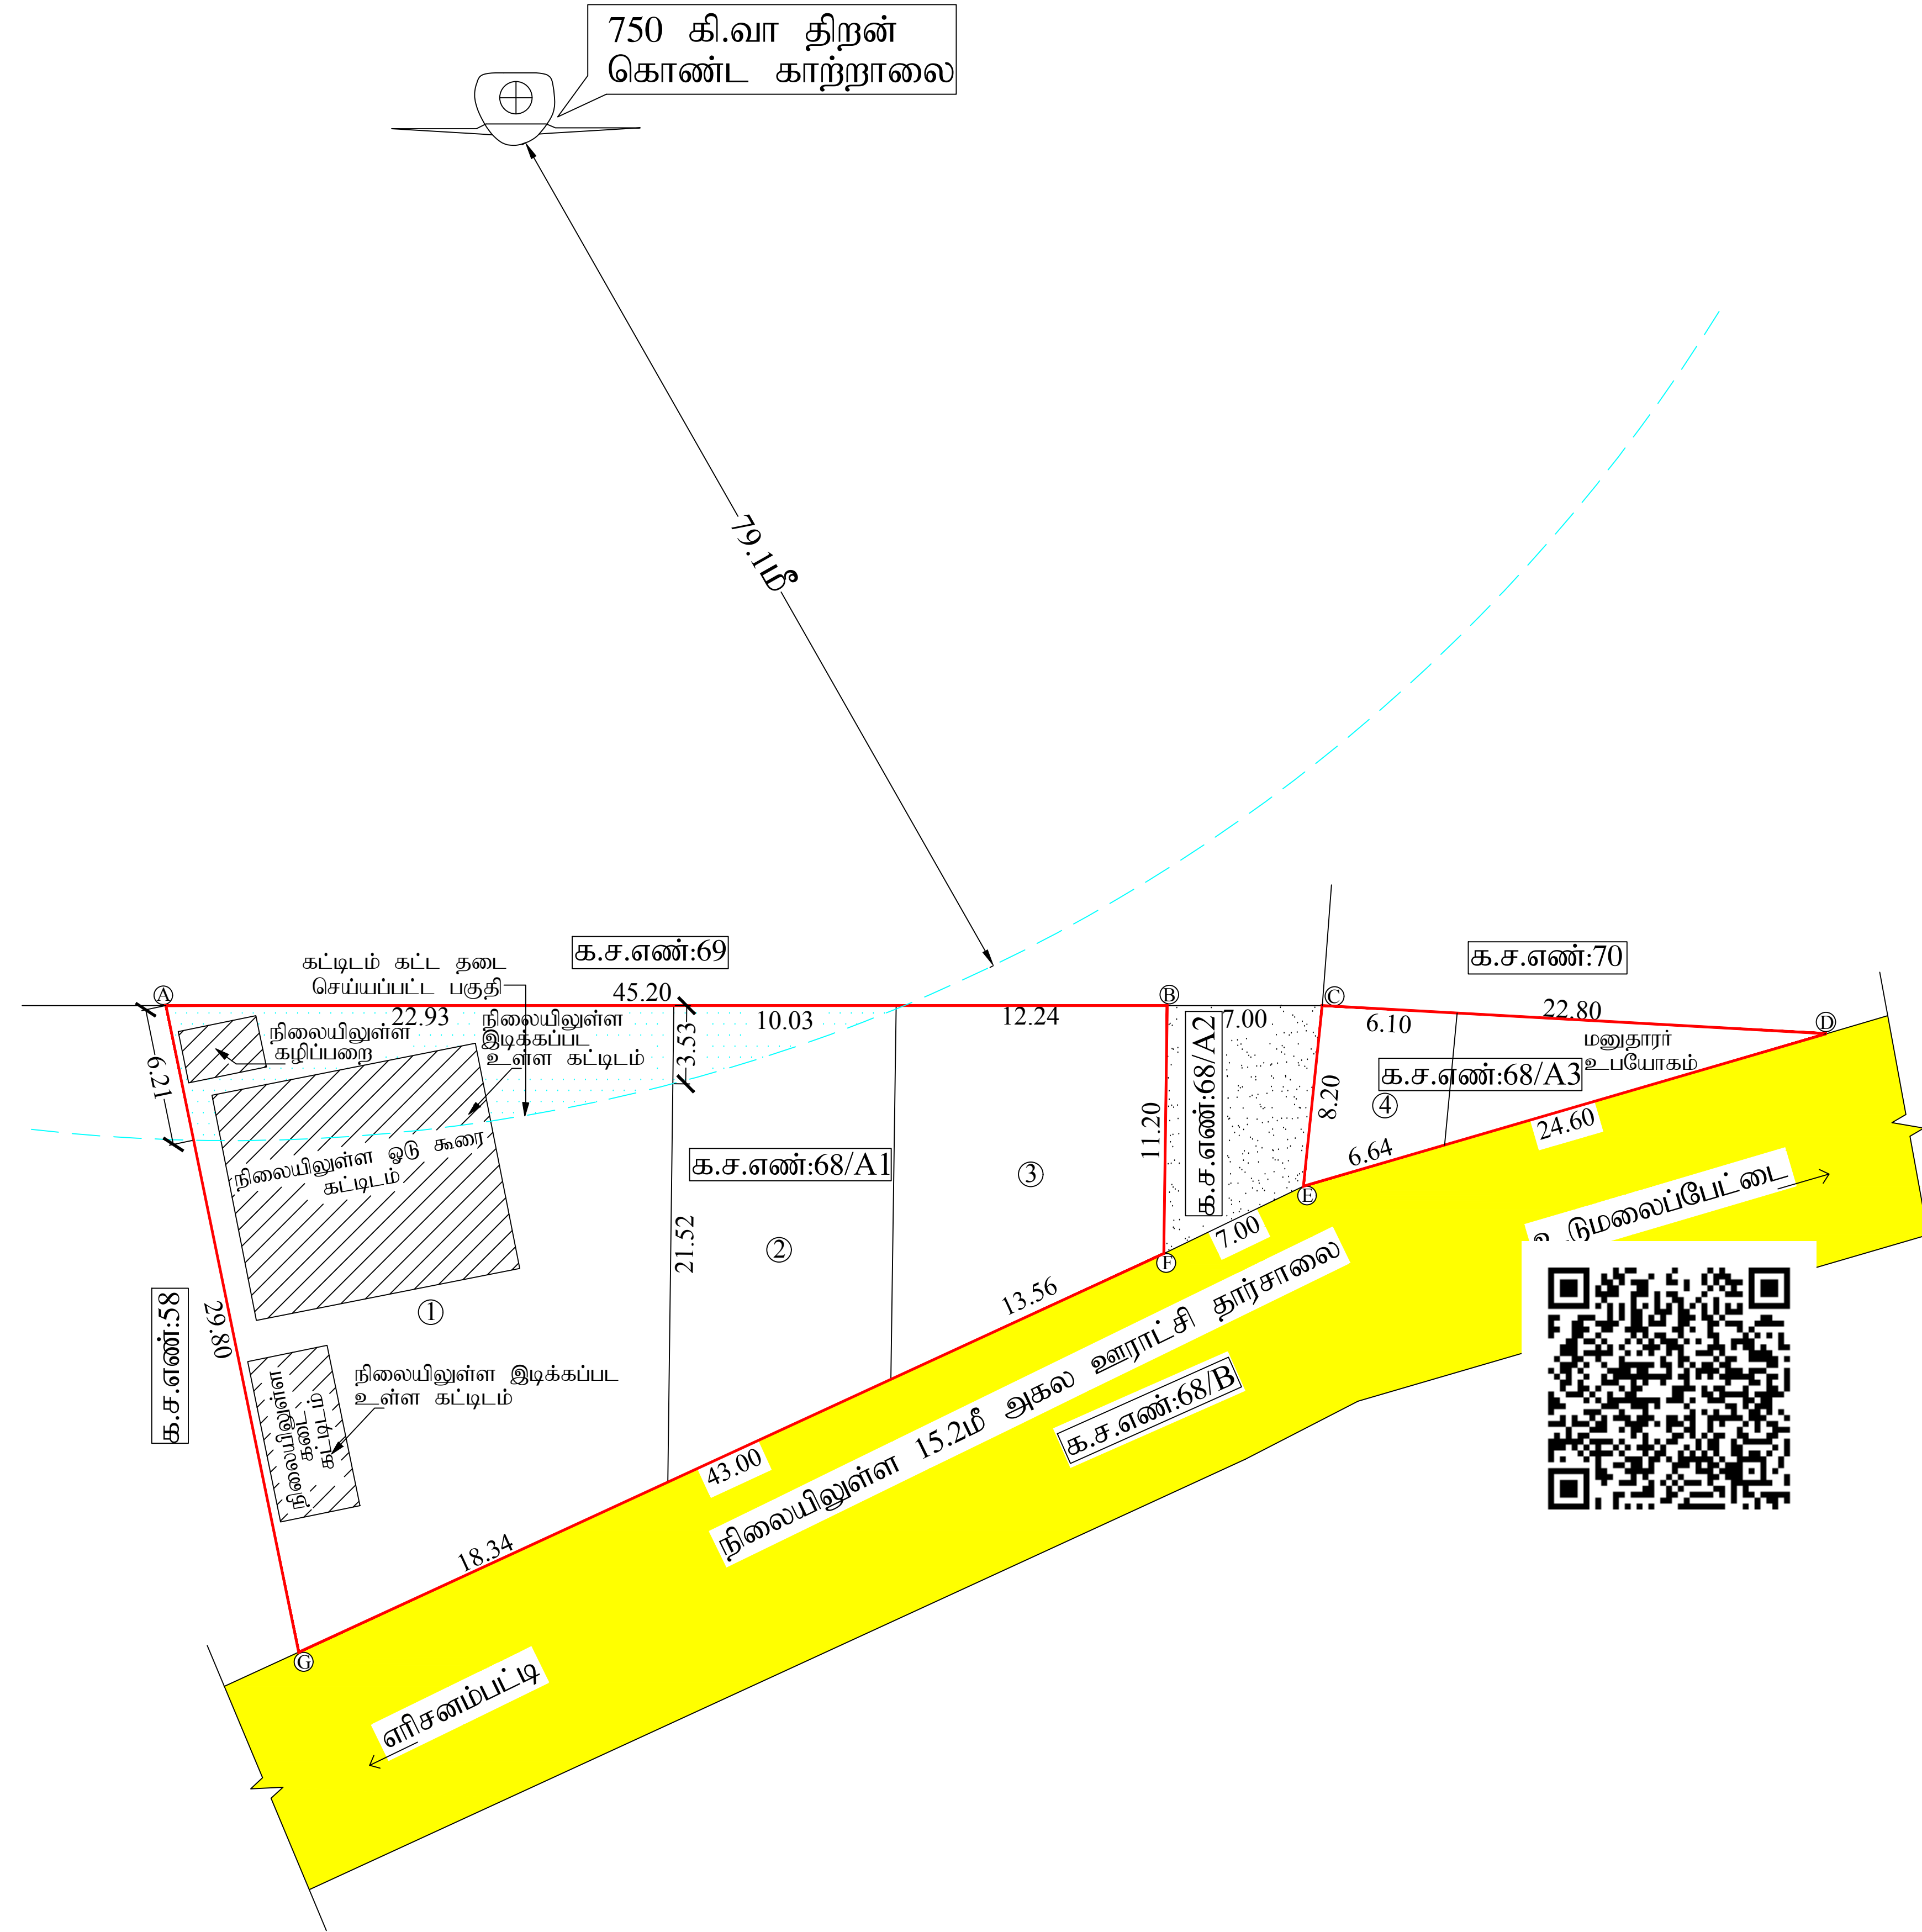

K.சிட்டி பாபு
வரைவாளர் நிலை-III

K.பத்மா
மேற்பார்வையாளர்

நகர் ஊரமைப்புத்துறை (DTCP)
மாவட்ட நகர் ஊரமைப்பு அலுவலகம் திருப்பூர் மாவட்டம்
பெரியபாப்பனாத்து ஊராட்சி
திருப்பூர் மாவட்டம், உடுமலைப்பேட்டை வட்டம் மற்றும் ஊராட்சி ஒன்றியம்,
பெரியபாப்பனாத்து ஊராட்சி சின்னப்பாப்பனாத்து கிராமம், க.ச.எண்கள் : 68/ஏ1 & 68/ஏ3-ல்
அமையும் உத்தேச குடியிருப்பு மனை உட்பிரிவின்கான தொழில்நுட்ப ஒப்புதல் வரைபடம்.

அளவு : 1:500
இணையதள விண்ணப்ப எண் : GX8BG3XE
நாள்:23.02.2024

குறிப்பு :
மனை உட்பிரிவின் பரப்பு : 23.5 சென்ட் (அ) 950.00 ச.மீ
ஒதுக்கிய மனைகள் : 4
மனை உட்பிரிவின் எல்லை
நிலையிலுள்ள சாலை
கட்டிடம் கட்ட தடைசெய்யப்பட்ட பகுதி

பொது ஒதுக்கீடு:
பூங்கா
i) ஒதுக்கப்பட வேண்டிய பூங்கா பரப்பு : (மனை உட்பிரிவின் பரப்பு) x (10 / 100)
: 950.00 ச.மீ x (10 / 100) = 95.00 ச.மீ.
ii) பூங்கா பரப்பிற்கு ஈடான அரசு வழிகாட்டு மதிப்பு தொகை : 95.00 ச.மீ (10.00%)
(மனுதாரரால் உரிய தொகை:ரூ.8500/- நாள்-24-04-2024 அரசு கணக்கு தலைப்பில் செலுத்தப்பட்டுள்ளது.)

கட்டிட வரம்பு : 9.00மீ வரை அகலம் உள்ள சாலைகளுக்கு 1.50மீ -ம் விடப்படல் வேண்டும்.
9.00மீ முதல் 18.00மீ அகலம் உள்ள சாலைகளுக்கு 3.00மீ-ம் விடப்படல் வேண்டும்.
மூலை முடக்கு: 12.00மீ வரை அகலம் உள்ள சாலைகளுக்கு 1.50மீ x 1.50மீ விடப்படல் வேண்டும்.
12.00மீ முதல் 30.5மீ அகலம் உள்ள சாலைகளுக்கு 4.50மீ x 4.50மீ விடப்படல் வேண்டும்.

நிபந்தனைகள் :

- அரசாணை எண் : 18 மற்றும் 16 நகராட்சி நிர்வாகம் மற்றும் குடிநீர் வழங்கல் துறை நாள்: 04.02.2019 மற்றும் 31.01.2020-ன் படி நடவடிக்கை மேற்கொள்ளப்பட வேண்டும்.
- இம்மனைப்பிரிவிற்கு ஊராட்சி இறுதி ஒப்புதல் அளிக்கும் முன் இடத்தினை எந்த துறையாலும் நில ஆர்ஜித நடவடிக்கை மேற்கொள்ளப்படவில்லை என்றும், எந்த துறைக்காகவும் நில ஆர்ஜிதப்பட்டியல் மாவட்ட வருவாய் அலுவலருக்கு அனுப்பப்படவில்லை என்றும், தலைவர் பெரியபாப்பனாத்து ஊராட்சி அவர்கள் உறுதி செய்து கொள்ள வேண்டும்.
- நில உரிமம் குறித்து வழங்கப்பட்ட சான்றுகள் மற்றும் பரிசீலனைக்கு சமர்ப்பிக்கப்பட்ட ஆவணங்கள் சரியானவையல்ல என்று அறியப்பட்டாலோ அல்லது மனைப்பிரிவுக்கு தொழில்நுட்ப ஒப்புதல் வழங்கியதில் பாதிப்பு ஏற்படக்கூடிய சூழ்நிலை ஏற்படின் மனைப்பிரிவுக்கு வழங்கப்பட்ட தொழில்நுட்ப ஒப்புதல் எவ்வித முன்னறிவிப்பும் இன்றி நகர் ஊரமைப்பு இயக்குநர் அவர்களால் ரத்து செய்யப்படும்.
- மனை உட்பிரிவு செய்யப்படும் இடத்திற்கு பின்புறம் உள்ள காற்றாலையிலிருந்து 79.1மீ சுற்றளவு கட்டிடம் கட்ட தடை செய்யப்பட்ட பகுதி ஆகும்.
- விற்பனைக்குண்டான மனைகளை விற்பனை செய்யும்போது இவ்வரைபட நகலோடு நகர் ஊரமைப்புத்துறையில் ஒப்புதல் அளிக்கப்பட்ட ஆணையின் நகல் மனை வாங்குபவர்களுக்கு கட்டாயம் வழங்கப்பட வேண்டும்.
- ஒப்புதல் அளிக்கப்பட்ட மனைப்பிரிவு வரைபடத்தை எந்தவித மாற்றம், விடுதலின்றி மனைப்பிரிவு நுழைவாயிலில் 0.6மீ x 1.2மீ என்ற குறைந்தபட்ச அளவிலான நிரந்தர தகவல்பலகை மூலம் பொதுமக்கள் பார்வைக்கு நிரந்தரமாக பிரசுரிக்கப்பட வேண்டும்.

SWP / DTCP / TIRUPPUR / LAYOUT NO : 121/2024

நகர் ஊரமைப்பு உதவி இயக்குநர்
மாவட்ட நகர் ஊரமைப்பு அலுவலகம்,
திருப்பூர் மாவட்டம்.

Eight ways to know a piece of land before you pay for it.

This report covers one part of the picture. These cover the rest, drawn from the same government records, for any property in Tamil Nadu.

LandLens One

Ask anything about a property and get an answer grounded in live government records, with the sources shown.

[/landlens/one](#)



Verify My Land

Every record check run on one property and returned as a single report.

[/landlens/verify-my-land](#)



Legal Opinion

An advocate's written opinion on the title, built on the records we pull for it.

[/landlens](#)



One Map

Every layer on one map: the parcel, its boundary, zoning, water bodies and what sits around it.

[/landlens/one/map](#)



PriceMap

What land actually changed hands for around this plot, taken from the registered deeds.

[/landlens/pricemap](#)



Build Scope

What you are allowed to build here: floor space, height, coverage and setbacks.

[/landlens/build-scope](#)



Property Tracker

Watch a property and hear about it when something new is registered against it.

[/landlens/property-tracker](#)



Deal Room

Run the transaction in one place: documents, stamping, signatures and the parties.

[/landlens/deal-room](#)



Twenty-four checks you can run yourself, at no cost.

Records and verification

The registers themselves, read for you.

Encumbrance Certificate

Patta and Chitta

Field Measurement Sketch

EC Analyzer

Bank charge check

Court case search

Seller background check

Approval check by survey

Value and duty

What it is worth and what it costs to register.

Guideline value by street

Guideline value by survey

Stamp duty and registration fees

Capital gains

Floor space index

Area unit converter

Zoning and land use

What the plan says can happen on this land.

Land use zone finder

CMDA land use check

Coastal regulation zone

Master plan check

Water bodies finder

Airport height clearance

Registers and directories

Who holds it, and which office keeps the record.

Find your registering office

Temple property check

Waqf property check

RERA register



Every free tool
/tools



Services we run
for you
/services



The LandLens
suite
/landlens/one



Every claim in this document traces back to a government record.

Legal opinions, due diligence and title verification

Building plan, layout and sub-division approvals

Completion and occupancy certificates, regularisation

Escrow, negotiation and NRI property management

Land survey, soil testing, architecture and construction

Verified RealEstate
3/350/2 Mettukuppam,
OMR Thoraipakkam,
Chennai 600 097, India
hello@verified.realestate
+91 9996 12 9996

Prepared from the registers named on the page each finding sits on. Where a register could not be read, this document says so in its place rather than leaving the gap to be read as a clean result.

