
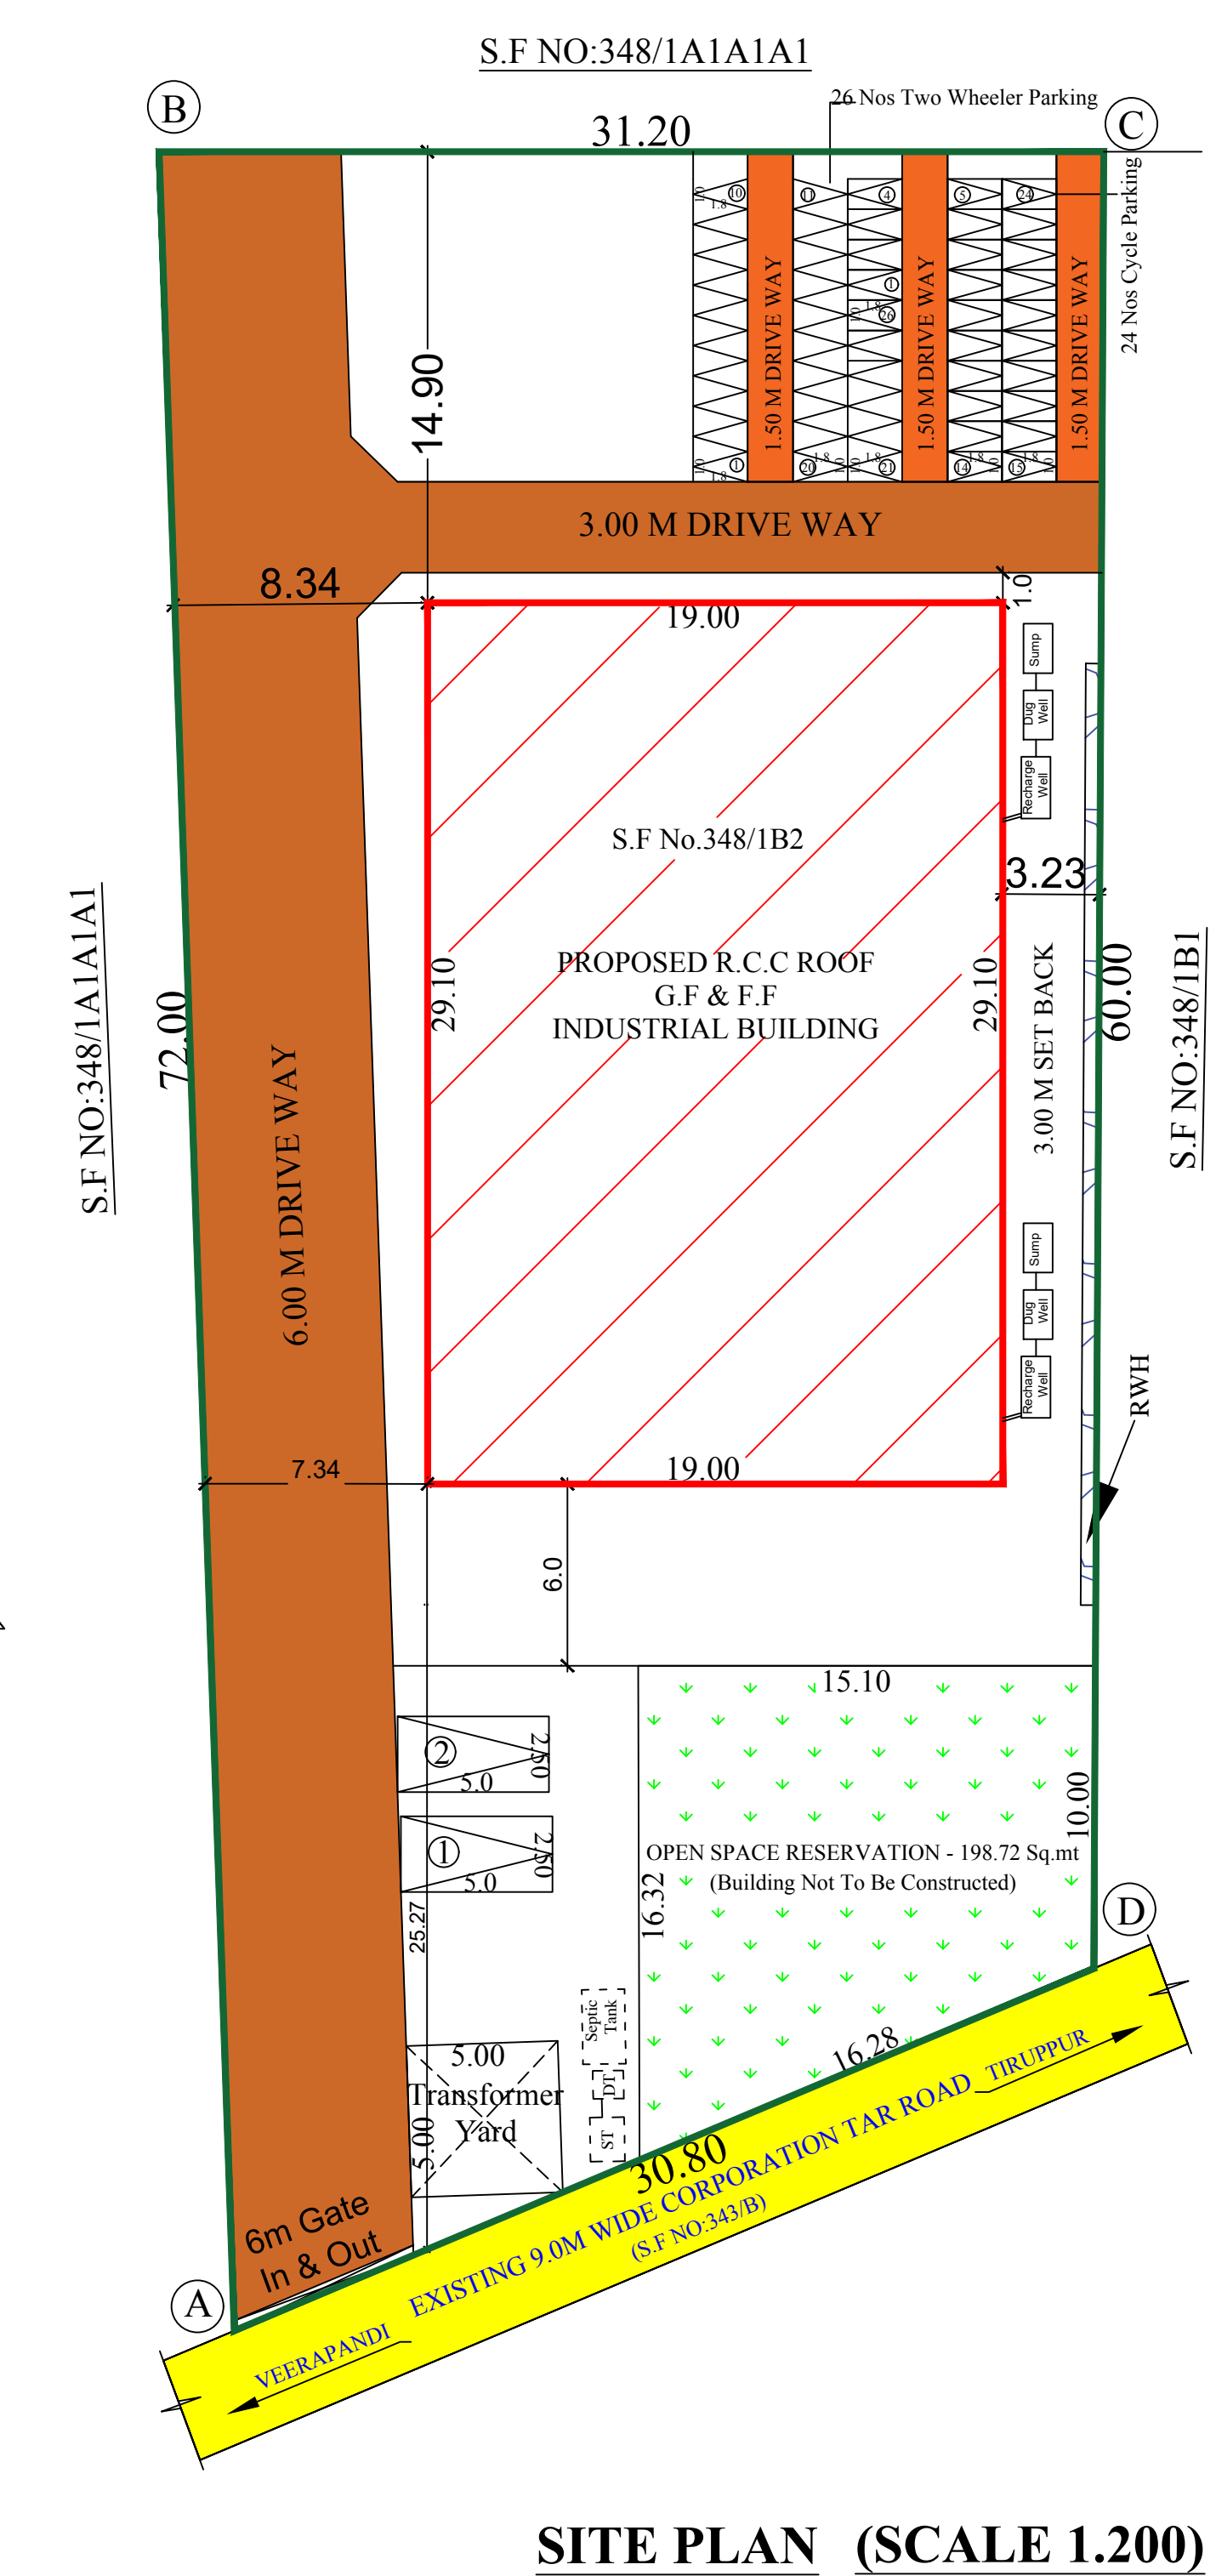




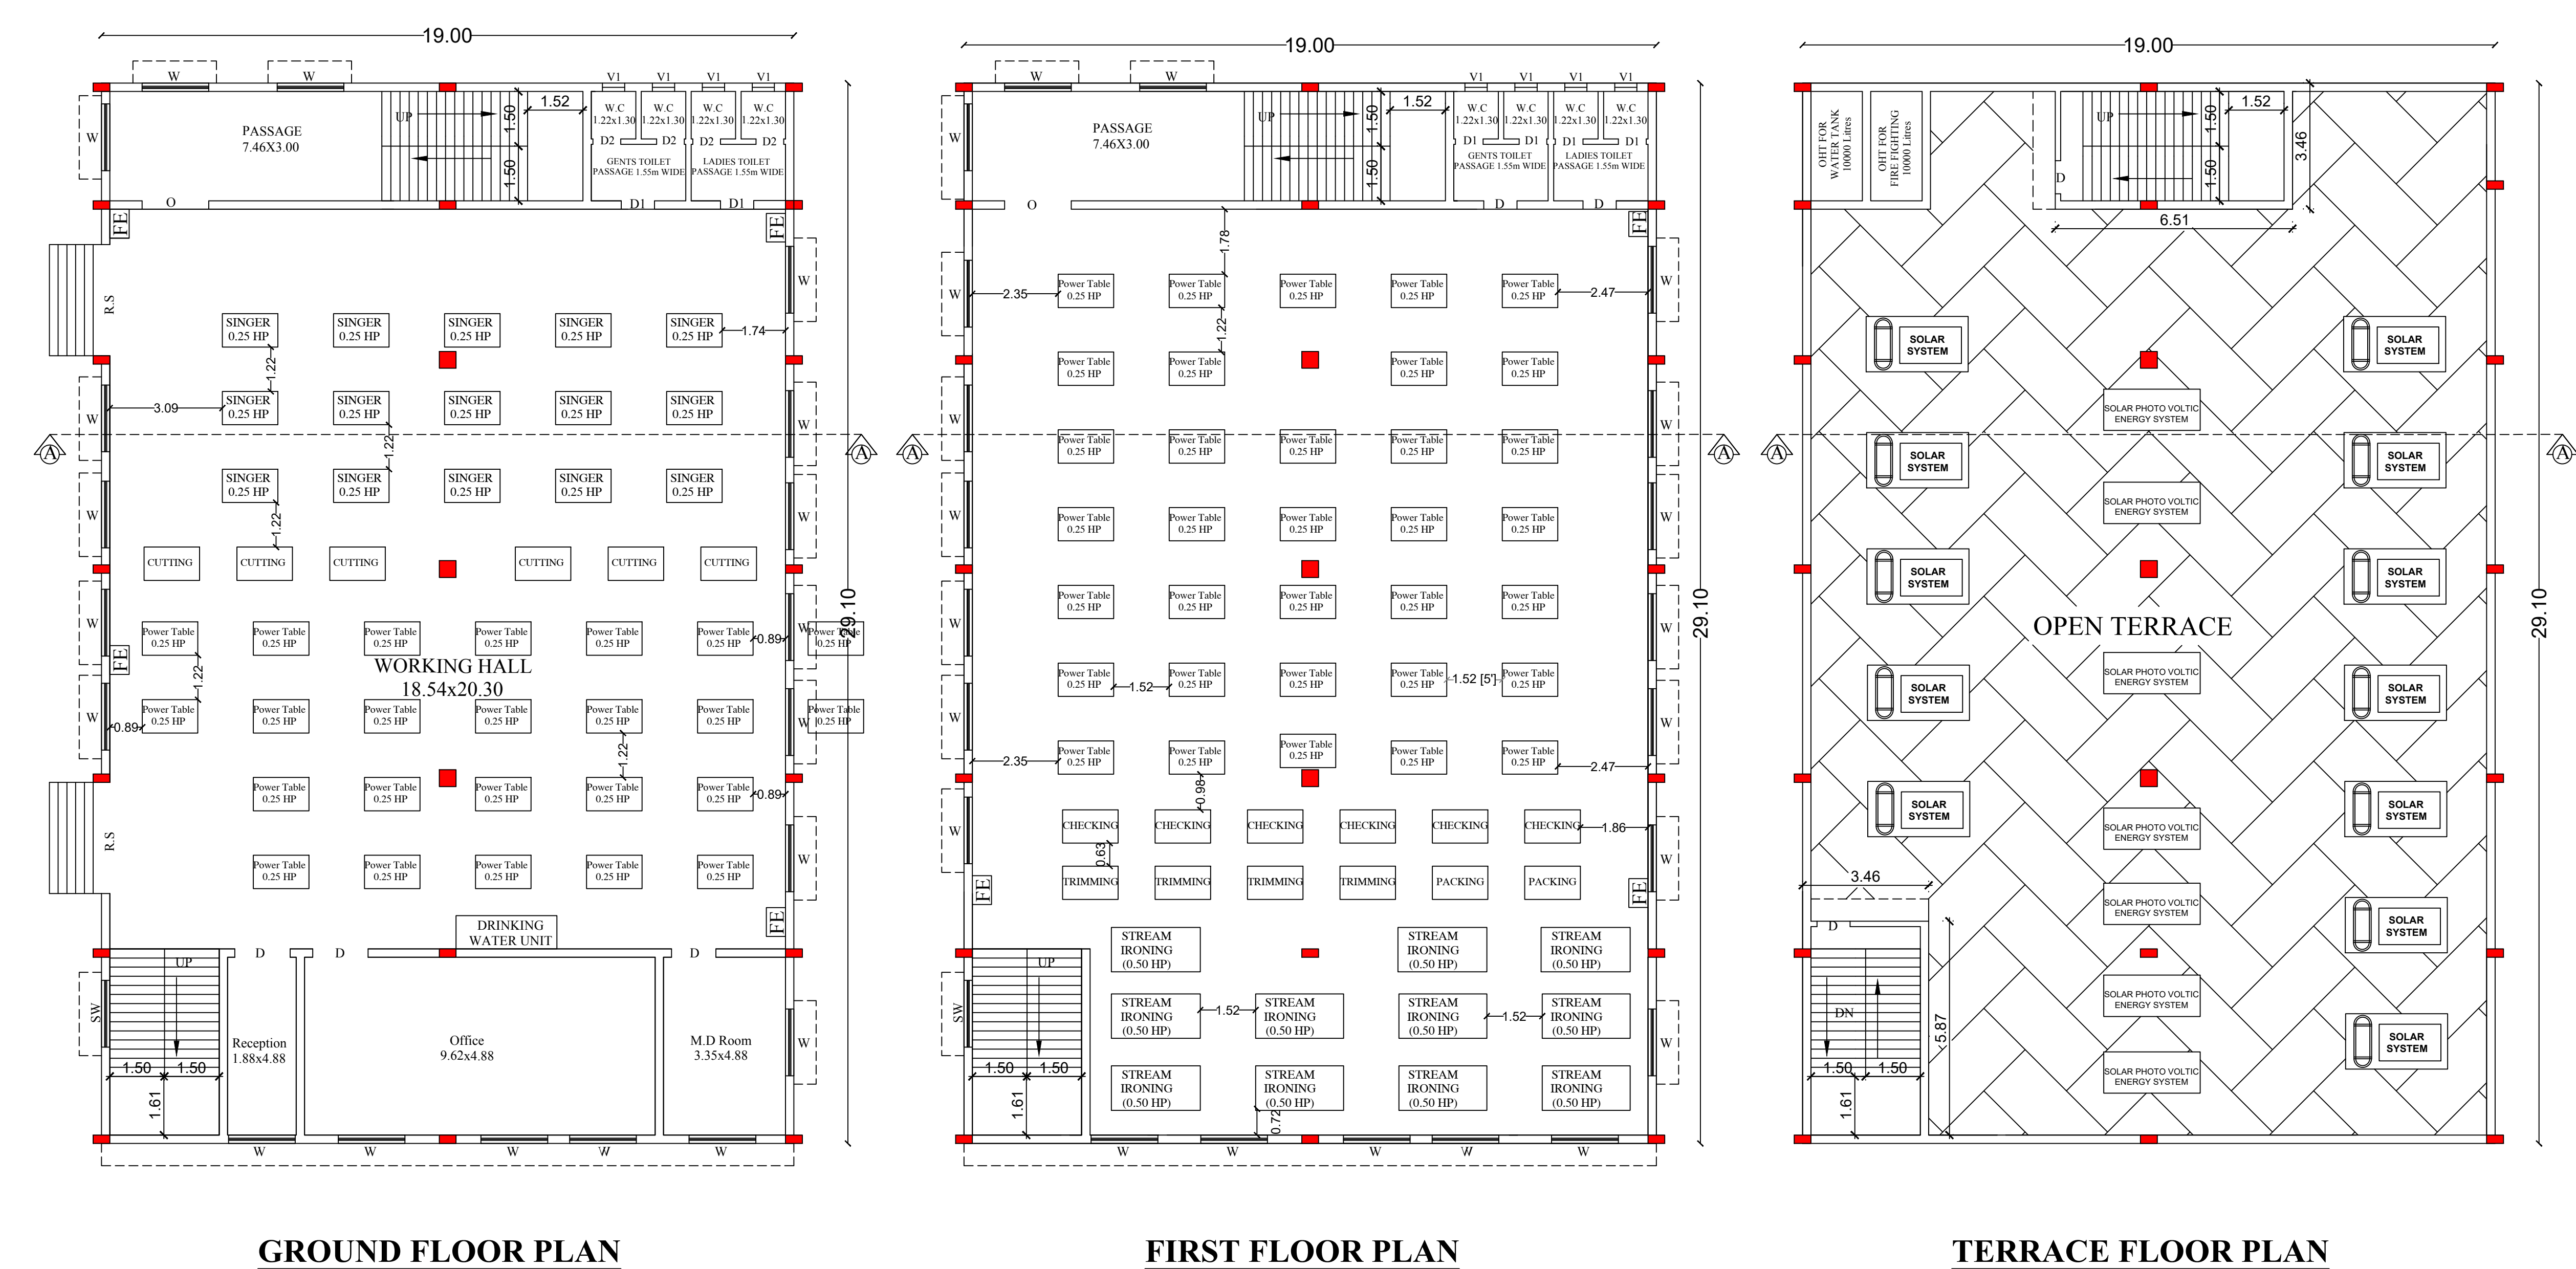


LP/TCP (TD)/TLPA No	: 34/2023
PLANNING PERMISSION NO	: 35/2023
PLANNING ASSISTANT	: V.PREM KUMAR
DRAUGHTSMAN - III	: S.KALIMUTHU
SURVEYOR / ASSISTANT	
DRAUGHTSMAN	: B.JAYARANI

PARKING DETAILS	REQUIRED	PROVIDED	COLUMN POST DETAILS
Office Area : 72.47 Sq.mt Workshop Area : 1033.33 Sq.mt			
1 Car Space for every 200 sqm., of Office Floor area	1	2	
1 Two Wheeler space for every 50 sqm., of Work shop area	21	26	
1 Cycle space for every 50 sqm., of Work shop area	21	24	
NUMBER OF WORKERS = 25 NOS			


Er. T. SARAVANA KUMAR B.E., M.E., (Struct)
STRUCTURAL ENGINEER GRADE - II
REG. No : 019 / RSE - II / 13.05.2019
Door. No : 81, V.A.T. Complex, RVE Nagar,
Rakkiaspalayam Pirivu, TIRUPUR - 641 604.
Cell: 97862 49123.

REGISTERED ENGINEER

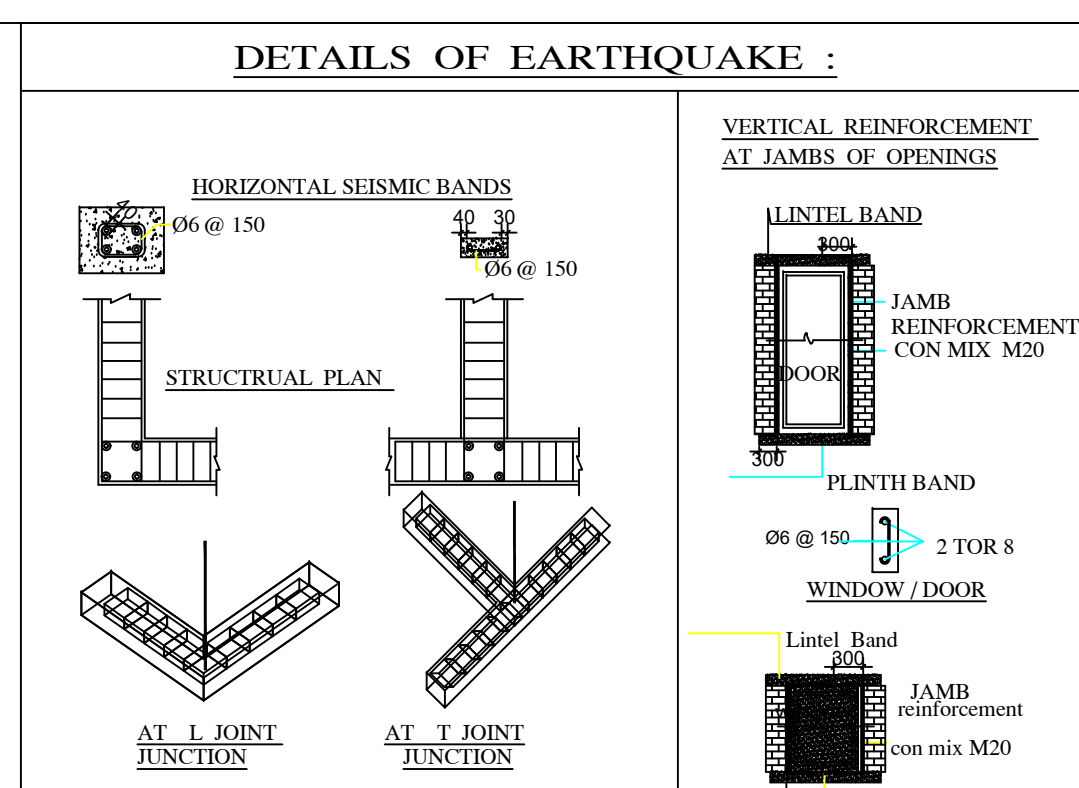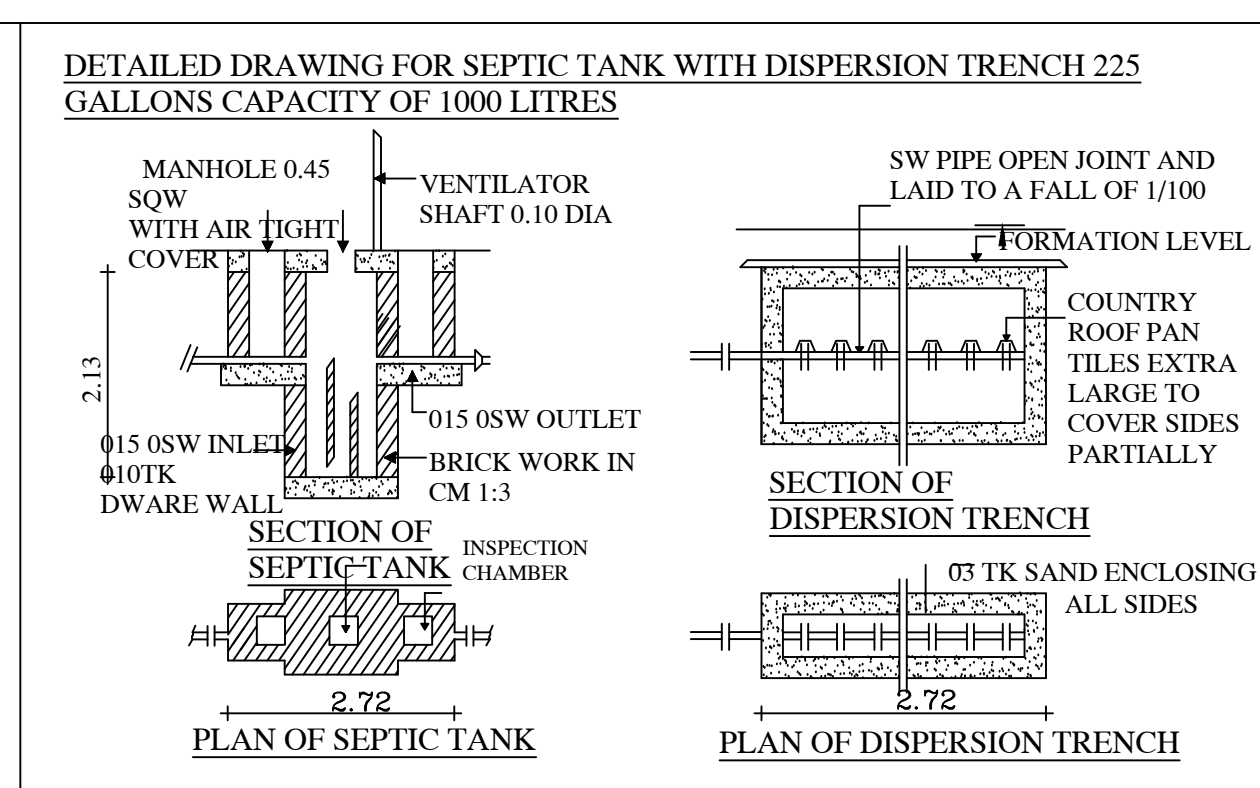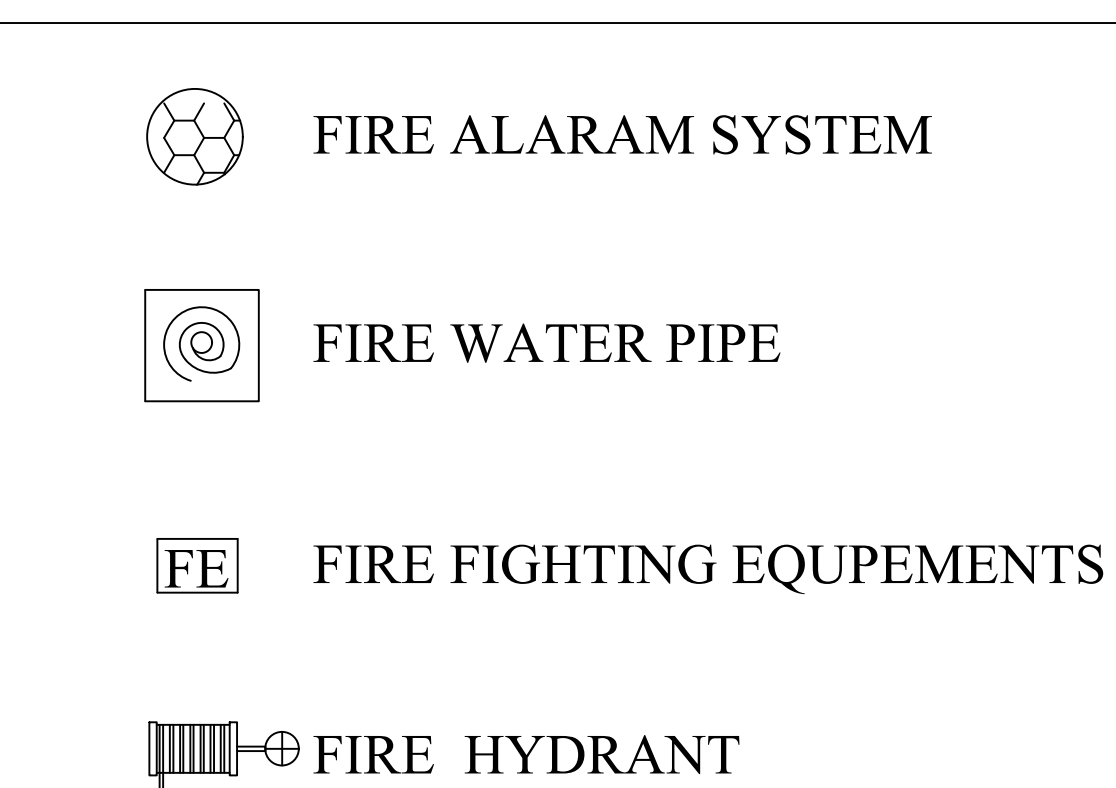

	COLOUR INDEX:-
--	-----------------------

EXISTING ROAD
APPLICANT SITE BOUNDARY
PROPOSED BUILDING
DRIVE WAY
OPEN SPACE FOR PARK
RAIN WATER HARVESTING

DETAILS OF JOINARIES			
DESCRIPTION		MEETERS	
R-S	- ROLLER SHUTTING	1.05 X 3.05	
D-I	- DOOR	1.52 X 2.13	
D-I	- DOOR	0.91 X 2.13	
D2	- DOOR	0.76 X 2.13	
W	- WINDOW	1.83 X 1.22	
SW	- STAIR WINDOW	1.22 X 1.17	
V-I	- VENTILATOR	0.61 X 0.61	

S.L. NO.	DESCRIPTION	No. of Workers	No. of Machines	H.P.
1)	SINGER TAILOR (0.25 HP)	15	15	3.75
2)	STREAM IRONING (0.50 HP)	11	11	5.50
3)	POWER TABLE (0.25 HP)	56	56	14.00
4)	CHECKING	6	---	---
5)	TRIMMING	4	---	---
6)	CUTTING	6	---	---
7)	PACKING	2	---	---
8)	AIR COMPRESSOR		1	4.00
9)	BOILER MOTOR		1	2.75
TOTAL HP				30.00 HP
TOTAL NO. OF LABOURS - 100 NOS				

Signature Not Verified
Signed by: Assistant Director
Location: Tinspool
Date: 2023.06.02 15:46:46

APPLICANT

REGISTERED ENGINEER