
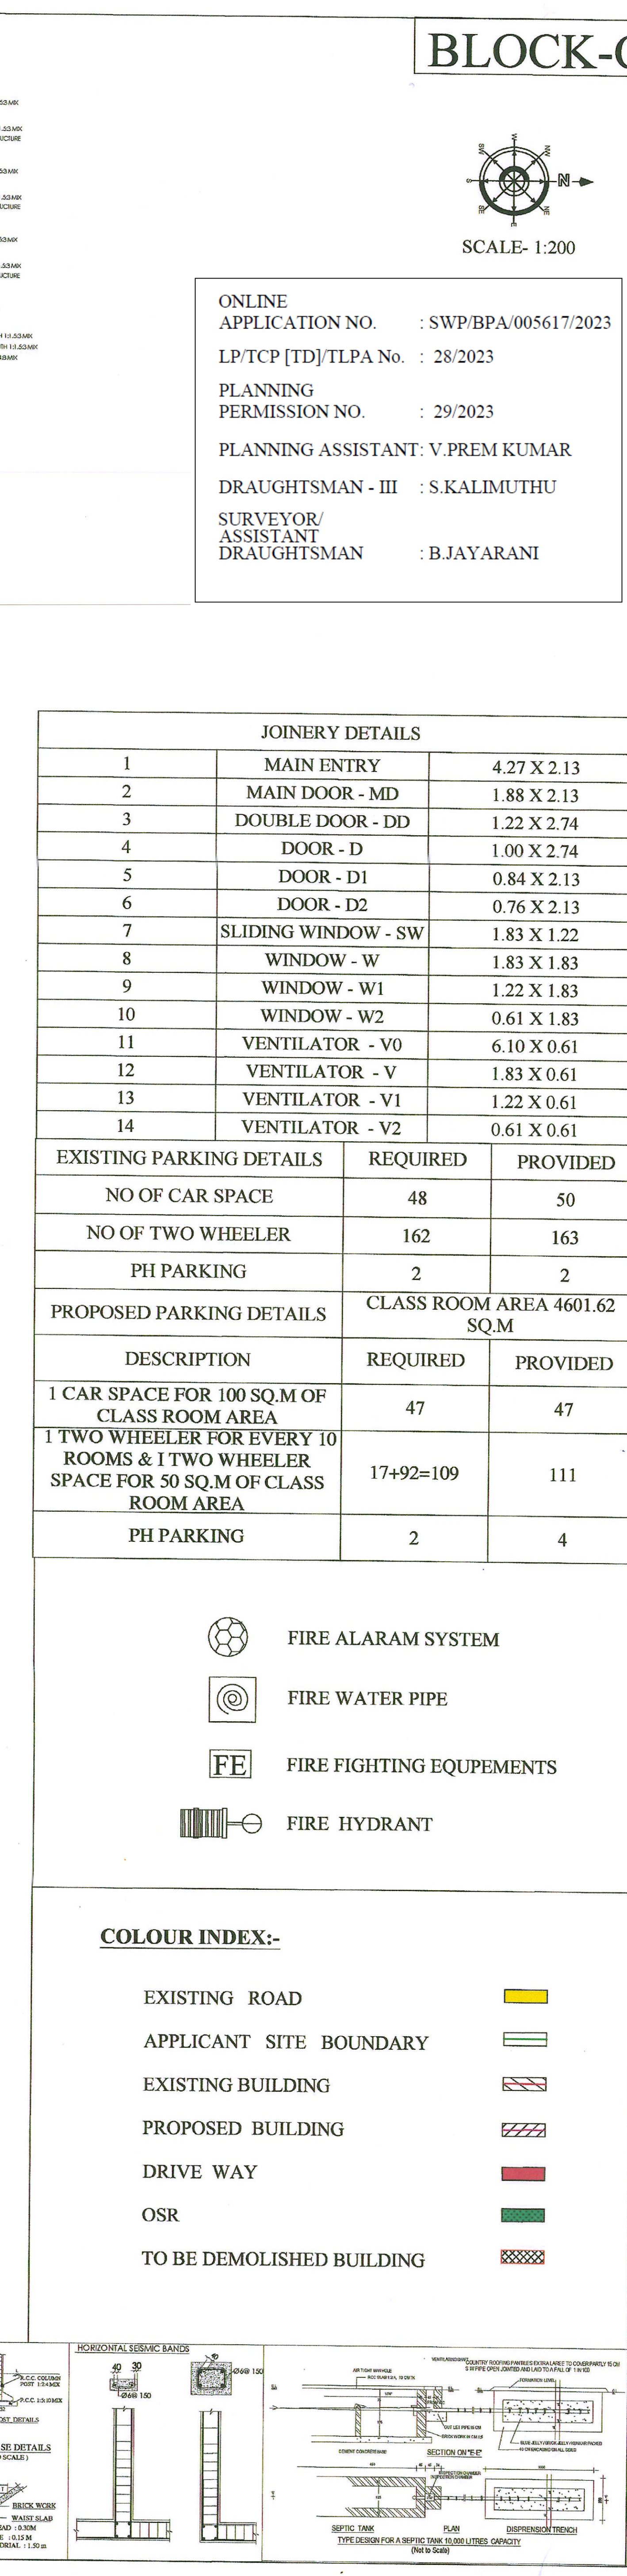
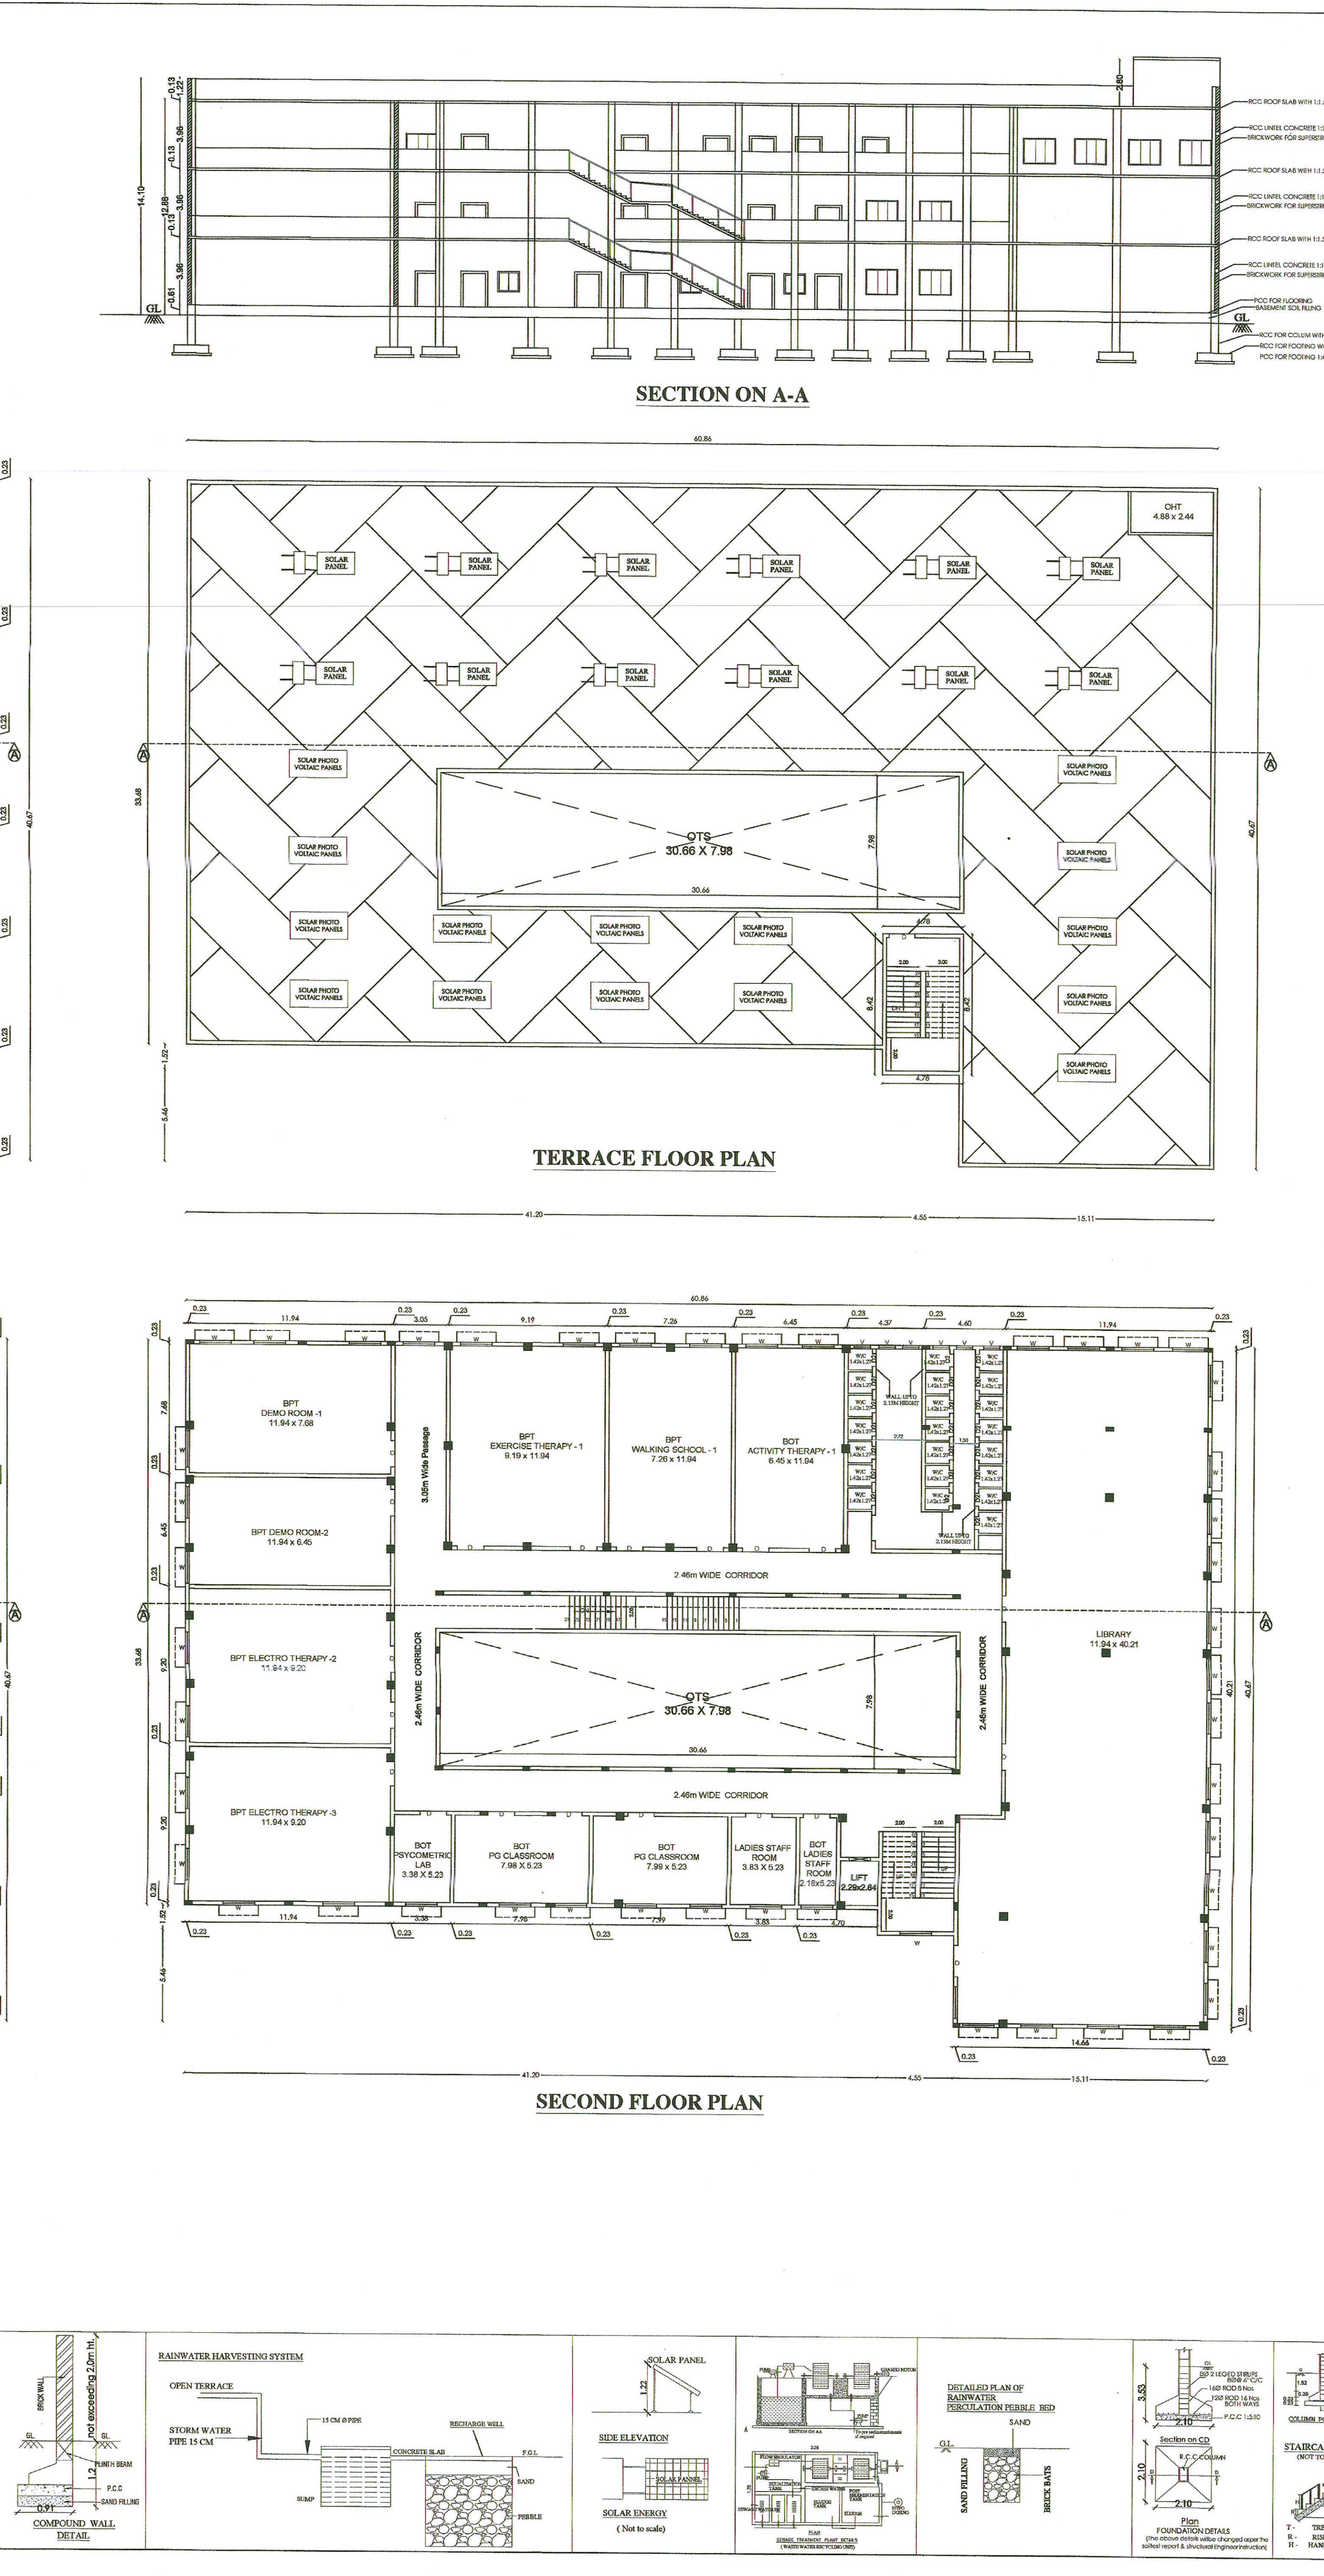
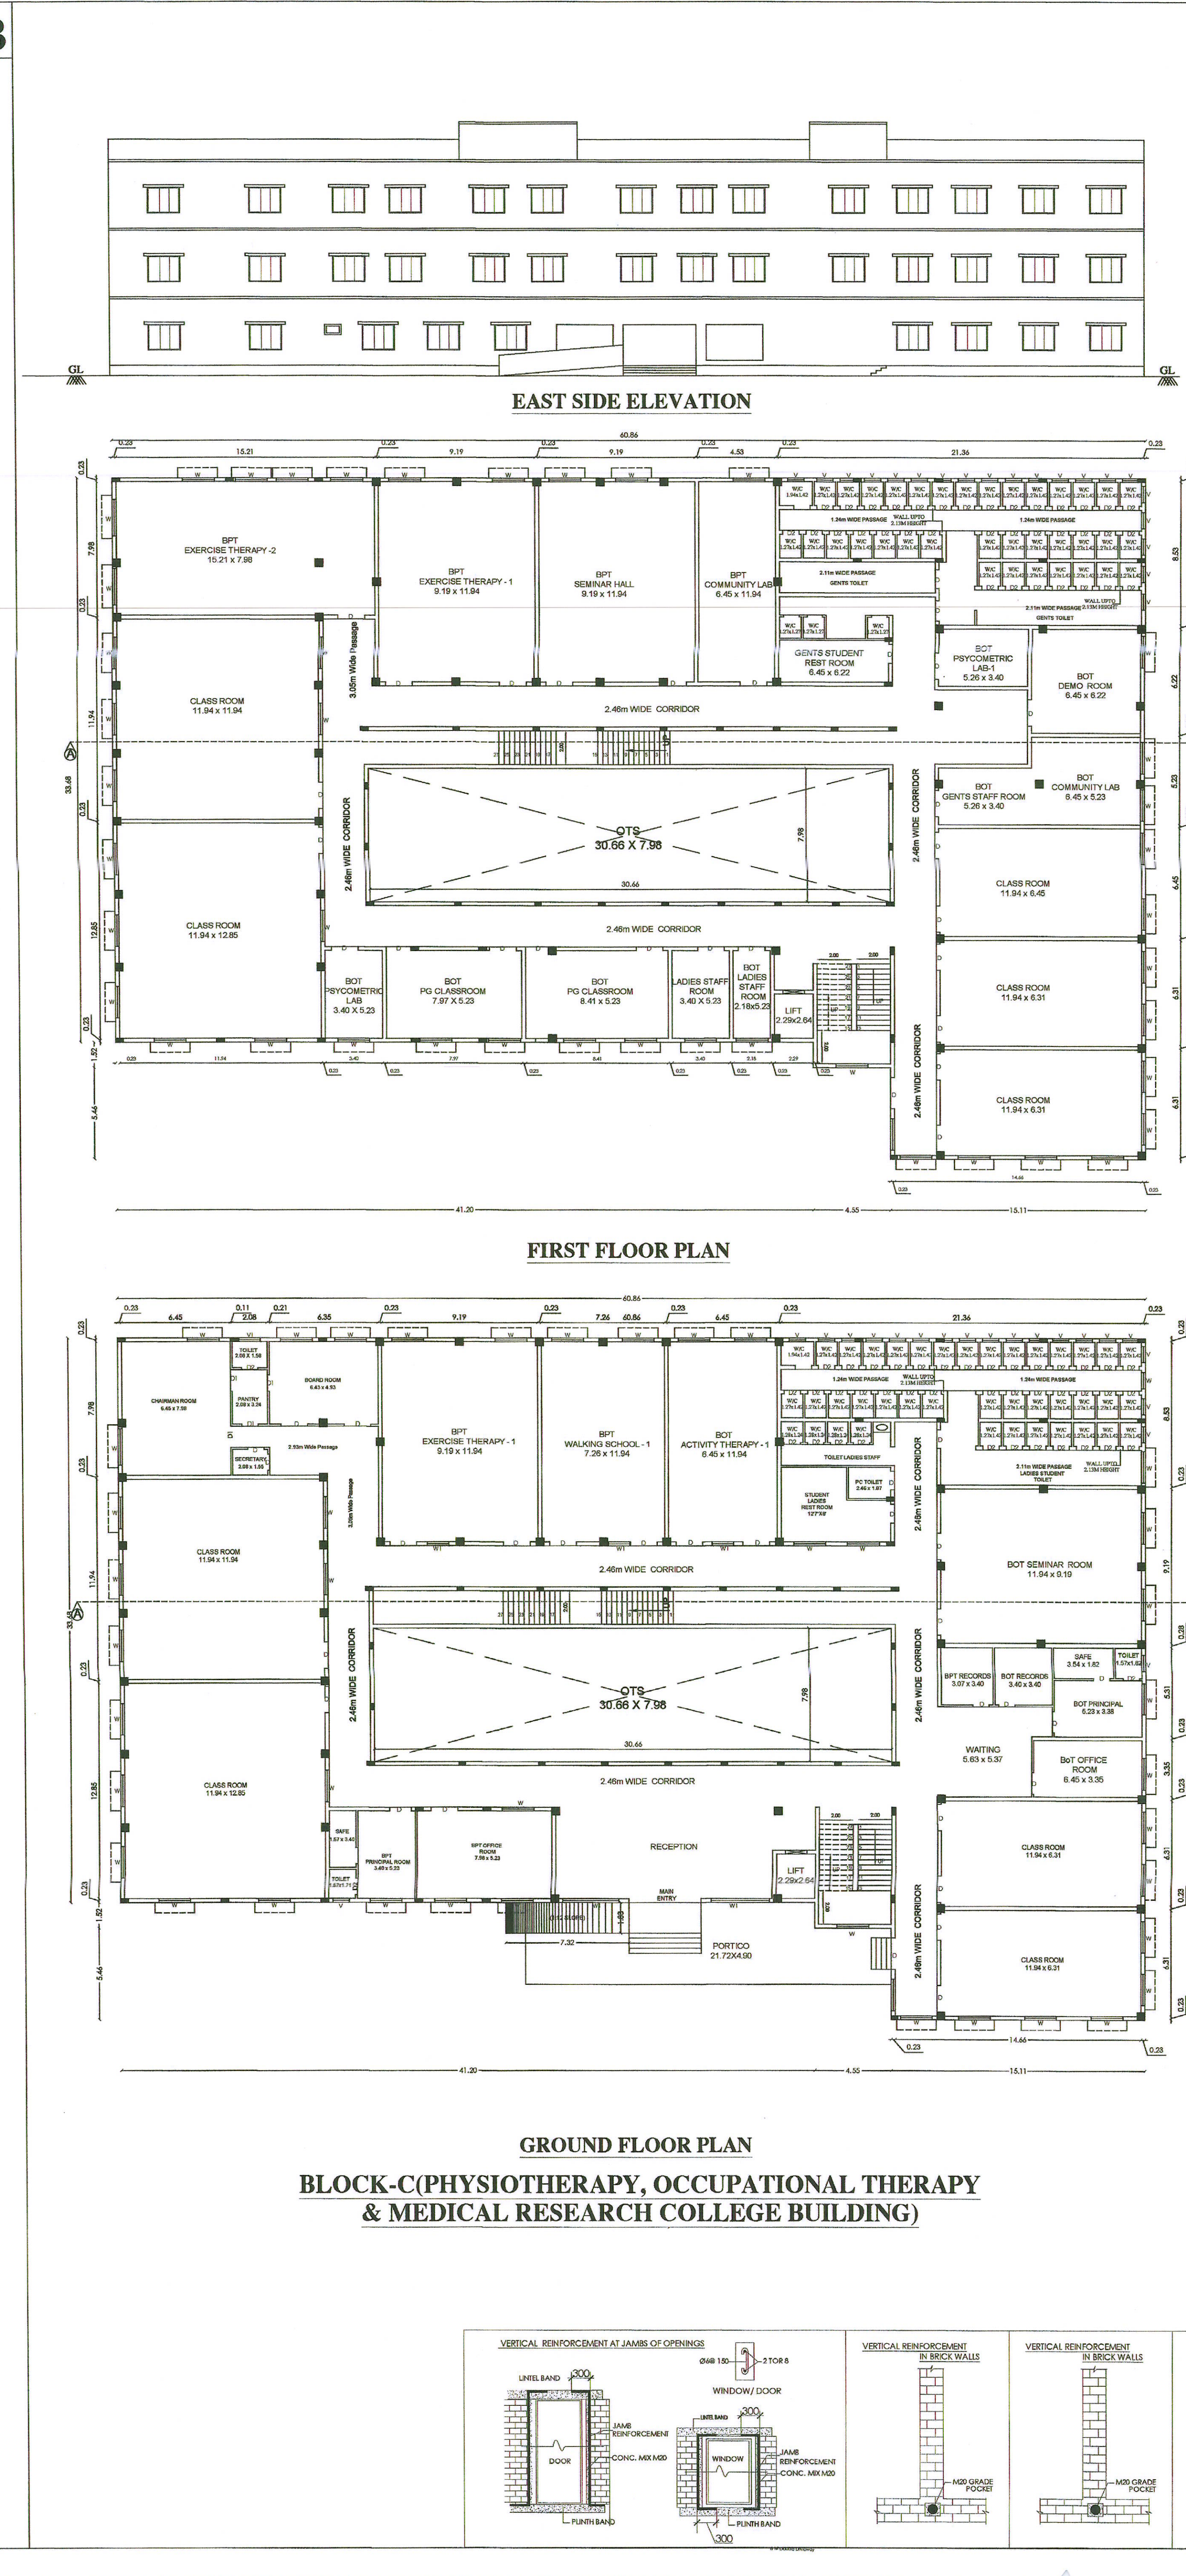
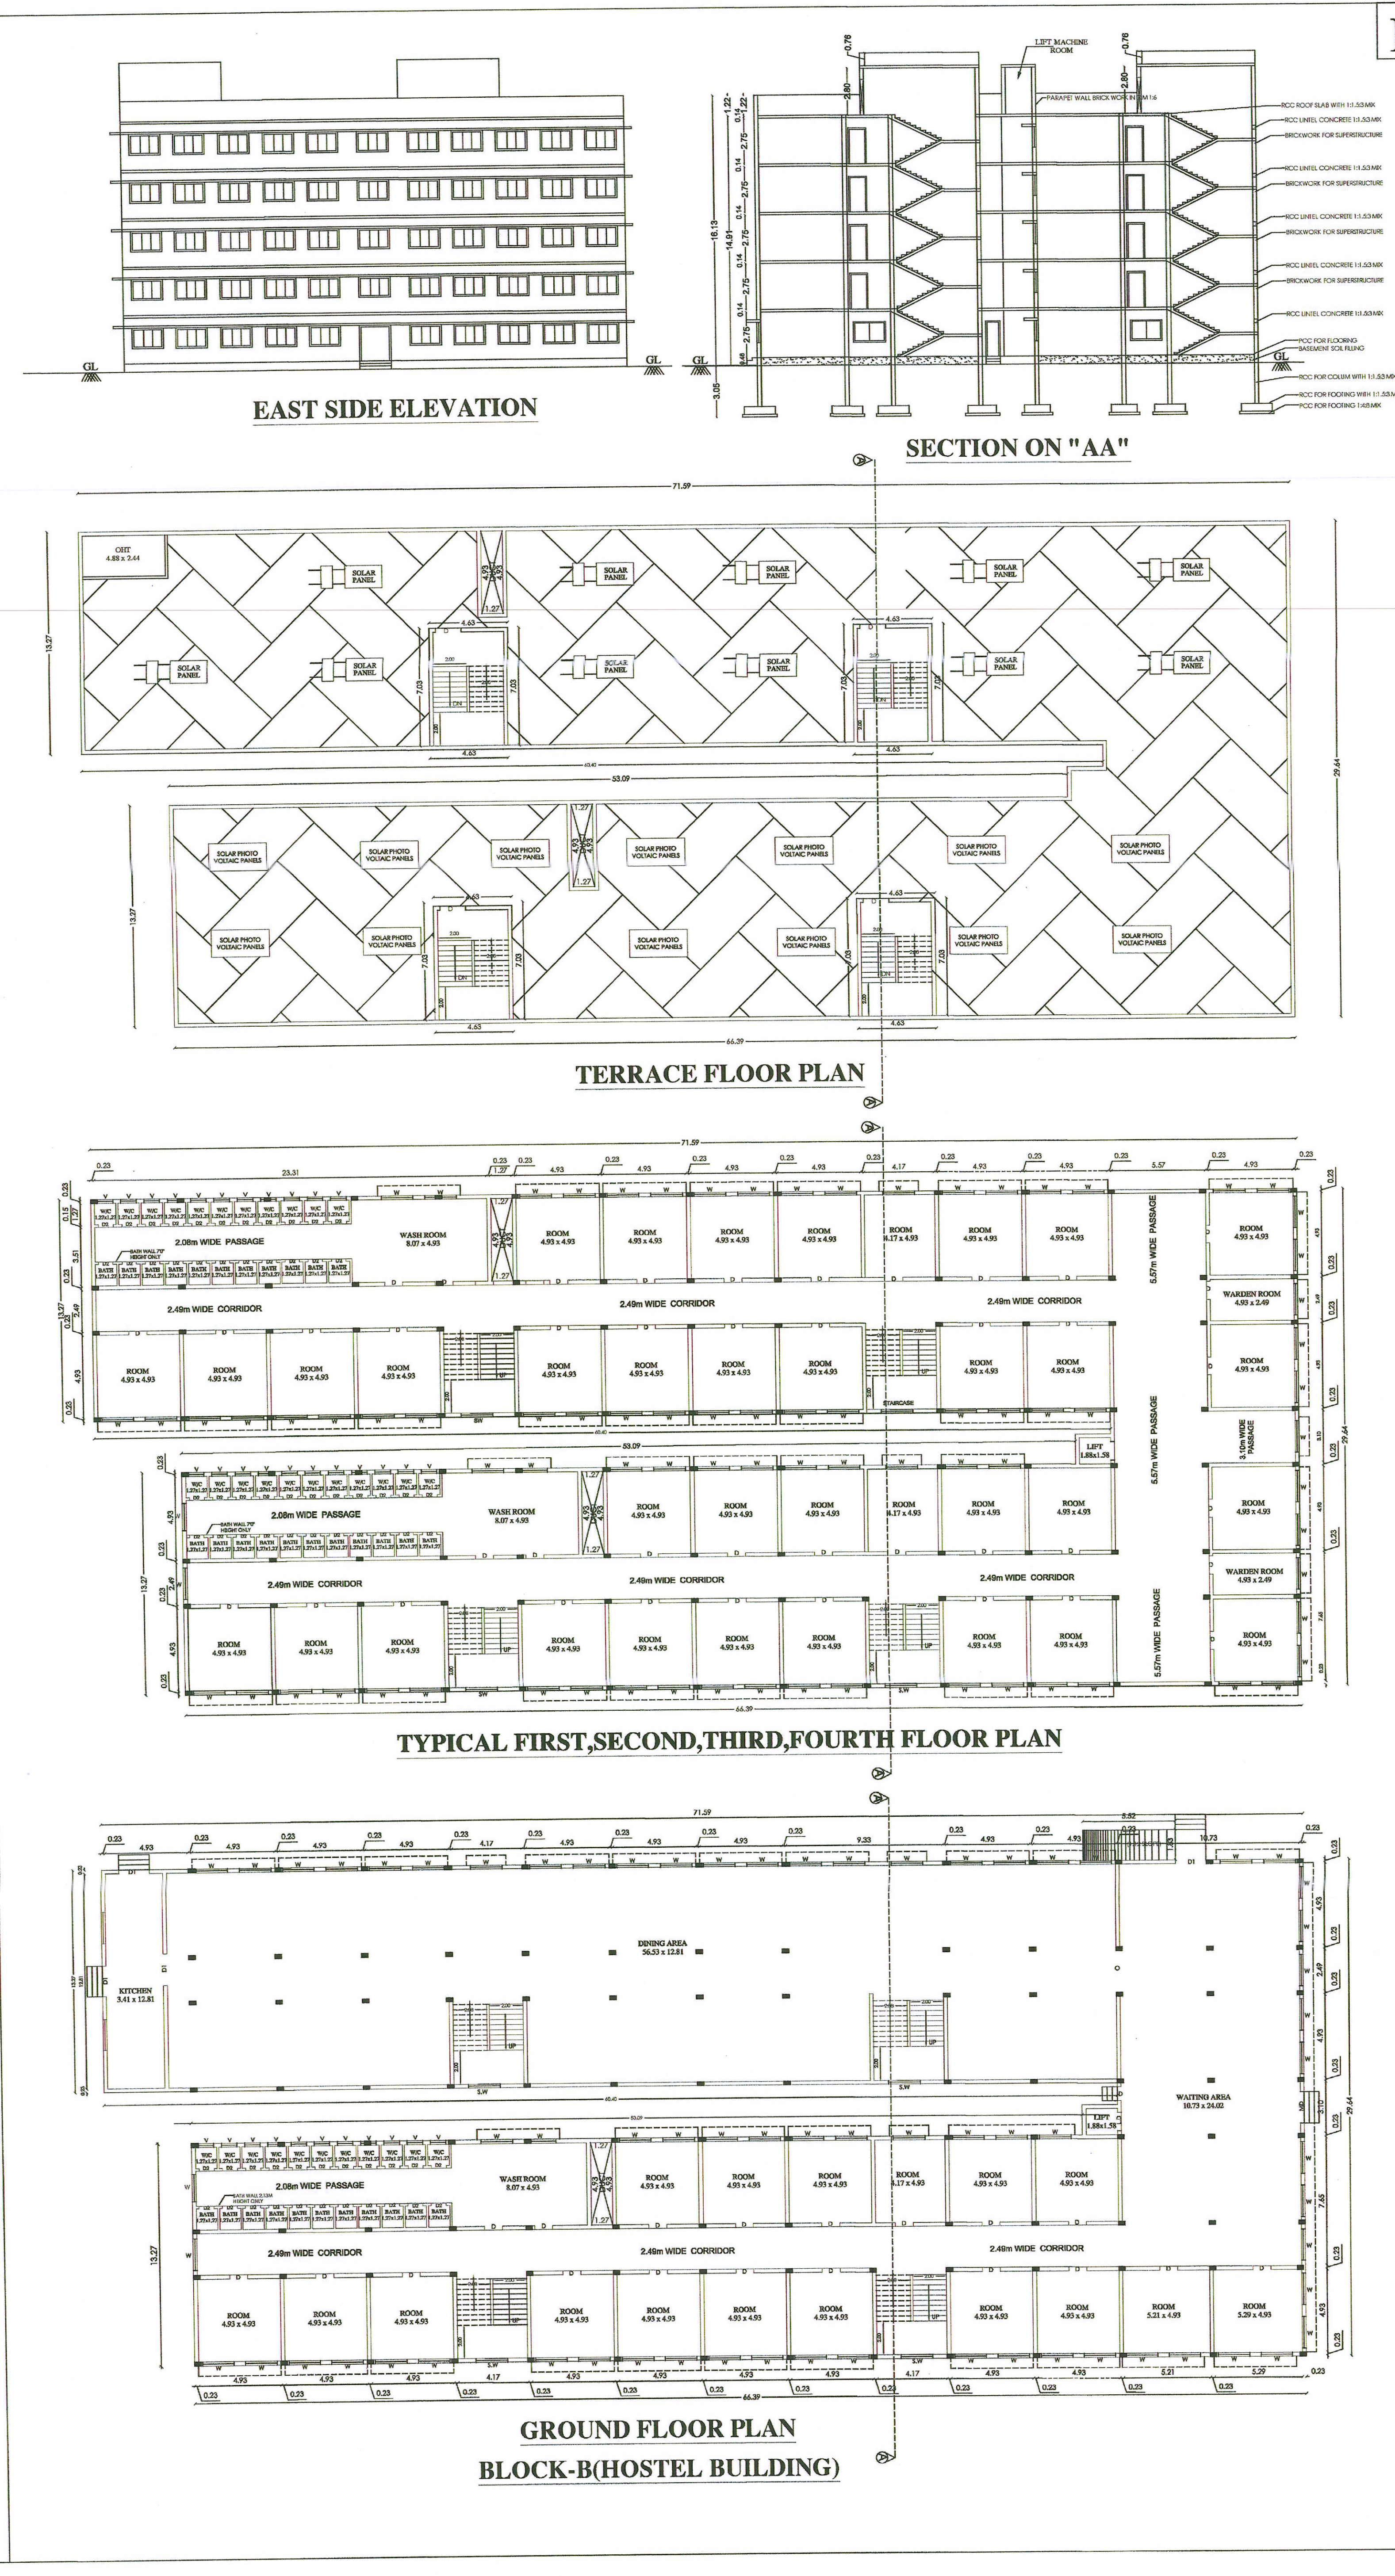


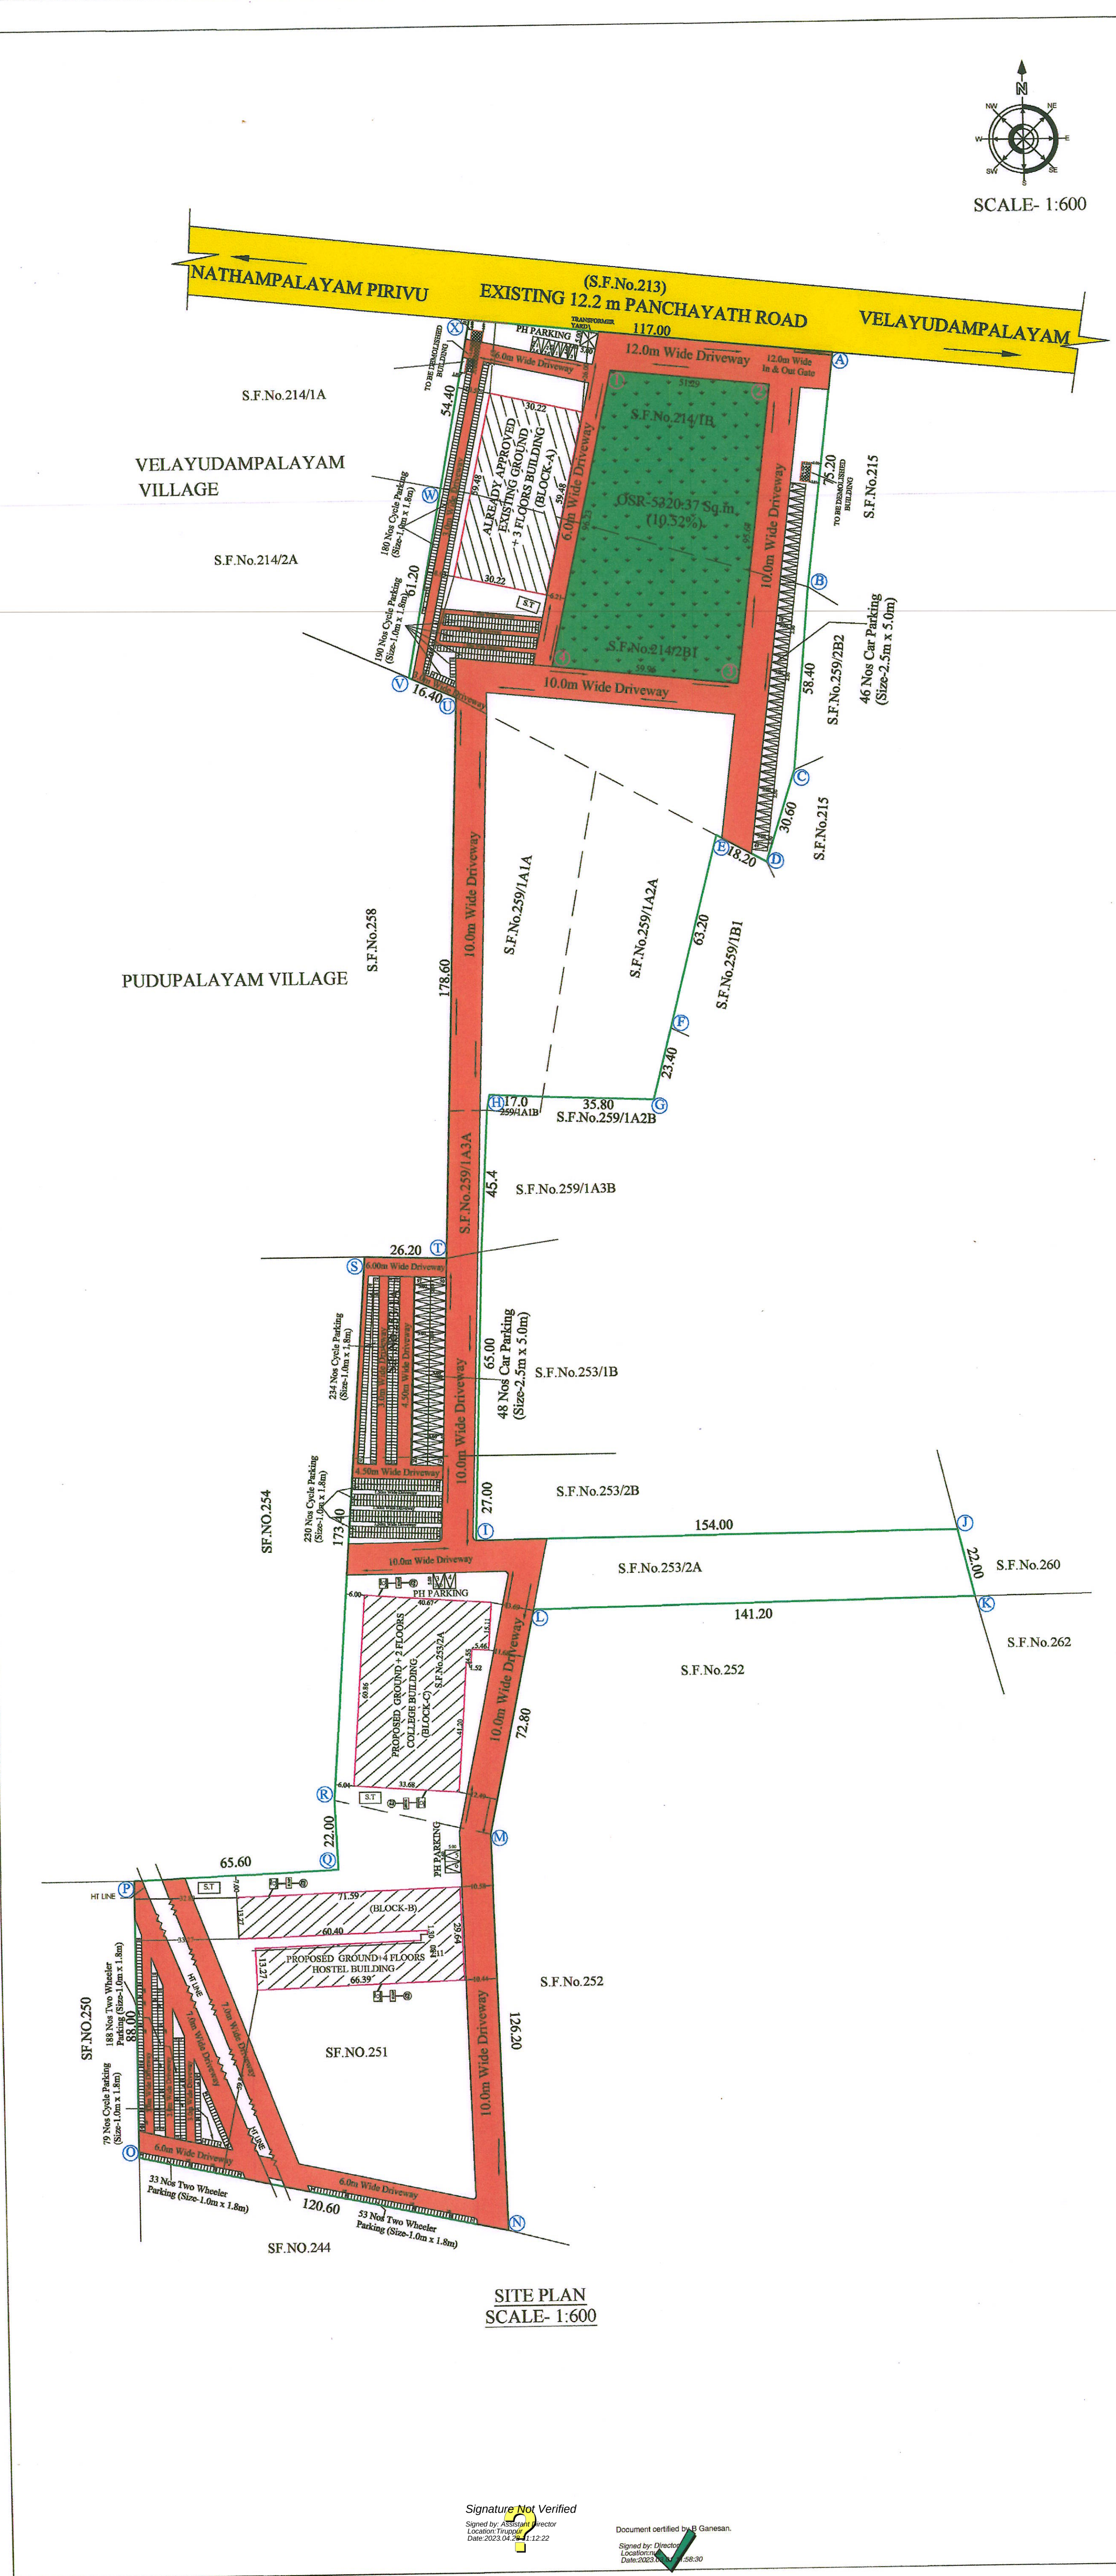

REVISED SITE AND DETAILED PLAN SHOWING THE EXISTING APPROVAL OF R.C.C ROOF GROUND + 3 FLOORS NURSING COLLEGE BUILDING(BLOCK-A), PROPOSED CONSTRUCTION OF R.C.C ROOF GROUND + 2 FLOORS INSTITUTE OF PHYSIOTHERAPY,OCCUPATIONAL THERAPY & MEDICAL RESEARCH COLLEGE BUILDING (BLOCK-C) IN S.F.Nos.214/1B, 214/2B1 OF VELAYUDAMPALAYAM VILLAGE & PANCHAYATH AND S.F.Nos.251,253/1A,253/2A,259/1A1A,259/1A2A & 259/1A3A OF PUDUPALAYAM VILLAGE & PANCHAYATH, AVINASHI TALUK & TIRUPPUR DISTRICT.				
APPLICANTS:-				
1. REVATHI CHARITY TRUST BY ITS MANAGING TRUSTEE, Dr.R.ESWARAMURTHI E.REVATHI W/o. Dr.R.ESWARAMURTHI				
ALL DIMENSION ARE IN METRE				
SITE AREA DETAILS:				
VELAYUDAMPALAYAM VILLAGE:				
S.F.No.214/1B	7695.00 Sq.m.			
S.F.No.214/2B1	9244.00 Sq.m.			
PUDUPALAYAM VILLAGE:				
S.F.No.251	12950.00 Sq.m.			
S.F.No.253/1A	2483.00 Sq.m.			
S.F.No.253/2A	9146.00 Sq.m.			
S.F.No.259/1A1A	4715.00 Sq.m.			
S.F.No.259/1A2A	3775.00 Sq.m.			
S.F.No.259/1A3A	555.00 Sq.m.			
TOTAL AREA OF THE SITE : 50563.00				
ALREADY APPROVED BY COIMBATORE RDD				
WIDE PP.No.26/2015 & TIRUPPUR RDD WIDE PP.No.09/2019				
DATED : 21.10.2019				
AREA DETAILS : (EXISTING BUILDING NURSING COLLEGE) BLOCK-A				
S.NO	DESCRIPTION	FSI AREA (SQ.M)	NON FSI AREA (SQ.M)	TOTAL BUILT UP AREA (SQ.M)
1	GROUND FLOOR	1625.99	-	1625.99
2	FIRST FLOOR	1584.33	-	1584.33
3	SECOND FLOOR	1625.99	-	1625.99
4	THIRD FLOOR	1625.99	-	1625.99
5	TERRACE FLOOR	-	39.20	39.20
TOTAL :		6462.30	39.20	6501.50
AREA DETAILS : (PROPOSED HOSTEL BUILDING) BLOCK-B				
S.NO	DESCRIPTION	FSI AREA (SQ.M)	NON FSI AREA (SQ.M)	TOTAL BUILT UP AREA (SQ.M)
1	GROUND FLOOR	1863.21	6.26	1869.47
2	FIRST FLOOR	1856.95	12.52	1869.47
3	SECOND FLOOR	1856.95	12.52	1869.47
4	THIRD FLOOR	1856.95	12.52	1869.47
5	FOURTH FLOOR	1856.95	12.52	1869.47
6	HEAD FLOOR	-	85.64	85.64
TOTAL :		9291.01	141.98	9432.99
BLOCK-C: PHYSIOTHERAPY, OCCUPATIONAL THERAPY & MEDICAL RESEARCH COLLEGE BUILDING				
1	GROUND FLOOR	1917.31	244.91	2162.22
2	FIRST FLOOR	1917.31	244.91	2162.22
3	SECOND FLOOR	1917.31	244.91	2162.22
4	HEAD FLOOR	-	59.75	59.75
TOTAL :		5751.93	794.48	6546.41
GRAND TOTAL (BLOCK-A +BLOCK-B + BLOCK-C)		21505.24	975.66	22480.90
ALREADY APPROVED FSI AREA		: 6462.30 Sq.M		
PROPOSED FSI AREA		: 15042.94 Sq.M		
TOTAL FSI AREA		: 21505.24 Sq.M		
FLOOR SPACE INDEX (FSI) = $\frac{\text{F.S.I Area}}{\text{Area of the Site}} = \frac{21505.24}{50563.00} = 0.425 < 2.0$				
OPEN SPACE RESERVATION = 5320.47Sq.m (10.52%)				
 G. SELVARAJU & M.F.E. PAVAN Registered Engineer (Grade-I) 012 / R.E.-I / Tiruppur - LPA, 30, M.A.V. Complex, First Floor 150, Kanaree Road, Tiruppur - 641 004.		 G. SELVARAJU & M.F.E. PAVAN Registered Engineer (Grade-I) 012 / R.E.-I / Tiruppur - LPA, 30, M.A.V. Complex, First Floor 150, Kanaree Road, Tiruppur - 641 004.		
		REGISTERED STRUCTURAL ENGINEER		
REGISTERED ENGINEER		APPLICANT		