
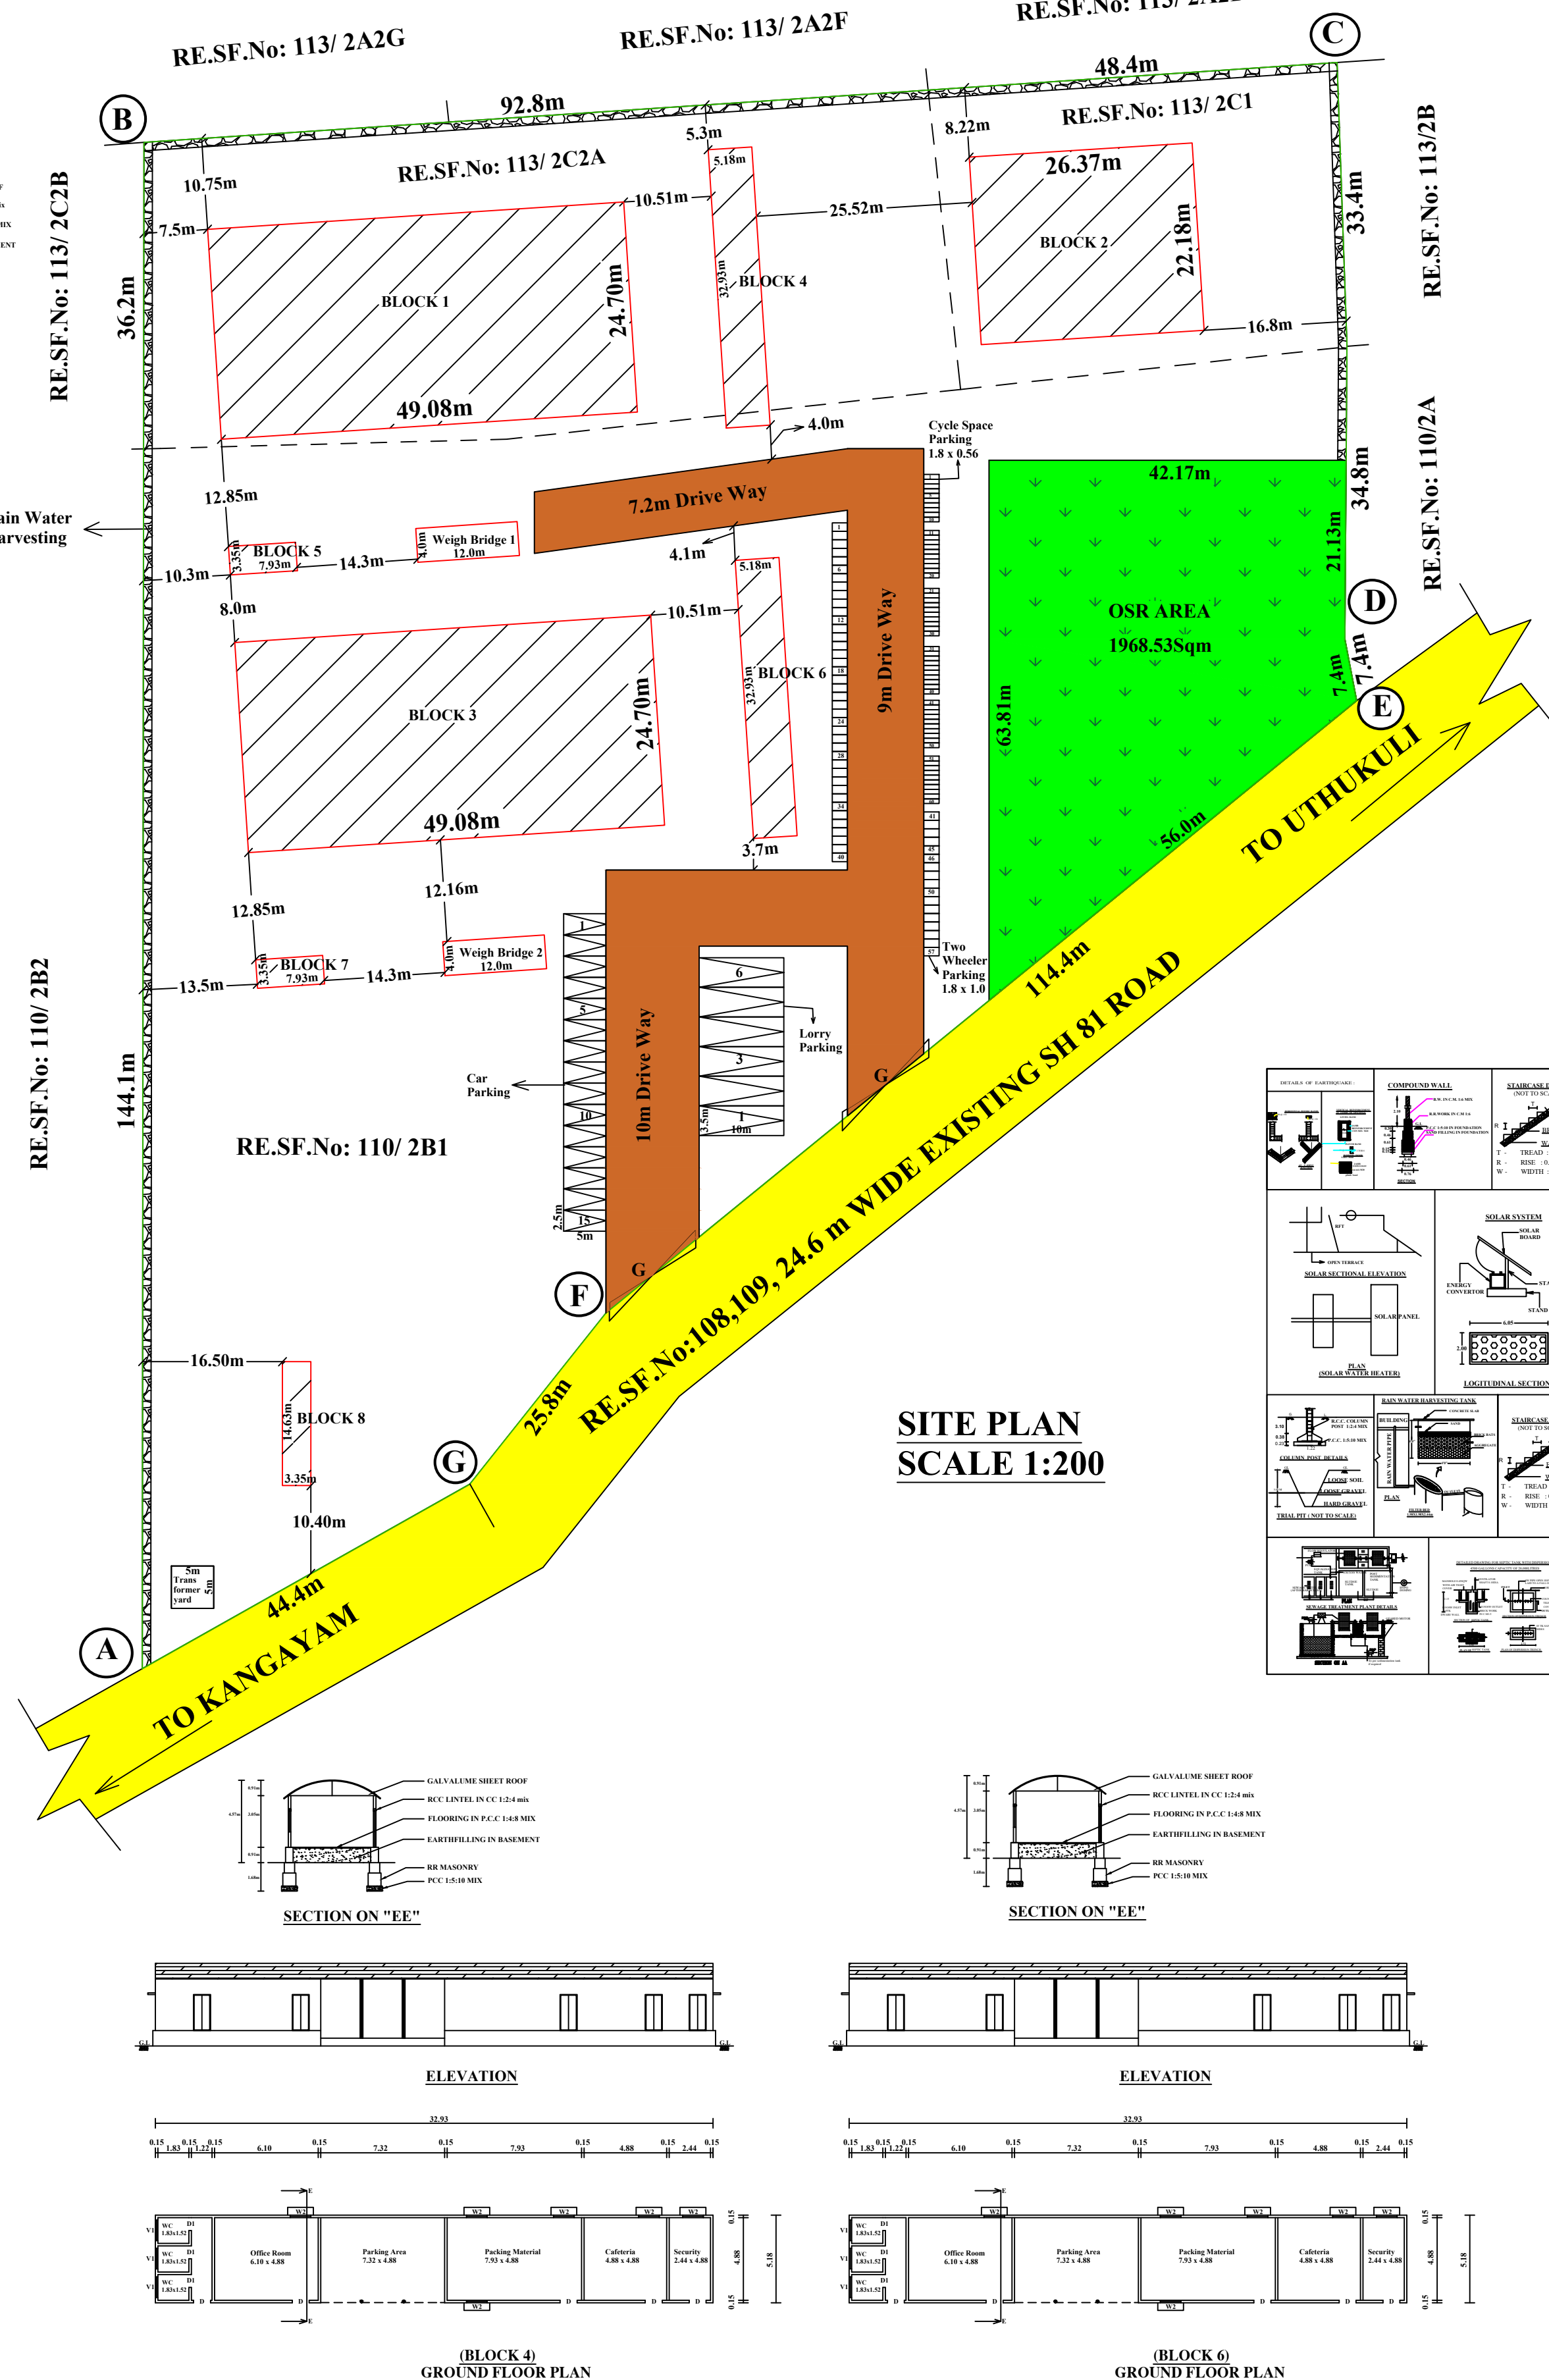


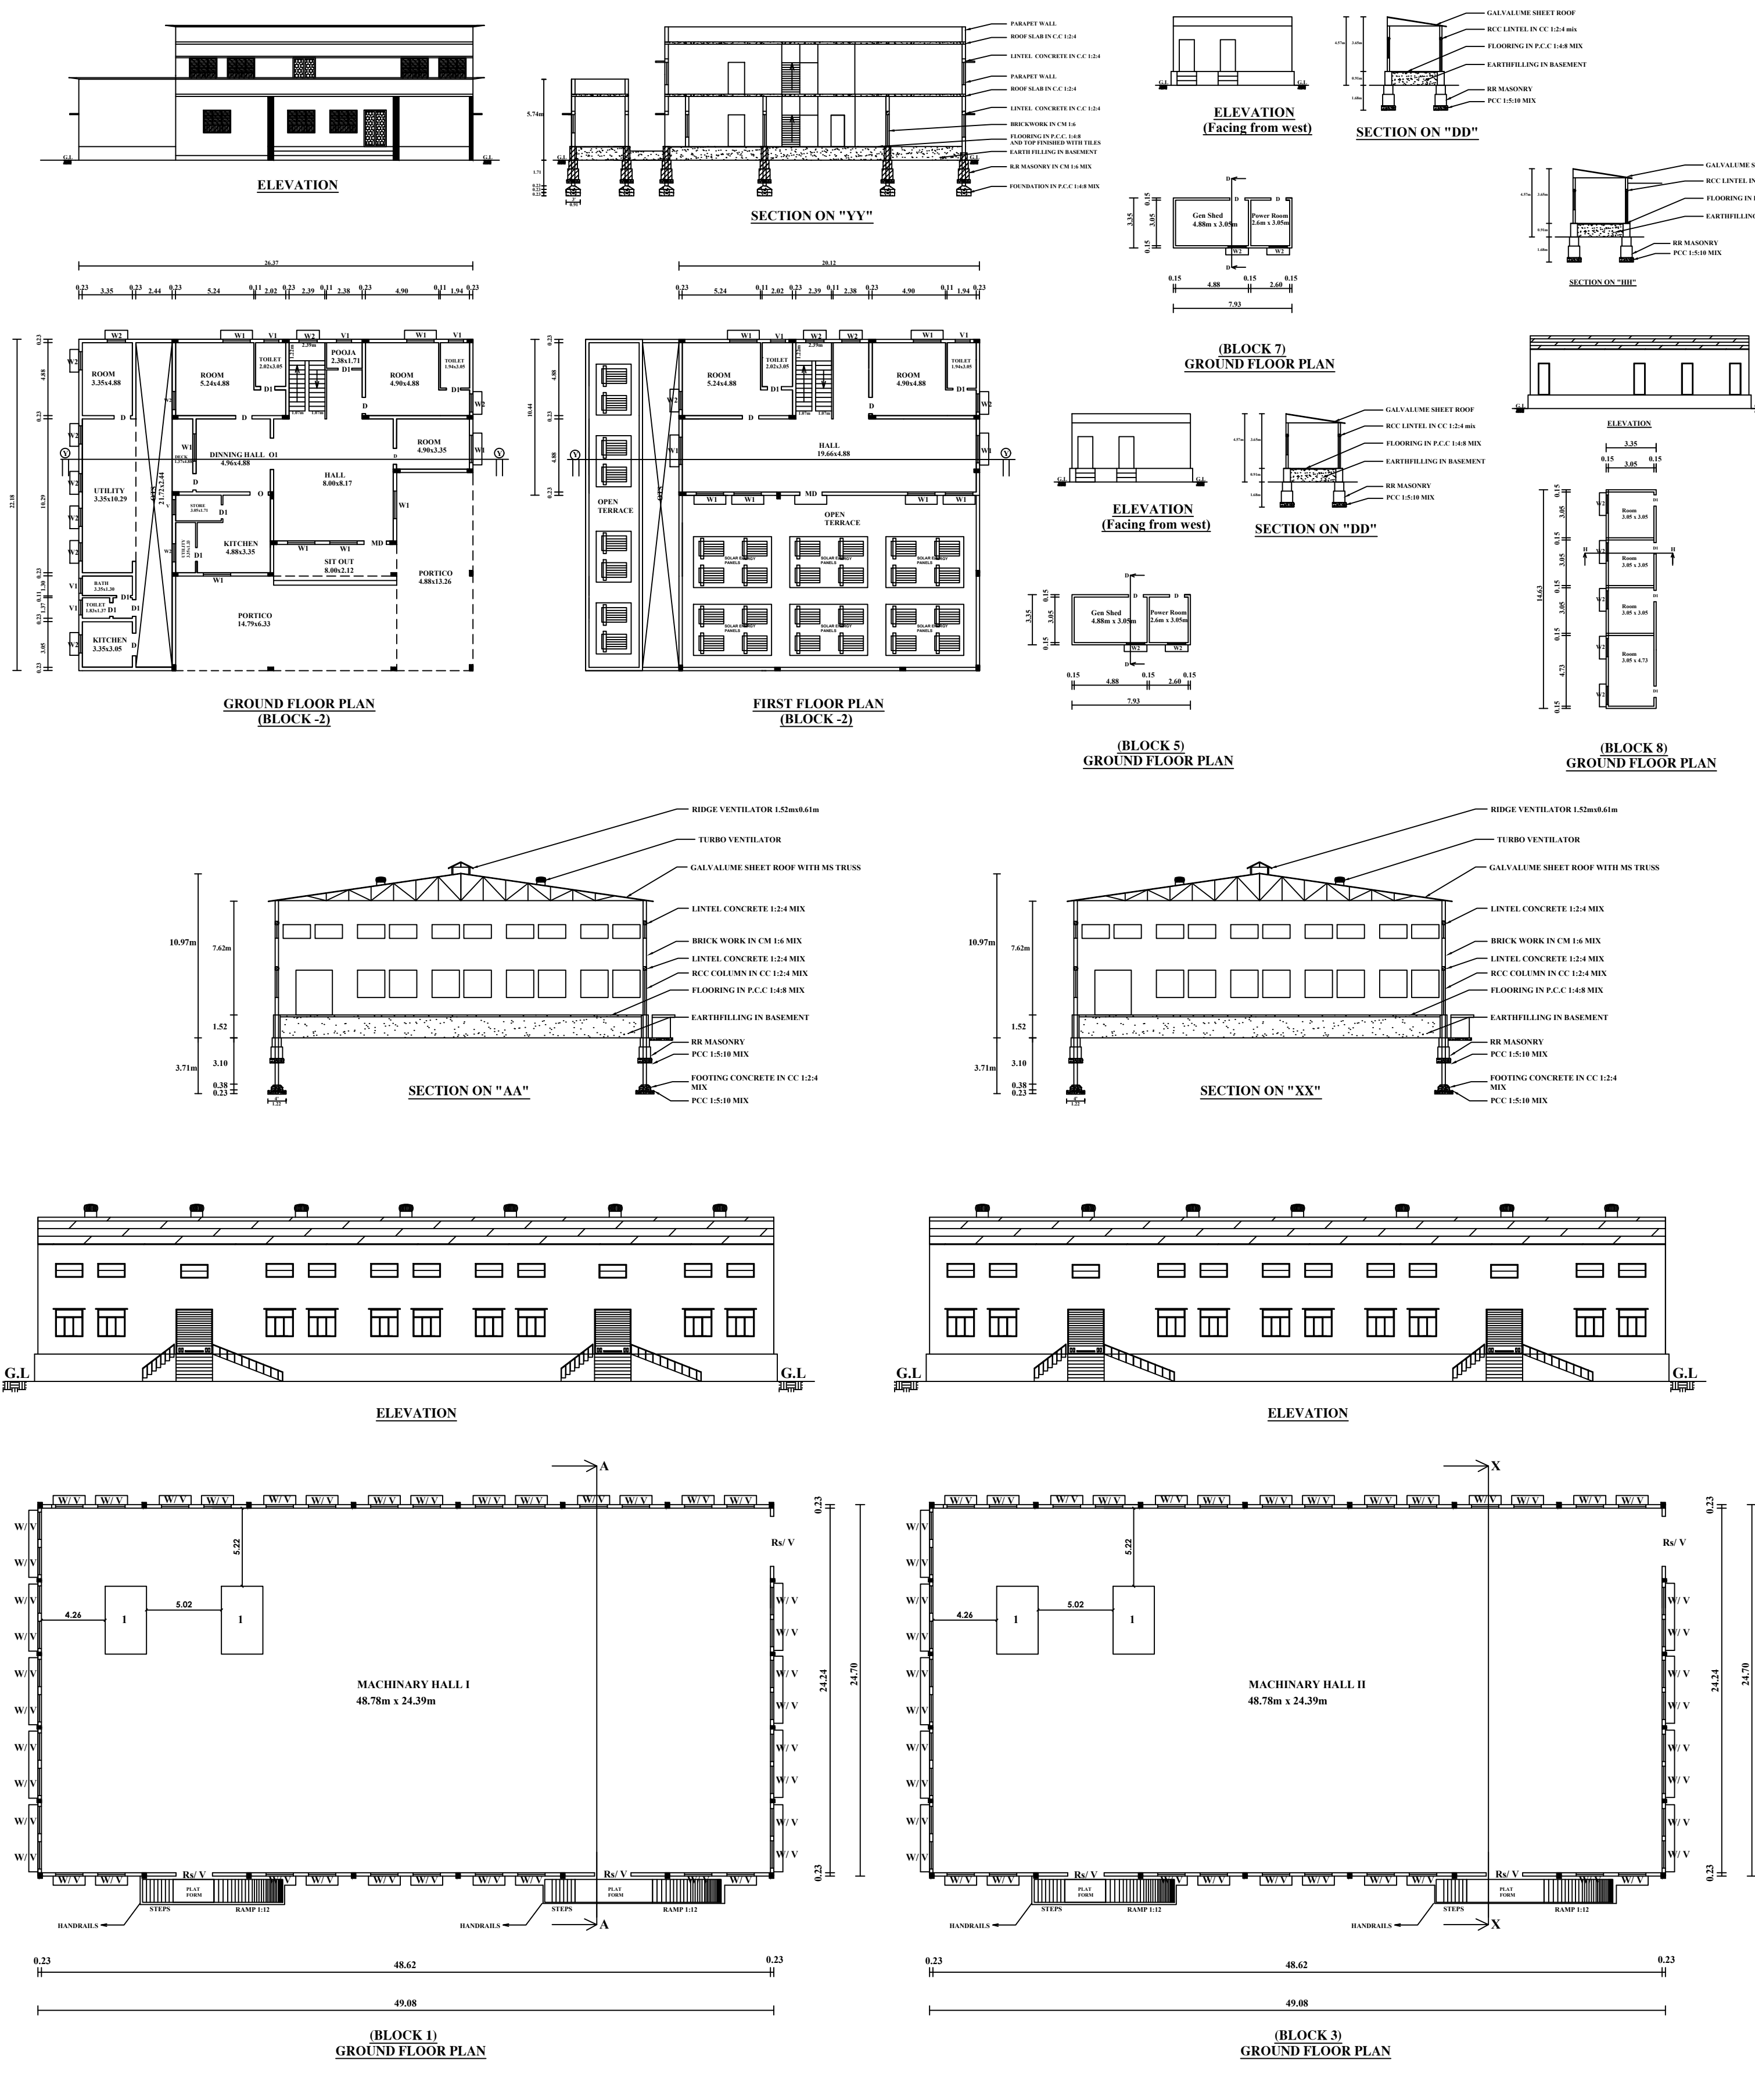

PLAN SHOWING THE PROPOSED CONSTRUCTION OF GALVALUME SHEET ROOF OIL MILL INDUSTRY BUILDING - 100HP(OIL GINNING/ EXPELLING) IN UTHUKULI ROAD Re.S.F.No: 110/ 2B1, 113/ 2C1, 113/ 2C2A OF RAKIAPALAYAM VILLAGE, UTHUKULI TOWN PANCHAYAT, UTHUKULI TALUK, TIRUPUR DISTRICT.			
APPLICANT: Mr.P.MAHESH S/o.Mr.(Late)A.S.PALANISAMY.			
ALL DIMENSIONS ARE IN METRE.			
SCALE: PLAN : 1:100 SITE PLAN : 1:200			
AREA DETAILS		SQ.M	
AREA OF THE SITE (As per document)	18660.00		
AREA OF THE SITE (As per patta, FMB)	18660.00		
AREA OF THE SITE(Superimposed)	18543.28		
FLOORWISE BREAKUP DETAILS			
NAME OF THE BUILDING	TOTAL BUILT UP AREA(in Sqm)	NON FSI(in Sqm) (Deduction)	NET FSI AREA(in Sqm)
BLOCK 1 (Ground Floor Machinery Hall I)	1212.38	--	1212.38
BLOCK 2 (Ground Floor Quarters)	584.83	52.92	531.91
BLOCK 2 (First Floor Quarters)	210.09	--	210.09
BLOCK 3 (Ground Floor Machinery Hall I)	1212.38	--	1212.38
BLOCK 4 (Ground Floor Office Room)	170.57	--	170.57
BLOCK 5 (Ground Floor EB Room)	26.56	--	26.56
BLOCK 6 (Ground Floor Office Room)	170.57	--	170.57
BLOCK 7 (Ground Floor EB Room)	26.56	--	26.56
BLOCK 8 (Ground Floor labour Room)	49.01	--	49.01
TOTAL	3662.75	52.92	3609.83
FLOOR SPACE INDEX(FSI)		= F.S.I AREA = AREA OF THE SITE = 3609.83 / 18543.28 = 0.194<1.5	
OSR AREA PROVIDED		= 1968.53 Sqm (10.55%)	
PARKING DETAILS			
PARKING DETAILS		REQUIRED	PROVIDED
LORRY PARKING		6 Nos	6 Nos
CAR PARKING		15 Nos	15 Nos
TWO WHEELER PARKING		54 Nos	57 Nos
CYCLE SPACE PARKING		54 Nos	60 Nos
Typ of LABOURS TO BE EMPLOYED		5 Nos	
MACHINE NAME		HP	Nos
EXPPELLER		25	4Nos
TOTAL		4Nos	100HP
JOINARY DETAILS			
Rs	ROLLING SHUTTER	2.44x2.44	
MD	MAIN DOOR	1.52x2.13	
D	DOOR	1.00x2.13	
D1	DOOR	0.76x2.13	
W	WINDOW	1.83x1.83	
W1	WINDOW	1.83x1.52	
W2	WINDOW	1.22x1.22	
V1	VENTILATOR	1.83x0.91	
V1	VENTILATOR	1.22x0.76	
G	GATE	10.00x3.05	
COLOUR INDEX			
SITE BOUNDARY			
BUILDING			
EXISTING ROAD			
DRIVE WAY			
OSR AREA			
ONLINE APPLICATION No: SWP/ BPA/ 008242/ 2023, Dt:17.03.2023 BP / TCP [TD] No : 36/2023 SUPERVISOR: K.PADMA SURVEYOR/ AD MAN: K.ARUNKUMAR			
APPLICANT.			
REGISTER ENGINEER.			