

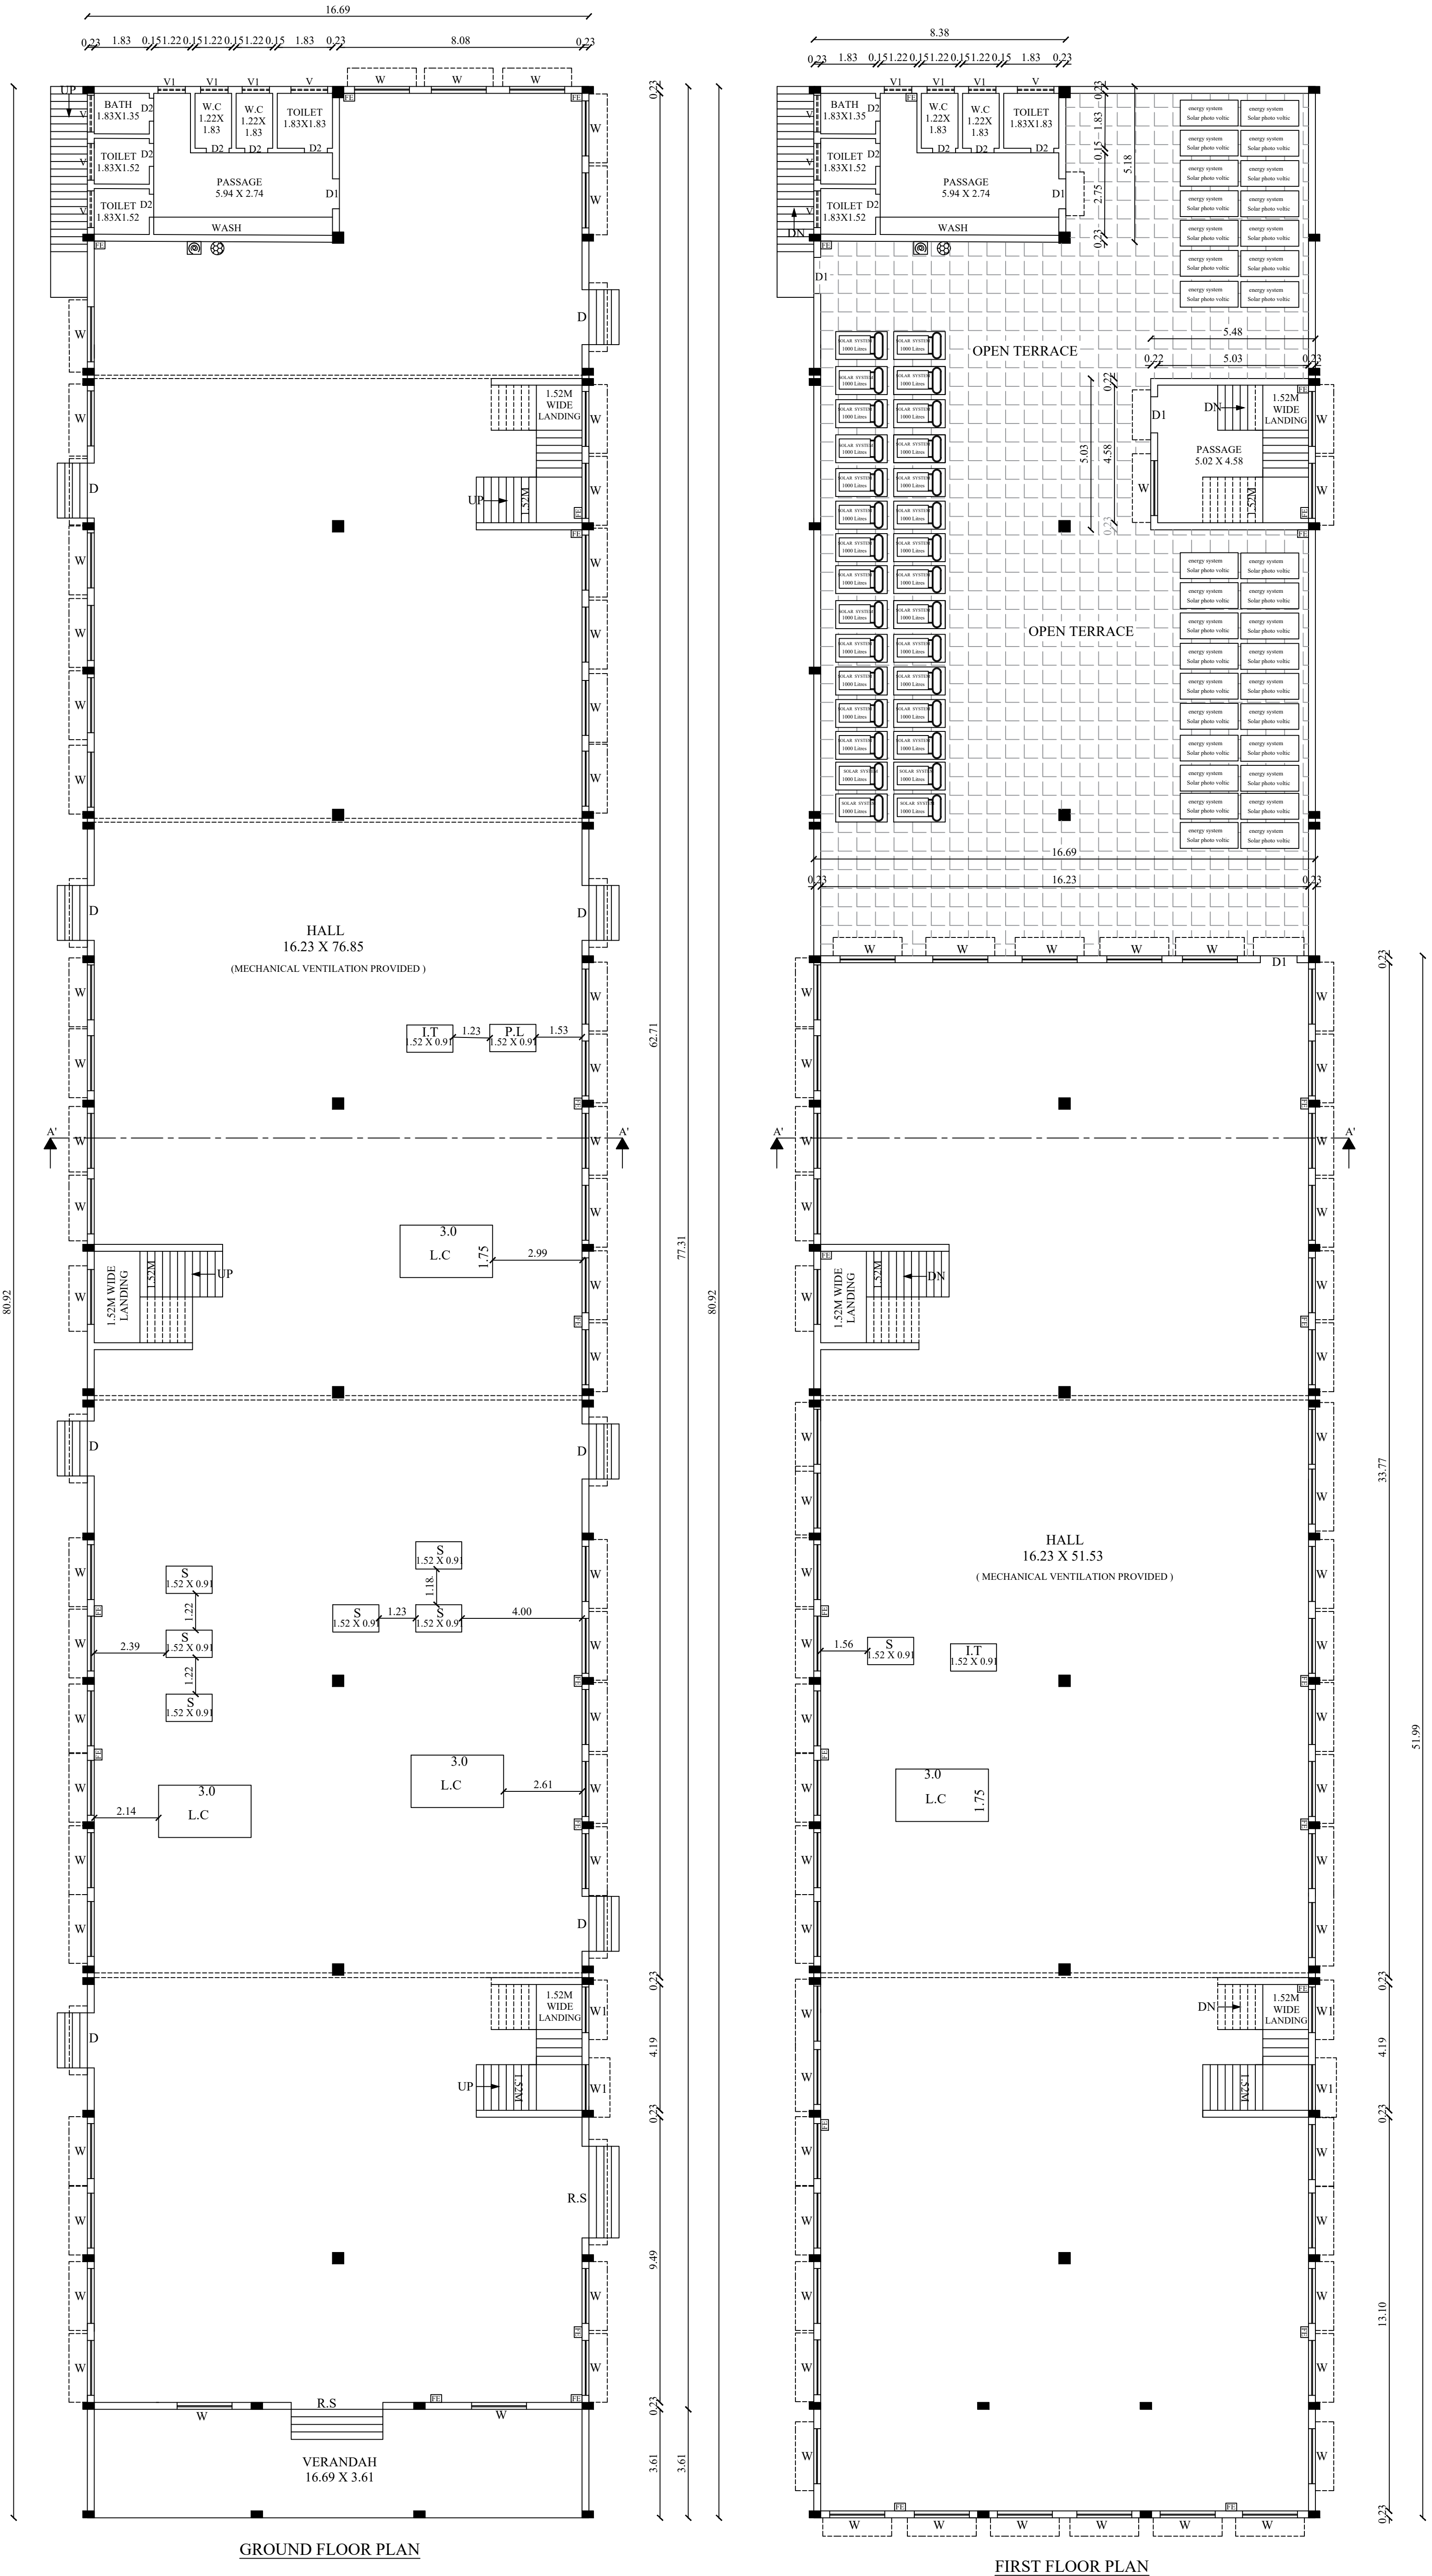
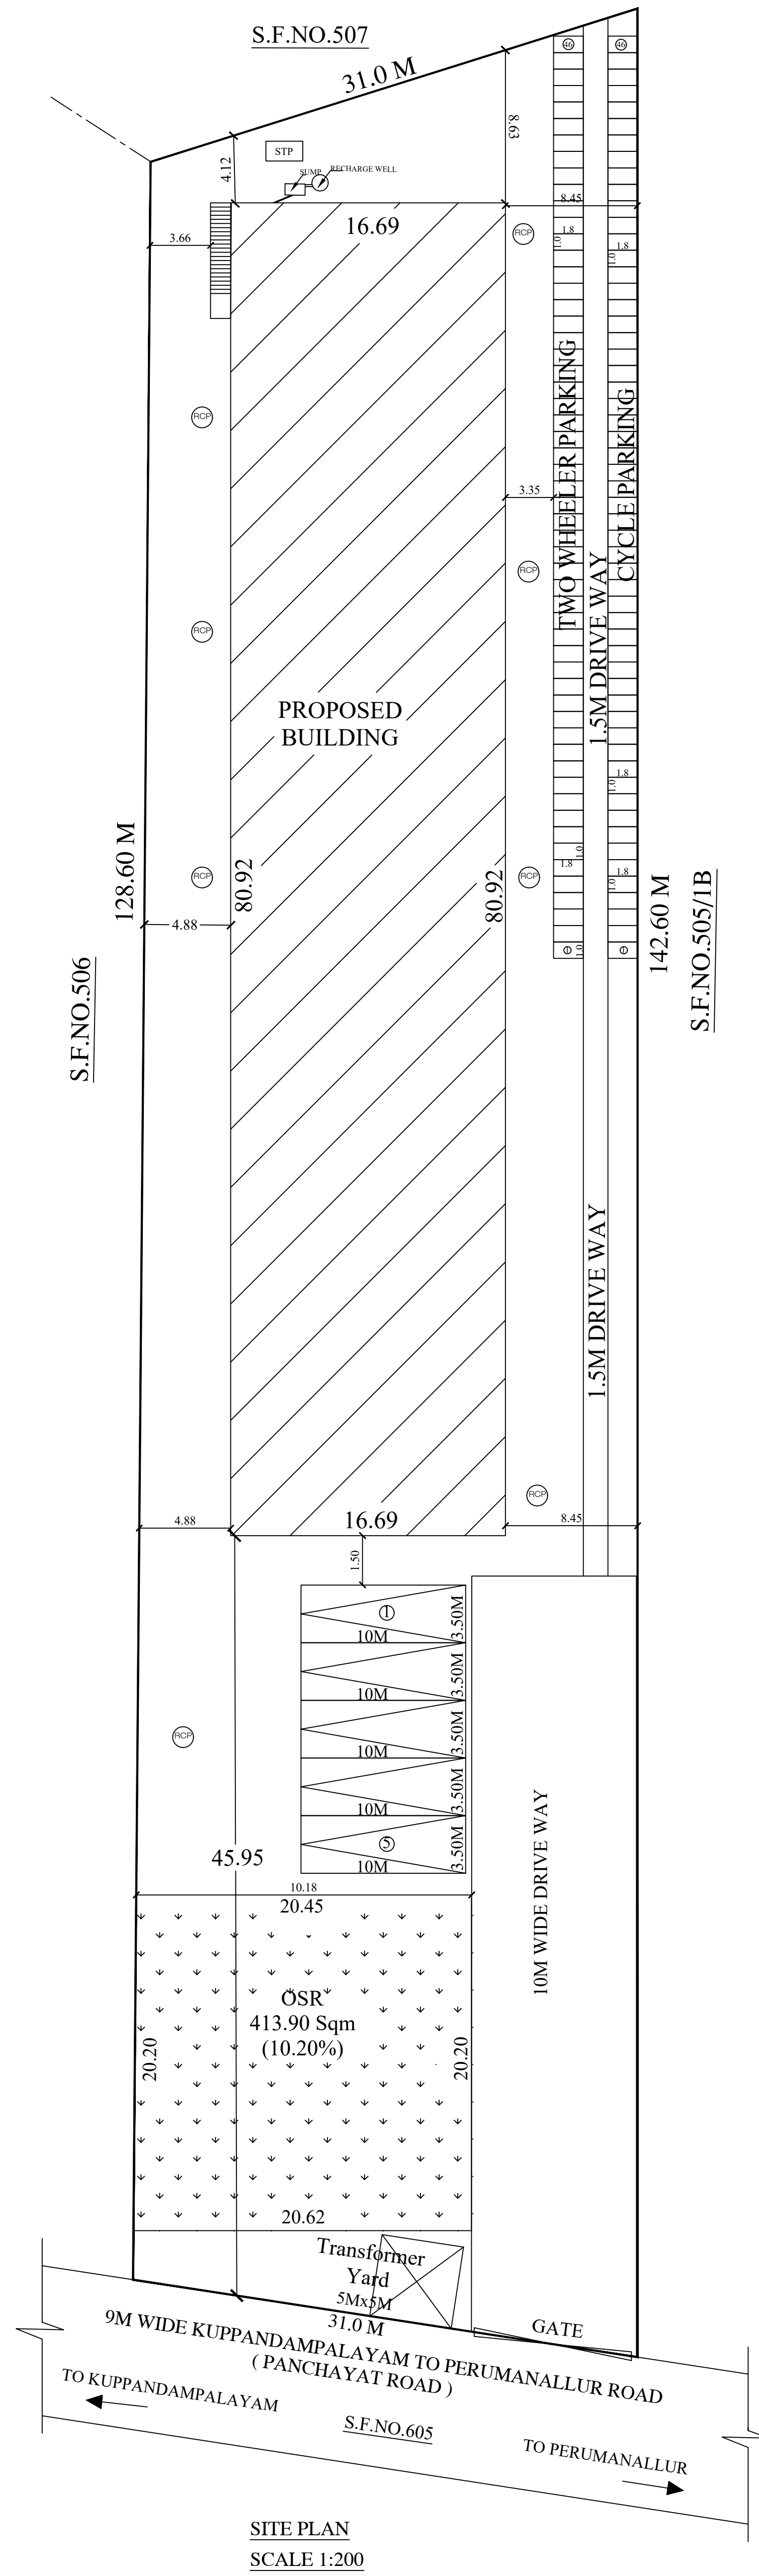
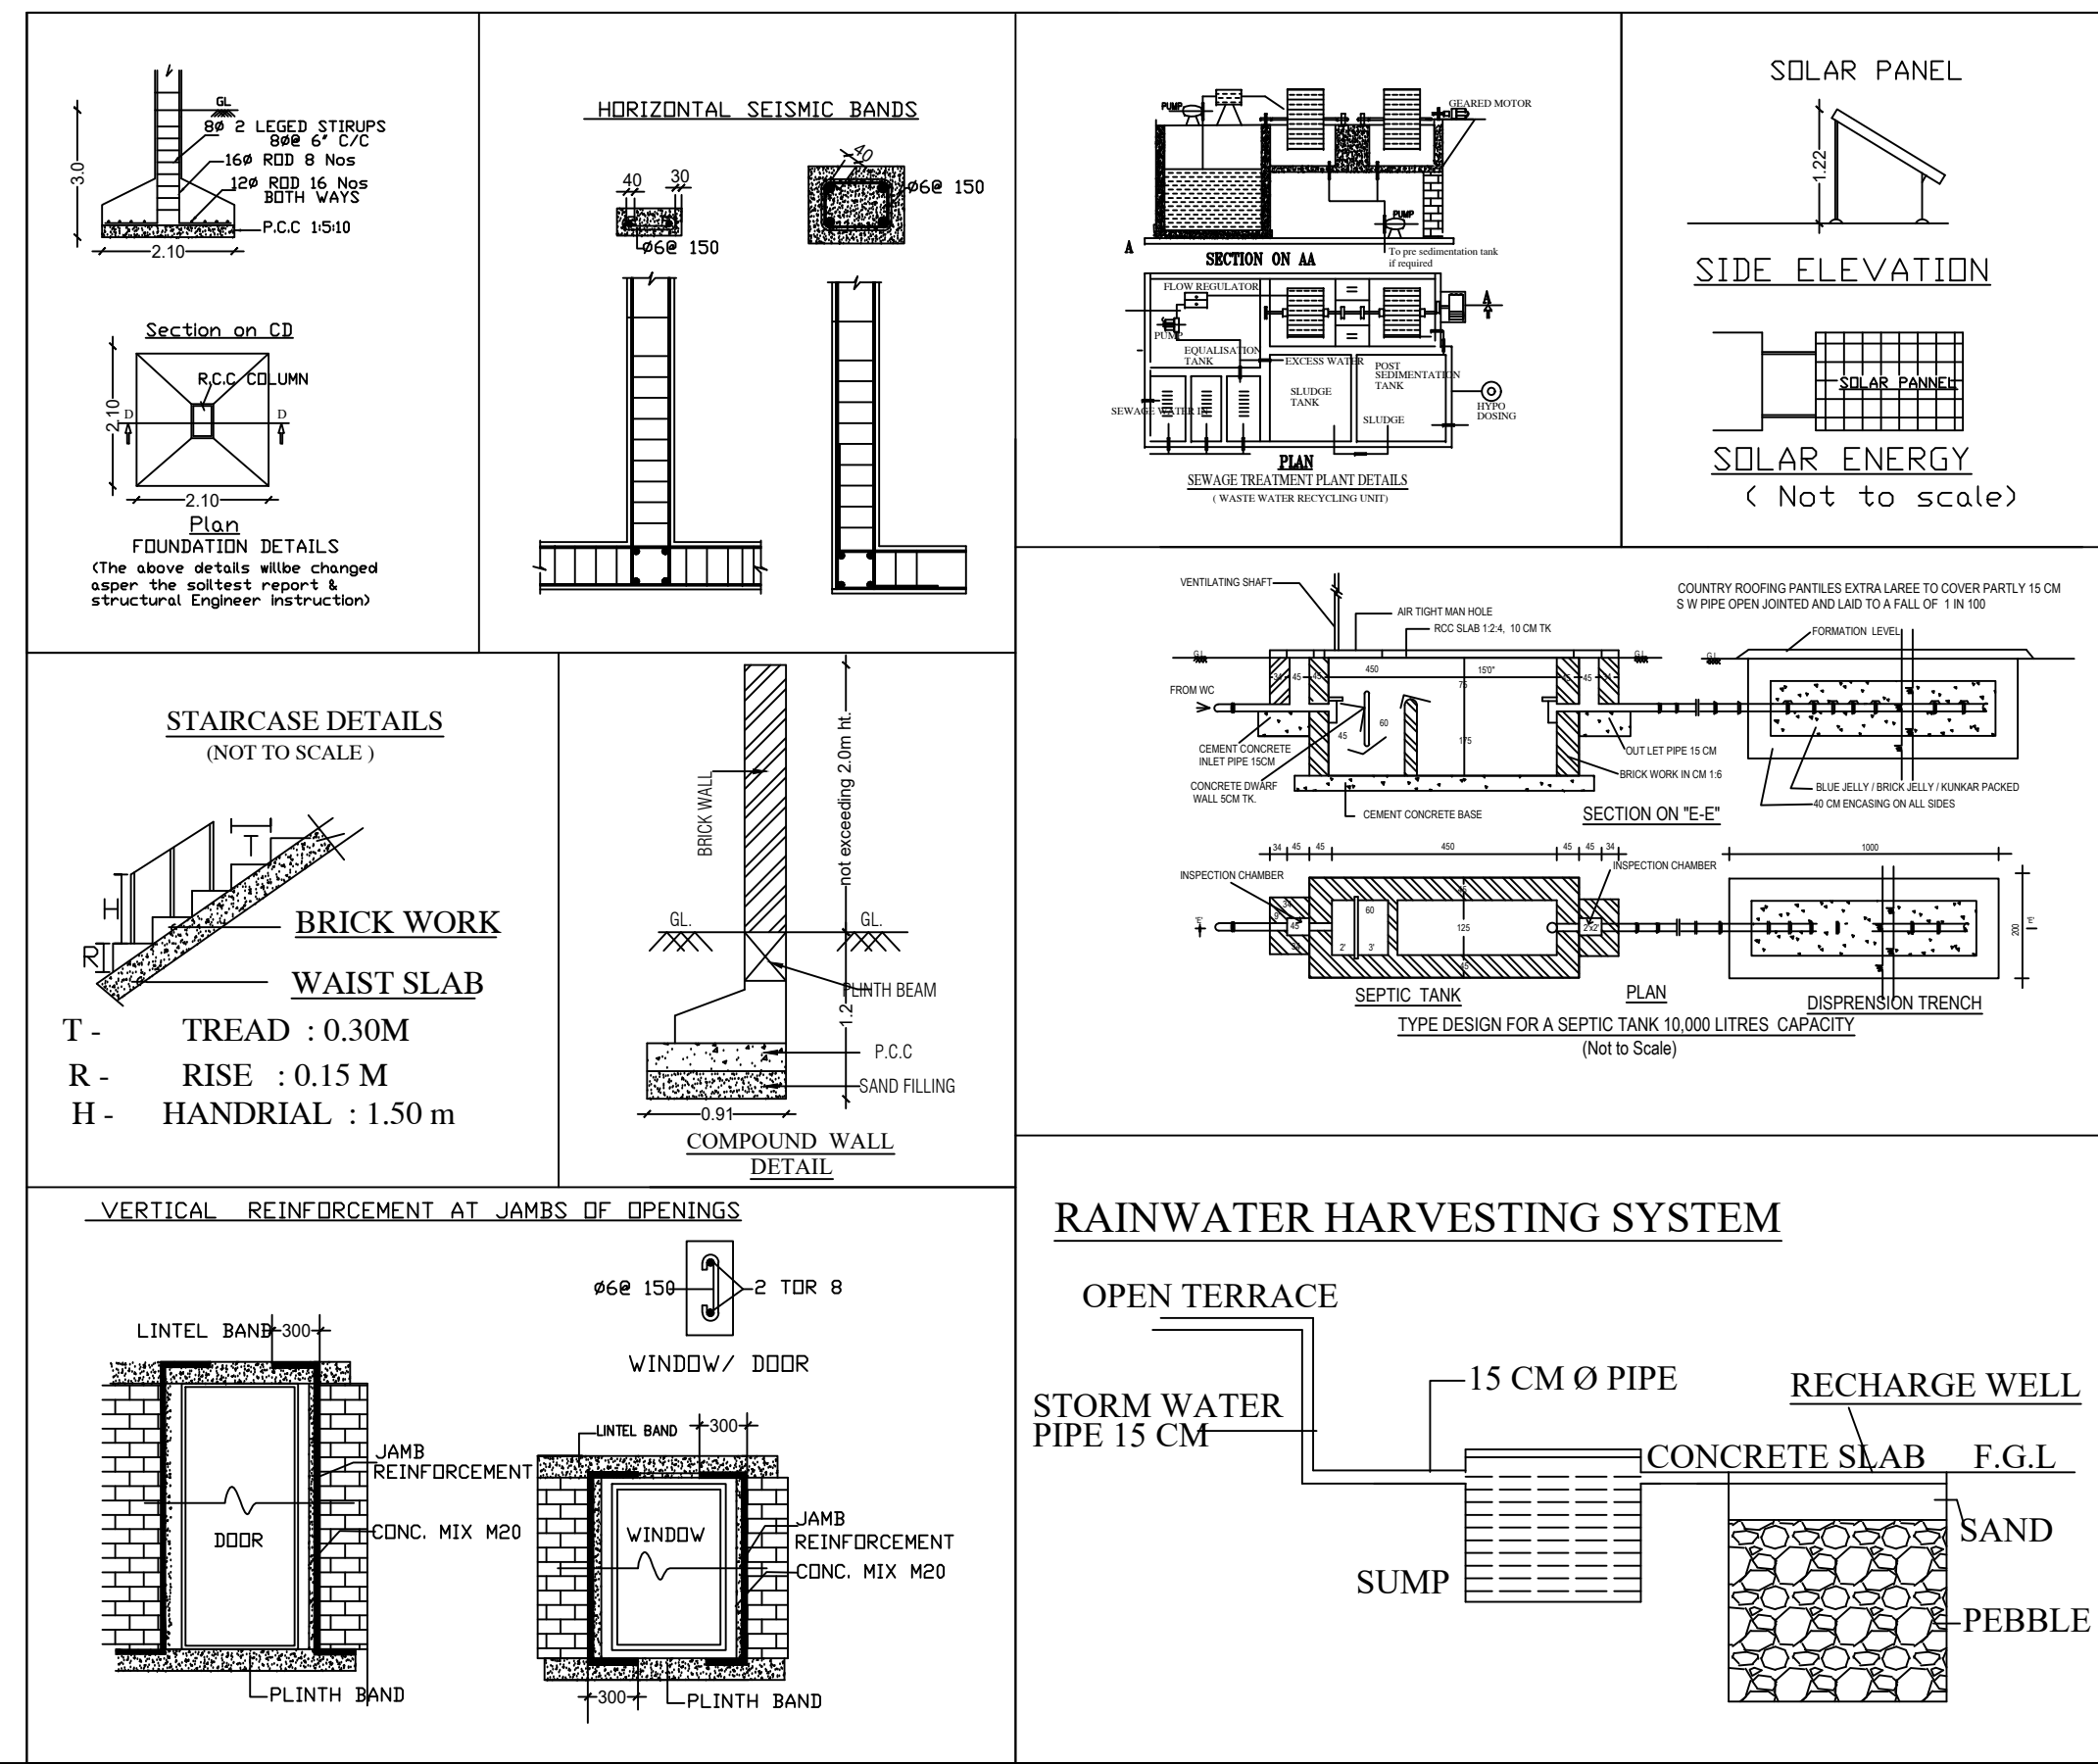


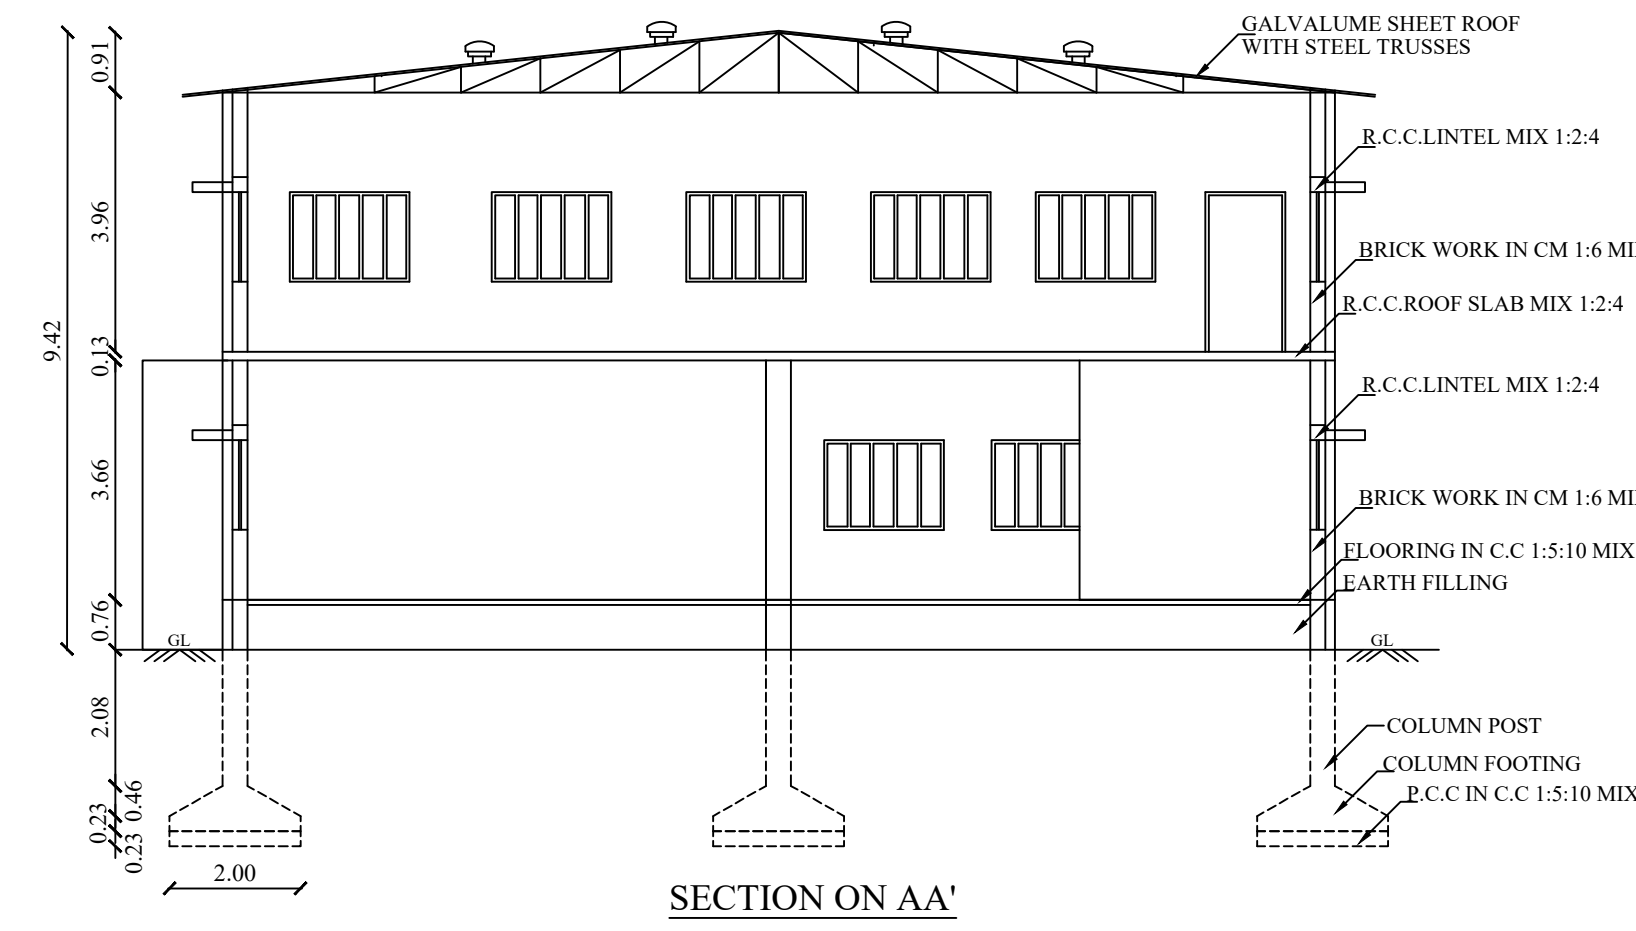

B.P/TCP[TD] No: 29/2023

Supervisor : K.Padma,

Surveyor/ A.D.Man : K.Arunkumar

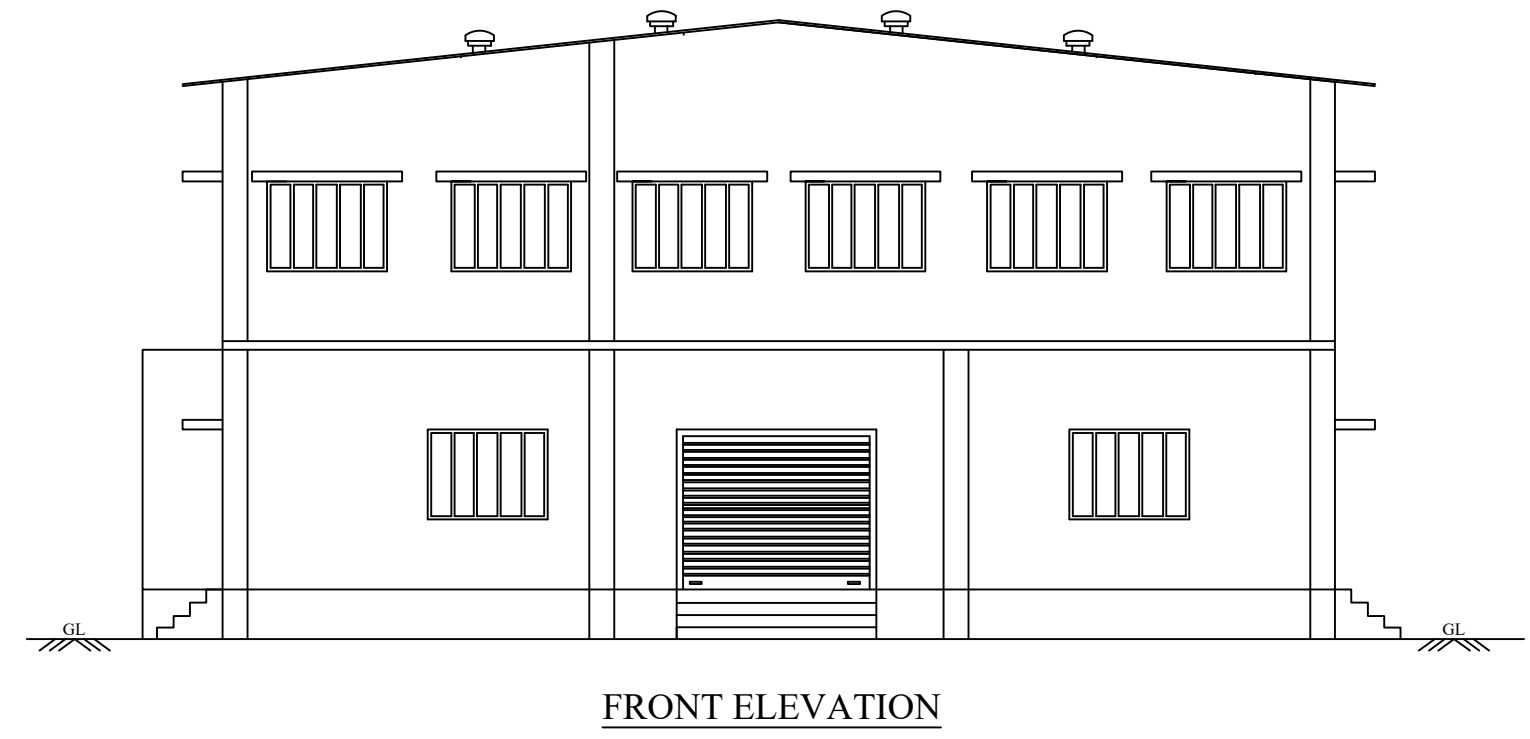

PLAN SHOWING THE PROPOSED CONSTRUCTION OF R.C.C ROOF GROUND FLOOR AND GALVALUME SHEET ROOF FIRST FLOOR GARMENT STICING & TAILORING UNIT INDUSTRIAL BUILDING IN S.F.NO.505/1A OF ETTIVEERAMPALAYAM VILLAGE & PANCHAYAT, AVINASHI TALUK, TIRUPUR DISTRICT.

NAME OF THE OWNER : Mr.VIVEKANAND,
S/o.Sri.PALANISAMY.

SCALE 1:100 All Dimensions are in " Meters "	
AREA OF DETAILS:-	IN SQ.M
As per Document	4046 . 82
As per Patta	4050 . 00
Super Imposed Plot Area	4081 . 14
FLOOR WISE BREAKUP	
FLOOR NAME	FSI in Sqm
FLOOR-GROUND	1350.55
FLOOR -FIRST	938 . 68
TOTAL	2289.23
FSI =	TOTAL F.S.I AREA SITE EXTENT = 2289.23 / 4046.82 = 0.56 < 1.5
OSR AREA PROVIDED :- 413.90 Sqm (10.20 %)	
JOINERY DETAILS	
SYMBOL	JOINERY NAME
R.S	ROLLING SHUTTER
D	DOOR
D1	DOOR
D1	DOOR
W	WINDOW
W1	WINDOW
V	VENTILATOR
V1	VENTILATOR
MACHINES	
S	SINGER
P.L	PAT LOCK
L.C	LAY CUTTING
I.T	IRONING TABLE
ELECTRICALS	
TOTAL	
TOTAL H.P	
PARKING DETAILS	
LORRY PARKING	5
TWO WHEELER PARKING	46
CYCLE PARKING	46
NO.OF LABOURS : 15 NOS	
COLOR INDEX	
SITE BOUNDRY	-
PROPOSED BUILDING	-
EXISTING ROAD	-
PERCOLATION PIT	-
APPLICANT:	
E.T.SARAVANA KUMAR B.E.M.E.(Struct) STRUCTURAL ENGINEER GRADE - II REG No : 019 / RSE - II / 13.05.2019 Door.No : 81, V.A.T. Complex, RVE Nagar, Rakkiyapalayam Pirivu, TIRUPUR - 641 604, Cell: 97862 49123.	
STRUCTURAL ENGINEER:	
E.C.A.RAJASEKAR. D.E.(Civil), M.I.E. CHARTERED ENGINEER (M- 1675227) LPA/REG-1/028/13.05.2019 CBE Reg/CE/2020/03/006 11/7, MOORTHY NAGAR, 5TH STREET, TIRUPUR - 7 MOBILE 98959 74557	
REGISTERED ENGINEER / ARCHITECT:	