
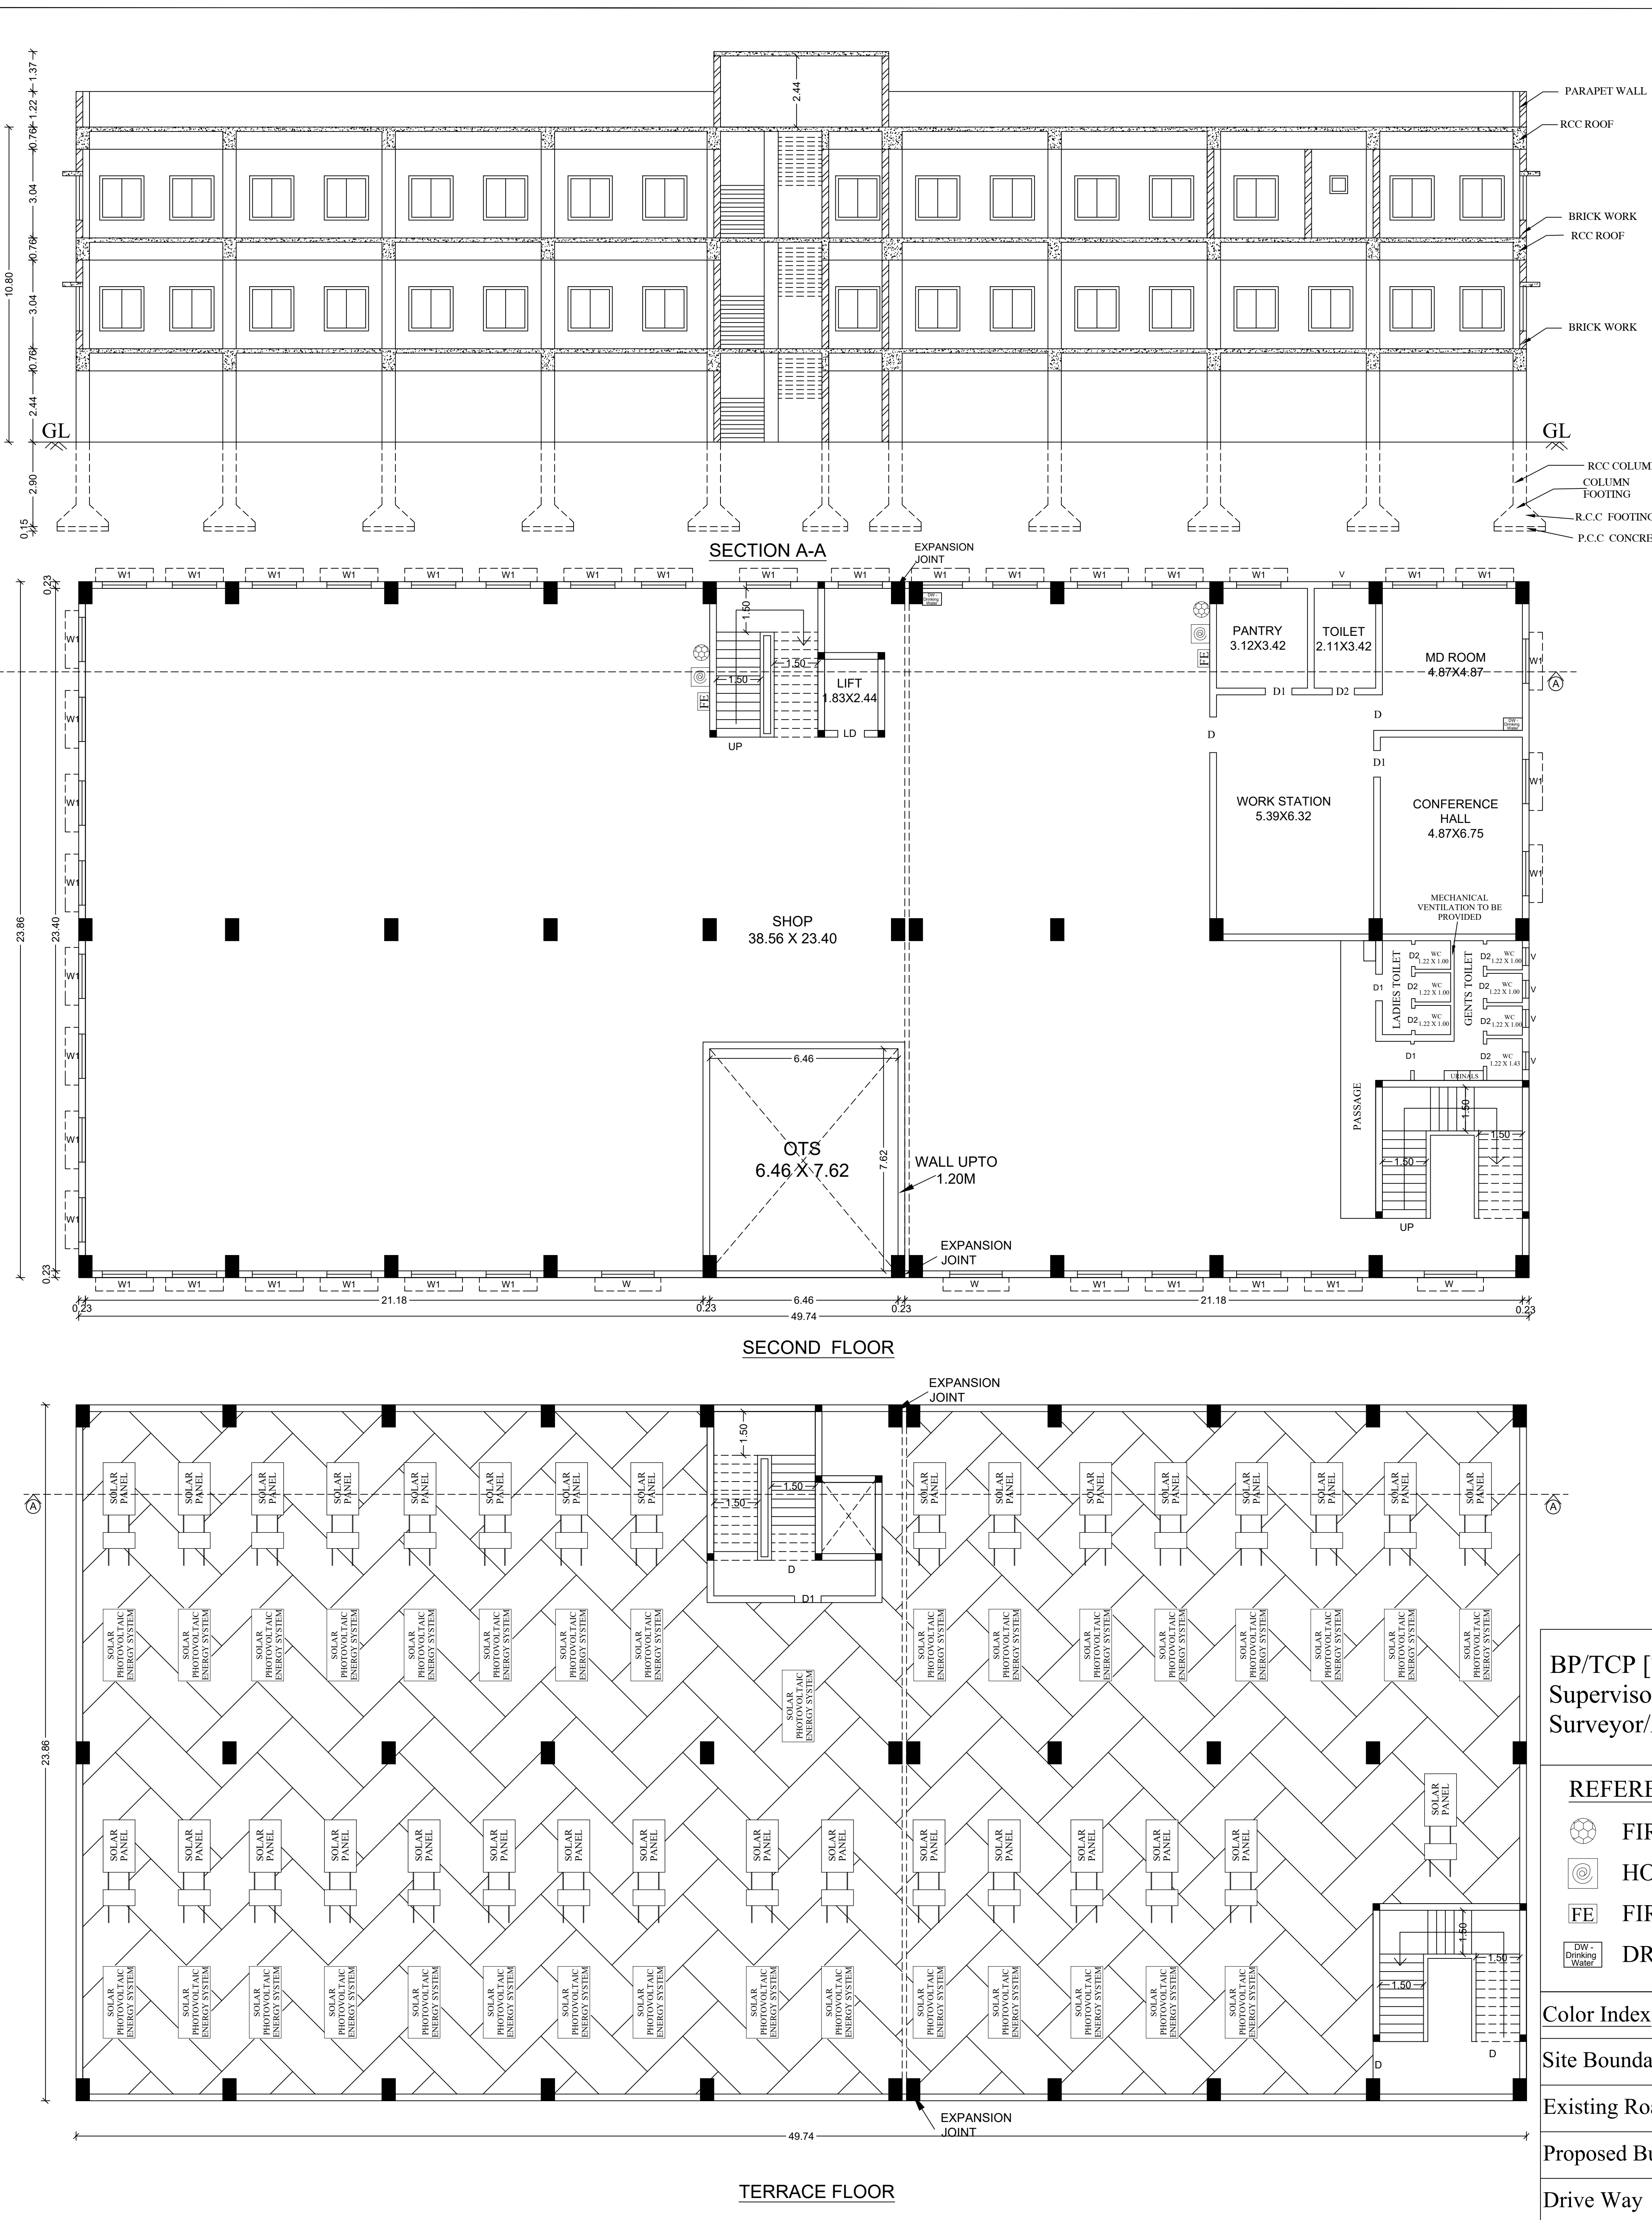
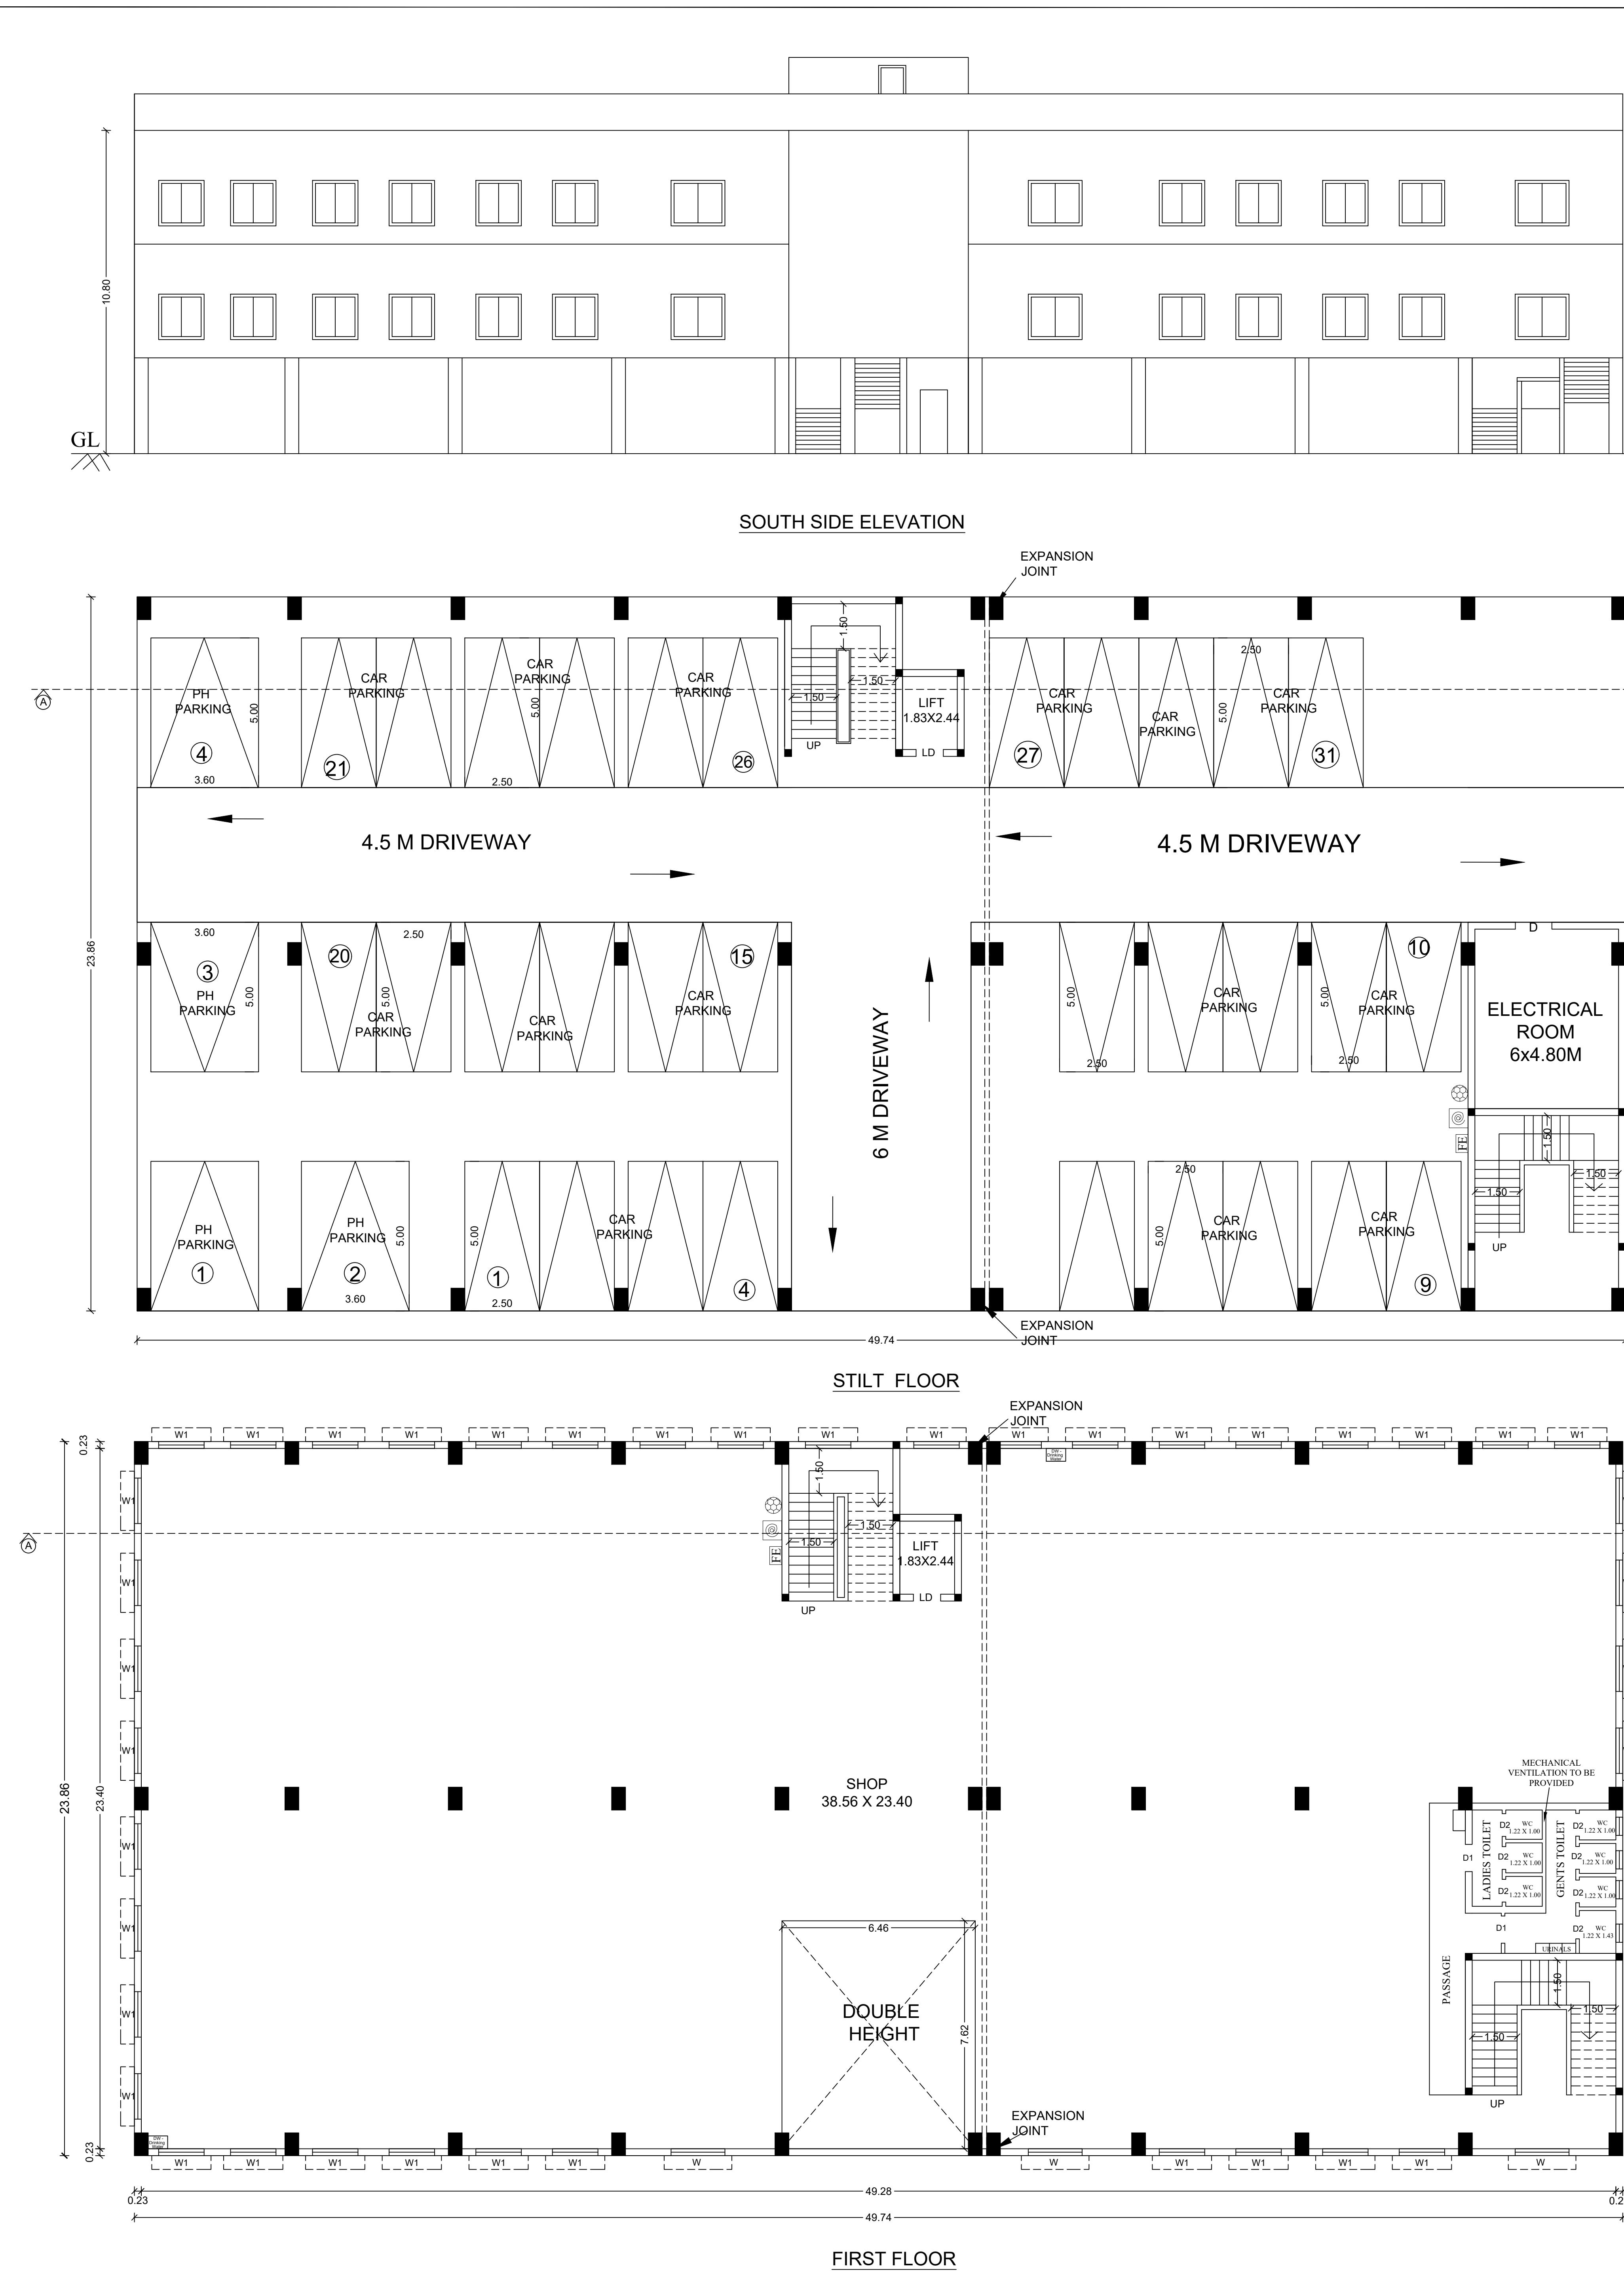
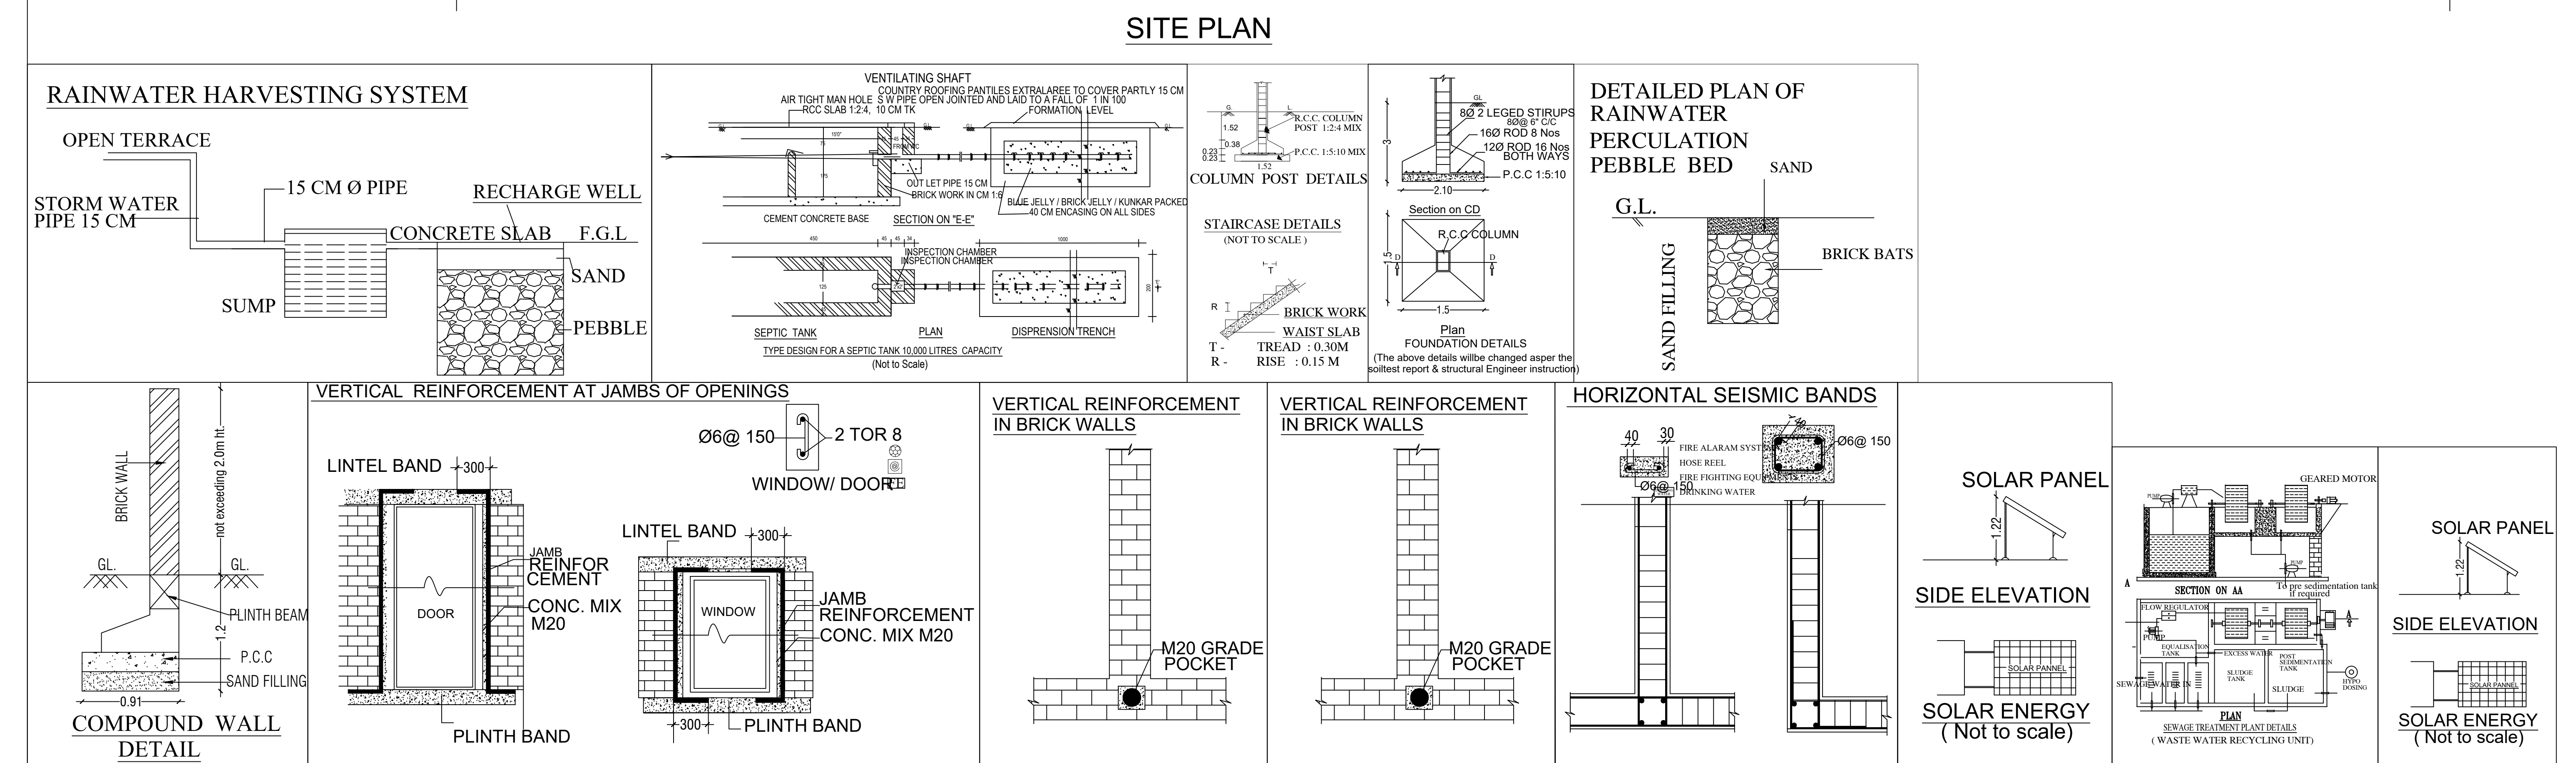
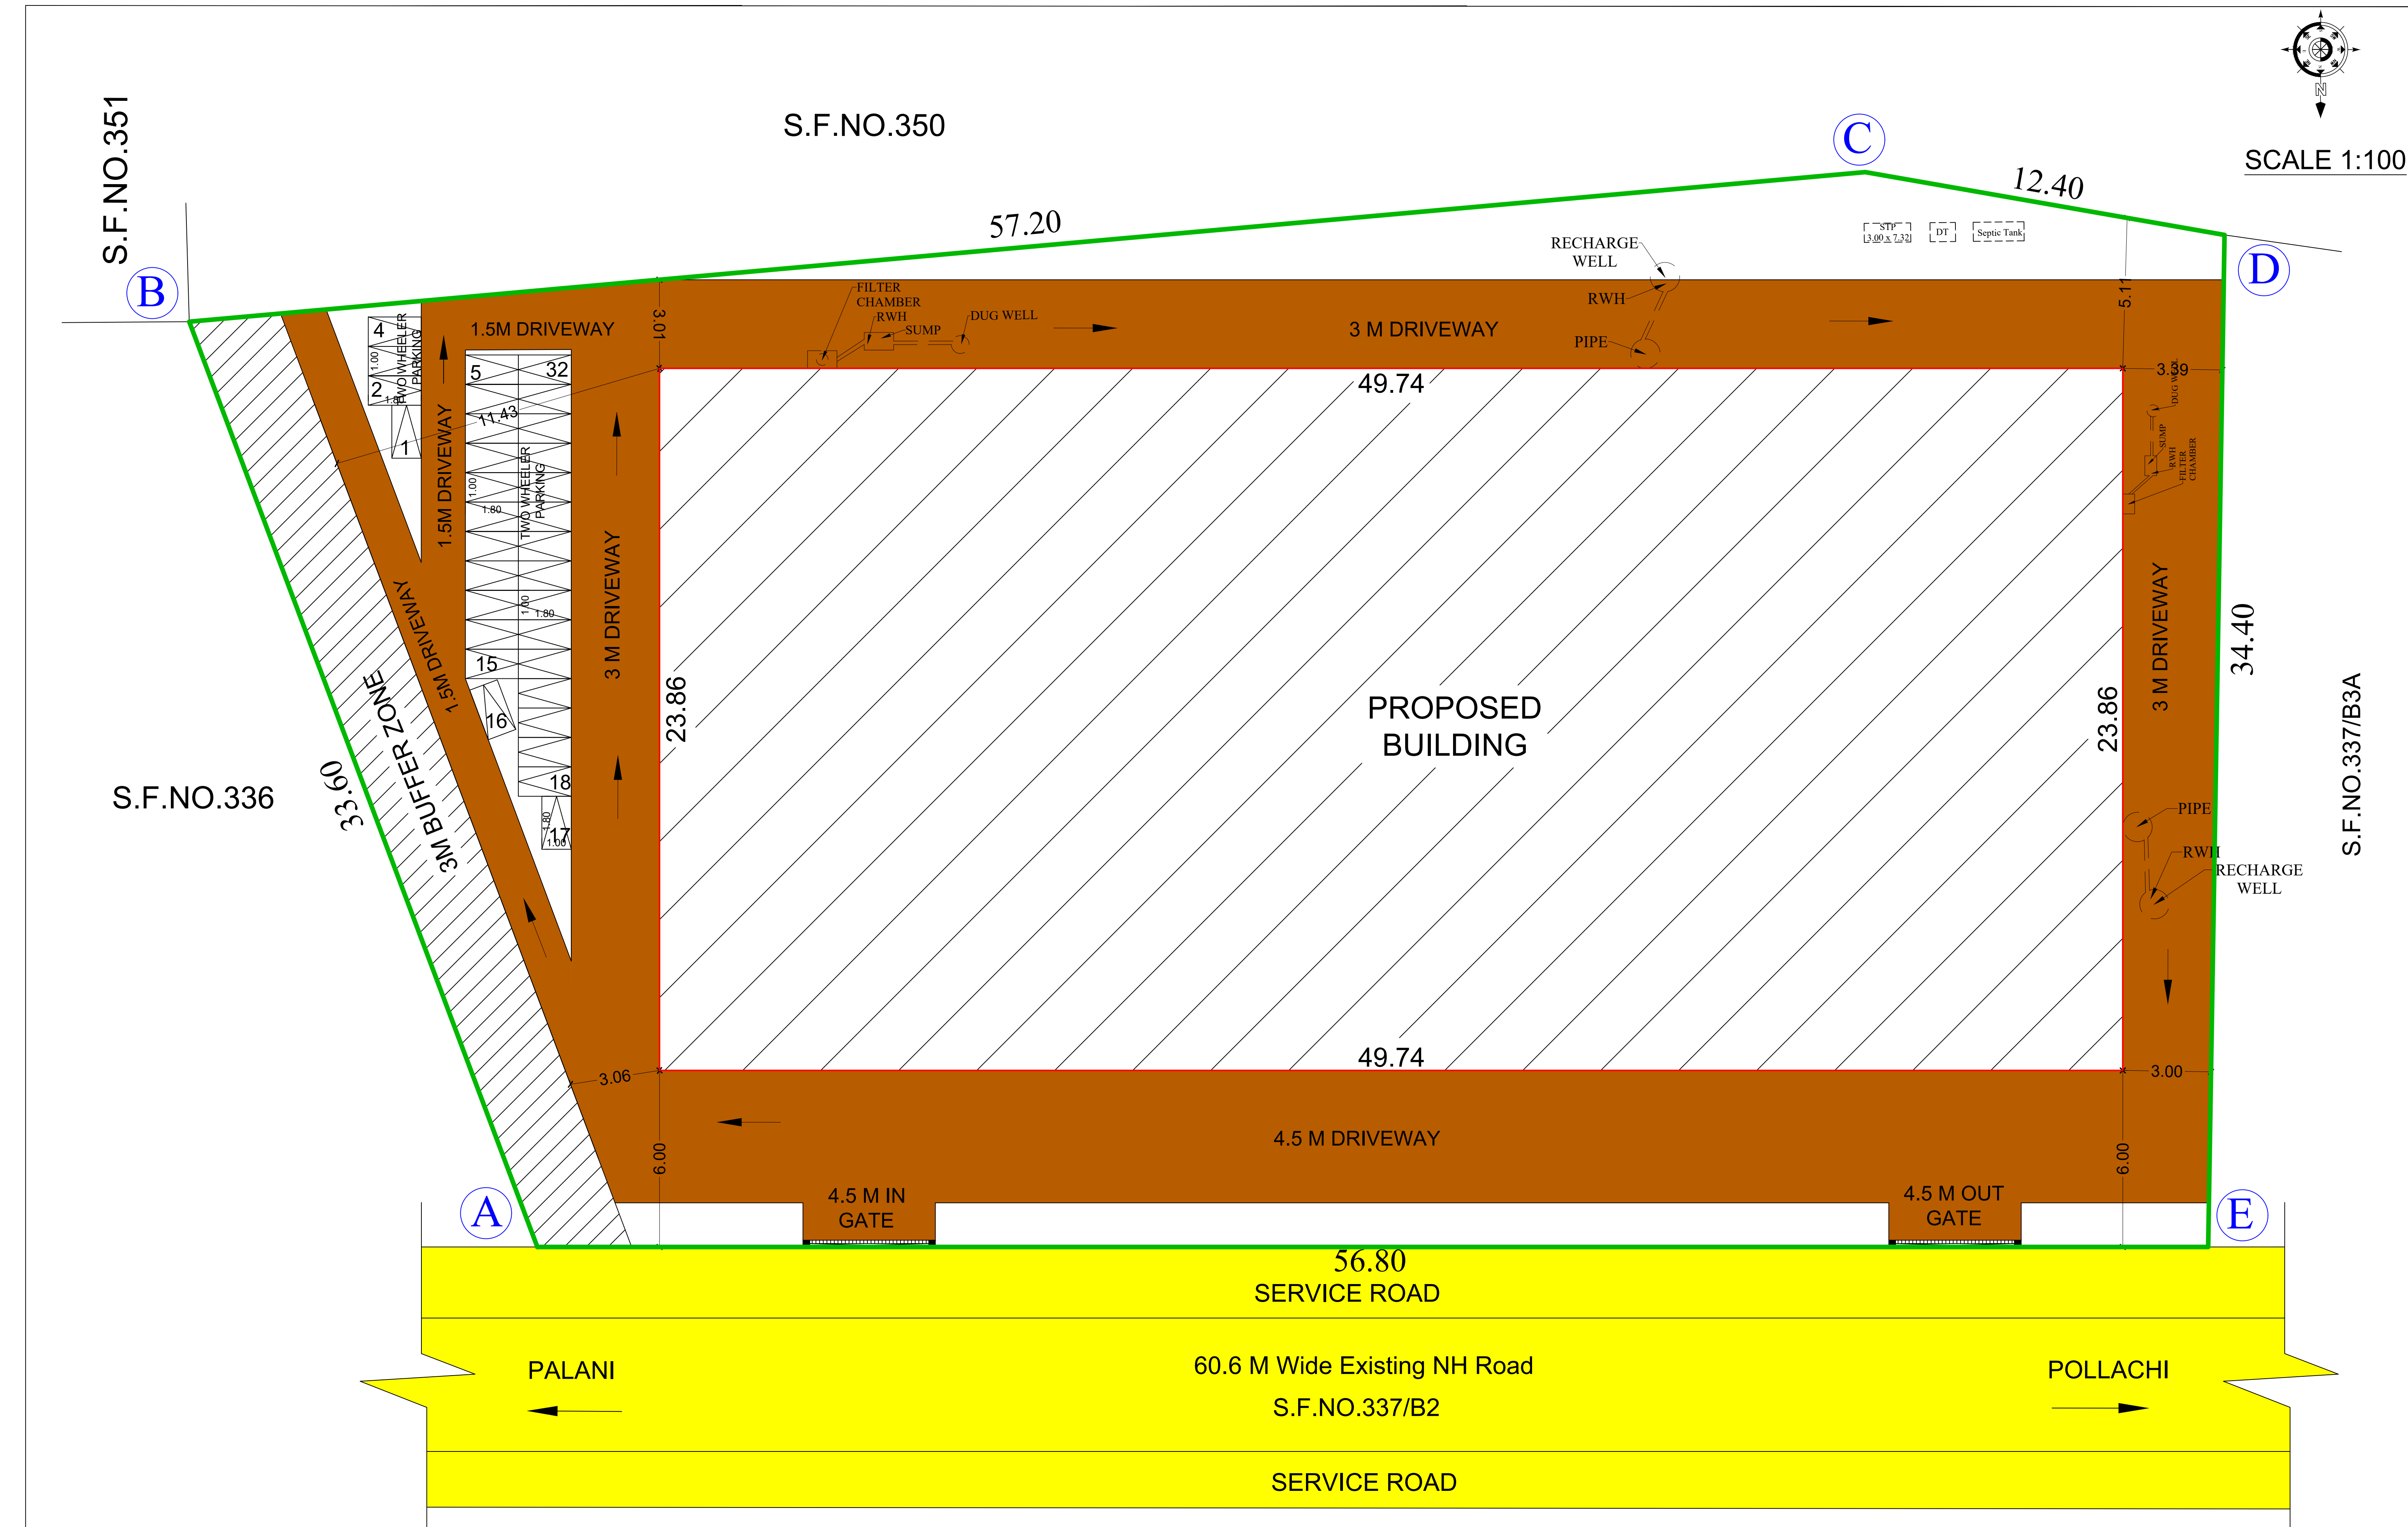
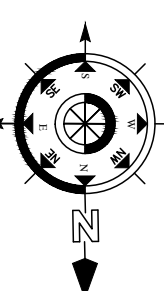
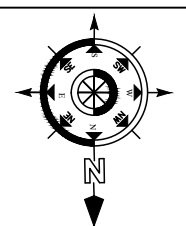


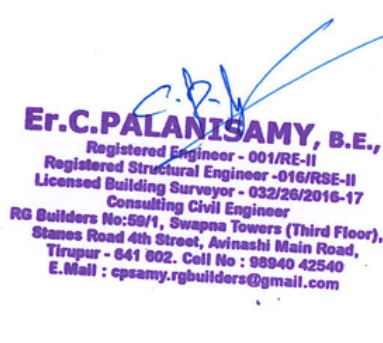

		SITE AND DETAILED PLAN SHOWING THE PROPOSED CONSTRUCTION OF RCC ROOF COMMERCIAL BUILDING (SHOP) IN S.F.NO.337/B3B AT CHINNAVEERAMPATTI VILLAGE, UDUMALAPET TALUK, TIRUPPUR DISTRICT.				
ALL DIMENSIONS ARE IN METER						
NAME OF THE APPLICANT : Mr.S.G.VIJAY ANAND						
AREA DETAILS :						
AS PER DOCUMENT				- 0.55Acre (or) 2225.77 Sq.m		
AS PER PATTA				- 2230.00 Sq.m		
AS PER SUPER IMPOSED AREA				- 2174.03 Sq.m		
AREA DETAILS :						
S.No	Description	FSI Area	Non FSI Area	Total Built up Area		
1	STILT FLOOR	-	1186.96	1186.96		
2	FIRST FLOOR	1186.96	-	1186.96		
3	SECOND FLOOR	1137.76	49.20	1186.96		
5	TERRACE	-	71.24	71.24		
TOTAL :		2324.72	1307.4	3632.12		
FLOOR SPACE INDEX = $\frac{\text{FSI AREA}}{\text{SITE AREA}} = \frac{2324.72}{2174.03} = 1.07 < 2$						
JOINERY DETAILS						
SYMBOL	DESCRIPTION			IN METER		
LD	Lift Door			0.91 X 2.44		
D	Door			1.22 X 2.44		
D1	Door 1			0.91 X 2.44		
D2	Door 2			0.76 X 2.44		
W	Window			1.80 X 1.22		
W1	Window 1			1.51 X 1.22		
V	Ventilator			0.91 X 0.91		
Parking Area Description		Area	Required	Provided		
1 Car space for every 75 Sq.m of floor area		2324.72	31	31+4(PH PARKING)		
1 two wheeler space for every 75 Sq.m of floor area		2324.72	31	32		
o. : 33/2023 : R.Sebasti Rosali an : Ragesh Ravi						
REGISTERED		REGISTERED ENGINEER		REGISTERED ENGINEER		
STRUTURAL ENGINEER						
ARM SYSTEM						
EL						
HTING EQUIPMENT						
G WATER						