
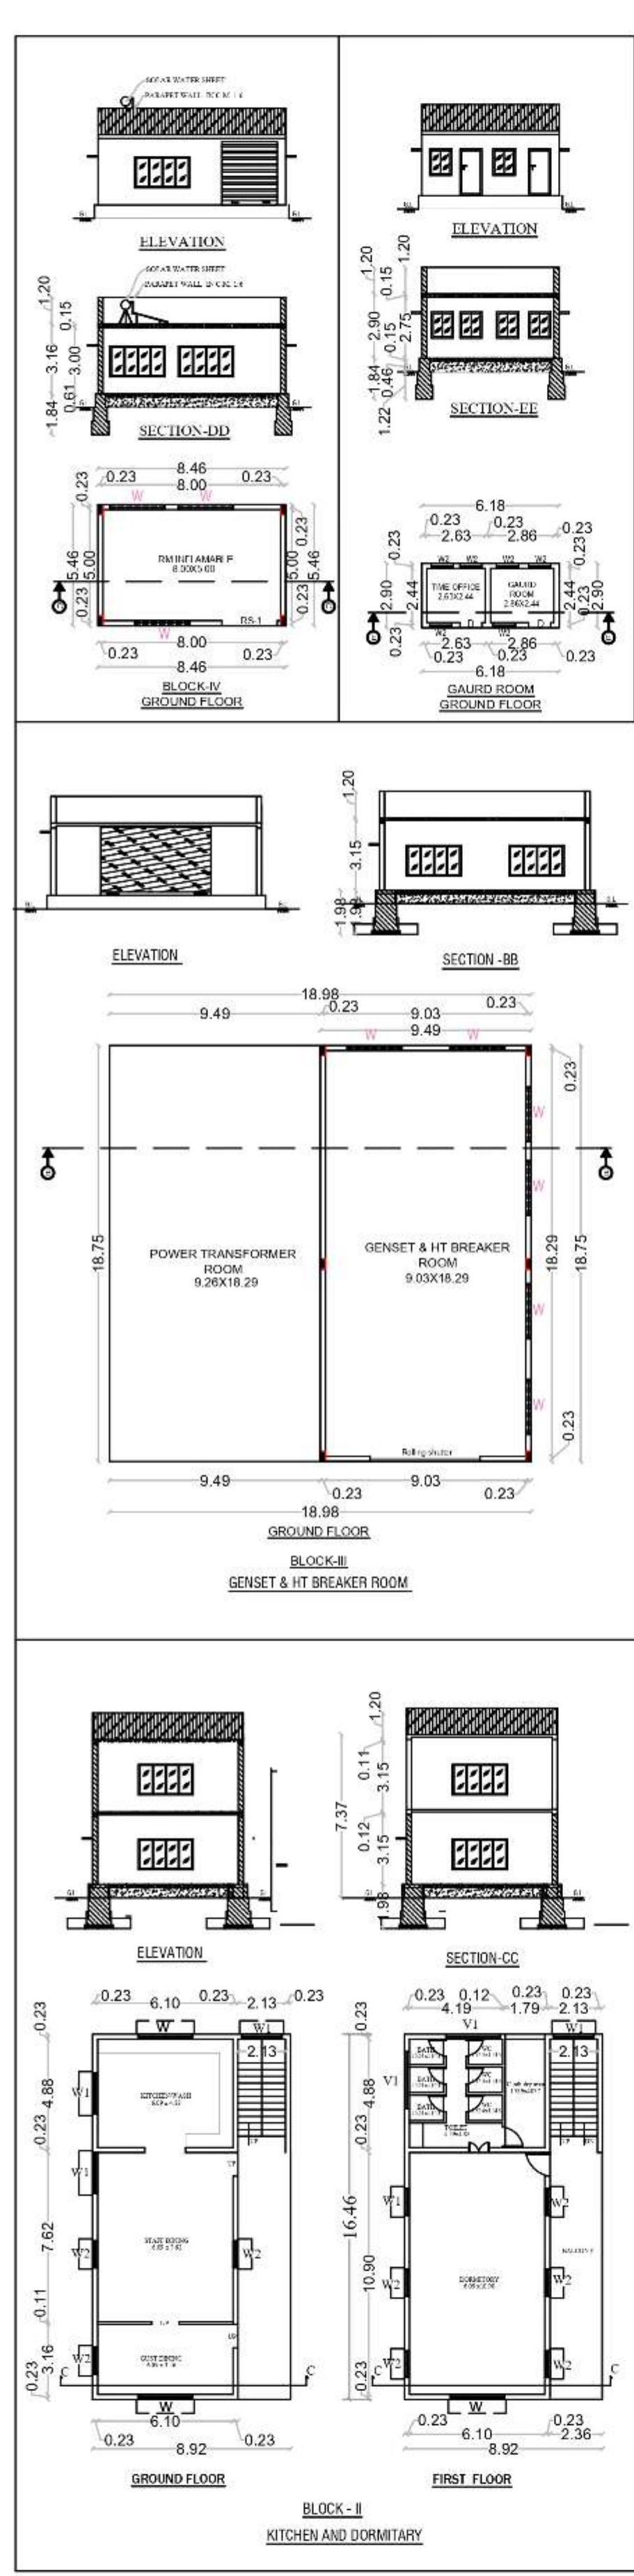
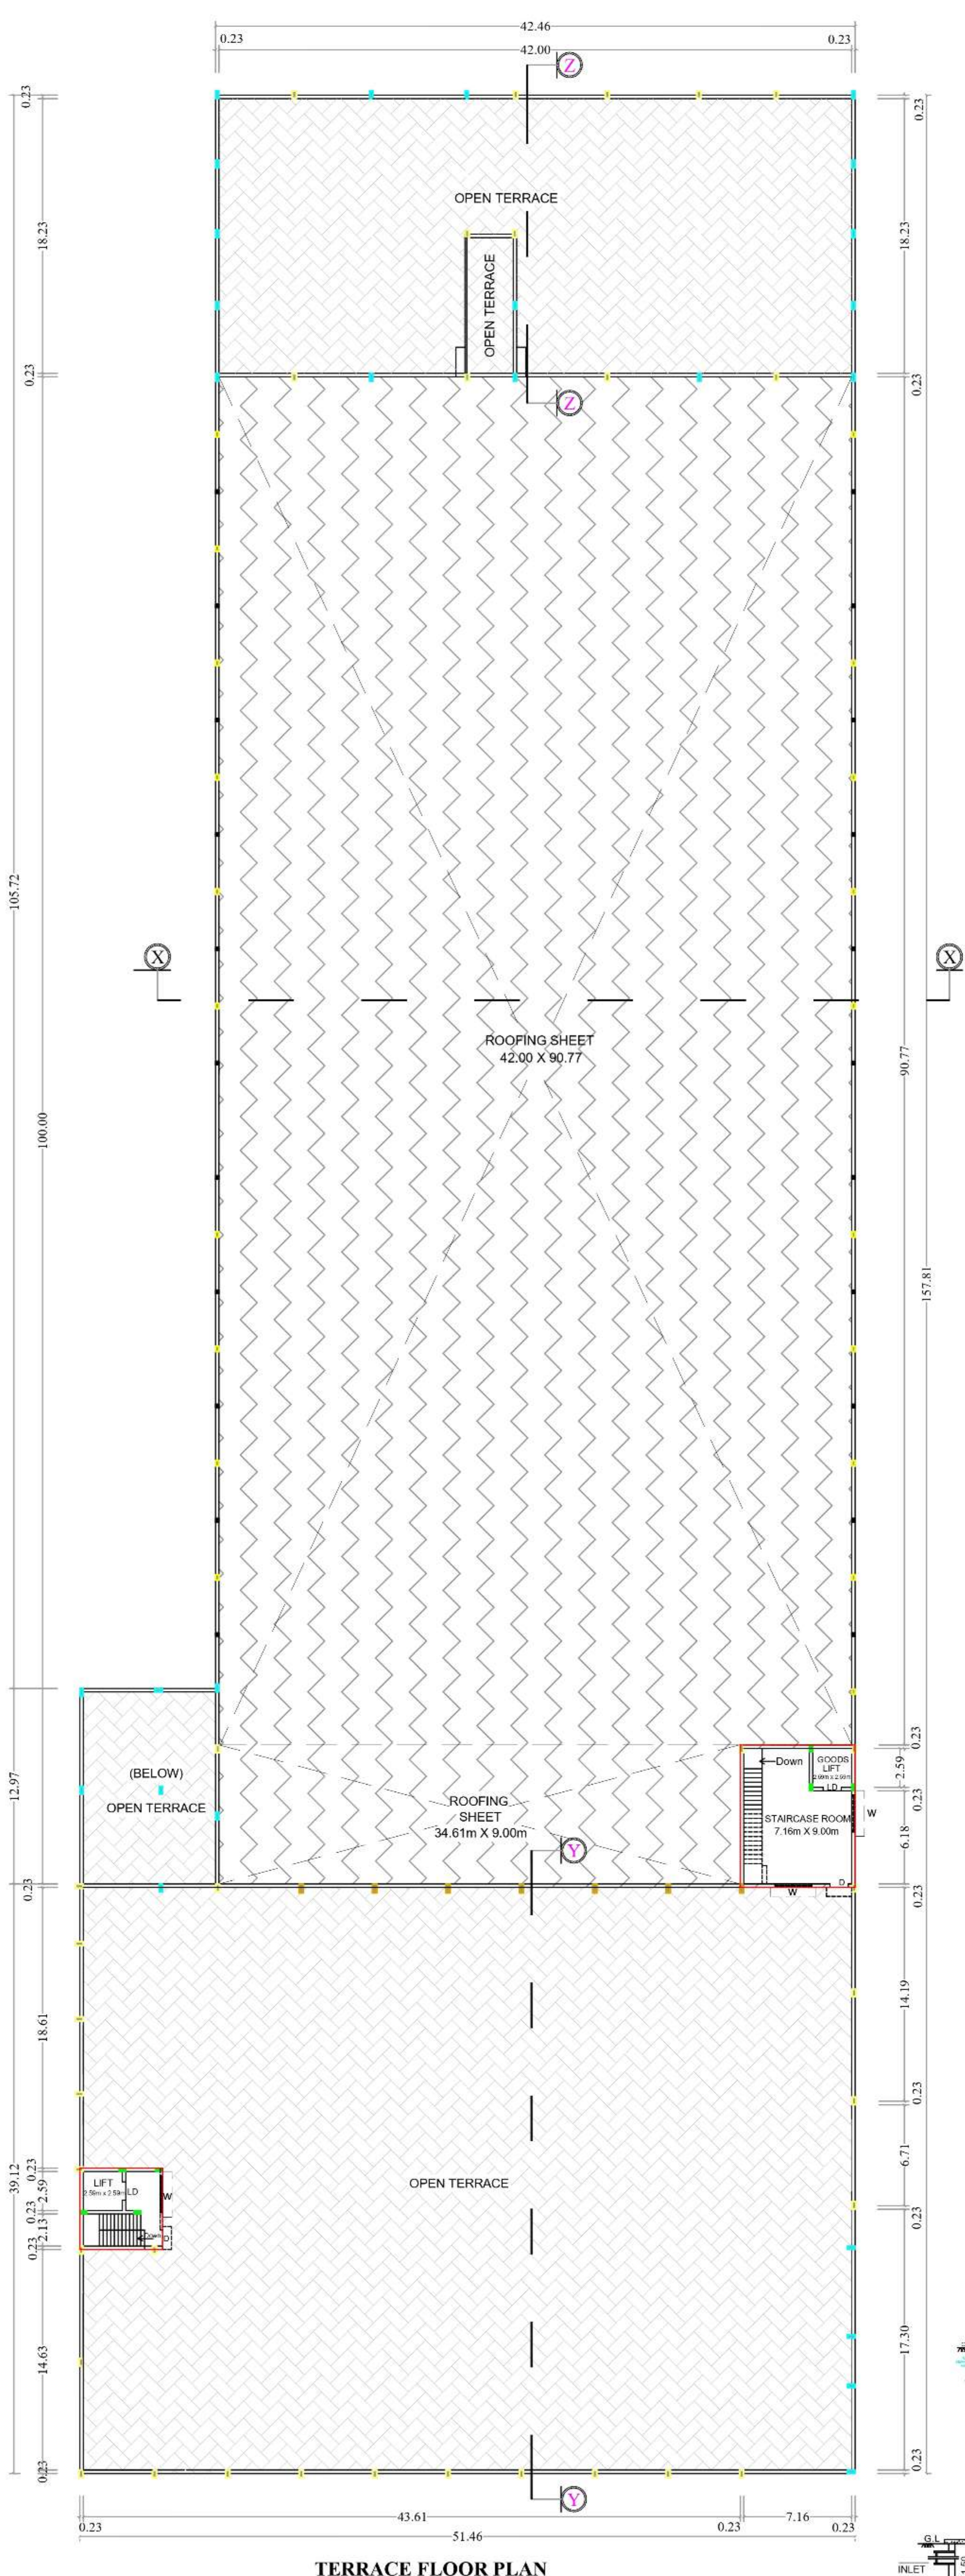
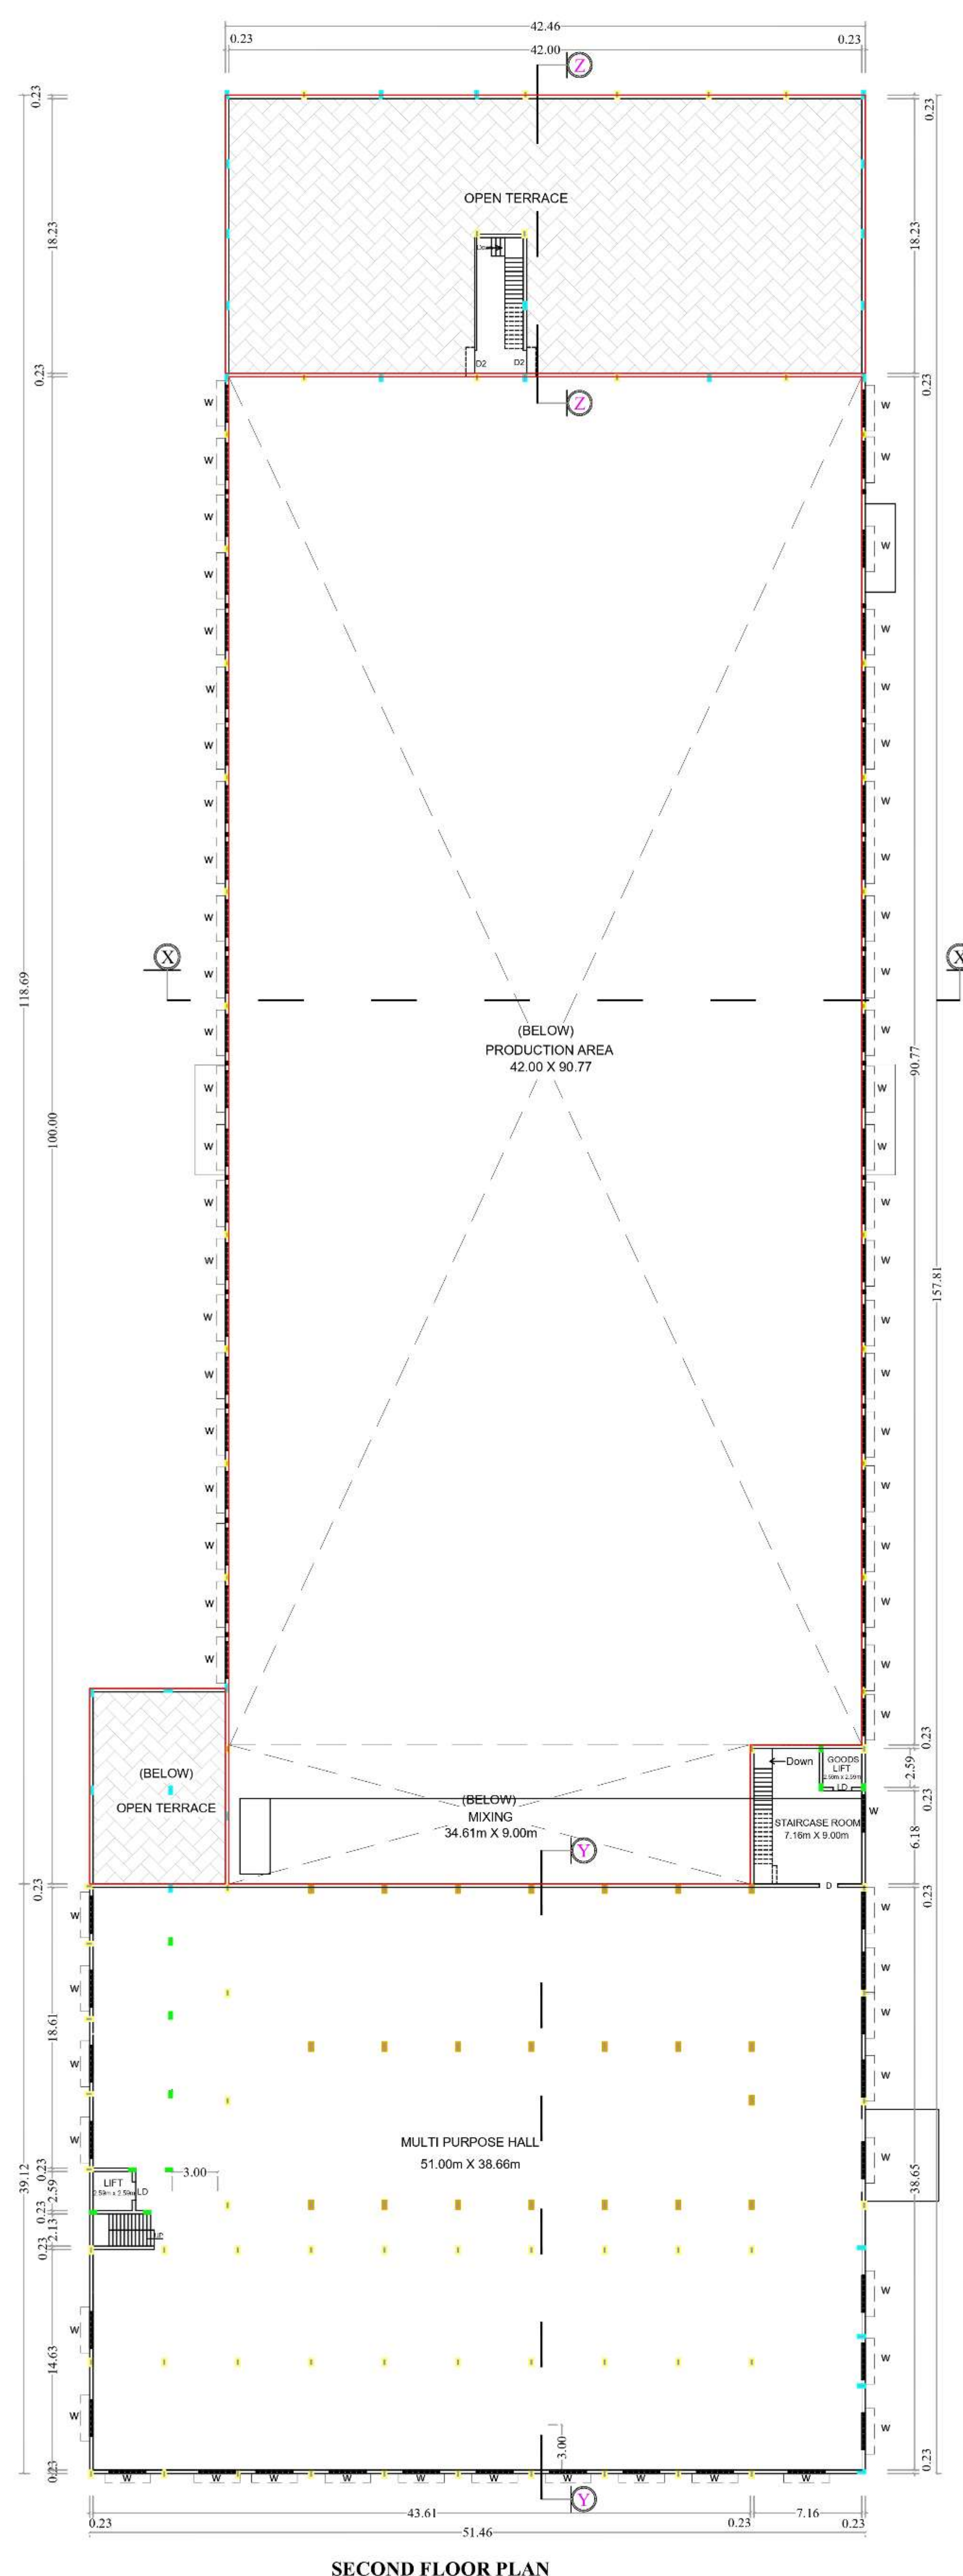
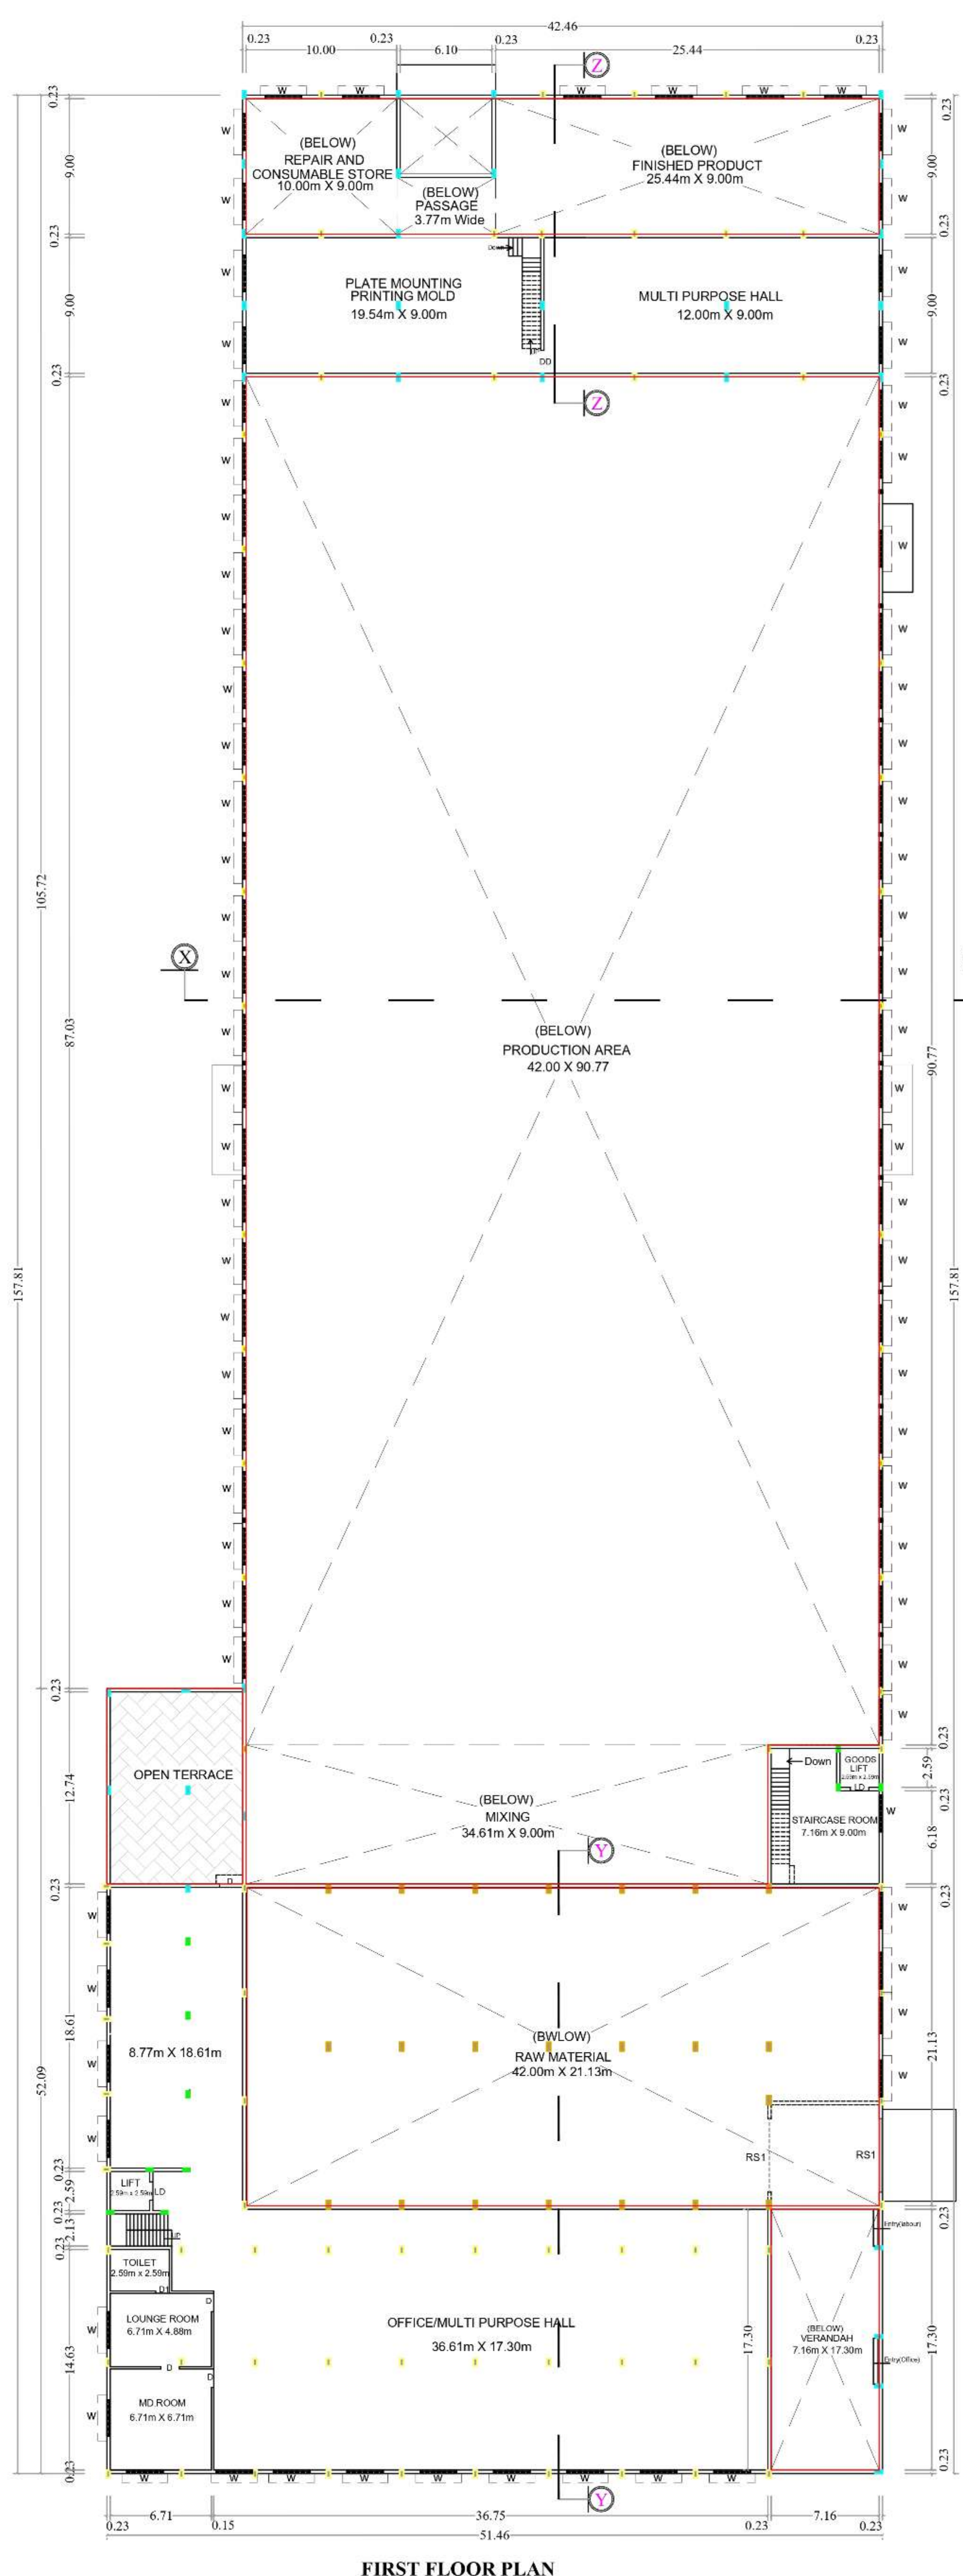
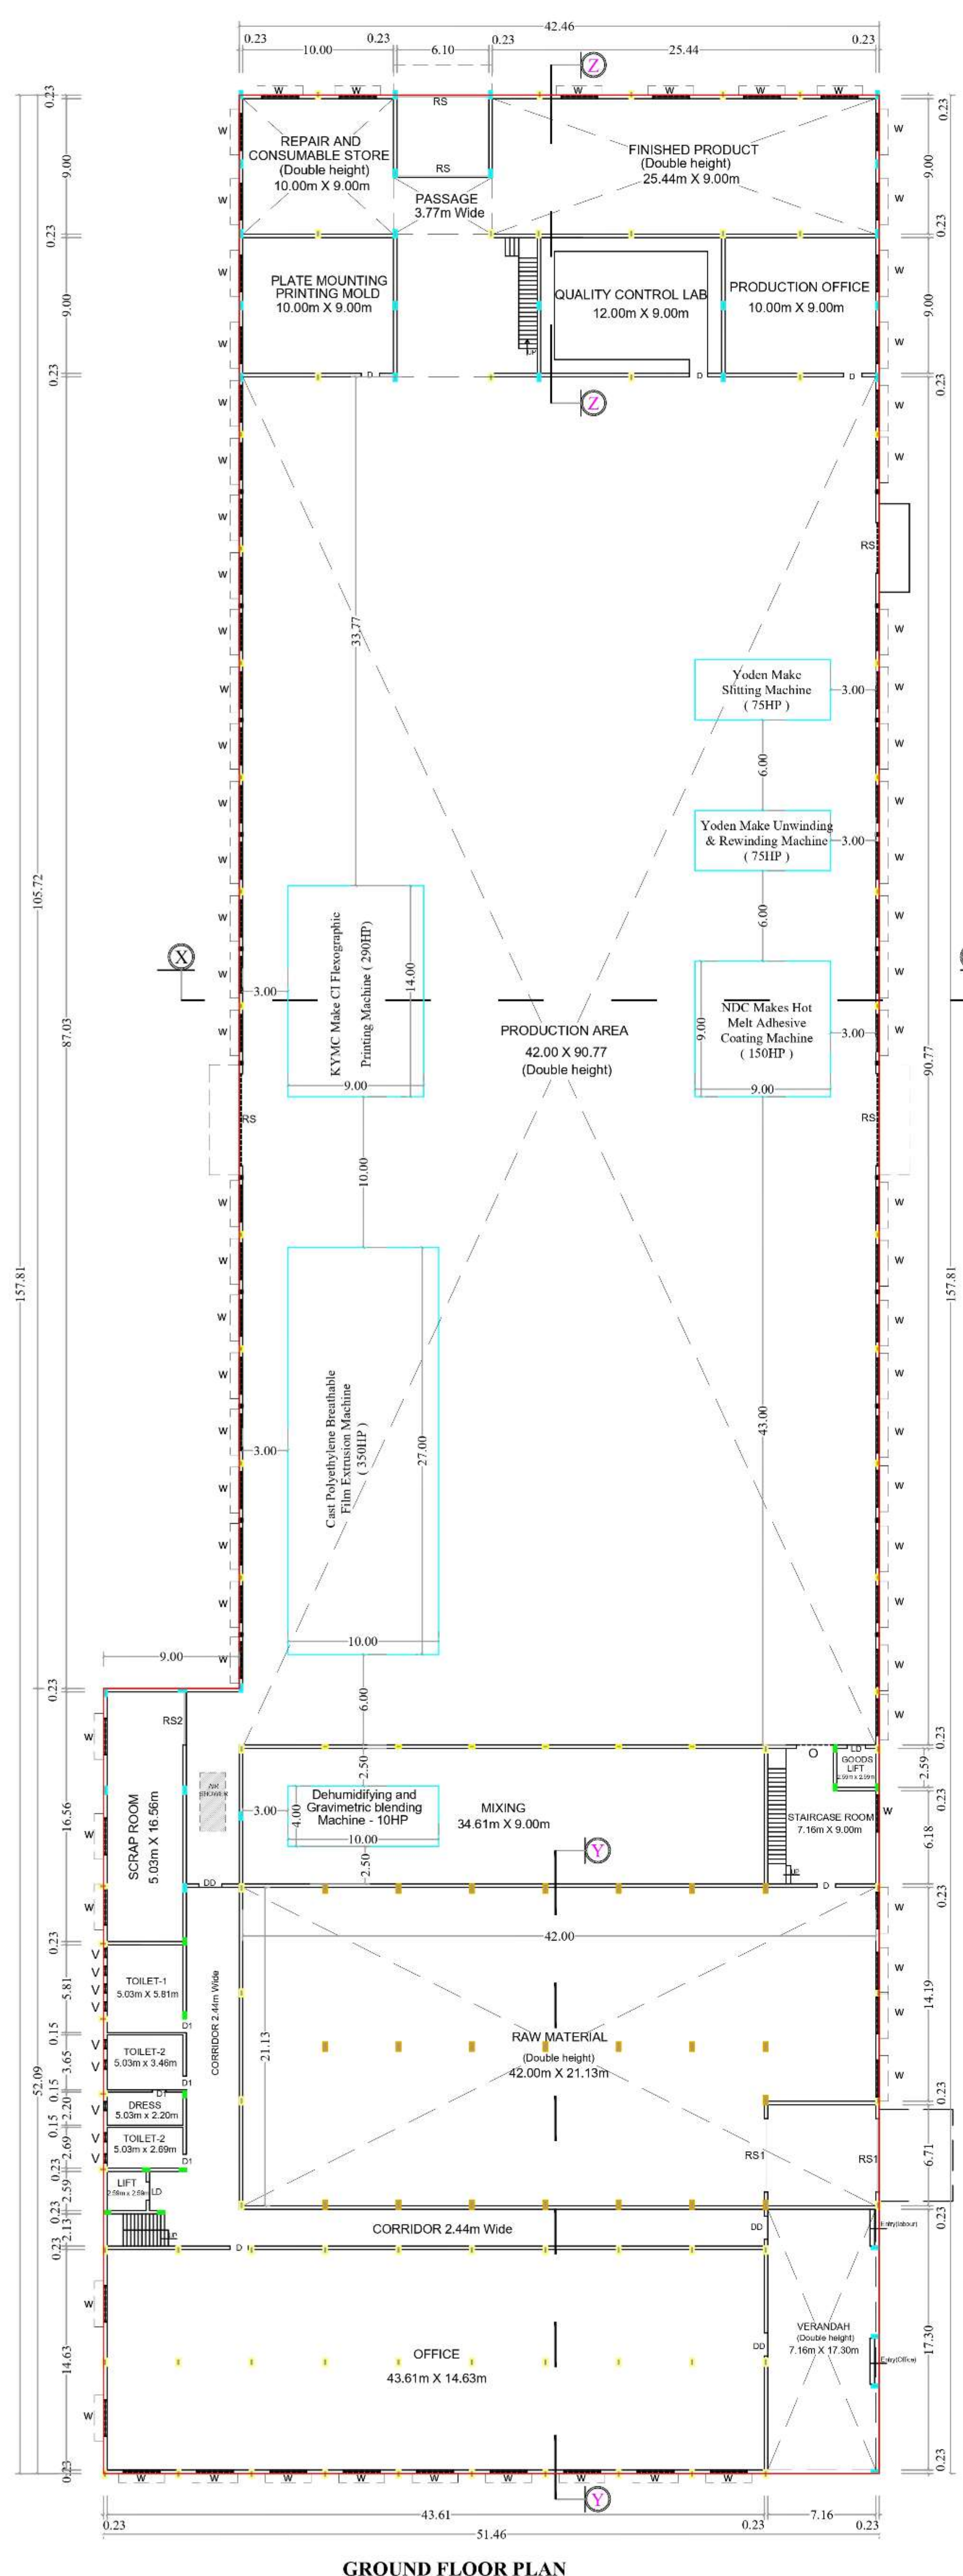
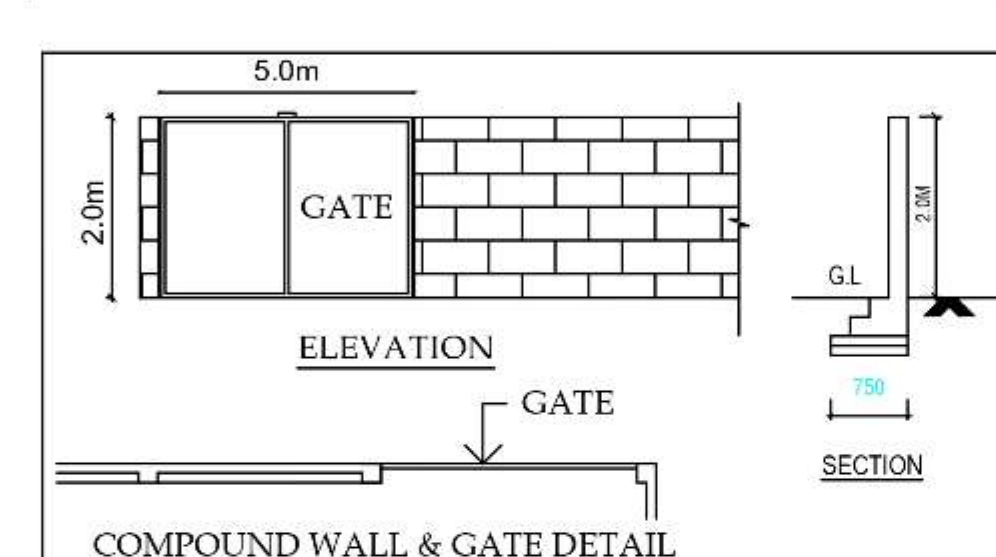
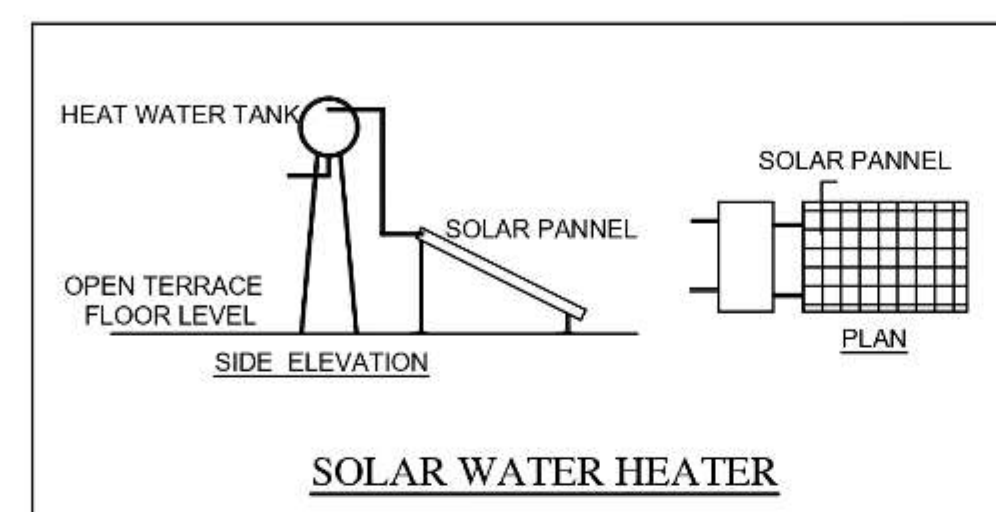
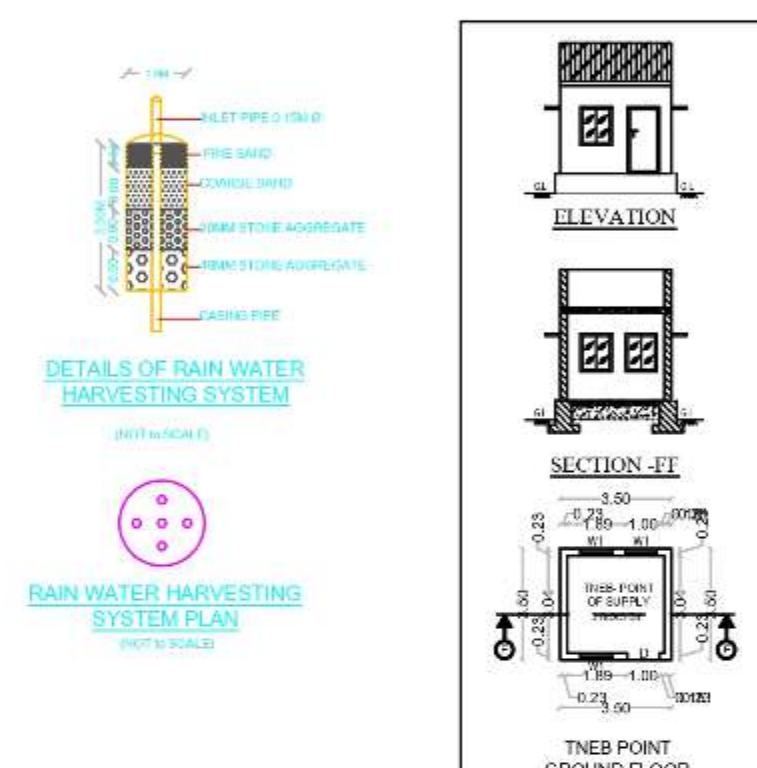
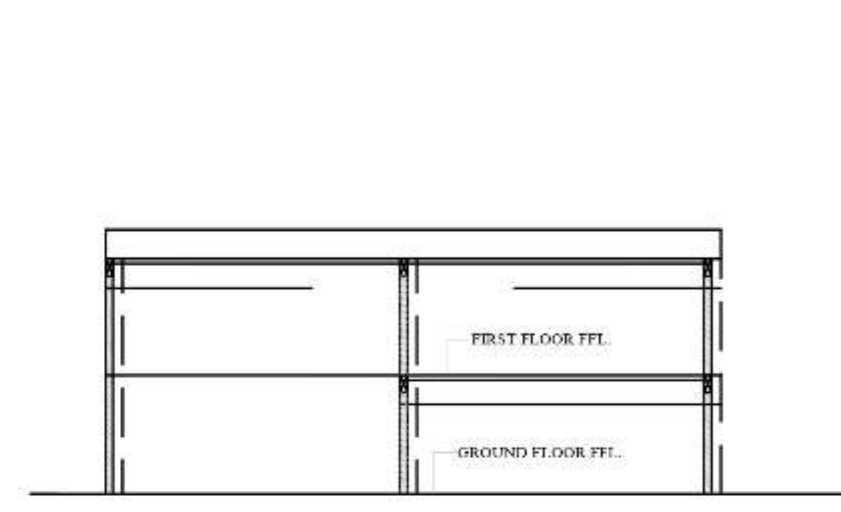
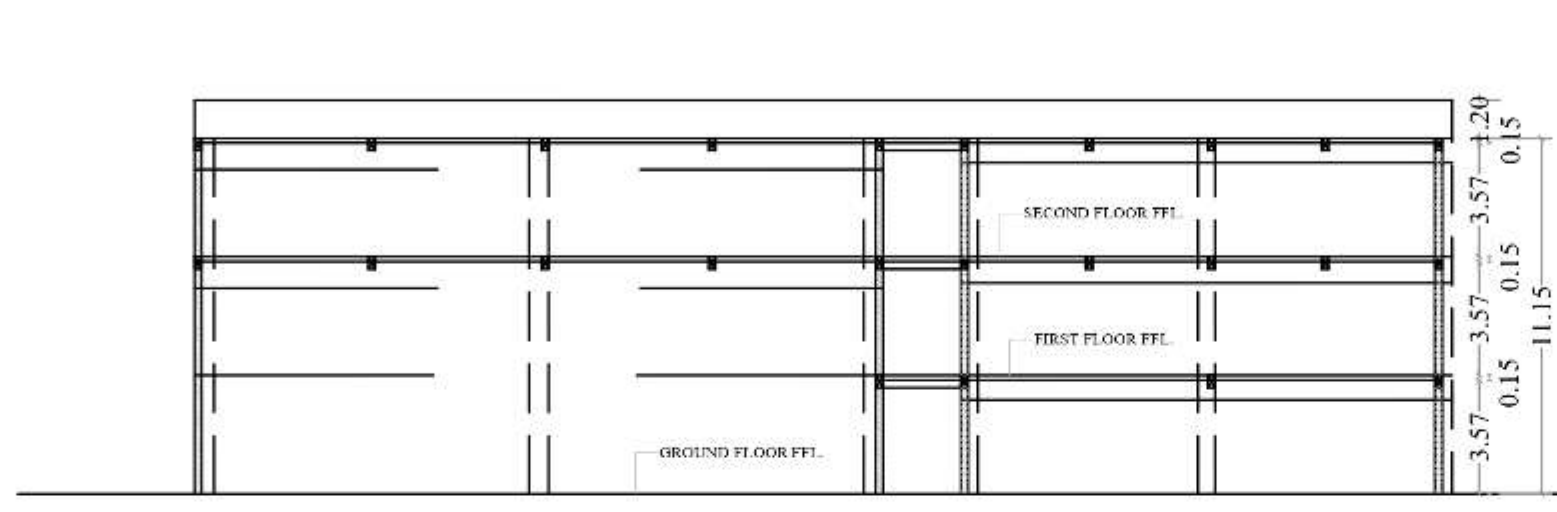
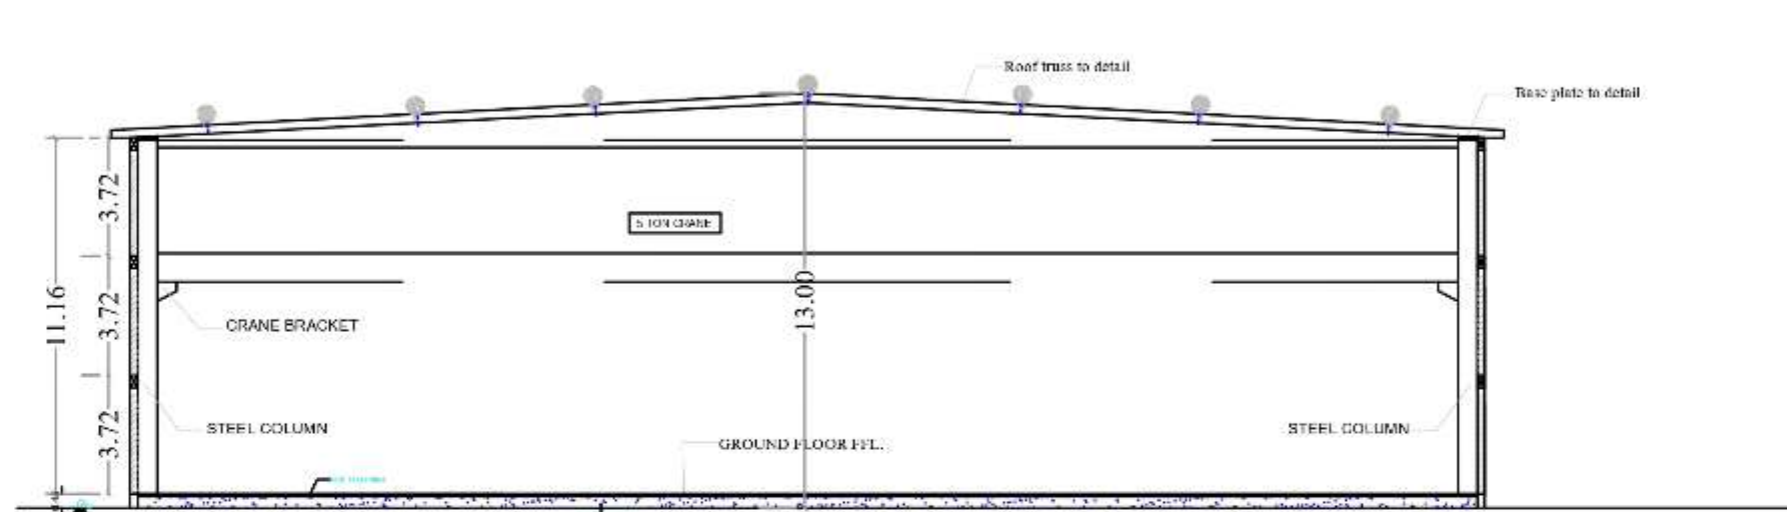


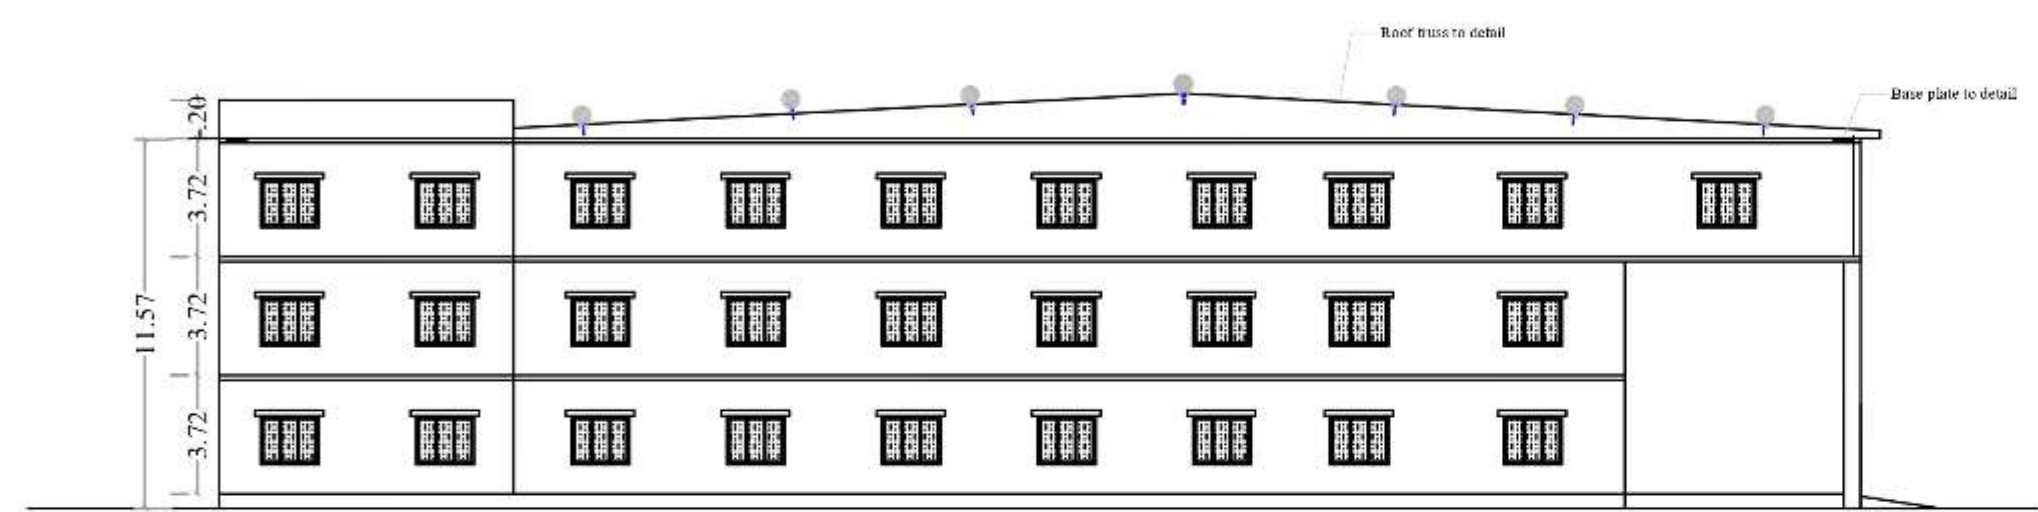

DETAIL PLAN SHOWING THE PROPOSED CONSTRUCTION OF GREEN & ORANGE INDUSTRIES OF MANUFACTURING INDUSTRIES(HYGIENE FILMS PRODUCTION INDUSTRIAL BUILDING) FOR "M/S VELATAL INDUSTRIES PRIVATE LIMITED" IN S.F.No:689 &690/1A2 AT VAVIPALAYAM VILLAGE, PALLADAM TALUK, TIRUPPUR DISTRICT.

TOTAL 1200 HP
No.of Worker's : 45 No's

North
All Dimensions Are in Meter
Scale 1:100

Area Details :	Patta	Document
SF.No: 689	35735.89 Sq.M	35735.89 Sq.M
SF.No: 690/1A2	9551.15 Sq.M	9551.15 Sq.M
Total	45287.04 Sq.M	45287.04 Sq.M

As Per Super Imposed Site Area - 46684.60Sq.mt.

AREA DETAILS			
Descriptions	Total Build up Area (Sq.M)	NON FSI Area (Sq.M)	FSI Area (Sq.M)
Block - 1 Ground Floor	7169.18	-	7169.18
Block - 1 First Floor	7169.18	5634.80	1534.38
Block - 1 Second Floor	7169.18	5032.32	2136.86
Block - 2 Ground Floor	146.87	-	146.87
Block - 2 First Floor	146.87	-	146.87
Block - 3 Genset & HT Breaker	177.98	-	177.98
Block - 4 Ground Floor	46.19	-	46.19
Gaurd Room	17.92	17.92	-
TNEB - Point of Supply	12.25	-	12.25
Block - 1 Terrace	101.81	101.81	-
TOTAL AREA	22157.43	10786.85	11370.58

JOINERY DETAILS		
SYM	DESCRIPTION	OPENING SIZE
O	OPEN	2.44 X 2.44
DD	DOUBLE DOOR	1.52 X 2.44
D	DOOR	1.22 X 2.44
D1	DOOR-1	0.91 X 2.44
LD	LIFT DOOR	1.22 X 2.10
RS	ROLLING SHUTTER	6.09 X 3.72
RS1	ROLLING SHUTTER	4.87 X 3.72
RS2	ROLLING SHUTTER	3.51 X 3.72
W	WINDOW	2.44 X 1.50
W1	WINDOW	1.83 X 1.50
W2	WINDOW	1.22 X 1.50
V	VENTILATOR	0.61 X 0.75
V1	VENTILATOR	2.61 X 0.75

PLOT COVERAGE AREA = 7582.64 / 45287.04 = 16.74 %
Floor Space Index = 11370.58 / 45287.04 = 0.25

Parking Details:		
	Required	Provided
Two - Cycle	232 NOS	240 NOS
Two - Wheeler	232 NOS	240 NOS
Car Parking	20 NOS	25 NOS
Lorry Parking	21 NOS	25 NOS

All metric dimensions are in metre
Capacity of the septic tank-450 Gns
Horizontal Distance From Elec If Any - Nil
Note

Existing Road
Site boundary
Pro. Building

P. Senthil Kumar M.E. (STRUCT.)
P. SENTHIL KUMAR M.E. (STRUCT.)
Reg No: Coimbatore LPA/SE/GR-1719/03/003
30-A, 1st Floor, Kalidas Street,
Ram Nagar, Coimbatore - 641 006.
Cell: 97866 00478

REGISTER STRUCTURAL ENGINEER
For Velatal Industries Private Limited
Managing Director
APPLICANT

REGISTER ENGINEER
E. BA. KANNA CHOCKKALINGAM
M.E. (Structures), A.V. AMIE, MISTE
REGISTERED ELECTRICAL ENGINEER
Reg. No: Coimbatore LPA/SE/GR-1719/03/007
D. No. 409, G. Prabhakar Road,
New Colony, Coimbatore - 641 044
Ph: 0422-4359772, Mob: + 91 9363115772