
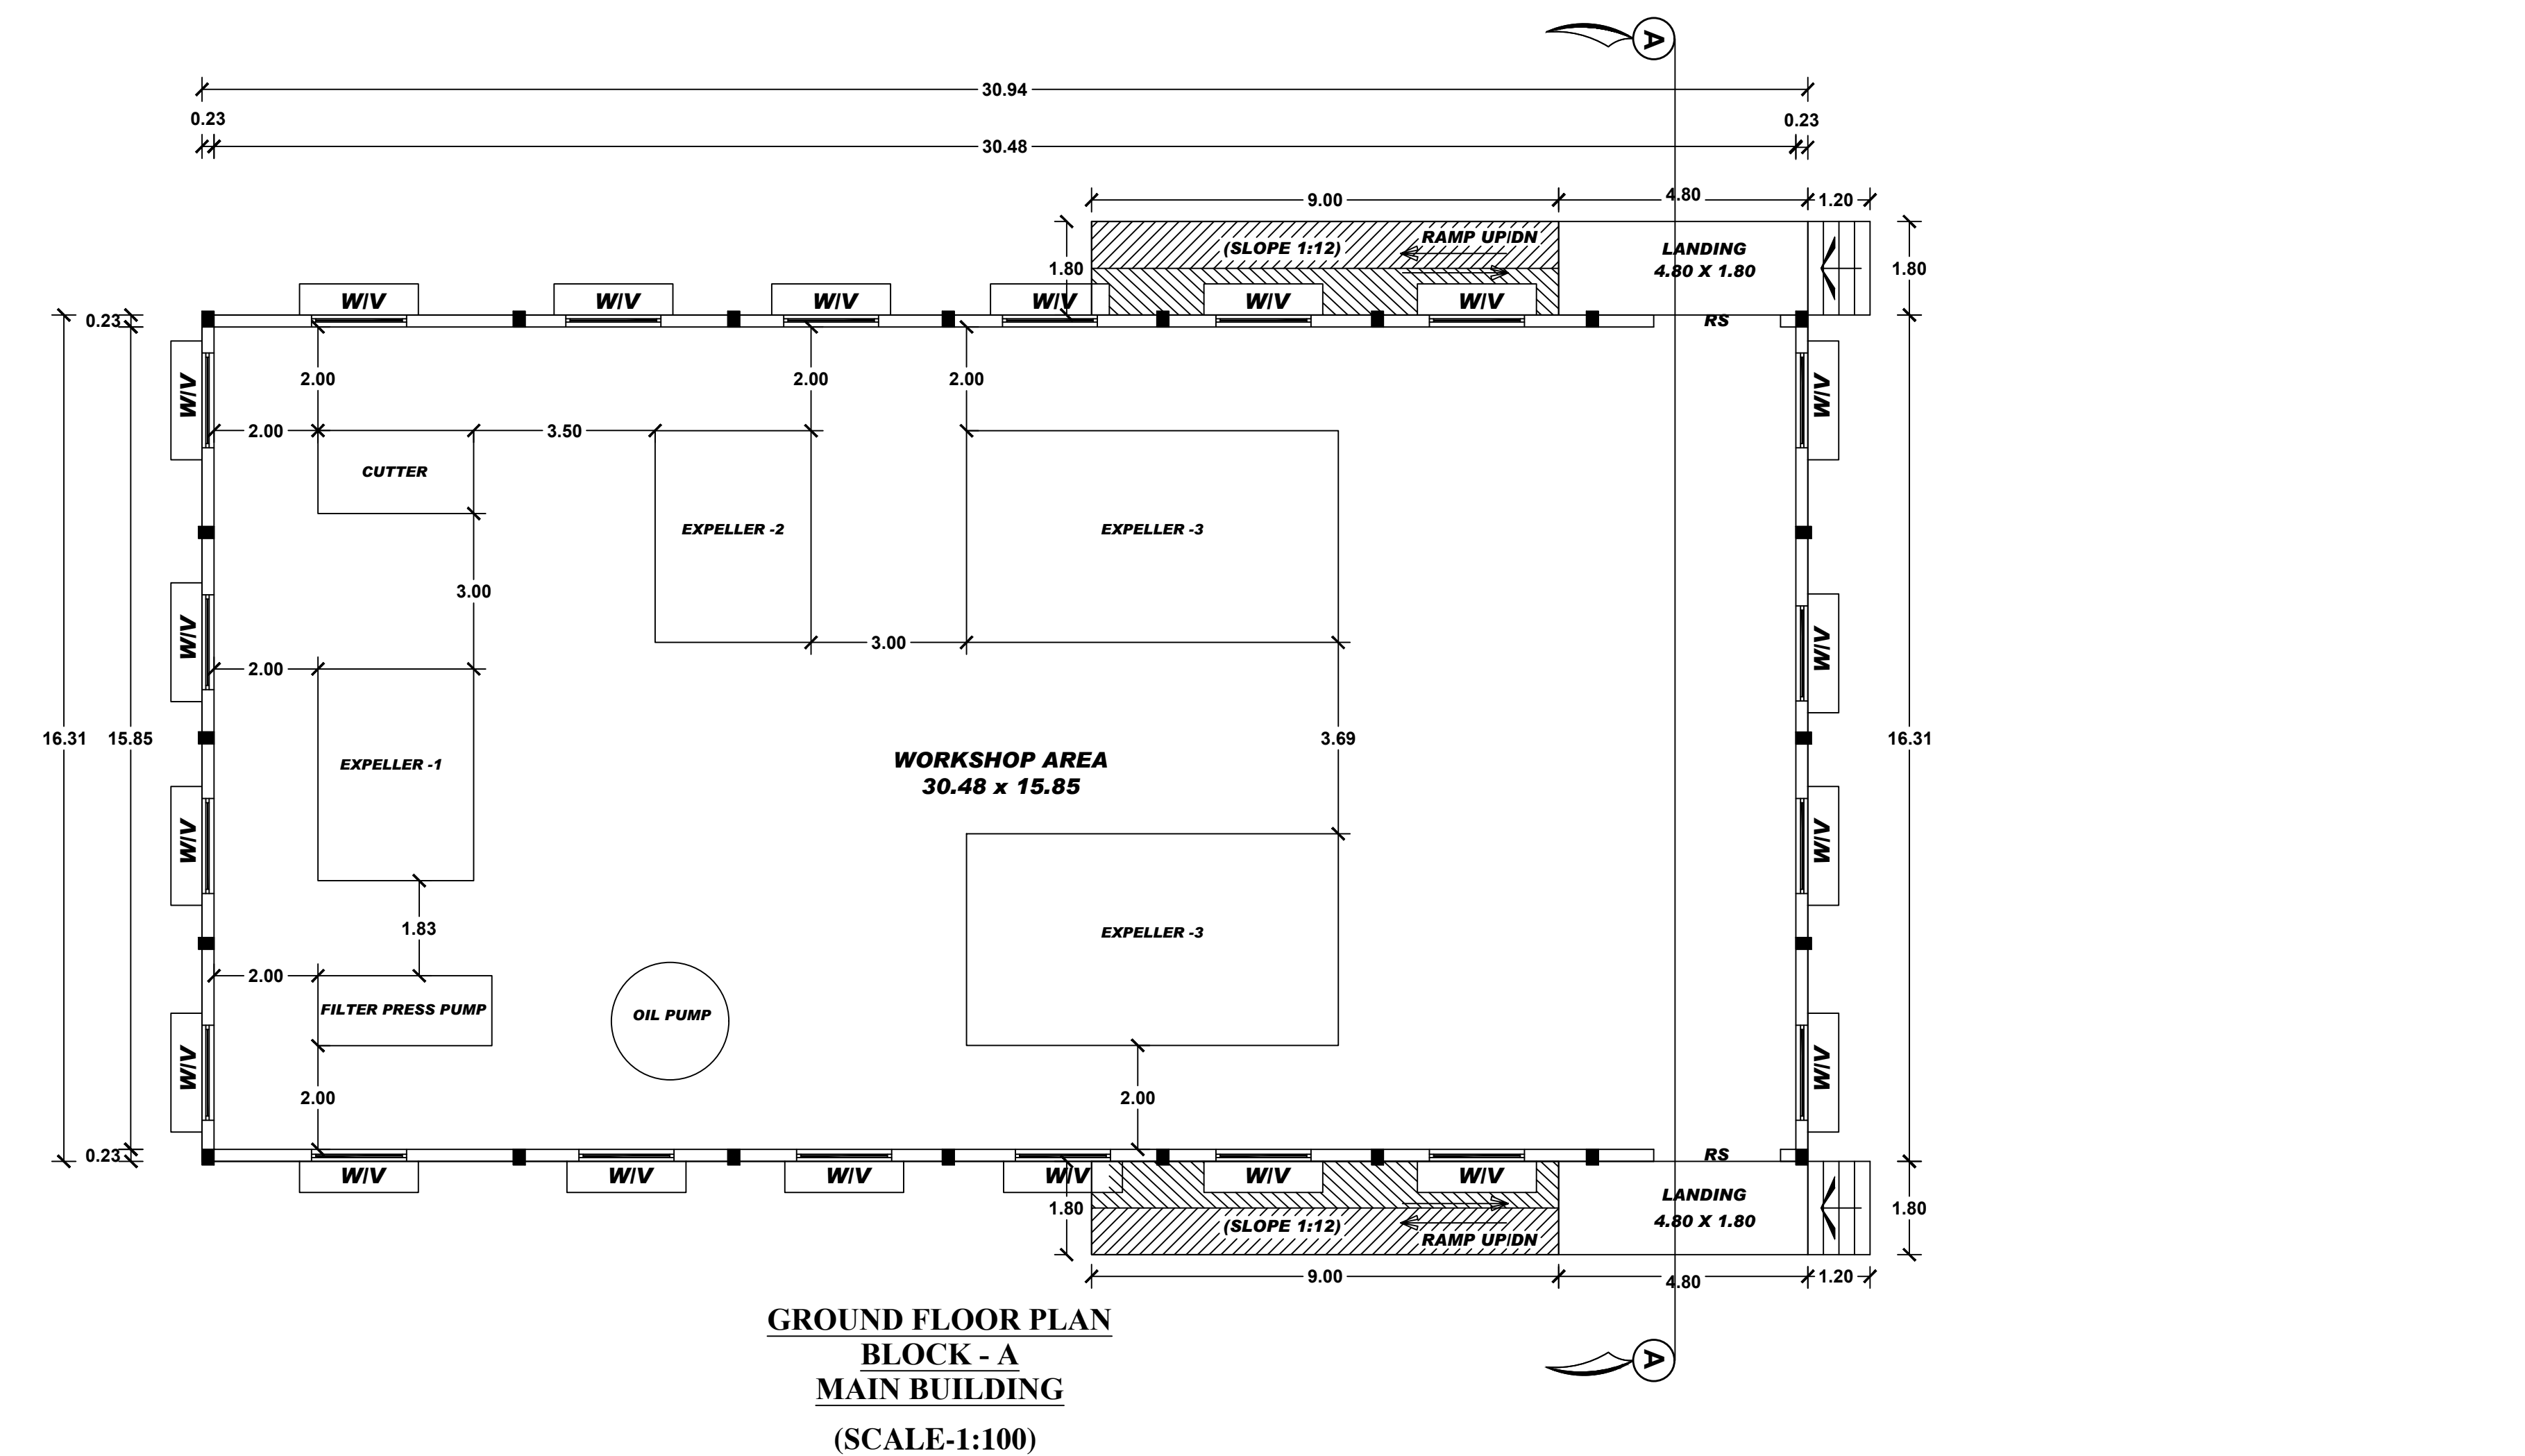
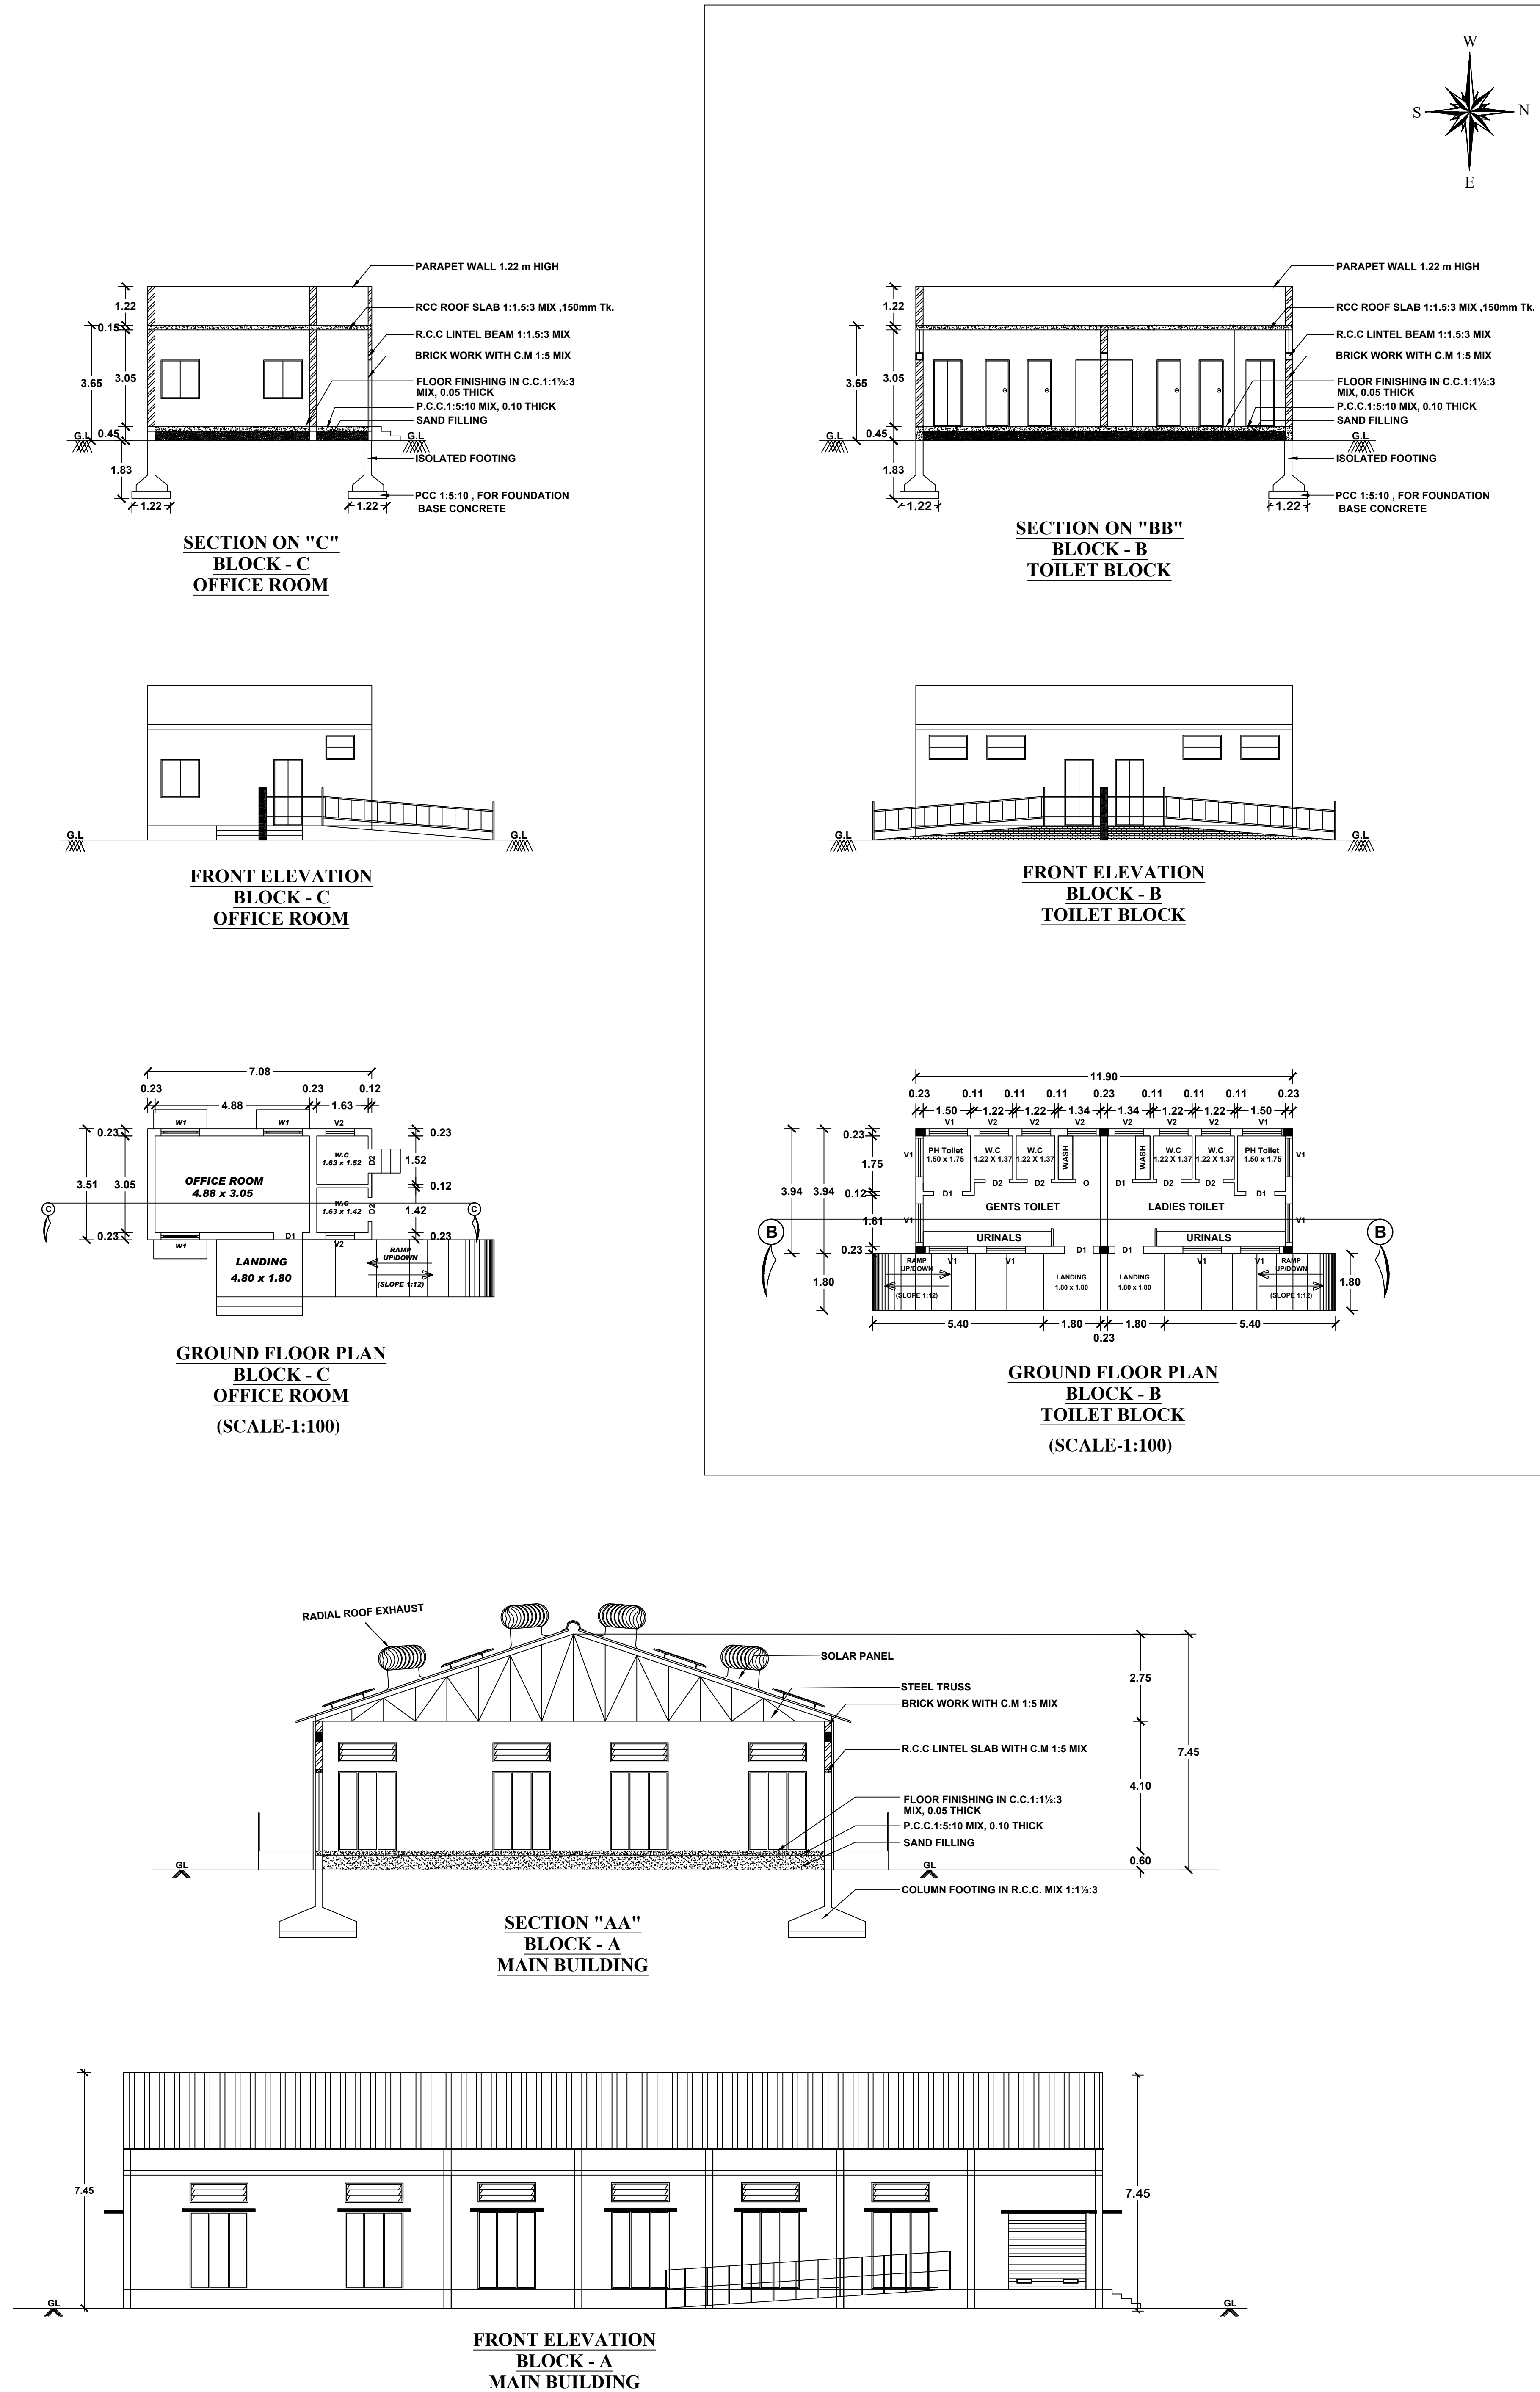
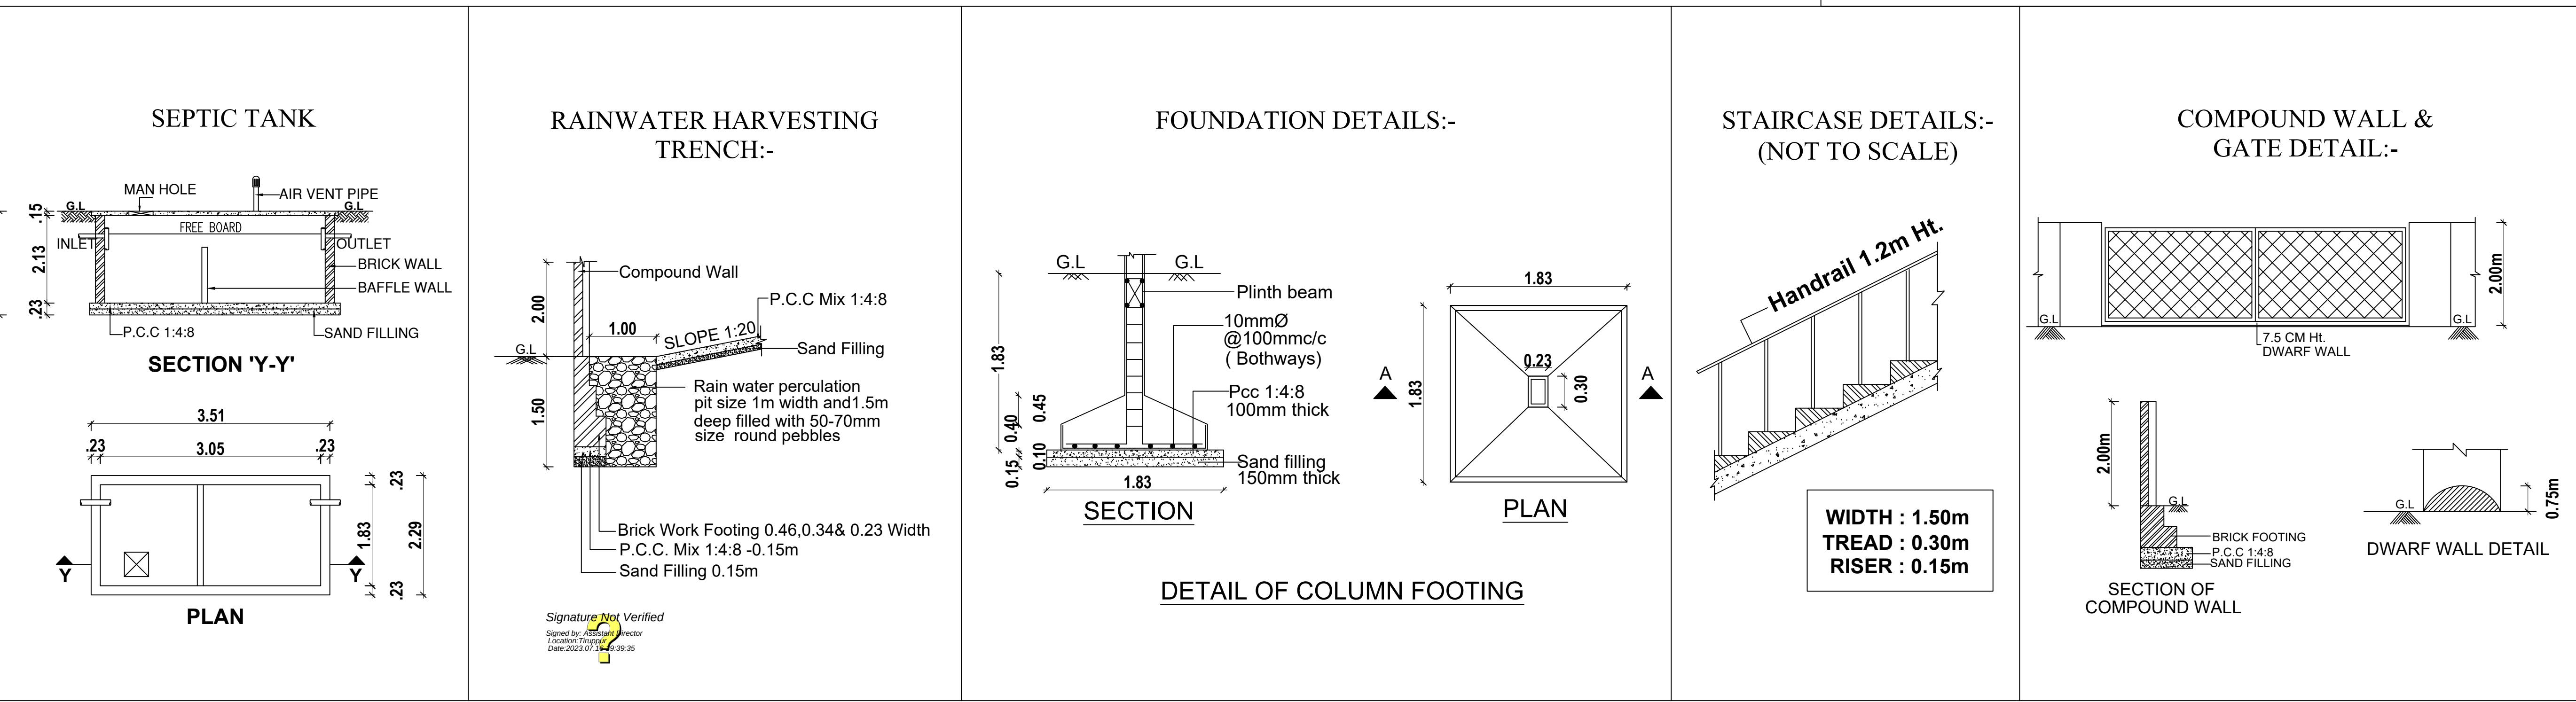


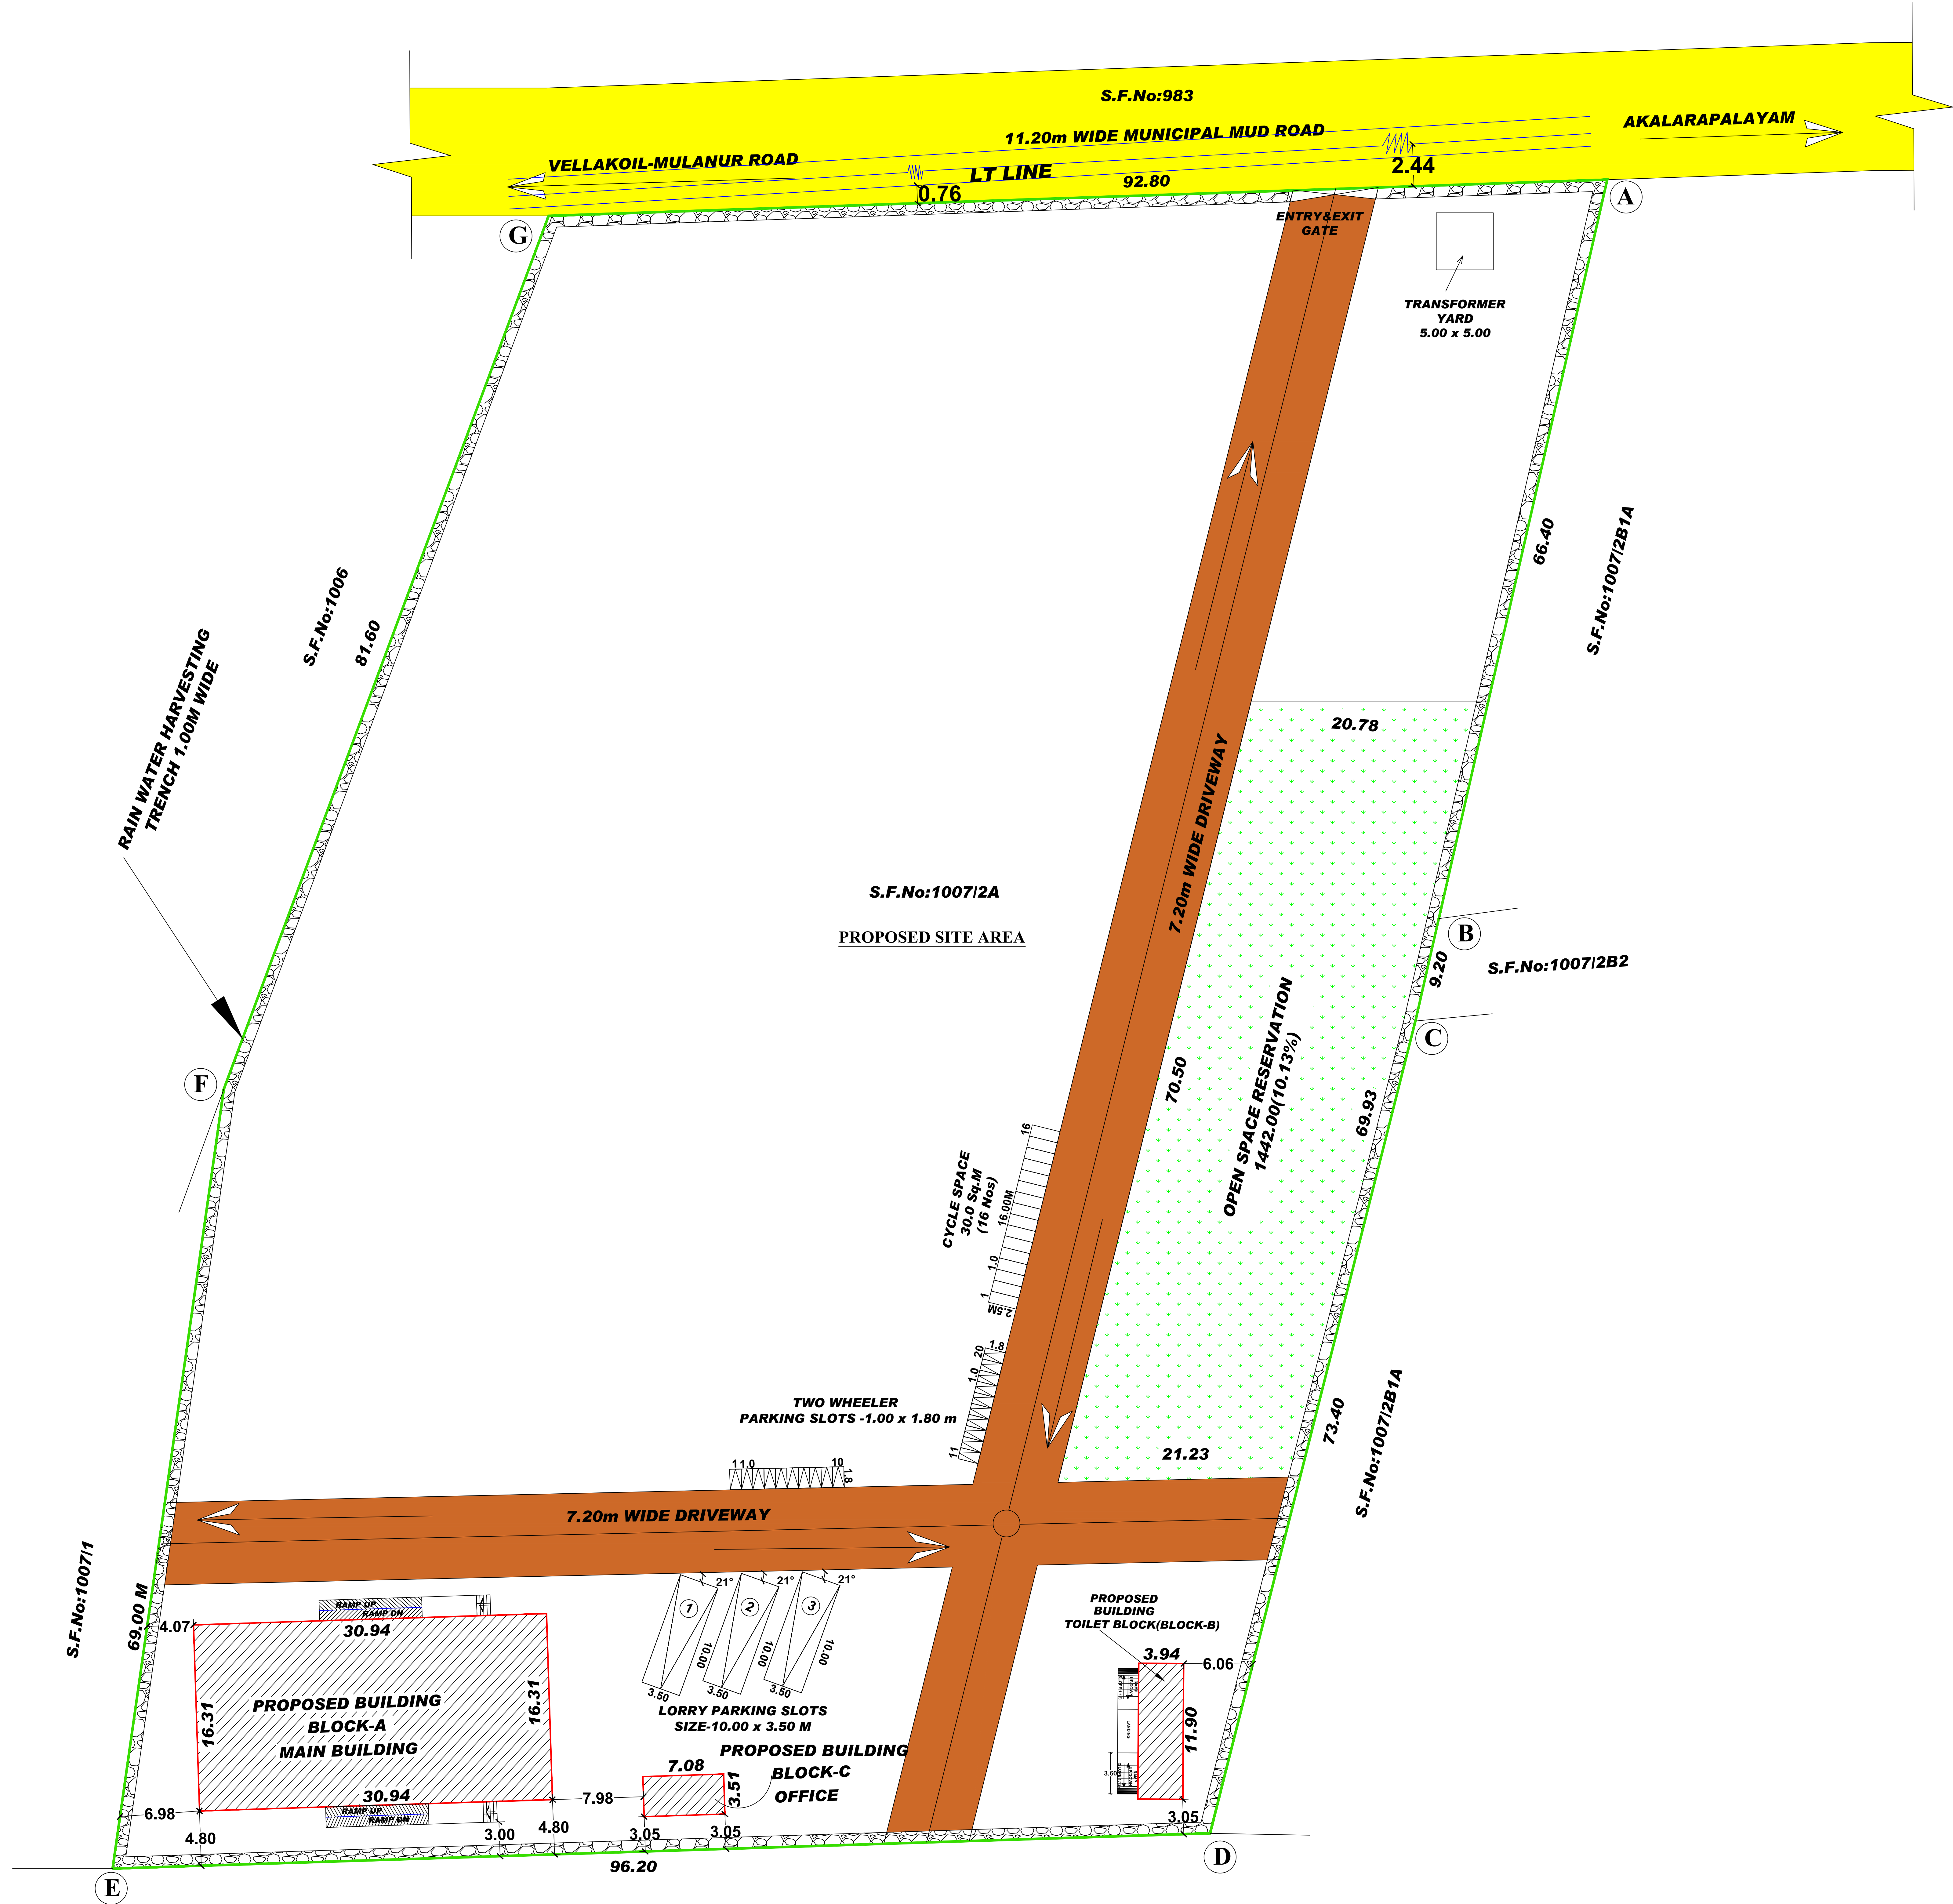

SITE AND DETAILED PLAN SHOWING THE PROPOSED CONSTRUCTION OF GALVALUME SHEET ROOF OF BLOCK A AND R.C.C ROOF OF BLOCK-B, BLOCK- C INDUSTRIAL BUILDING (OIL GINNING/ EXPELLING FACTORY - GREEN CATEGORY - 115.00 HP IN S.F.NO: 1007/2A AT VELLAKOVIL VILLAGE AND MUNICIPALITY, KANGAYAM TALUK, TIRUPPUR DISTRICT

APPLICANT: Mr.T.MATHESWARAN, S/o. Mr.THIRUMOORTHY
ONLINE APPLICATION NUMBER-SWP/BPA/009691/2023,DATED-08.05.2023

ALL DIMENSIONS ARE IN METRE

SITE AREA DETAILS:

AS PER DOCUMENT = 13806.00 Sq.mt
AS PER PATTI = 13806.00 Sq.mt
AS PER SUPER IMPOSED = 14228.43 Sq.mt

PROPOSED BUILDING AREA DETAILS	FST AREA (SQ.M)	NON FST AREA (SQ.M)	TOTAL BUILTUP AREA (SQ.M)
(BLOCK-A) (Main Building)	504.63	-----	504.63
(BLOCK-B) (Toilet Block)	46.89	-----	46.89
(BLOCK-C) (Office Room)	24.85	-----	24.85
TOTAL	576.37	-----	576.37

FLOOR SPACE INDEX (FSI) = $\frac{\text{F.S.I Area}}{\text{Area of the Site}}$
= $\frac{576.37}{13806.00} = 0.0417 < 1.5$

PLOT COVERAGE (P.C) = $\frac{\text{GROUND FLOOR AREA}}{\text{Area of the Site}}$
= $\frac{576.37}{13806.00} = 4.17 \%$

OPEN SPACE RESERVATION	REQUIRED	PROVIDED
	1422.84 Sq.m	1442.00 Sq.m (10.13%)

HEIGHT OF THE BUILDING - 7.45 m	REQUIRED	PROVIDED
PARKING DETAILS		
Lorry Parking	01	03
Two Wheeler Parking	10	20
Cycle Parking	10	16

COLOUR INDEX:-

EXISTING ROAD

APPLICANT SITE BOUNDARY

PROPOSED BUILDING

DRIVE WAY

RAIN WATER HARVESTING

REFERENCE	DESCRIPTION	SIZE (INMETERS)
R.S	ROLLING SHUTTER	4.00 X 2.44
D	DOOR	1.22 X 2.44
D1	DOOR	0.91 X 2.13
D2	DOOR	0.76 X 2.13
W	WINDOW	1.83 X 2.44
V	VENTILATOR	1.83 X 0.61
V1	VENTILATOR	1.22 X 0.61
V2	VENTILATOR	0.91 X 0.61

S.NO	MACHINE NAME	NOS	HP	TOTAL HP
1.	CUTTER	1	10.00	10.00
2.	SCREW FOR CUTTER TO STORAGE	1	10.00	10.00
3.	EXPELLER FOR OIL EXTRACTION	2	35.00	70.00
4.	SCREW FOR EXPELLER	1	5.00	5.00
5.	FILTER PRESS PUMP	1	10.00	10.00
6.	OIL PUMP	1	10.00	10.00
NO OF WORKERS : 9 MEMBERS		TOTAL HP	115.00	

APPLICANT

REGISTERED STRUCTURAL ENGINEER

REGISTERED ENGINEER