


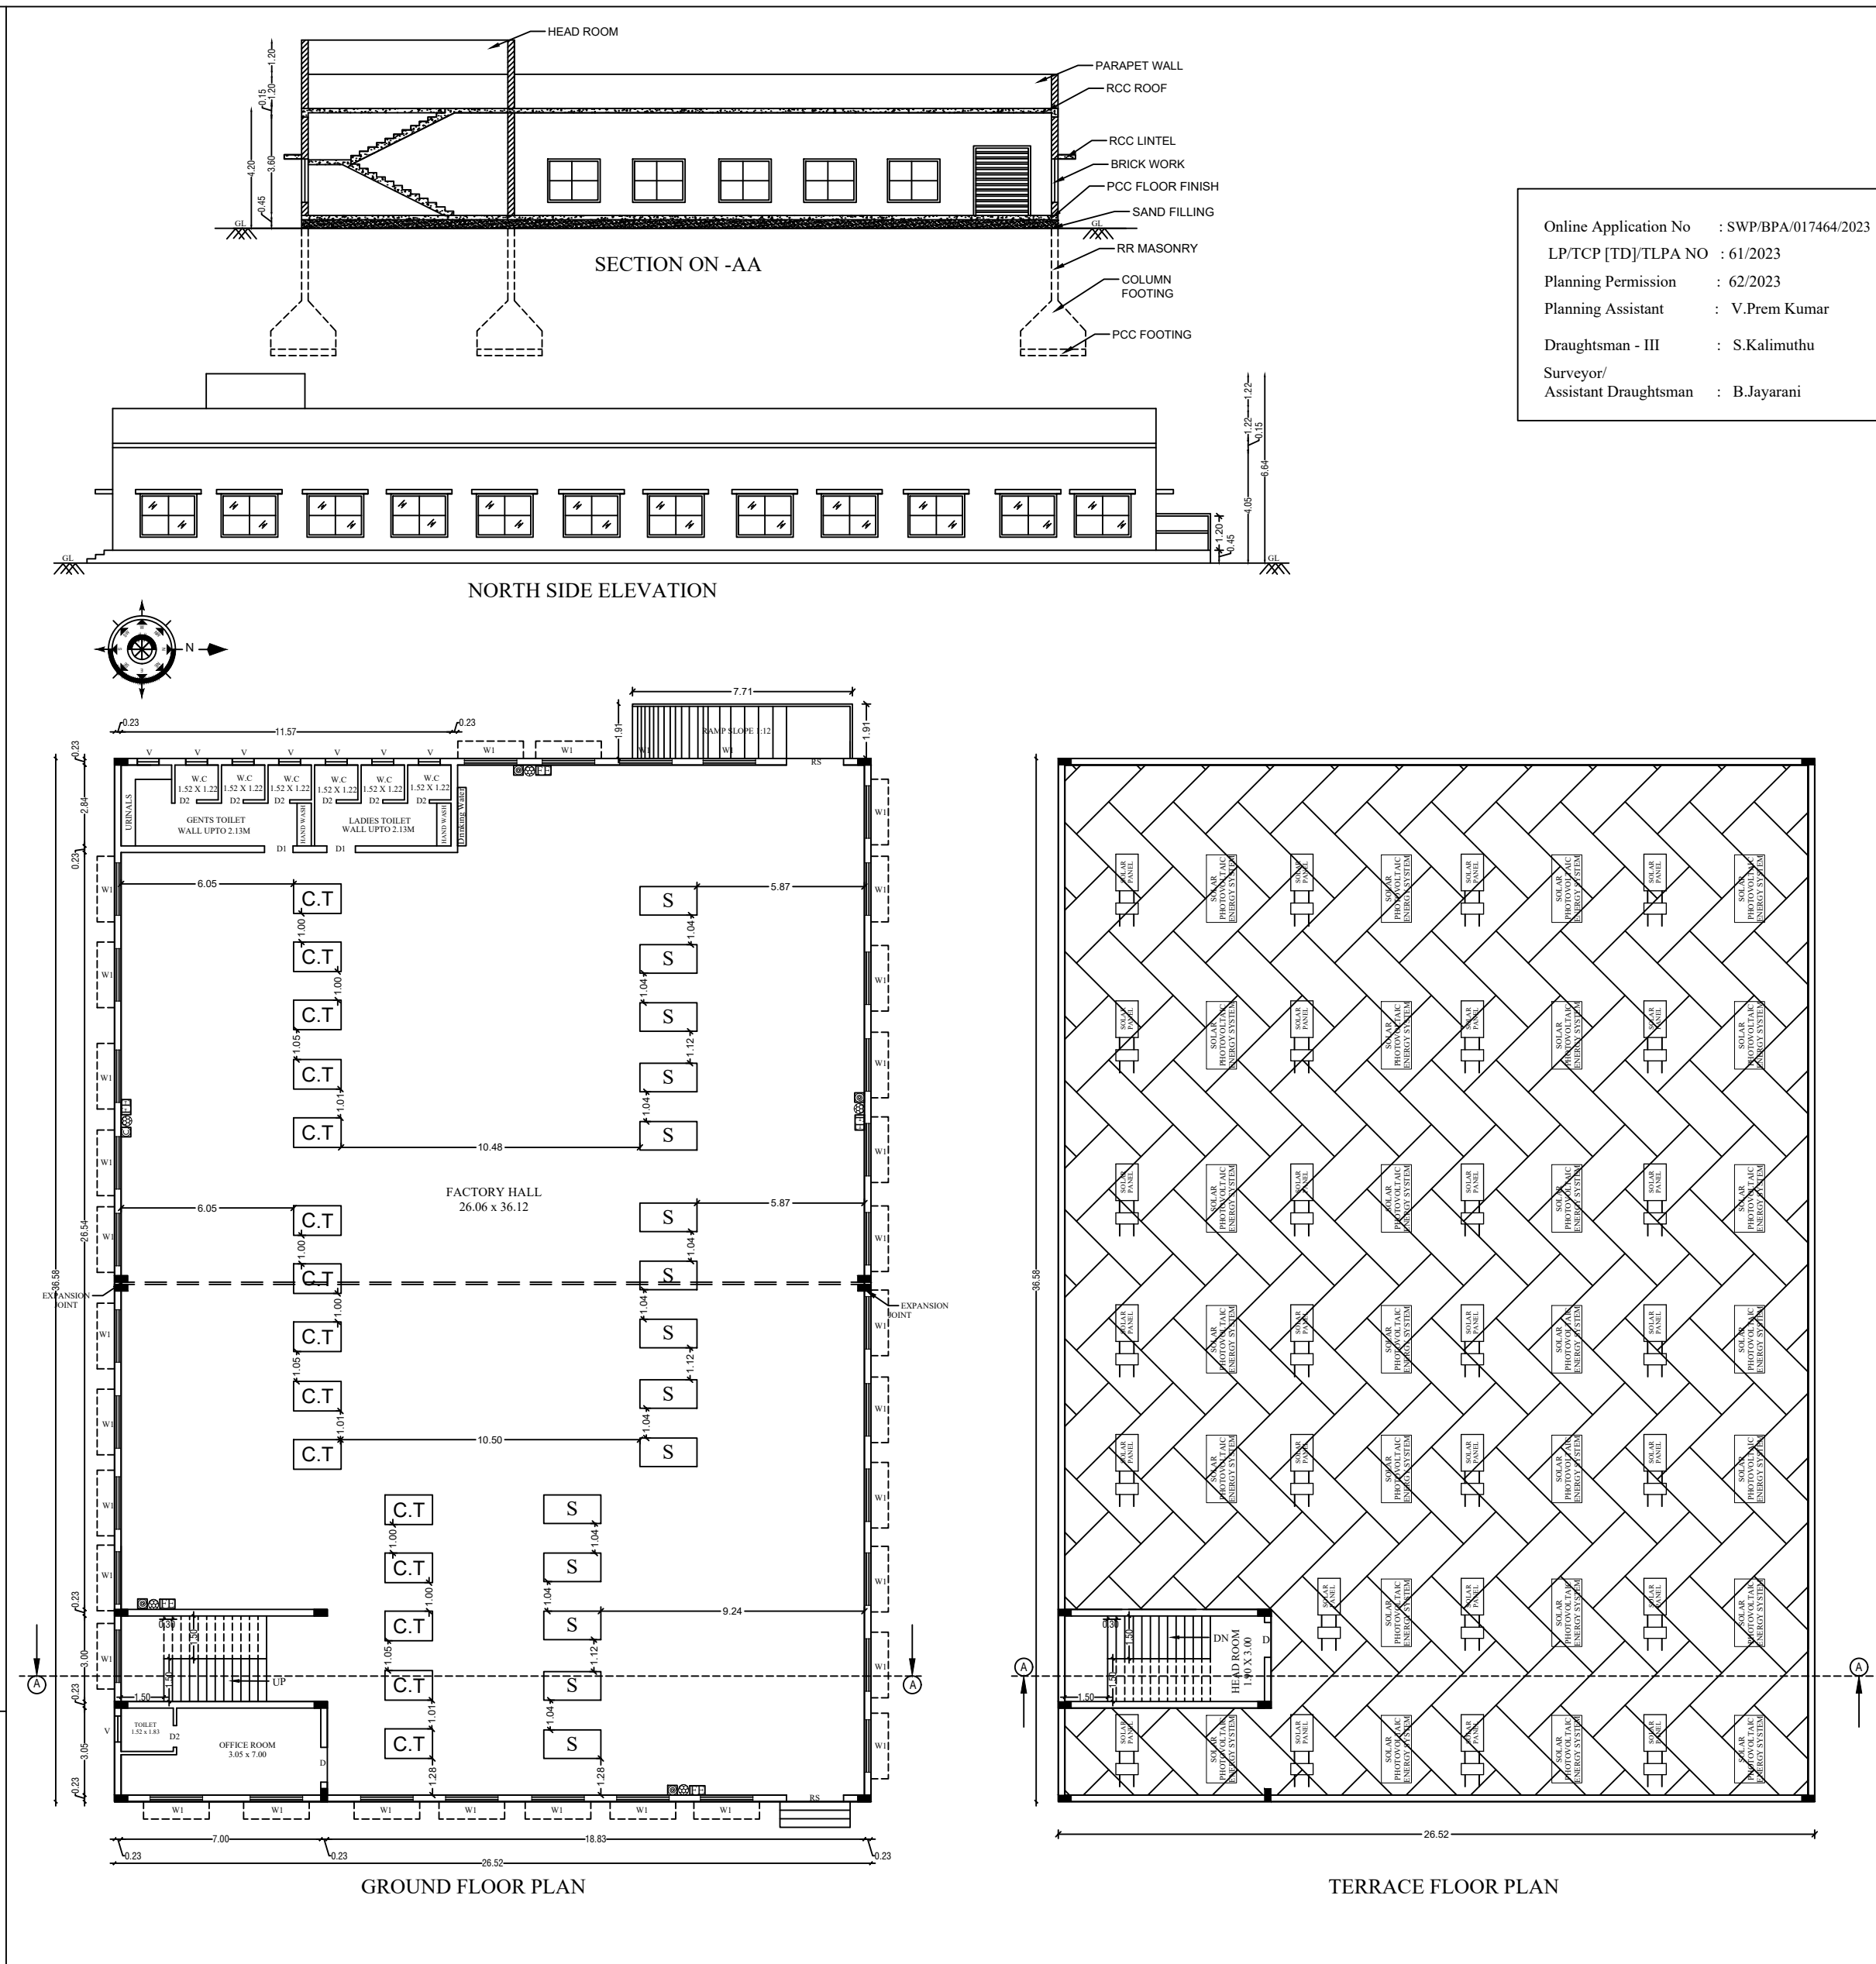

Er.C.PALANISAMY, B.E.,
Registered Engineer - TDRE/RI-12623/05/01
Registered Structural Engineer - 016/RS/II
Licensed Building Surveyor - 032/20/2016-2017
Consulting Civil Engineer
PG Builders No : 50/1, Sweepers Town (Third Floor),
Stance Road 4th Street, Arinash Main Road,
Tirupur -641602, Cell No: 9890432540
www.ercp@gmail.com