


PLAN SHOWING THE PROPOSED CONSTRUCTION OF GROUND FLOOR R C C ROOF RESIDENTIAL BUILDING AT
SF.NO:126/A1A ,SITE NO : 68,PATTA NO : 1521 "VASANTHAM NAGAR" ,WEST KOMARALINGAM AND TOWN PANCHAYAT
MADATHUKULAM TALUK,TIRUPPUR DISTRICT
APPLICANTR NAME : Mr.M.Vadivel

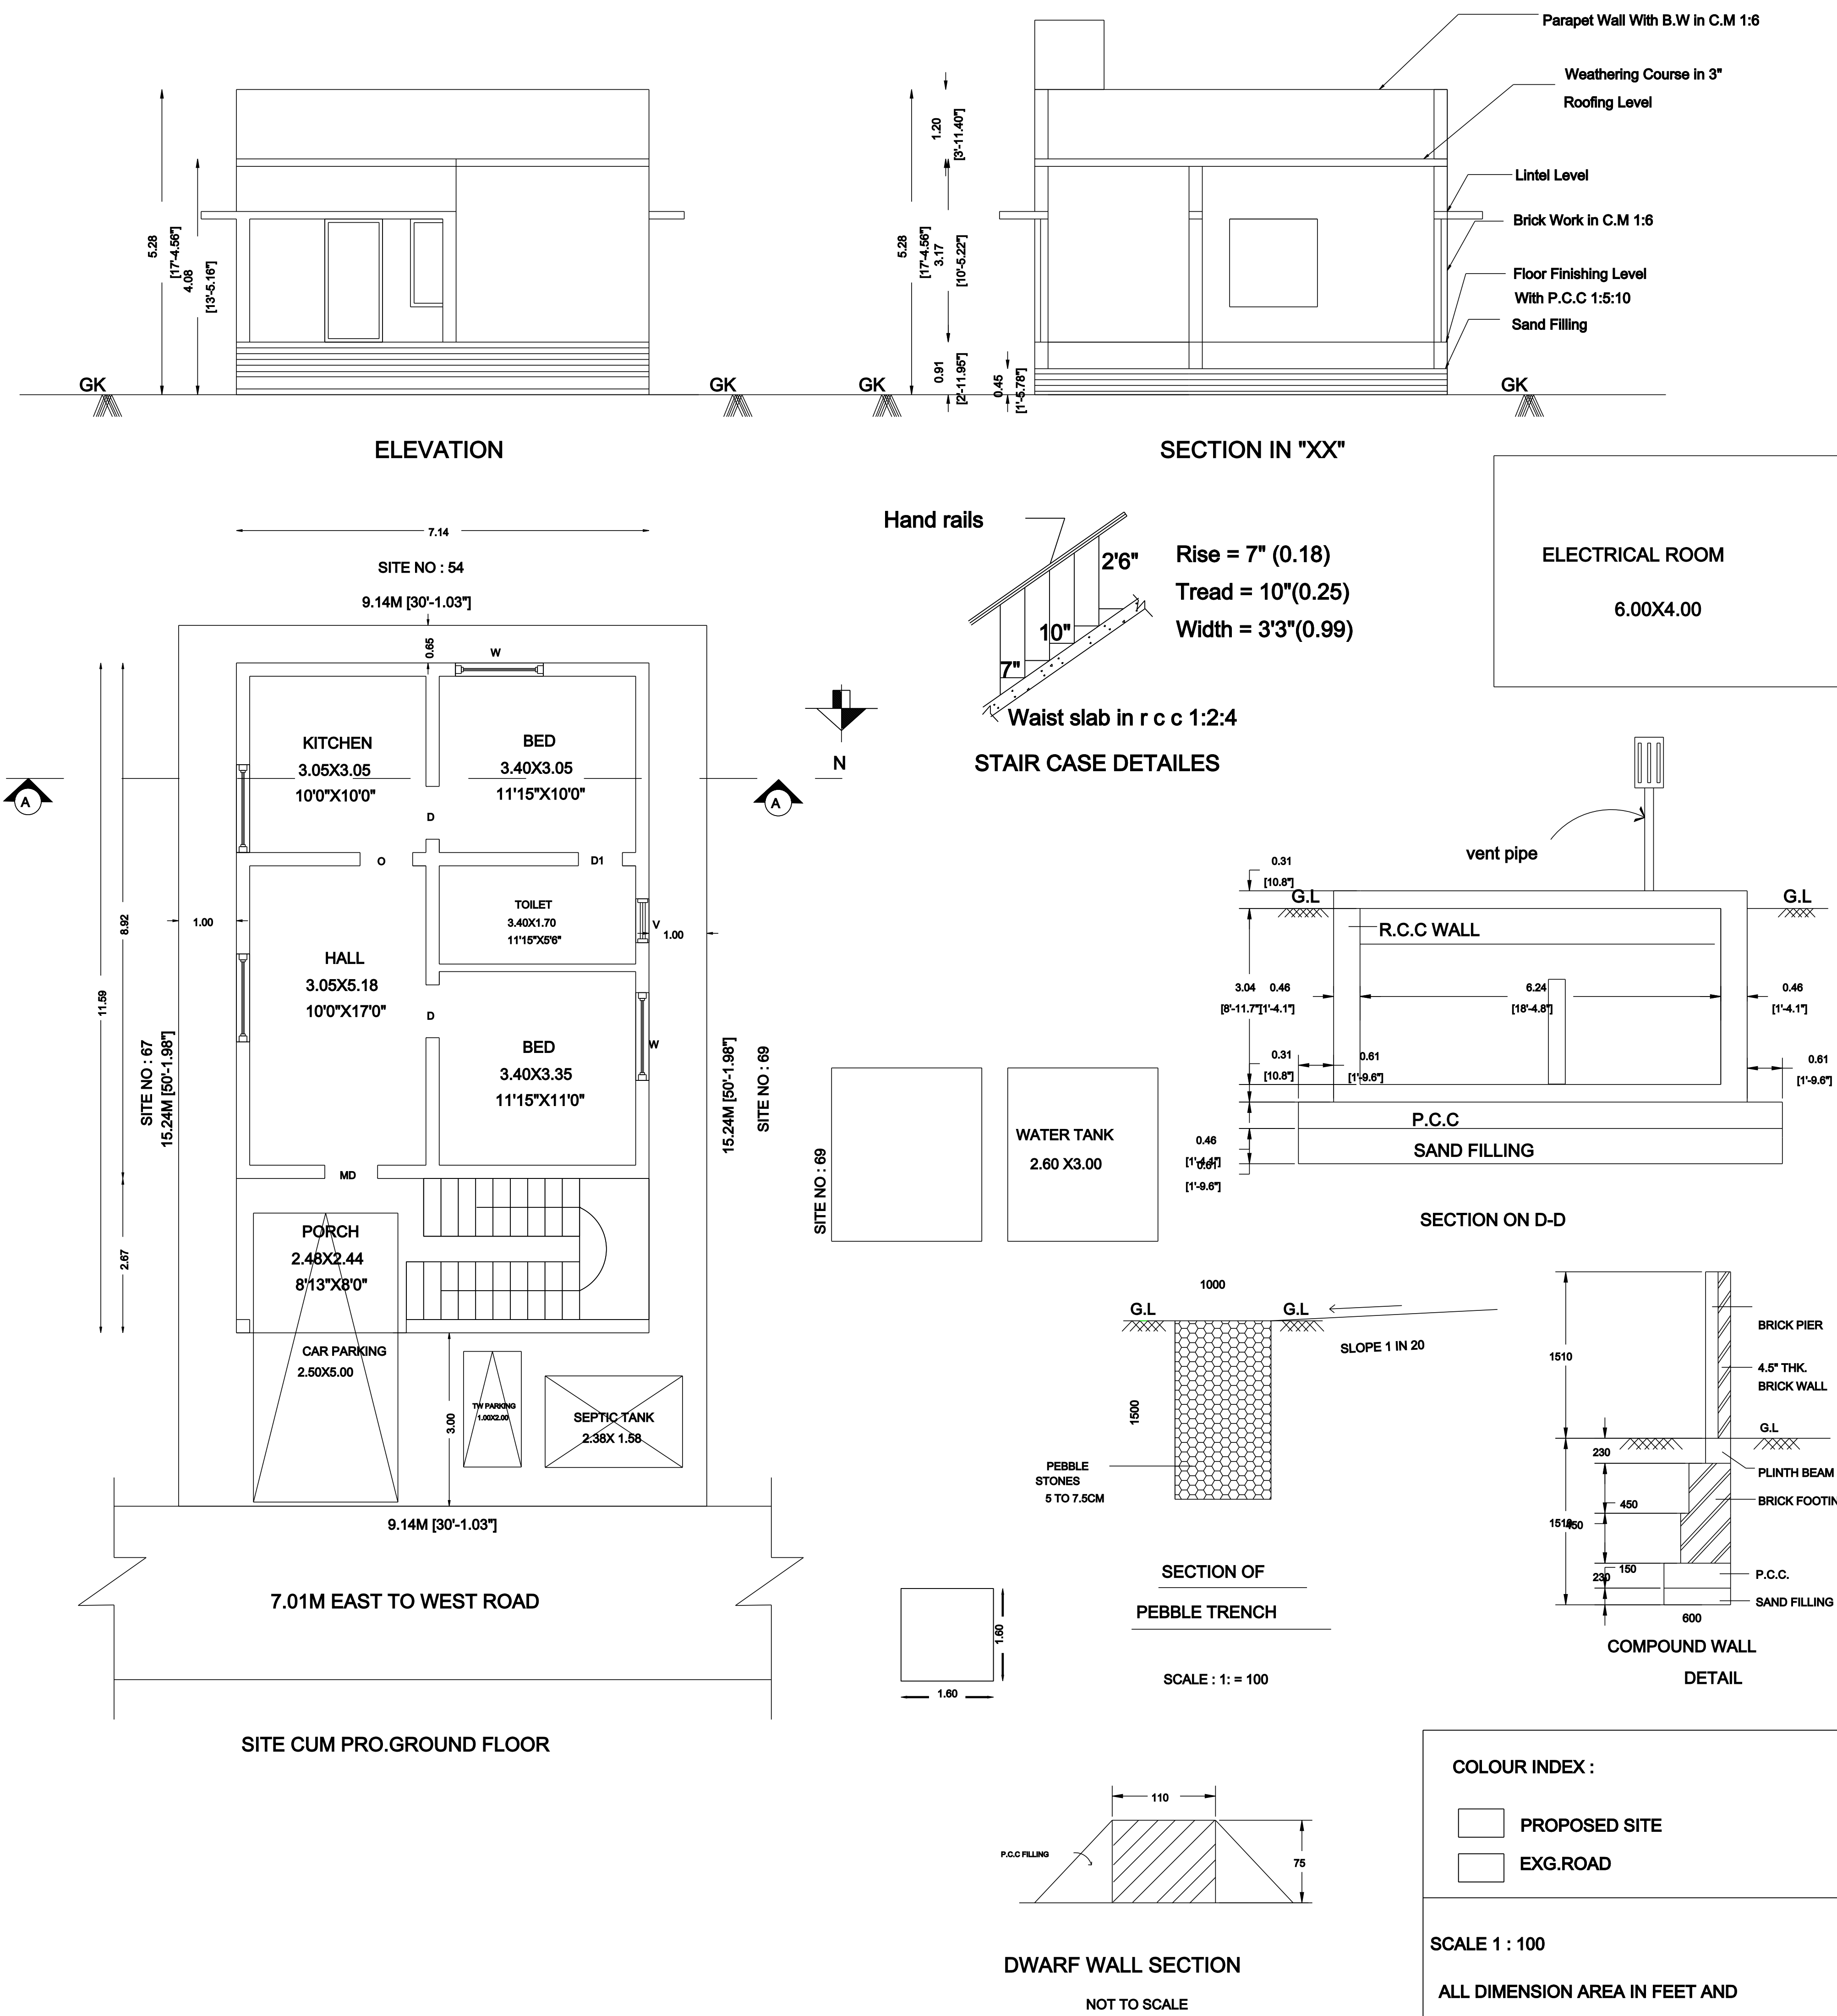

AREA STATEMENT		
DESCRIPTION	SQ.FT	SQ.MT
SITE EXTENT	1500.00	139.30
PRO.GROUND FLOOR	890.39	82.75
OPEN SPACE	609.61	56.65
FSI : 0.594	PLOT COVERAGE	59.4%

SCHEDULE OF JOINERIES		
TYPE	DESCRIPTION	SIZE
MD	MAIN DOOR	1.00X2.13
D	DOOR	0.91X2.13
D1	DOOR	0.76X2.13
W	WINDOW	1.52X1.52
KW	KITCHEN WINDOW	1.52X0.91
V	VENTILATOR	0.91X0.61

APPLICANT / OWNERS SIGNATURE

REGISTERED ENGINEER/ LICENSED SURVEYOR

S. Geetha Devi, DCE., LBS
(Civil Engineer & Designer)
16, Panchayat Commercial Complex,
Komaralingam - Madathukulam - 642 284
Phone : 94252 - 278676