



SITE AND DETAILED PLAN - B SHOWING THE PROPOSED RE CONSTRUCTION OF R.C.C ROOF GROUND FLOOR RESIDENTIAL BUILDING IN RE.SF.NO:934/B1A2
AT SITE NO:07, MSM GARDEN, SENAPATHIPALAYAM VILLAGE, KANGAYAM TALUK, TIRUPPUR DT - 638 701.

APPLICANT:- Mr. R.RAMESHKUMAR S/O RAJENDIRAN.

SHEET : 01








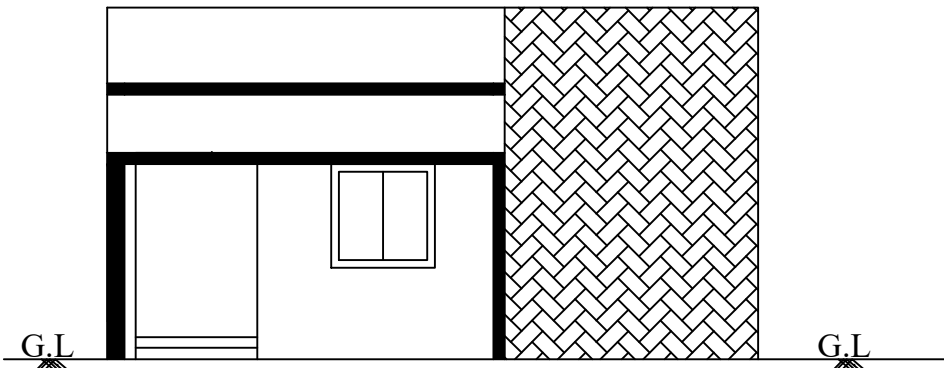


ELEVATION PLAN - A

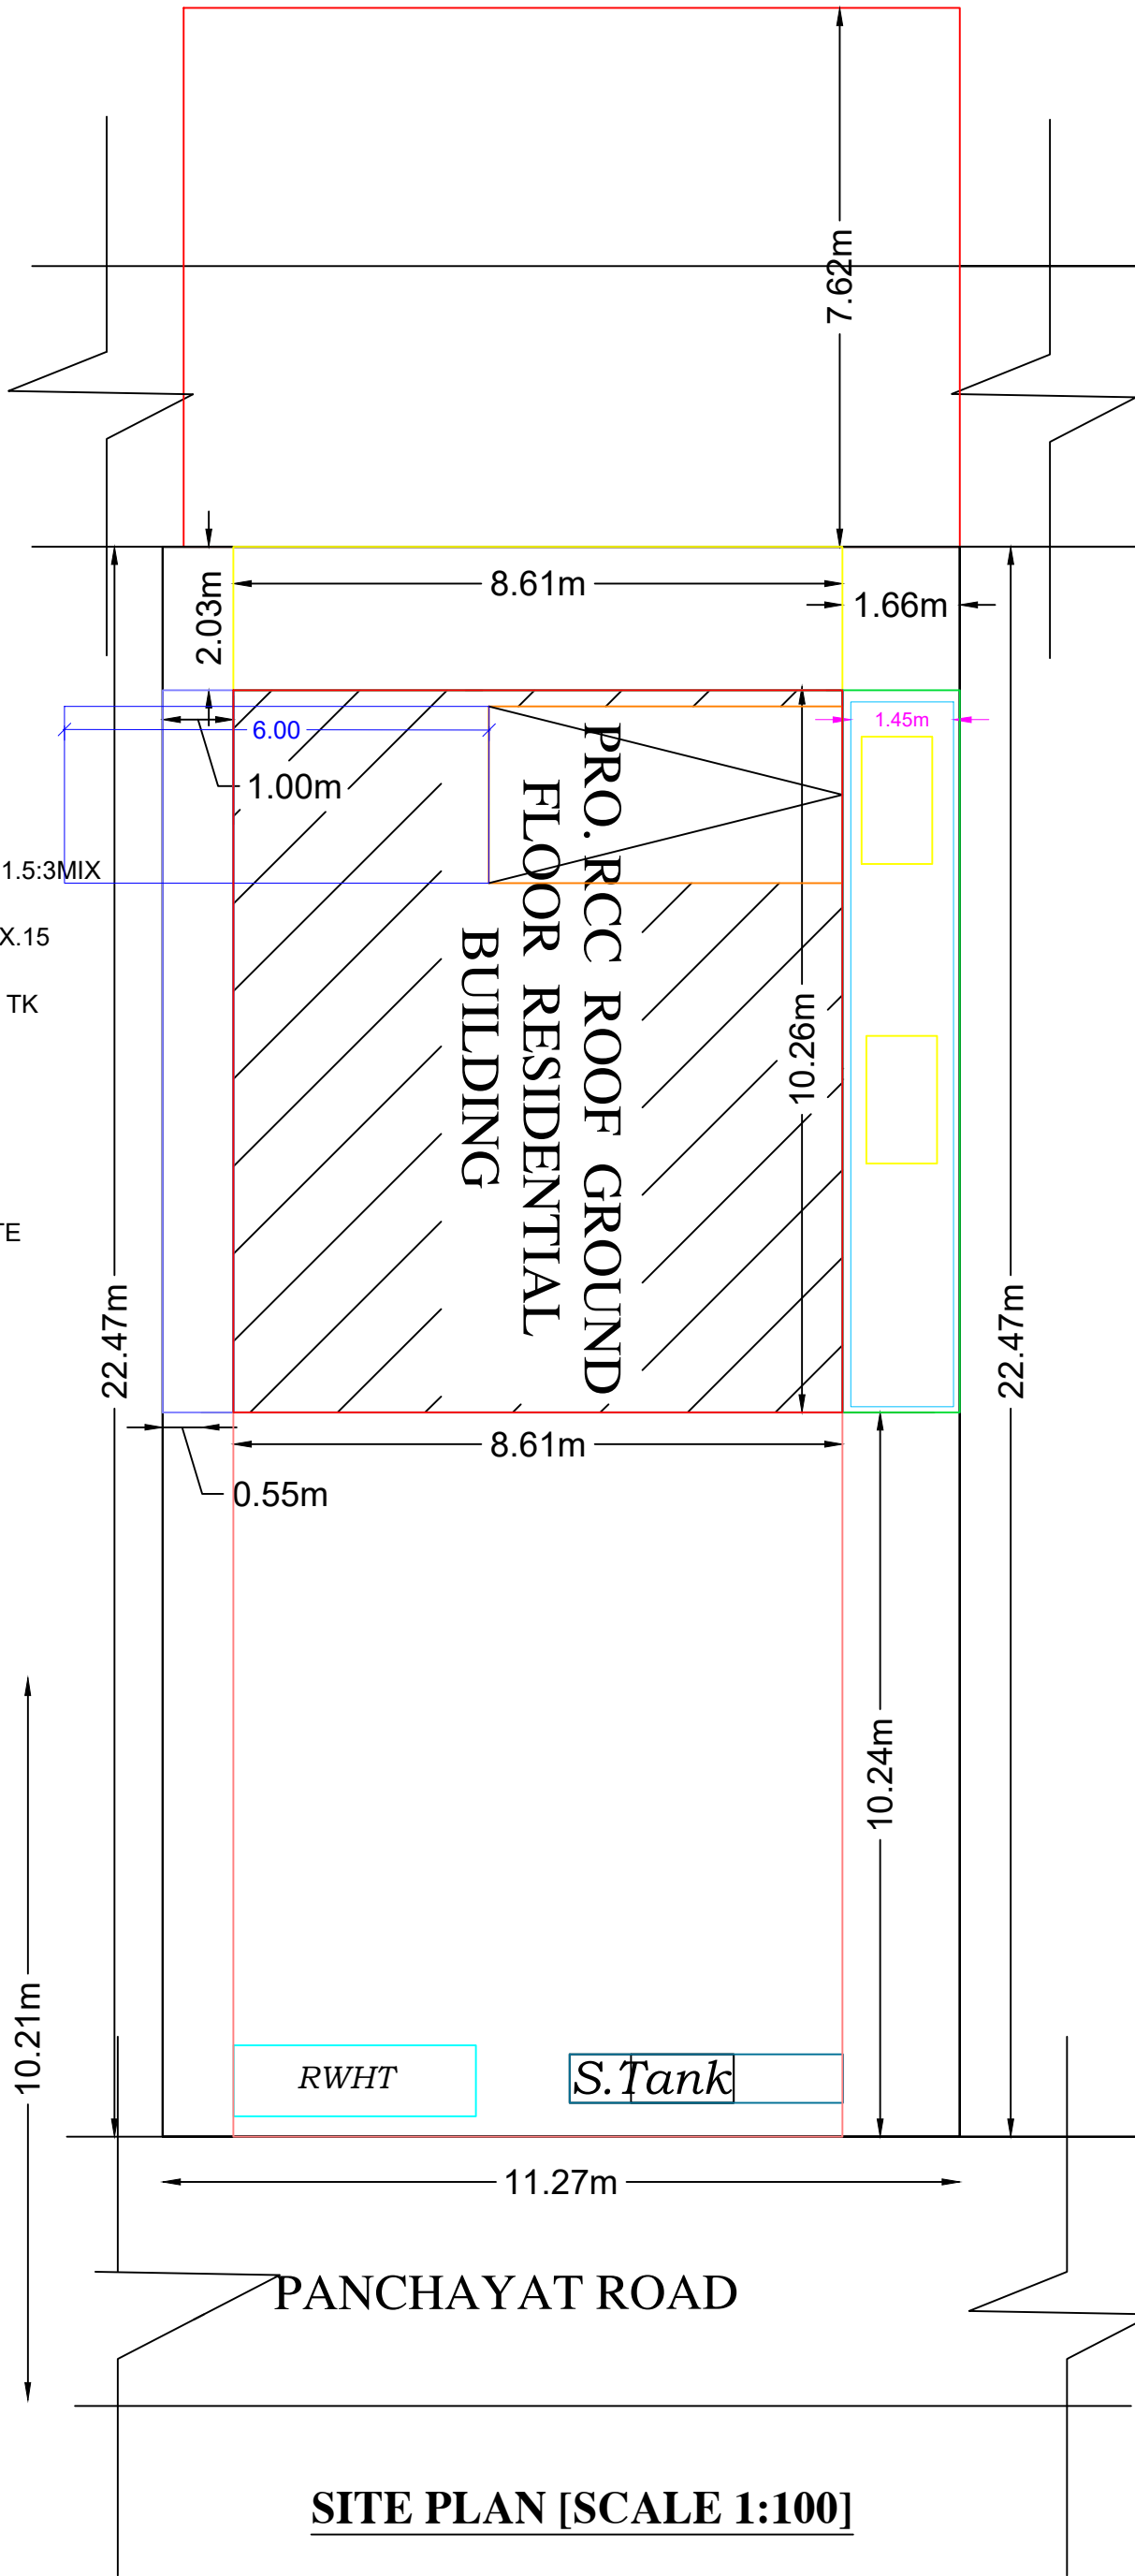

DETAILS OF JOINARIES.

- RS - ROLLING SHUTTER 3.05X 2.13
- RS-3 - ROLLING SHUTTER 1.15X 2.13
- D1 - DOOR 0.93 X 2.13
- W1 - WINDOW 1.22 X 1.22
- W - WINDOW 1.83X 1.52
- RS 1- - ROLLING SHUTTER 6.11 X 2.13
- RS-2 - VENTILATOR 4.73 X 2.13
- V - VENTILATOR 1.52 X 0.61

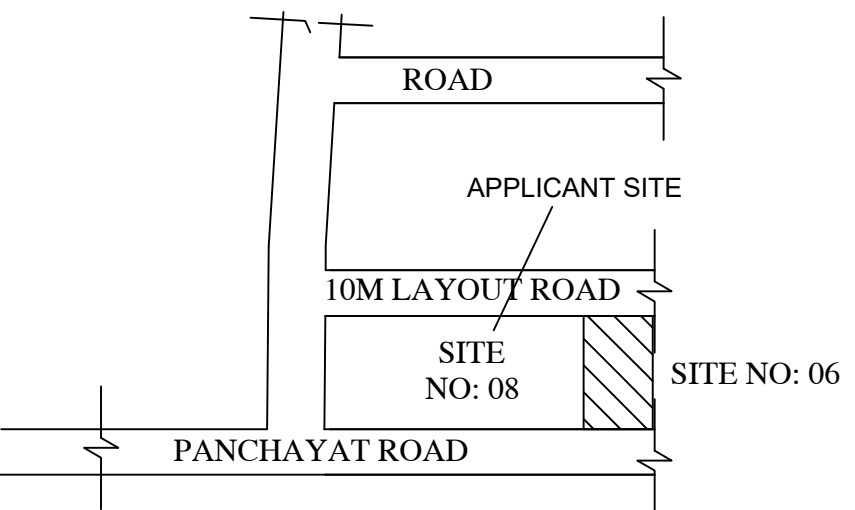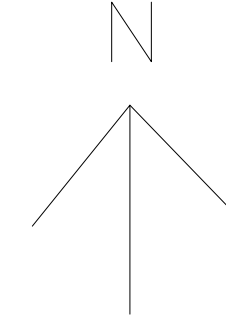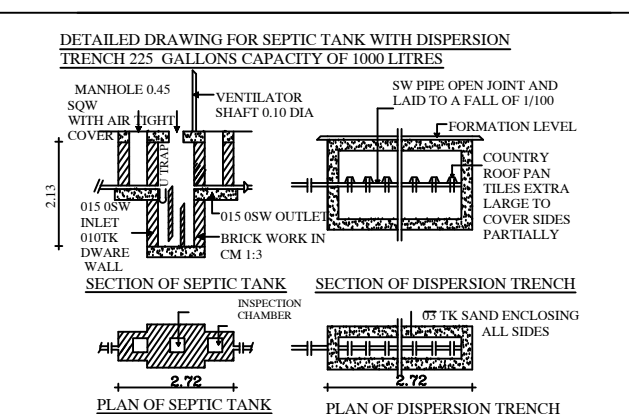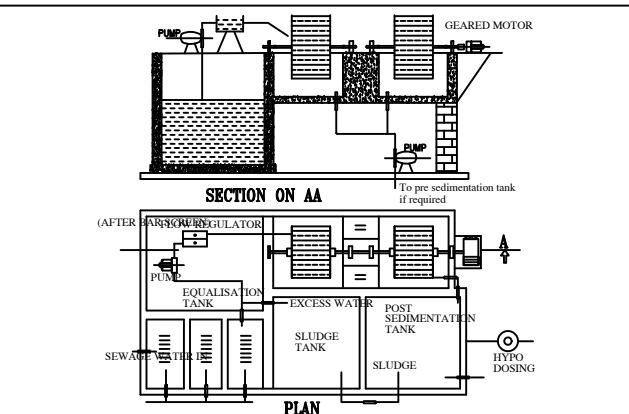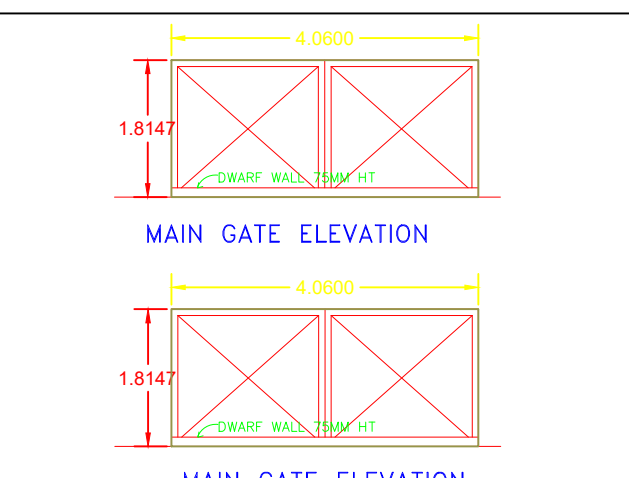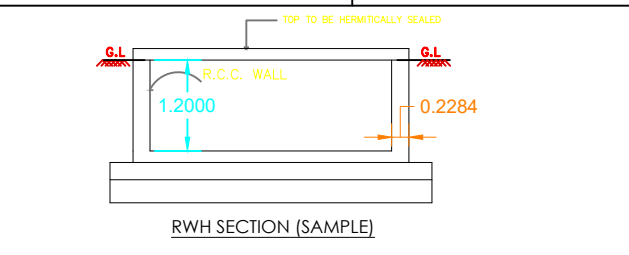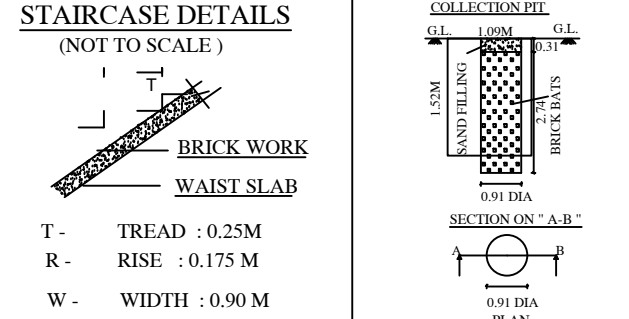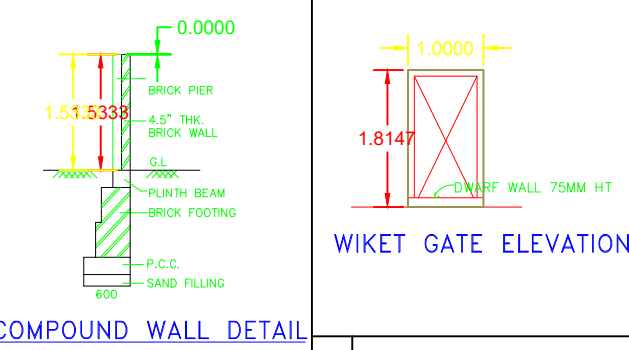


KEY PLAN NOT TO SCALE

AREA DETAILS	SQ.M	SQ.FEET
TOTAL AREA OF THE SITE	253.50	2728.75
PLINTH AREA		
GROUND FLOOR	87.90	945.89
FLOOR AREA		
GROUND FLOOR	68.11	732.86
AREA OF OPEN SPACE	102.62	1104.19

R. Ramesh Kumar

APPLICANT

Er.SURESH, M.E.,(Struc)L.B.S
Civil Engineer
Vellakovil Municipality
Kangeyam(T.K), Tirupur(D.T)
E mail. sakthibuilders@gmail.com
Cell; 99448 47832

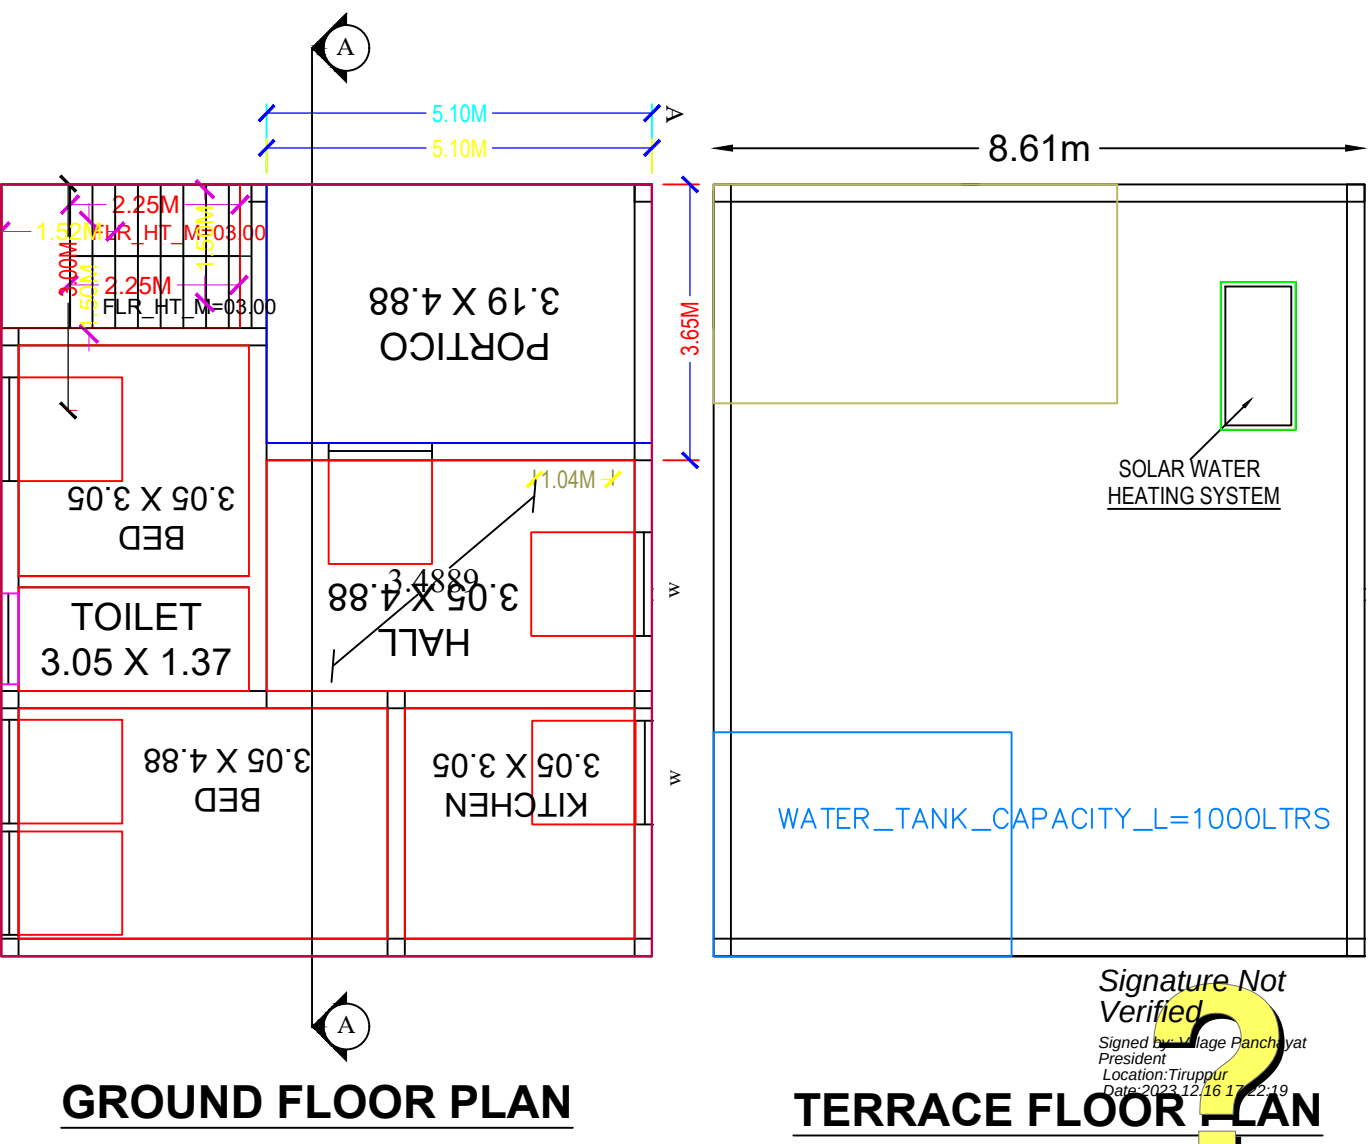

GROUND FLOOR PLAN

TERRACE FLOOR PLAN

Signature Not Verified
Signed by Village Panchayat President
Location: Tiruppur
Date: 2023.12.16 17:22:19