
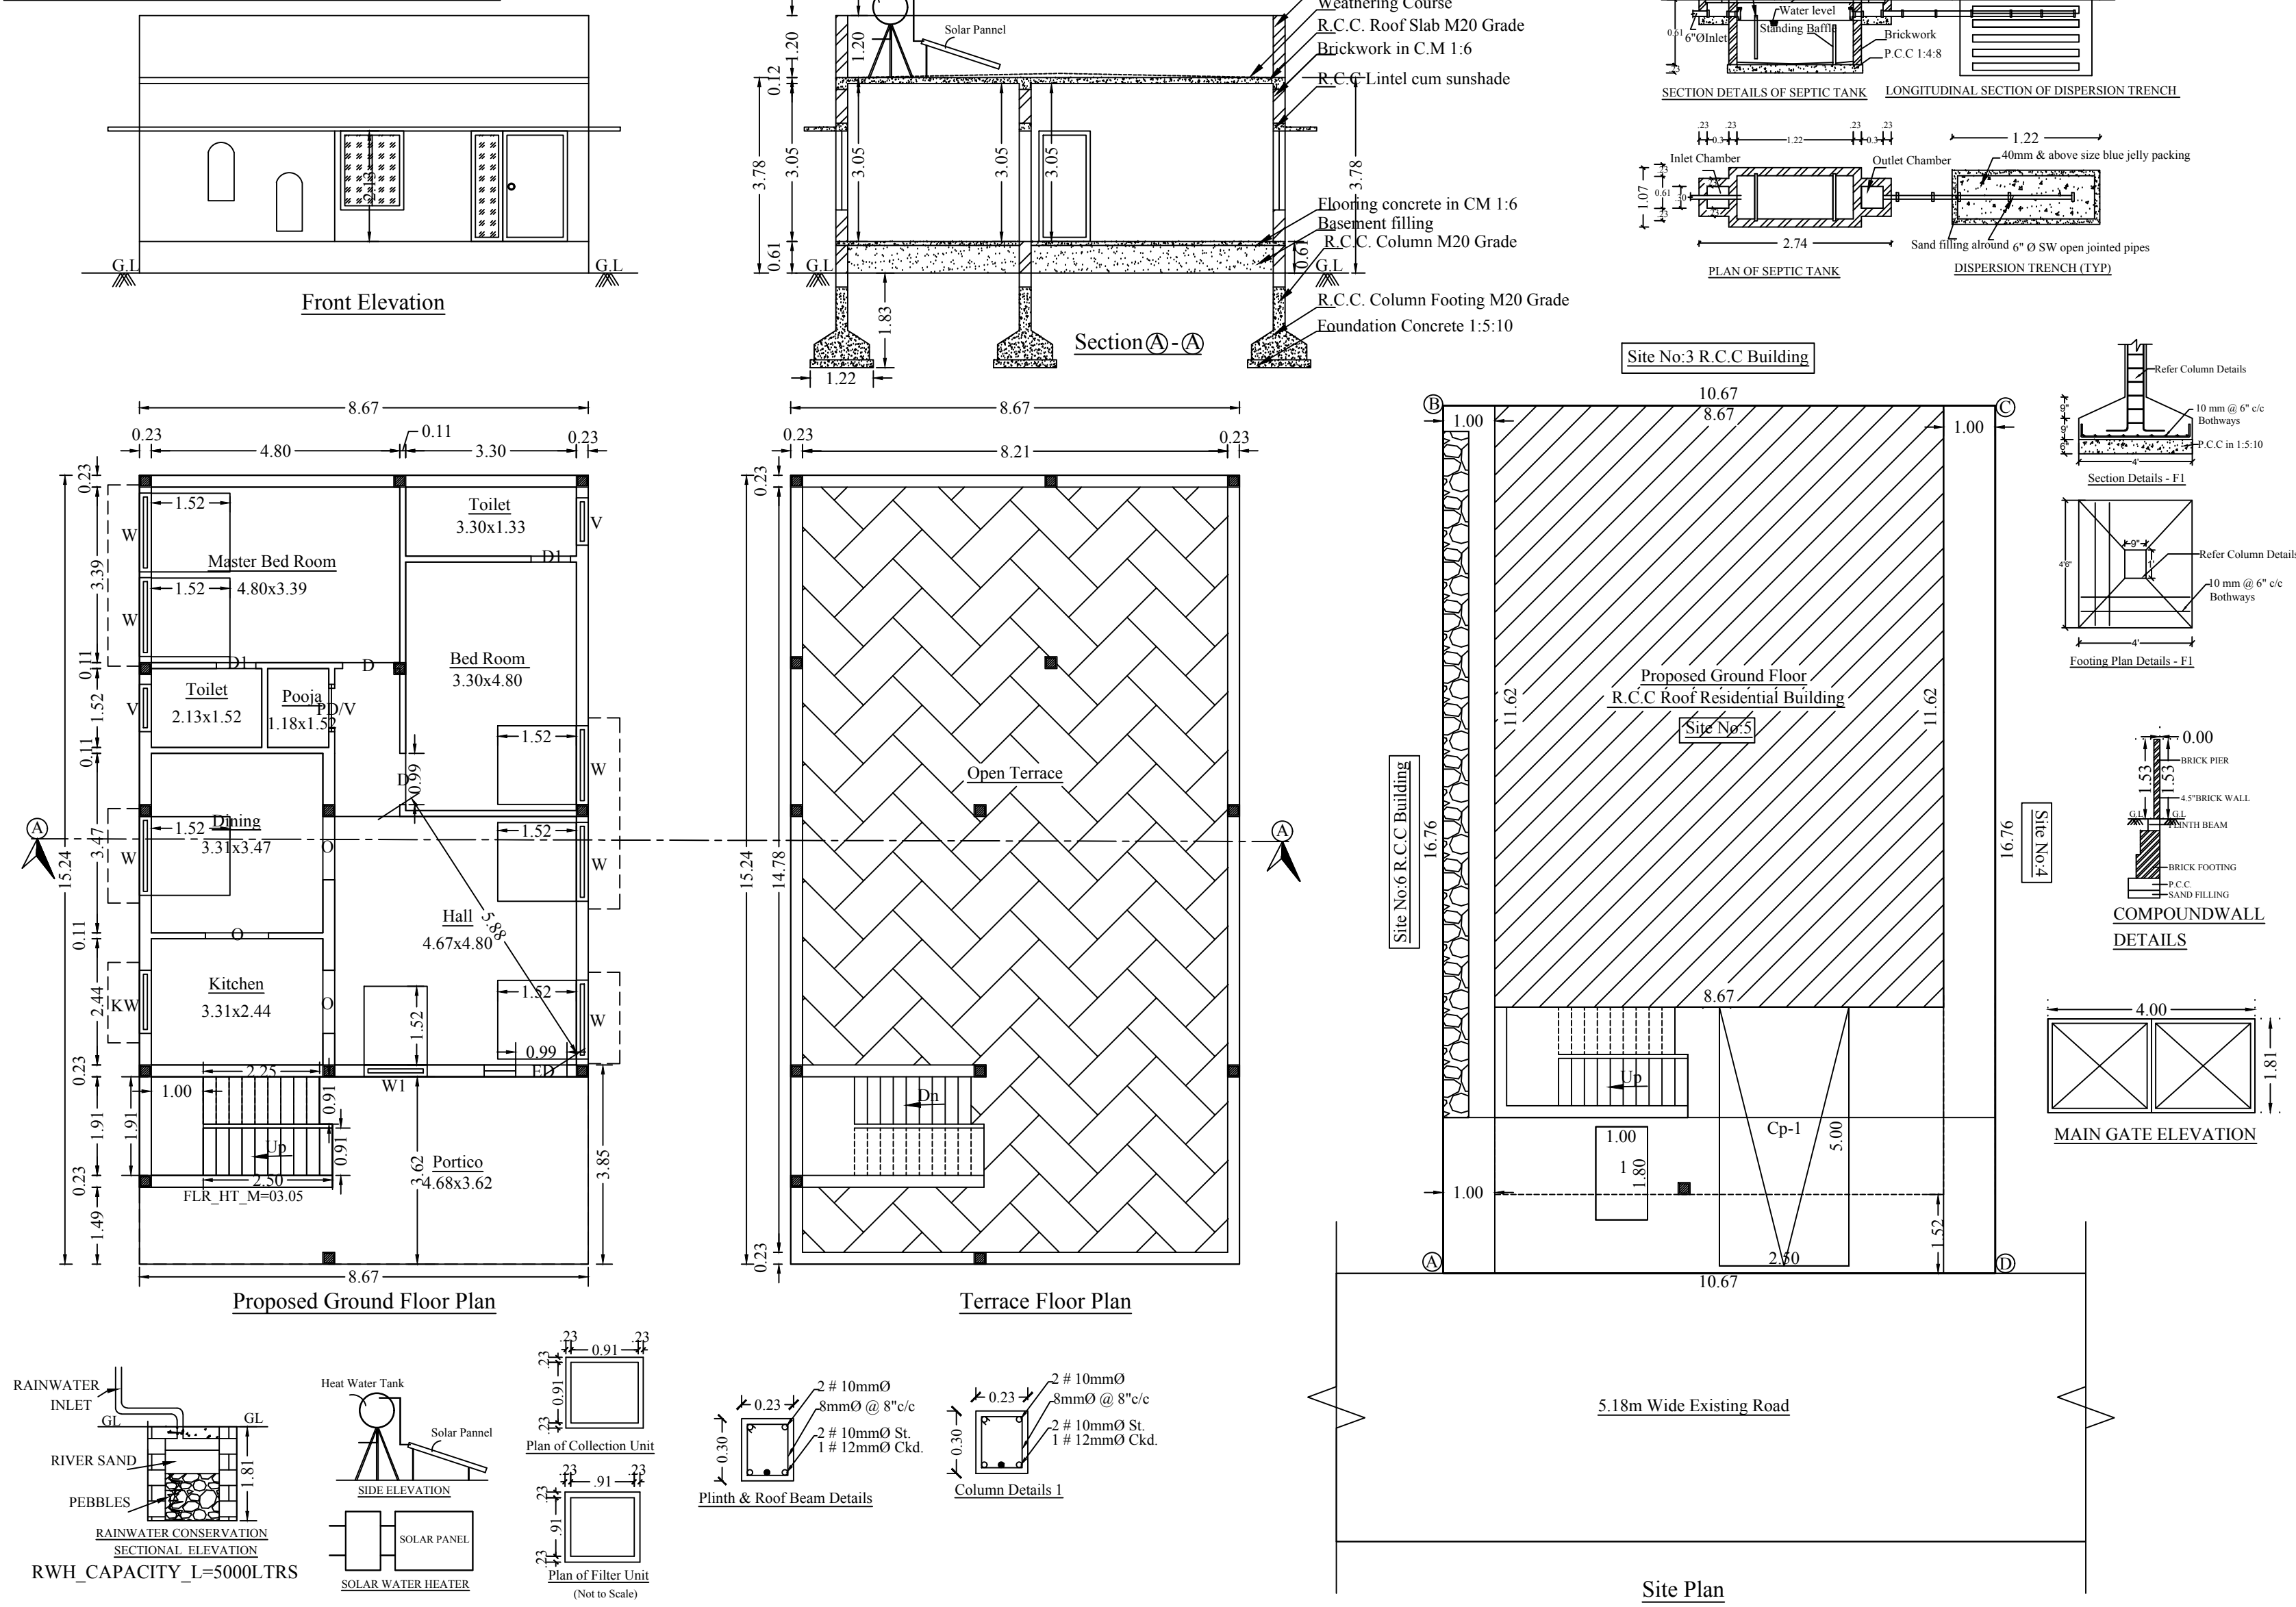


Plan Showing the Proposed Construction of R.C.C Roof Ground Floor Residential Building in S.F No: 17/A2A1,18/4C at Site No.5, Kanakkampalayam Village & Panchayath
Udumalaipettai Taluk, Tiruppur District.

DTCP Site Regularized No.2670/2017/B2

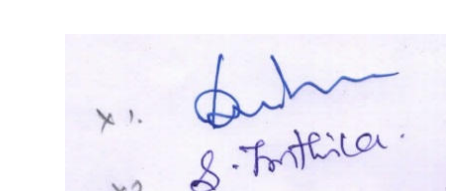

Joinery Details:		Meter
ED - Entrance Door	-	1.00 x 2.13
D - Door	-	1.00 x 2.13
D1 - Door	-	0.76 x 2.13
PD - Pooja Door	-	0.76 x 2.13
O - Open	-	1.22 x 2.13
W - Window	-	1.52 x 1.52
W1 - Window	-	1.22 x 1.52
KW - Kitchen Window	-	1.22 x 1.22
V - Ventilator	-	0.91 x 0.61
Area Details:		Sq.ft
Area of the Site (As per Document)		1925.00
Area of the Proposed Ground Floor Building		1167.78
Area of the Plot		254.57
Not Open Space		502.67
Total Buildup Area		1167.78
Plot Coverage (P.C)		$\frac{\text{Plinth Area}}{\text{Site Area}} \times 100$
		$\frac{108.49}{178.84} \times 100 = 60.72\%$
Floor Space Index (F.S.I)		$\frac{\text{Buildup Area}}{\text{Site Area}}$
		$\frac{108.49}{178.84} = 0.607$
Scale:		Plan, Section, Elevation - 1:100 Site Plan - 1:100
Car Parking Area Required		$\frac{\text{Buildup Area}}{100}$
		$\frac{108.49}{100} = 1.2 \text{ Say } 1$
No of Car Parking Provided = 1		
Two Wheeler Parking Area Required		$\frac{\text{Buildup Area}}{100}$
		$\frac{108.49}{100} = 1.2 \text{ Say } 1$
No of Two Wheeler Parking Provided = 1		
Legend:		- Shows the Site Boundary - Shows the Proposed Building - Shows the Existing Road
Applicant		
Registered Engineer		