


Plan Showing the Proposed Contruction of R.C.C Roof Ground Floor Residential Building in
S.F No: 79/2A1A at Site No:15,16 Guberan Nagar, KanakkampalayamVillage & Panchayath,
Udumalaipettai Taluk,Tiruppur District.


DTCP Approved No:186/2022

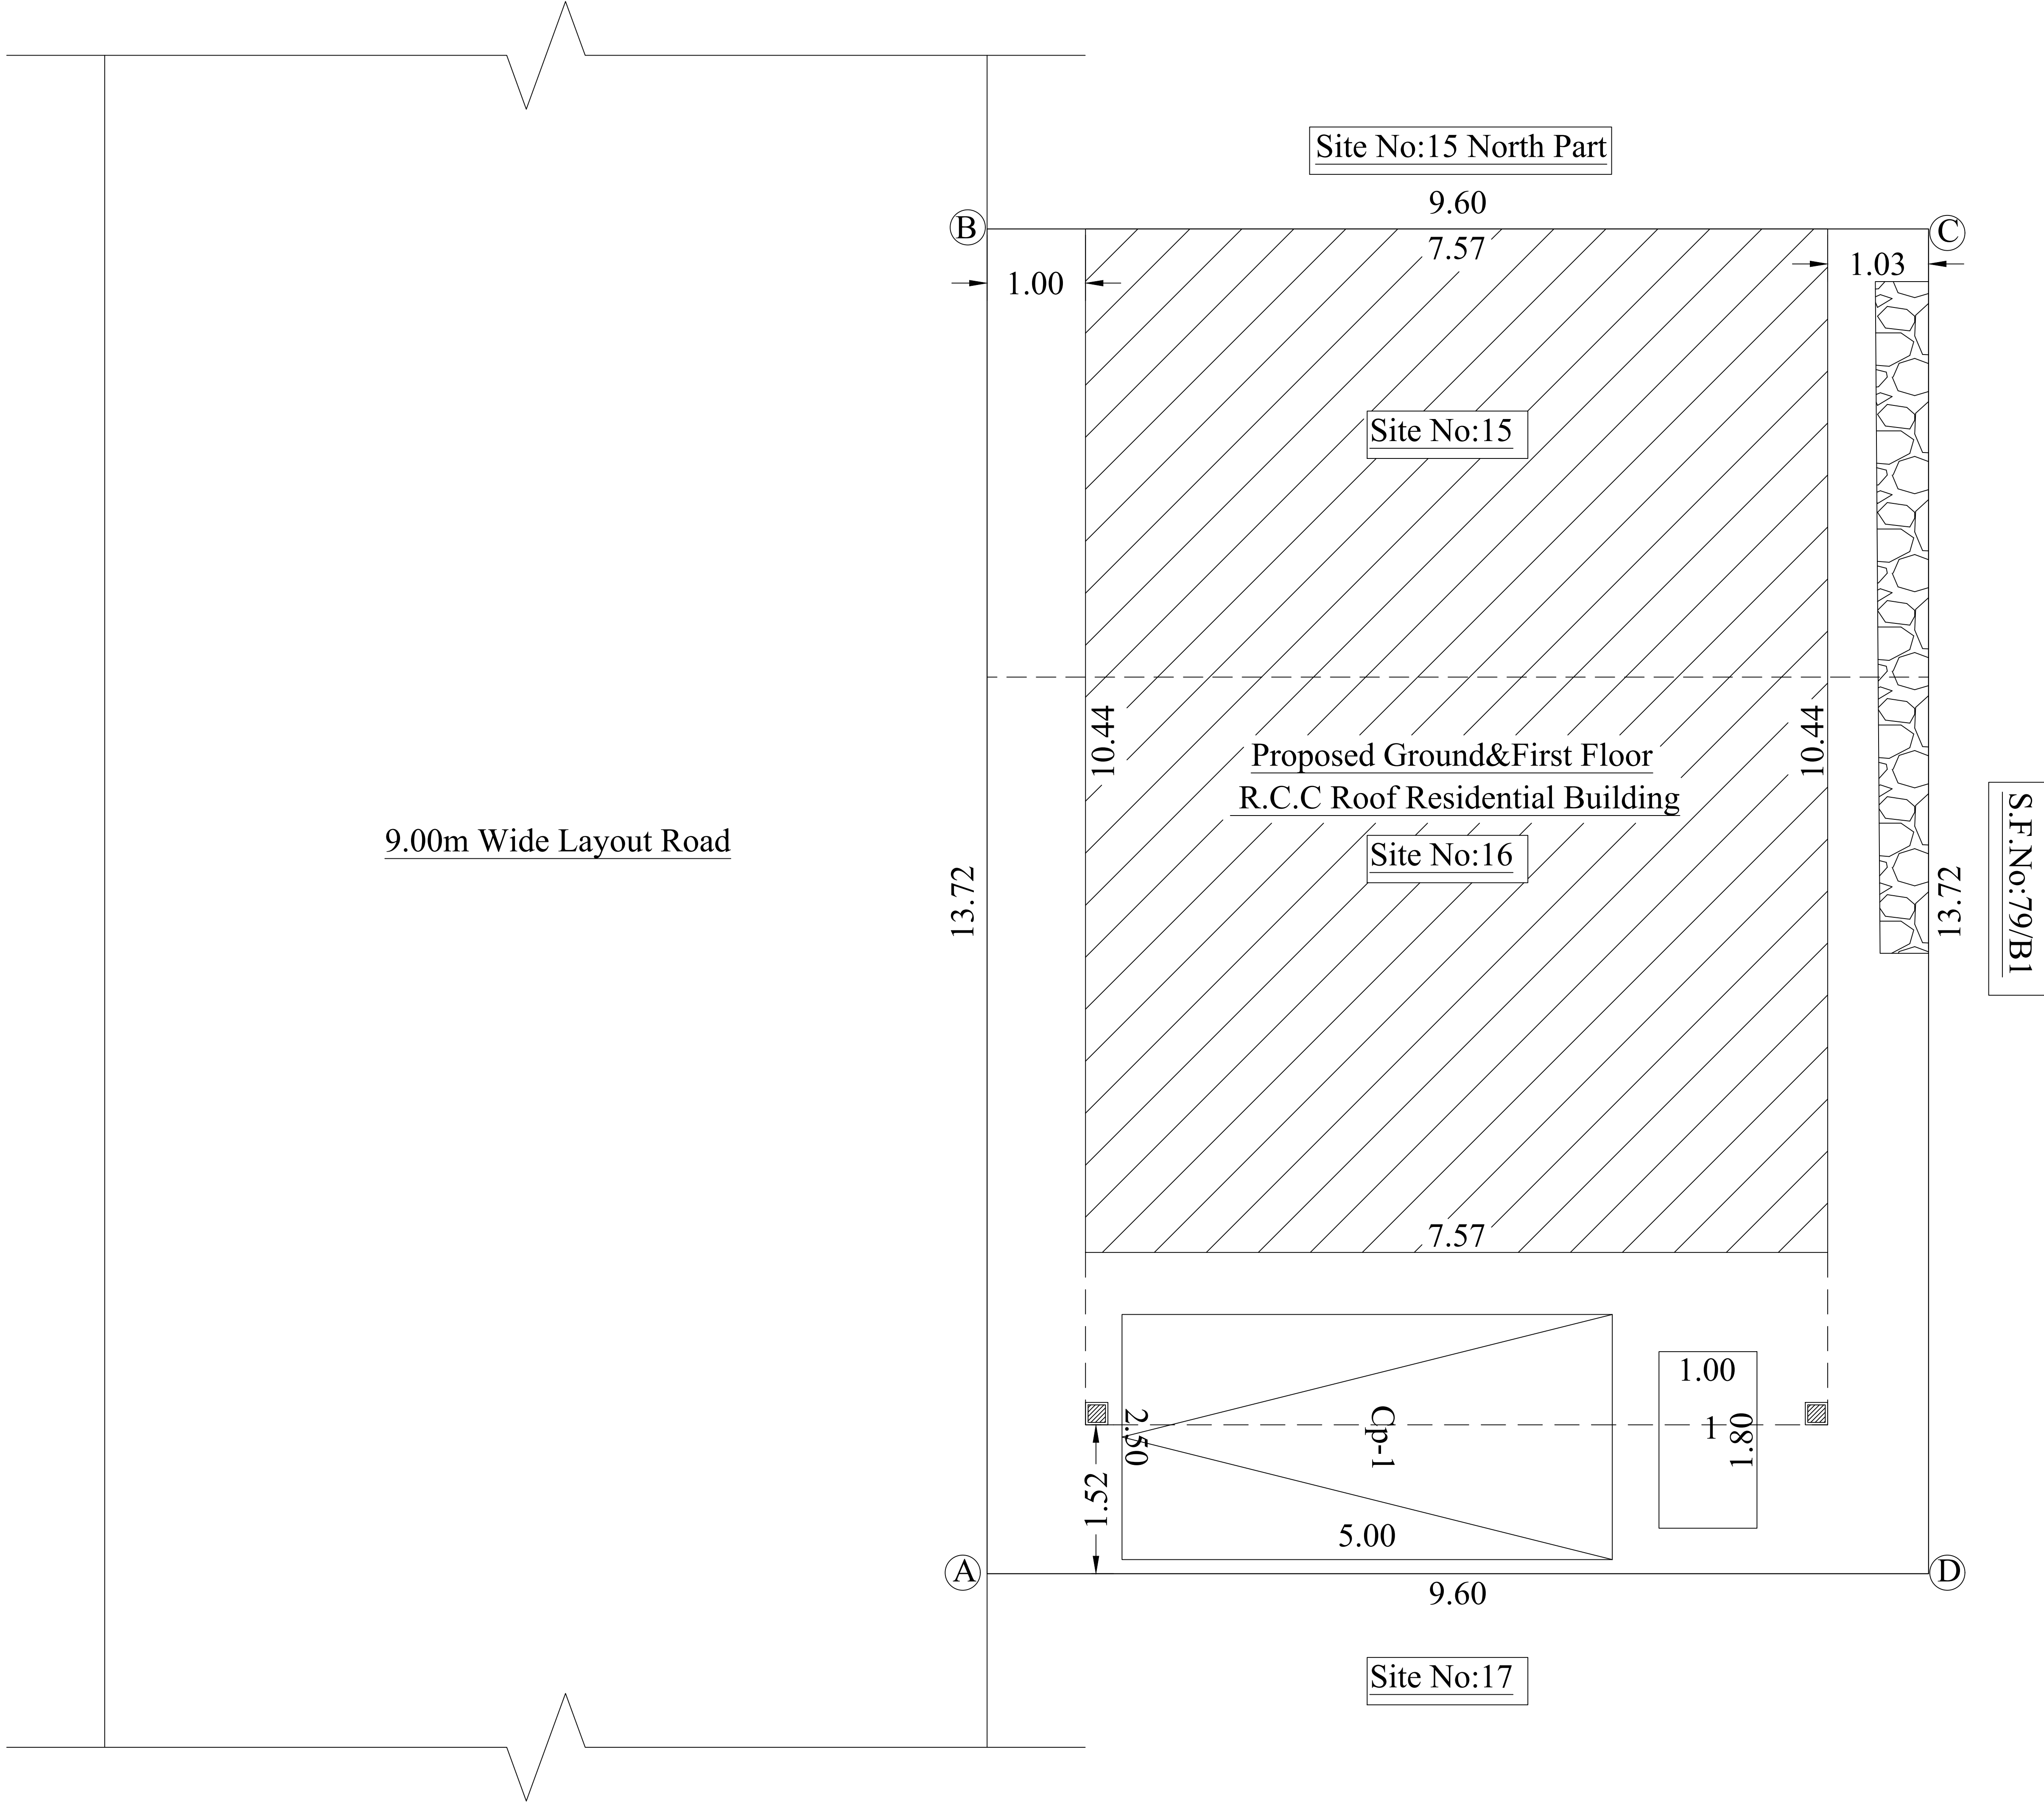

Site Plan

Area Details:	Sq.ft	Sq.mt
Area of the Site (As per Document)	- 1417.5	- 131.69
Area of the Proposed Ground Floor Building	- 993.72	- 92.32
Net Open Space	- 423.78	- 39.37
Total Builtup Area	- 993.72	- 92.32

Scale:
Plan, Section, Elevation - 1 : 100
Site Plan - 1 : 100

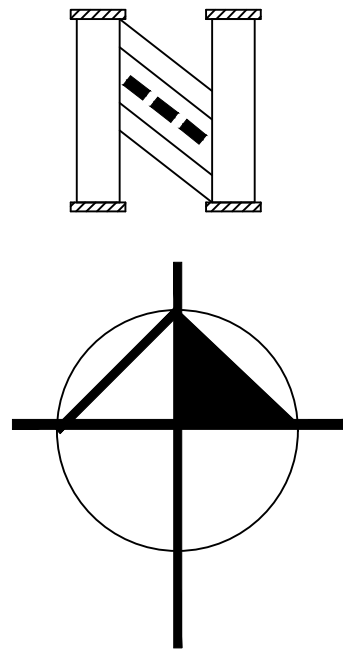

- Legend:
- Shows the Site Boundary
 - Shows the Proposed Building
 - Shows the Existing Road

Car Parking Area Required = $\frac{\text{Buildup Area}}{50}$

= $\frac{92.32}{100}$

= 0.92 Say 1

No of Car Parking Provided =1

Two Wheeler Parking Area Required = $\frac{\text{Buildup Area}}{100}$

= $\frac{92.32}{100}$ = 0.92 Say1

No of Two Wheeler Parking Provided = 1

K. Nataraj

Applicant

Rtn.Er.A.BALAMURUGAN, B.E.,FIV.,ISE.,MISTE
Registered Engineer,
(Reg.No : CBE Reg/RE/GR II/2019/06/001)
Sree Visnu Construction
No.5, Kathir Complex,
Yasodha Ramalingam Layout,
Udumaipei - 642 126, Tirupur Dist.

Registered Engineer