
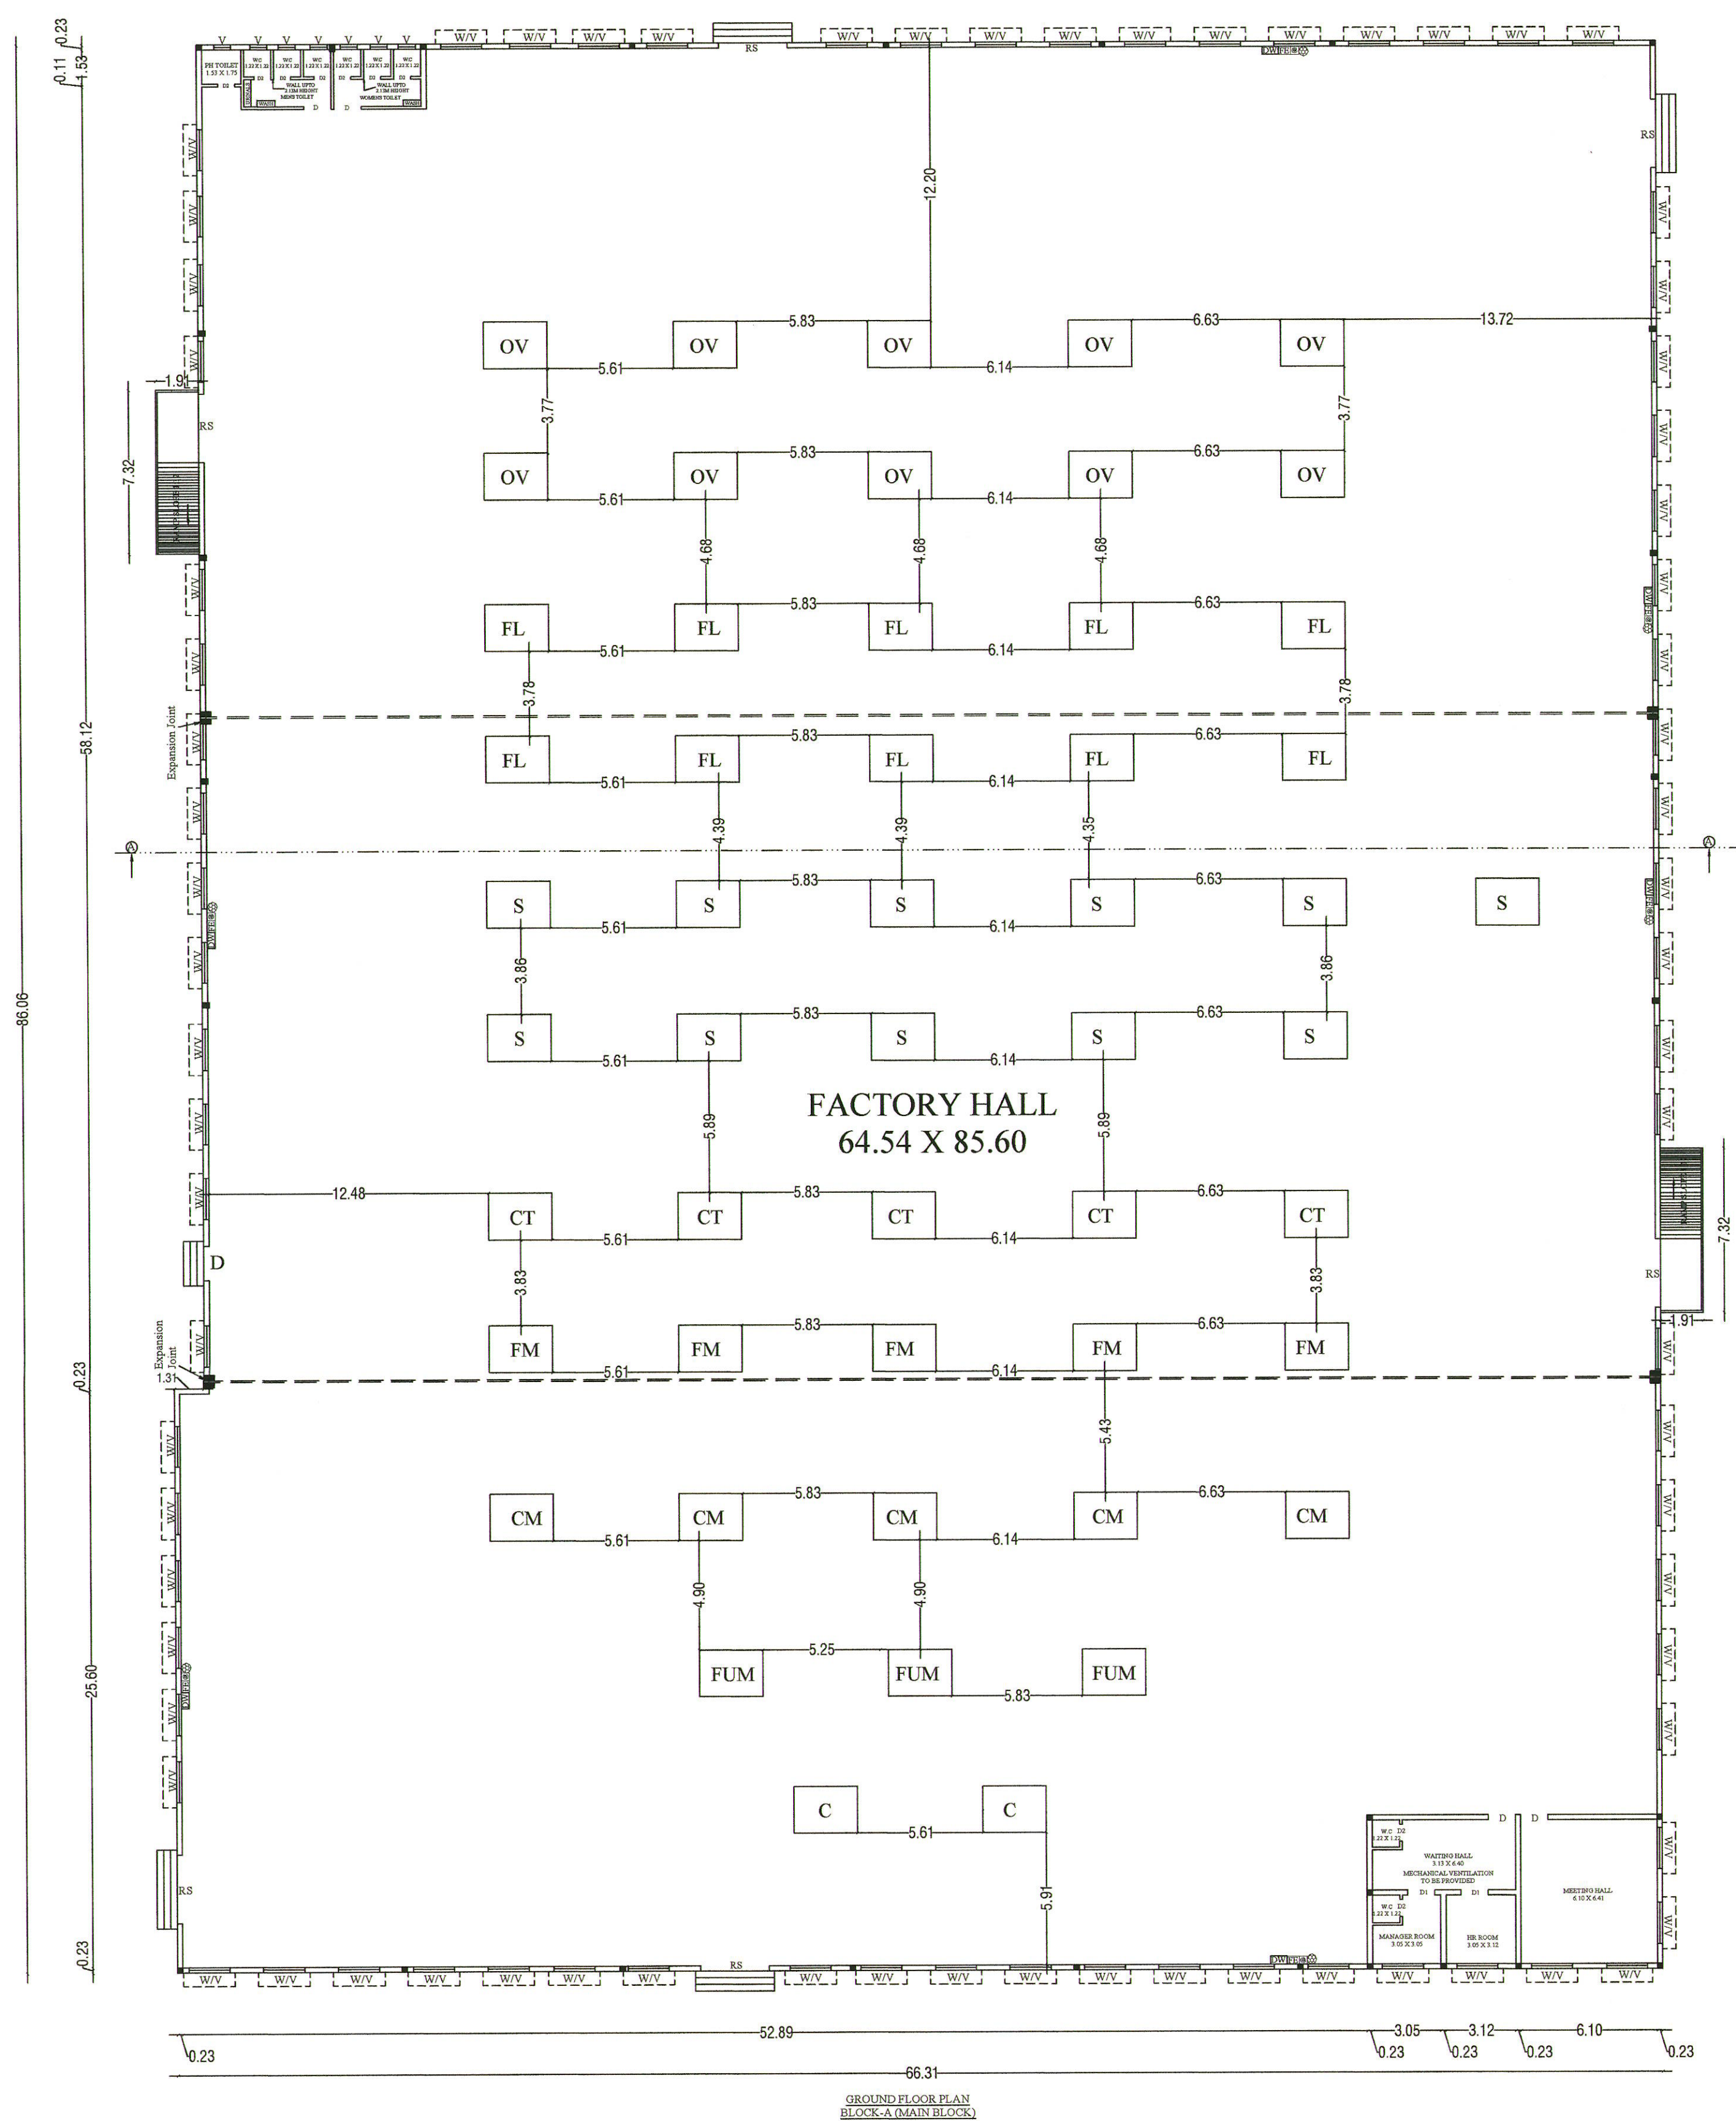


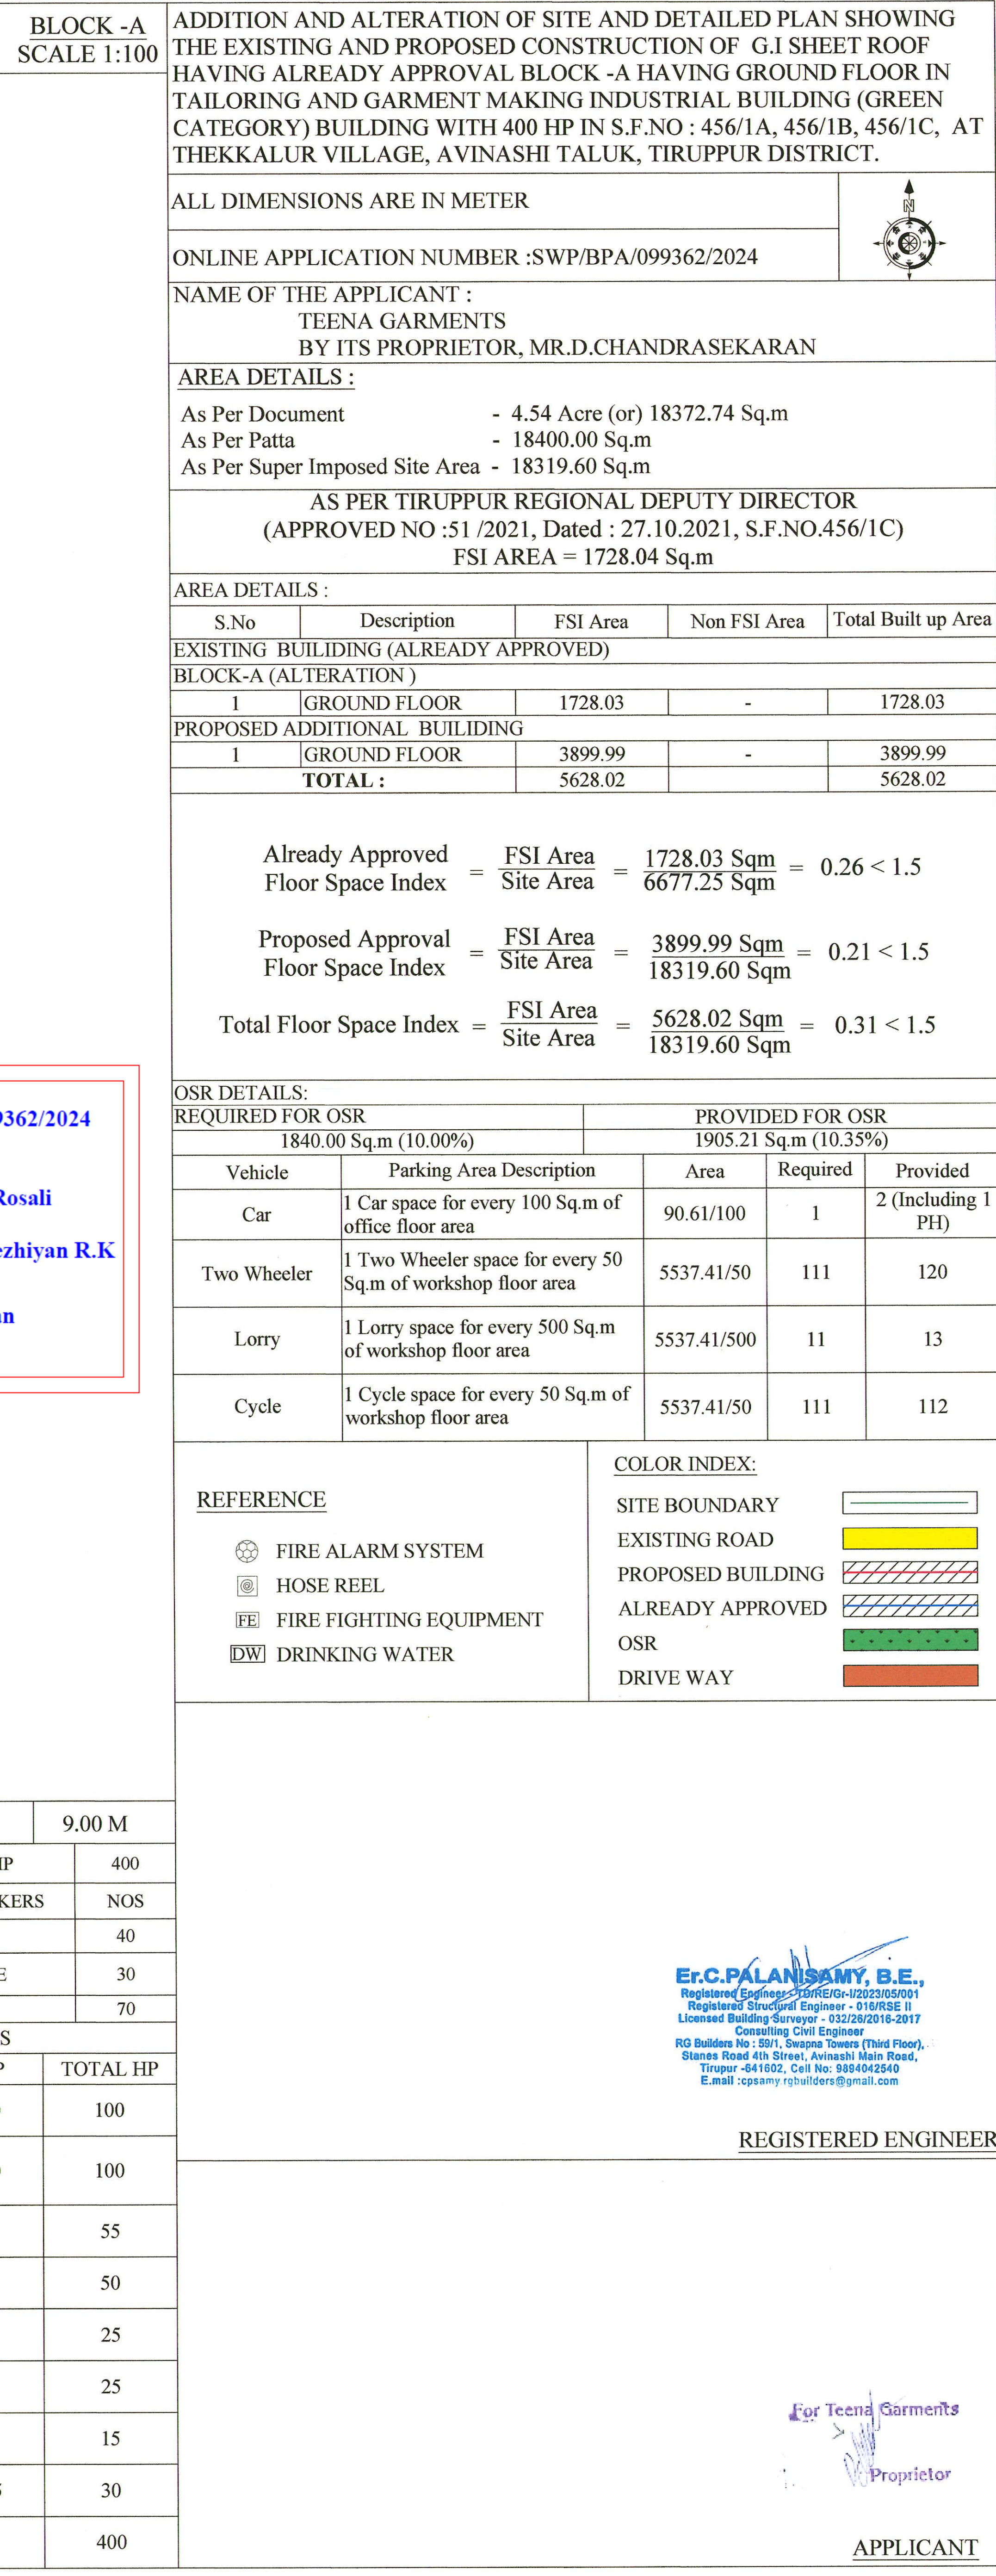

| HEIGHT OF THE BUILDING |                      |             |               | 9.00 M   |
|------------------------|----------------------|-------------|---------------|----------|
| JOINERY DETAILS        |                      |             |               |          |
| 1                      | Rolling Shutter - RS | 3.05 X 2.44 | TOTAL HP      | 400      |
| 2                      | Door - D             | 1.52 X 2.13 | NO OF WORKERS | NOS      |
| 3                      | Door - D1            | 1.22 X 2.23 | MALE          | 40       |
| 4                      | Door - D2            | 0.76 X 2.13 | FEMALE        | 30       |
| 6                      | Window - W           | 1.83 X 1.52 | TOTAL         | 70       |
| 7                      | Ventilator - V       | 1.83 X 0.91 |               |          |
| MACHINERY DETAILS      |                      |             |               |          |
| S.NO                   | DESCRIPTION          | NOS         | HP            | TOTAL HP |
| 1                      | OVERLOCK             | 10          | 10            | 100      |
| 2                      | FLATLOCK             | 10          | 10            | 100      |
| 3                      | SINGER               | 11          | 5             | 55       |
| 4                      | CUTTING TABLE        | 5           | 4             | 50       |
| 5                      | FOLDING MACHINE      | 5           | 5             | 25       |
| 6                      | CUTTING MACHINE      | 5           | 5             | 25       |
| 7                      | FUSING MACHINE       | 3           | 5             | 15       |
| 8                      | COMPRESSOR           | 2           | 15            | 30       |
| TOTAL                  |                      |             |               | 400      |

**Er.C.PALANISAMY, B.E.,**  
Registered Engineer - TDRE/GR-I/2023/05/001  
Registered Structural Engineer - 016/RSE II  
Licensed Building Surveyor - 032/2016-2017  
Consulting Civil Engineer  
RG Builders No : 591, Swappa Towers (Third Floor),  
Stanes Road 4th Street, Avinashi Main Road,  
Tirupur - 641602, Cell No: 9894042540  
E.mail : cpsamy\_rebuilders@gmail.com

For Teen Garments  
Proprietor

APPLICANT