




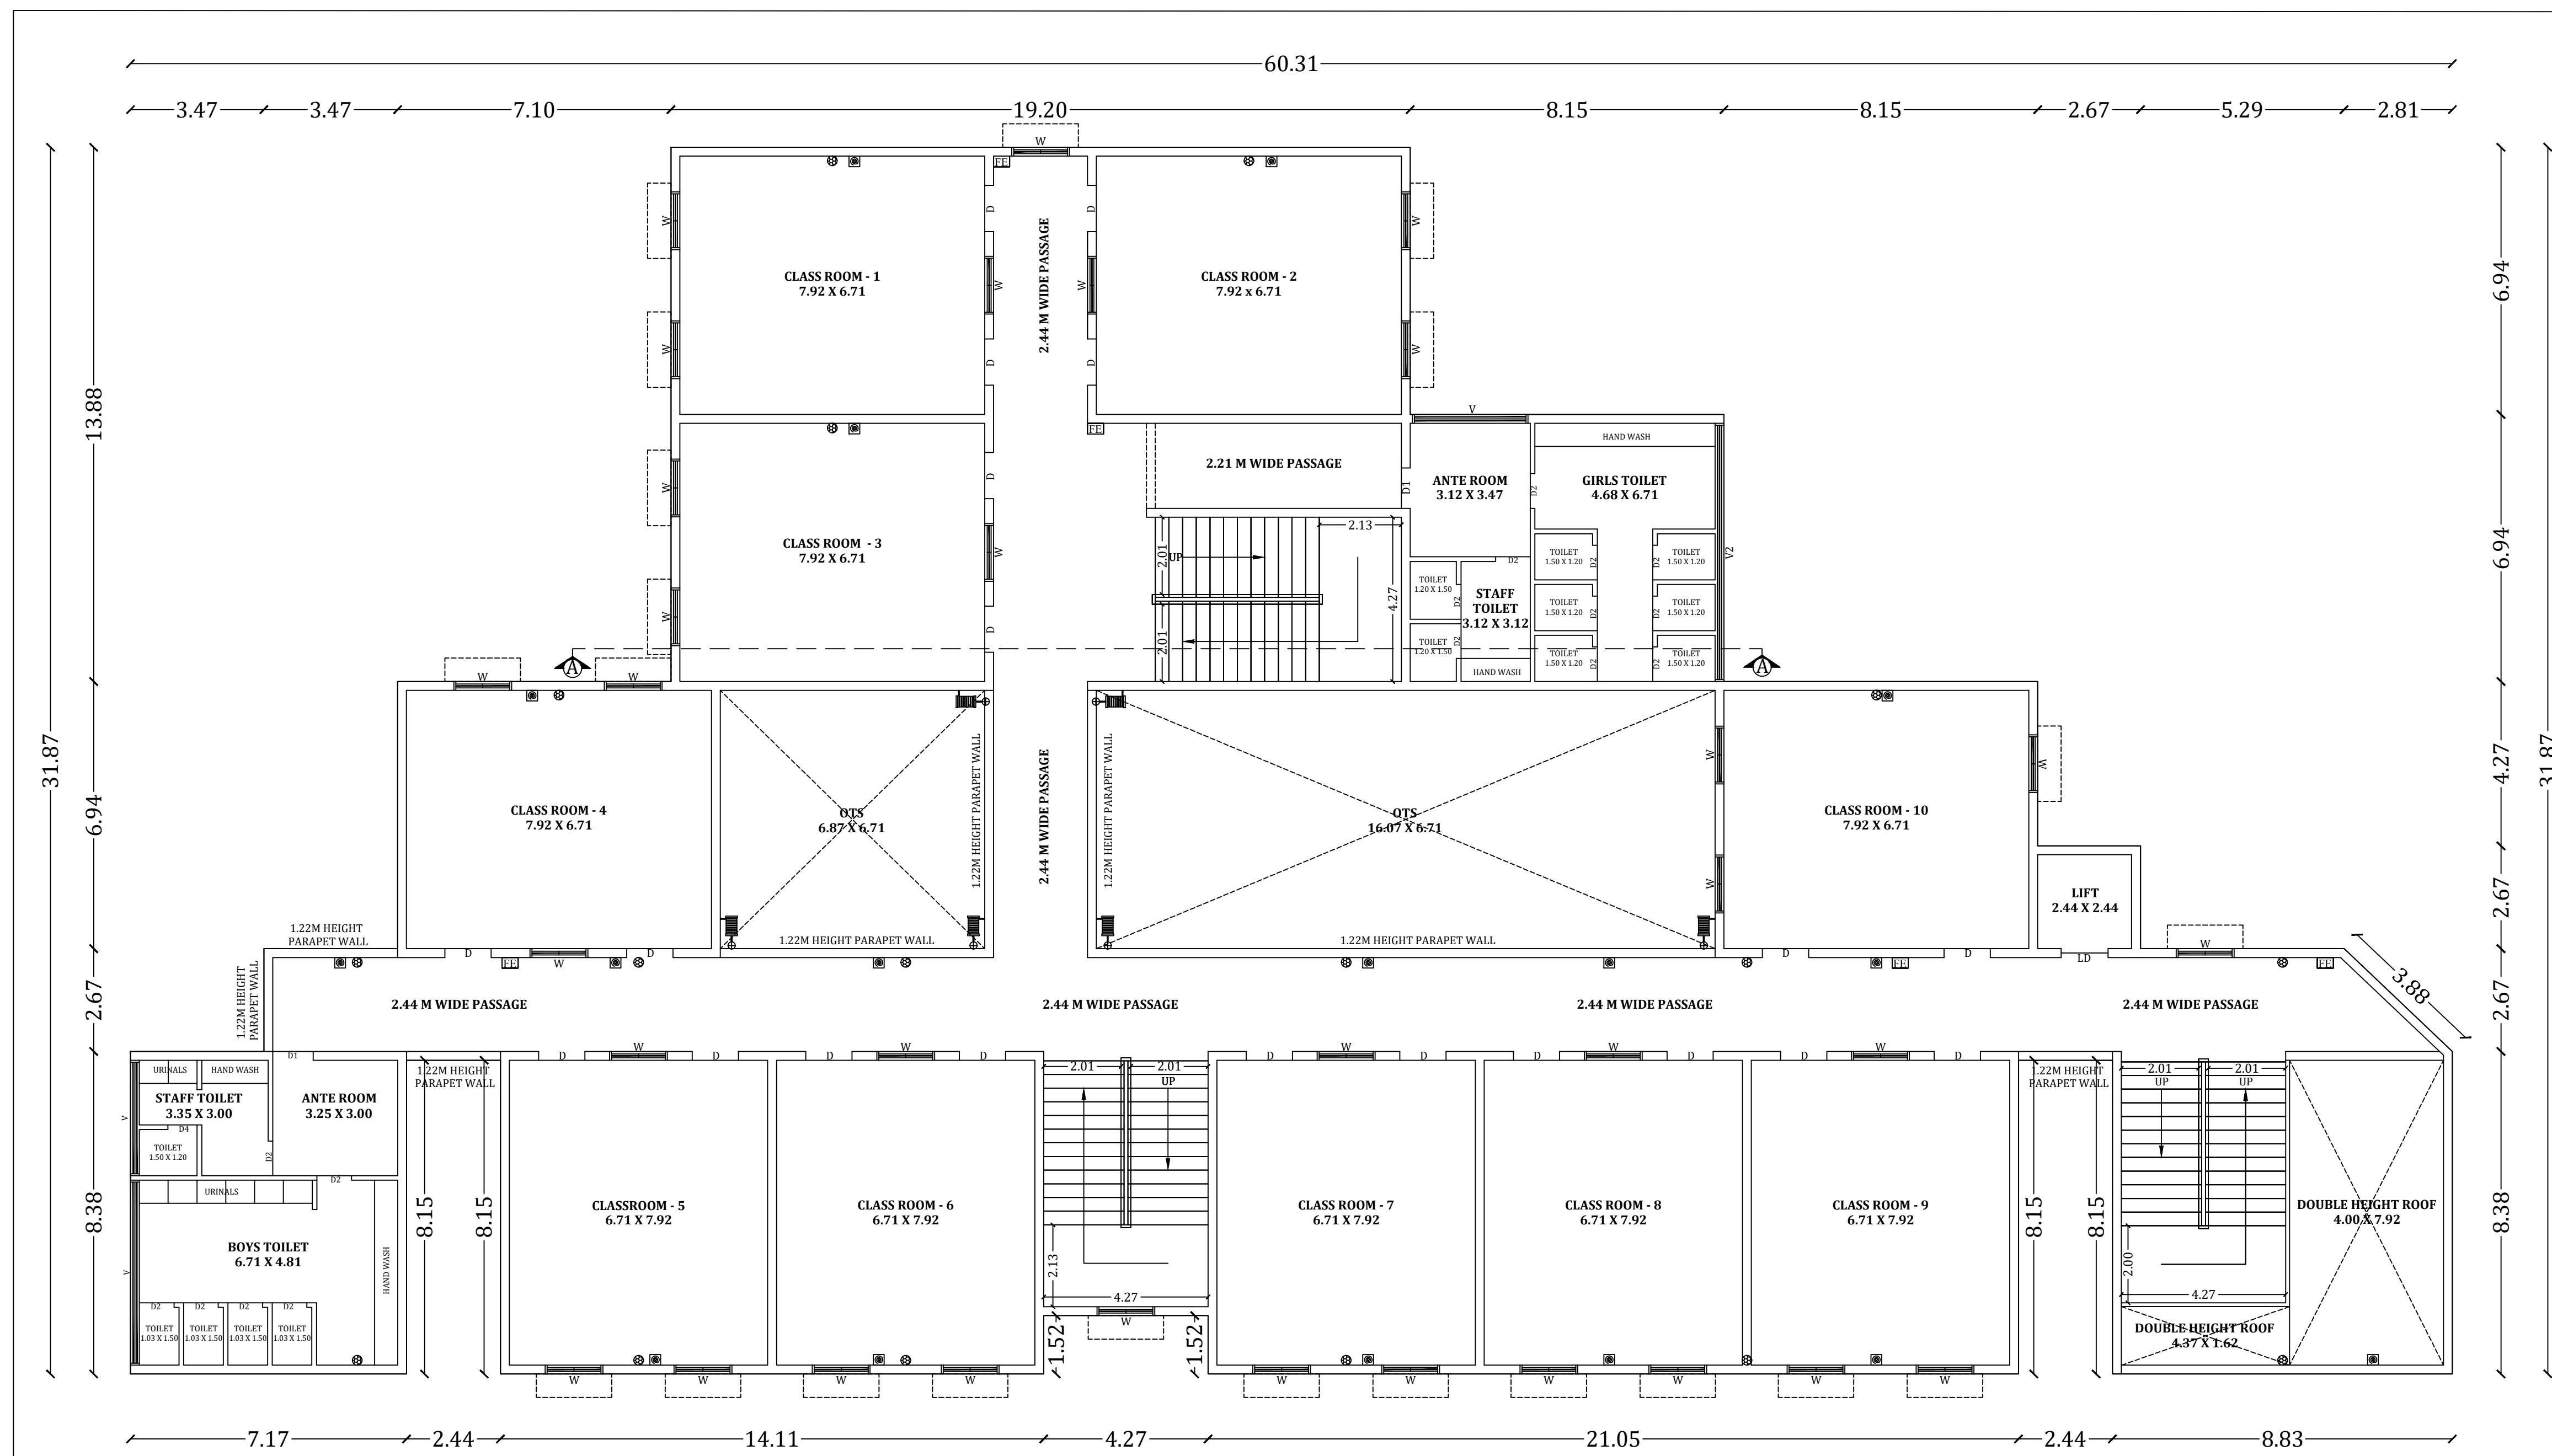


FIRST FLOOR PLAN
SCALE = 1:100

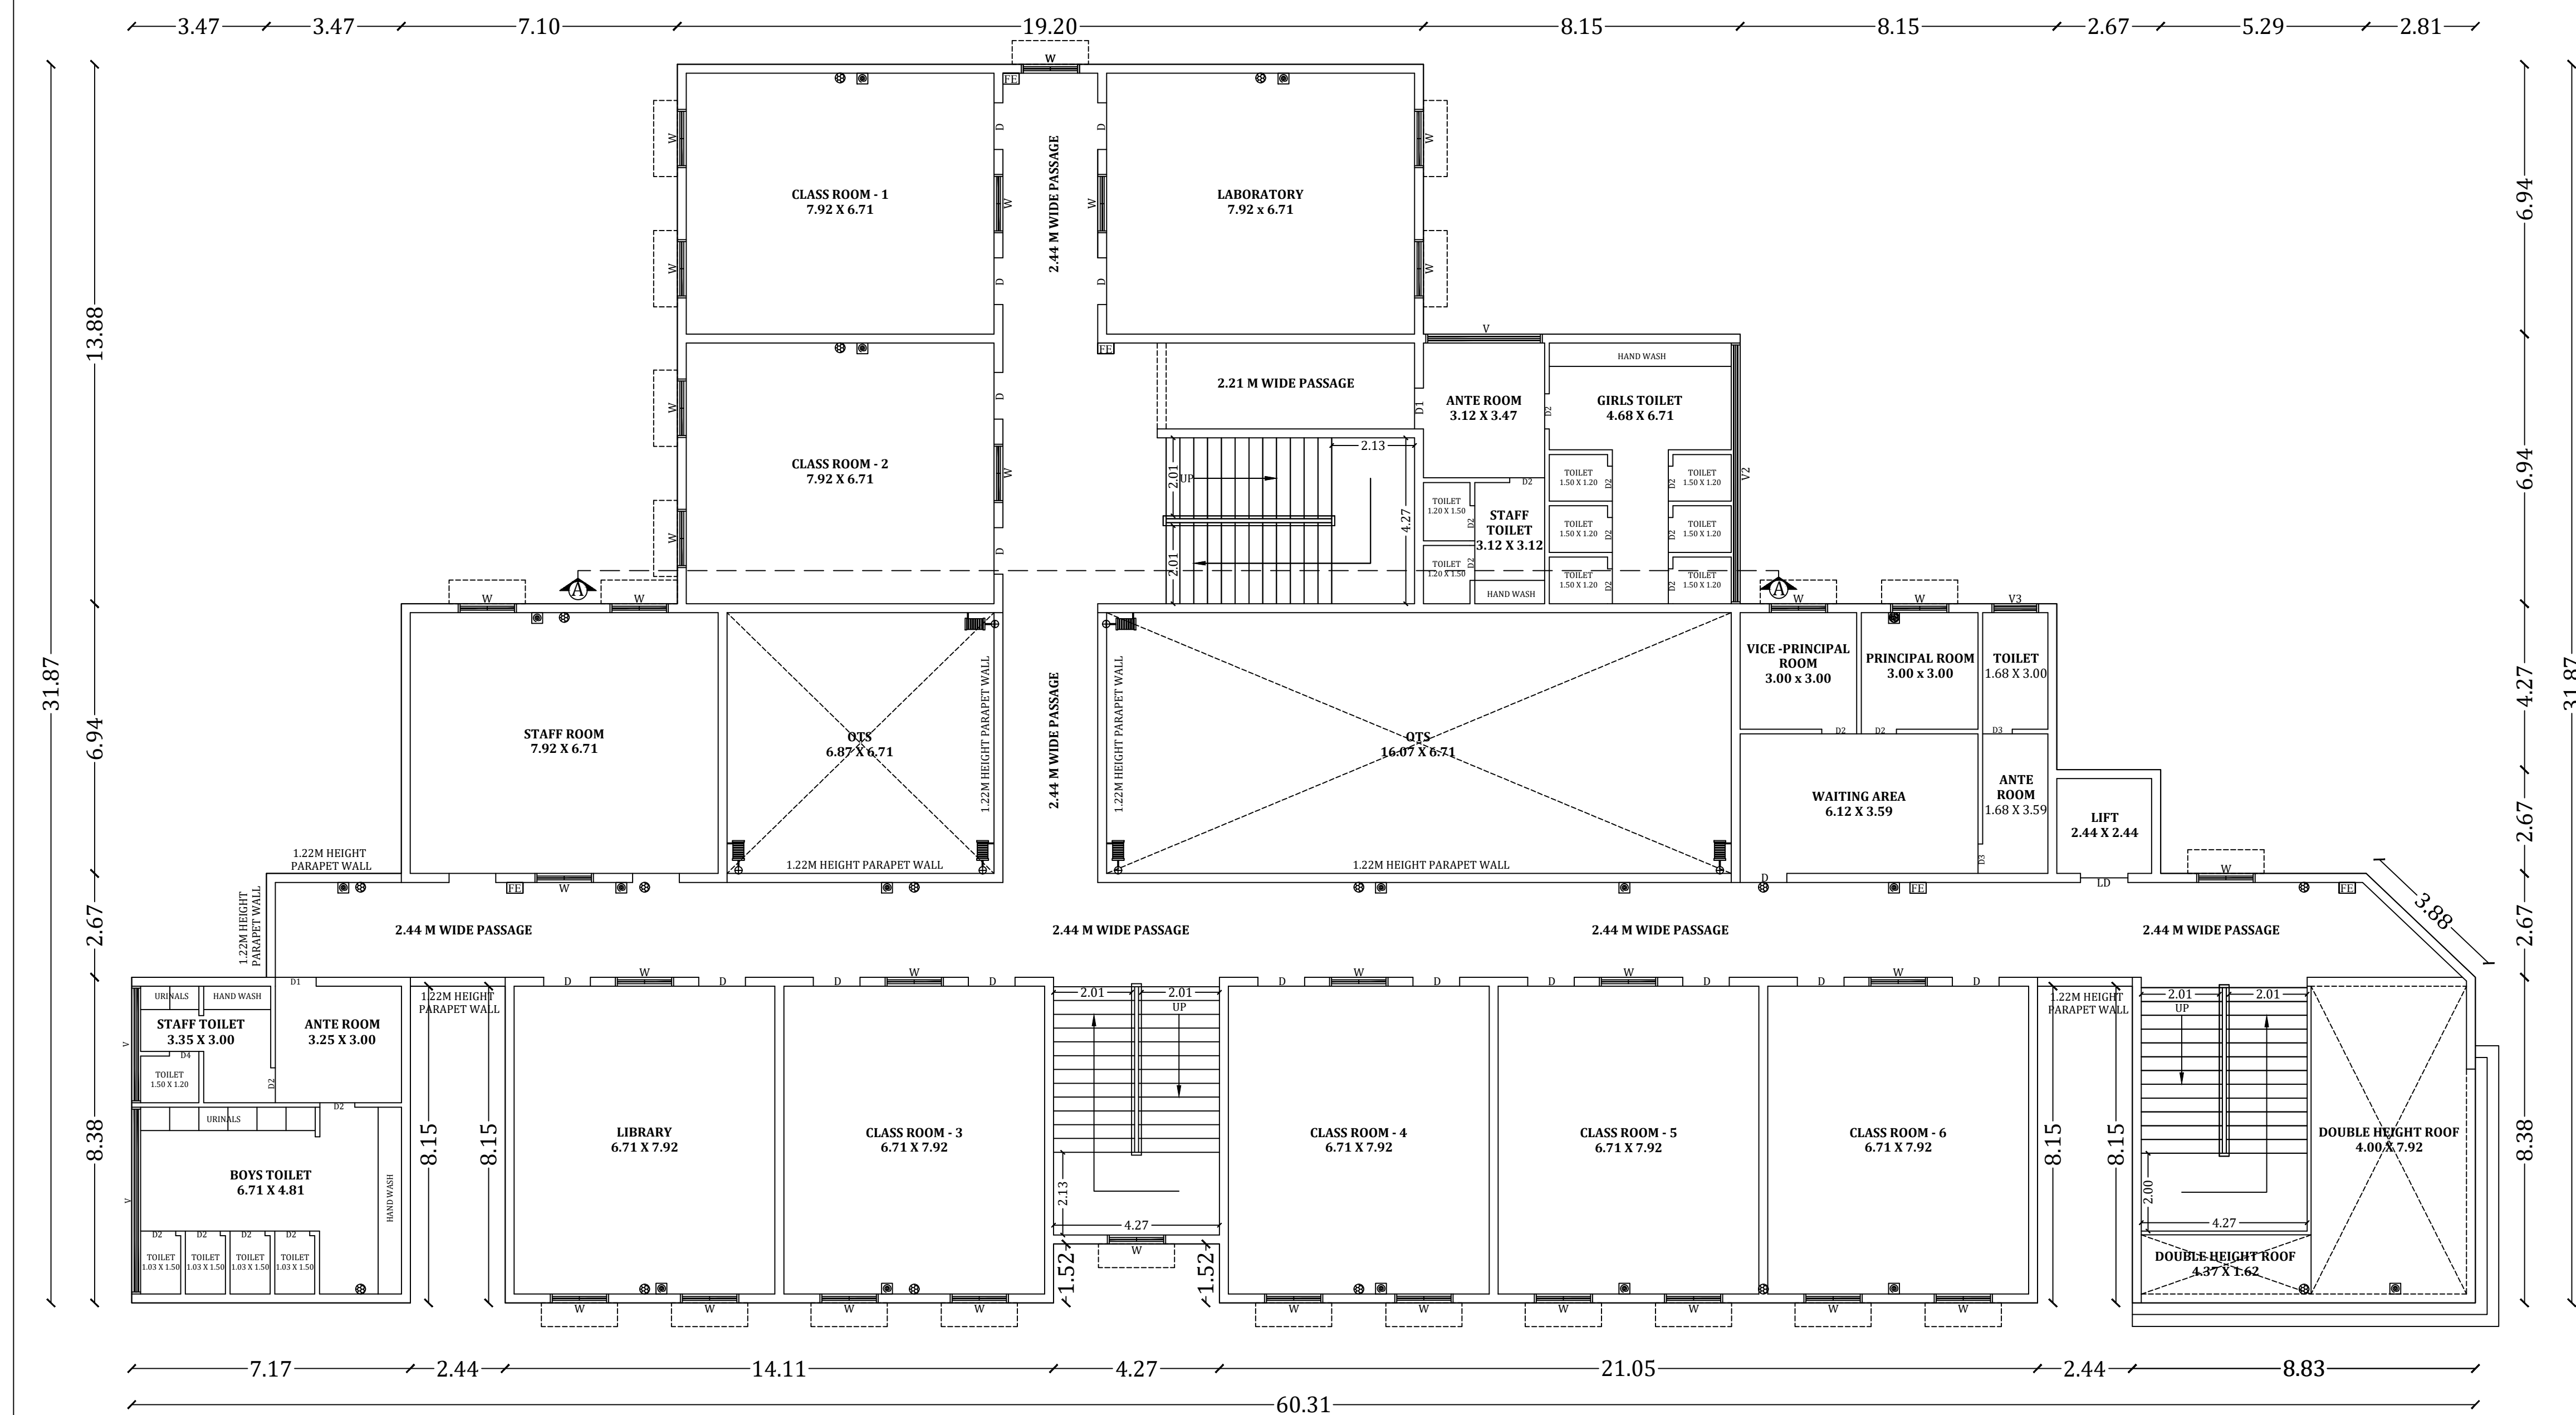

GROUND FLOOR PLAN
SCALE = 1:100

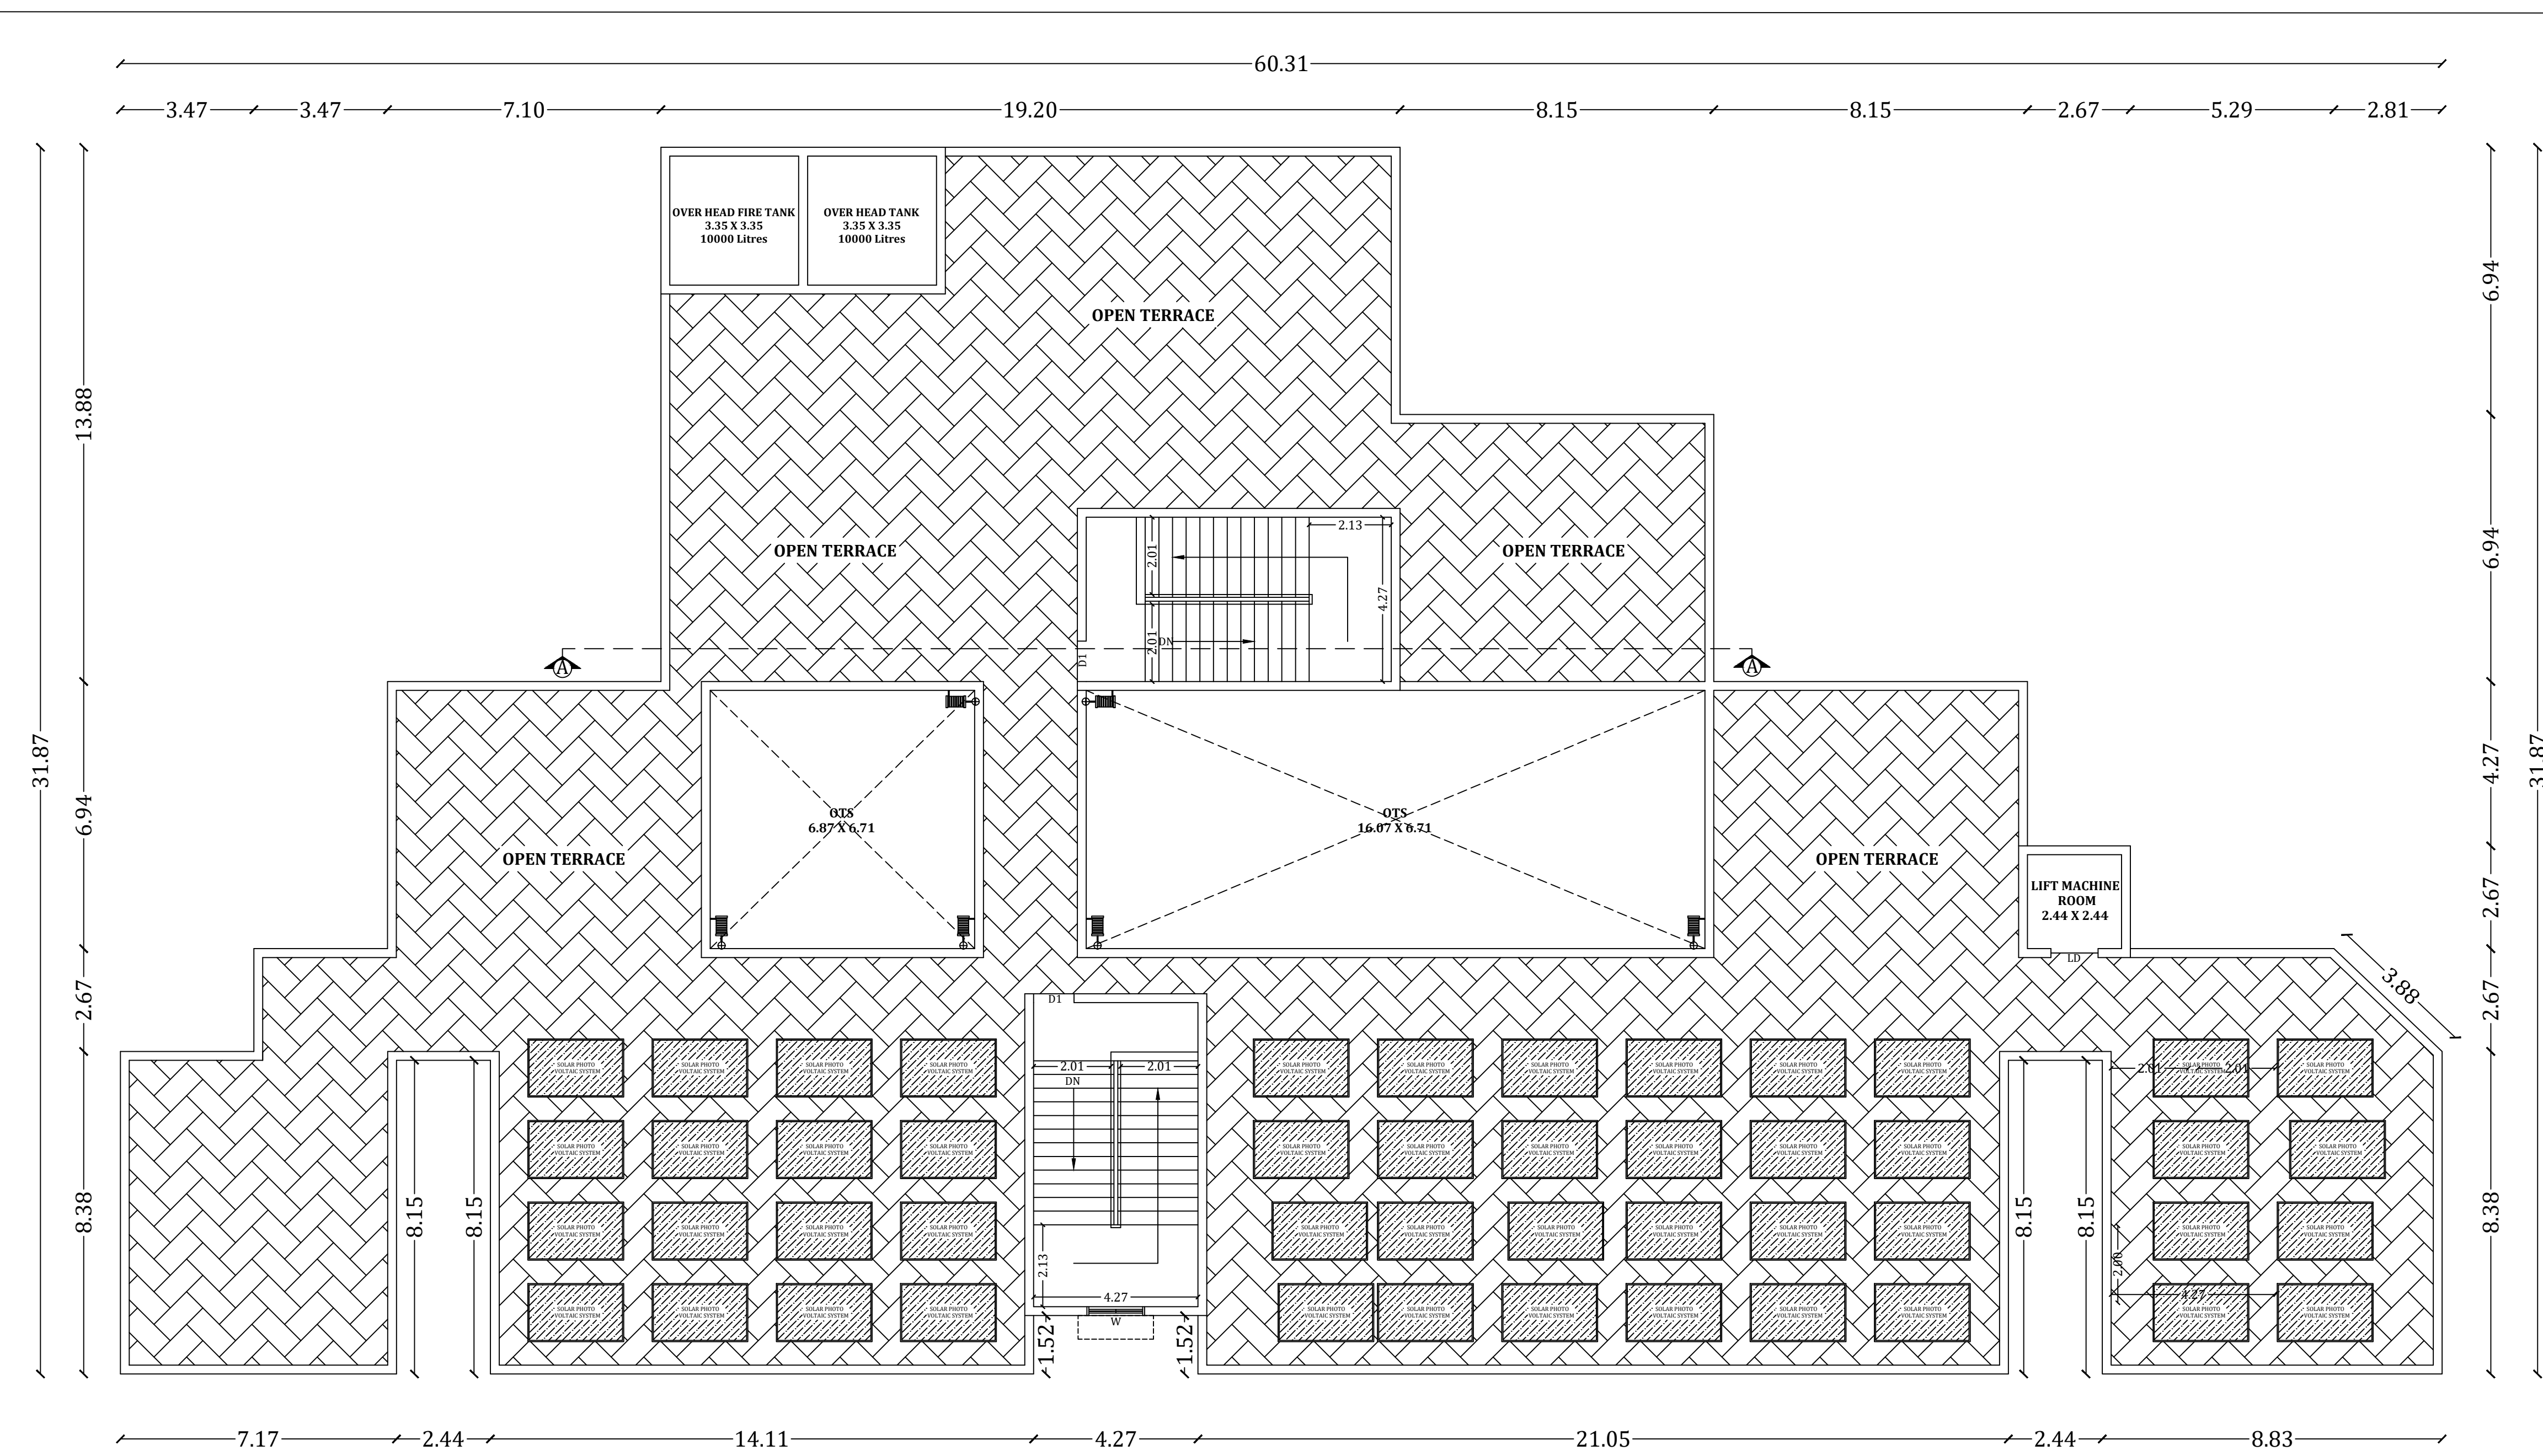

TERRACE FLOOR PLAN
SCALE = 1:100

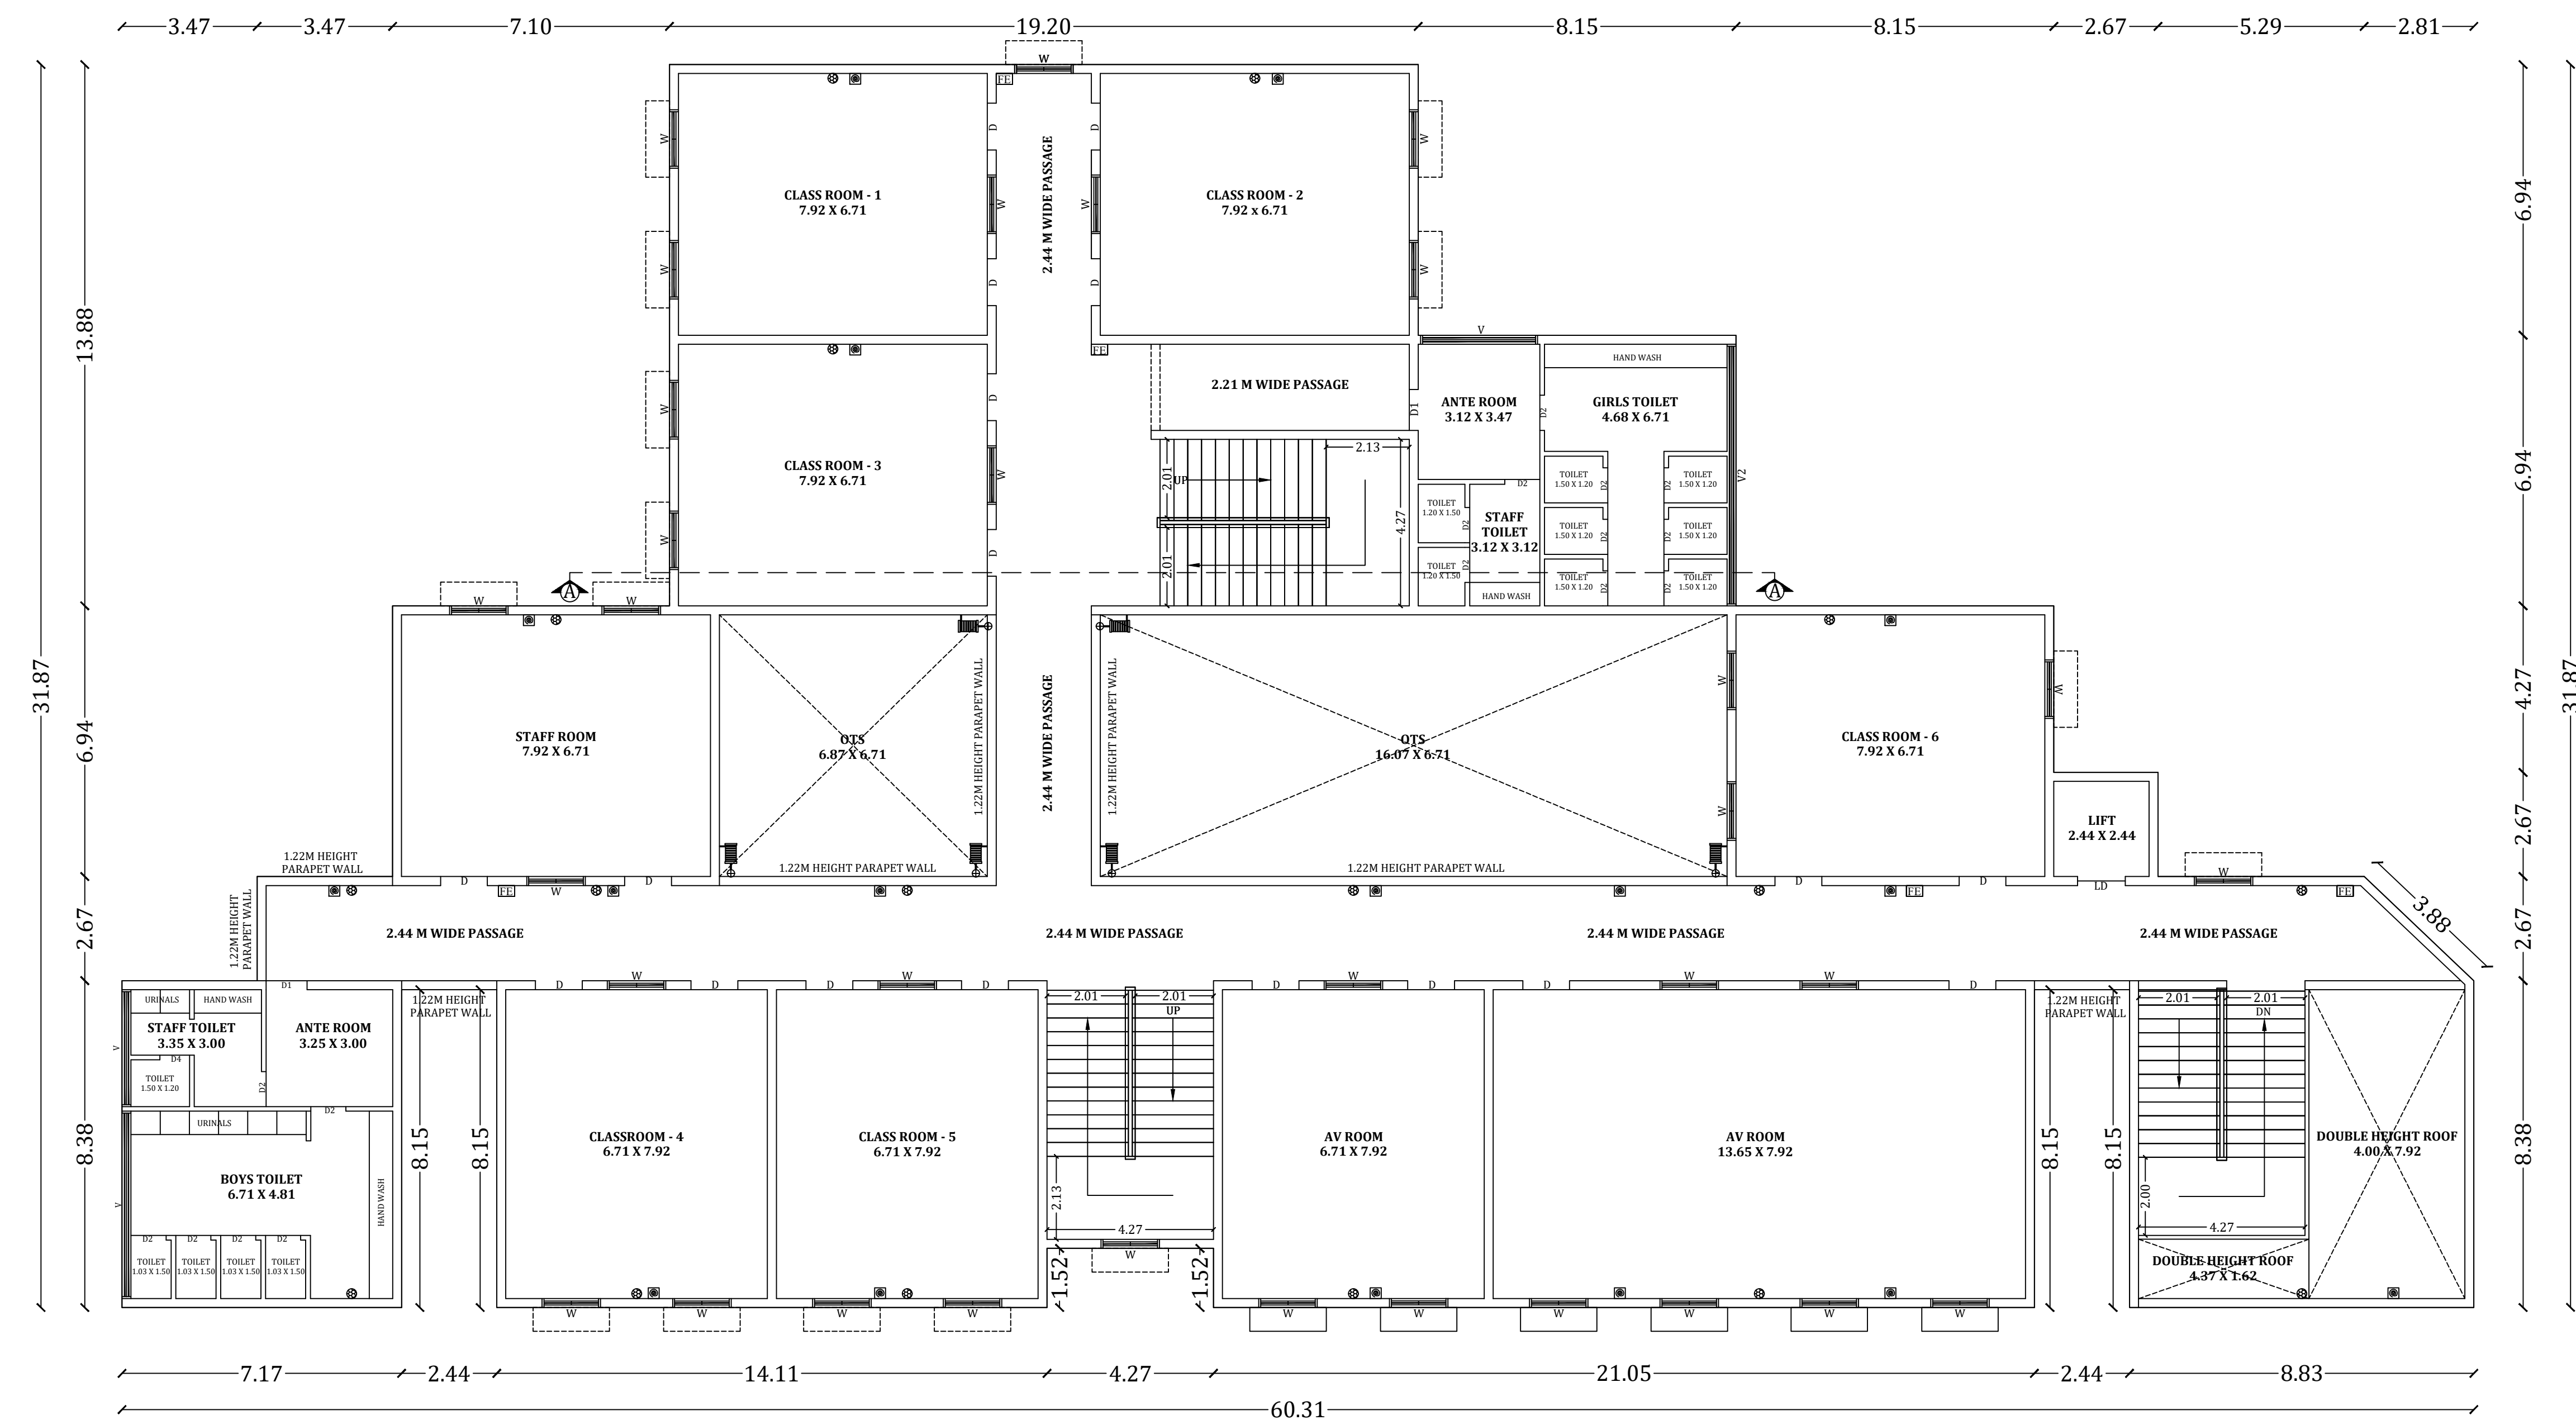


SECOND FLOOR PLAN
SCALE = 1:100


SITE AND DETAILED PLAN SHOWING THE PROPOSED CONSTRUCTION OF RCC ROOF GROUND FLOOR, FIRST FLOOR & SECOND FLOOR SCHOOL BUILDING IN S.F.NO : 39/1 PART & 39/2 PART, SARKAR PERIYAPALAYAM VILLAGE & PANCHAYAT, UTHUKULI TALUK, TIRUPPUR DISTRICT.

APPLICANT : M/s. VIKAS SEVA TRUST, By Its President, Mr.A.Ramasamy, S/o Mr. Arumugam


ONLINE APPLICATION NUMBER : SWP/BPA/387732/2024 Dated on 05-11-2024

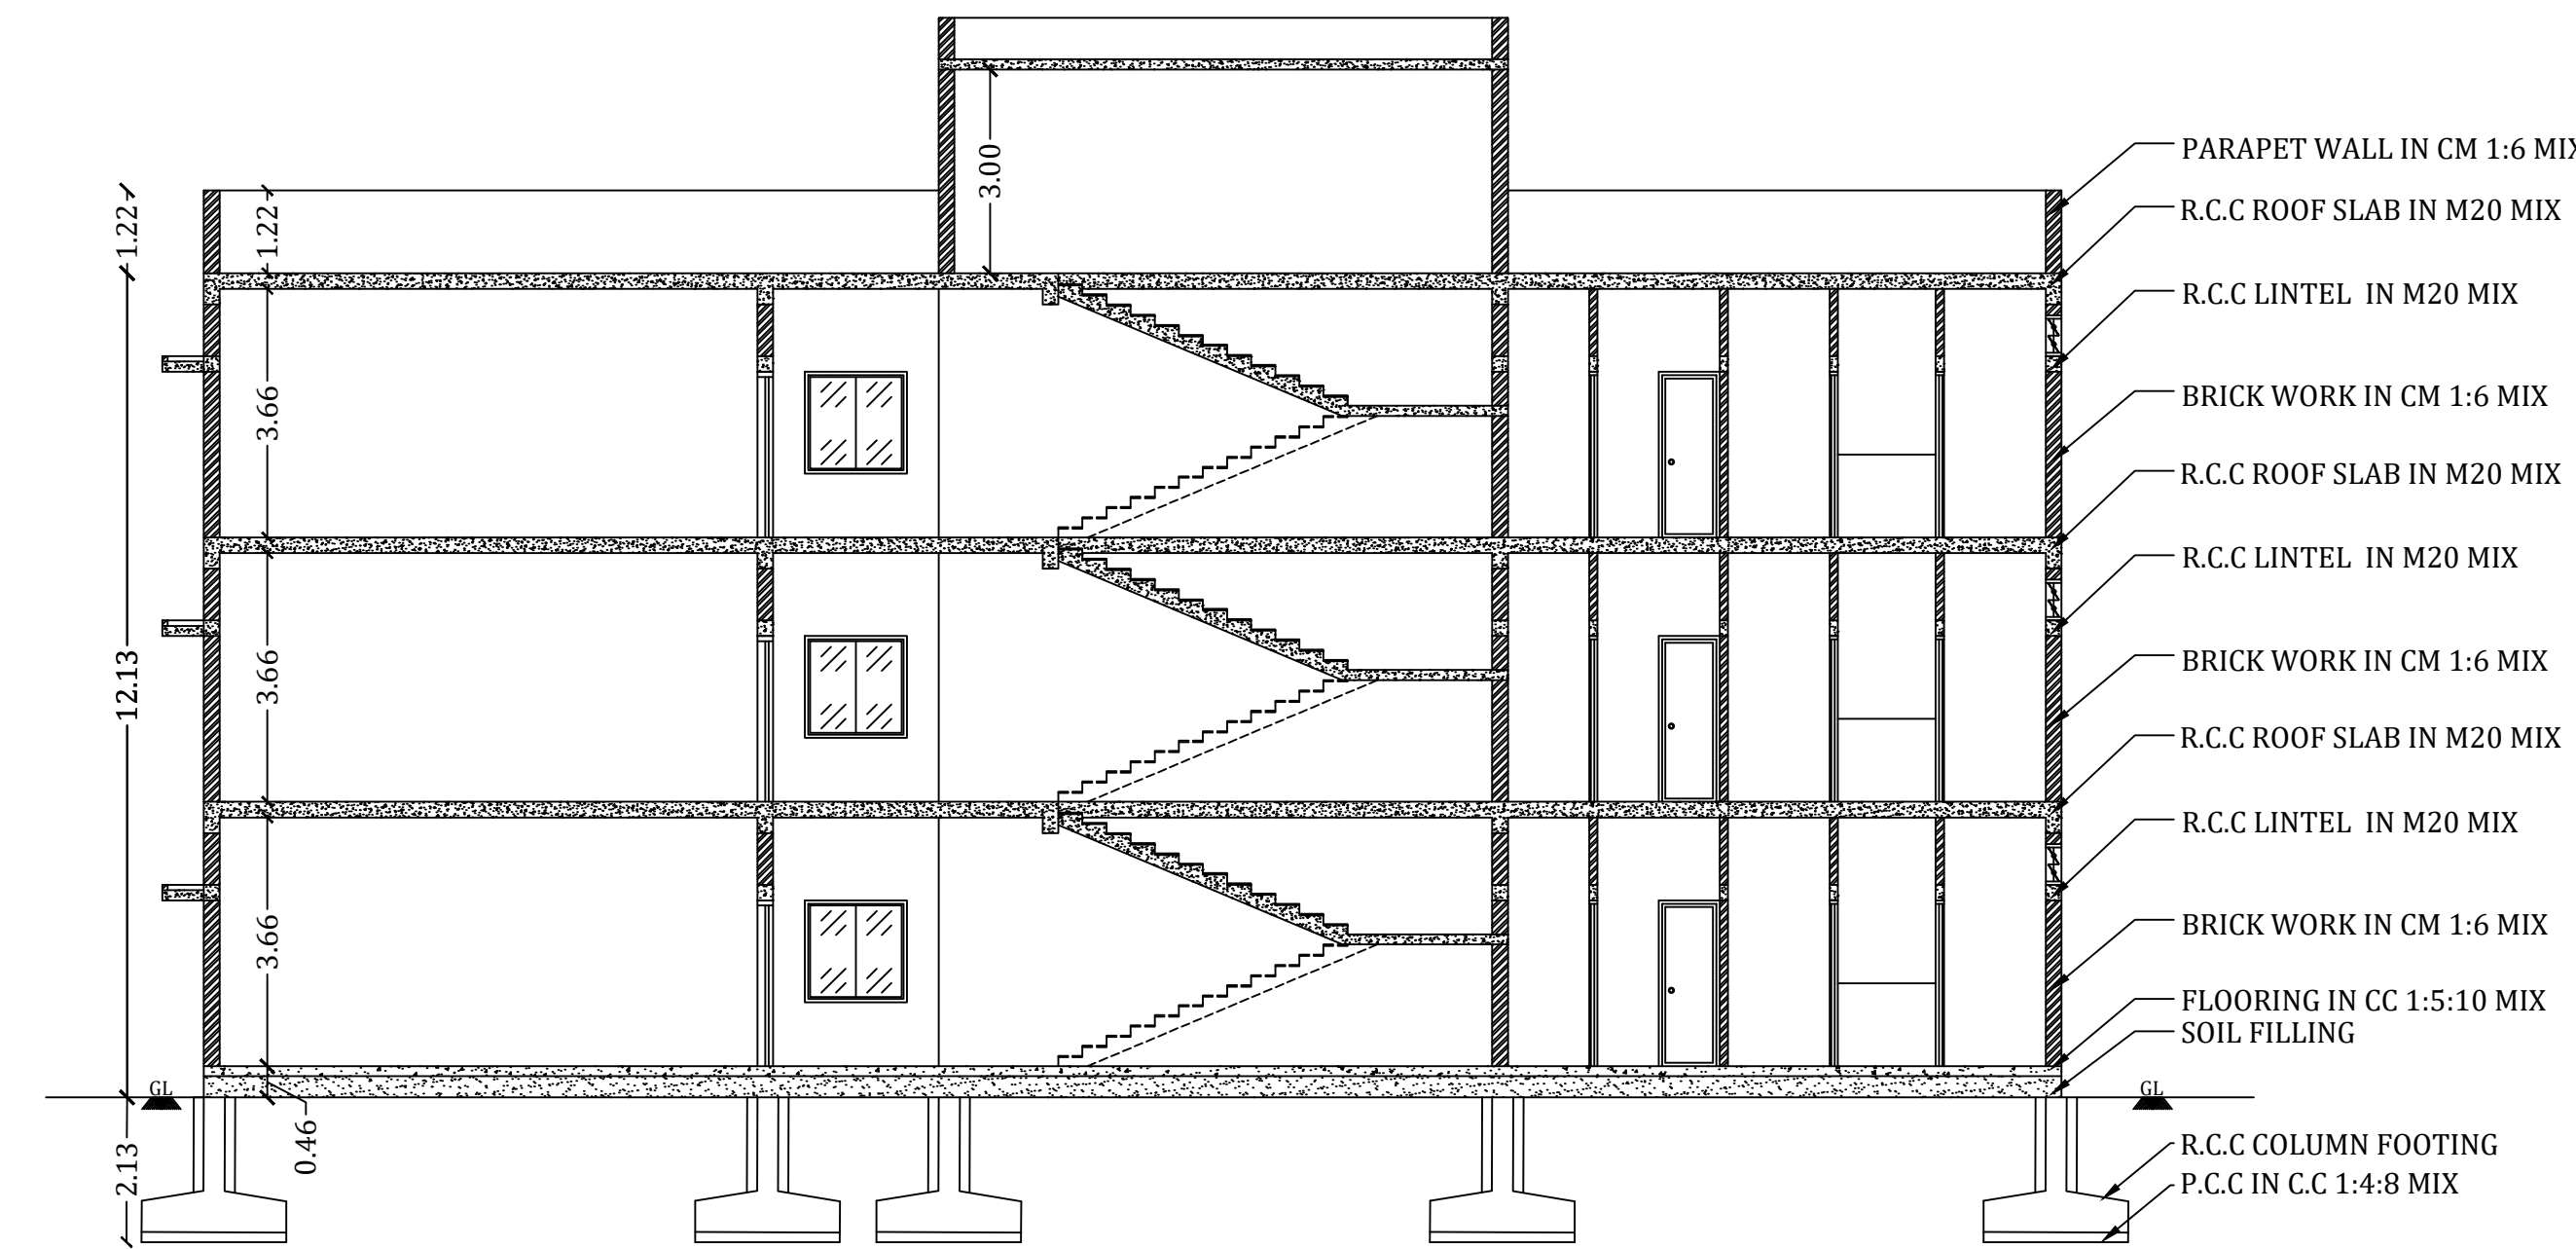

SECTION OF A-A
SCALE = 1:100

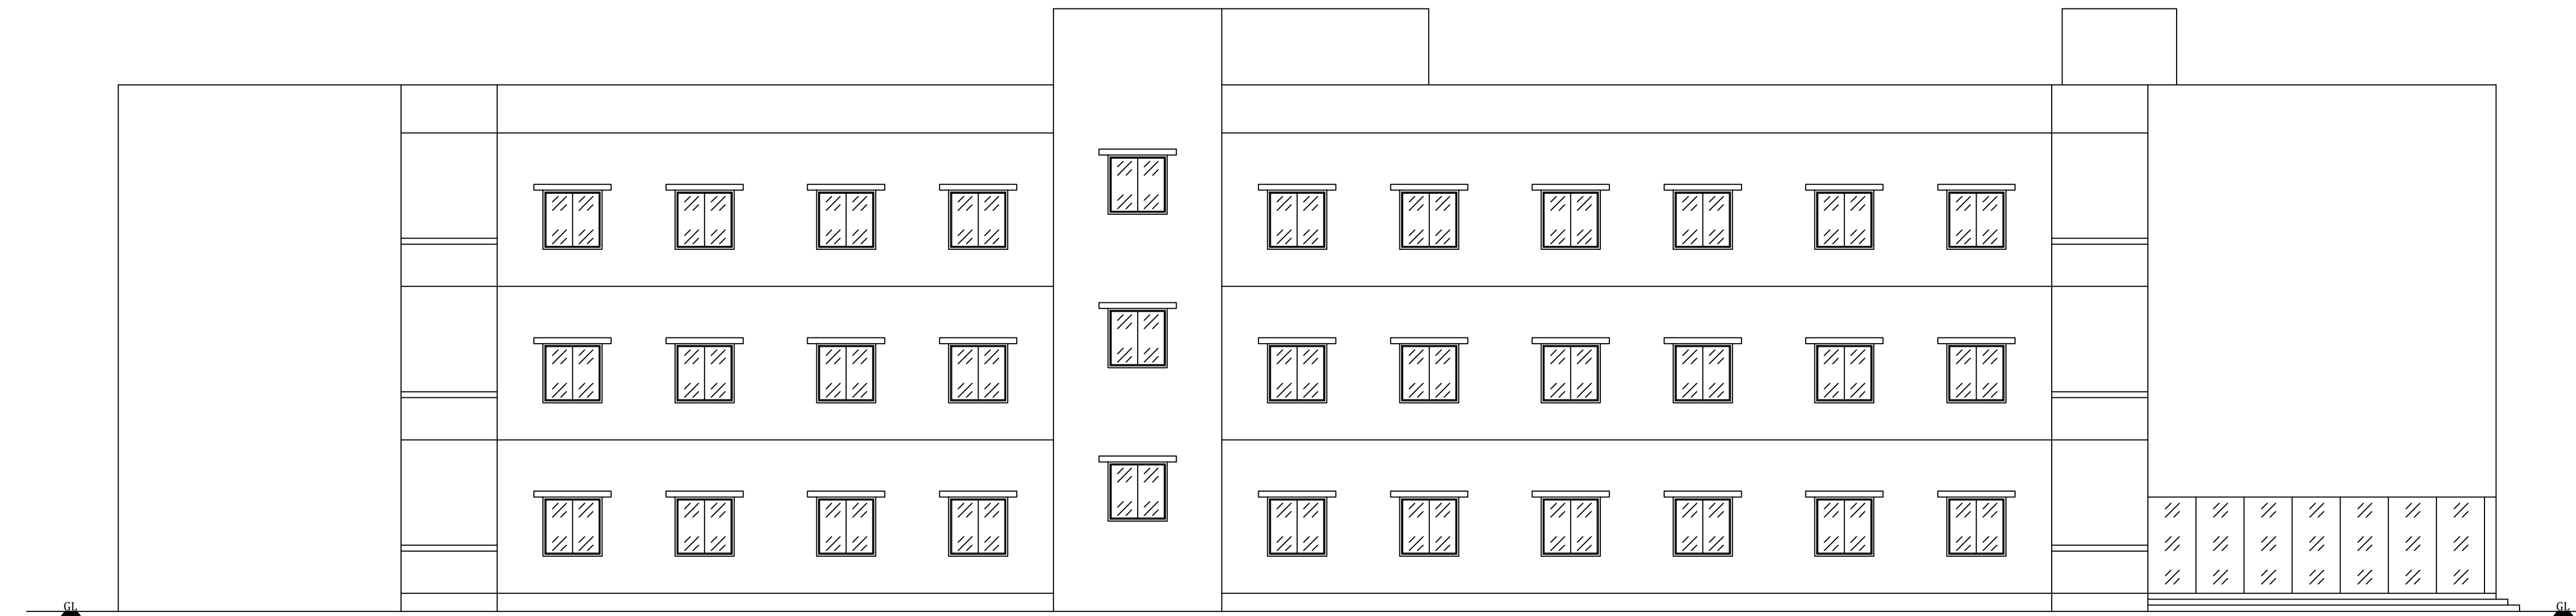

ELEVATION (EAST SIDE)
SCALE = 1:100

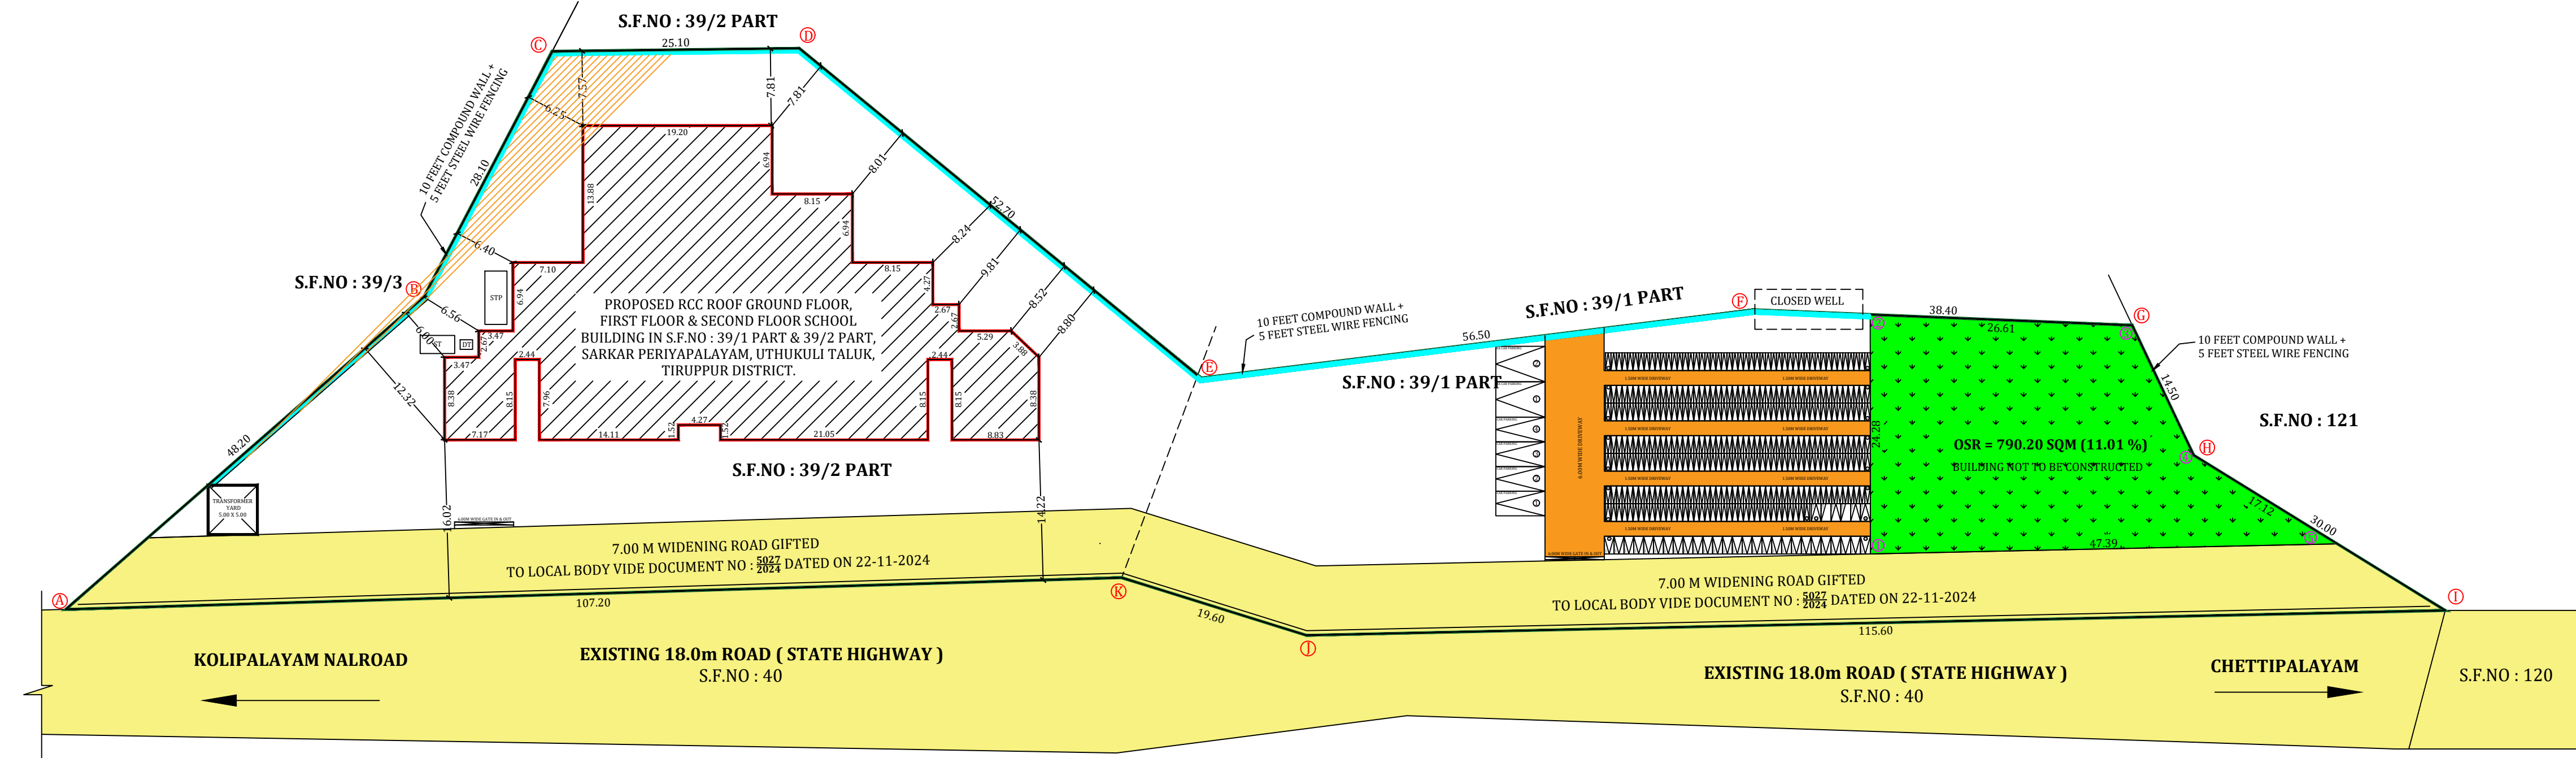


SITE PLAN
SCALE = 1:400

SCALE = 1:100 ALL DIMENSIONS AREA IN METRES

AREA OF SITE:

AS PER SITE - 6912.00 SQM

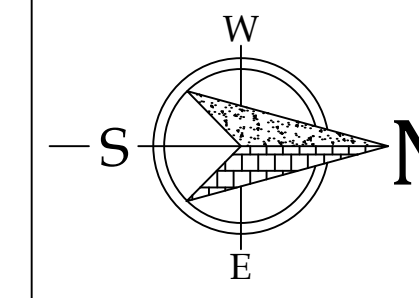

BUILDING AREA DETAILS :

FLOOR DETAILS	FSI AREA (SQM)	NON FSI AREA (SQM)	TOTAL BUILT UP AREA (SQM)
GROUND FLOOR	1079.06	153.93	1232.99
FIRST FLOOR	1040.75	192.24	1232.99
SECOND FLOOR	1040.75	192.24	1232.99
HEAD ROOM	---	87.61	87.61
TOTAL AREA	3160.56	626.02	3786.58





FLOOR SPACE INDEX (FSI) :

FSI = $\frac{\text{F.S.I AREA}}{\text{SITE AREA}} = \frac{3160.56}{6912.00} = 0.46 < 2.00$

HEIGHT OF THE BUILDING = 12.13 M

PARKING DETAILS :

DESCRIPTION	REQUIRED	PROVIDED
CAR SPACE (INCLUDING PH & VISITOR PARKING)	6	6
TWO WHEELER (INCLUDING PH PARKING)	31	33
CYCLE PARKING	309	325

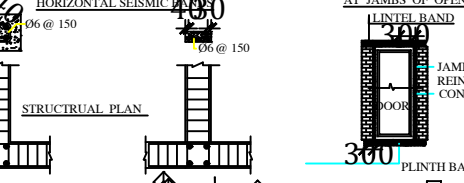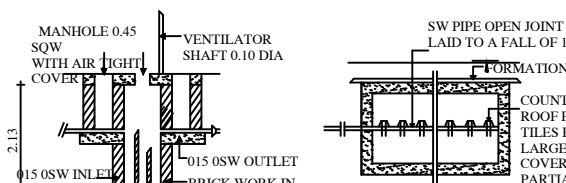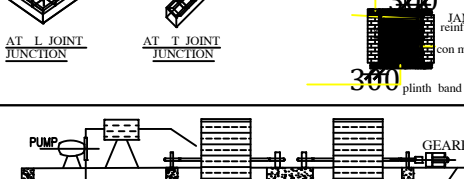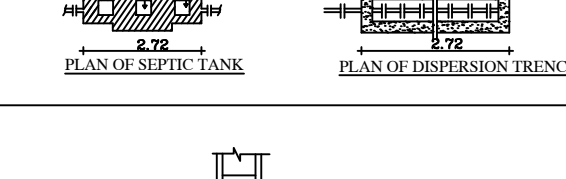COLOUR INDEX:		DETAILS OF ELECTRICAL		DETAILS OF STRUCTURAL	
EXISTING ROAD					
APPLICANT SITE BOUNDARY					
PROPOSED BUILDING					
DRIVE WAY					
RAIN WATER HARVESTING					
FIRE EQUIPMENT :					
	FIRE ALARM SYSTEM				

D - DOOR	- 1.22 X 2.44	W - WINDOW	- 1.50 X 1.50
D1 - DOOR	- 1.05 X 2.44	V - VENTILATOR	- 4.81 X 0.61
D2 - DOOR	- 0.91 X 2.44	V1 - VENTILATOR	- 3.00 X 0.61
D3 - DOOR	- 0.84 X 2.44	V2 - VENTILATOR	- 6.71 X 0.61
D4 - DOOR	- 0.76 X 2.13	V3 - VENTILATOR	- 1.20 X 0.61

REGISTERED GEO-TECHNICAL ENGINEER	REGISTERED CONSTRUCTION ENGINEER
-----------------------------------	----------------------------------

REGISTERED ENGINEER	REGISTERED STRUCTURAL ENGINEER
---------------------	--------------------------------

For VIKAS SEVA TRUST

Chairman